





METRIC SCALE DRAWING		
FIRST FLOOR ELEV. +93.60m		
NO.	ISSUED / REVISED FOR	DATE
1	Issued for SPA	2013-03-26
2	Issued for Construction	2013-04-11
3	Issued for Construction	2013-04-17
4	Revised for SPA	2014-01-10
5	Issued for Construction	2014-03-18
6	Issued for Elevator Tender	2014-04-07
7	Issued for Construction	2014-05-01
8	Issued for 90% Completion	2014-05-12
9	Issued for Permit	2014-05-20
10	Issued for Construction	2014-06-03
11	Revised for Permit	2014-07-02
12	Revised for Permit	2014-08-02
13	Issued for Tender	2014-08-26
14	Issued for Tender	2014-09-02
15	Issued for Paving Tender	2015-03-10
16	Issued for ASH/2	2015-03-10
17	Issued for Construction	2015-04-29
18	Issued for ASH/3	2015-04-29

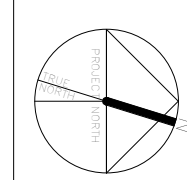

project no: 13-115
scale: 1"=150'
drawn by: TA
reviewed by: TA
date: 2014-09-22

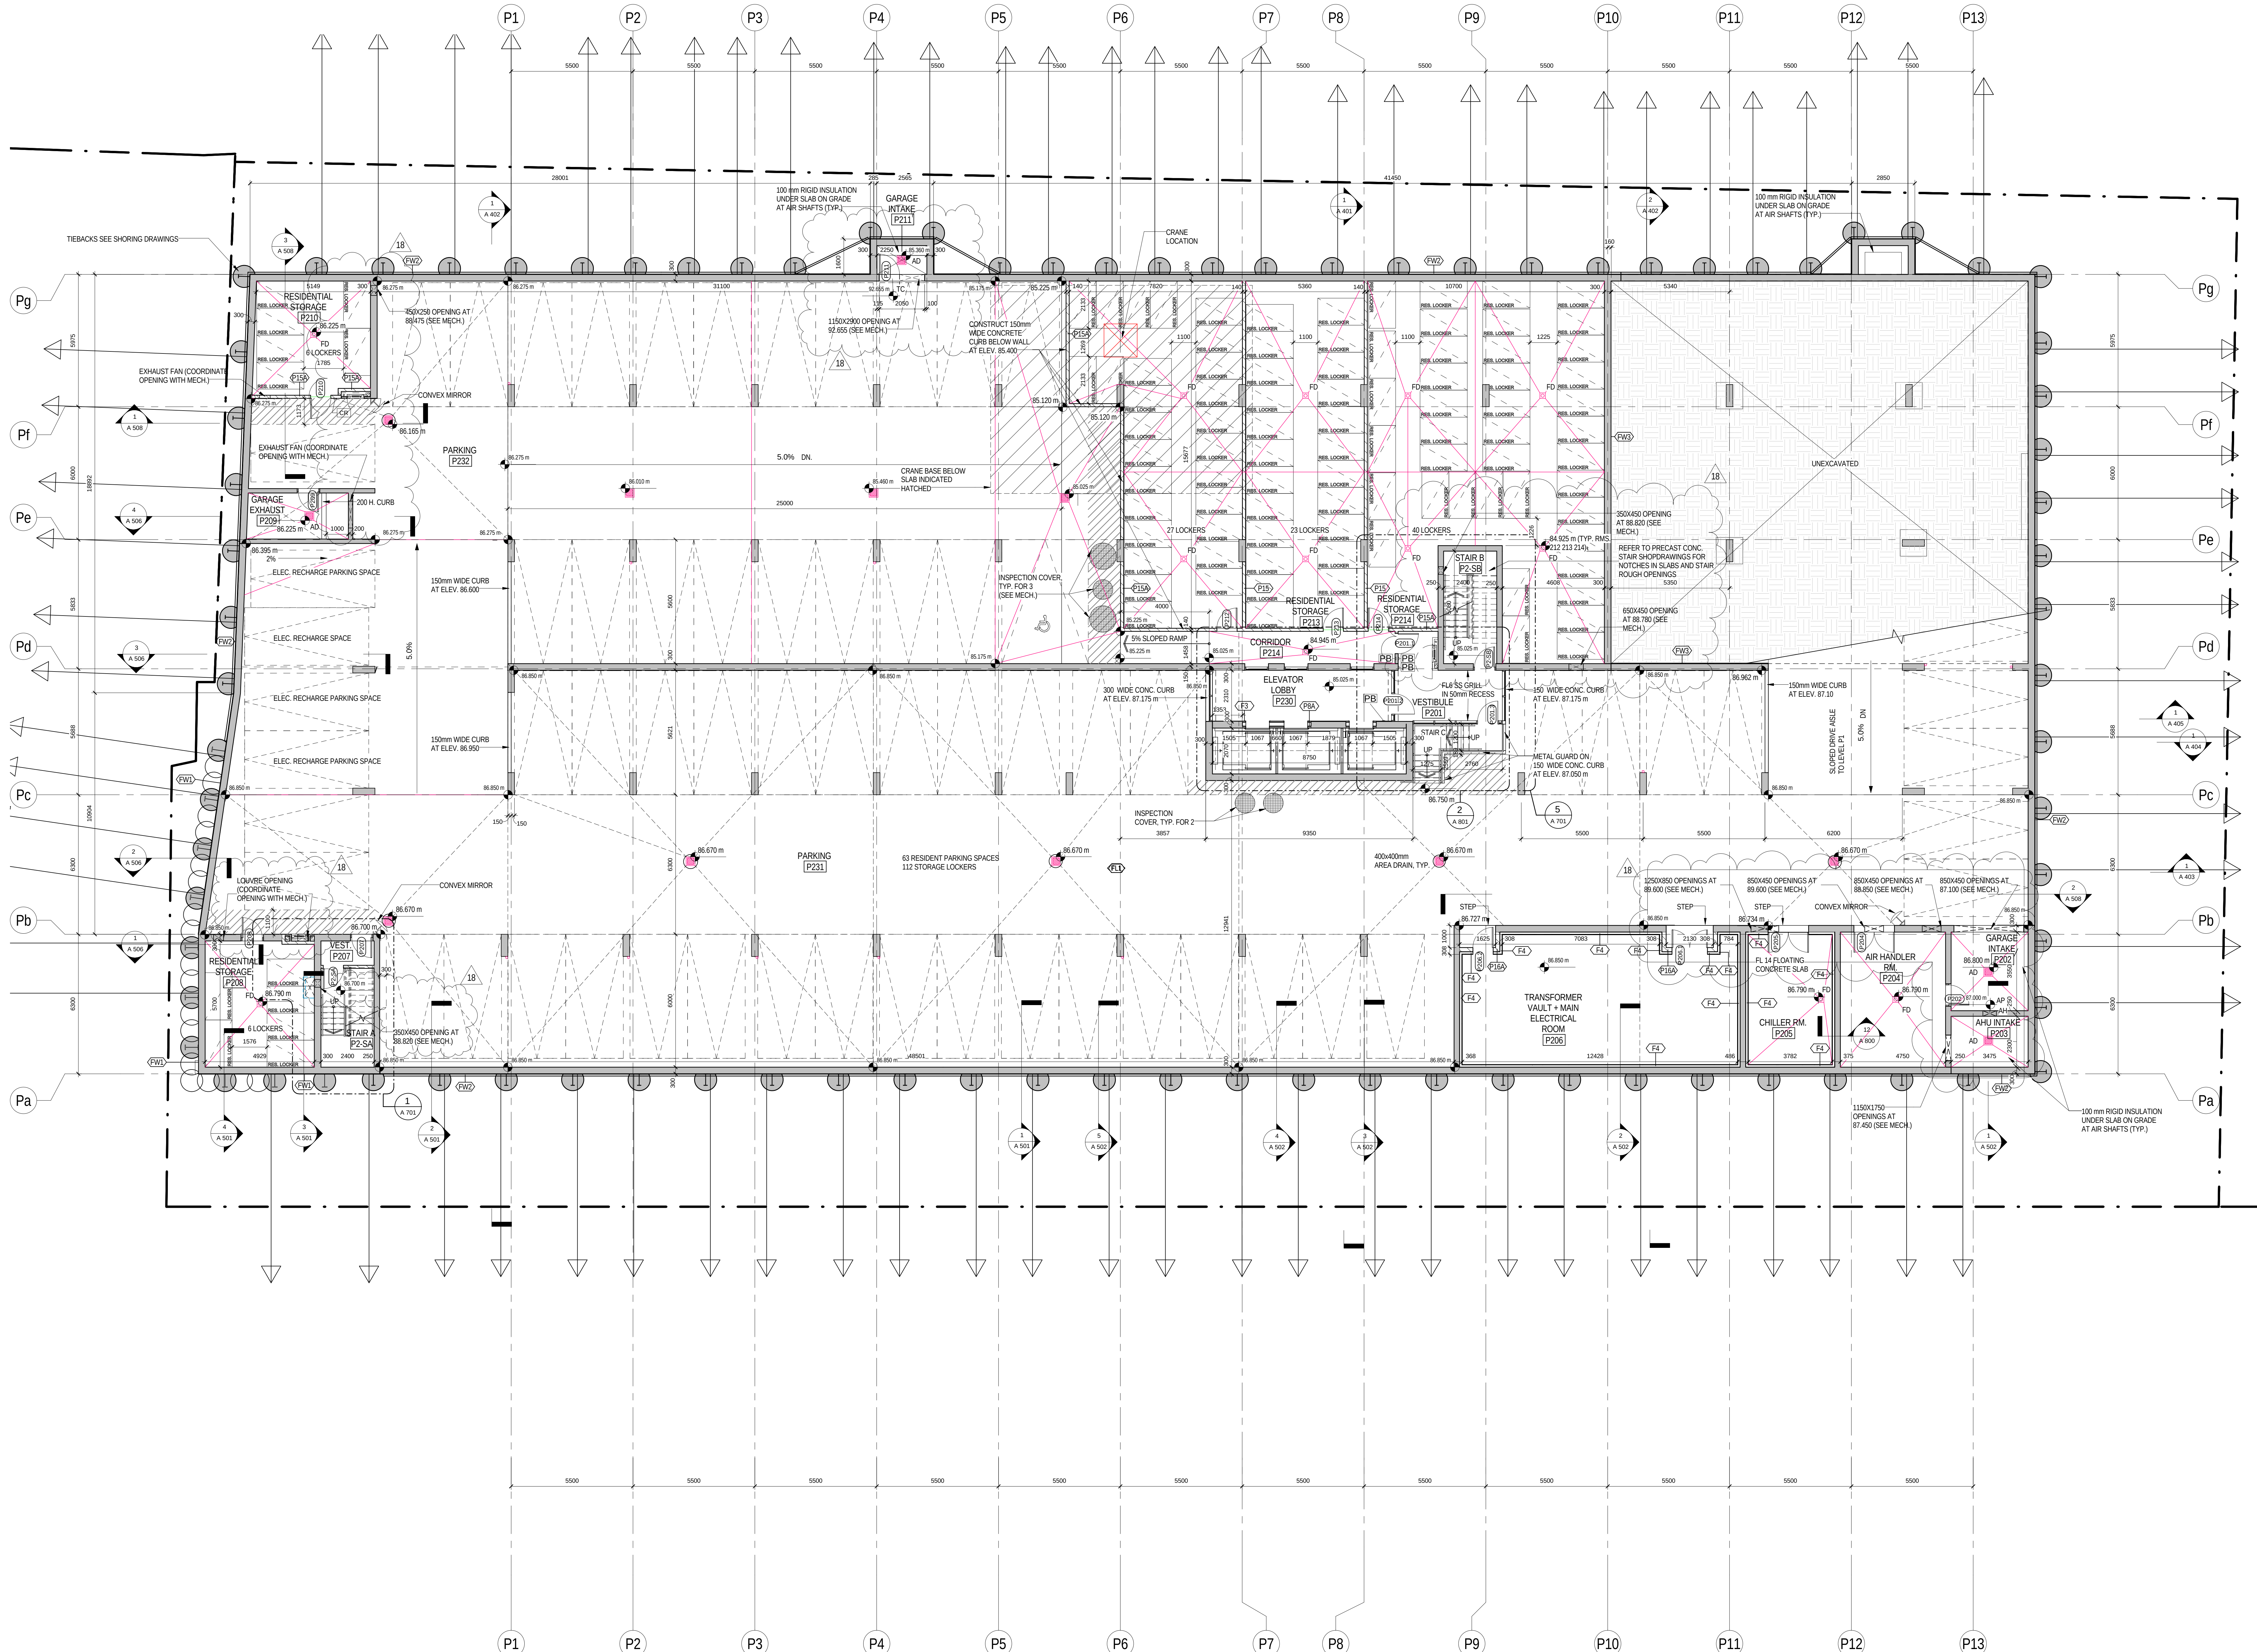

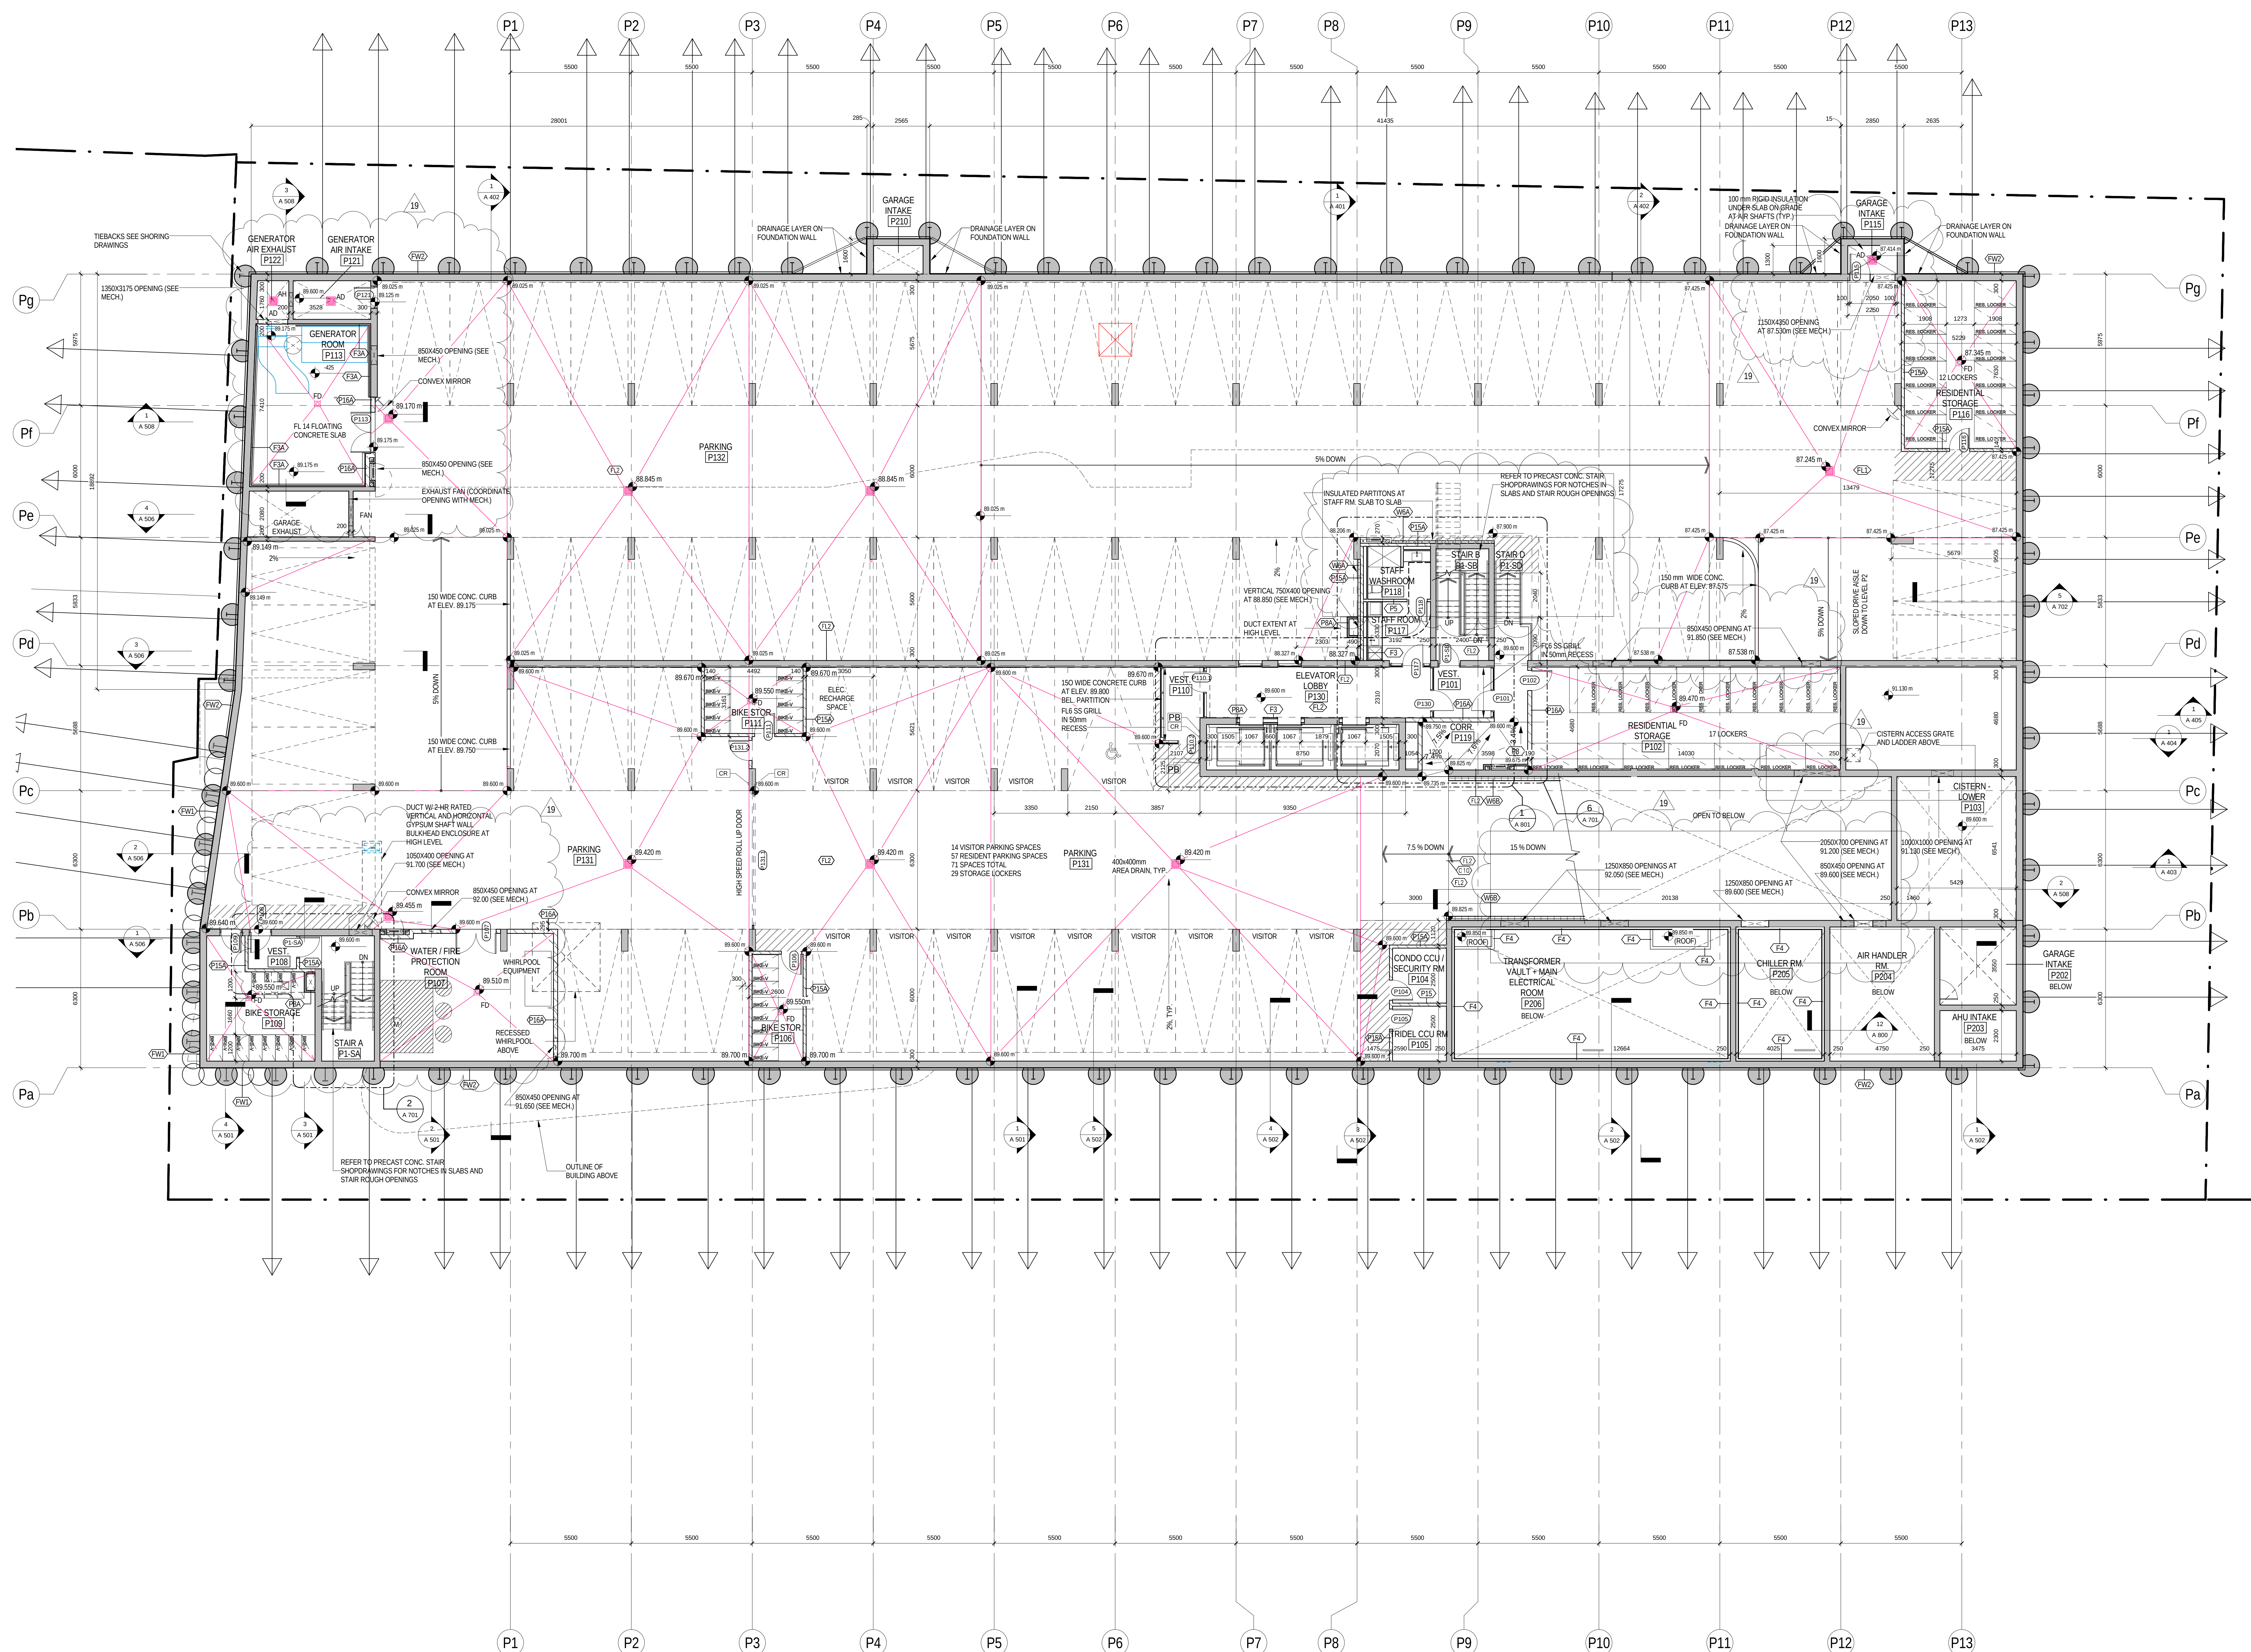

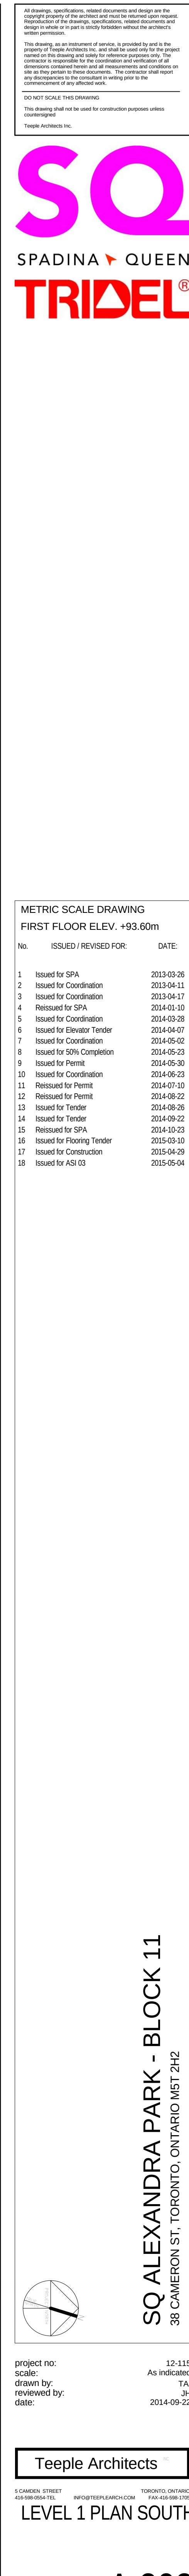


METRIC SCALE DRAWING
FIRST FLOOR ELEV. +93.60m


NO.	ISSUED / REVISED FOR	DATE
1	Issued for SPA	2013-03-26
2	Issued for Construction	2013-04-11
3	Issued for Construction	2013-04-17
4	Revised for SPA	2014-01-10
5	Issued for Construction	2014-03-18
6	Issued for Construction	2014-04-07
7	Issued for Construction	2014-05-01
8	Issued for 90% Completion	2014-05-23
9	Issued for Permit	2014-05-26
10	Issued for Construction	2014-06-20
11	Revised for Permit	2014-07-02
12	Revised for Permit	2014-08-22
13	Issued for Tender	2014-08-26
14	Issued for Tender	2014-09-22
15	Issued for AS-01	2015-03-05
16	Issued for AS-01	2015-03-05
17	Issued for Construction	2015-04-28
18	Issued for AS-01	2015-04-28

SQ ALEXANDRA PARK - BLOCK 11
38 CAMERON ST. TORONTO, ONTARIO M5T 2H2

project no: 12-115
scale: AS INDICATED
drawn by: TAU
reviewed by: JAU
date: 2014-09-22

Teepie Architects
LEVEL 1 PLAN NORTH

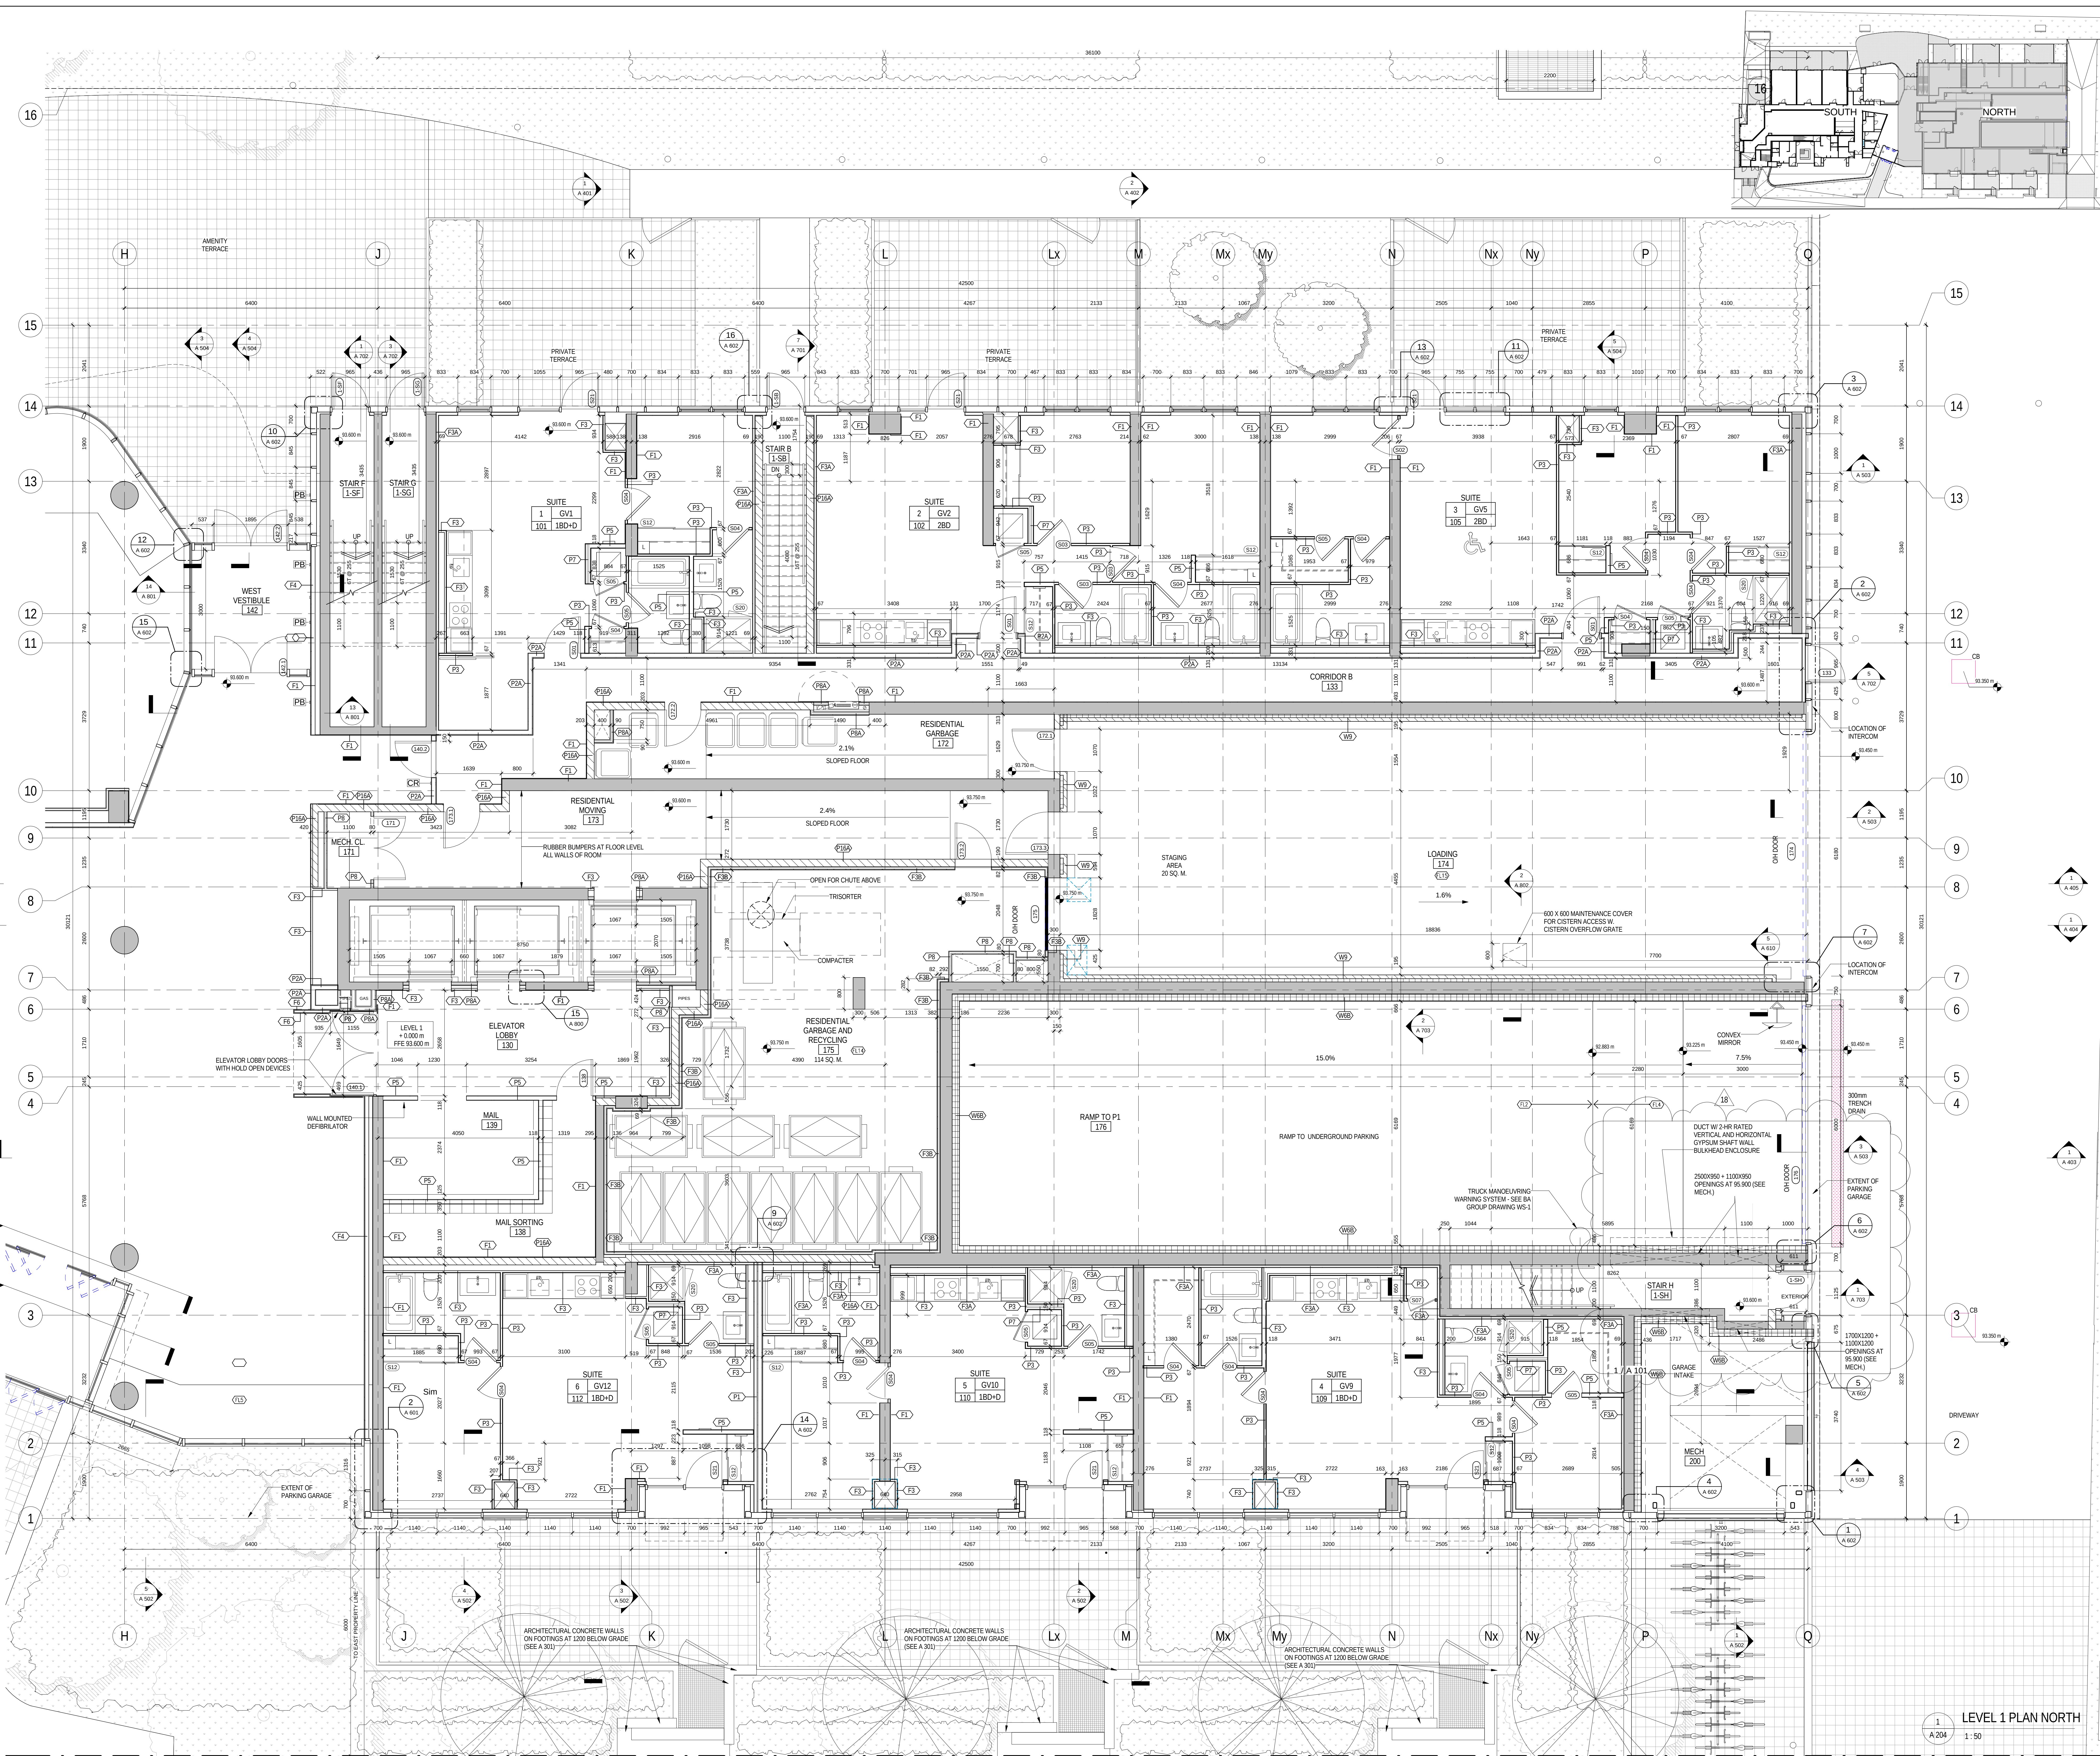

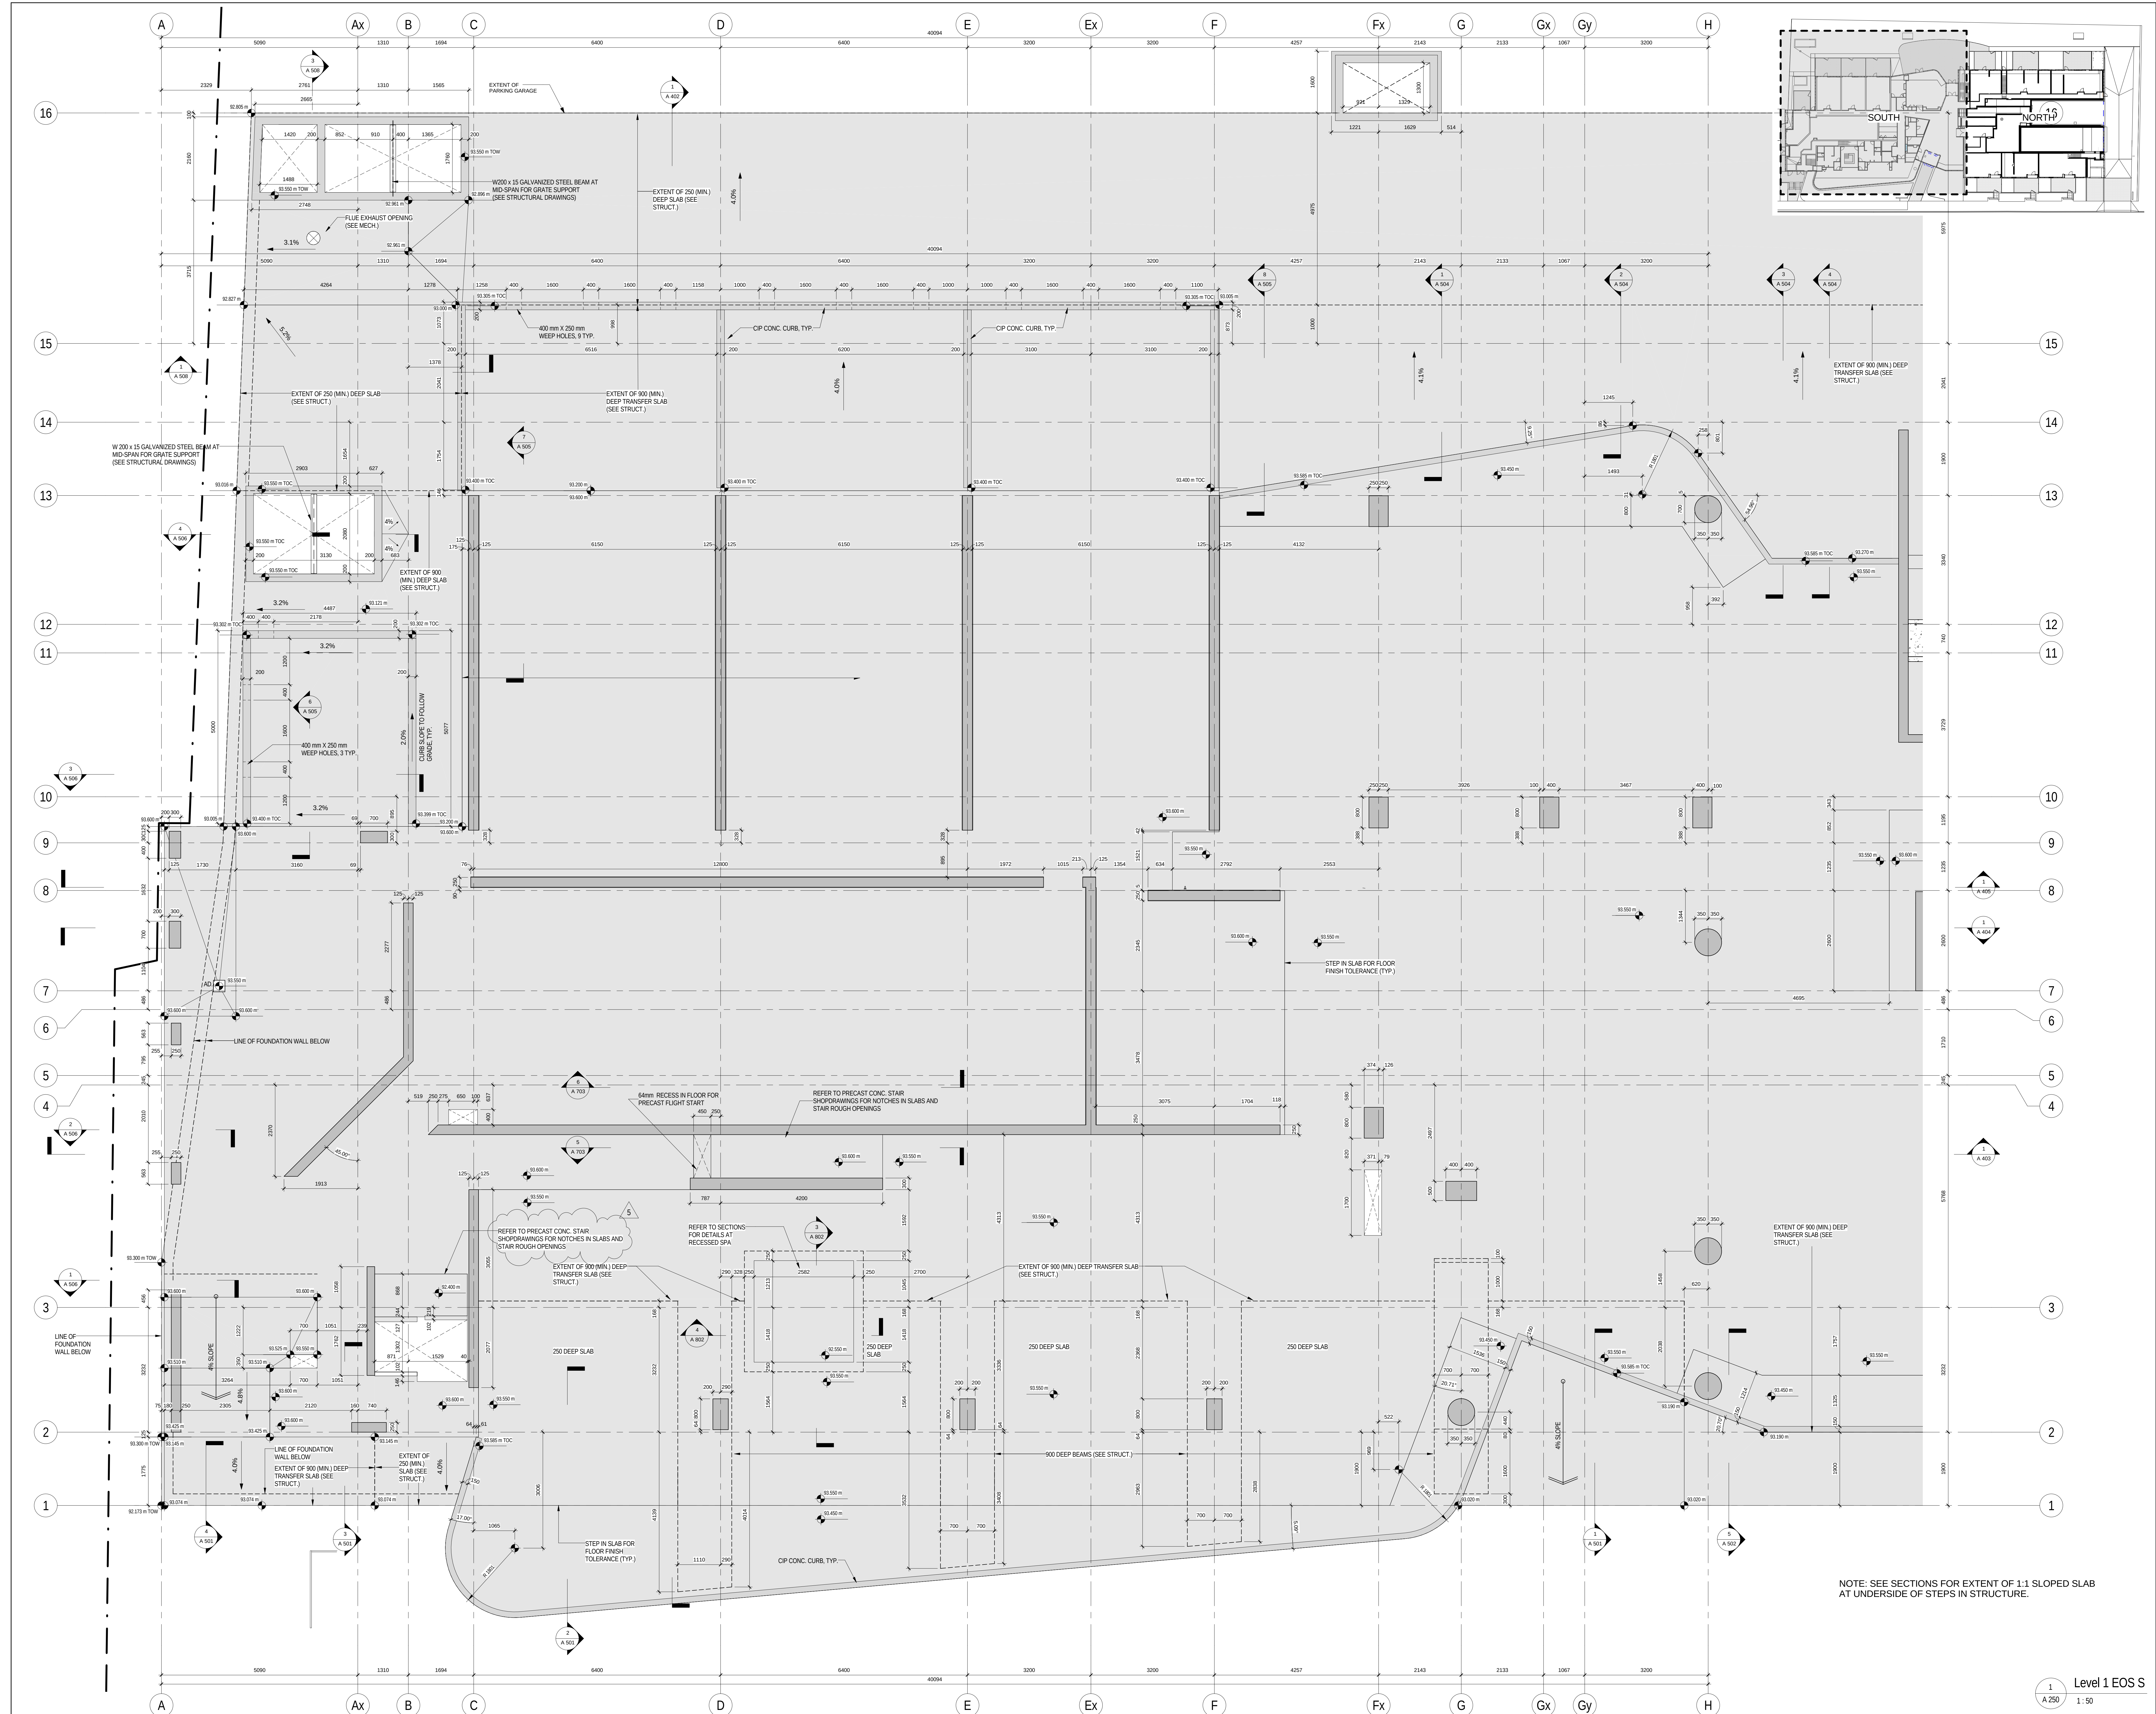

All drawings, specifications, related documents and designs are the copyright property of the architect and must be returned upon request. Reproduction of the drawings, specifications, related documents and design in whole or in part is strictly forbidden without the architect's written permission.

This drawing is an instrument of service, as provided by and is the property of Temple Architects Inc. and shall be used only for the project named as the drawing and solely for reference purposes only. The contractor is responsible for the coordination and verification of all dimensions and related information and conditions and conditions as set in this project to these documents. The contractor shall report any discrepancies to the architect in writing prior to the commencement of any affected work.

DO NOT SCALE THIS DRAWING

This drawing shall not be used for construction purposes unless countersigned.

Temple Architects Inc.



METRIC SCALE DRAWING		
FIRST FLOOR ELEV. +93.60m		
No.	ISSUED / REVISED FOR:	DATE:
1	Issued for Coordination	2014-08-23
2	Issued for Tender	2014-08-26
3	Issued for Tender	2014-09-22
4	Issued for Construction	2015-04-29
5	Issued for ASI 03	2015-05-04



SSQ ALEXANDRA PARK - BLOCK 11
88 CAMERON ST, TORONTO, ONTARIO M5T 2H2


project no:	12-11
scale:	As indicated
drawn by:	TJ
reviewed by:	J
date:	2014-09-23

Teepie Architects

LEVEL 1 EOS PLANNING SOLUTION

Λ 250

A 250

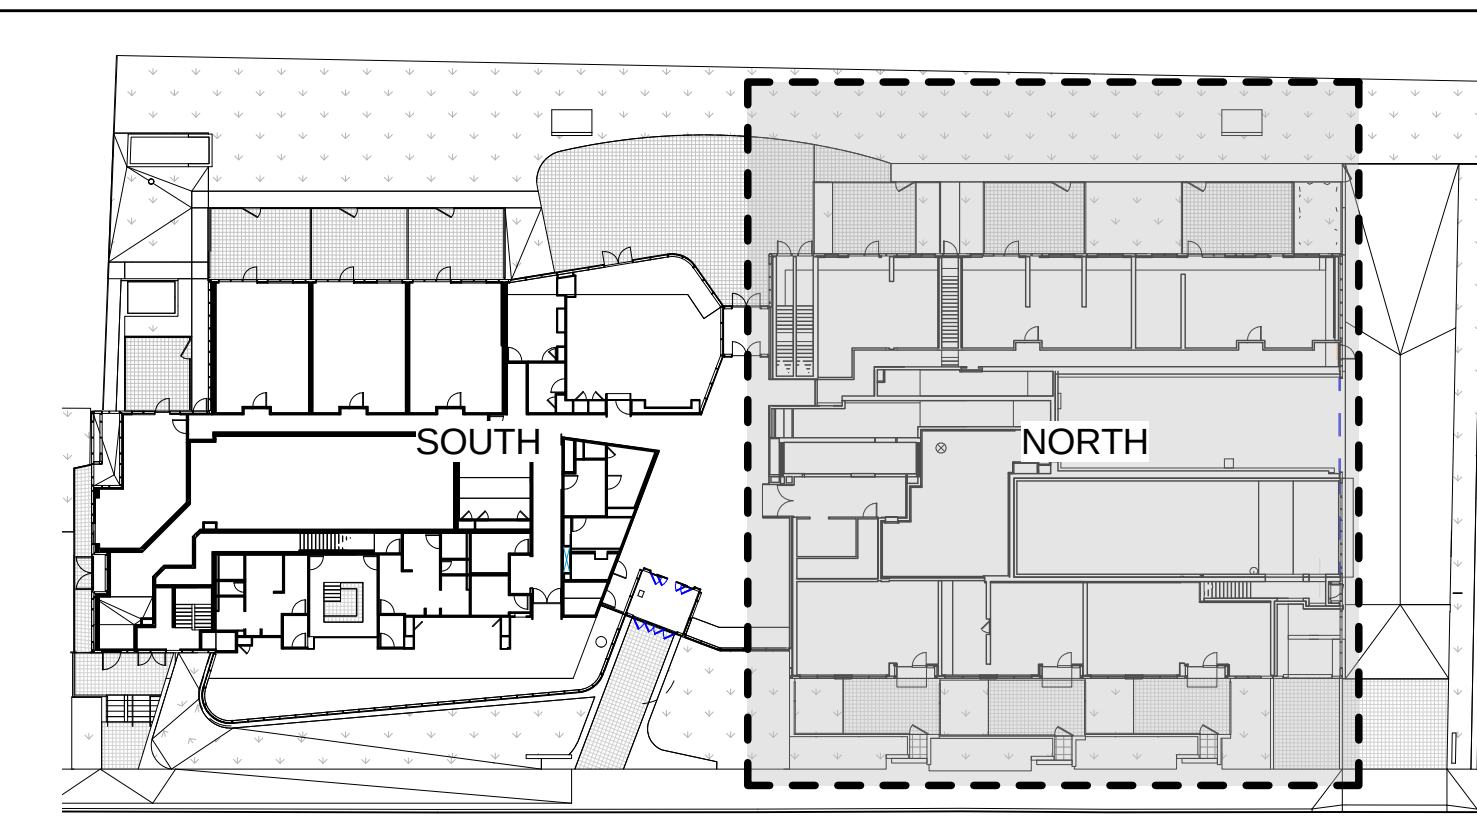

SQL
SPADINA QUEEN
TRIDEL


project no:	12-11
scale:	As indicated
drawn by:	TJ
reviewed by:	J
date:	2014-09-23

LEVEL 1 EOS PLAN
NORTH


SQ ALEXANDRA PARK - BLOCK 11
38 CAMERON ST, TORONTO, ONTARIO M5T 2H2

A 251

1
A 251

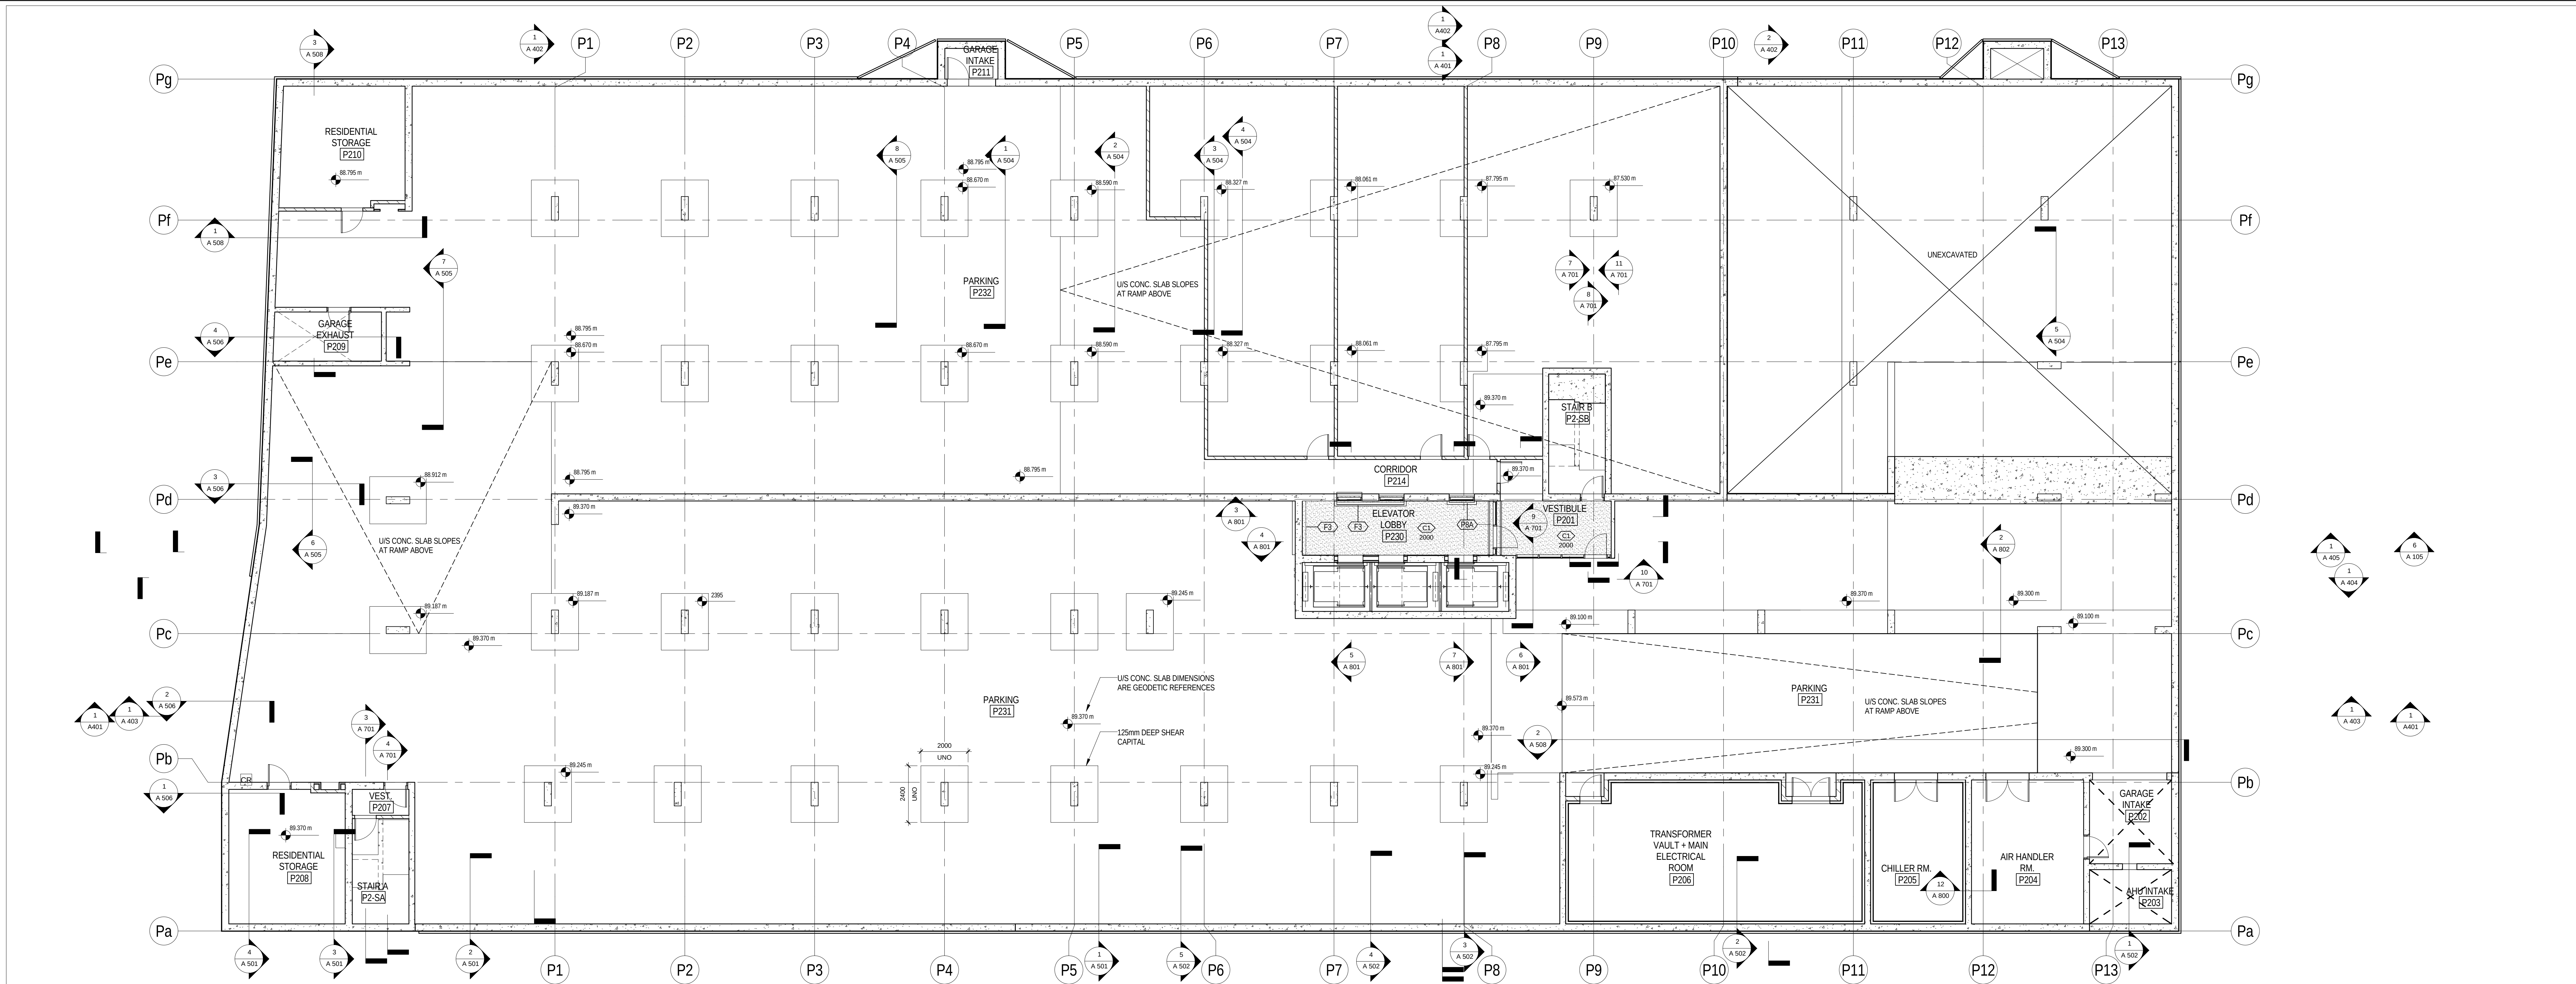

2 REFLECTED CEILING PLAN LEVEL P2
A 260 1:100

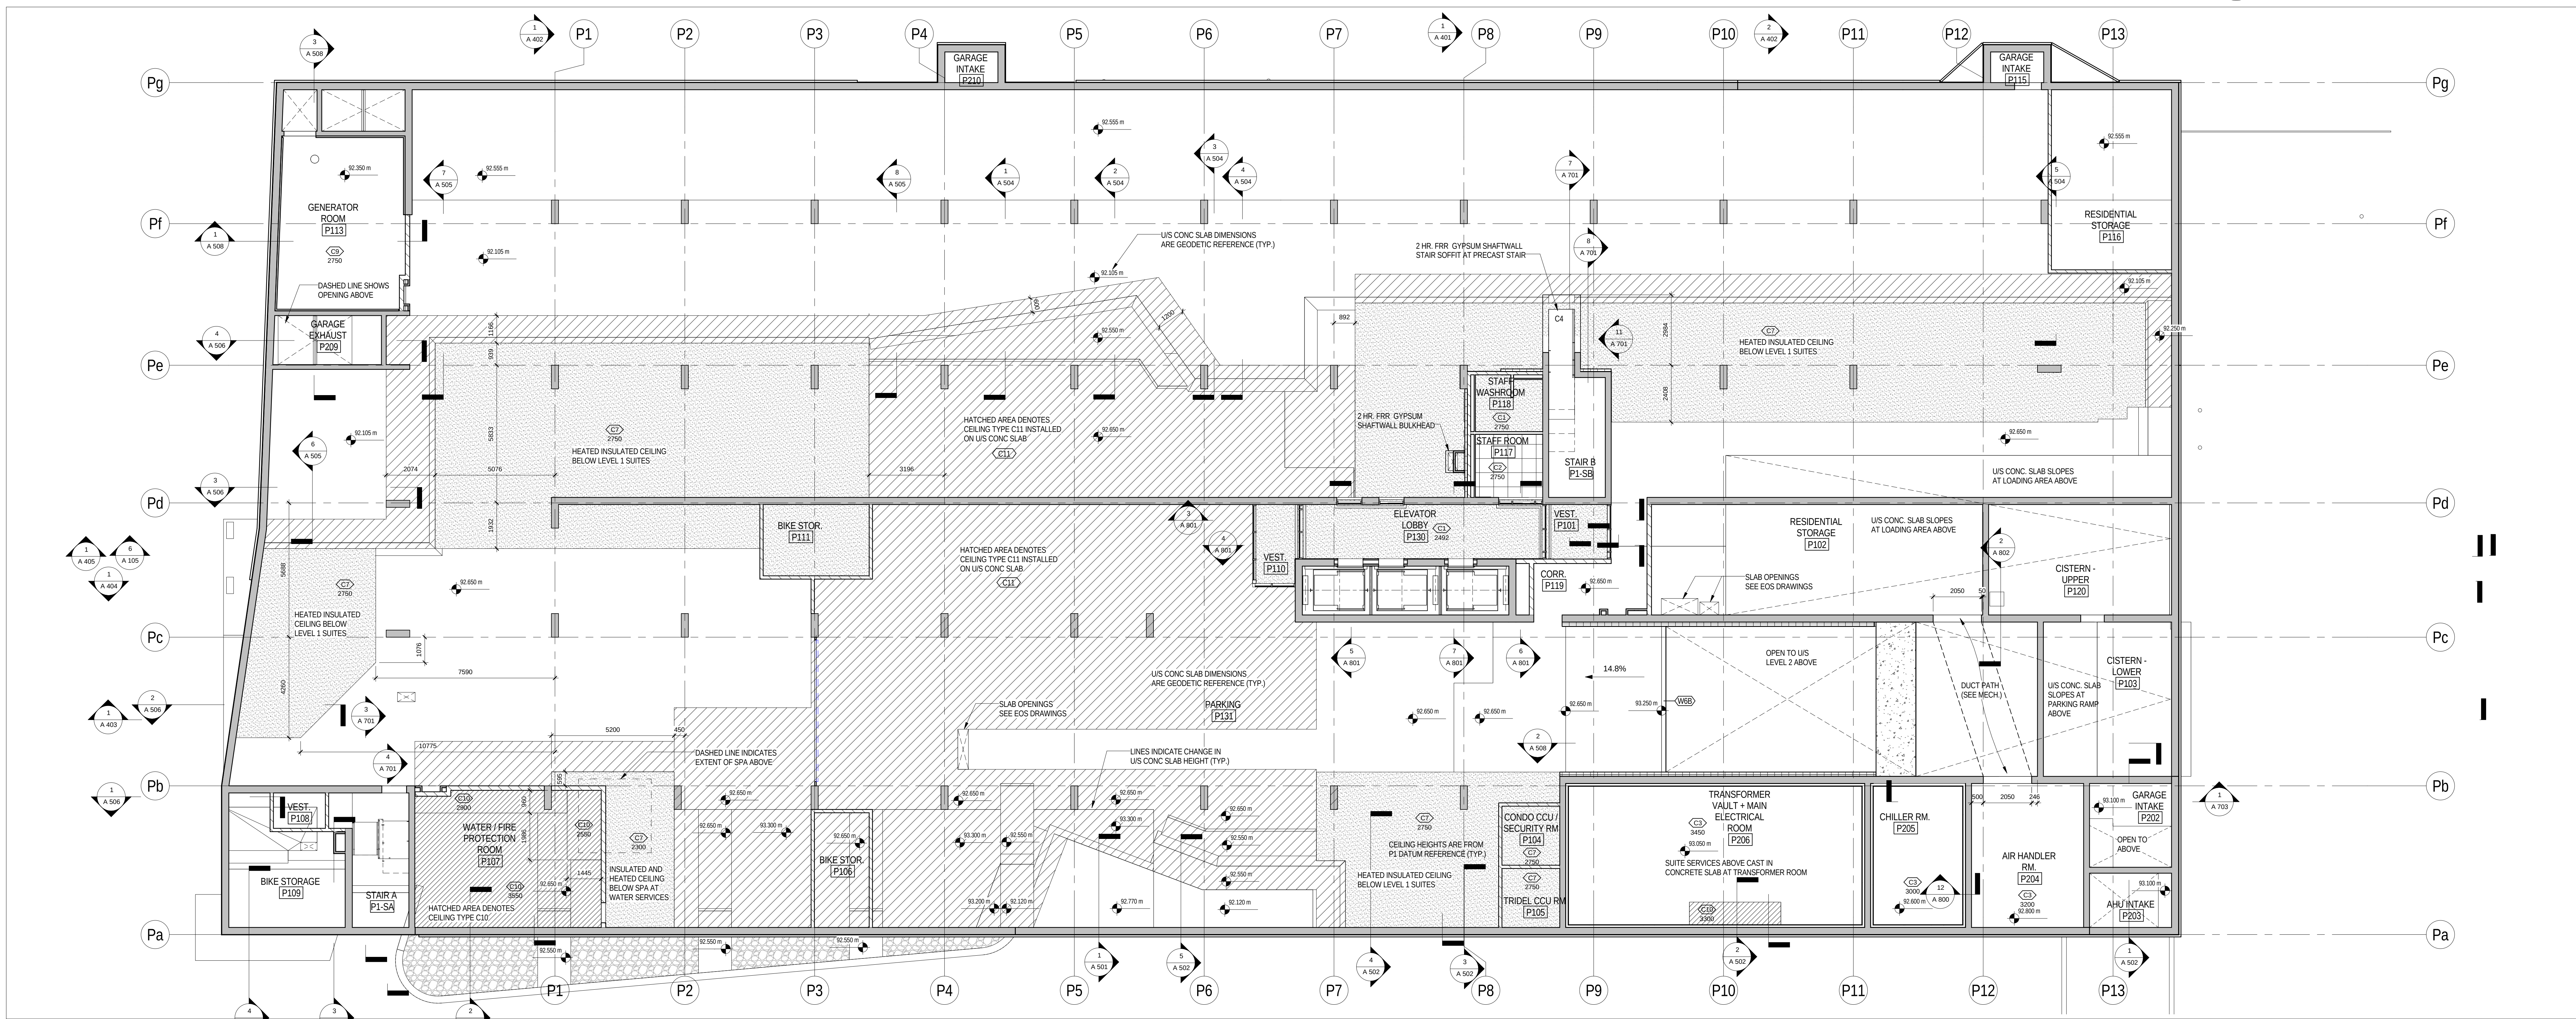

1 REFLECTED CEILING PLAN LEVEL P1
A 260 1:100

SO NOT SCALE THIS DRAWING
This drawing shall not be used for construction purposes unless
indicated by a note or otherwise.

SQ
SPADINA QUEEN
TRIDEL

METRIC SCALE DRAWING
FIRST FLOOR ELEV. +93.60m

NO.	ISSUED / REVISED FOR:	DATE
1	Issued for A40-01	2015-03-04
2	Issued for Construction	2015-04-29
3	Issued for A40-03	2015-05-04

project no:
scale:
drawn by:
reviewed by:
date:

13-115
1:100
Author
Checker
10/23/14


Teepie Architects
1000-1000
416-593-7711

1000-1000
416-593-7711


RCP P1 & P2

SQ ALEXANDRA PARK - BLOCK 11
38 CAMERON ST. TORONTO, ONTARIO M5T 2H2

A 260

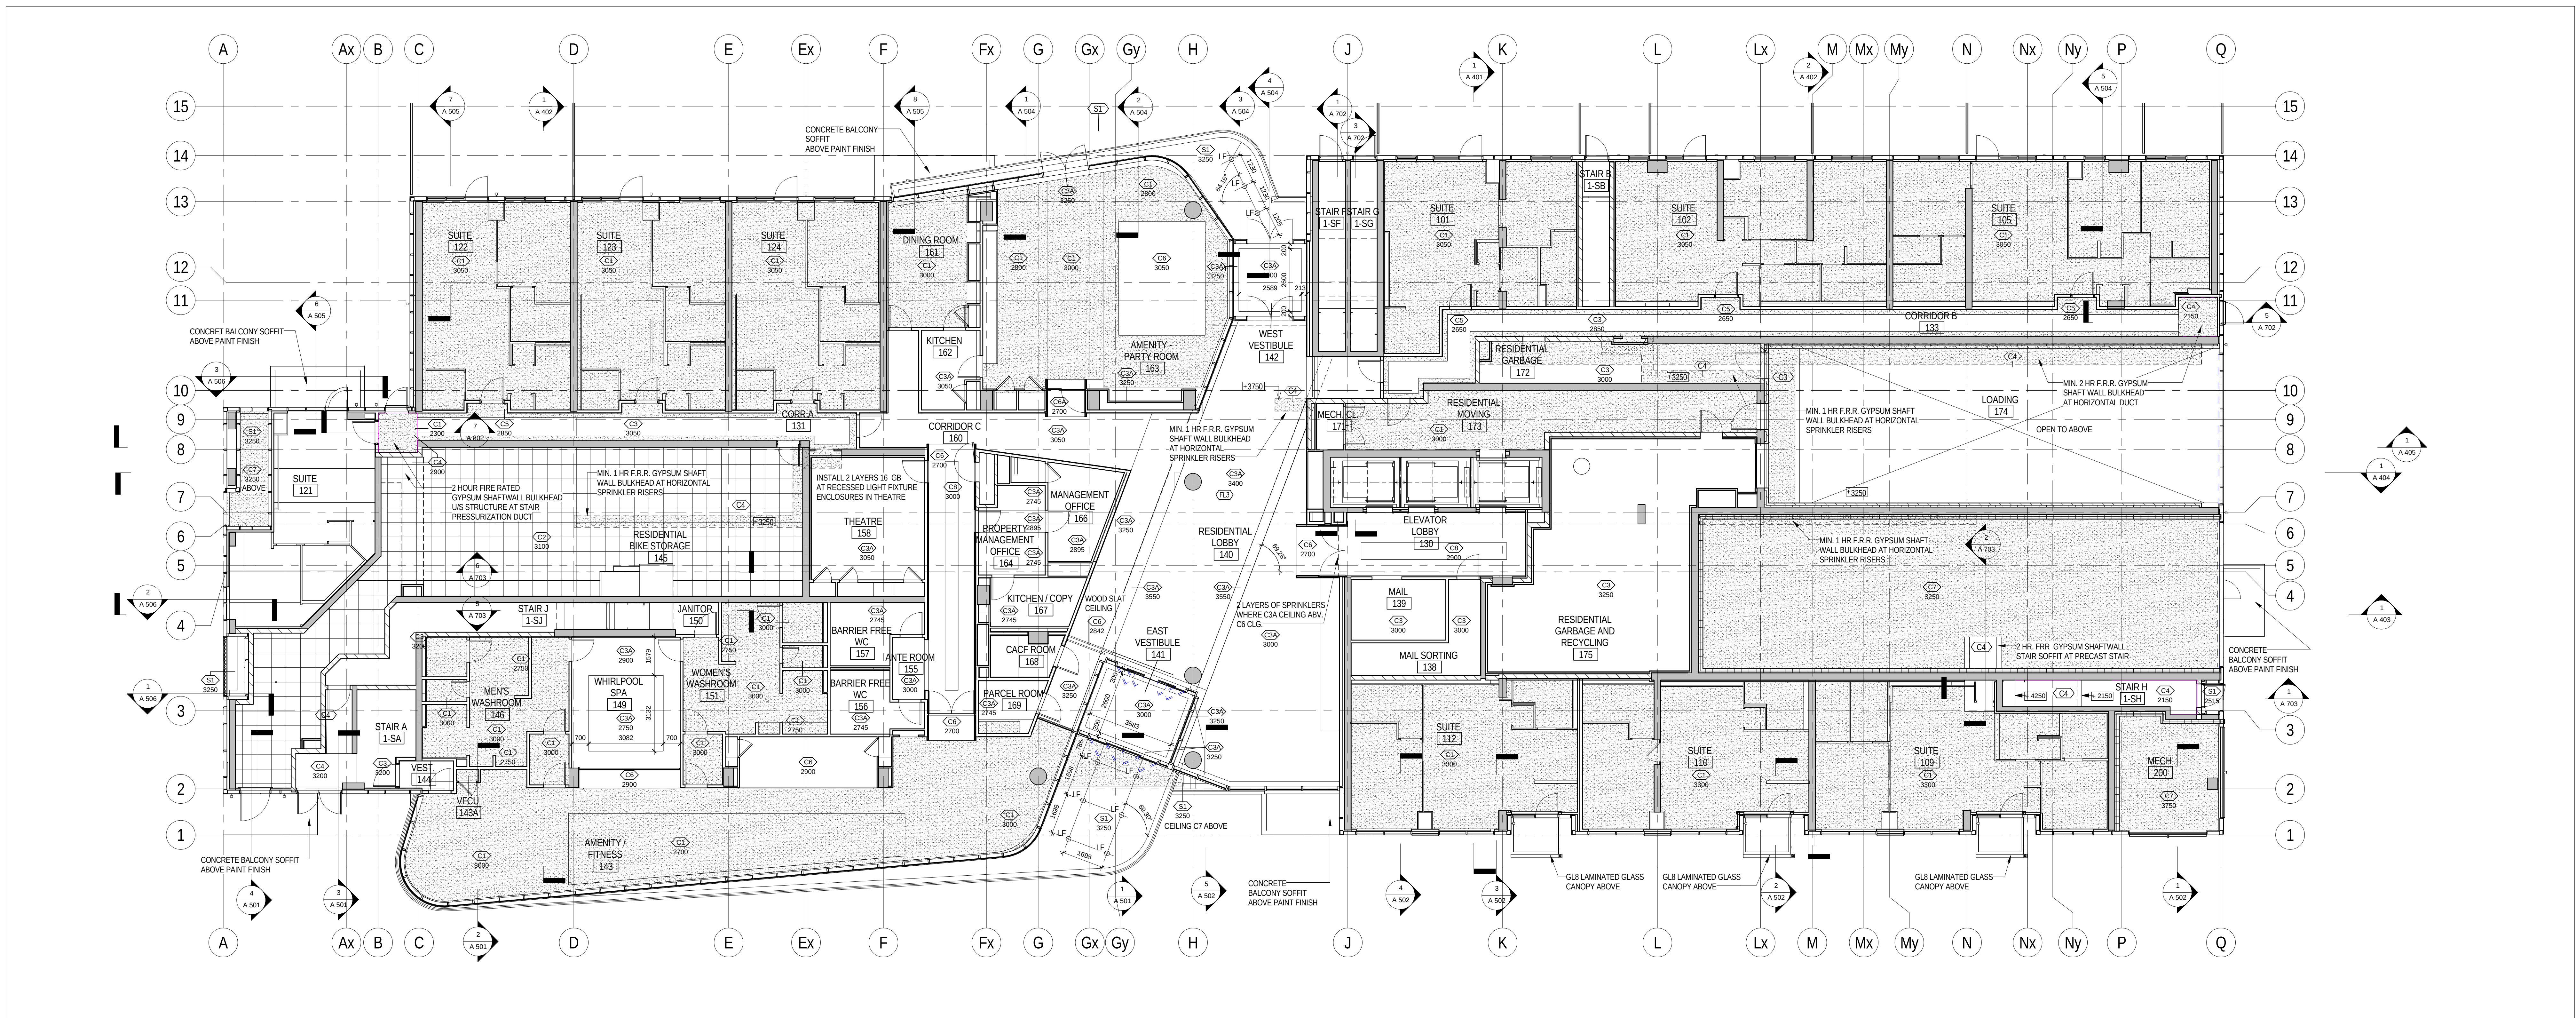

REFLECTED CEILING PLAN LEVEL 1
1:100

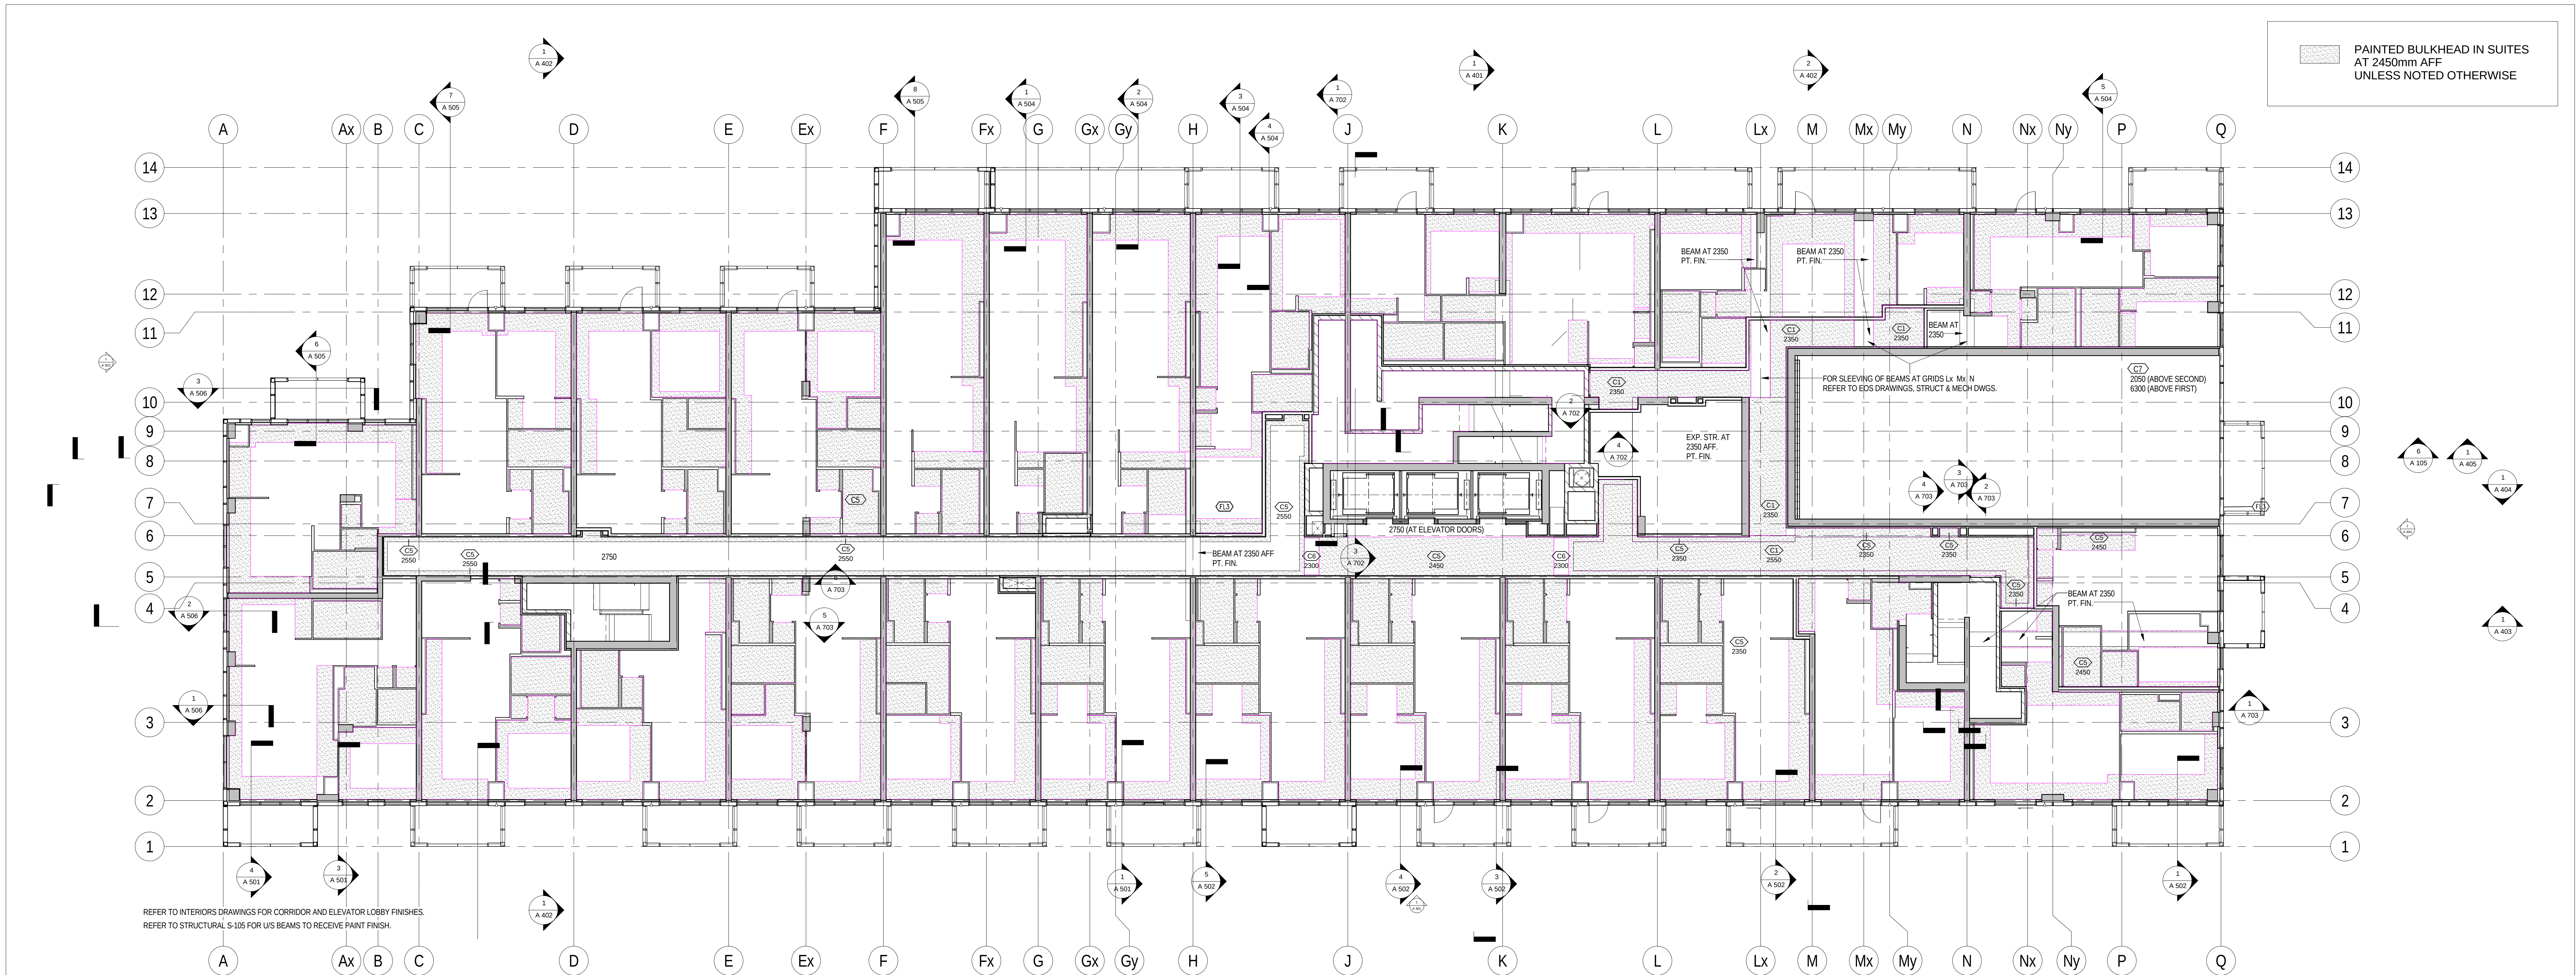

REFLECTED CEILING PLAN LEVEL 2
1:100

SO NOT SCALE THIS DRAWING
This drawing shall not be used for construction purposes unless
approved by the architect.

SQ
SPADINA QUEEN
TRIDEL



METRIC SCALE DRAWING
FIRST FLOOR ELEV. +93.60m


NO.	ISSUED / REVISED FOR	DATE
1	Issued for 50% Completion	2014-05-23
2	Issued for Permit	2014-05-23
3	Issued for Construction	2014-06-03
4	Revised for Permit	2014-07-03
5	Revised for Permit	2014-08-03
6	Issued for Tender	2014-08-23
7	Issued for Tender	2014-09-23
8	Issued for Construction	2015-04-23
9	Issued for ASB	2015-05-23

SQ ALEXANDRA PARK - BLOCK 11
38 CAMERON ST., TORONTO, ONTARIO M5T 2H2

project no: 12-115
scale: AS INDICATED
drawn by: AS
reviewed by: AS
date: 2014-09-23

Teeples Architects
1000 BAYVIEW AVE. SUITE 1000 SCARBOROUGH, ONTARIO M1S 5B5
416-291-1111
RCP GROUND & LV 2

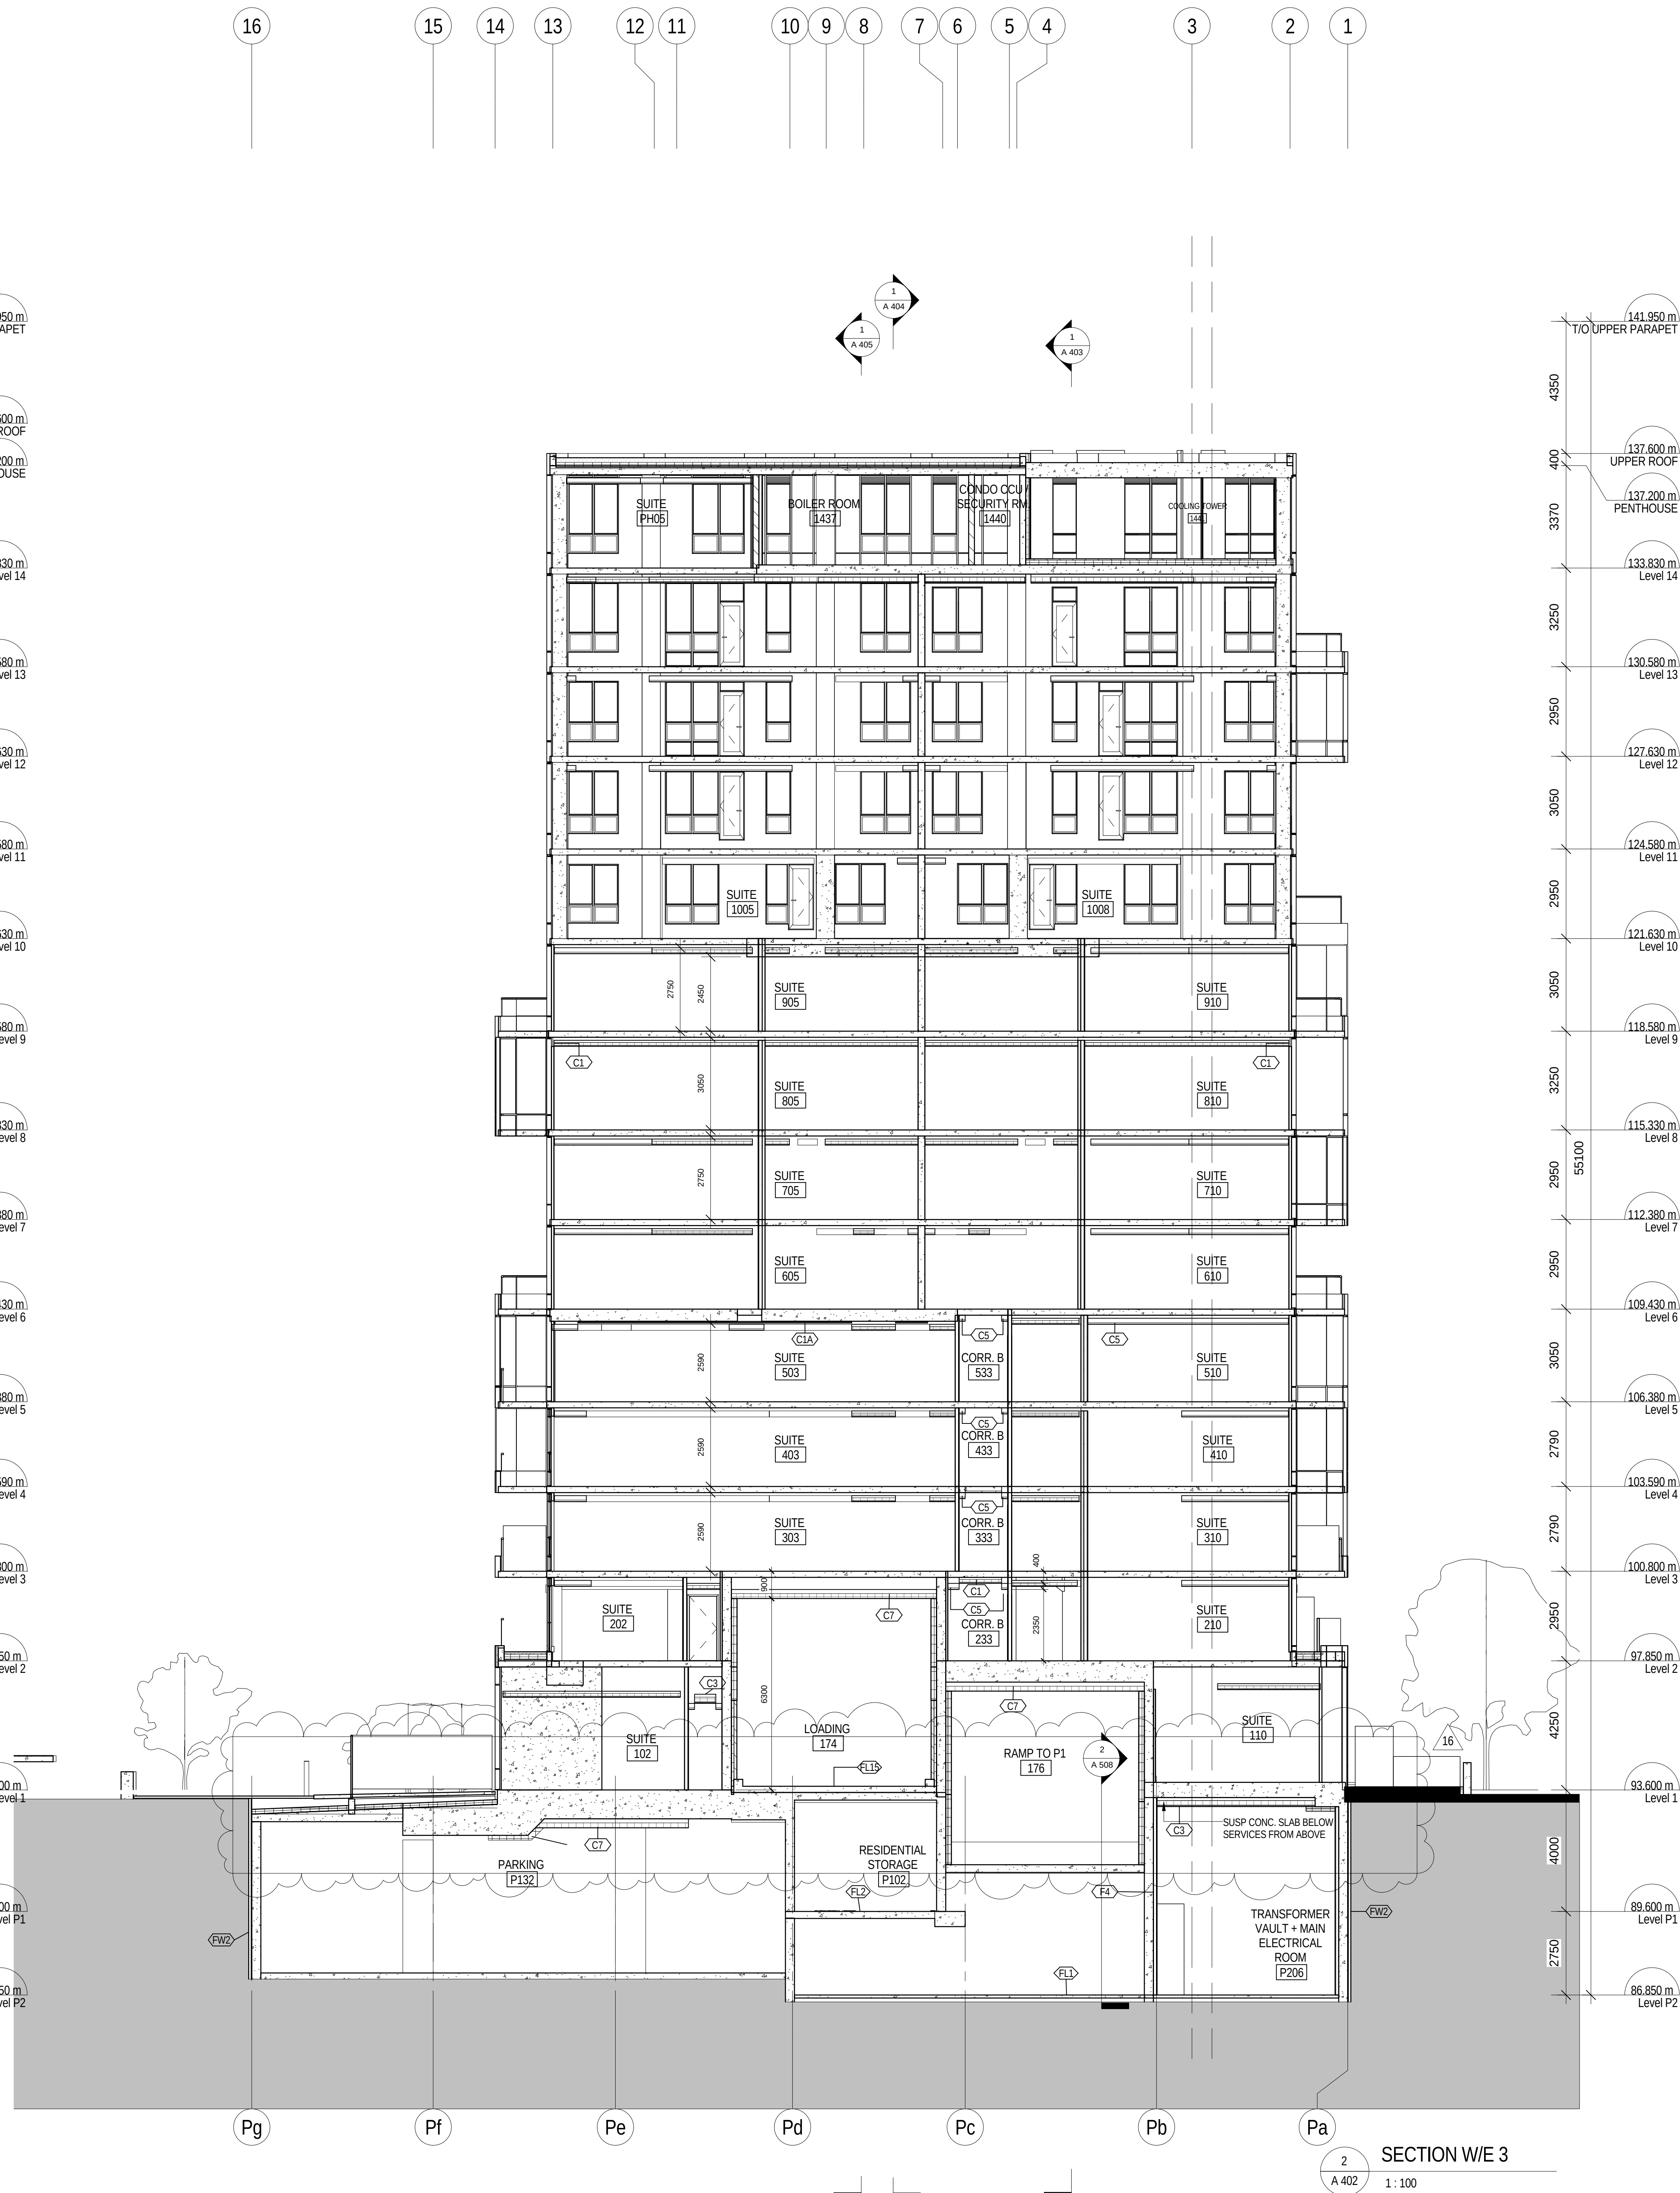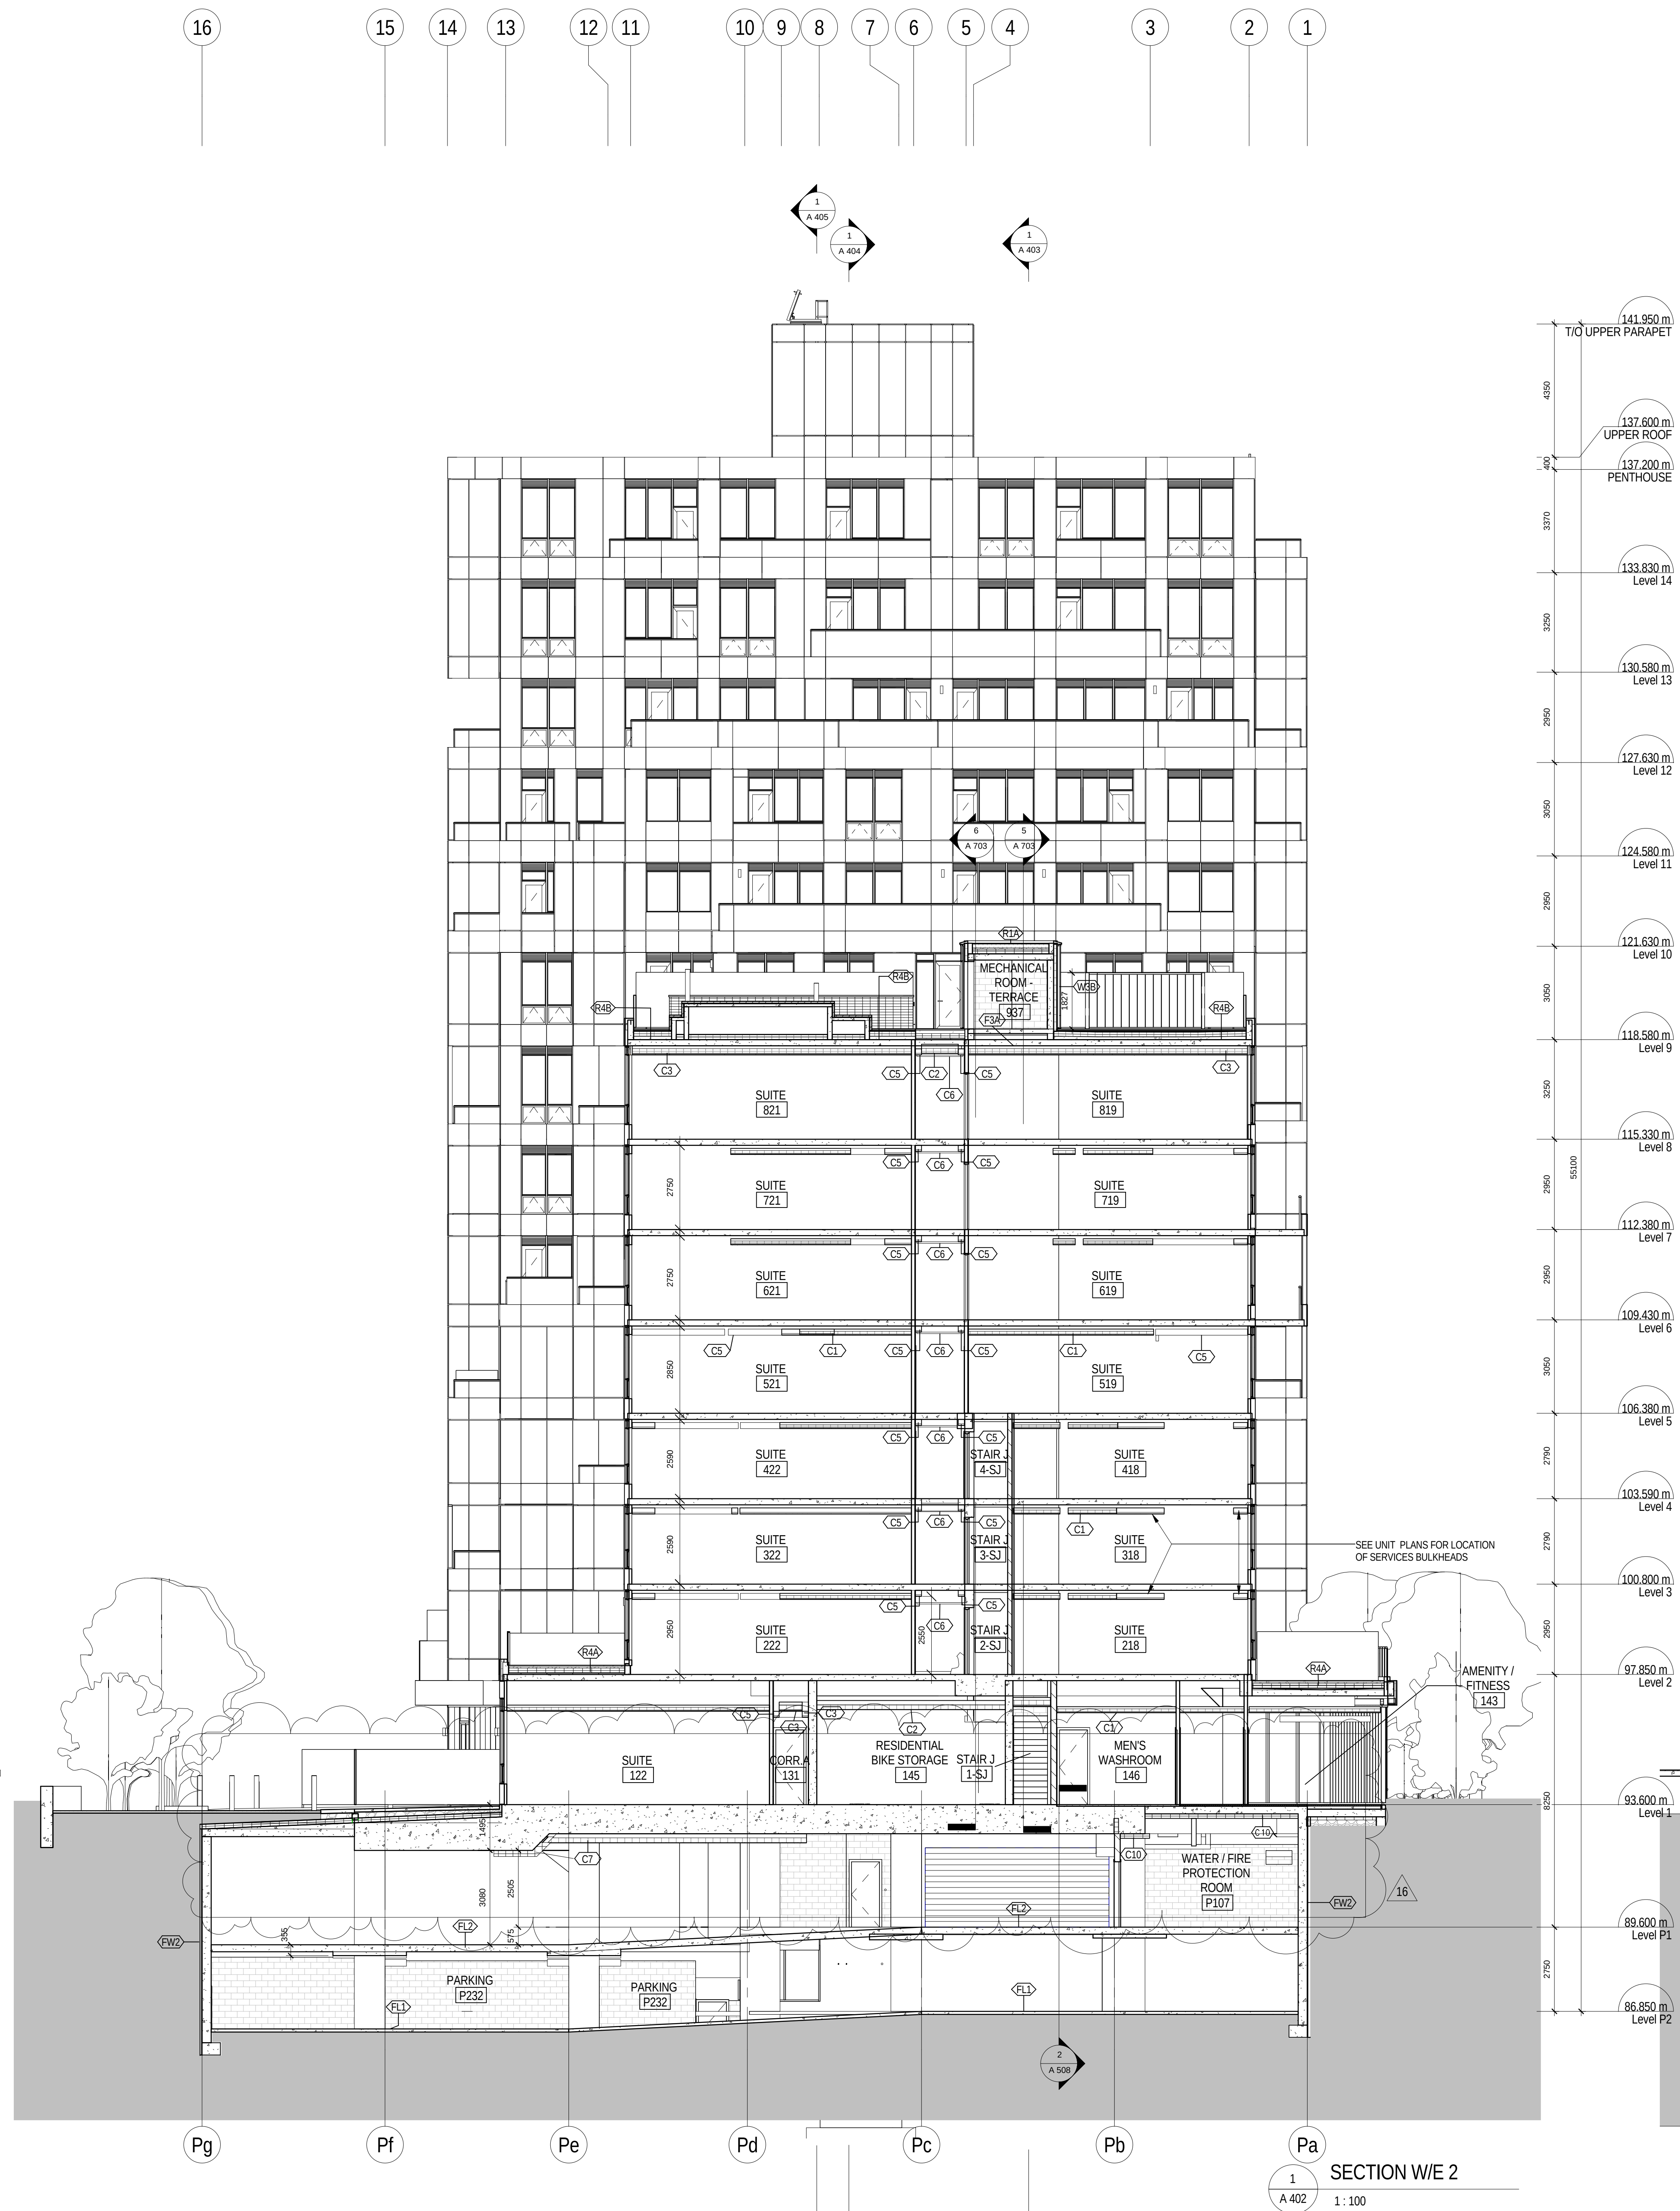

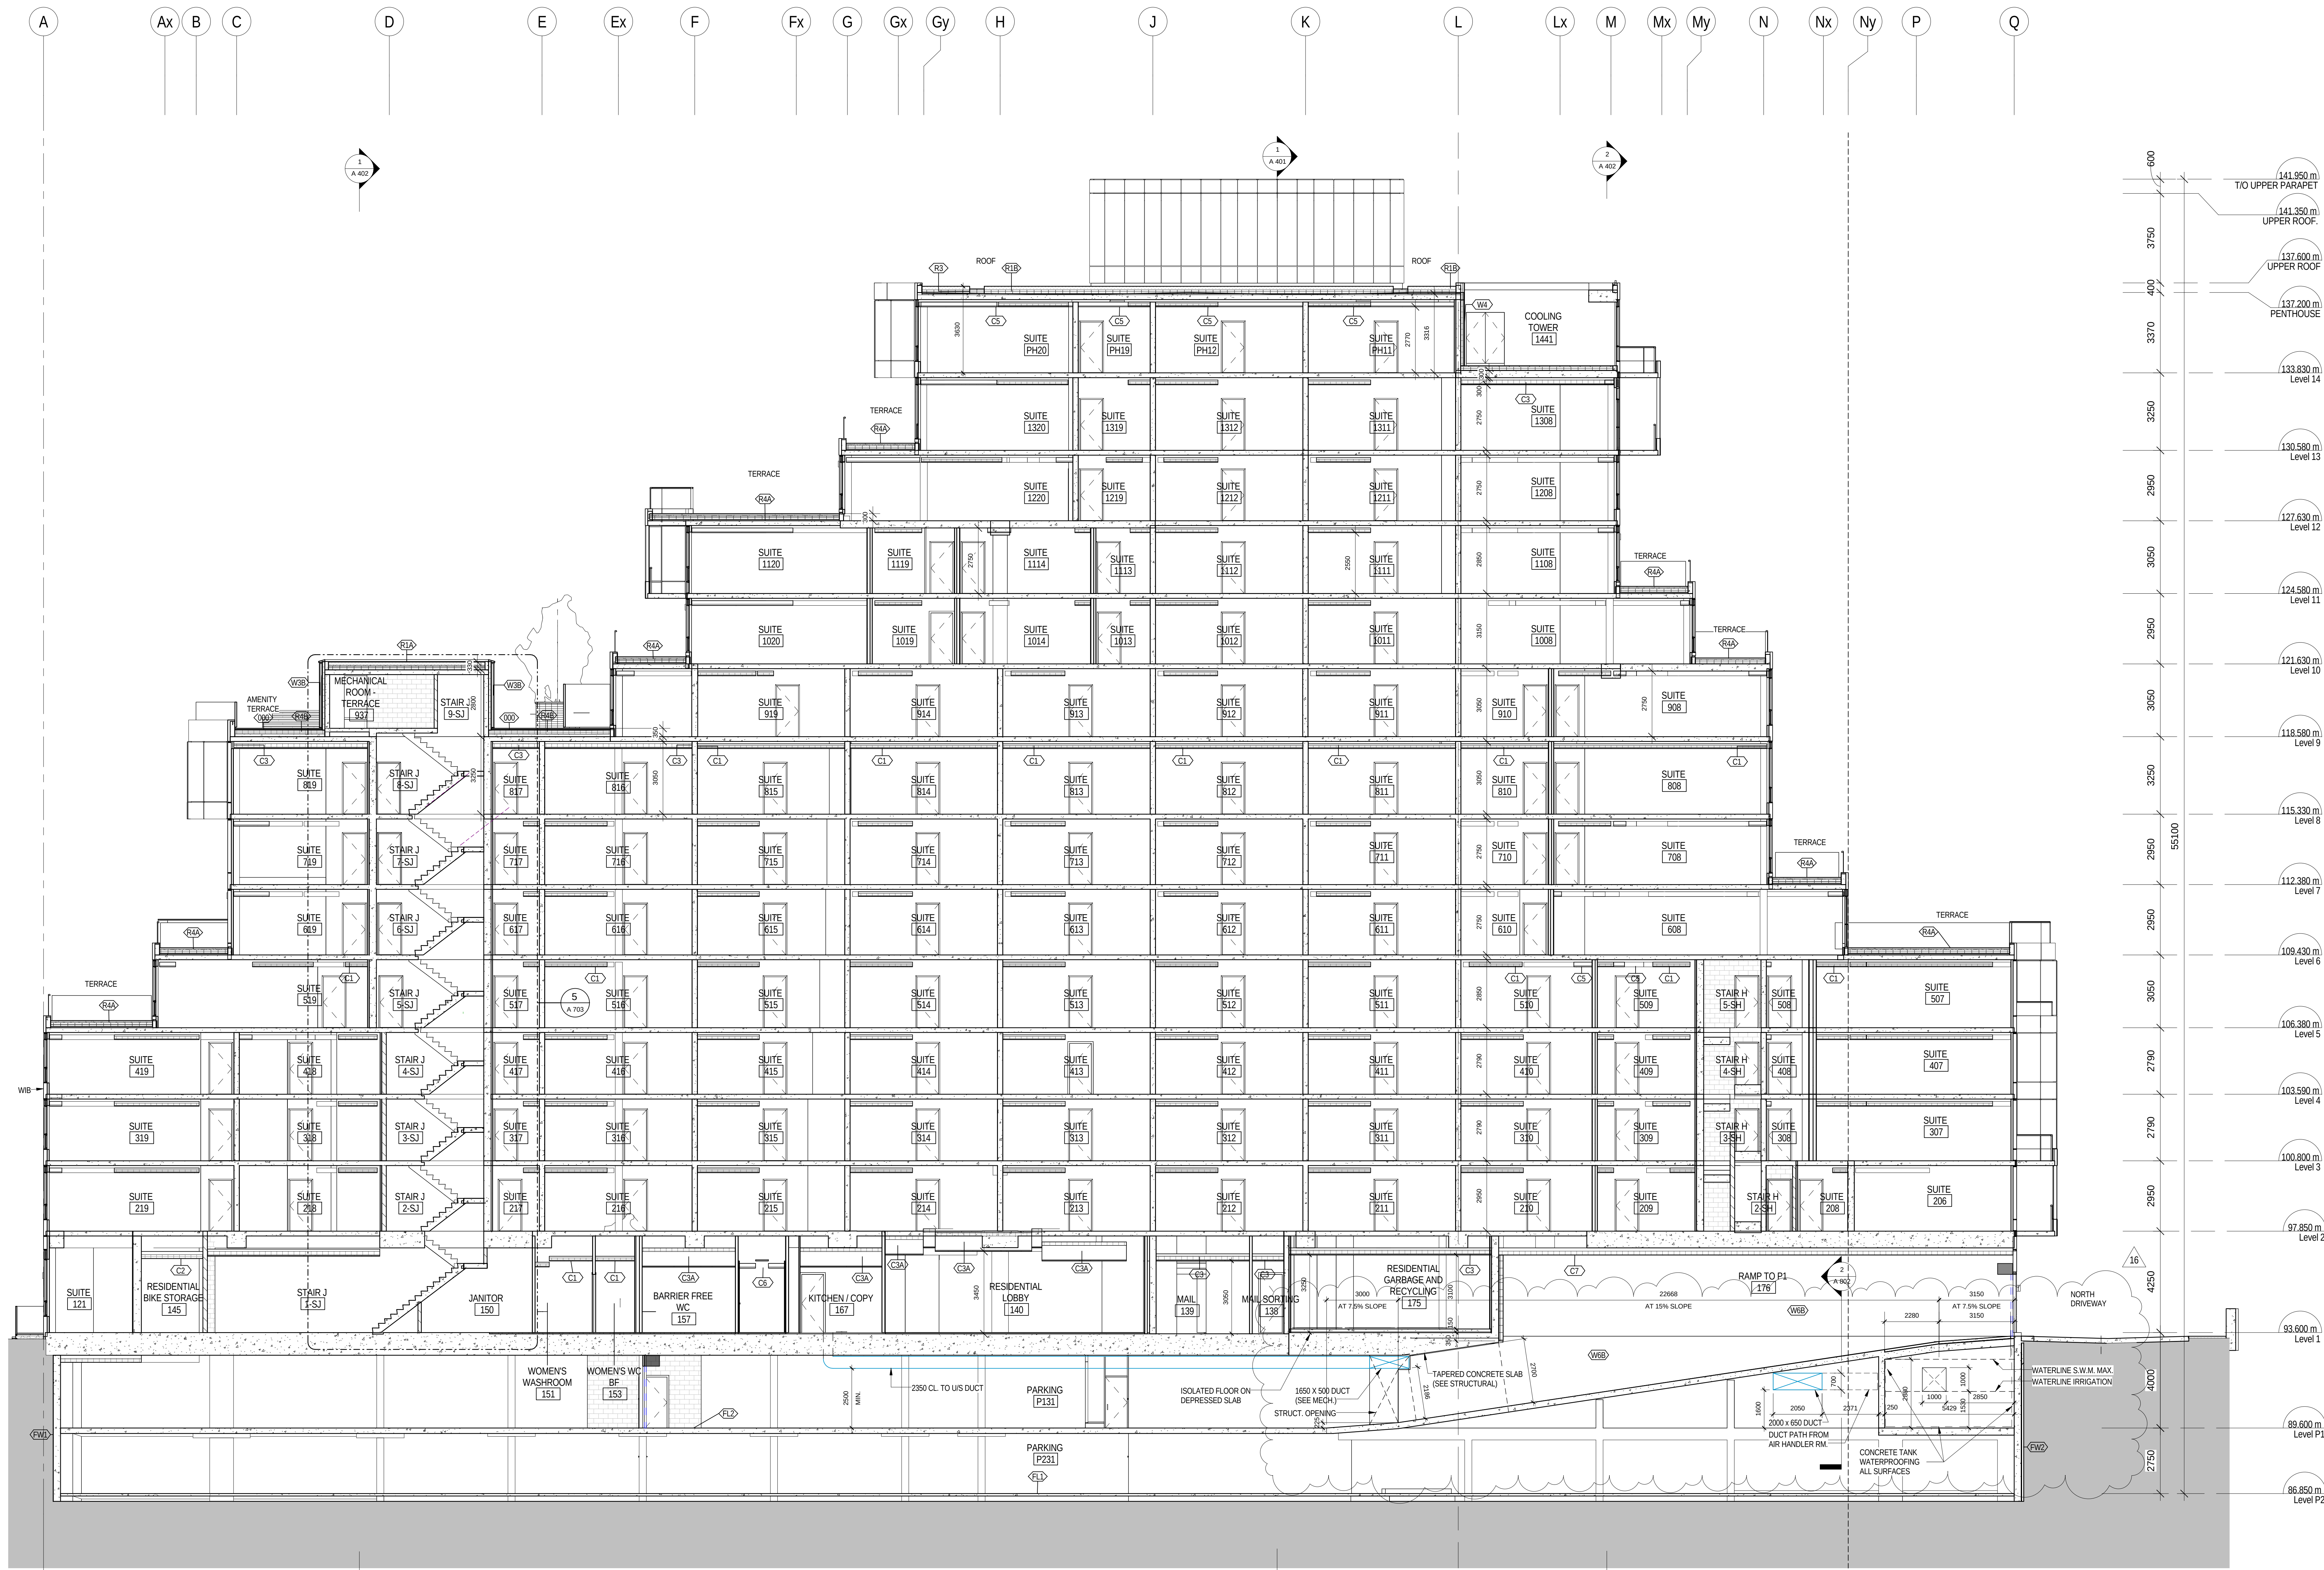

1 SECTION S/N 1
A 403 1:100

SO
SPADINA QUEEN
TRIDEL

METRIC SCALE DRAWING
FIRST FLOOR ELEV. +93.60m

NO.	ISSUED / REVISED FOR	DATE
1	Issued for SPA	2013-03-26
2	Issued for Correlation	2013-04-11
3	Issued for Correlation	2013-04-17
4	Revised for SPA	2014-01-10
5	Issued for Correlation	2014-03-18
6	Issued for Elevator Tender	2014-04-07
7	Issued for Correlation	2014-05-02
8	Issued for 90% Completion	2014-05-02
9	Issued for Permit	2014-05-02
10	Issued for Correlation	2014-05-02
11	Revised for Permit	2014-07-02
12	Revised for Permit	2014-08-02
13	Issued for Tender	2014-08-26
14	Issued for Tender	2014-09-02
15	Issued for A31-01	2015-03-05
16	Issued for A31-01	2015-03-05


SO ALEXANDRA PARK - BLOCK 11
38 CAMERON ST., TORONTO, ONTARIO M5T 2H2


project no: 13-115
scale: 1"=100'
drawn by: TA
reviewed by: SA
date: 2014-09-22

Teeples Architects


SECTION S/N 1

A 403

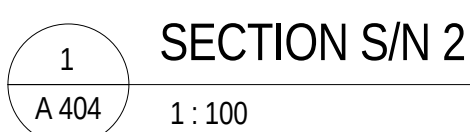


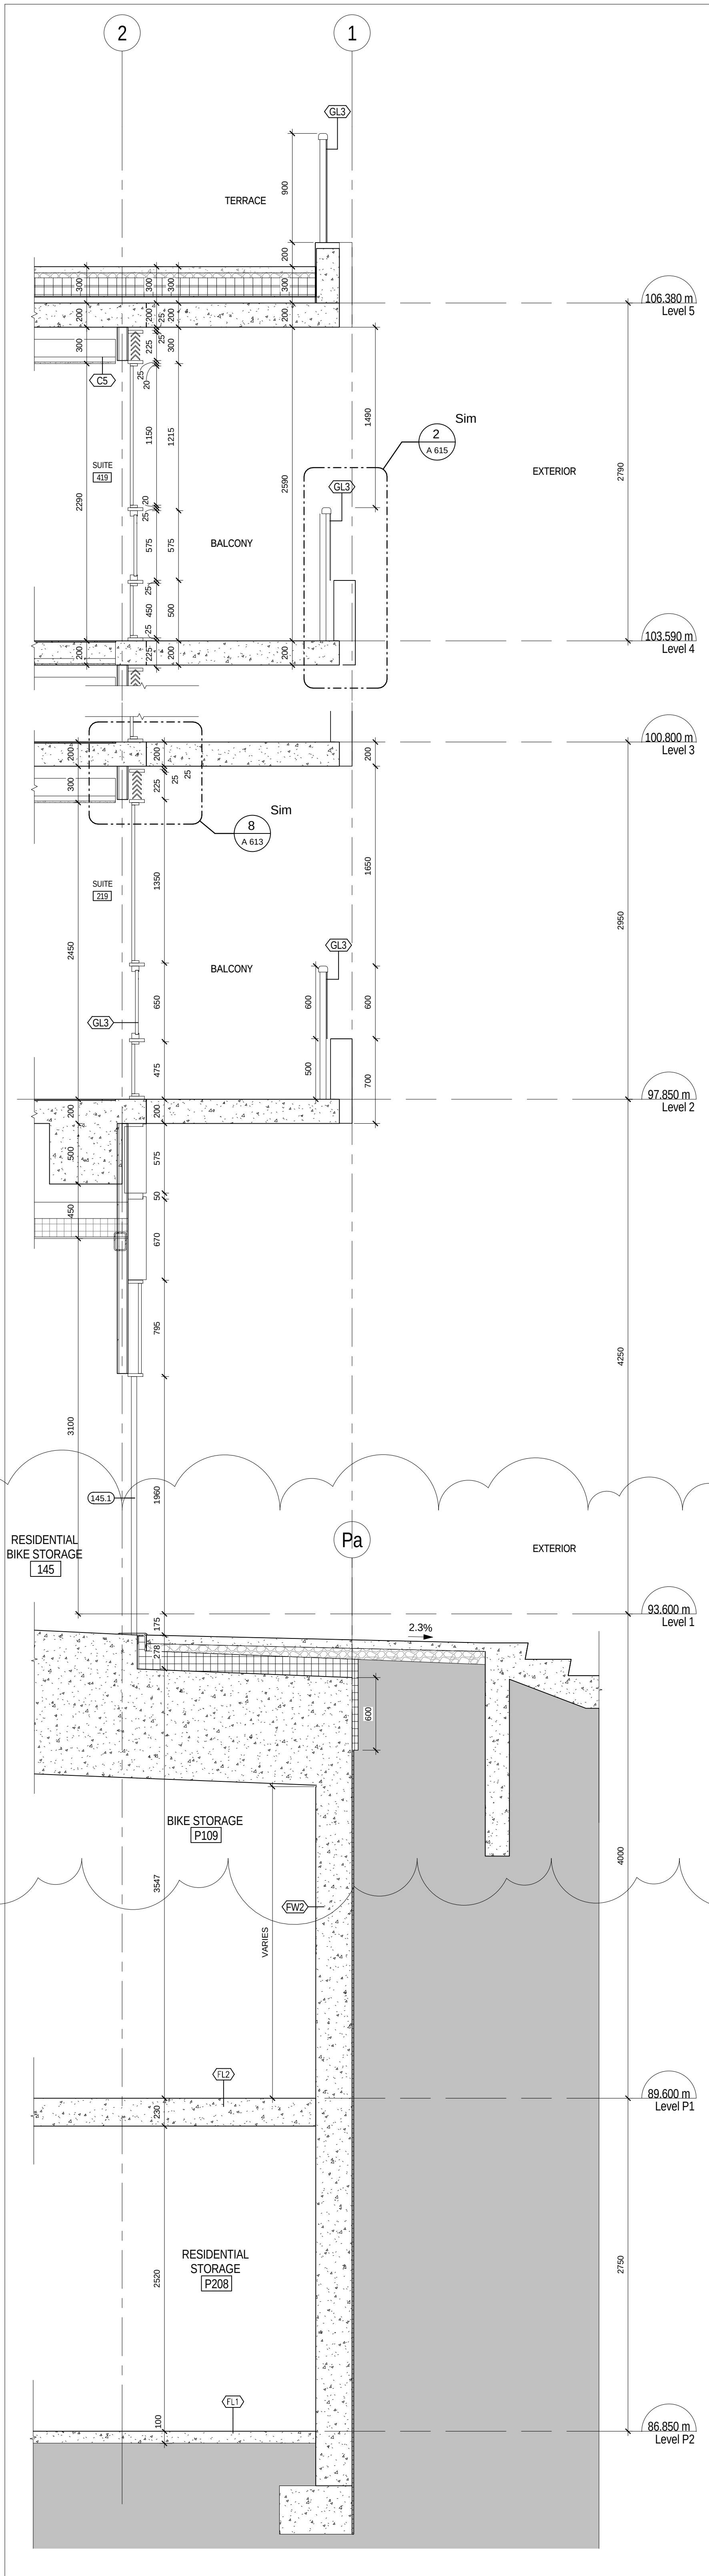


4 EAST WALL SECTION AT BIKE STORAGE
A 501 1:25

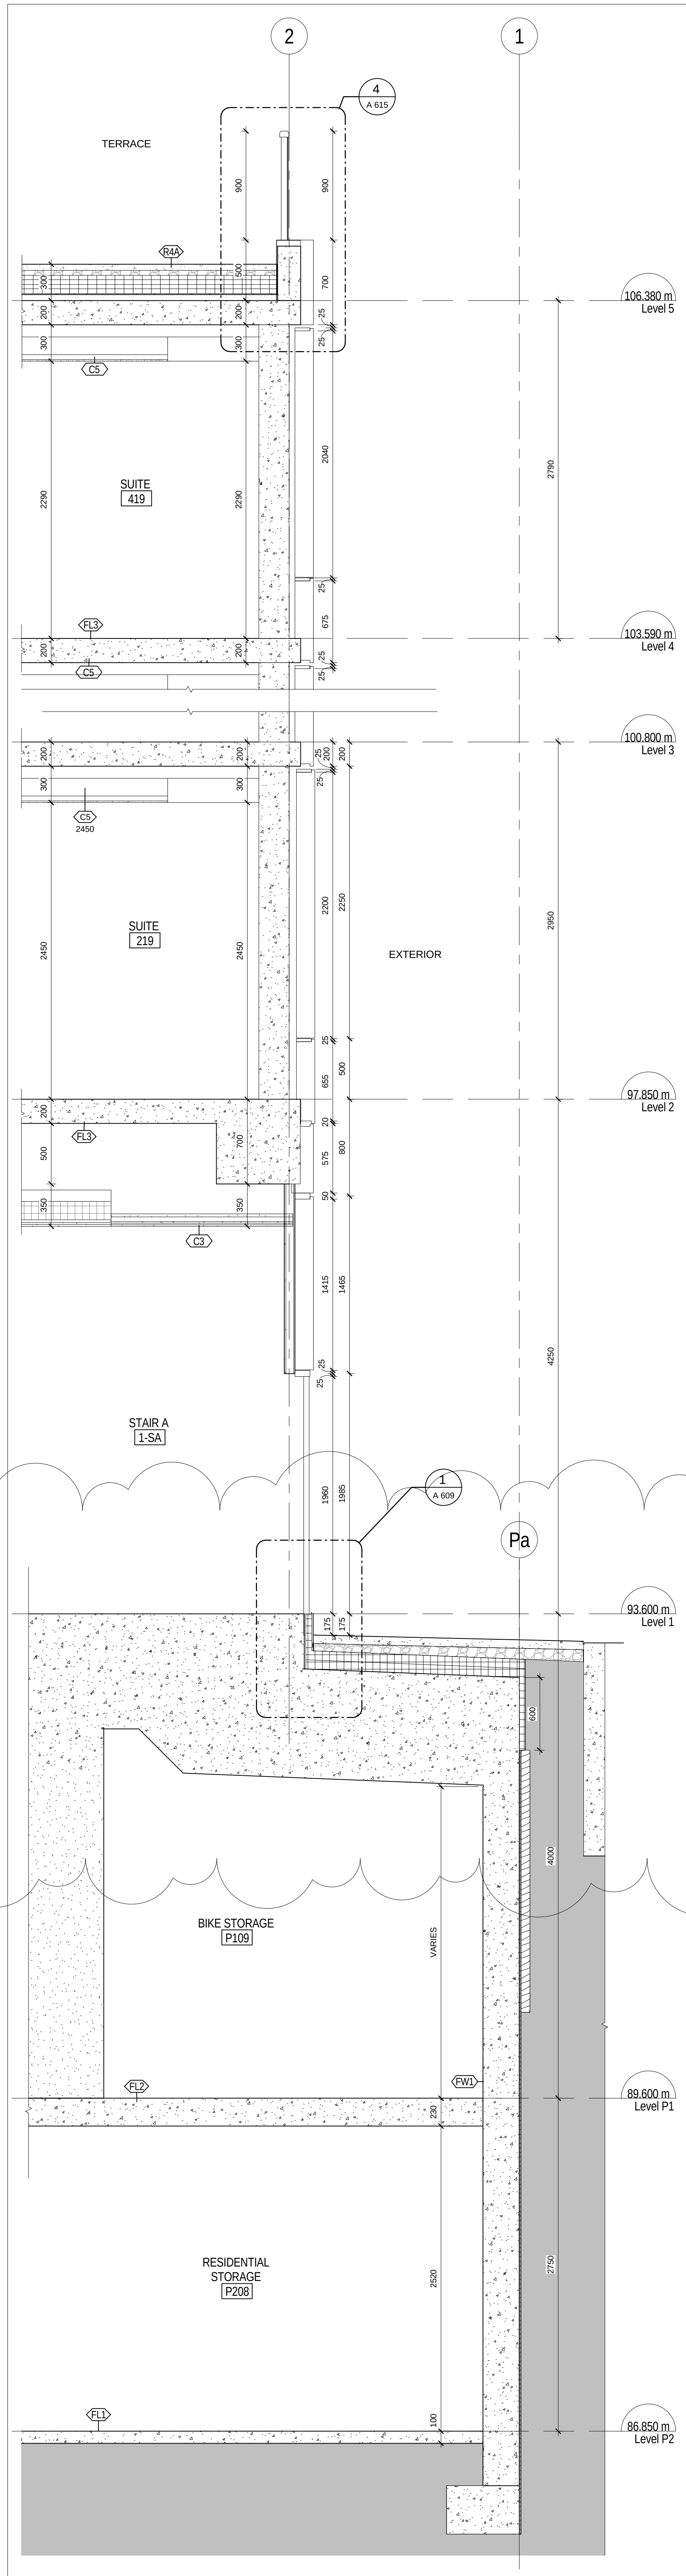

3 EAST WALL SECTION AT STAIR A
A 501 1:25

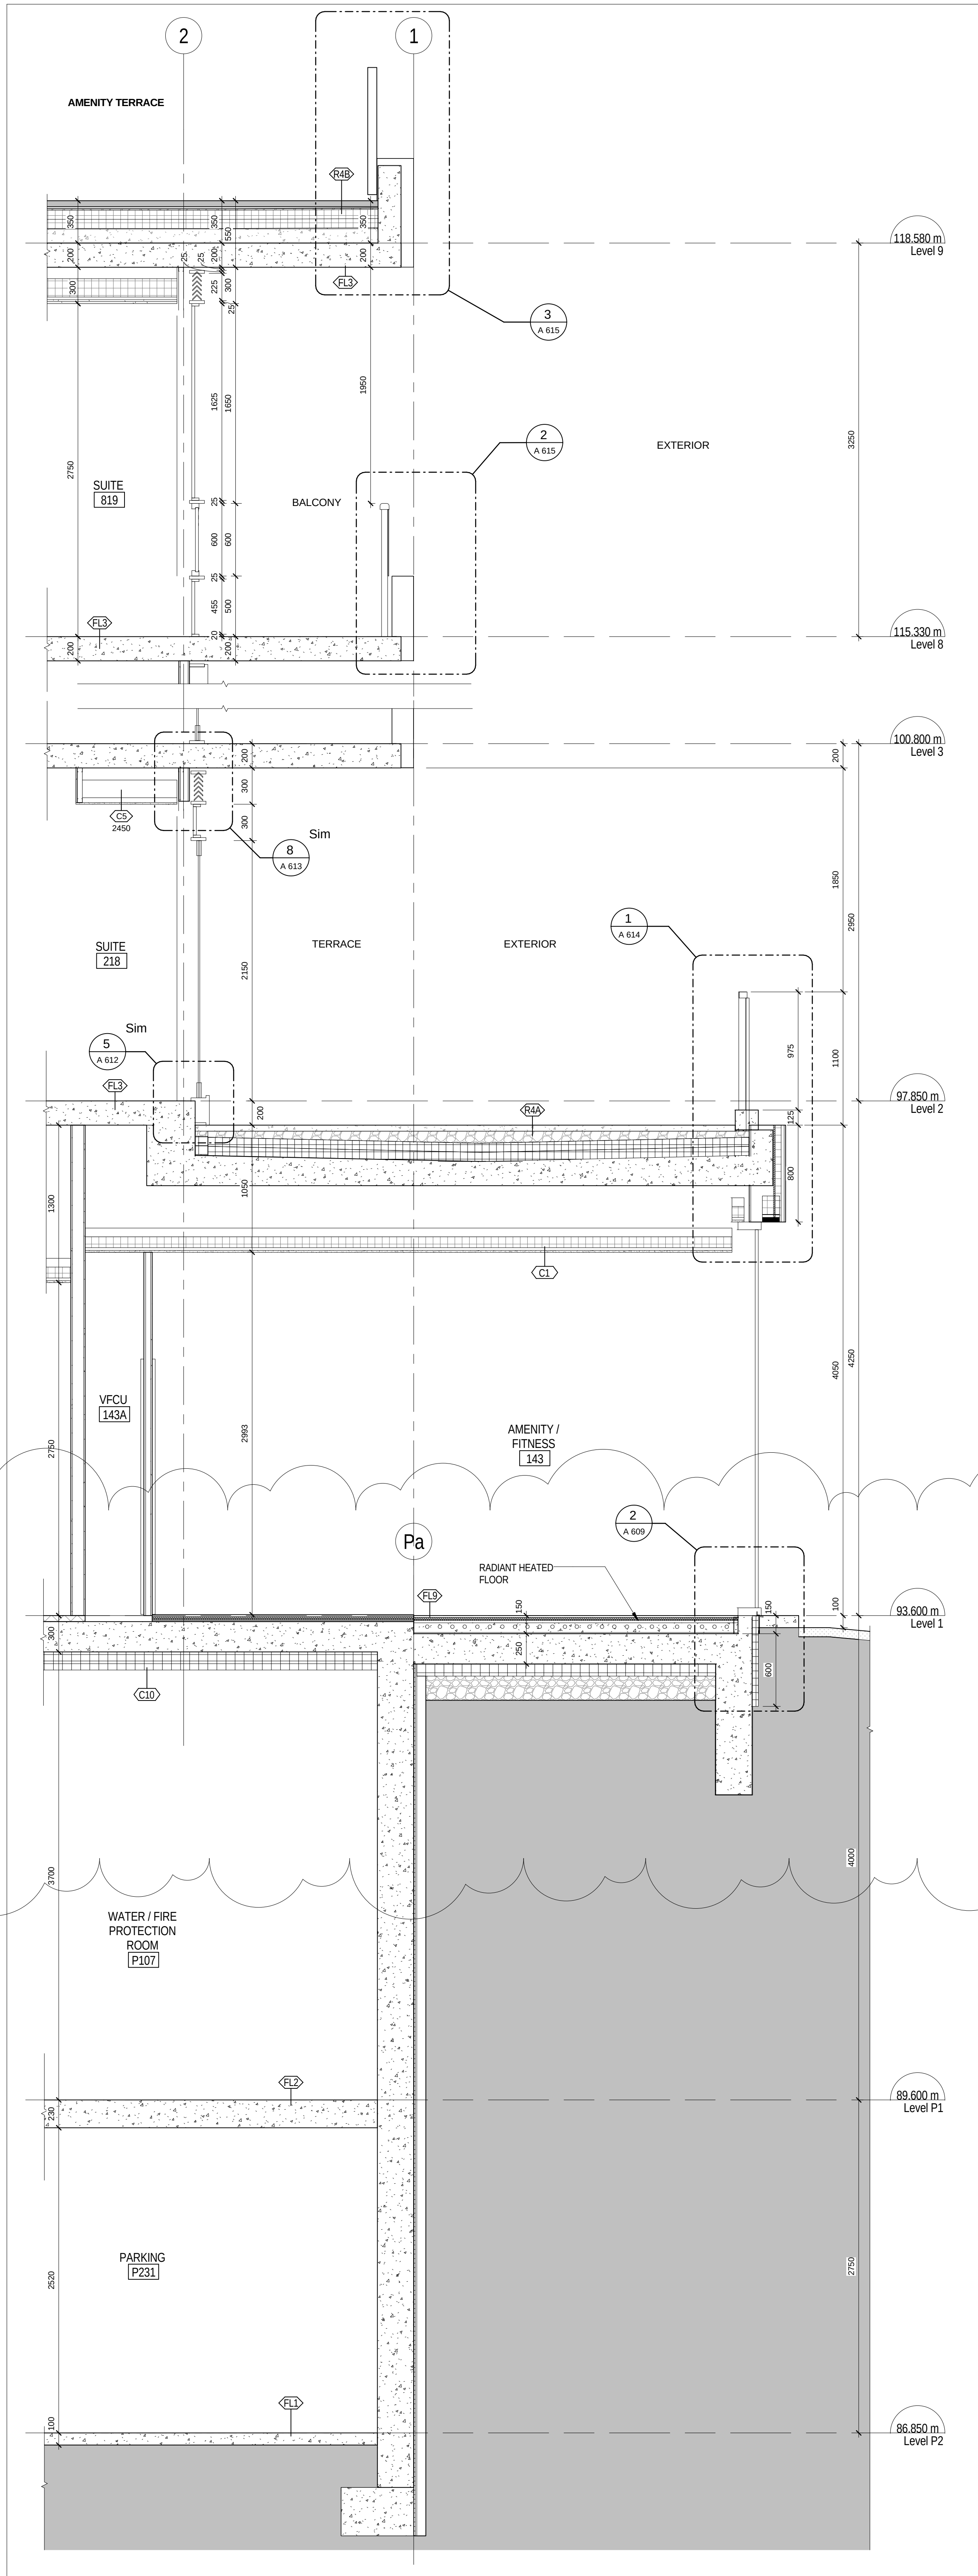

2 EAST WALL SECTION AT AMENITY/FITNESS
A 501 1:25

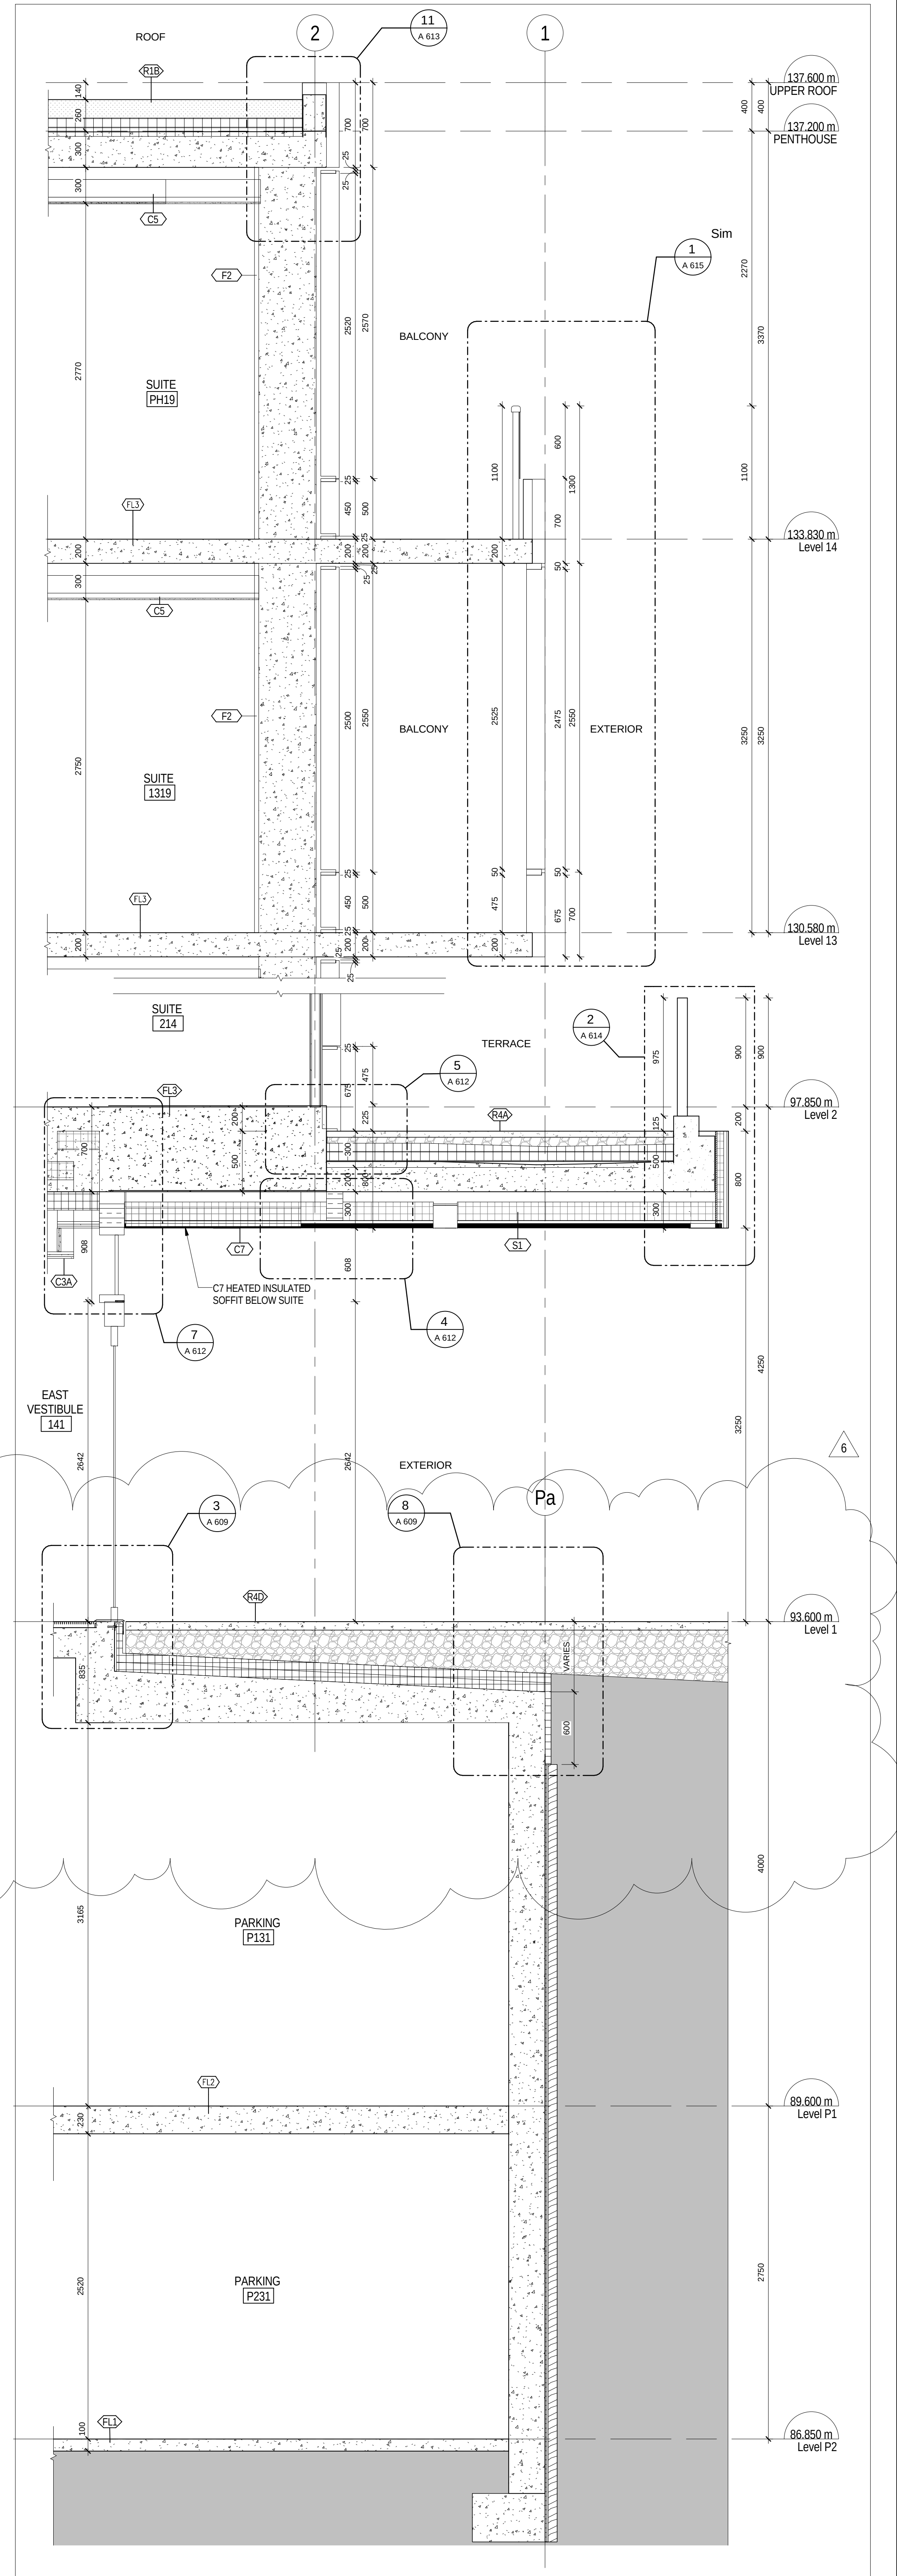

1 EAST WALL SECTION AT VESTIBULE DOOR
A 501 1:25

SO NOT SCALE THIS DRAWING

This drawing shall not be used for construction purposes unless it is accompanied by the appropriate permit and/or approval from the relevant authorities.

SO NOT SCALE THIS DRAWING

This drawing shall not be used for construction purposes unless it is accompanied by the appropriate permit and/or approval from the relevant authorities.

SQ
SPADINA QUEEN
TRIDEL

METRIC SCALE DRAWING
FIRST FLOOR ELEV. +93.60m

NO.	ISSUED / REVISED FOR	DATE
1	Issued for Coordination	2014-06-23
2	Revised for Permit	2014-07-02
3	Revised for Permit	2014-08-02
4	Issued for Tender	2014-08-28
5	Issued for Tender	2014-09-22
6	Issued for ASB-03	2015-09-04

project no:
scale:
drawn by:
reviewed by:
date:

12-115
1:25
TA
SA
2014-09-22

Teepie Architects


1000 BAYVIEW STREET
SUITE 1000
SCARBOROUGH, ONTARIO M1S 5B7

1000 BAYVIEW STREET
SUITE 1000
SCARBOROUGH, ONTARIO M1S 5B7


SQ ALEXANDRA PARK - BLOCK 11
38 CAMERON ST., TORONTO, ONTARIO M5T 2H2

WALL SECTIONS - EAST


A 501

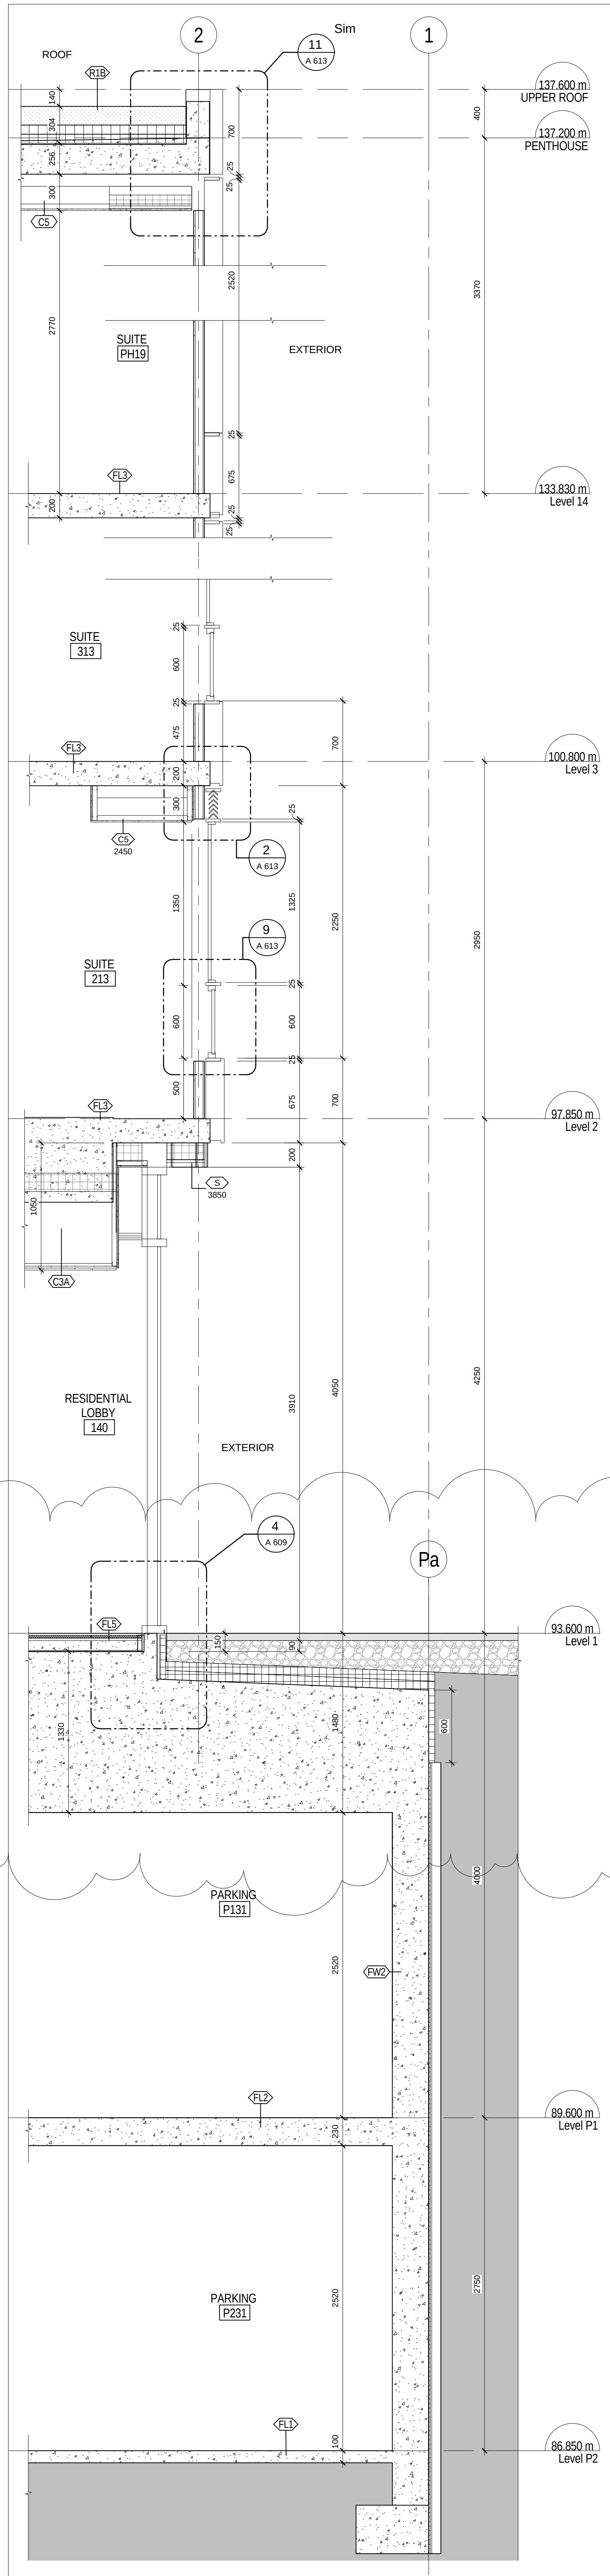


5 EAST WALL SECTION AT VESTIBULE SIDELIGHT
A 502 1:25

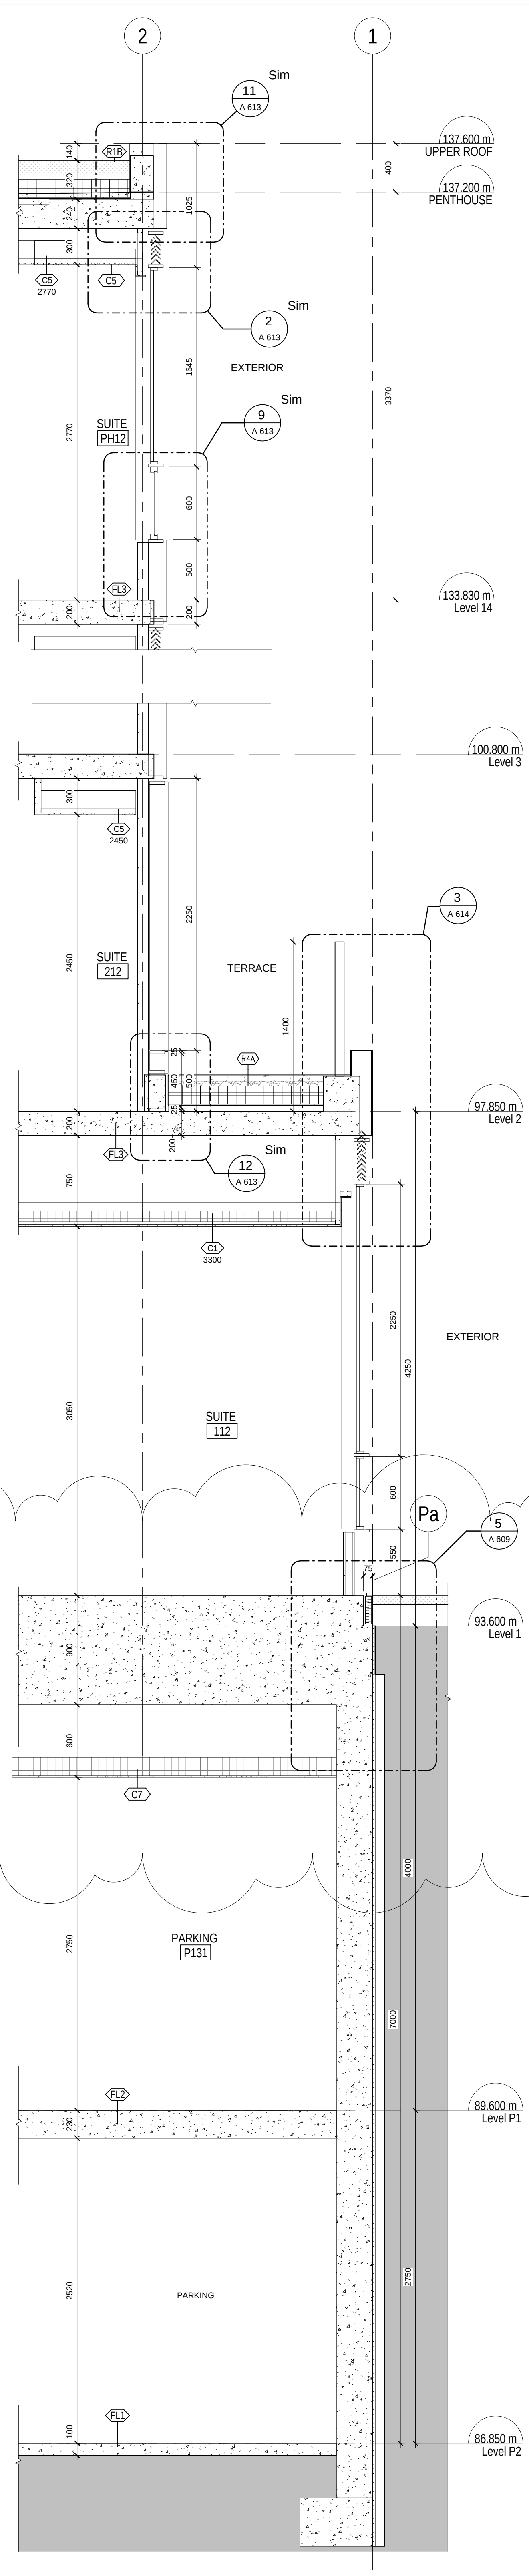


4 EAST WALL SECTION AT GV12
A 502 1:25

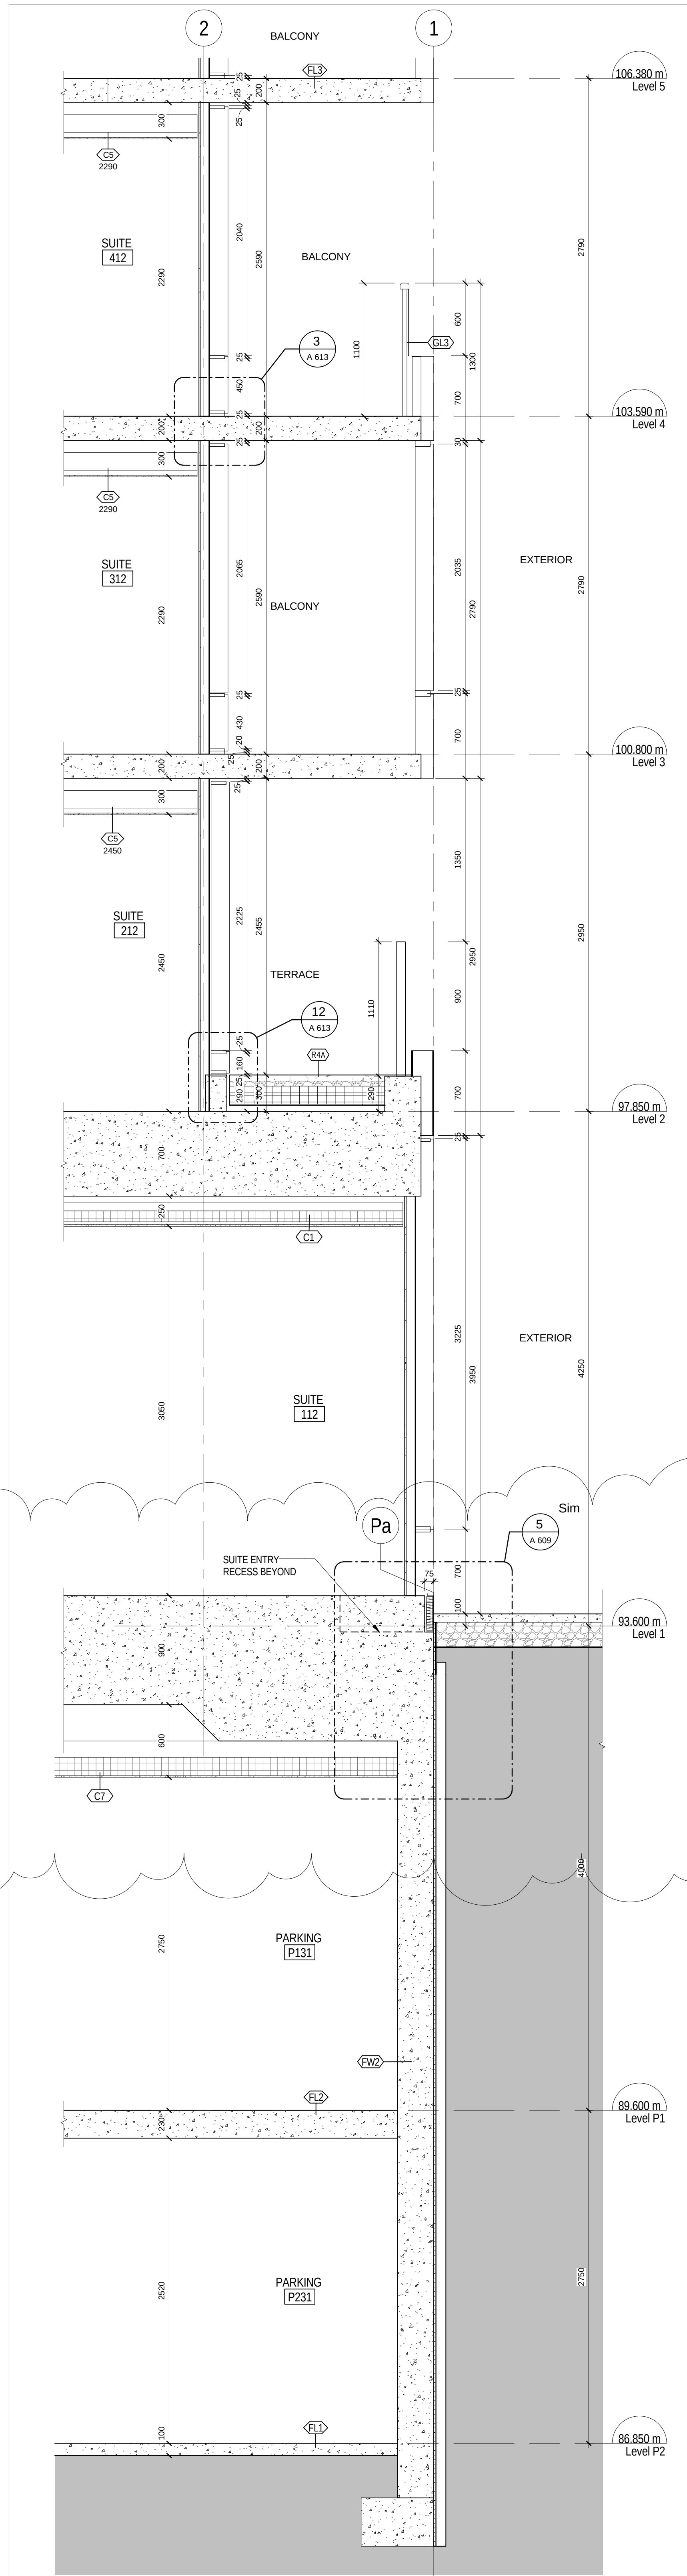

3 EAST WALL SECTION AT GV12 / METAL WALL
A 502 1:25

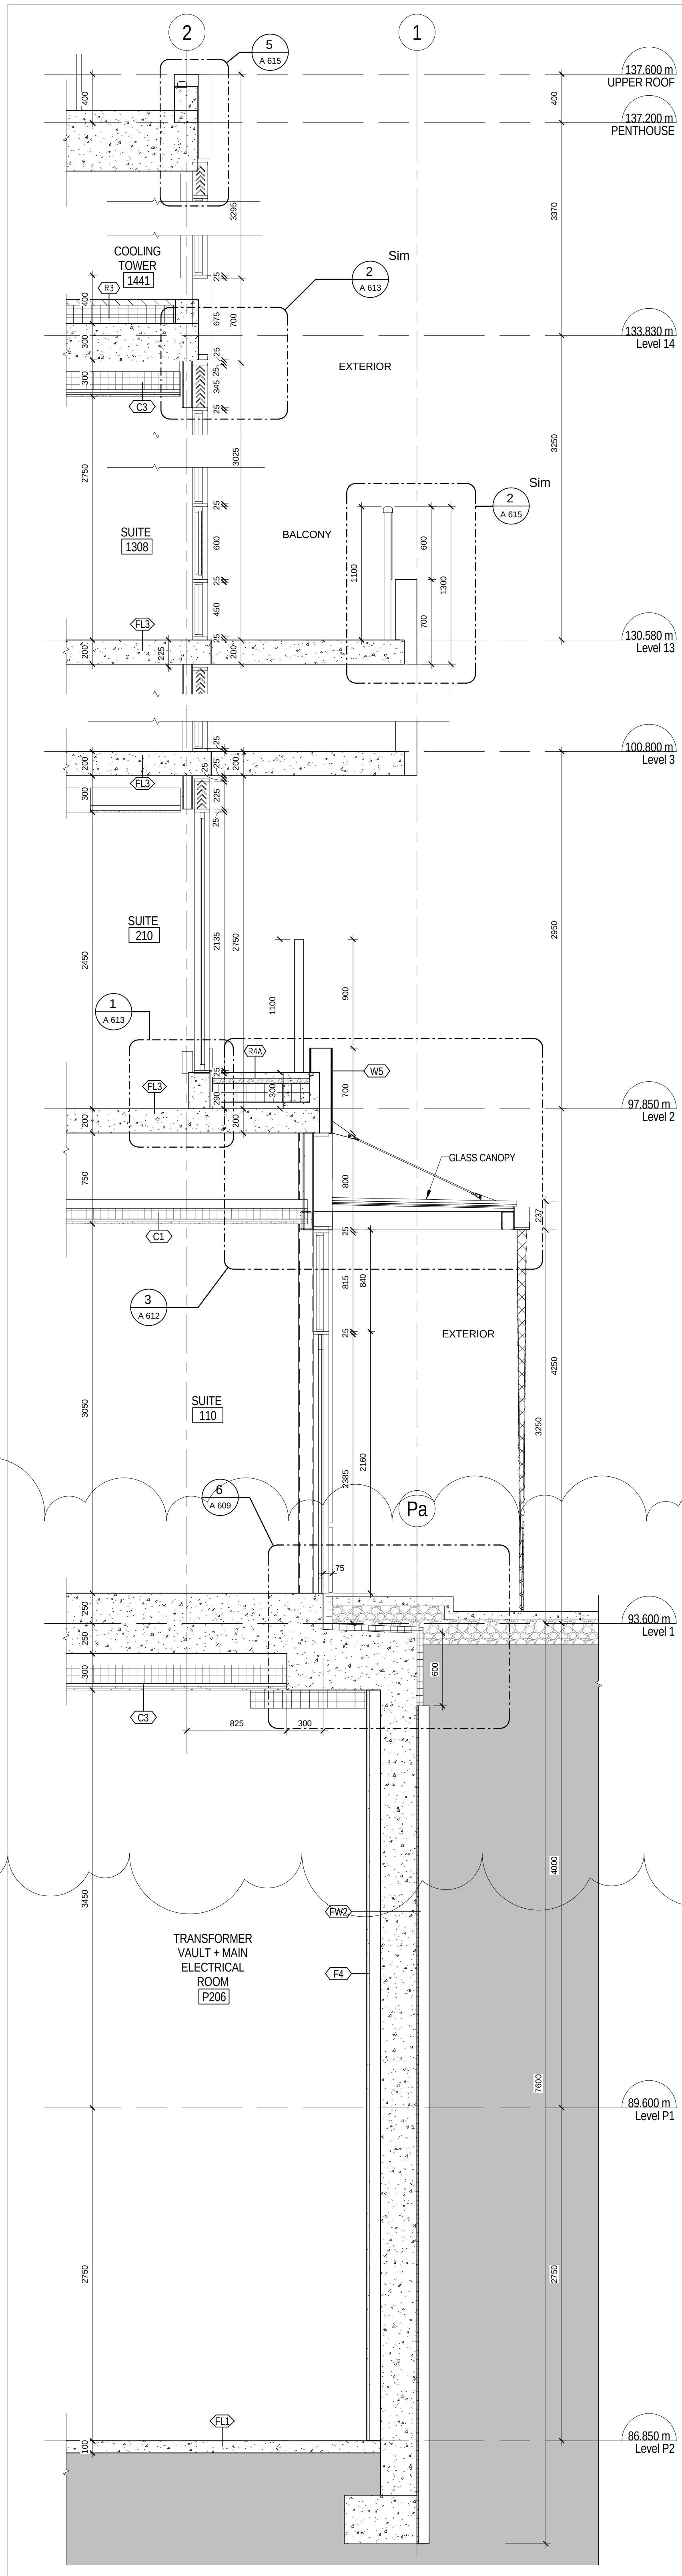

2 EAST WALL SECTION AT GV10/SUITE ENTRY
A 502 1:25

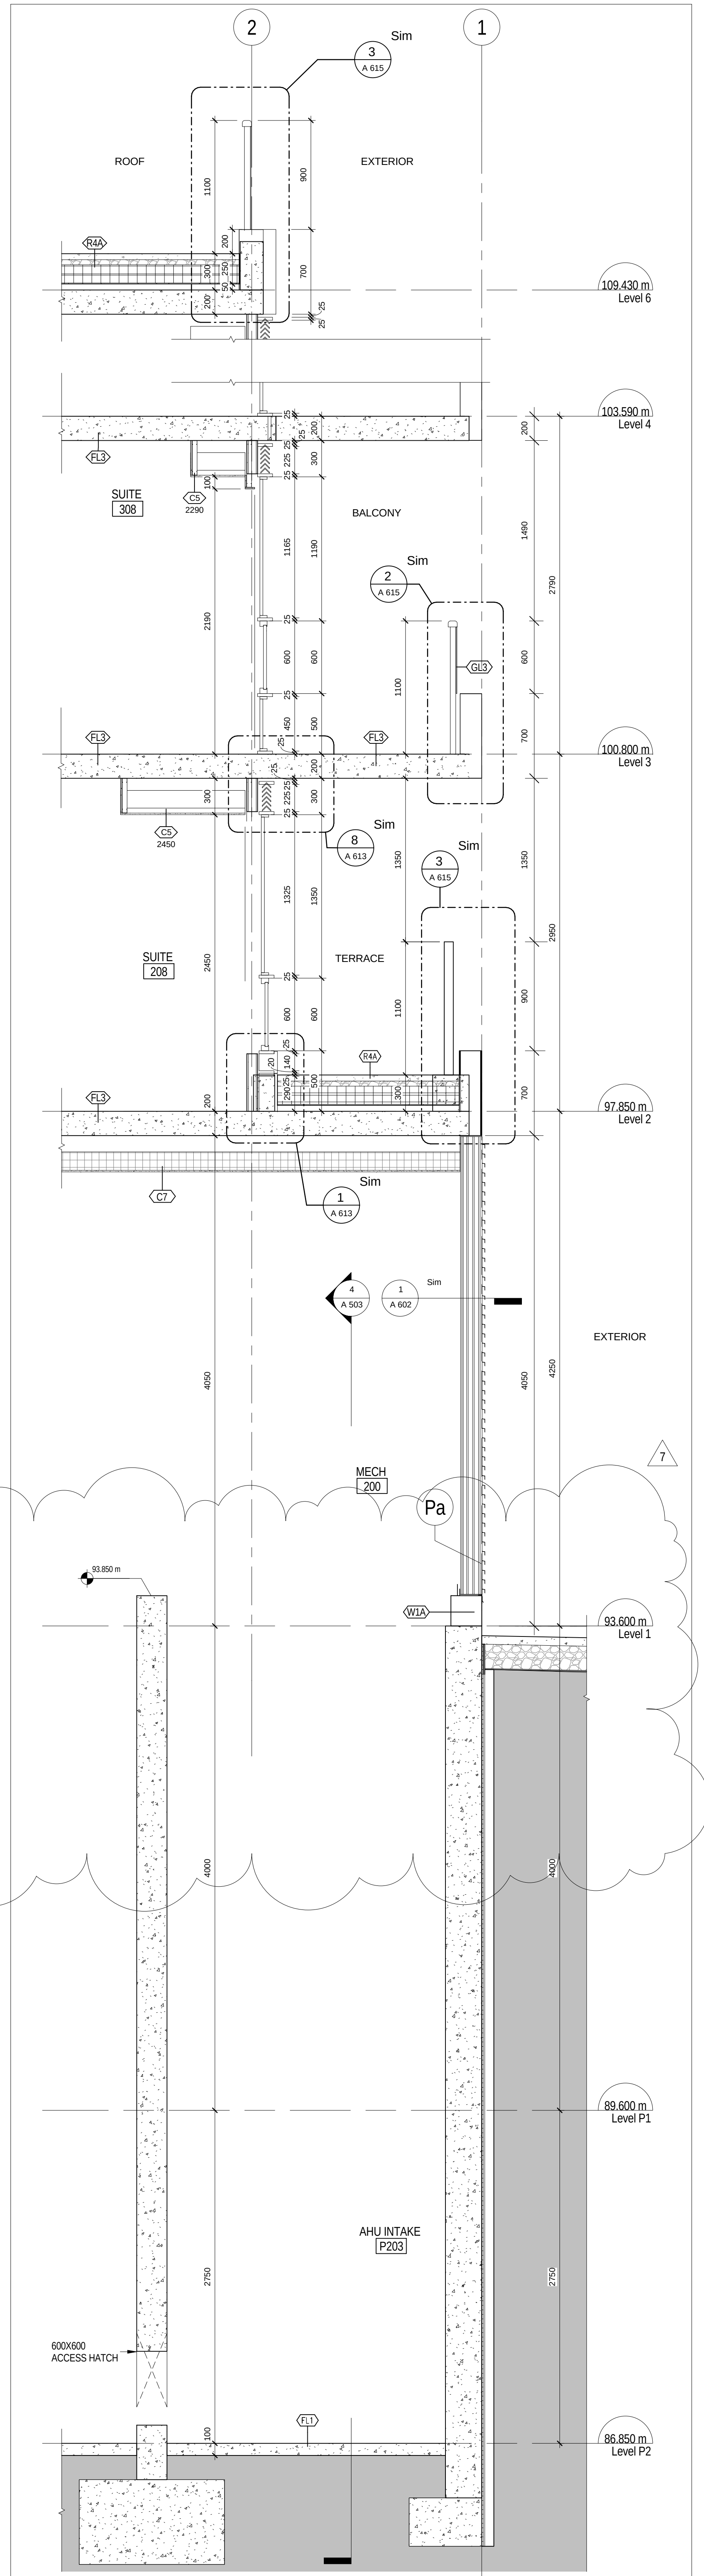

1 EAST WALL SECTION AT AIR INTAKE (LOUVER)
A 502 1:25

SO
SPADINA QUEEN
TRIDEL

METRIC SCALE DRAWING
FIRST FLOOR ELEV. +93.60m


NO.	ISSUED / REVISED FOR	DATE
1	Issued for Coordination	2014-06-23
2	Revised for Permit	2014-07-02
3	Revised for Permit	2014-08-22
4	Issued for Tender	2014-09-23
5	Issued for Tender	2014-09-23
6	Issued for ASH-CL	2015-03-05
7	Issued for ASH-CL	2015-03-04

project no: 12-115
scale: 1:25
drawn by: TA
checked by: SA
date: 2014-09-23


Teepie Architects

WALL SECTIONS - EAST


A 502

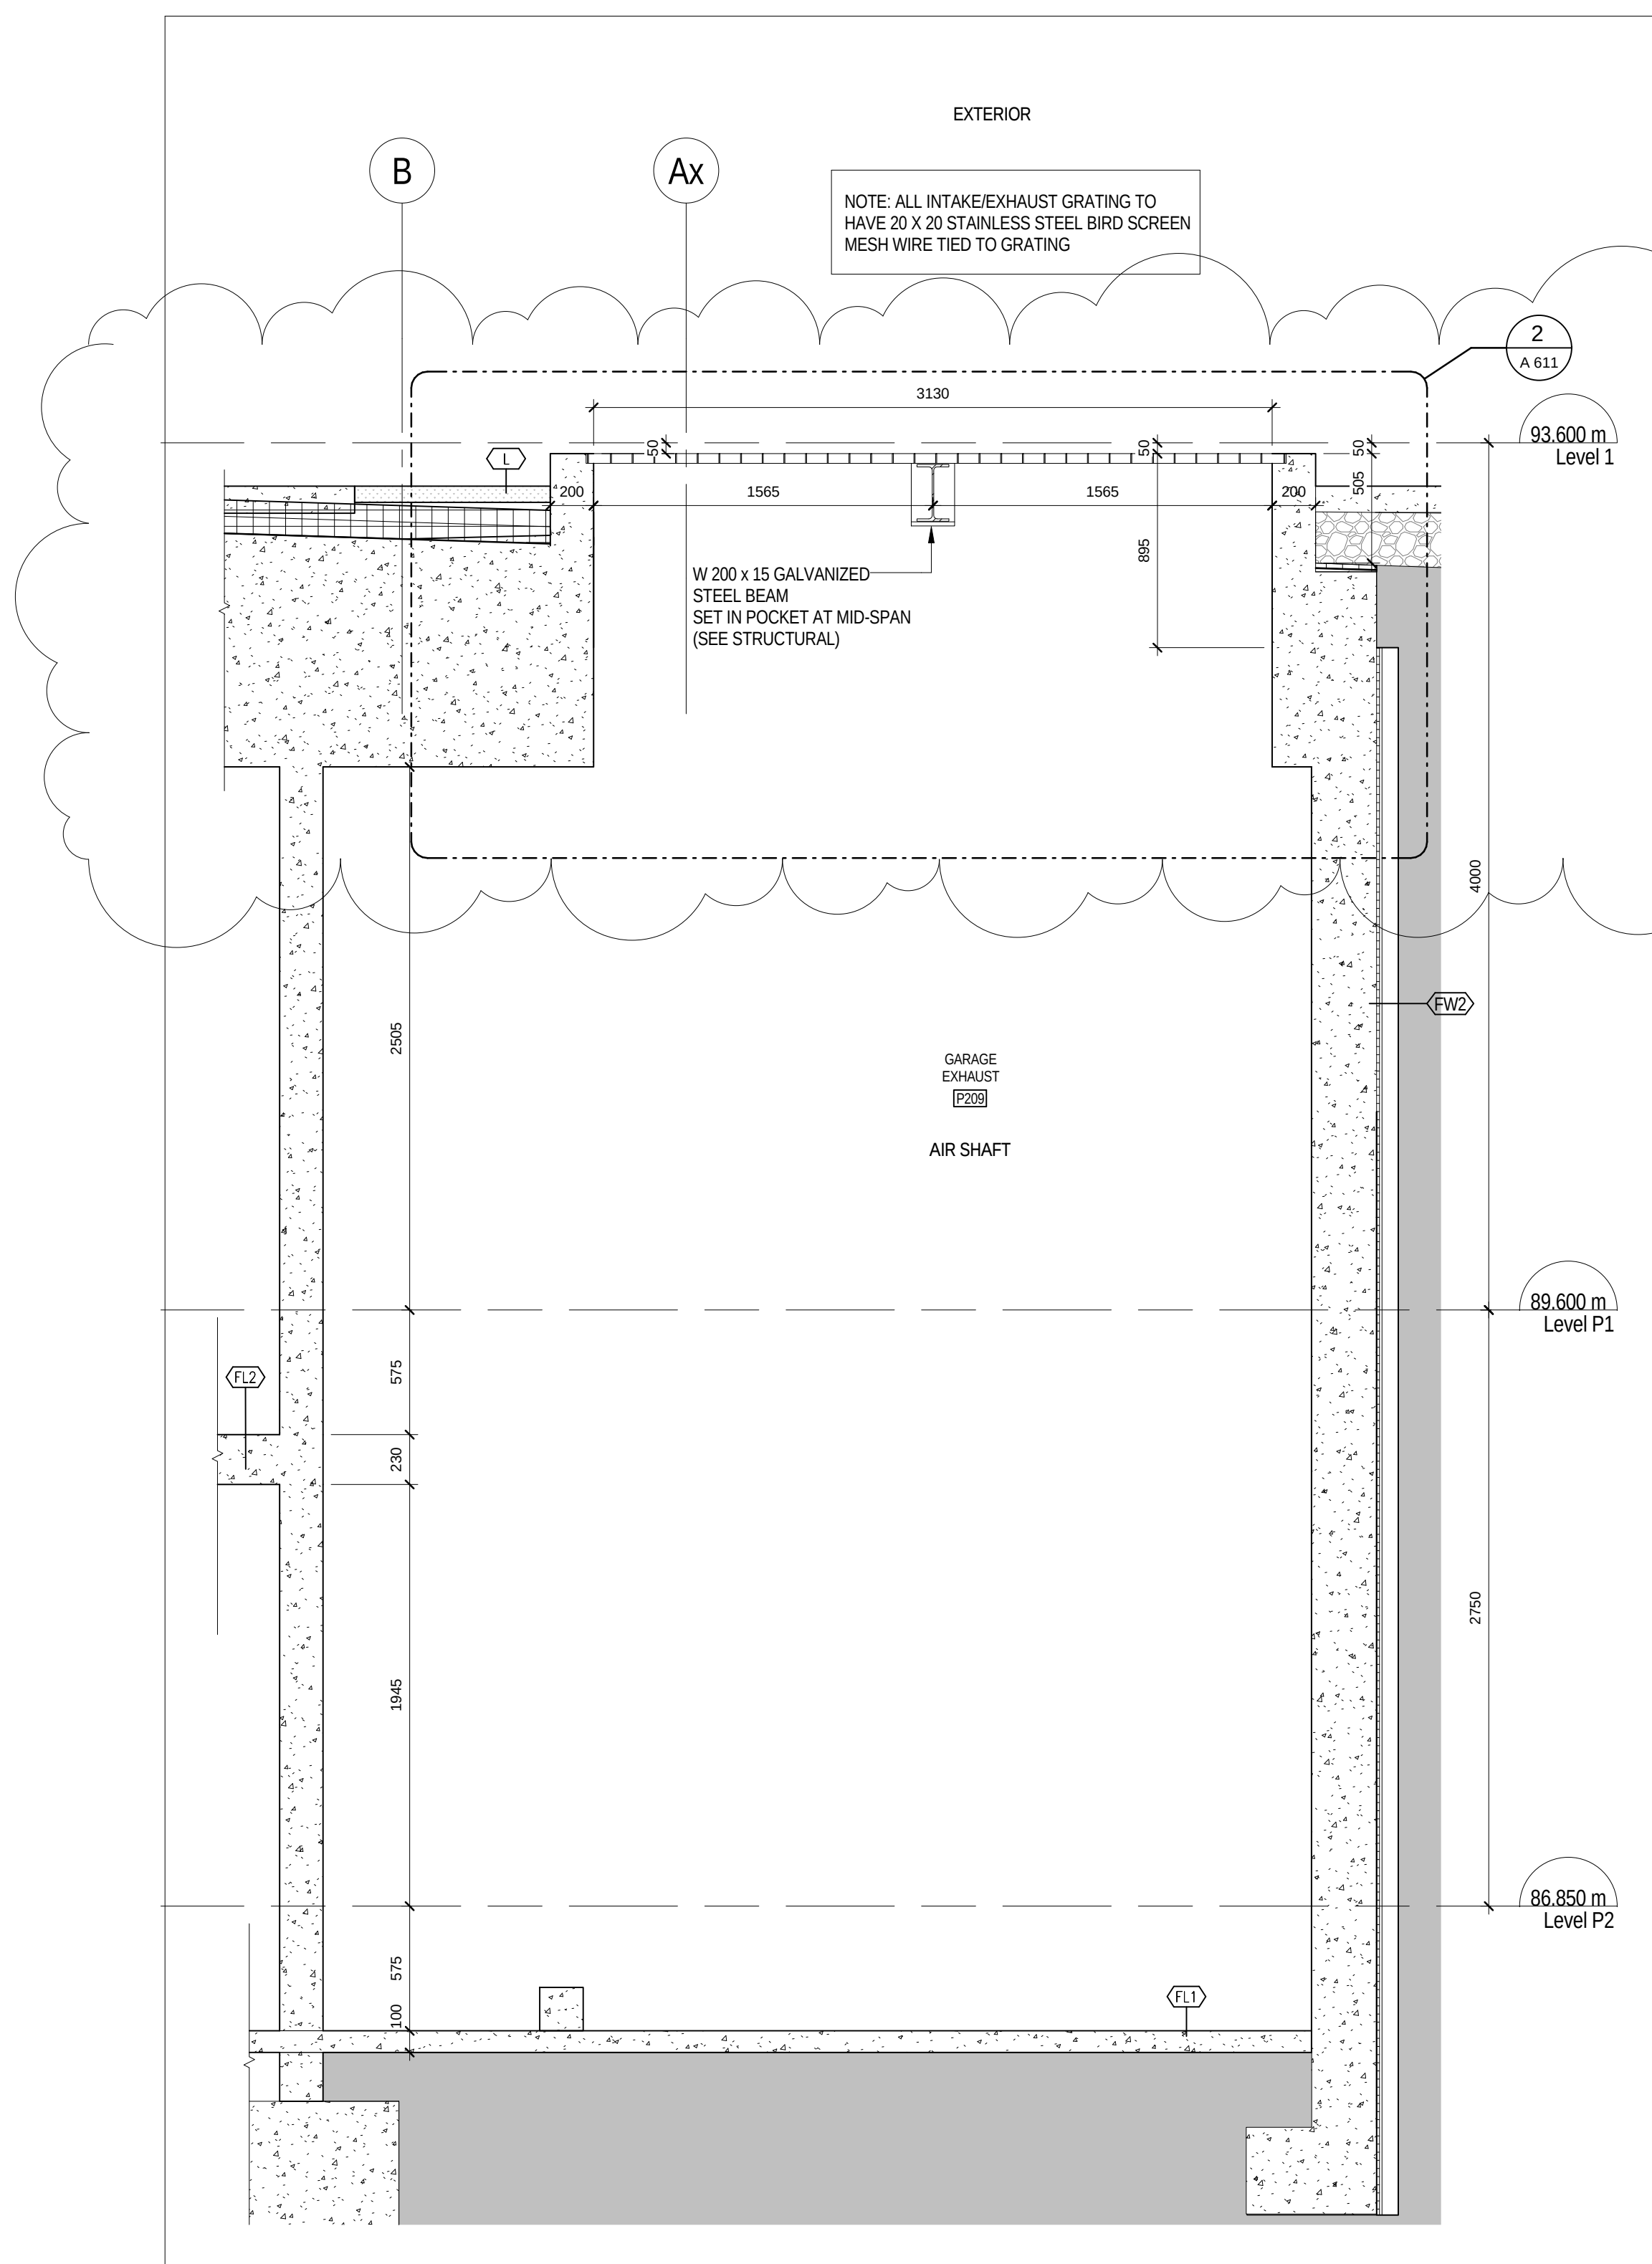


4 SECTION AT GARAGE EXHAUST
A 506 1:25

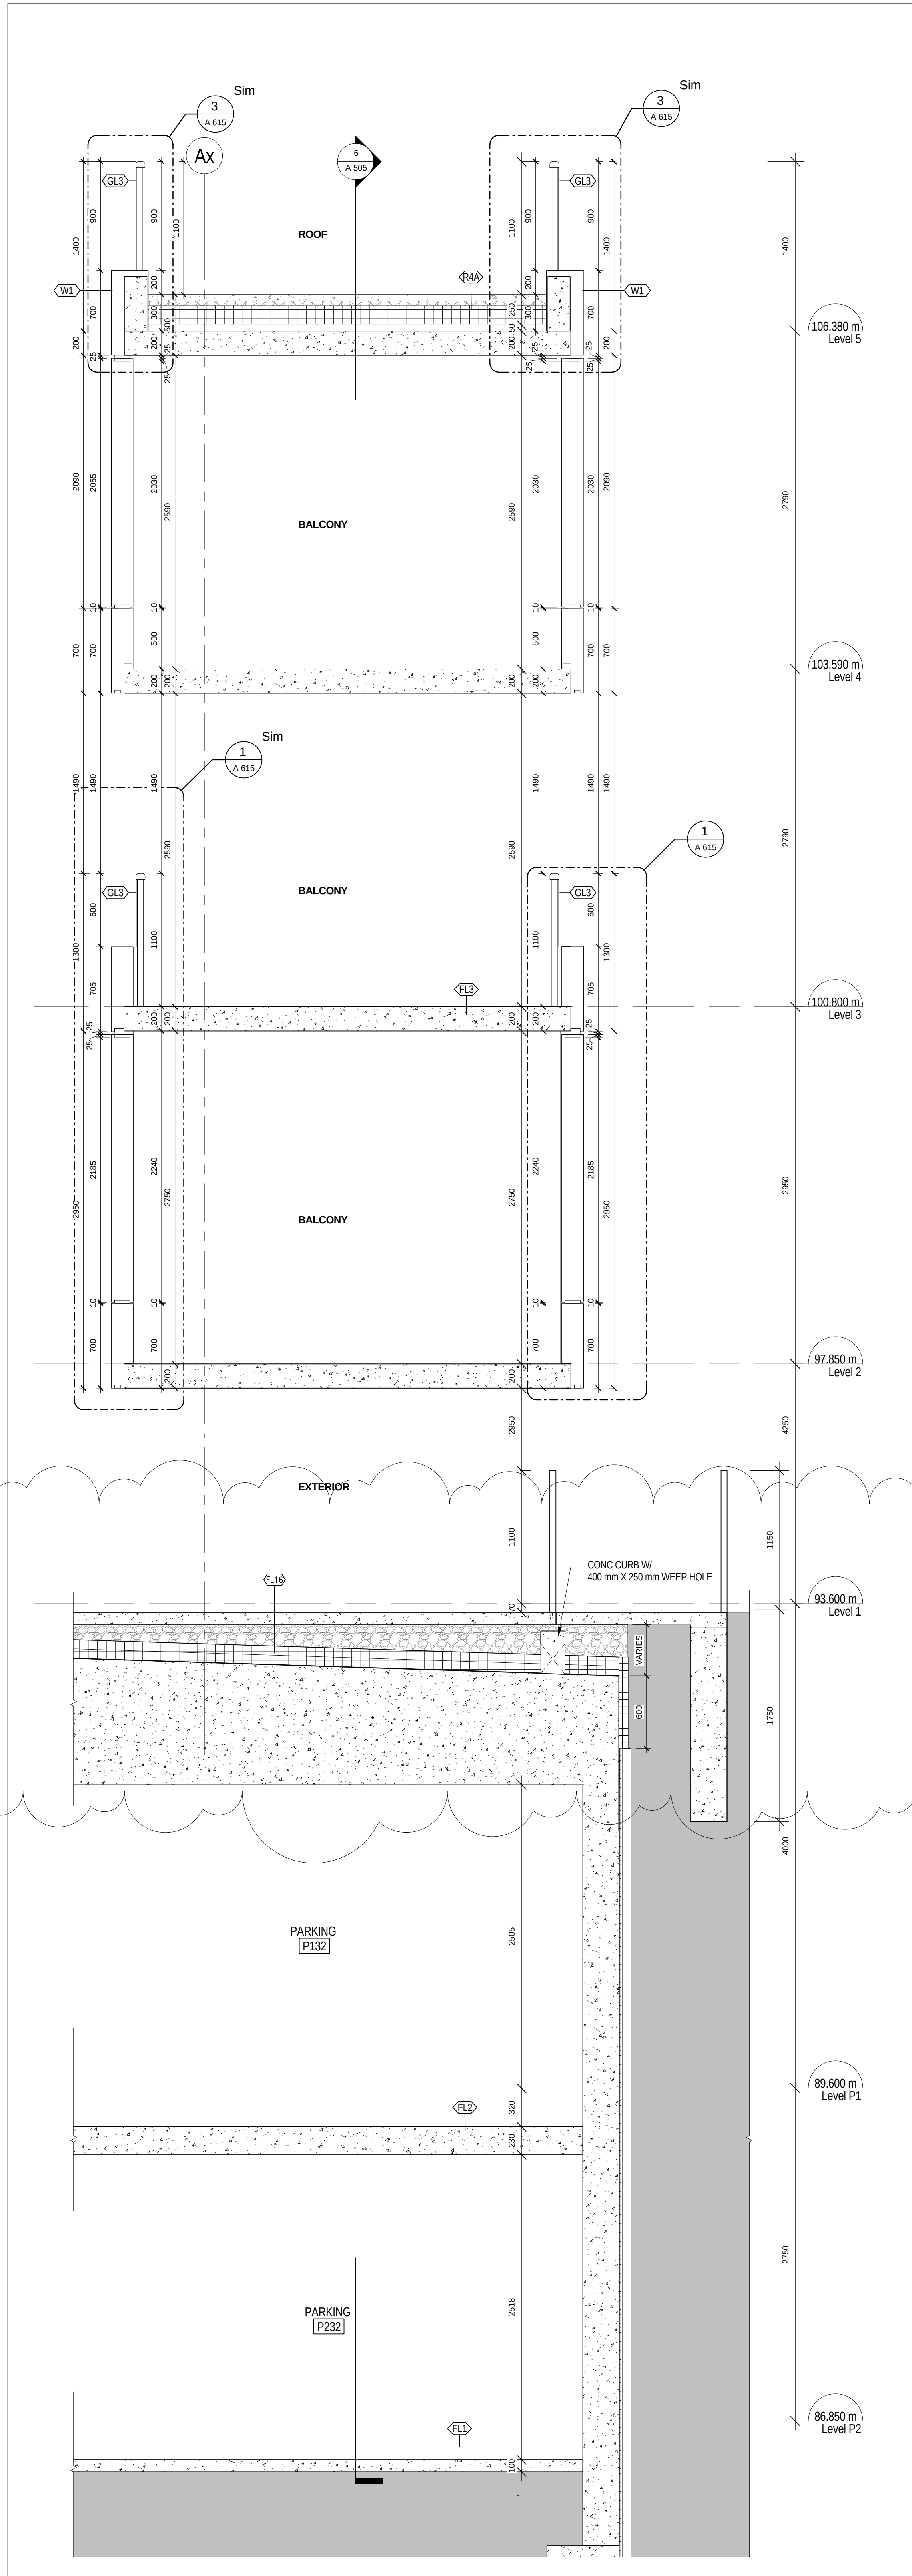

3 SOUTH WALL SECTION AT BALCONY
A 506 1:25

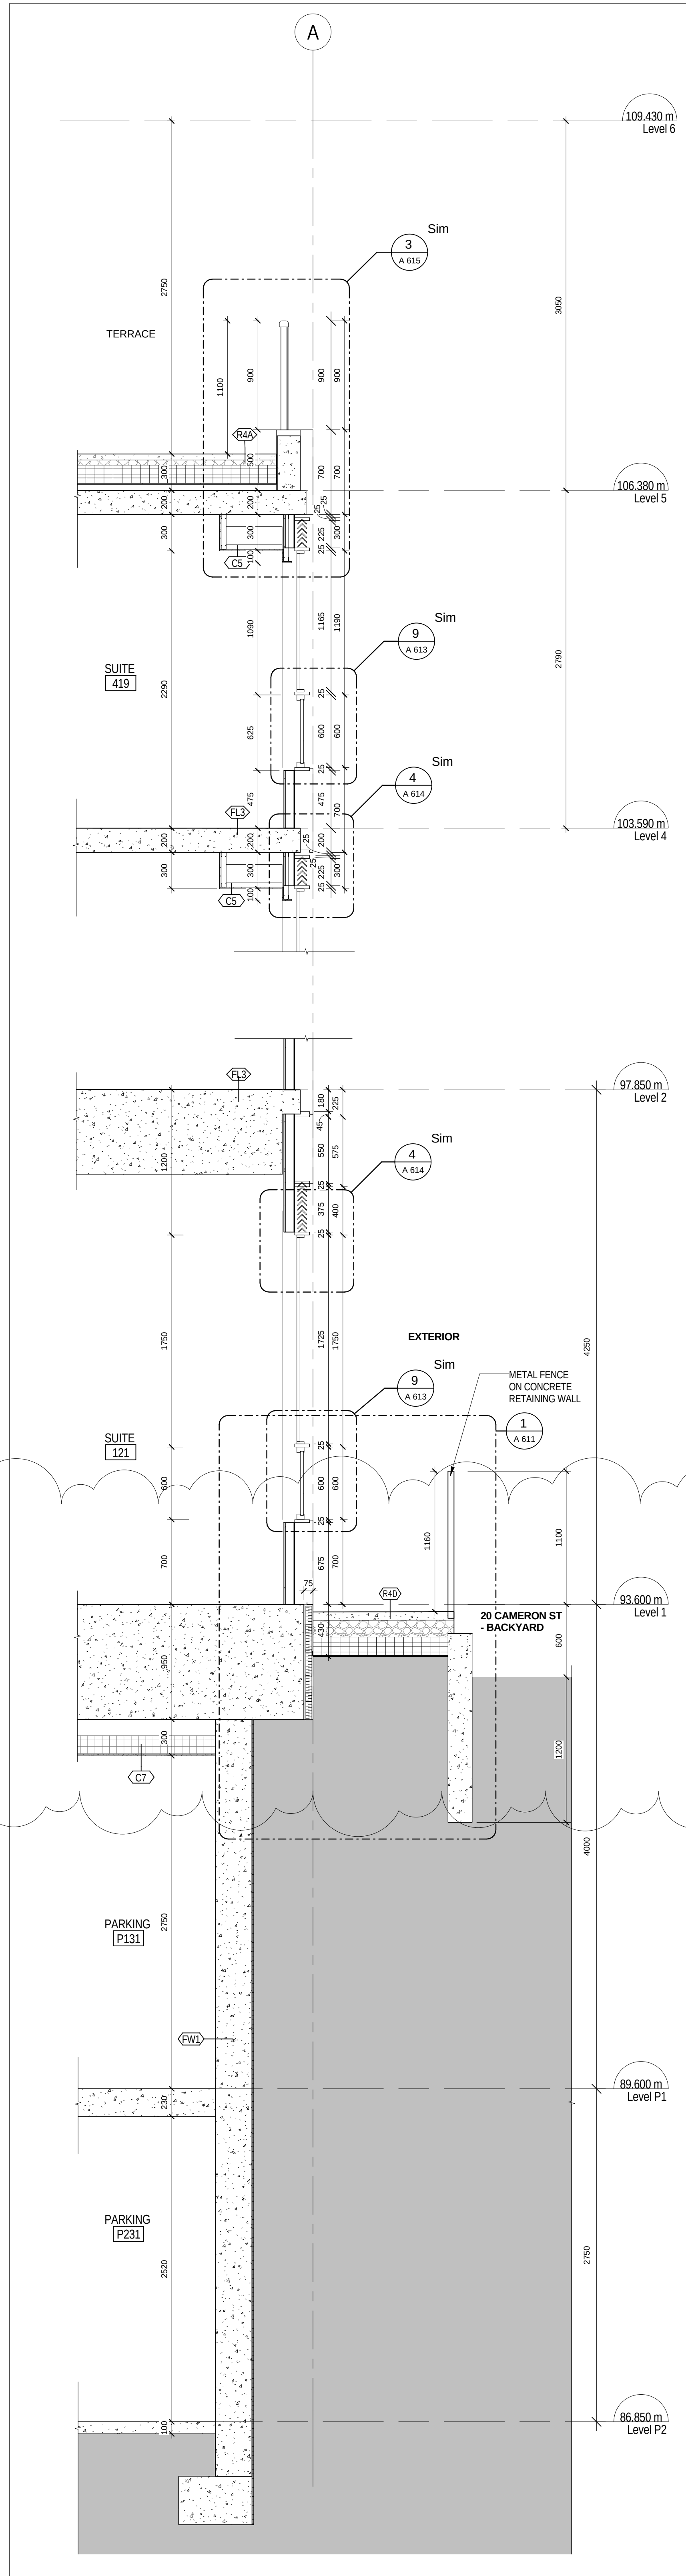

2 SOUTH WALL SECTION AT SUITE 121
A 506 1:25

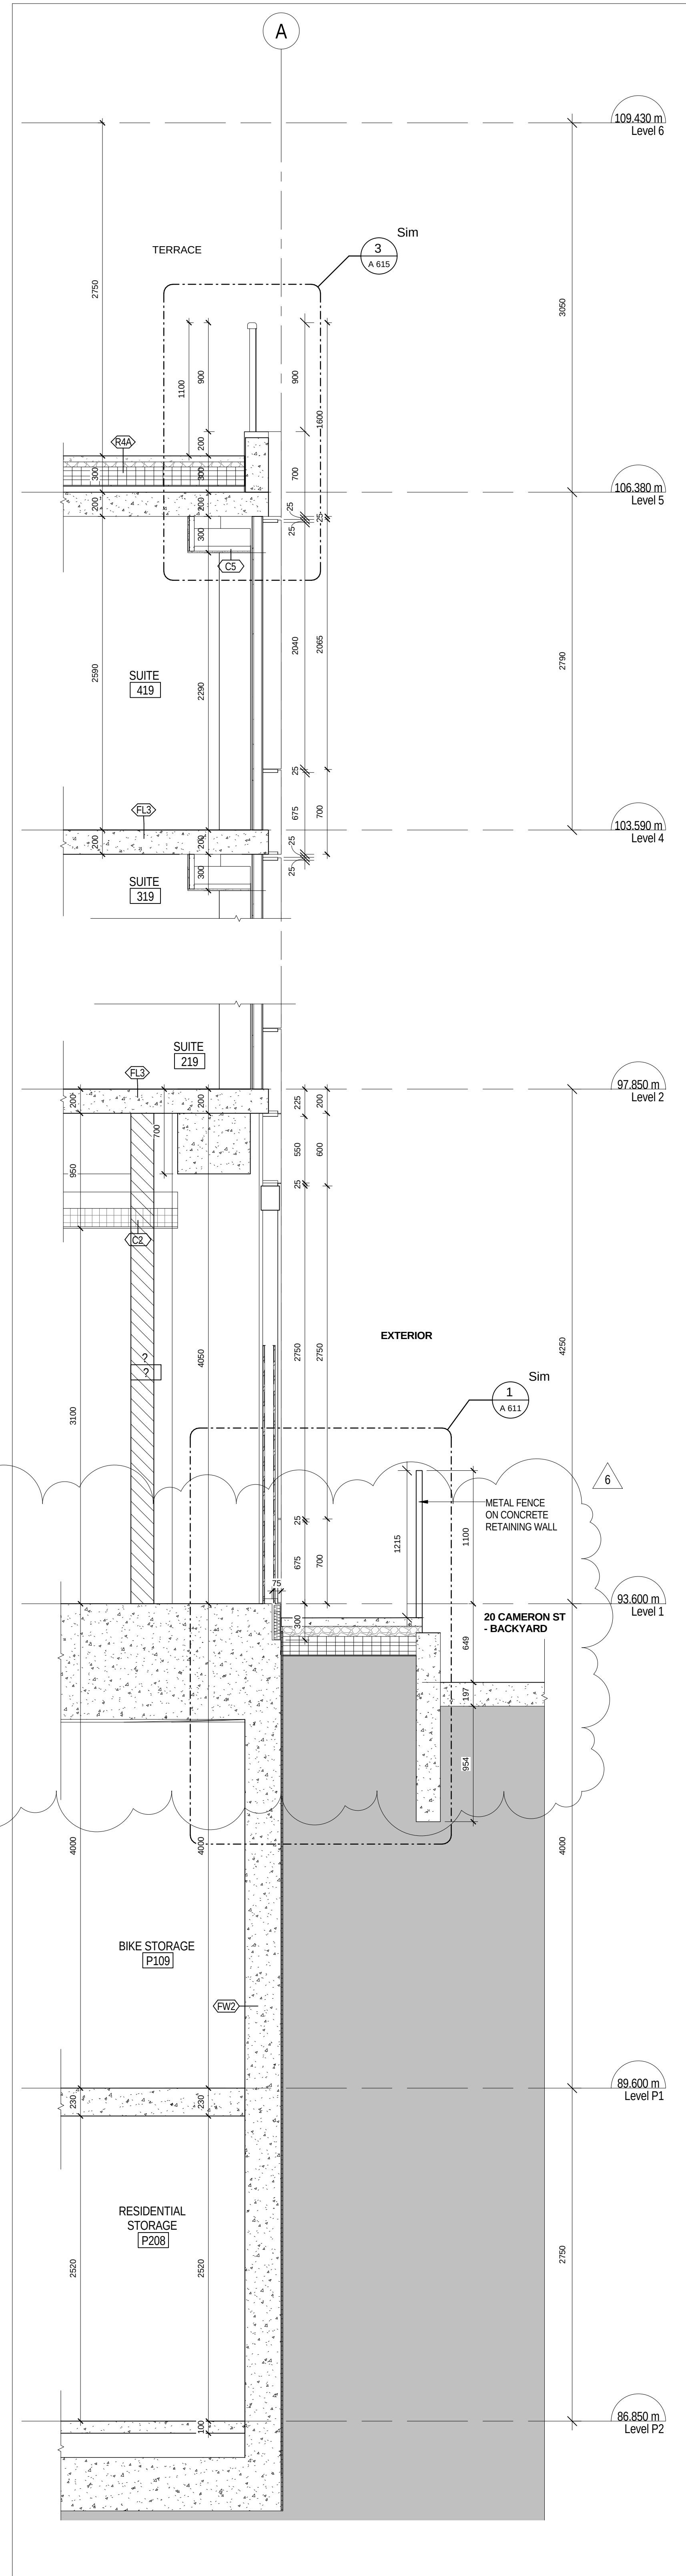

1 SOUTH WALL SECTION AT METAL PANEL CLADDING
A 506 1:25

As shown, all drawings, including structural and detail drawings, are the property of Teeple Architects and shall remain the property of Teeple Architects. No part of this drawing may be reproduced, stored in a retrieval system, or transmitted in any form or by any means, electronic, mechanical, photocopying, recording, or by any information storage and retrieval system, without the prior written permission of Teeple Architects.

100% SCALE 1:100 DRAWING
This drawing shall not be used for construction without the written approval of Teeple Architects.



METRIC SCALE DRAWING
FIRST FLOOR ELEV. +93.60m

NO.	ISSUED / REVISED FOR	DATE
1	Issued for Coordination	2014-06-23
2	Revised for Permit	2014-07-02
3	Revised for Permit	2014-08-22
4	Issued for Tender	2014-08-28
5	Issued for Tender	2014-09-22
6	Issued for ASB-03	2015-05-04

SQ ALEXANDRA PARK - BLOCK 11
38 CAMERON ST., TORONTO, ONTARIO M5T 2H2

project no: 12-115
scale: 1:25
drawn by: TA
reviewed by: SA
date: 2014-09-22

Teeple Architects

1000 BAYVIEW STREET, SUITE 100, SCARBOROUGH, ONTARIO M1S 1B2
416-291-8888

WALL SECTIONS - SOUTH


A 506

DO NOT SCALE THIS DRAWING


project no:	12-1
scale:	1 :
drawn by:	Aut
reviewed by:	Check
date:	04/22/

A 508




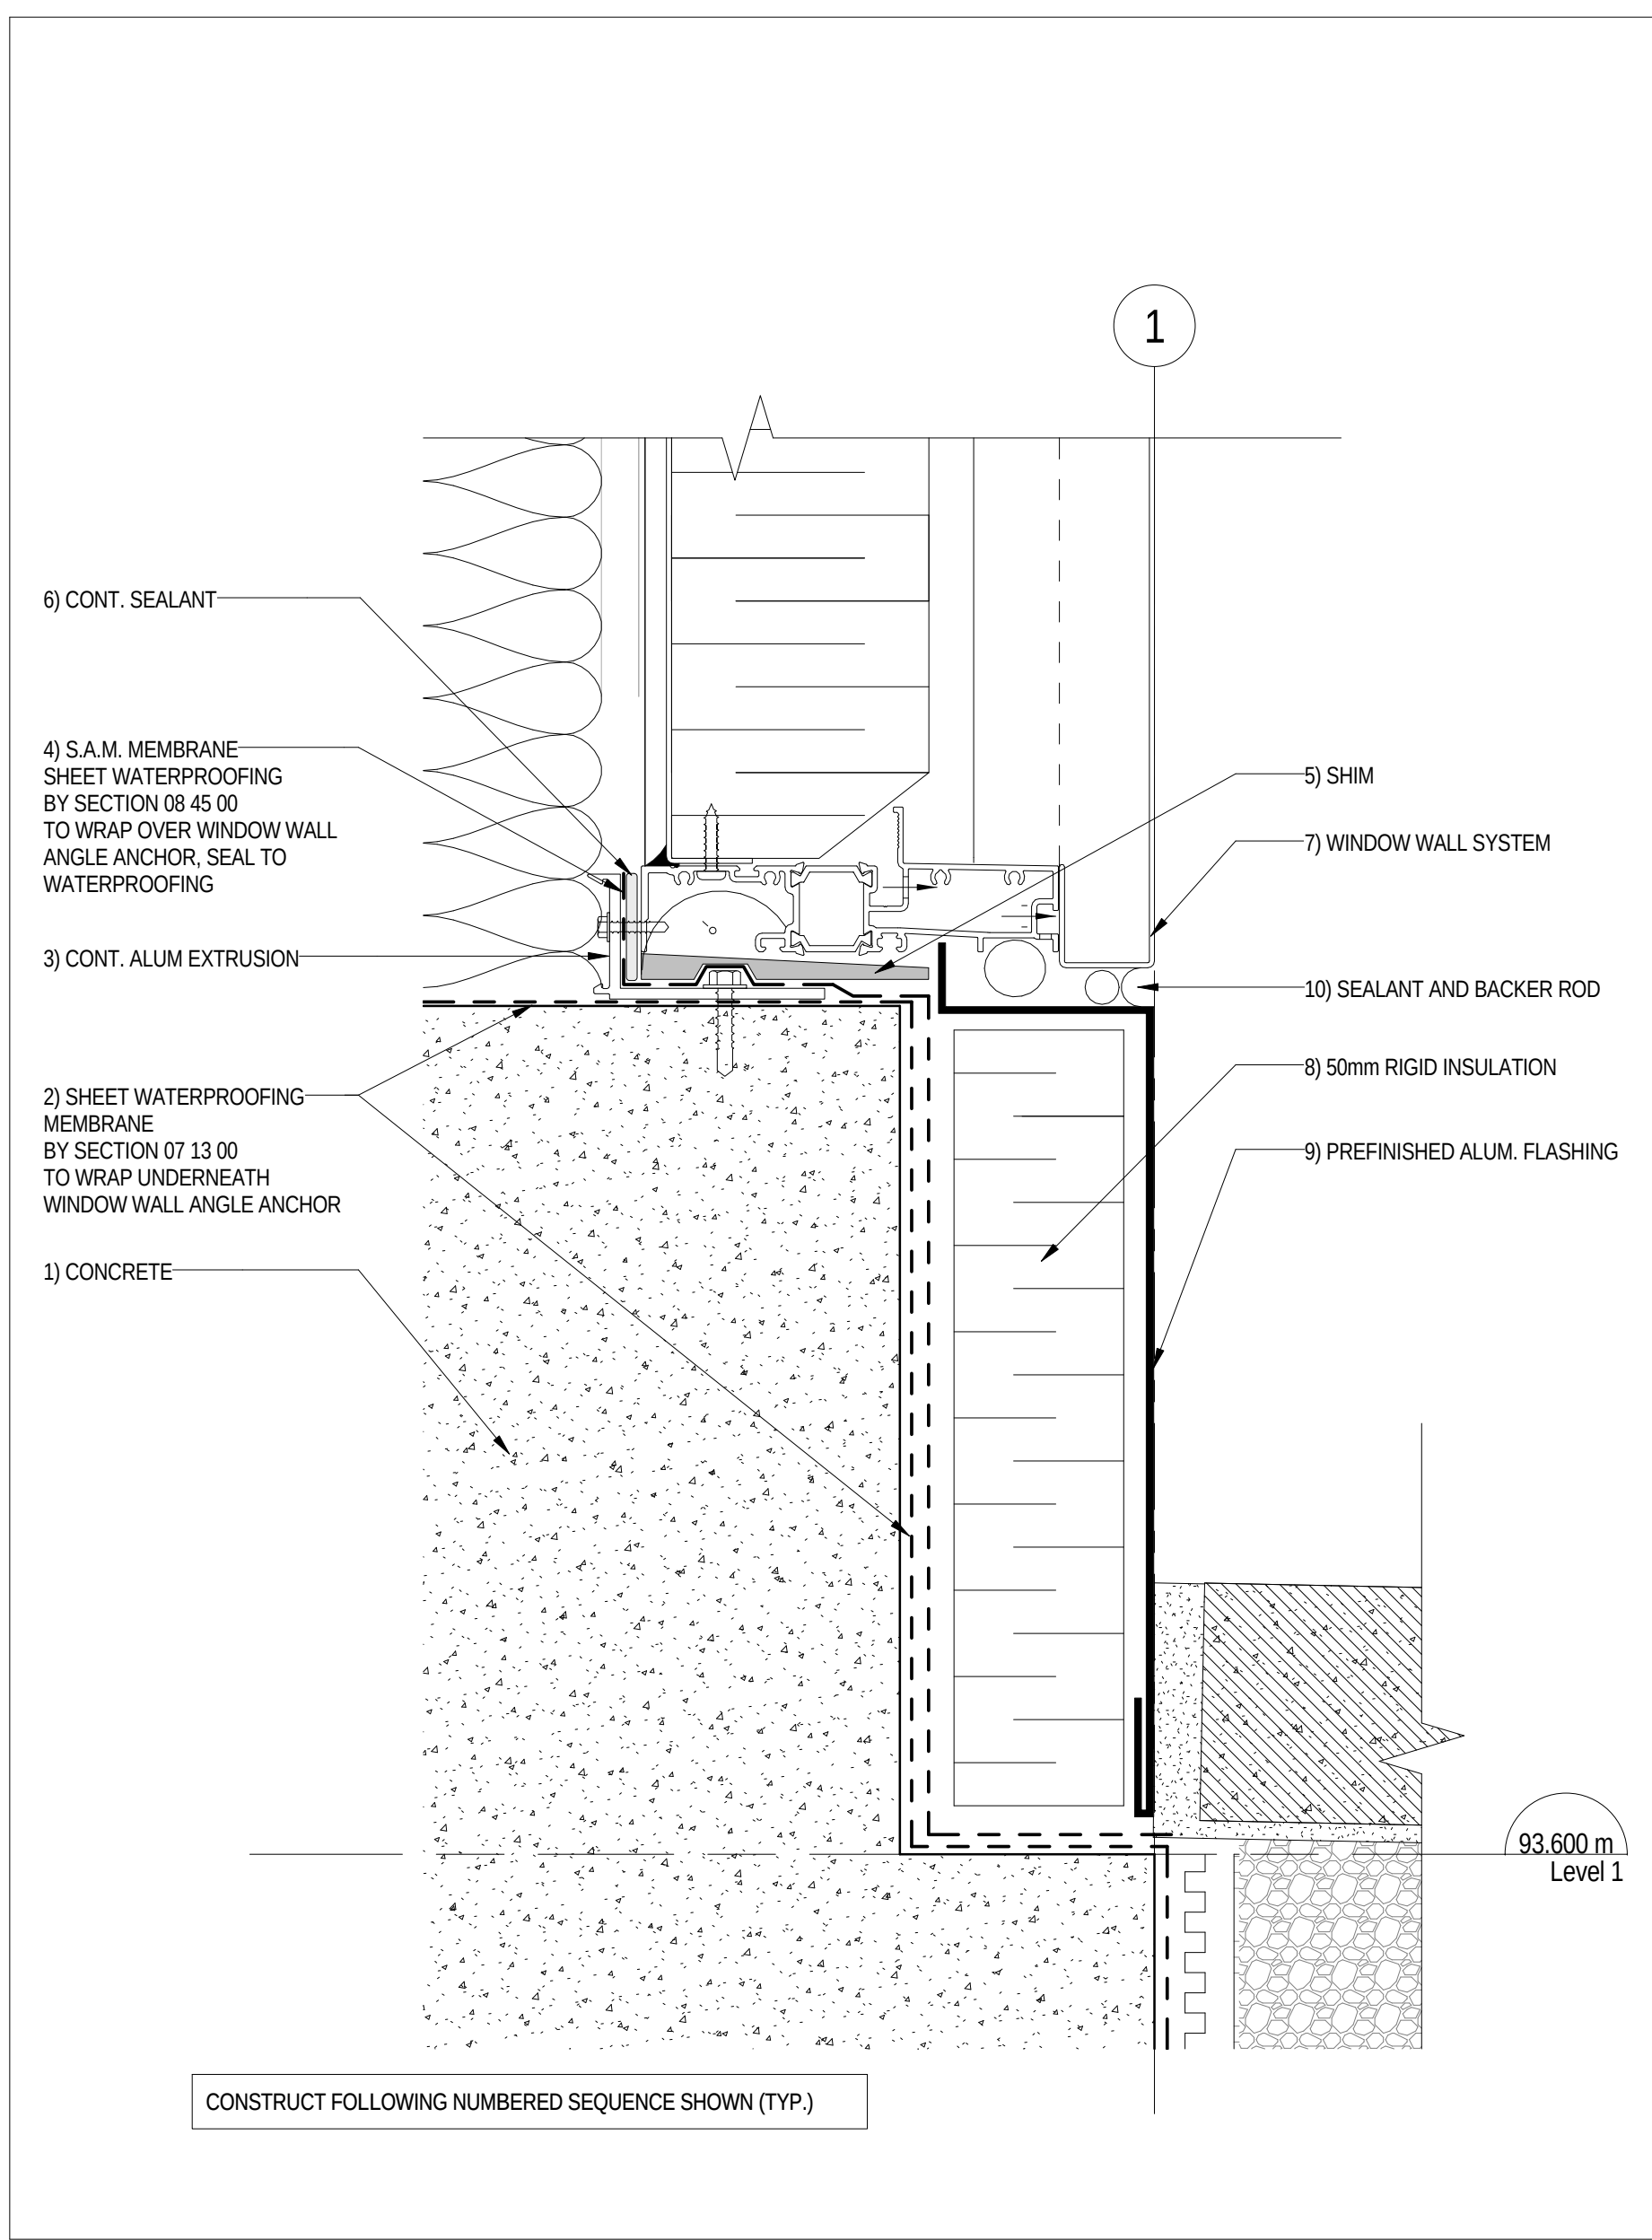


7
A 609
SEQUENCING
1:2

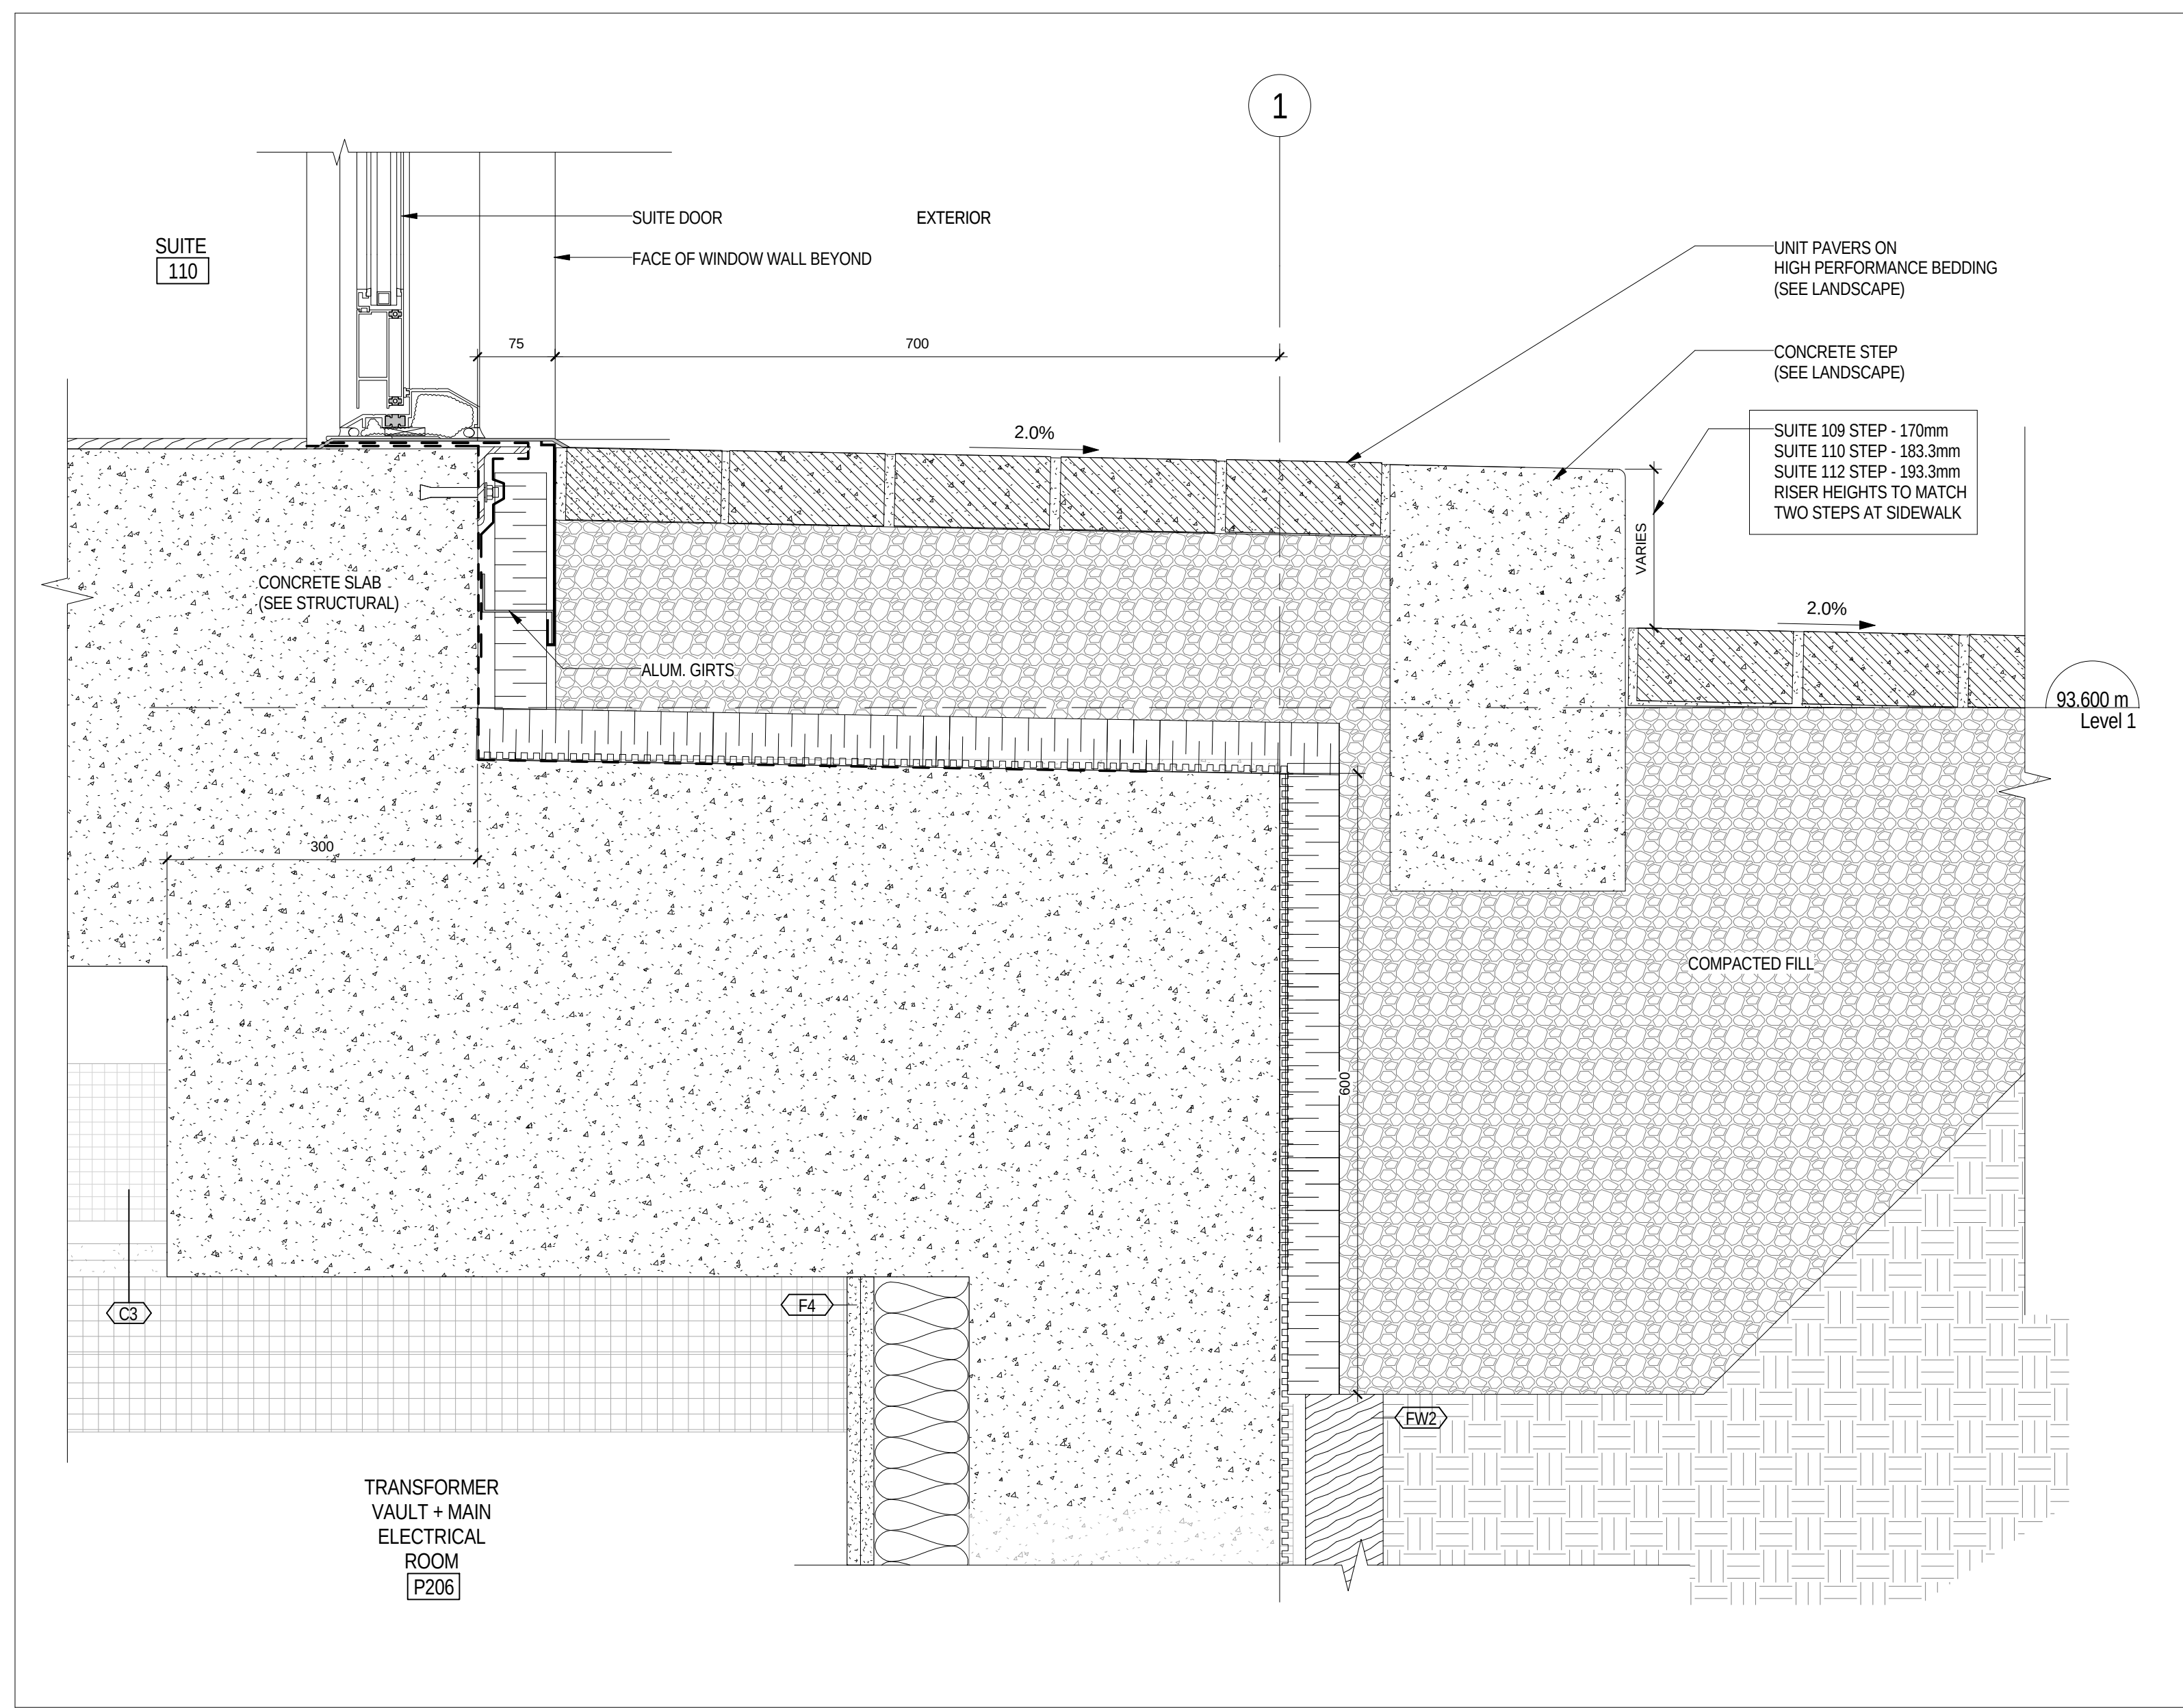


6
A 609
FOUNDATION WALL AT SUITE 110
1:5

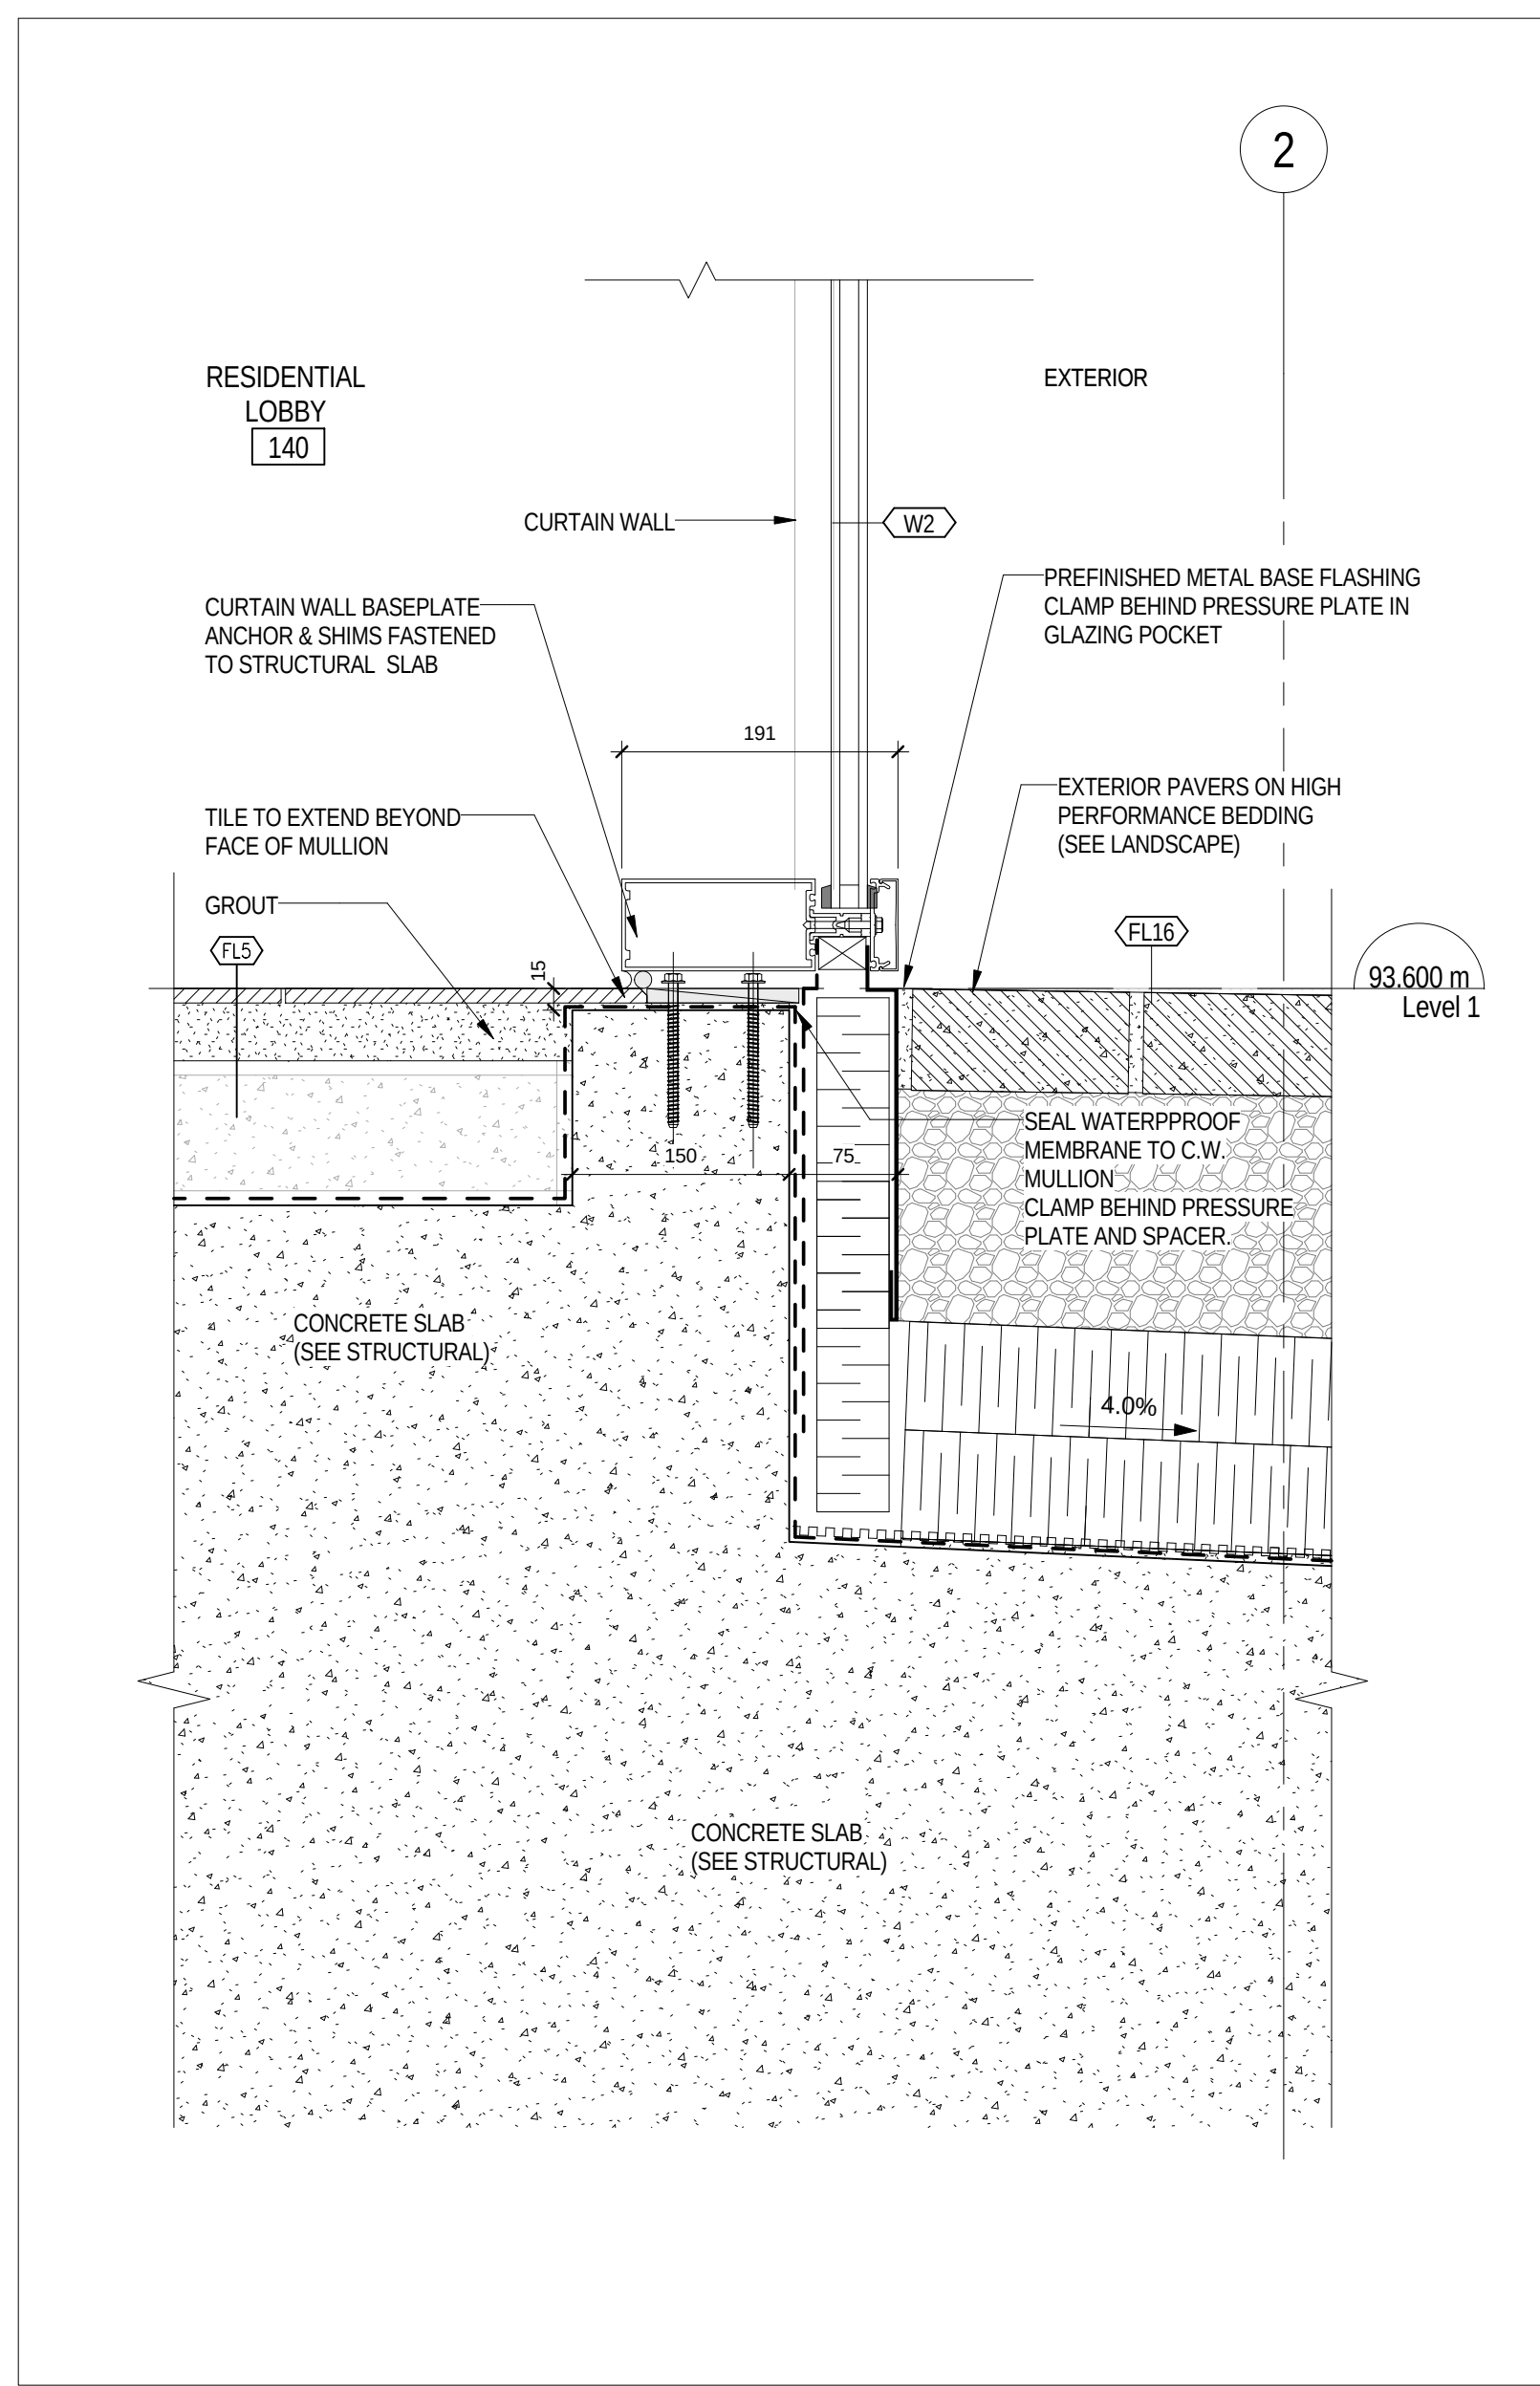


4
A 609
FOUNDATION WALL AT RESIDENTIAL LOBBY
1:5

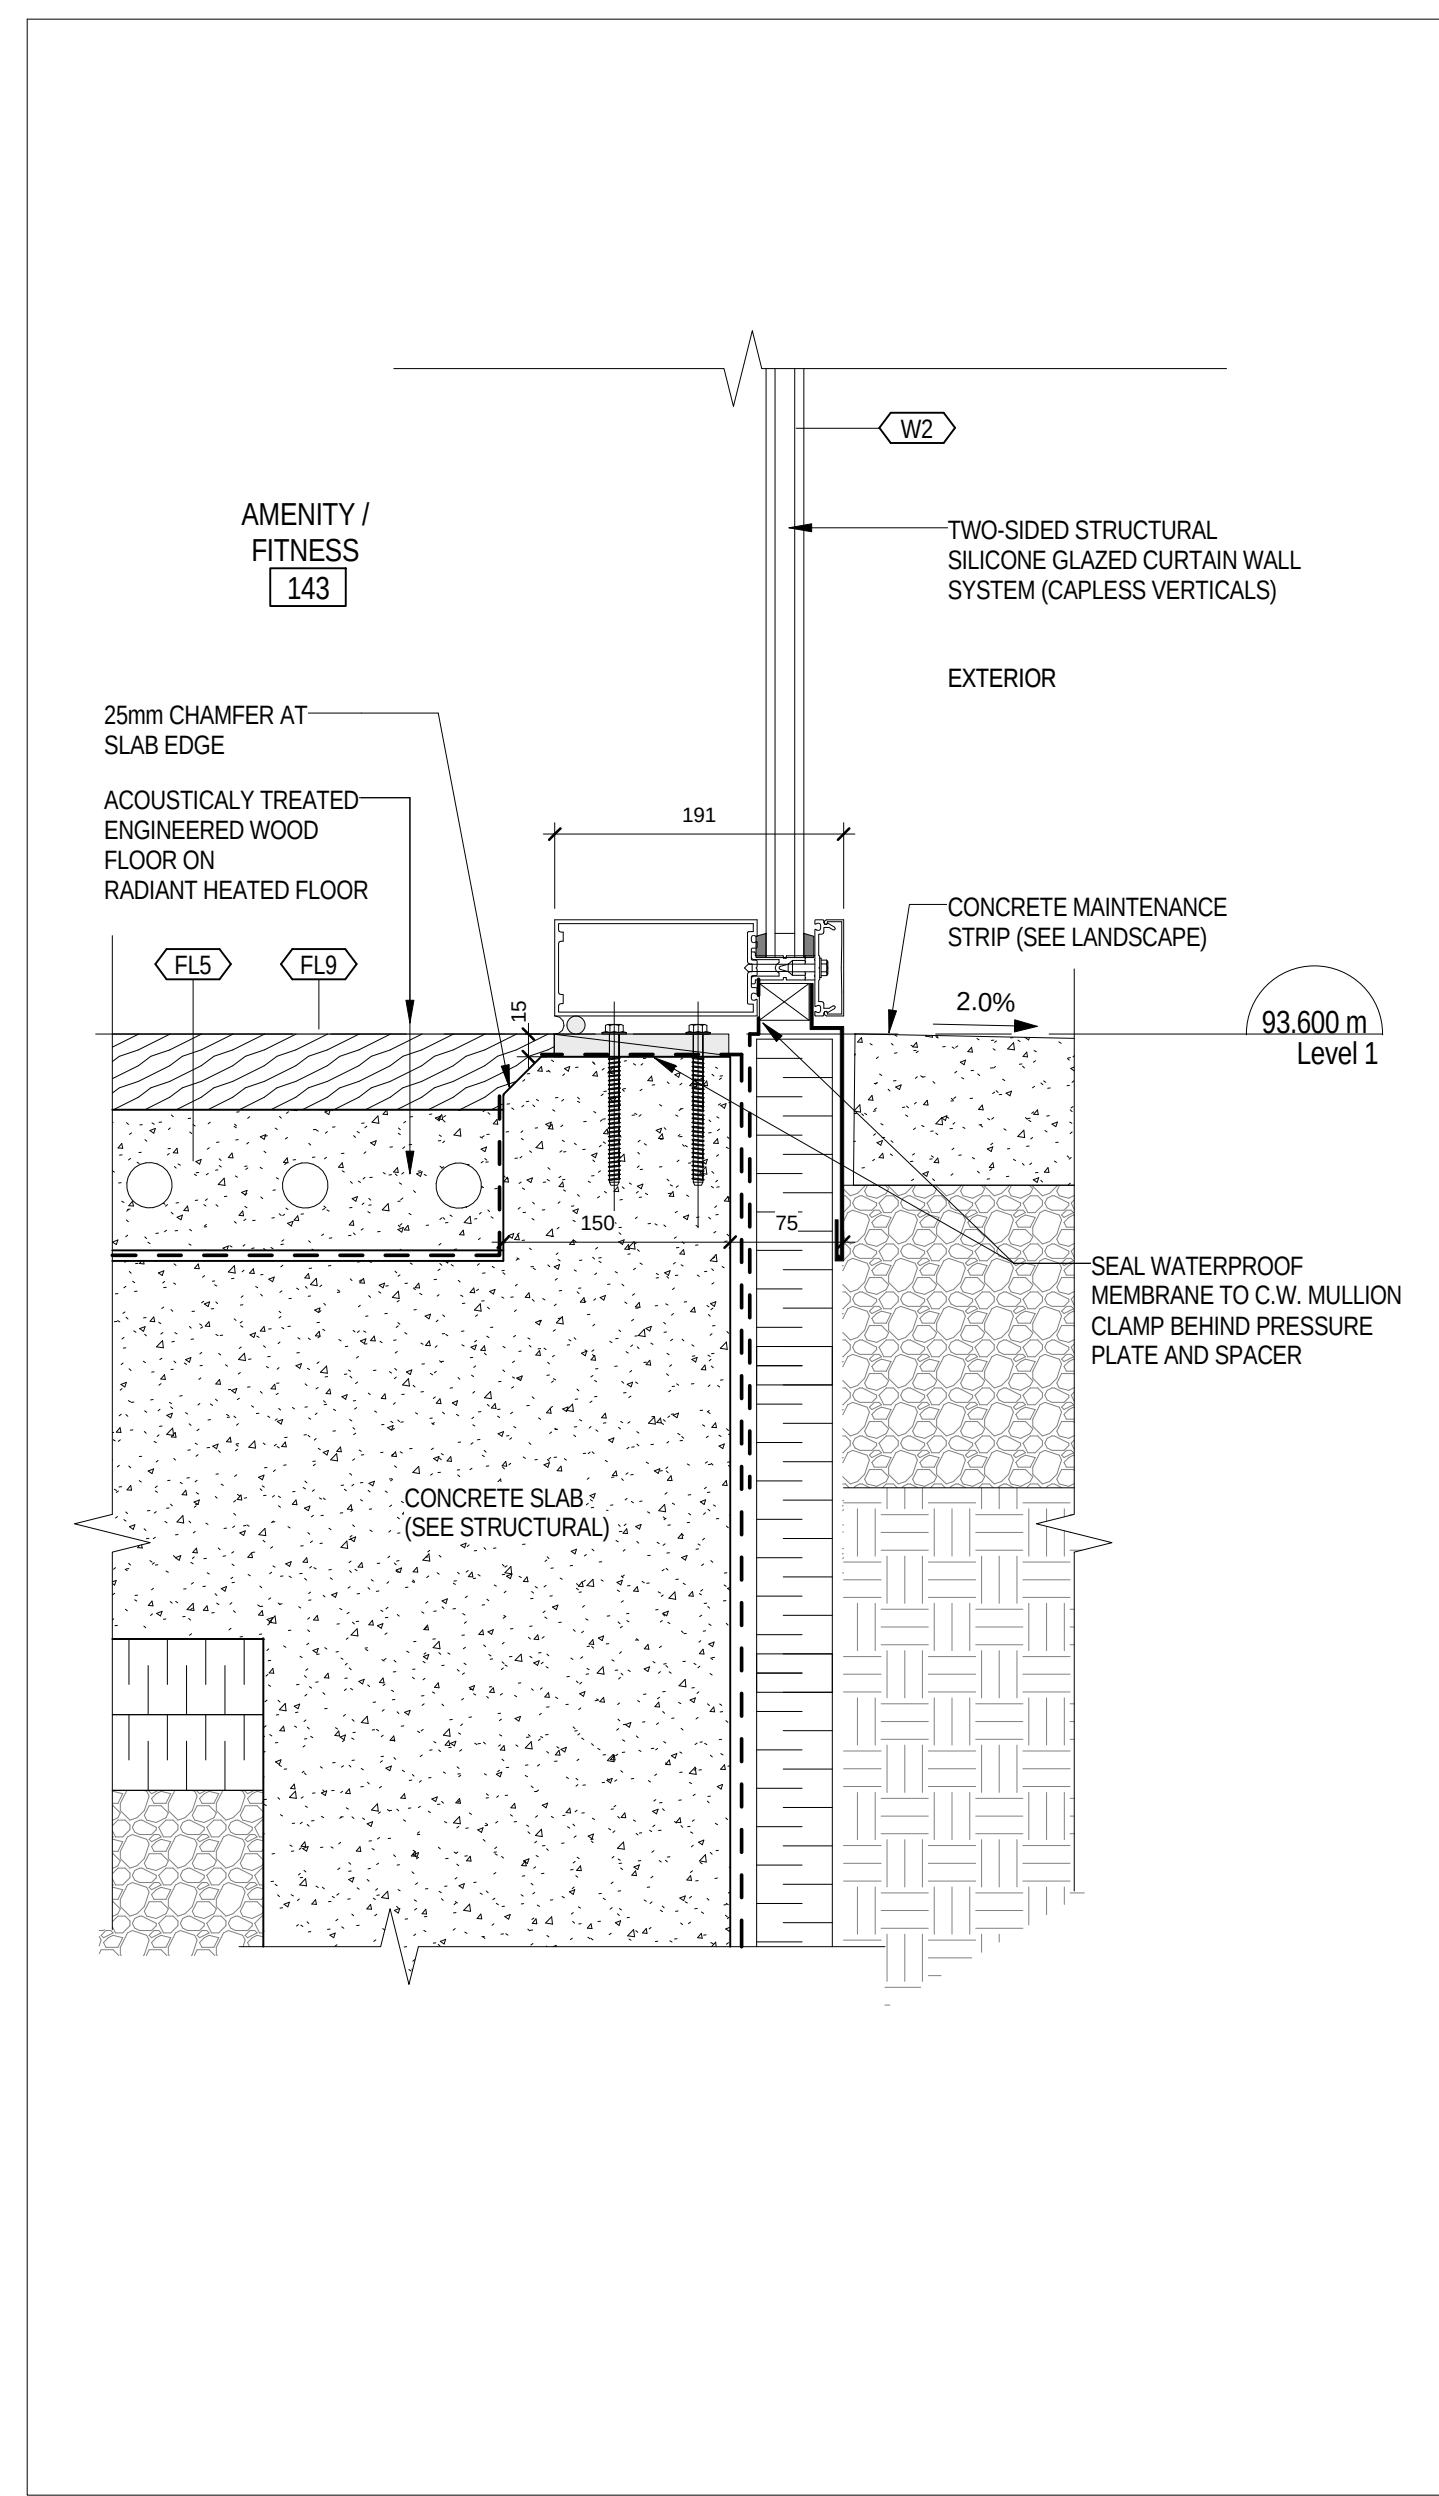


2
A 609
FOUNDATION WALL AT AMENITY/FITNESS
1:5

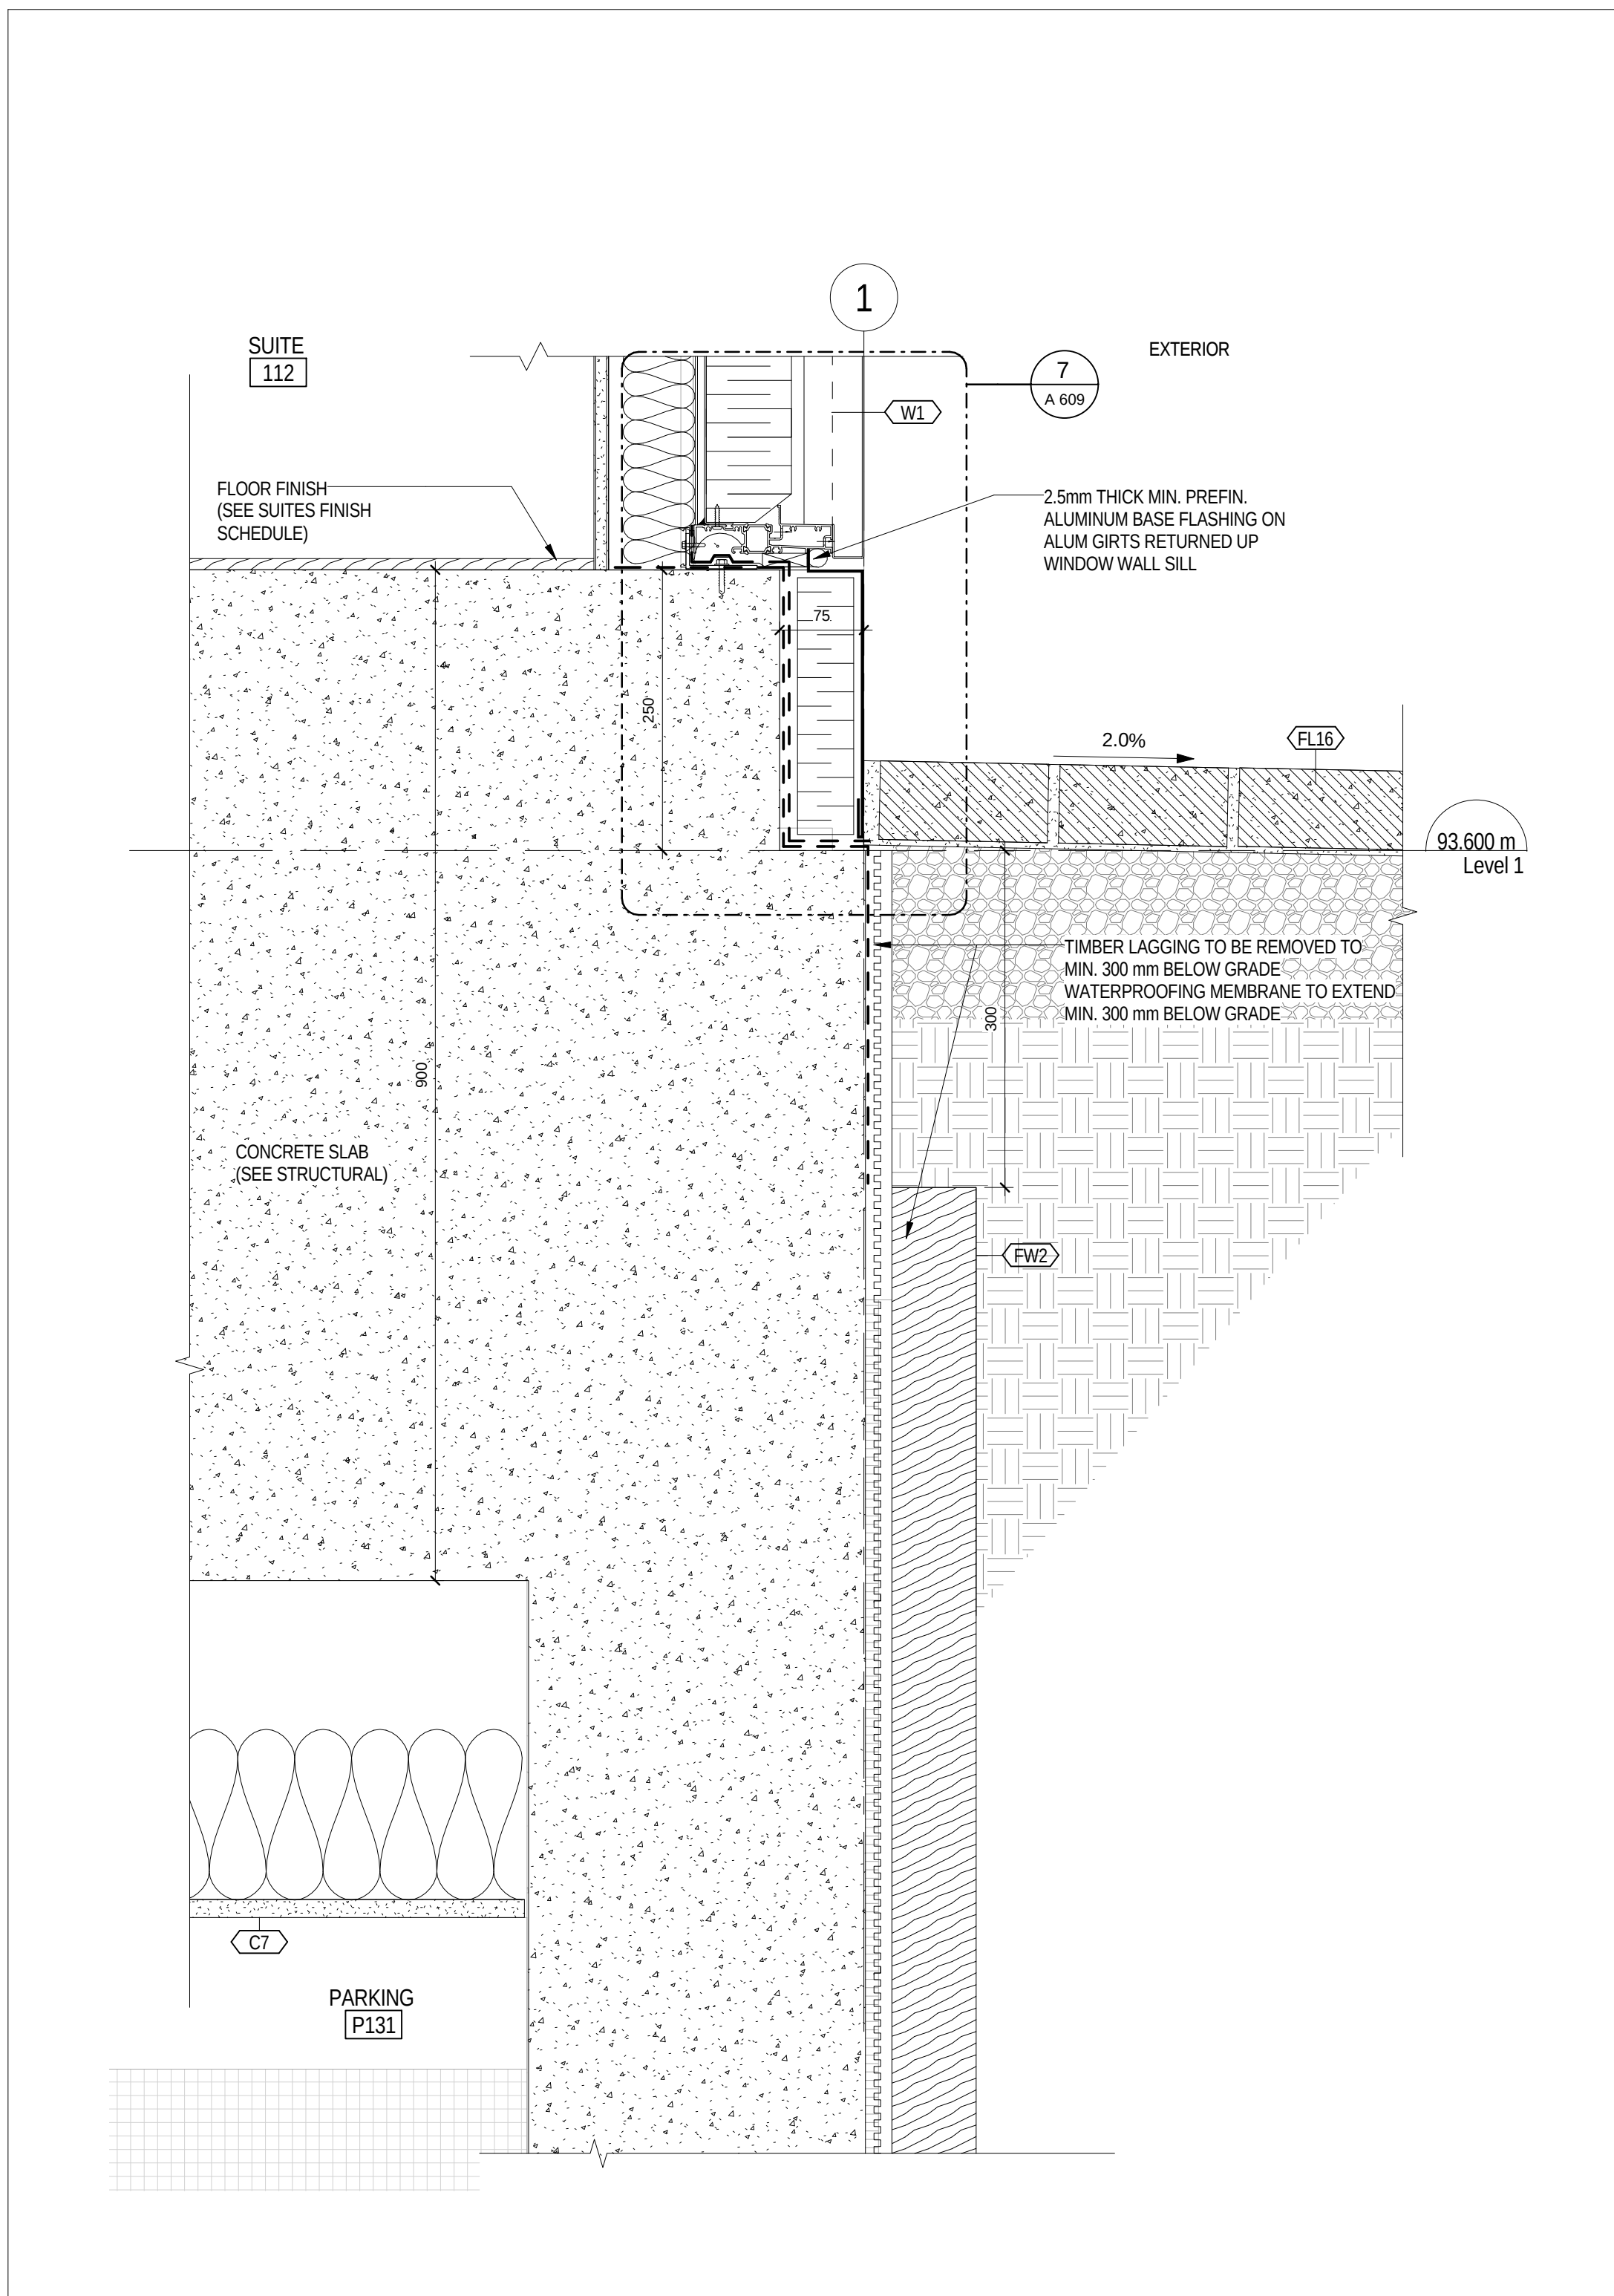


5
A 609
FOUNDATION AT SUITE 112
1:5

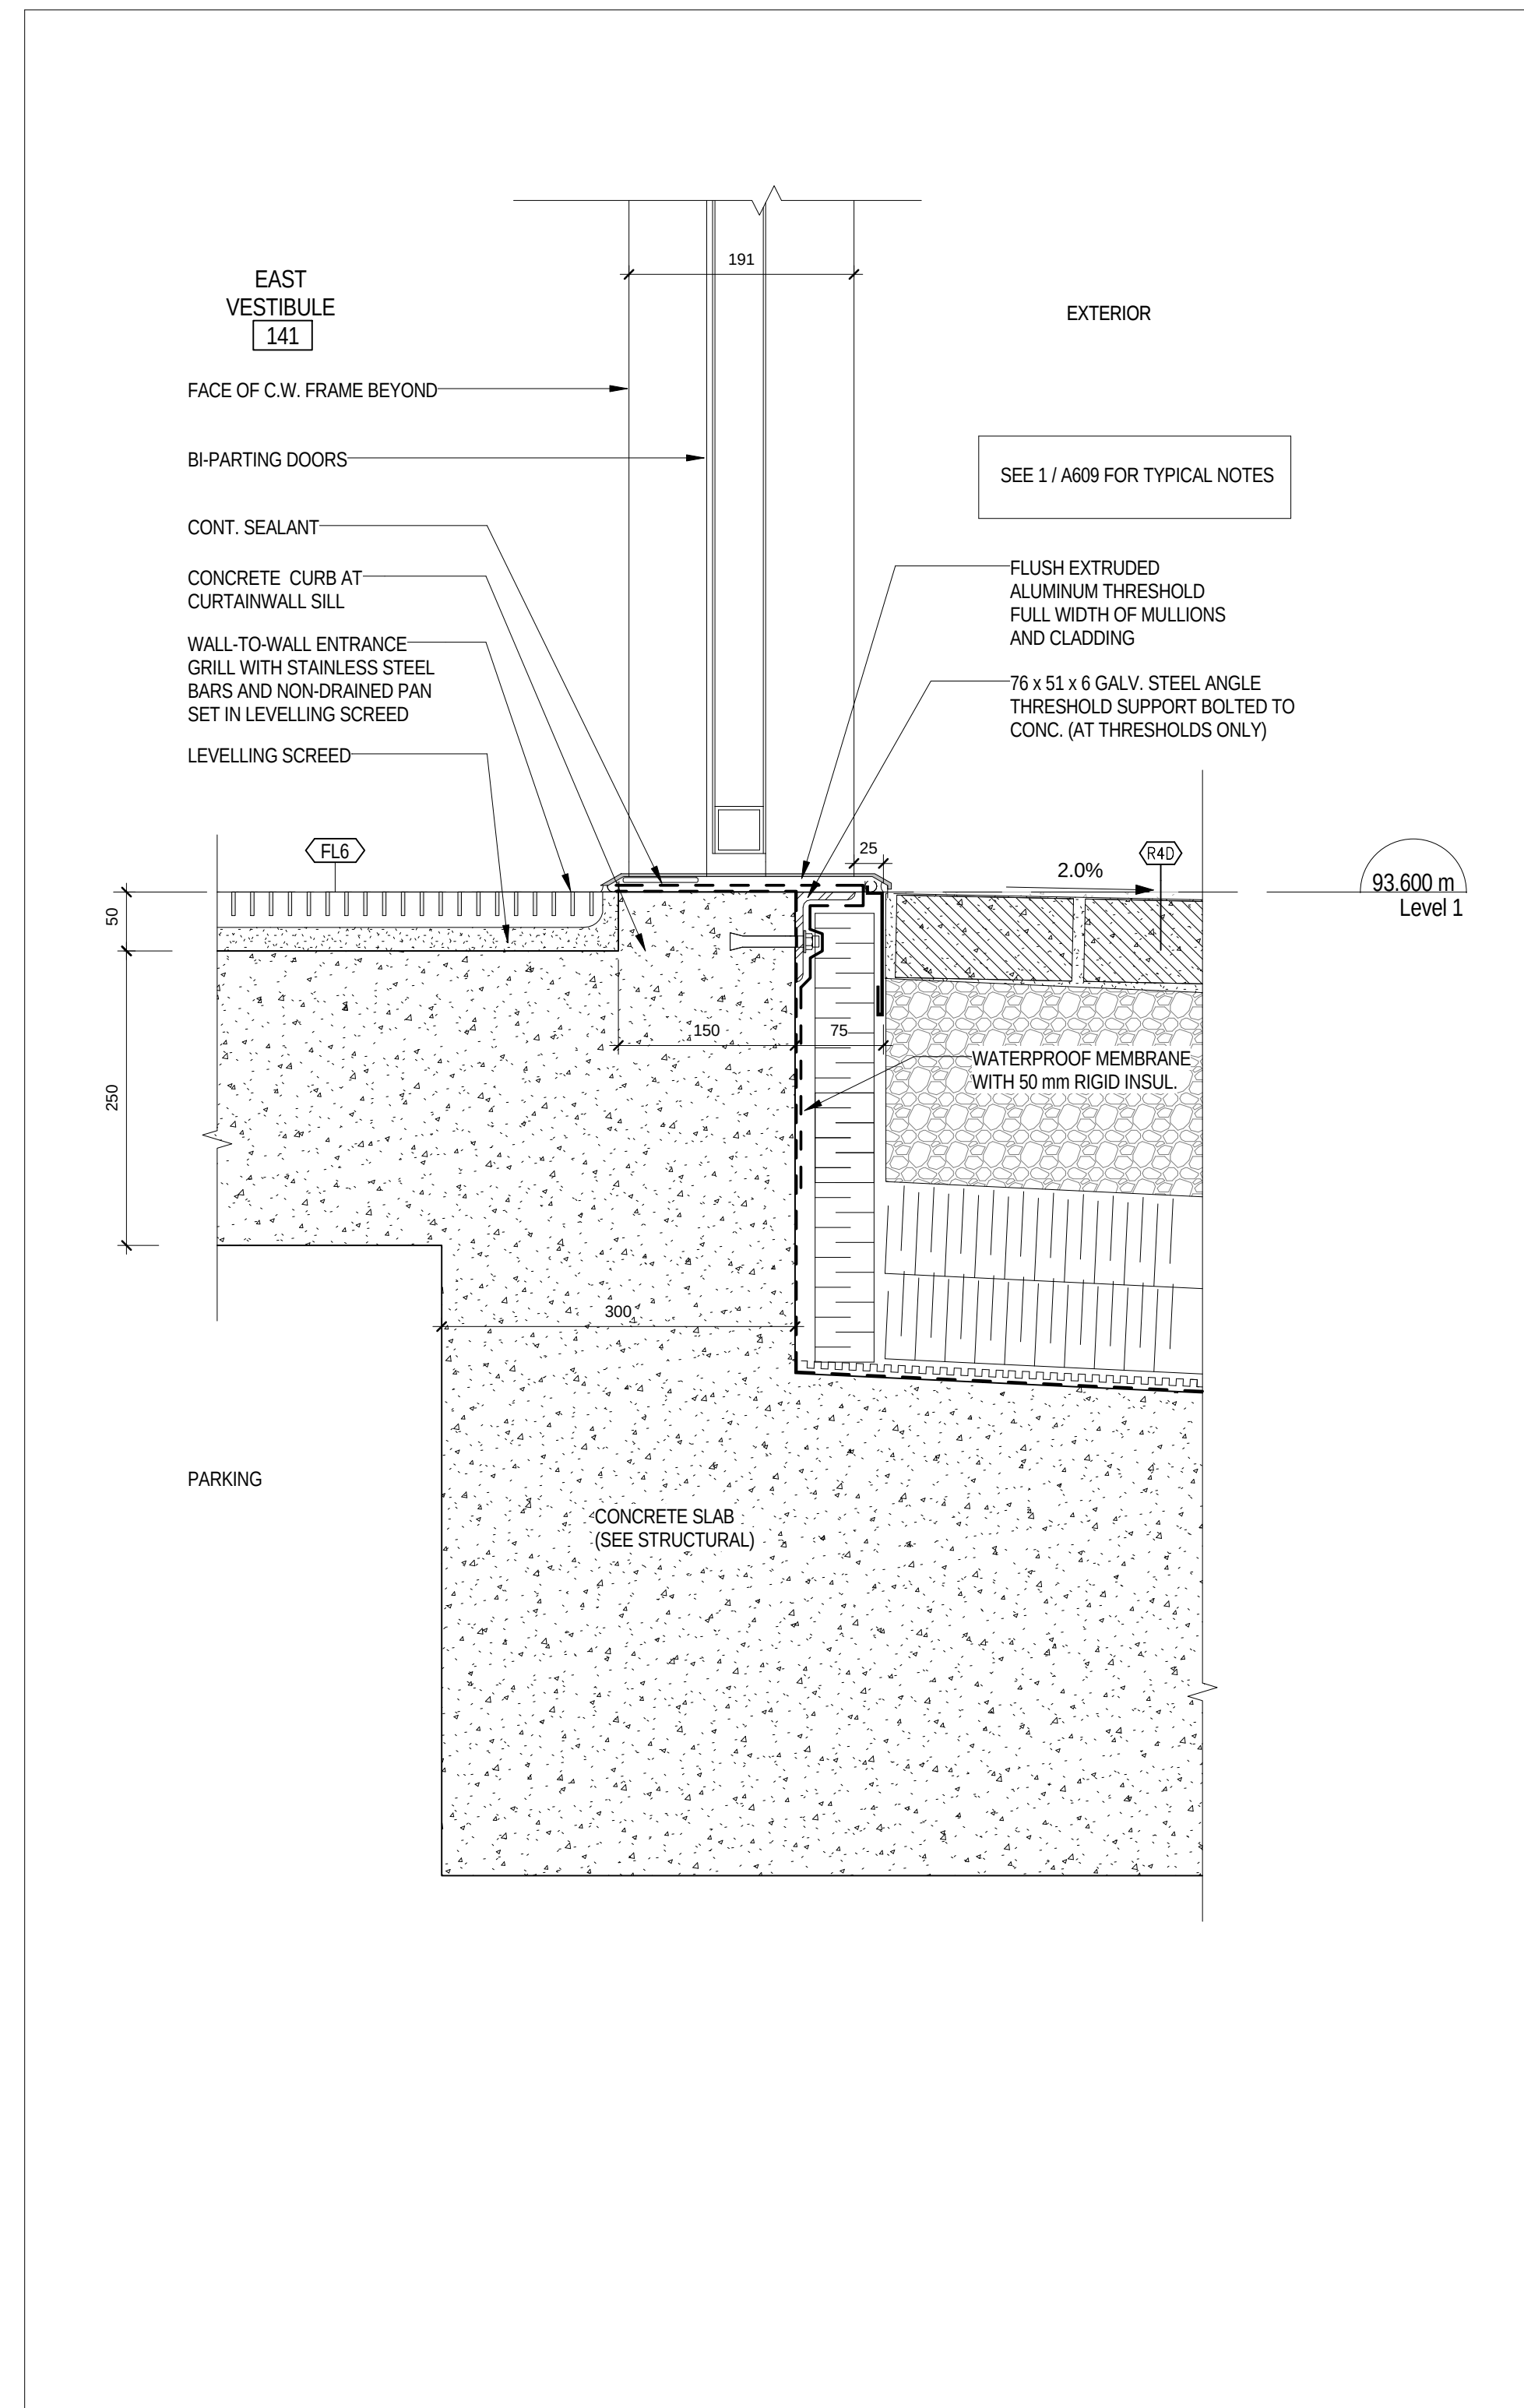

3
A 609
FOUNDATION WALL AT EAST VESTIBULE
1:5

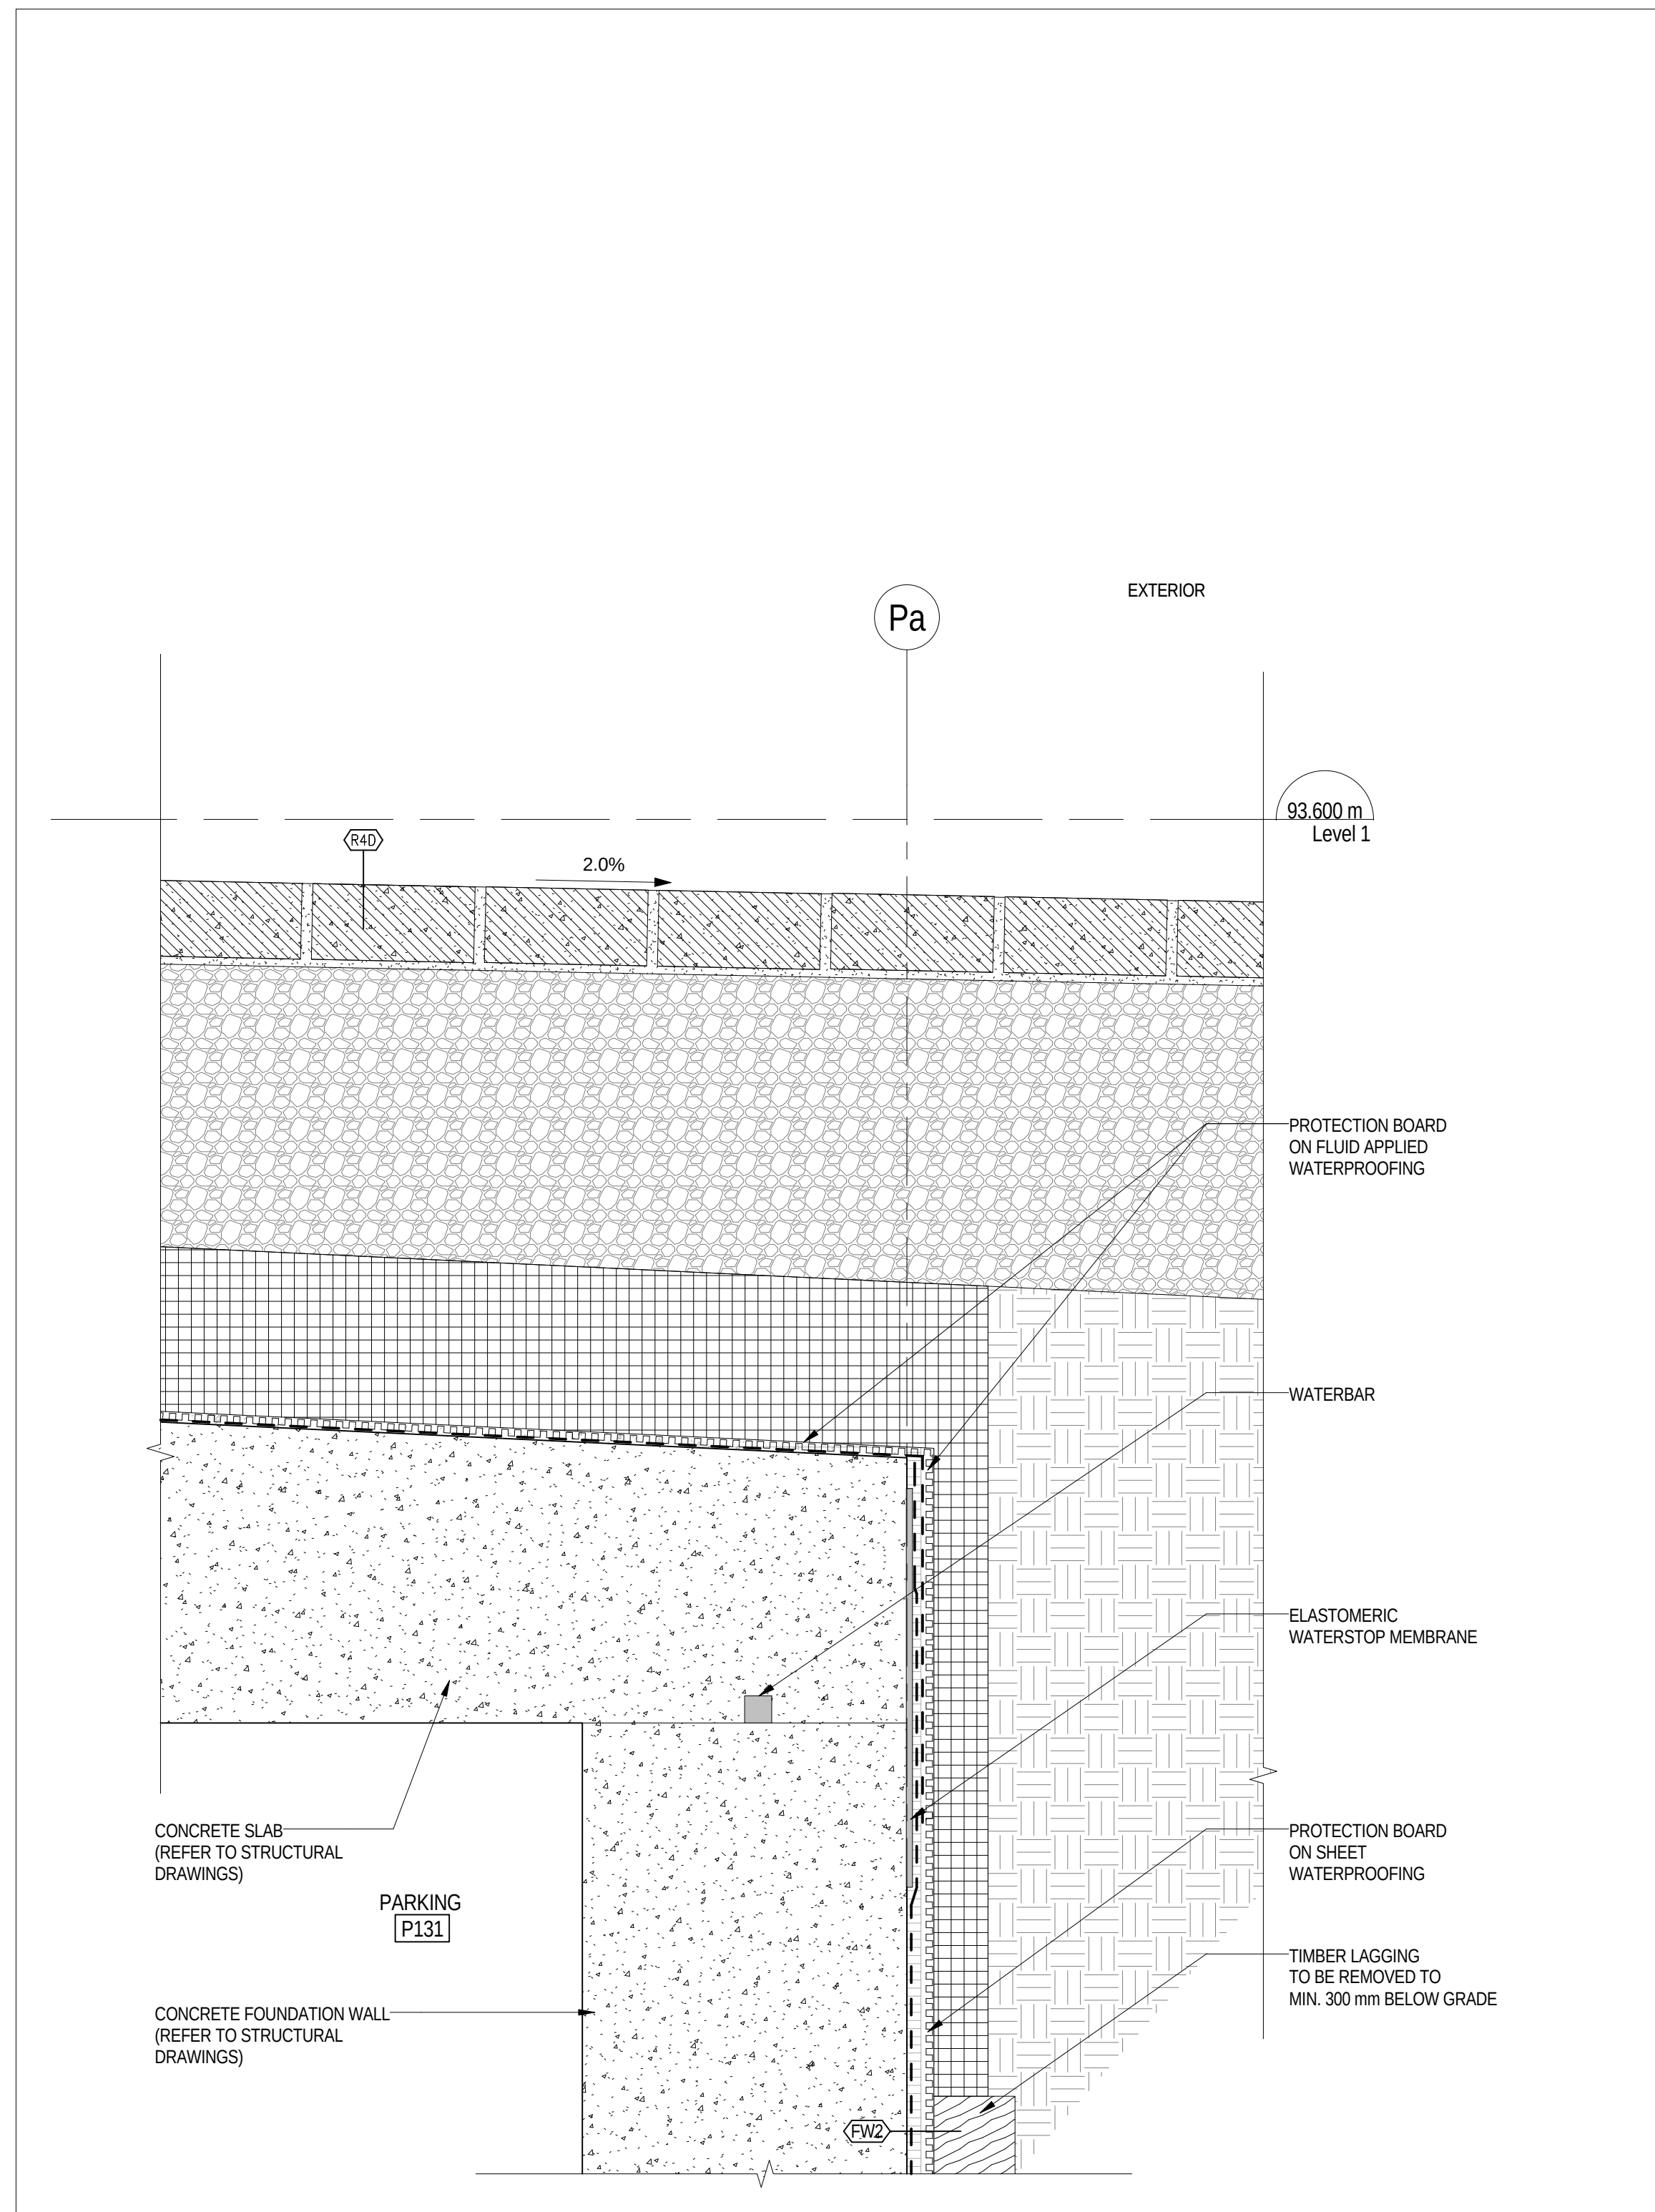

8
A 609
CONCRETE SLAB SECTION DETAIL AT FOUNDATION WALL
1:5

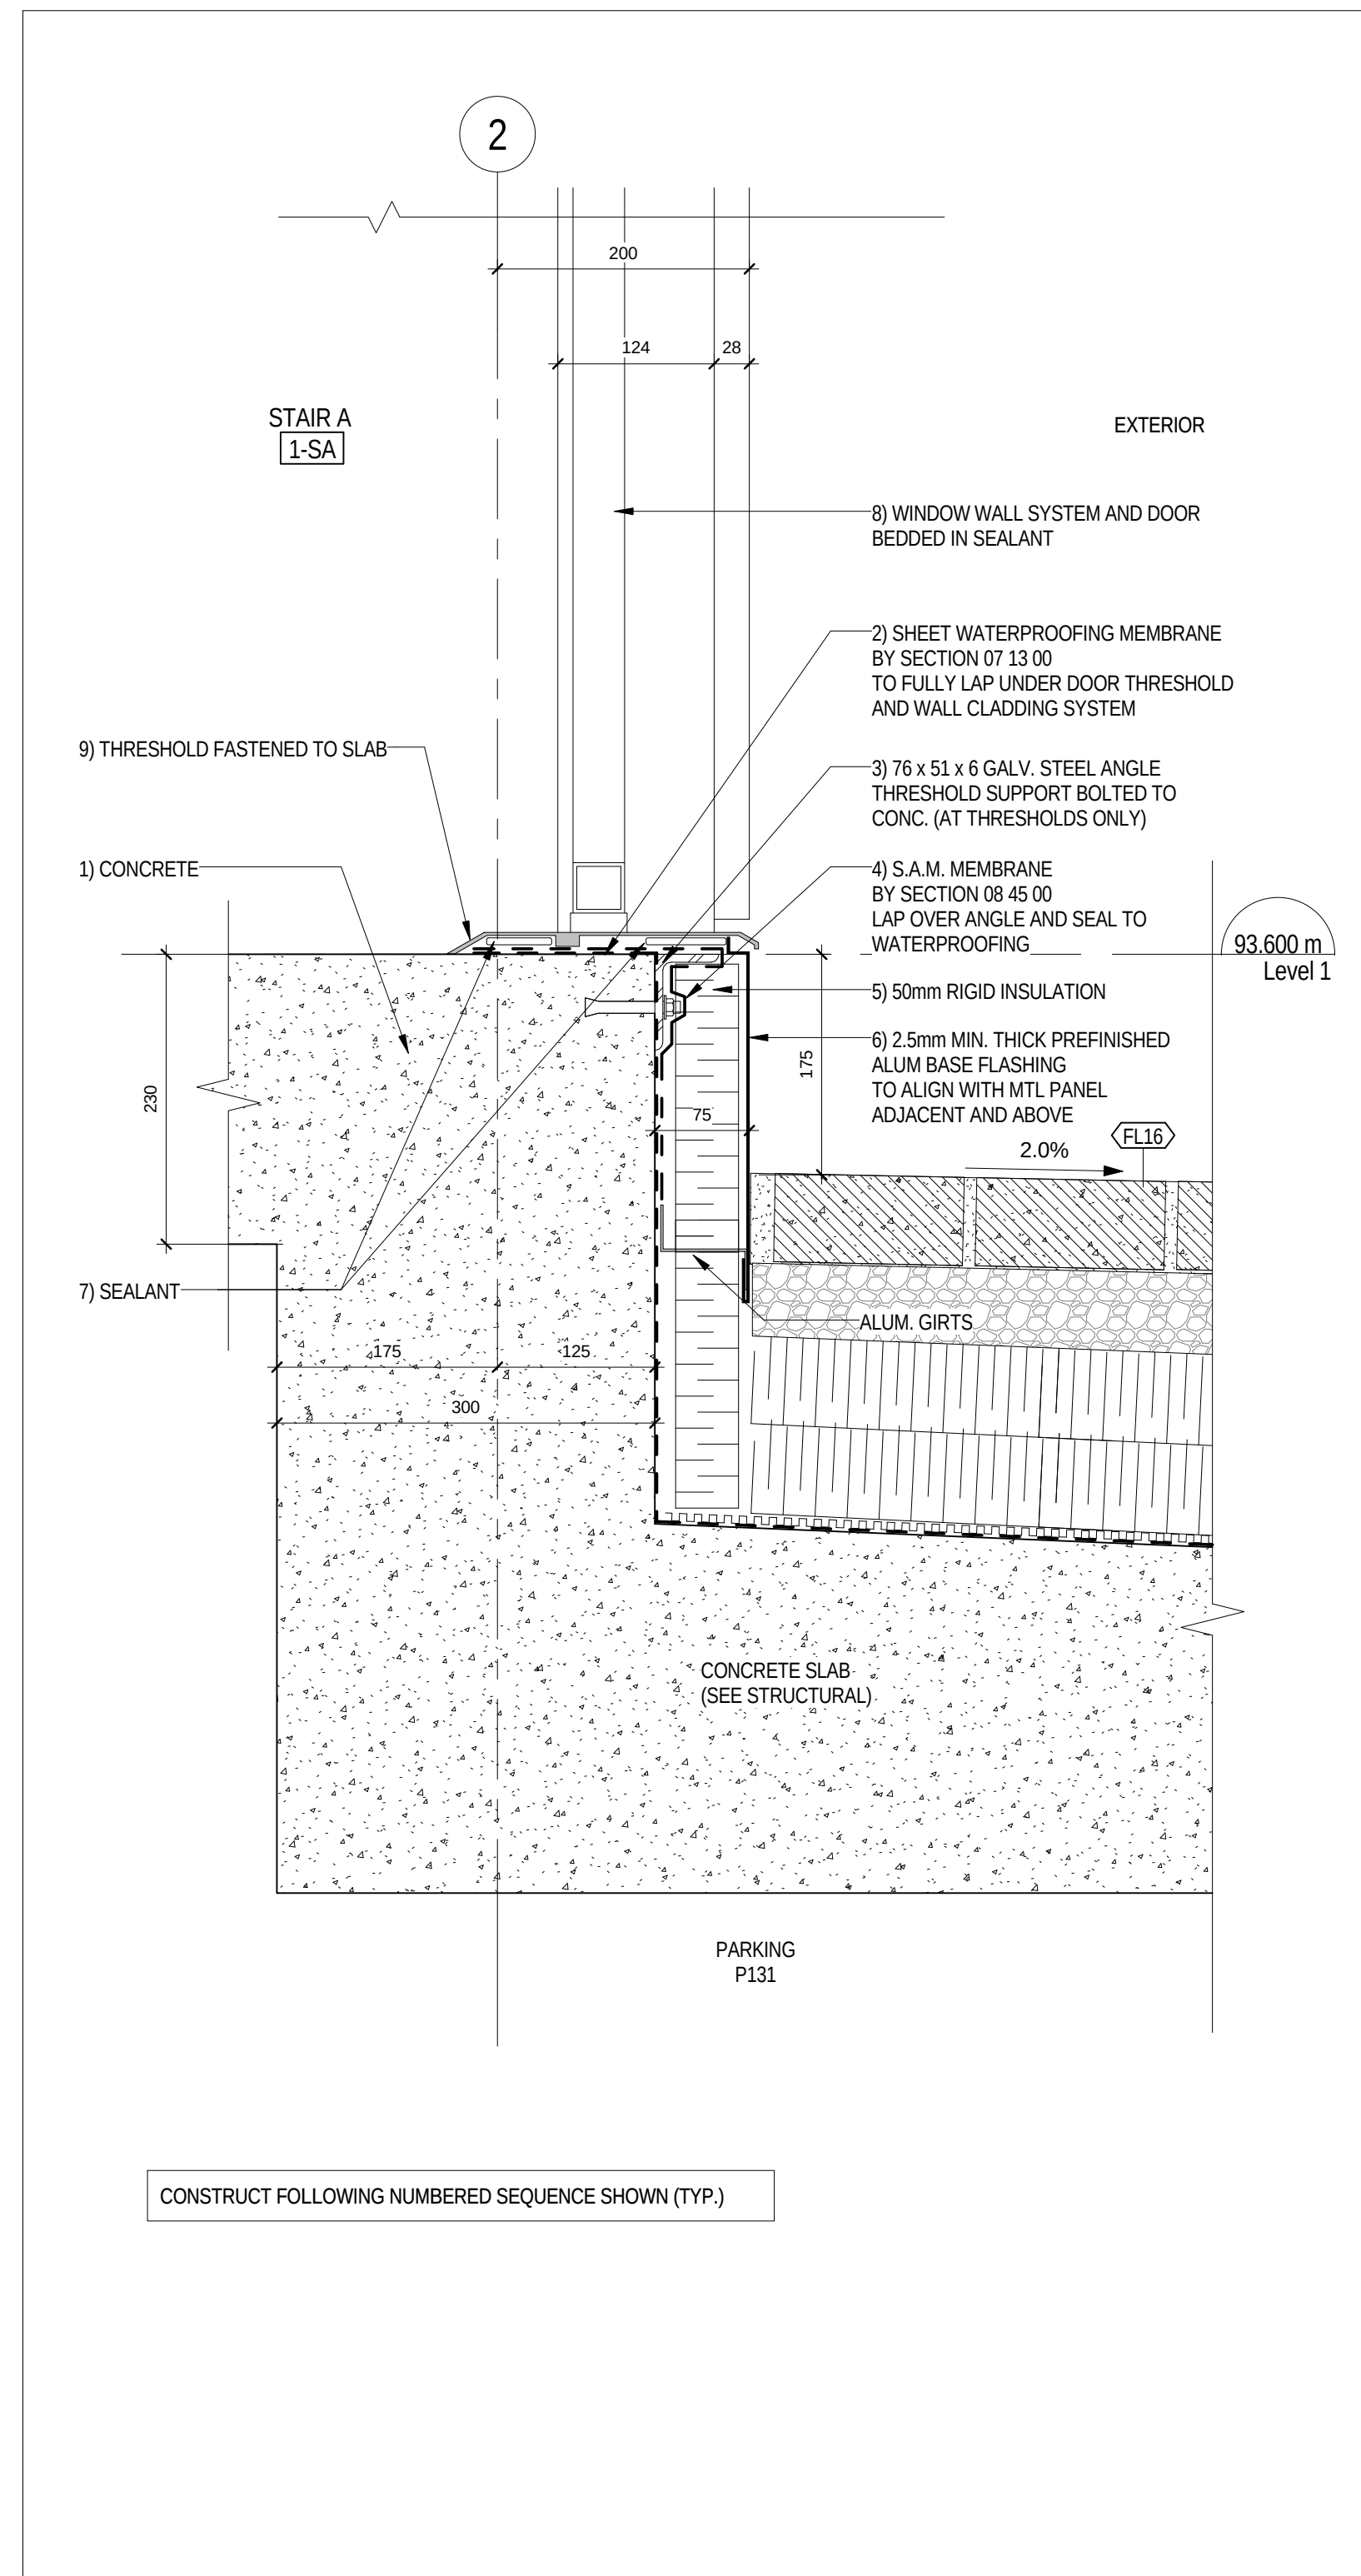

1
A 609
FOUNDATION WALL AT STAIR A
1:5


SQL
SPADINA ▸ QUEEN
TRIDEL®

project no: 12-13
scale: 1 :
drawn by: Auth
reviewed by: Check
date: 2014-09-2

Teeple Architects

5 CAMDEN STREET TORONTO, ONTARIO
416-593-0884 FAX 416-593-1711
INFO@TEEPLearch.com

SECTION DETAILS
FOUNDATION WALLS
NORTH
A 610

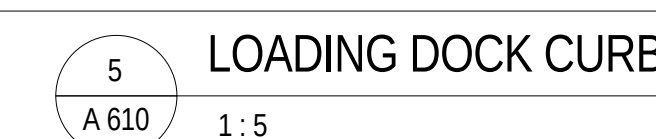

11 Stair D E-W Section 1
A 701 1:50

12
A 701

13
A 701

15
A 701

14 STAIR A LP2 EOS
A 701 1:50


Stair C E-N Section 1
 1:50


Stair C E-W Section 1
 1:50

Stair C E-W Section 1

1:50

E-W Section 2

3 E-W Section 1

4 Stair A E-W Section 2
A 701 1:50


3 Stair A E-W Section 1
A 701 1:50

6 LP1 - STAIR B D


5 LP2 - STAIR B C

2 LP1 - STAIR A


1 LP2 - STAIR A

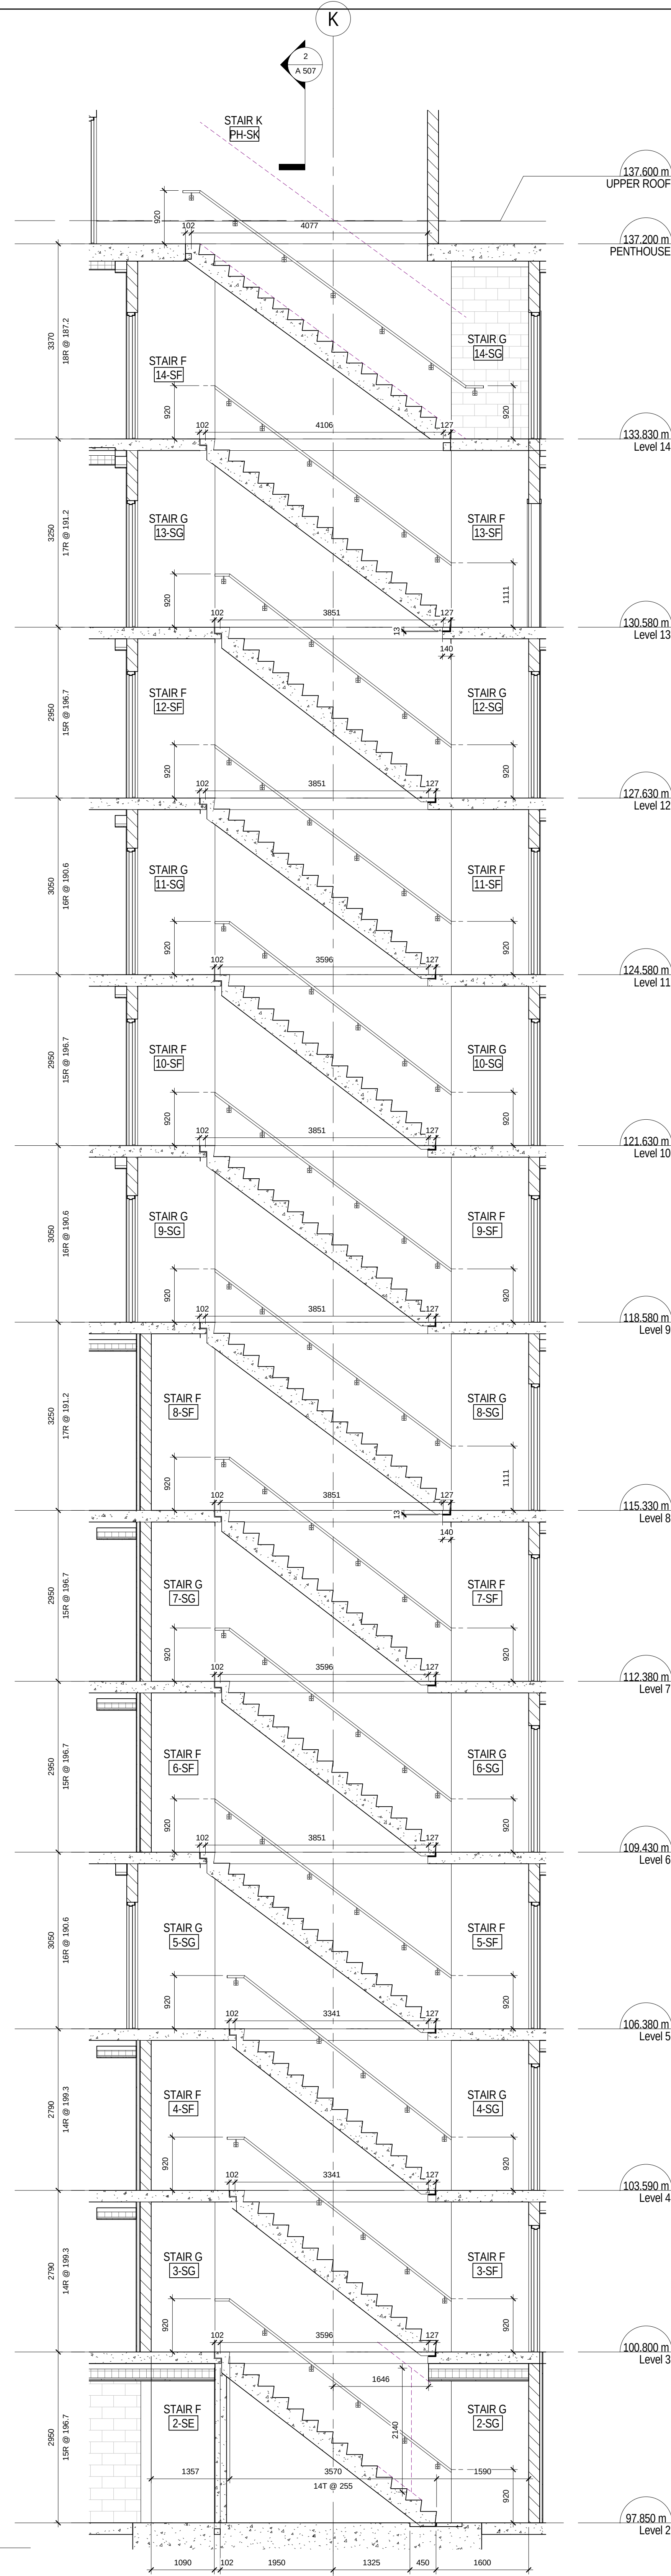


4 Stair F G N-S Section 2
A 702 1:50

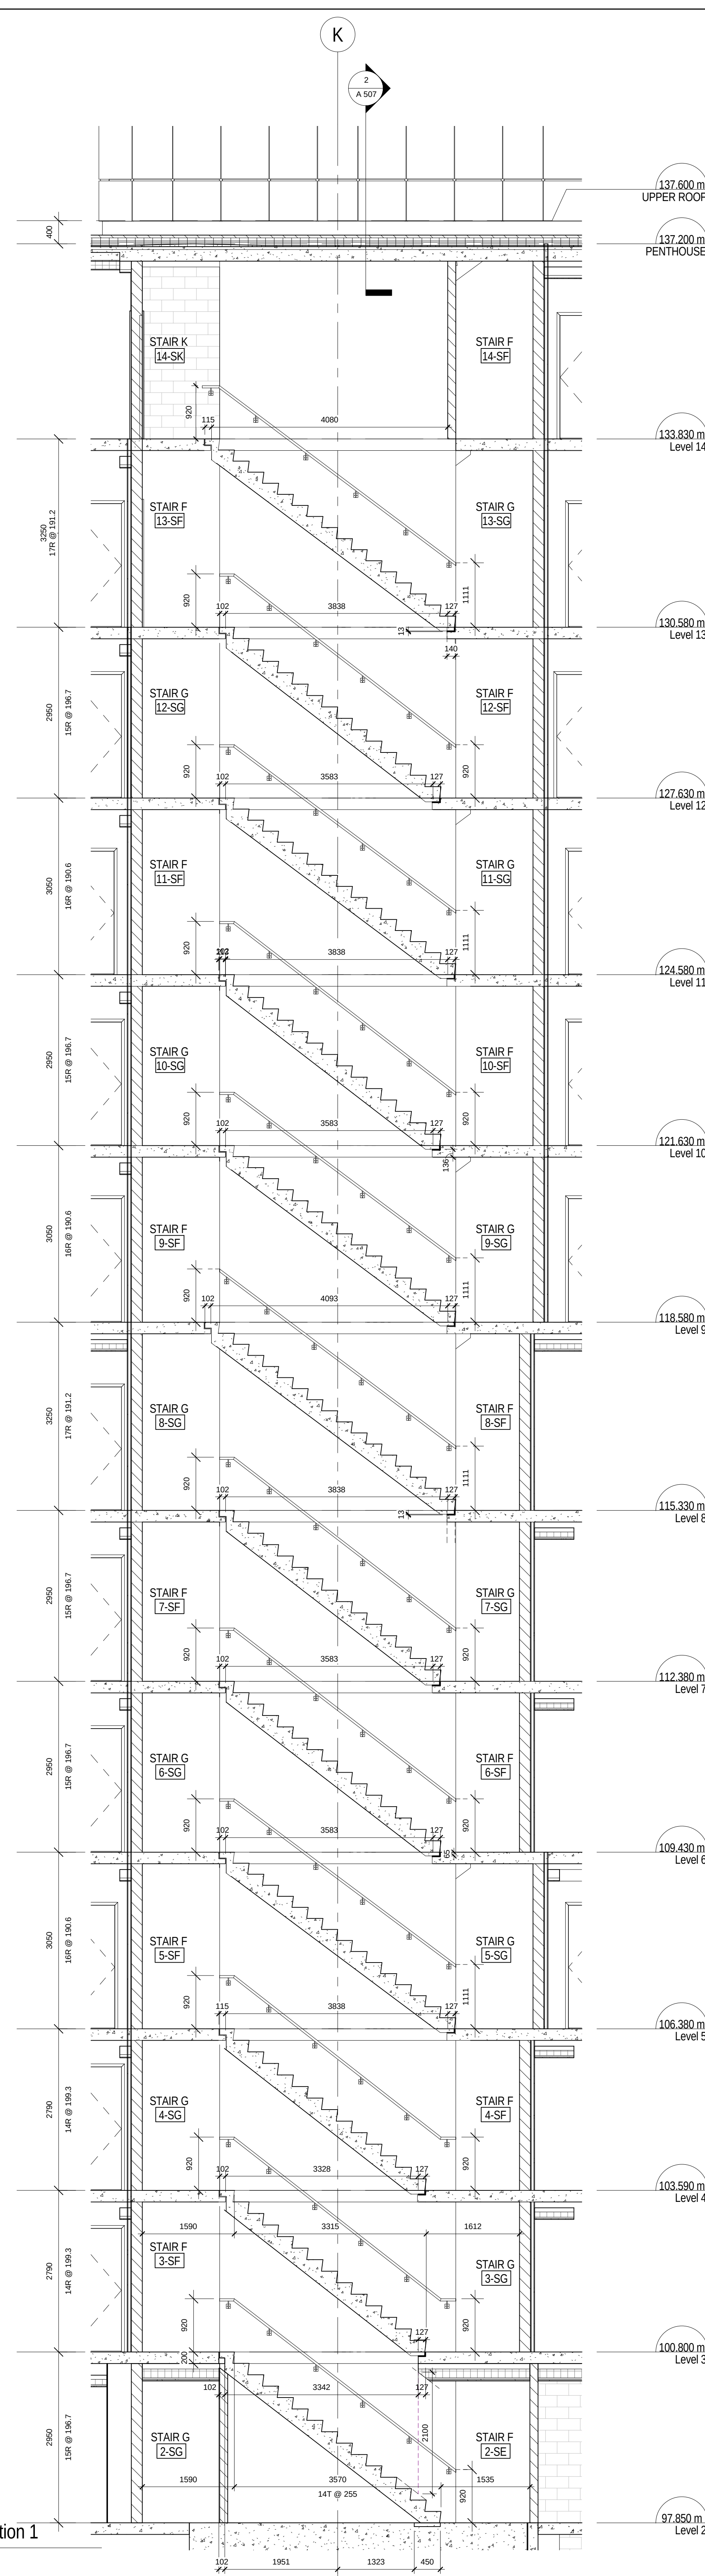


2 Stair F G N-S Section 1
A 702 1:50

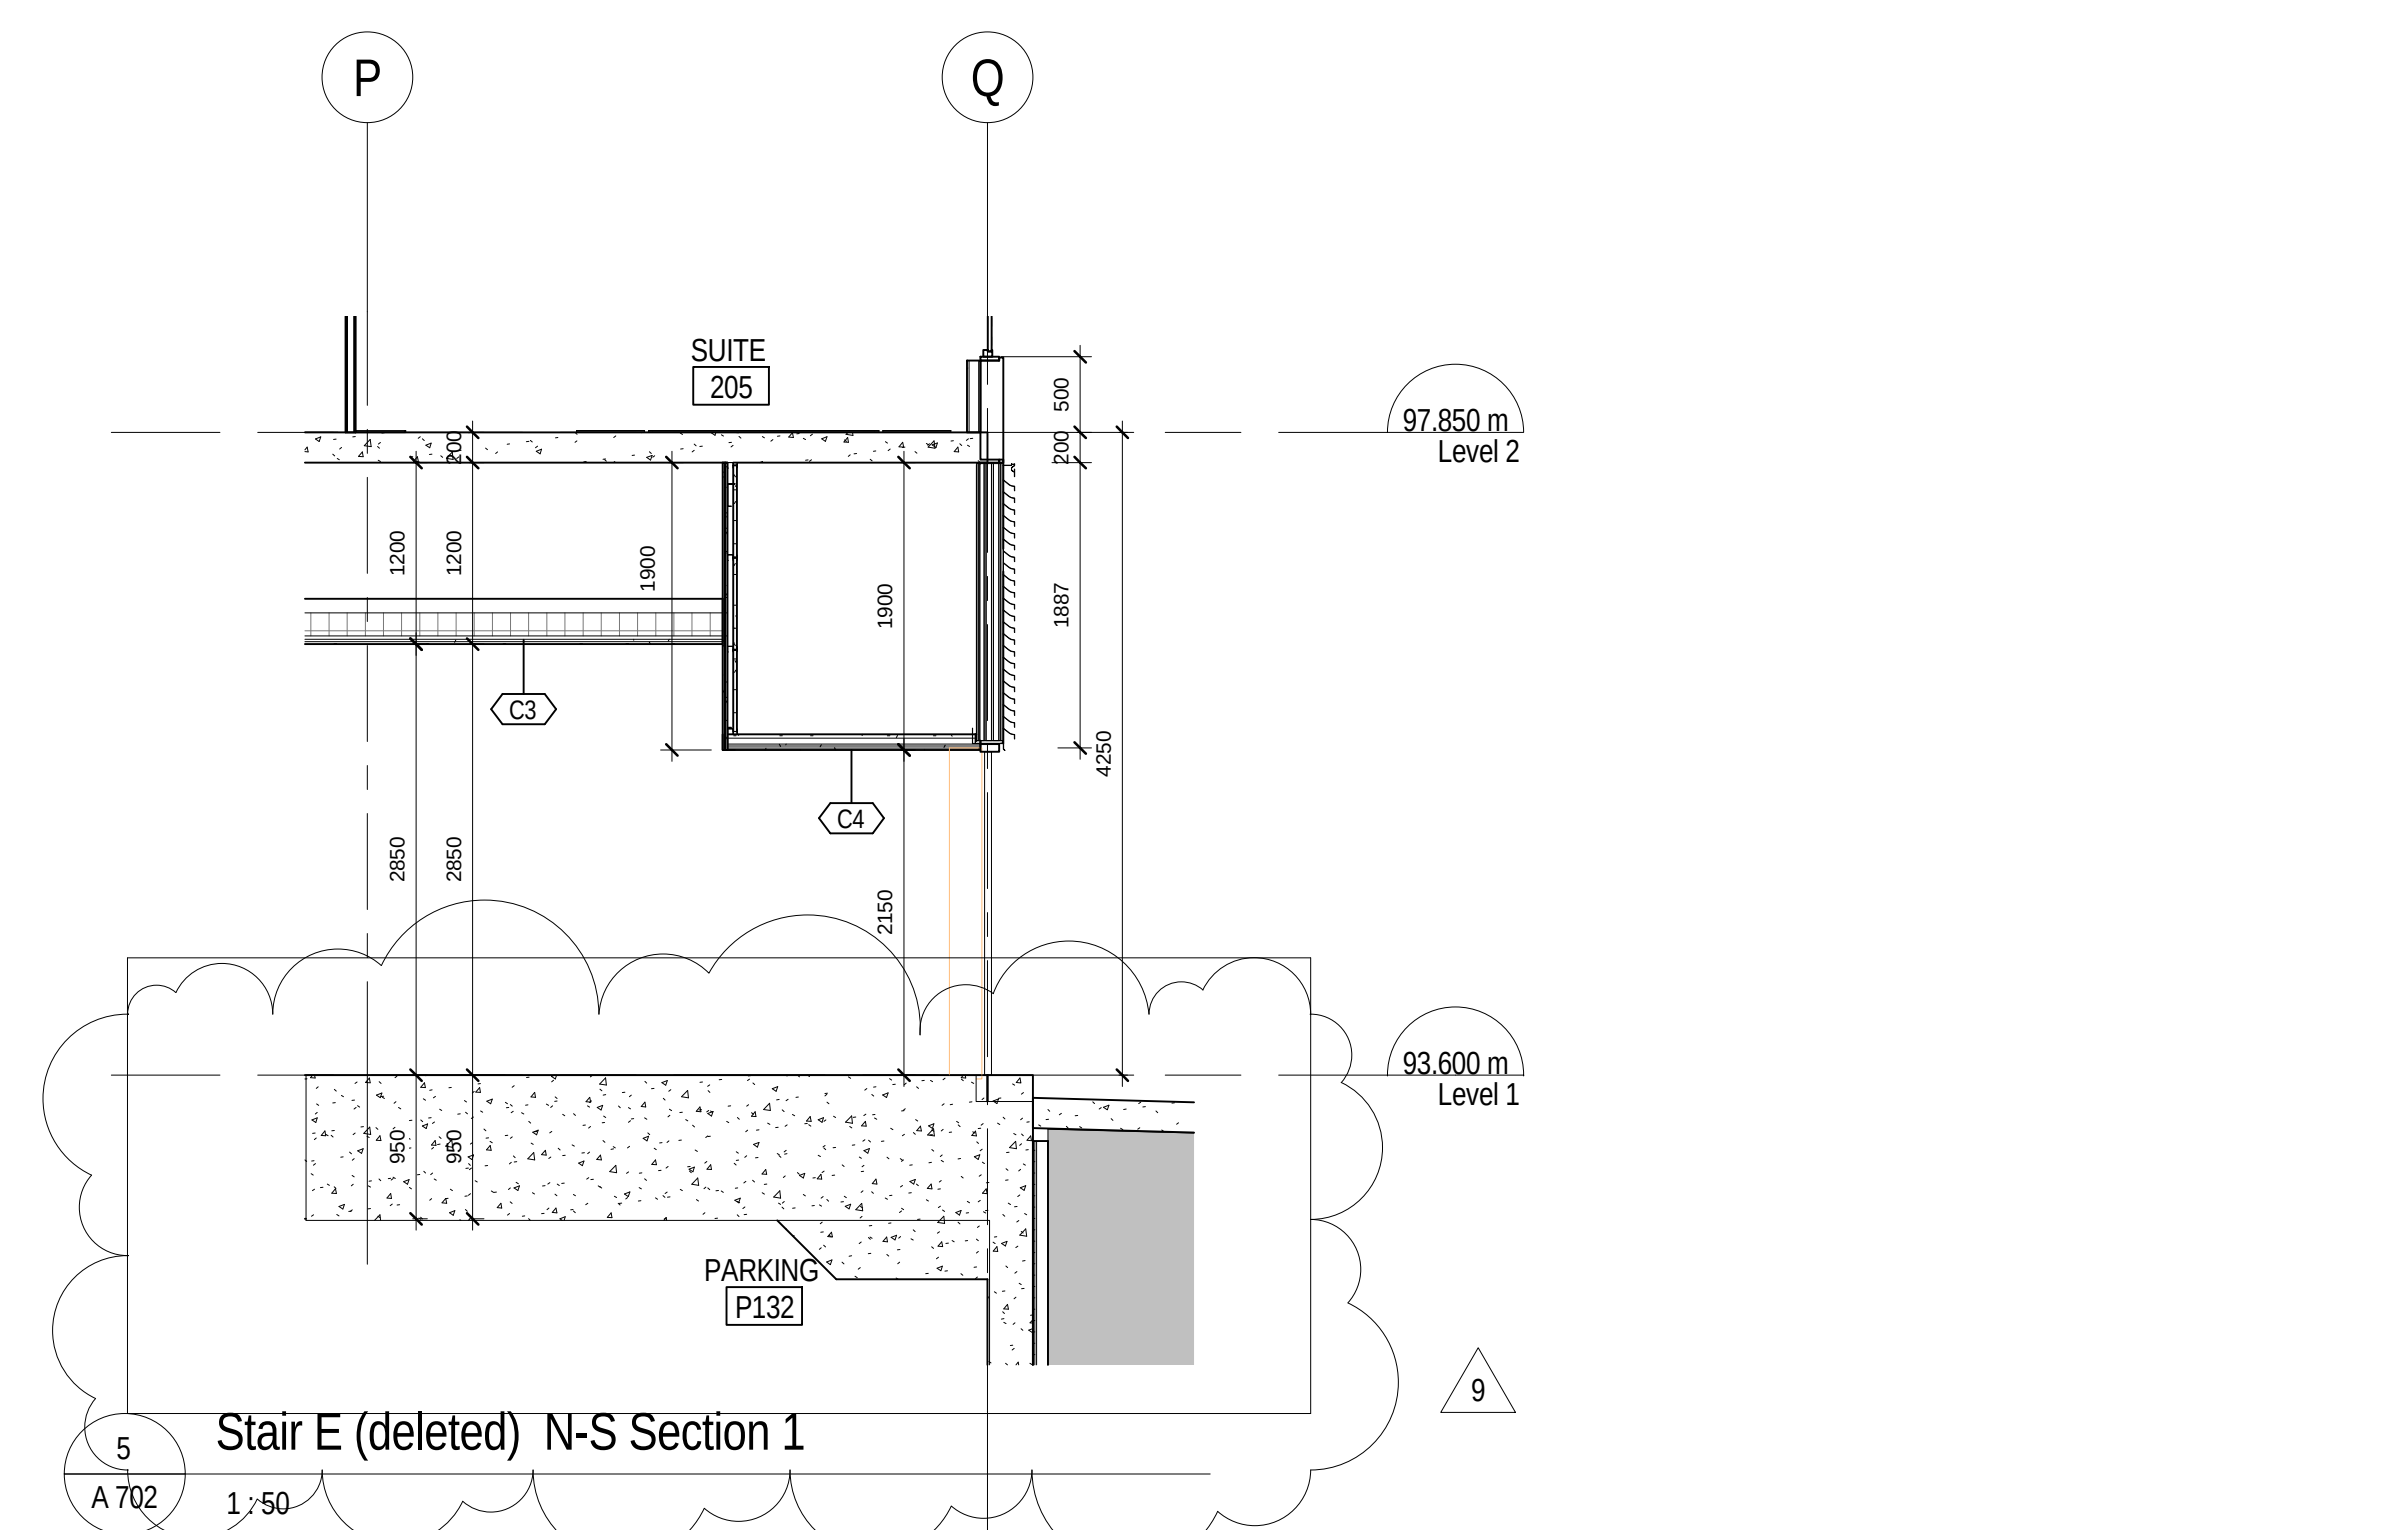




5 Stair E (deleted) N-S Section 1
A 702 1:50




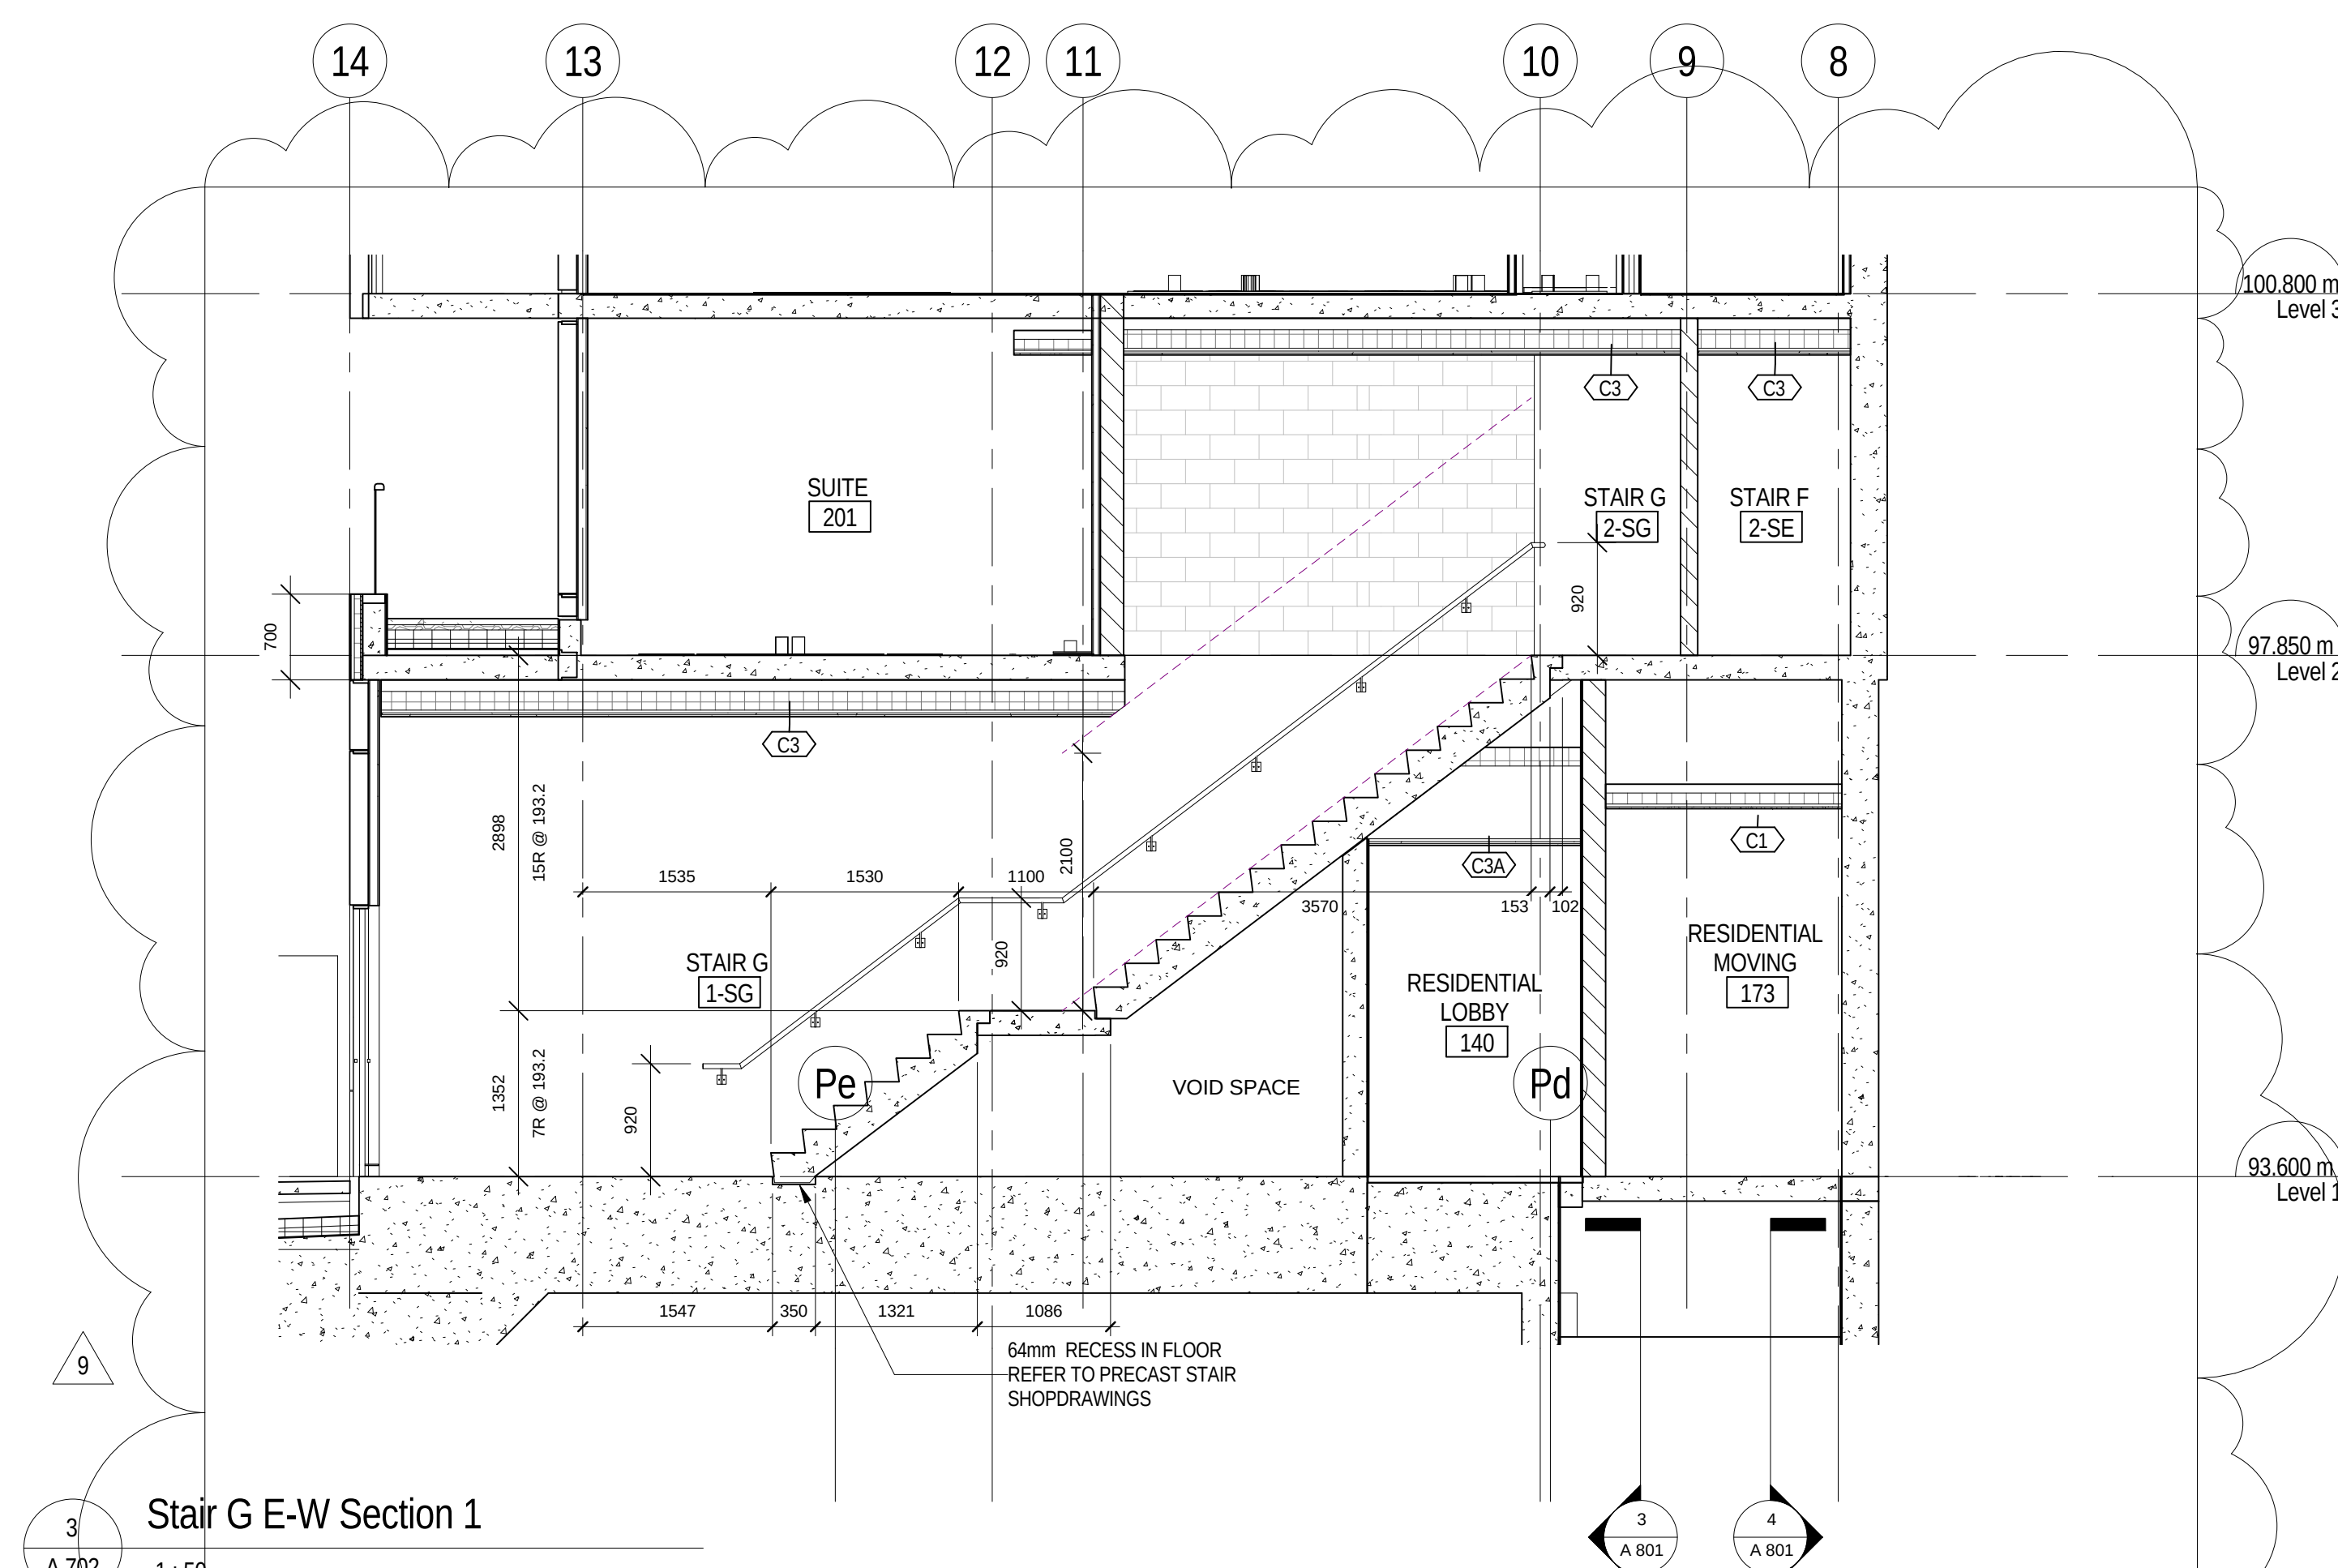


3 Stair G E-W Section 1

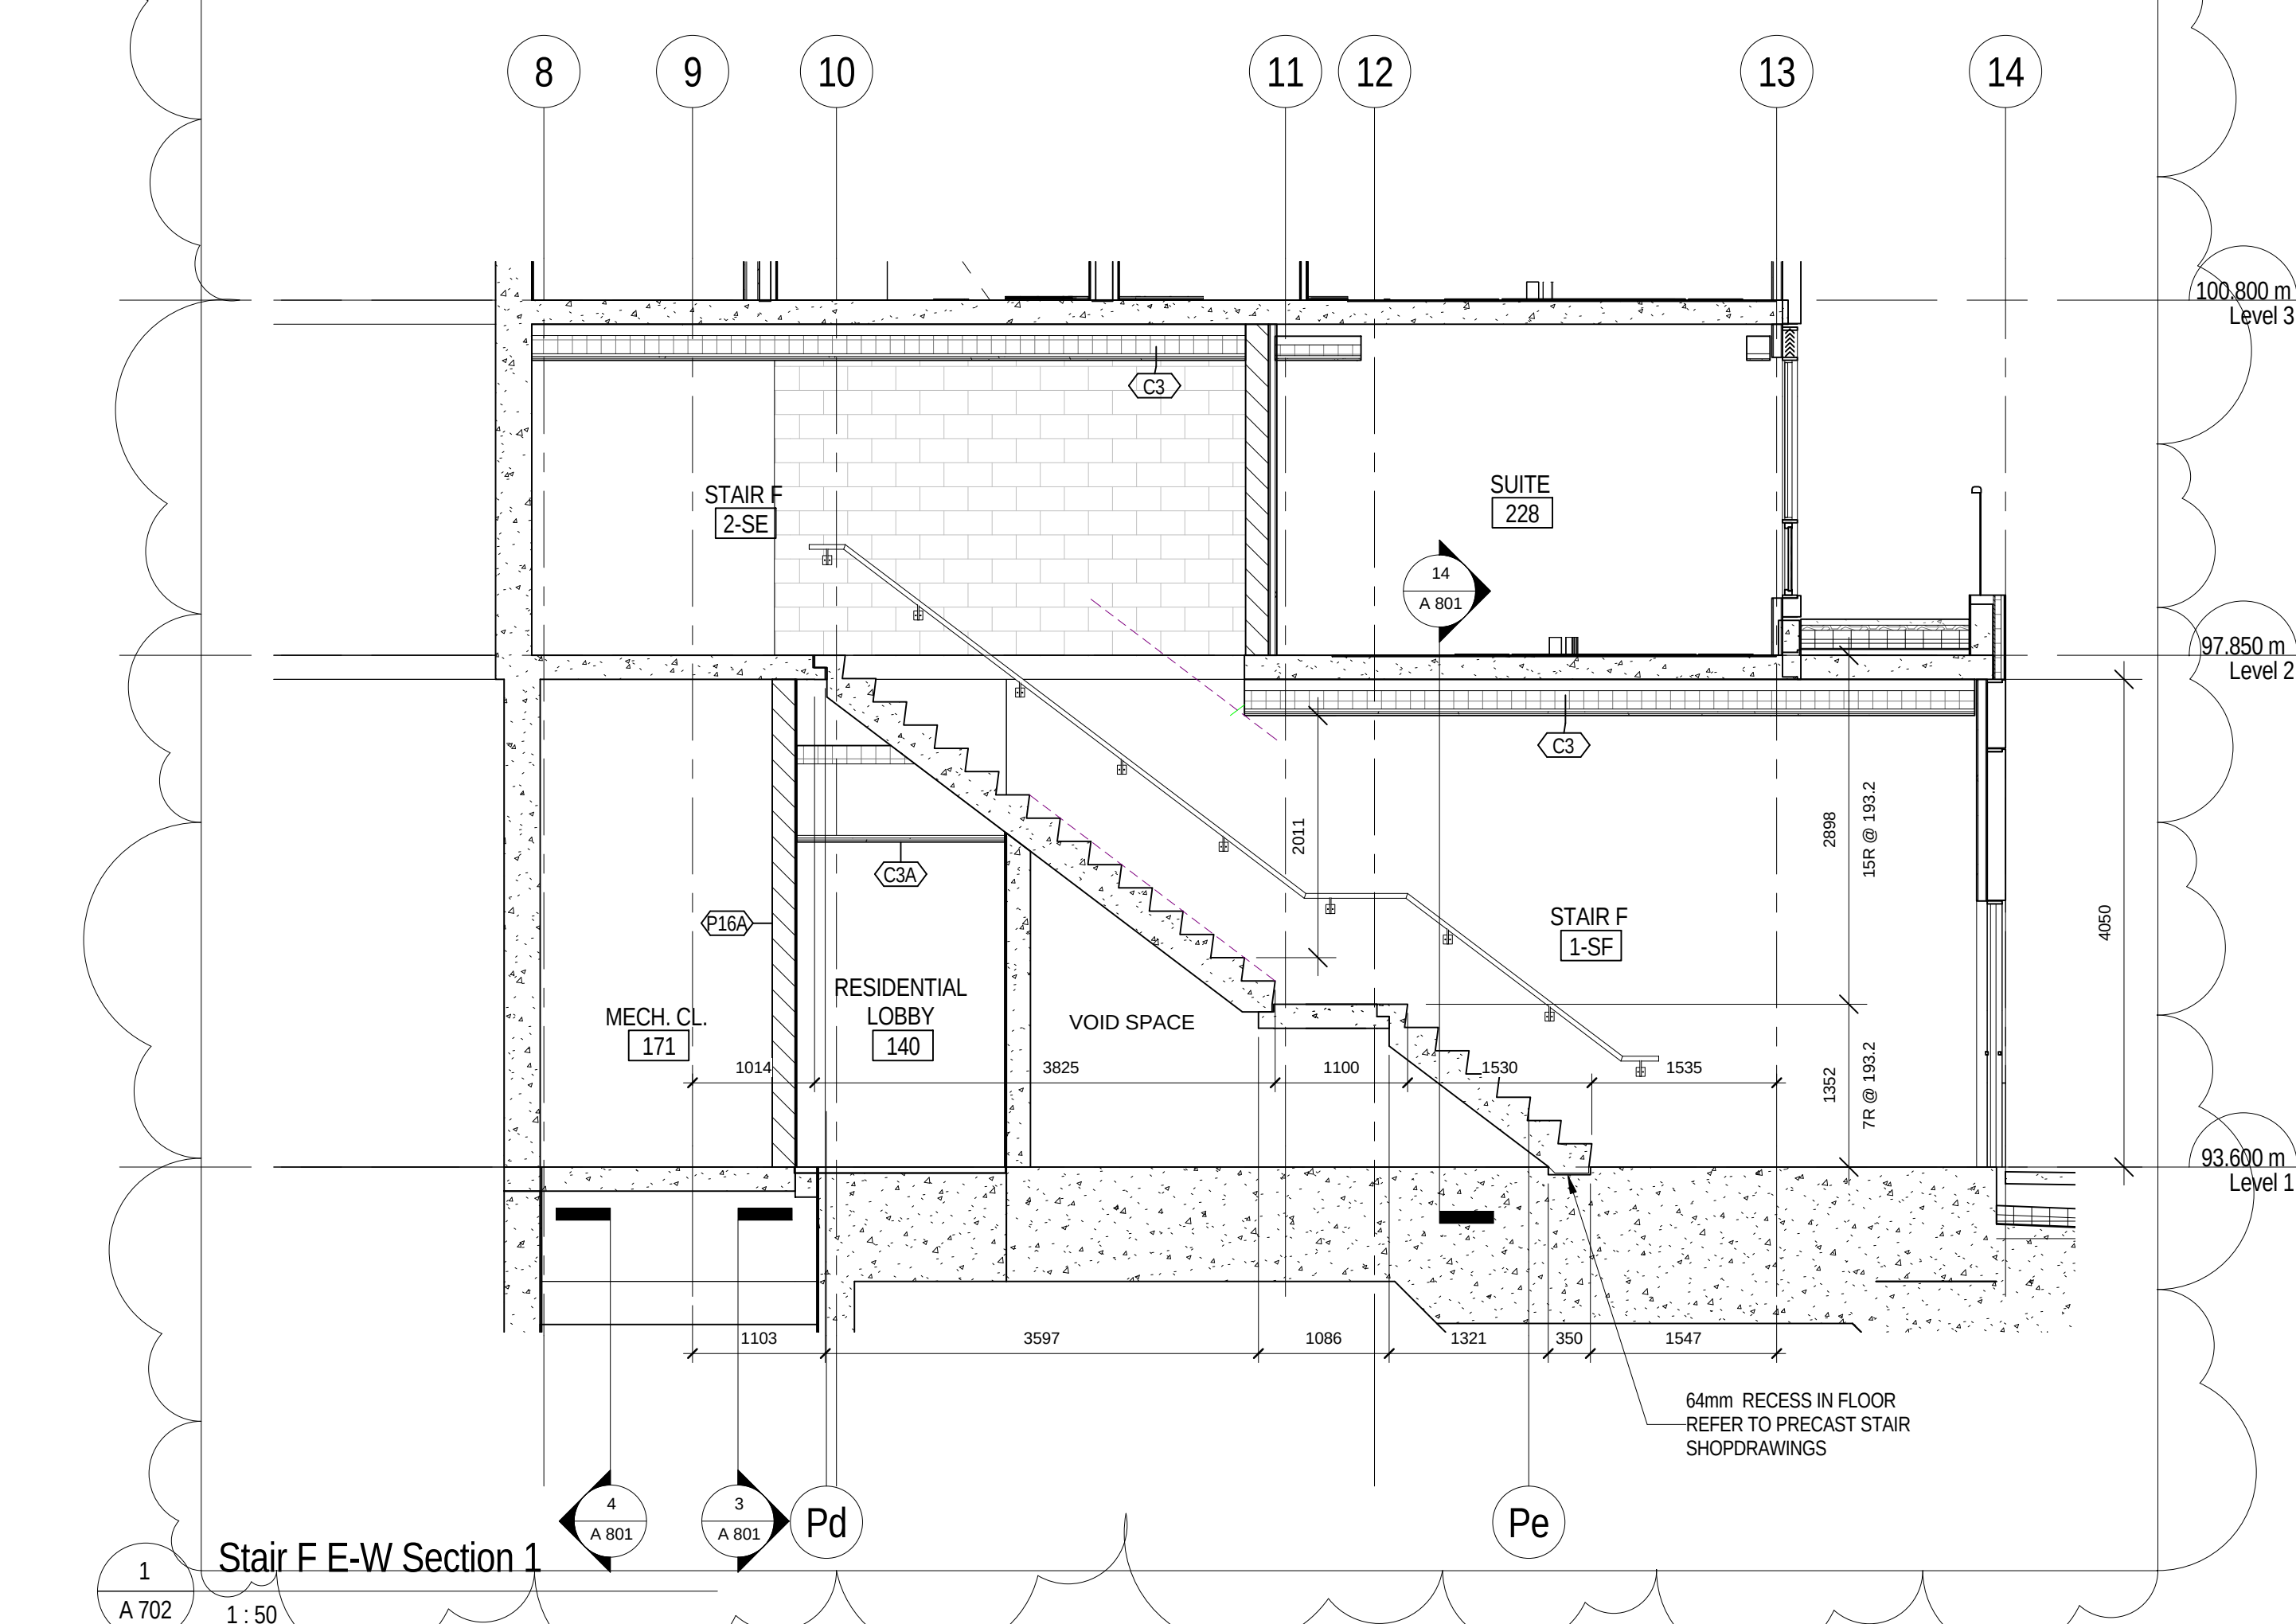

1 Stair F E-W Section 1

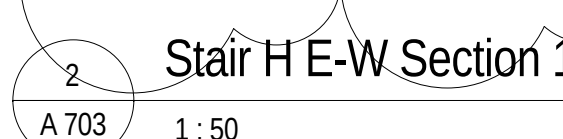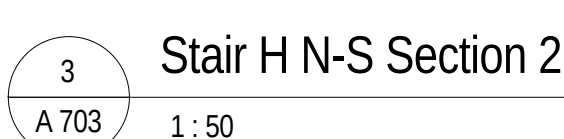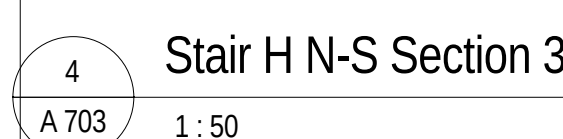

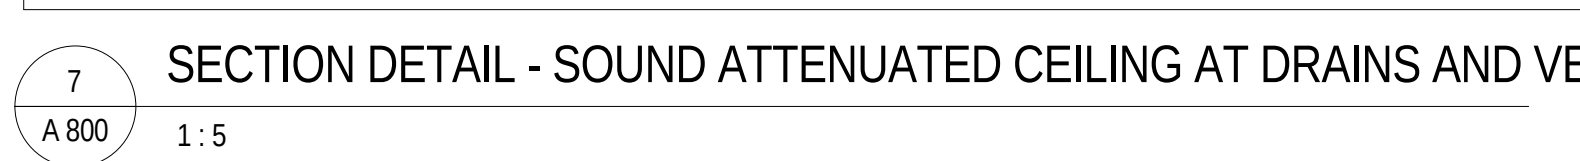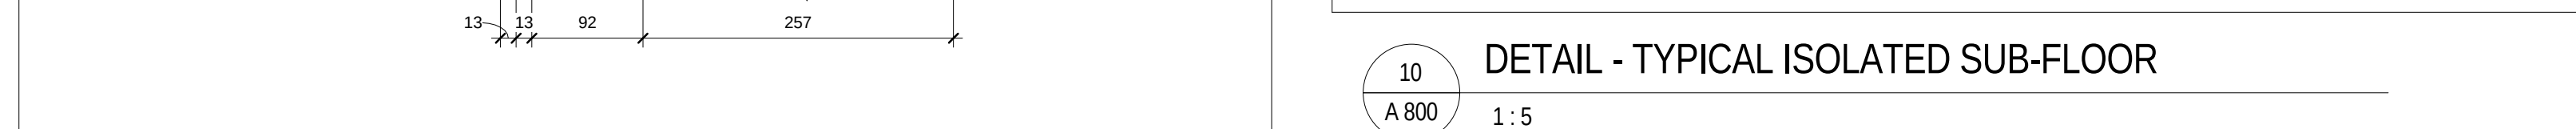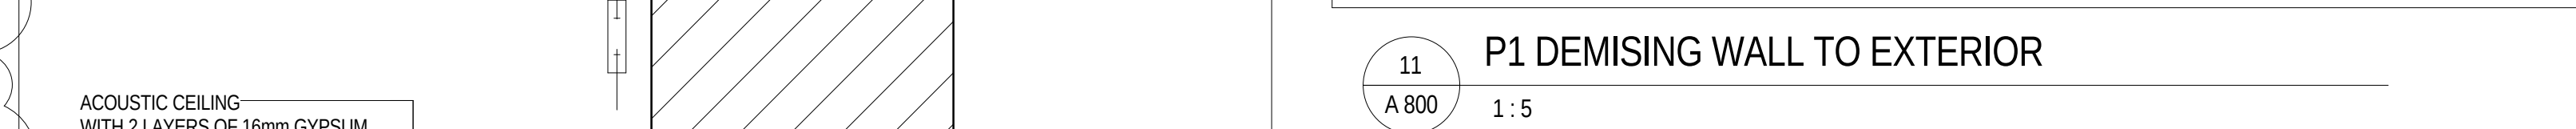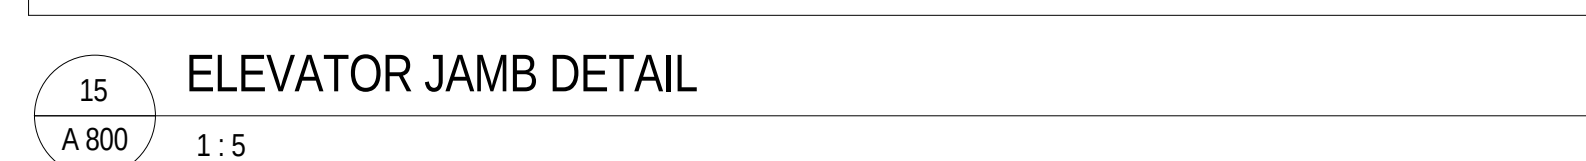

A 80C




A 801


ALL DRAWINGS, SPECIFICATIONS, AND INFORMATION ARE BASED ON THE INFORMATION PROVIDED BY THE CLIENT AND THE DESIGN TEAM. THE DESIGNER ASSUMES NO LIABILITY FOR THE ACCURACY OR COMPLETENESS OF THE INFORMATION PROVIDED BY THE CLIENT OR THE DESIGN TEAM. THE DESIGNER ASSUMES NO LIABILITY FOR THE ACCURACY OR COMPLETENESS OF THE INFORMATION PROVIDED BY THE CLIENT OR THE DESIGN TEAM.




METRIC SCALE DRAWING			
FIRST FLOOR ELEV. +93.60m			
No.	ISSUED / REVISED FOR:	DATE	
1	Issued for A80-01	2025-03-05	
2	Issued for A80-02	2025-03-04	

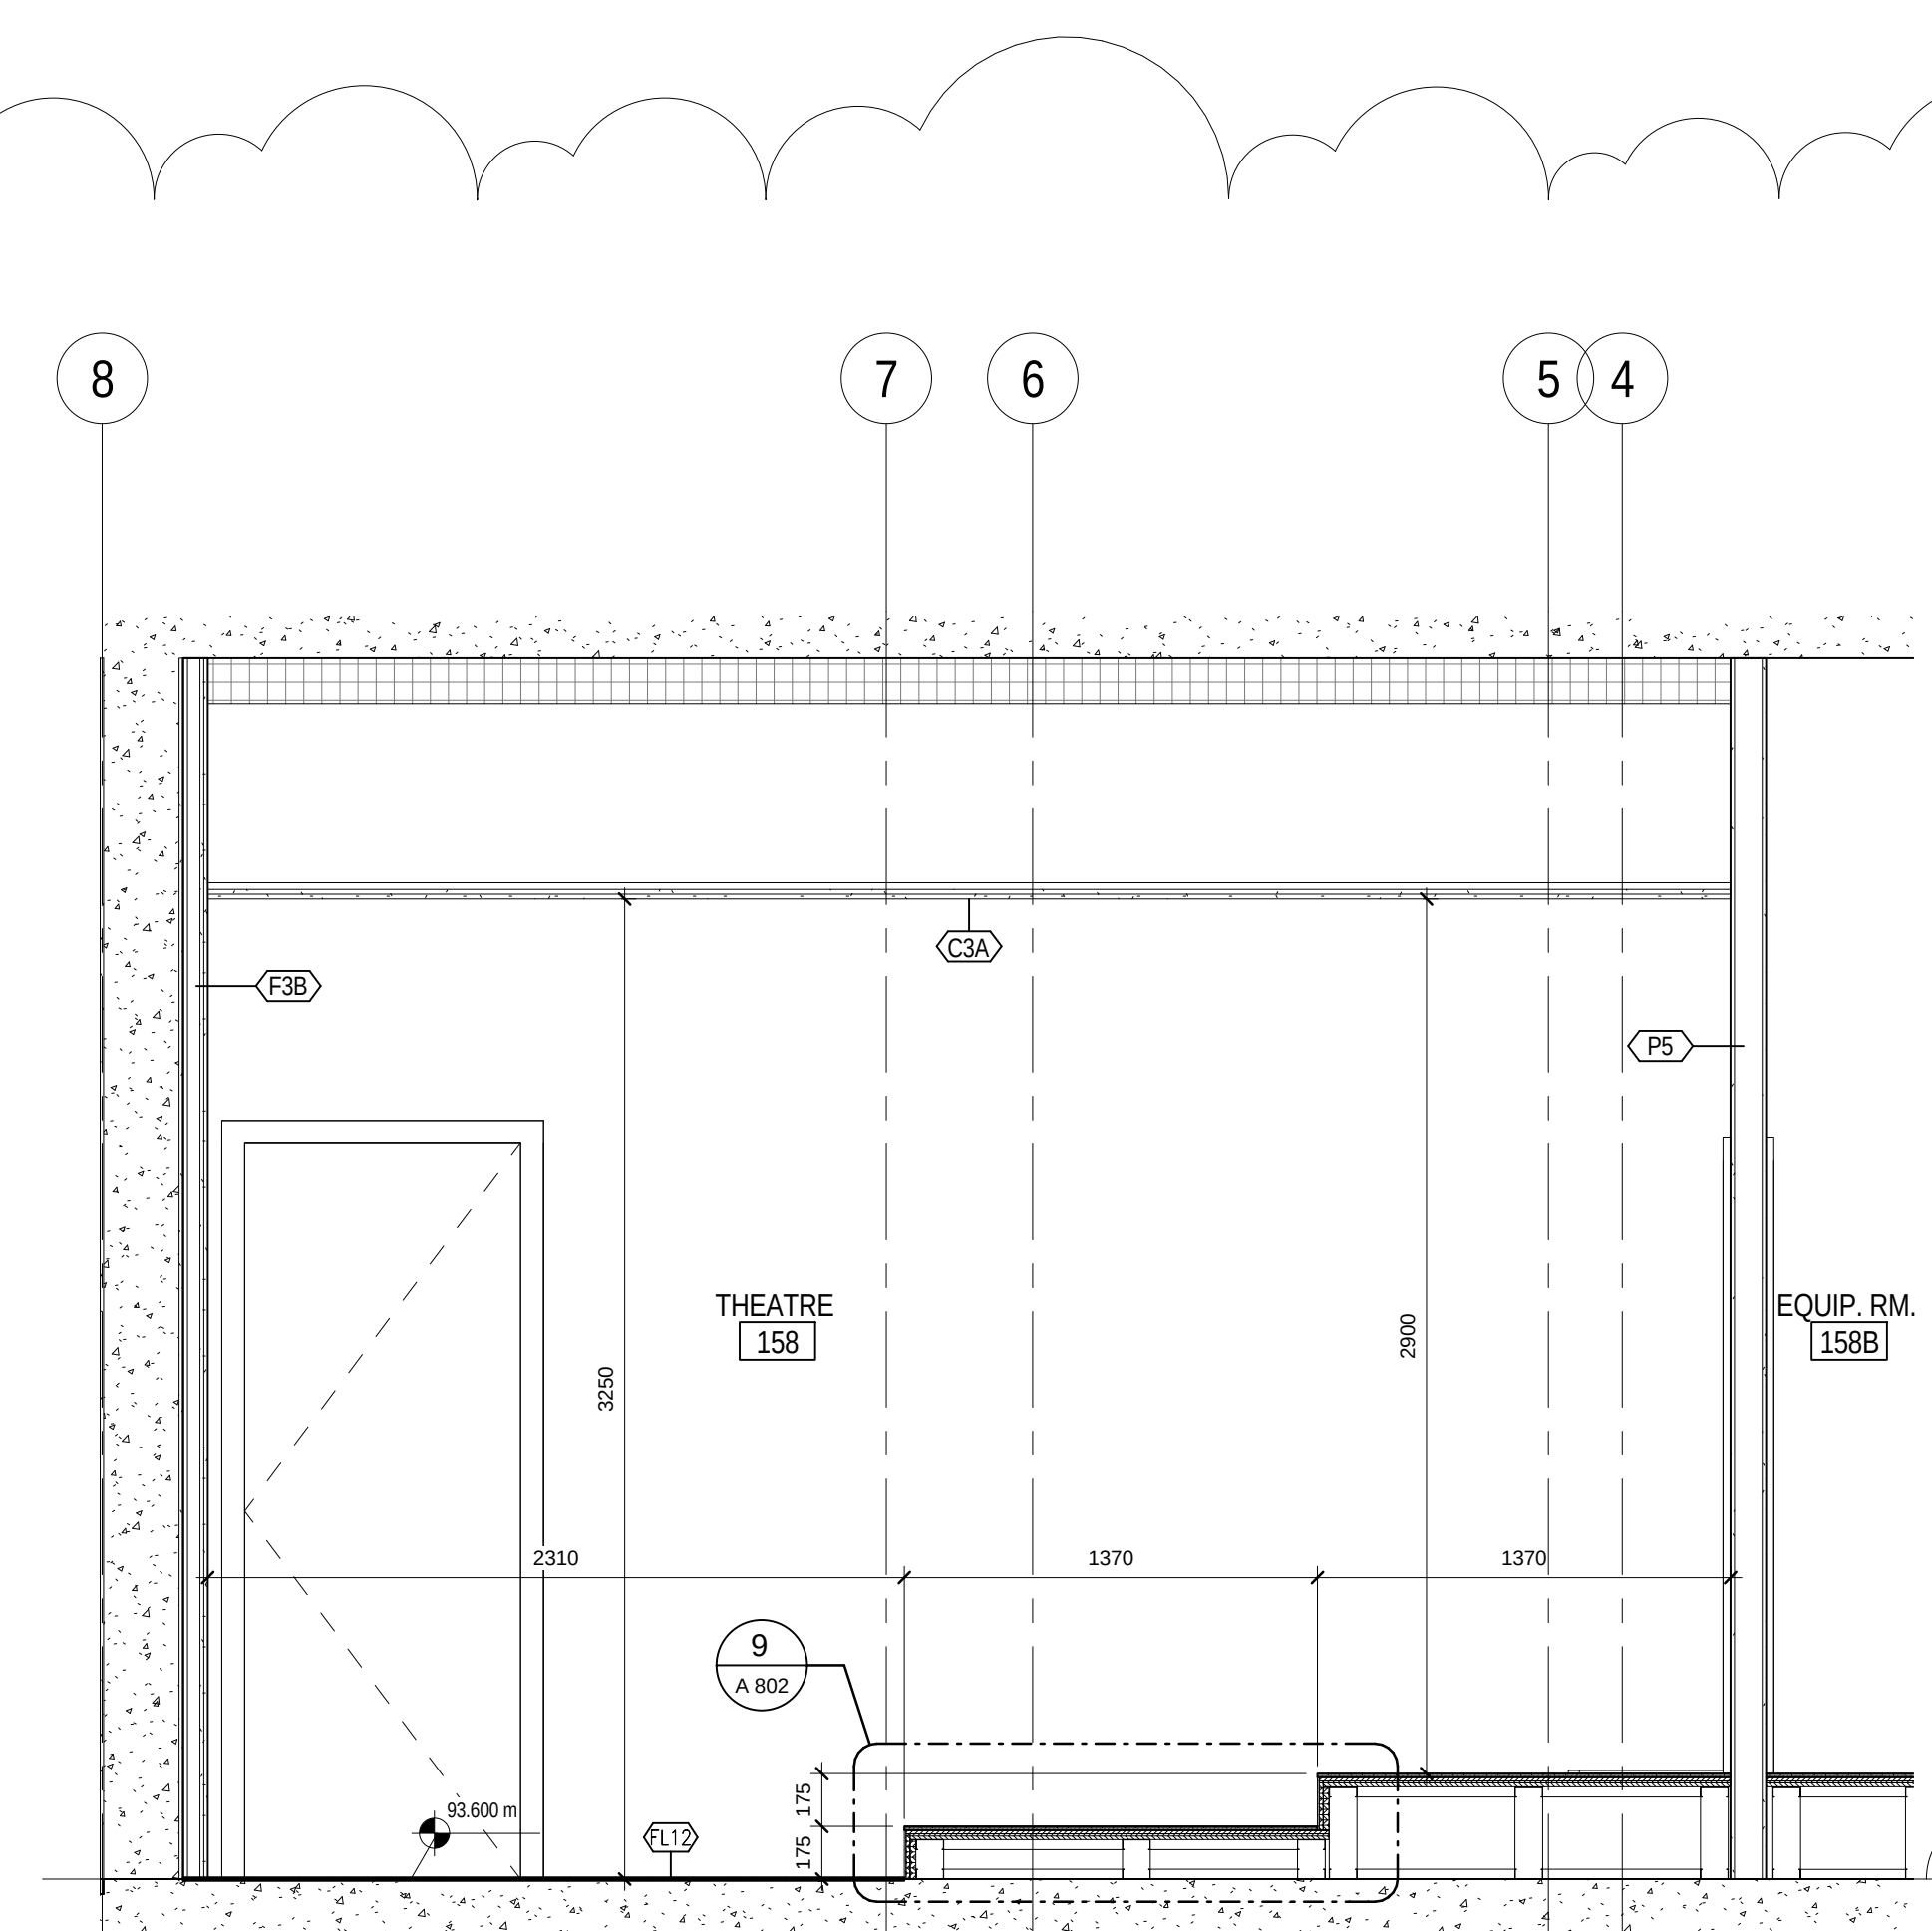


8 SECTION AT THEATRE - LEVEL 1
A 802 1:25

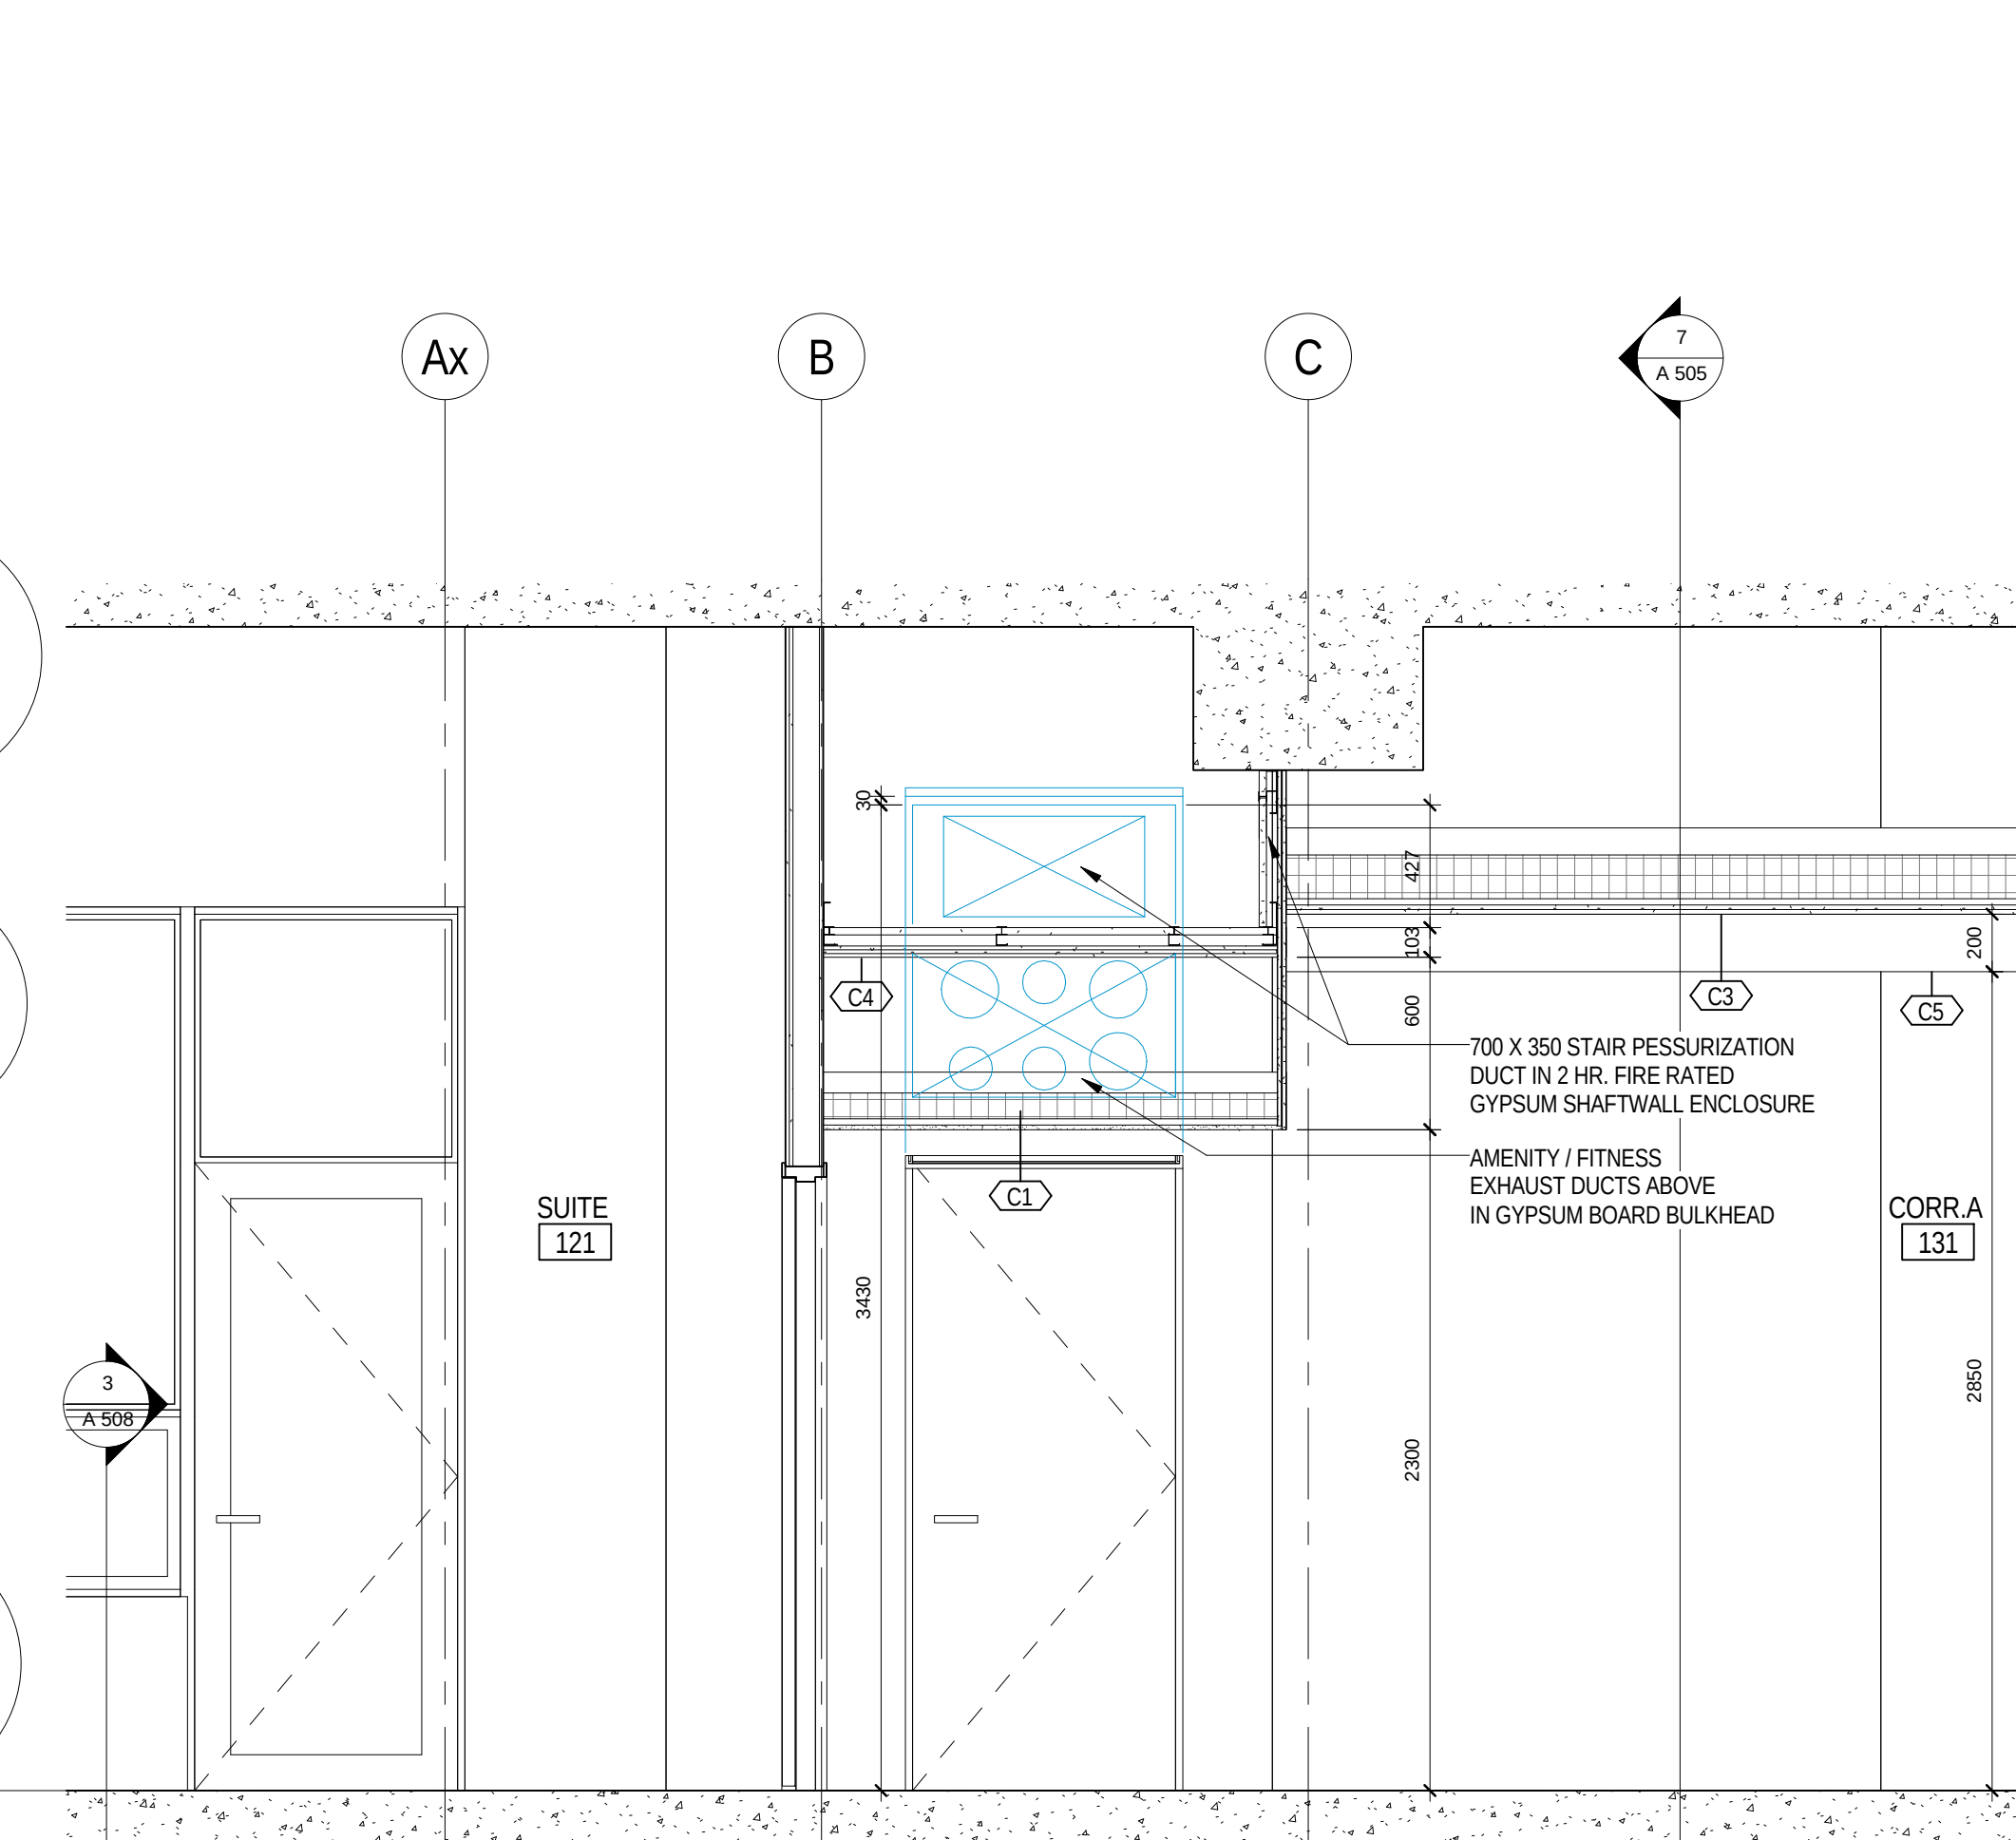


7 SECTION AT CORRIDOR A EXIT
A 802 1:25

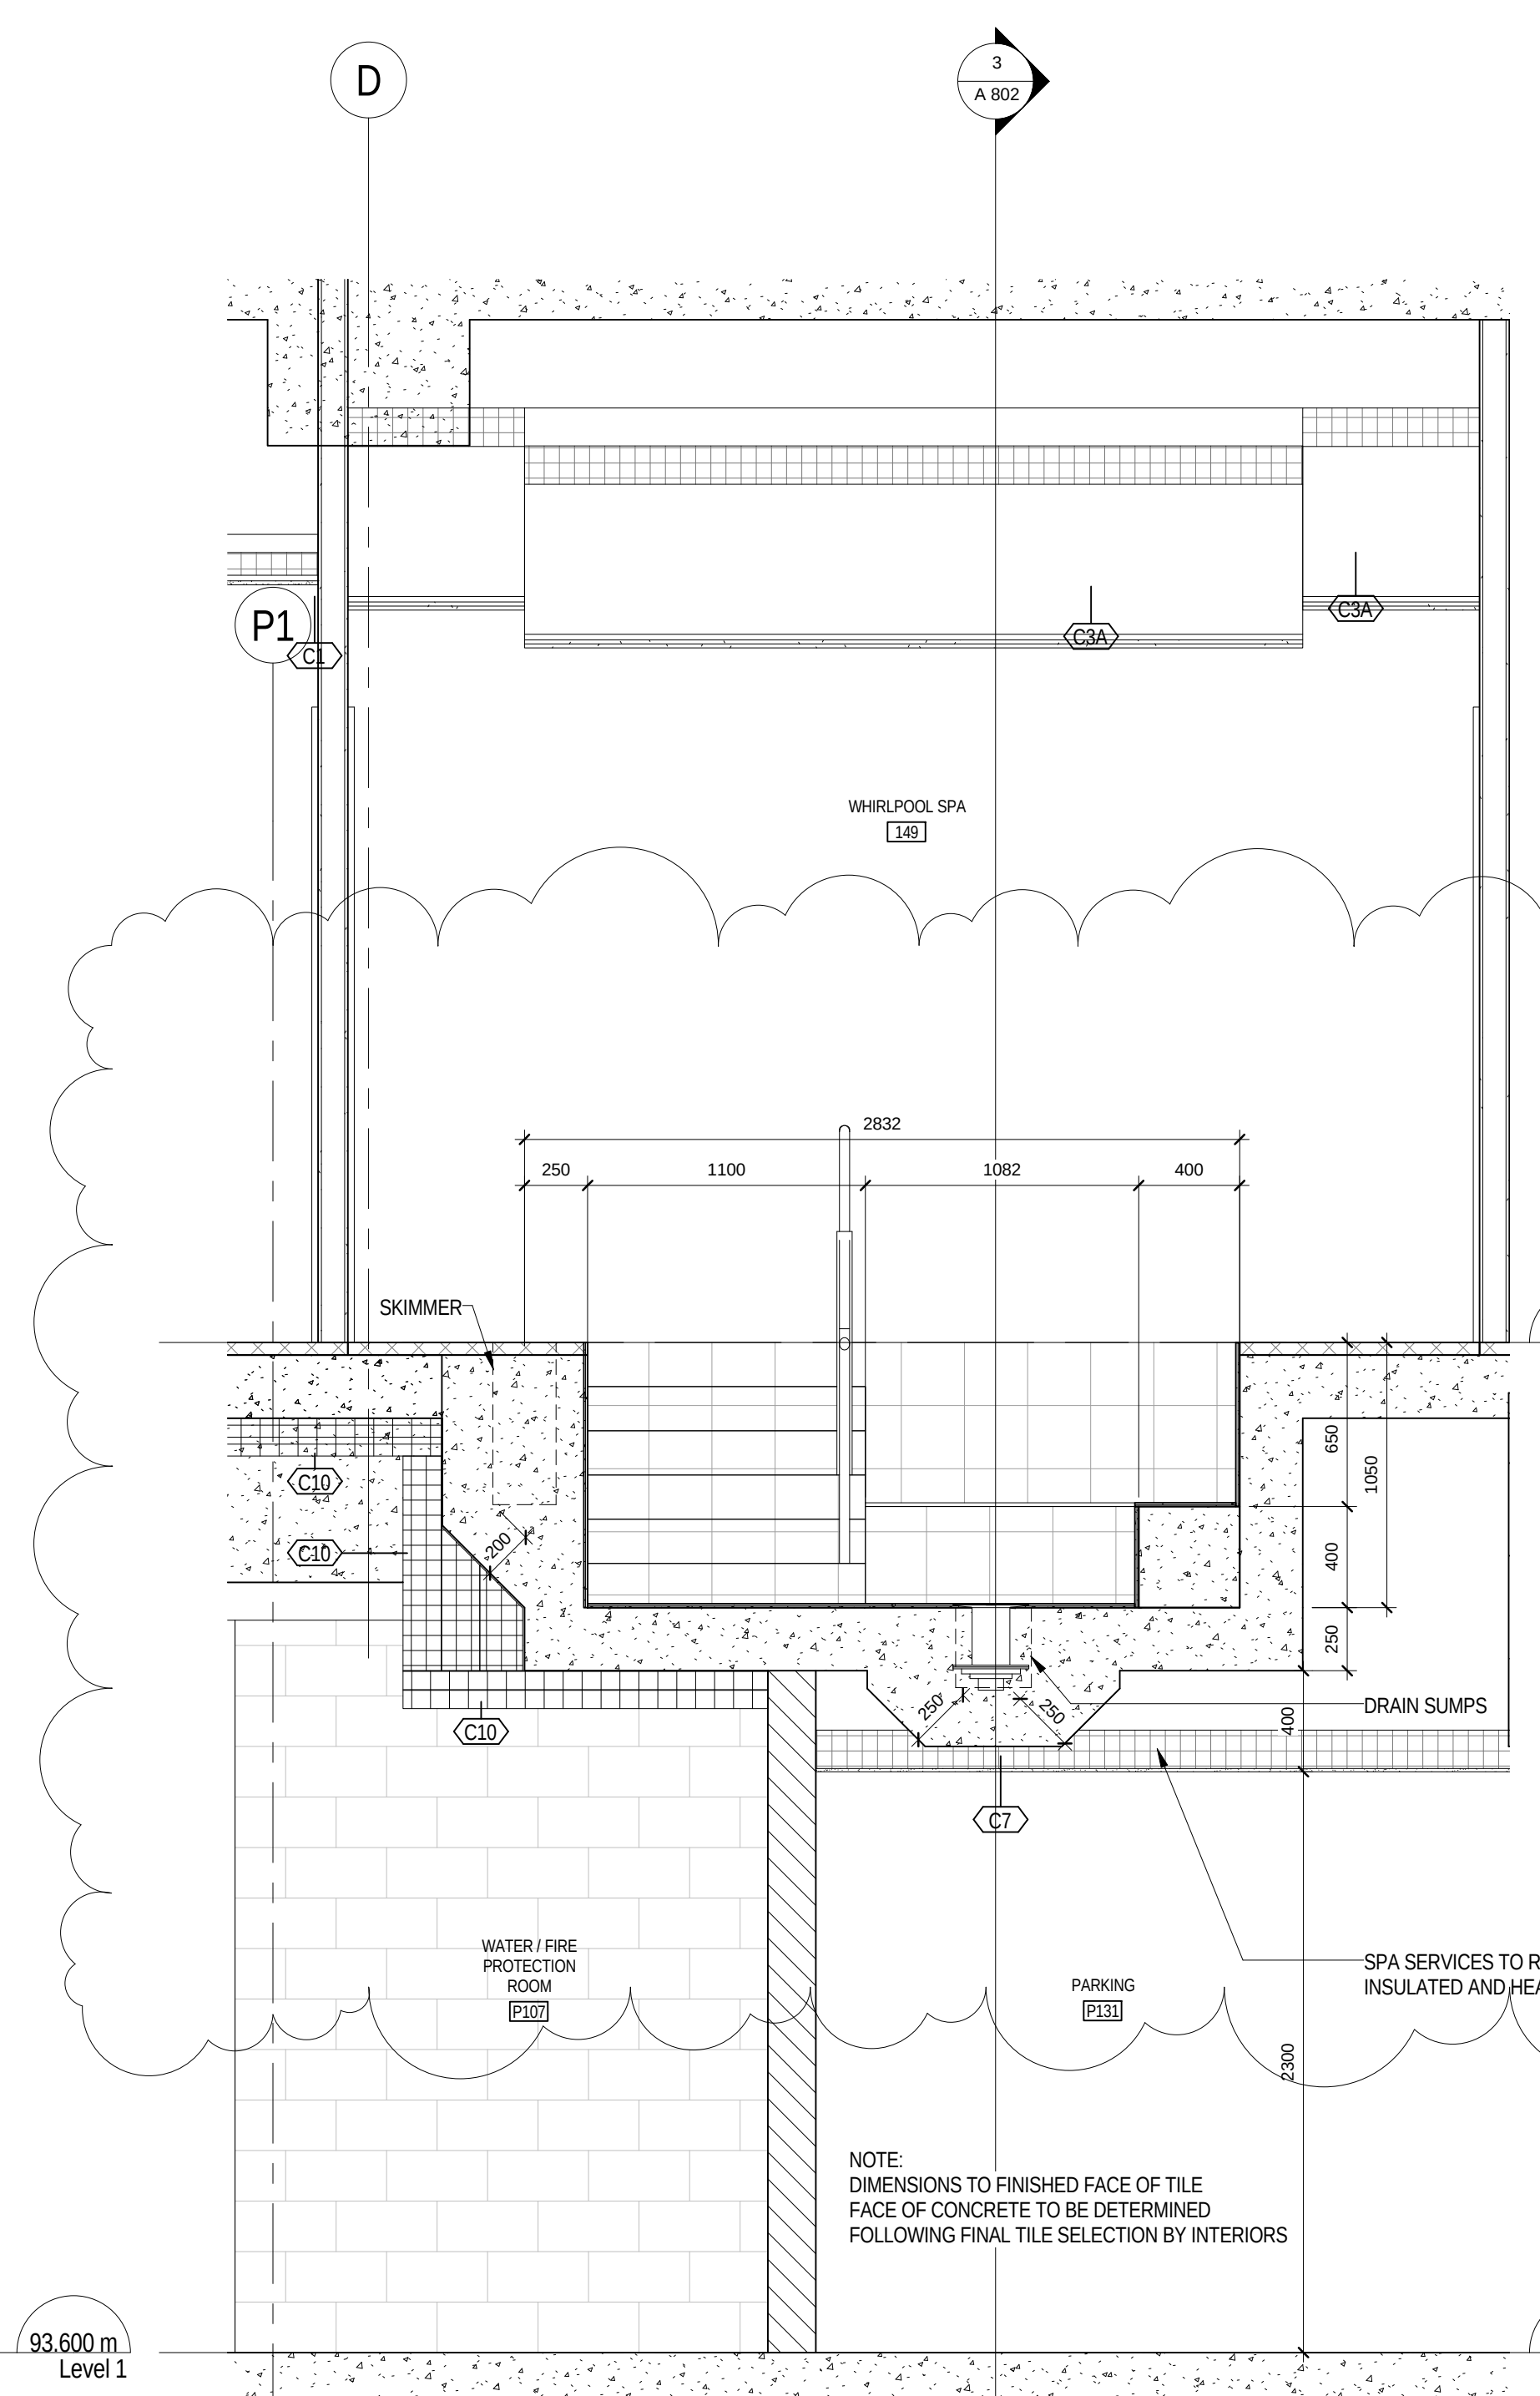


4 S/N SECTION AT LEVEL 1 SPA
A 802 1:25

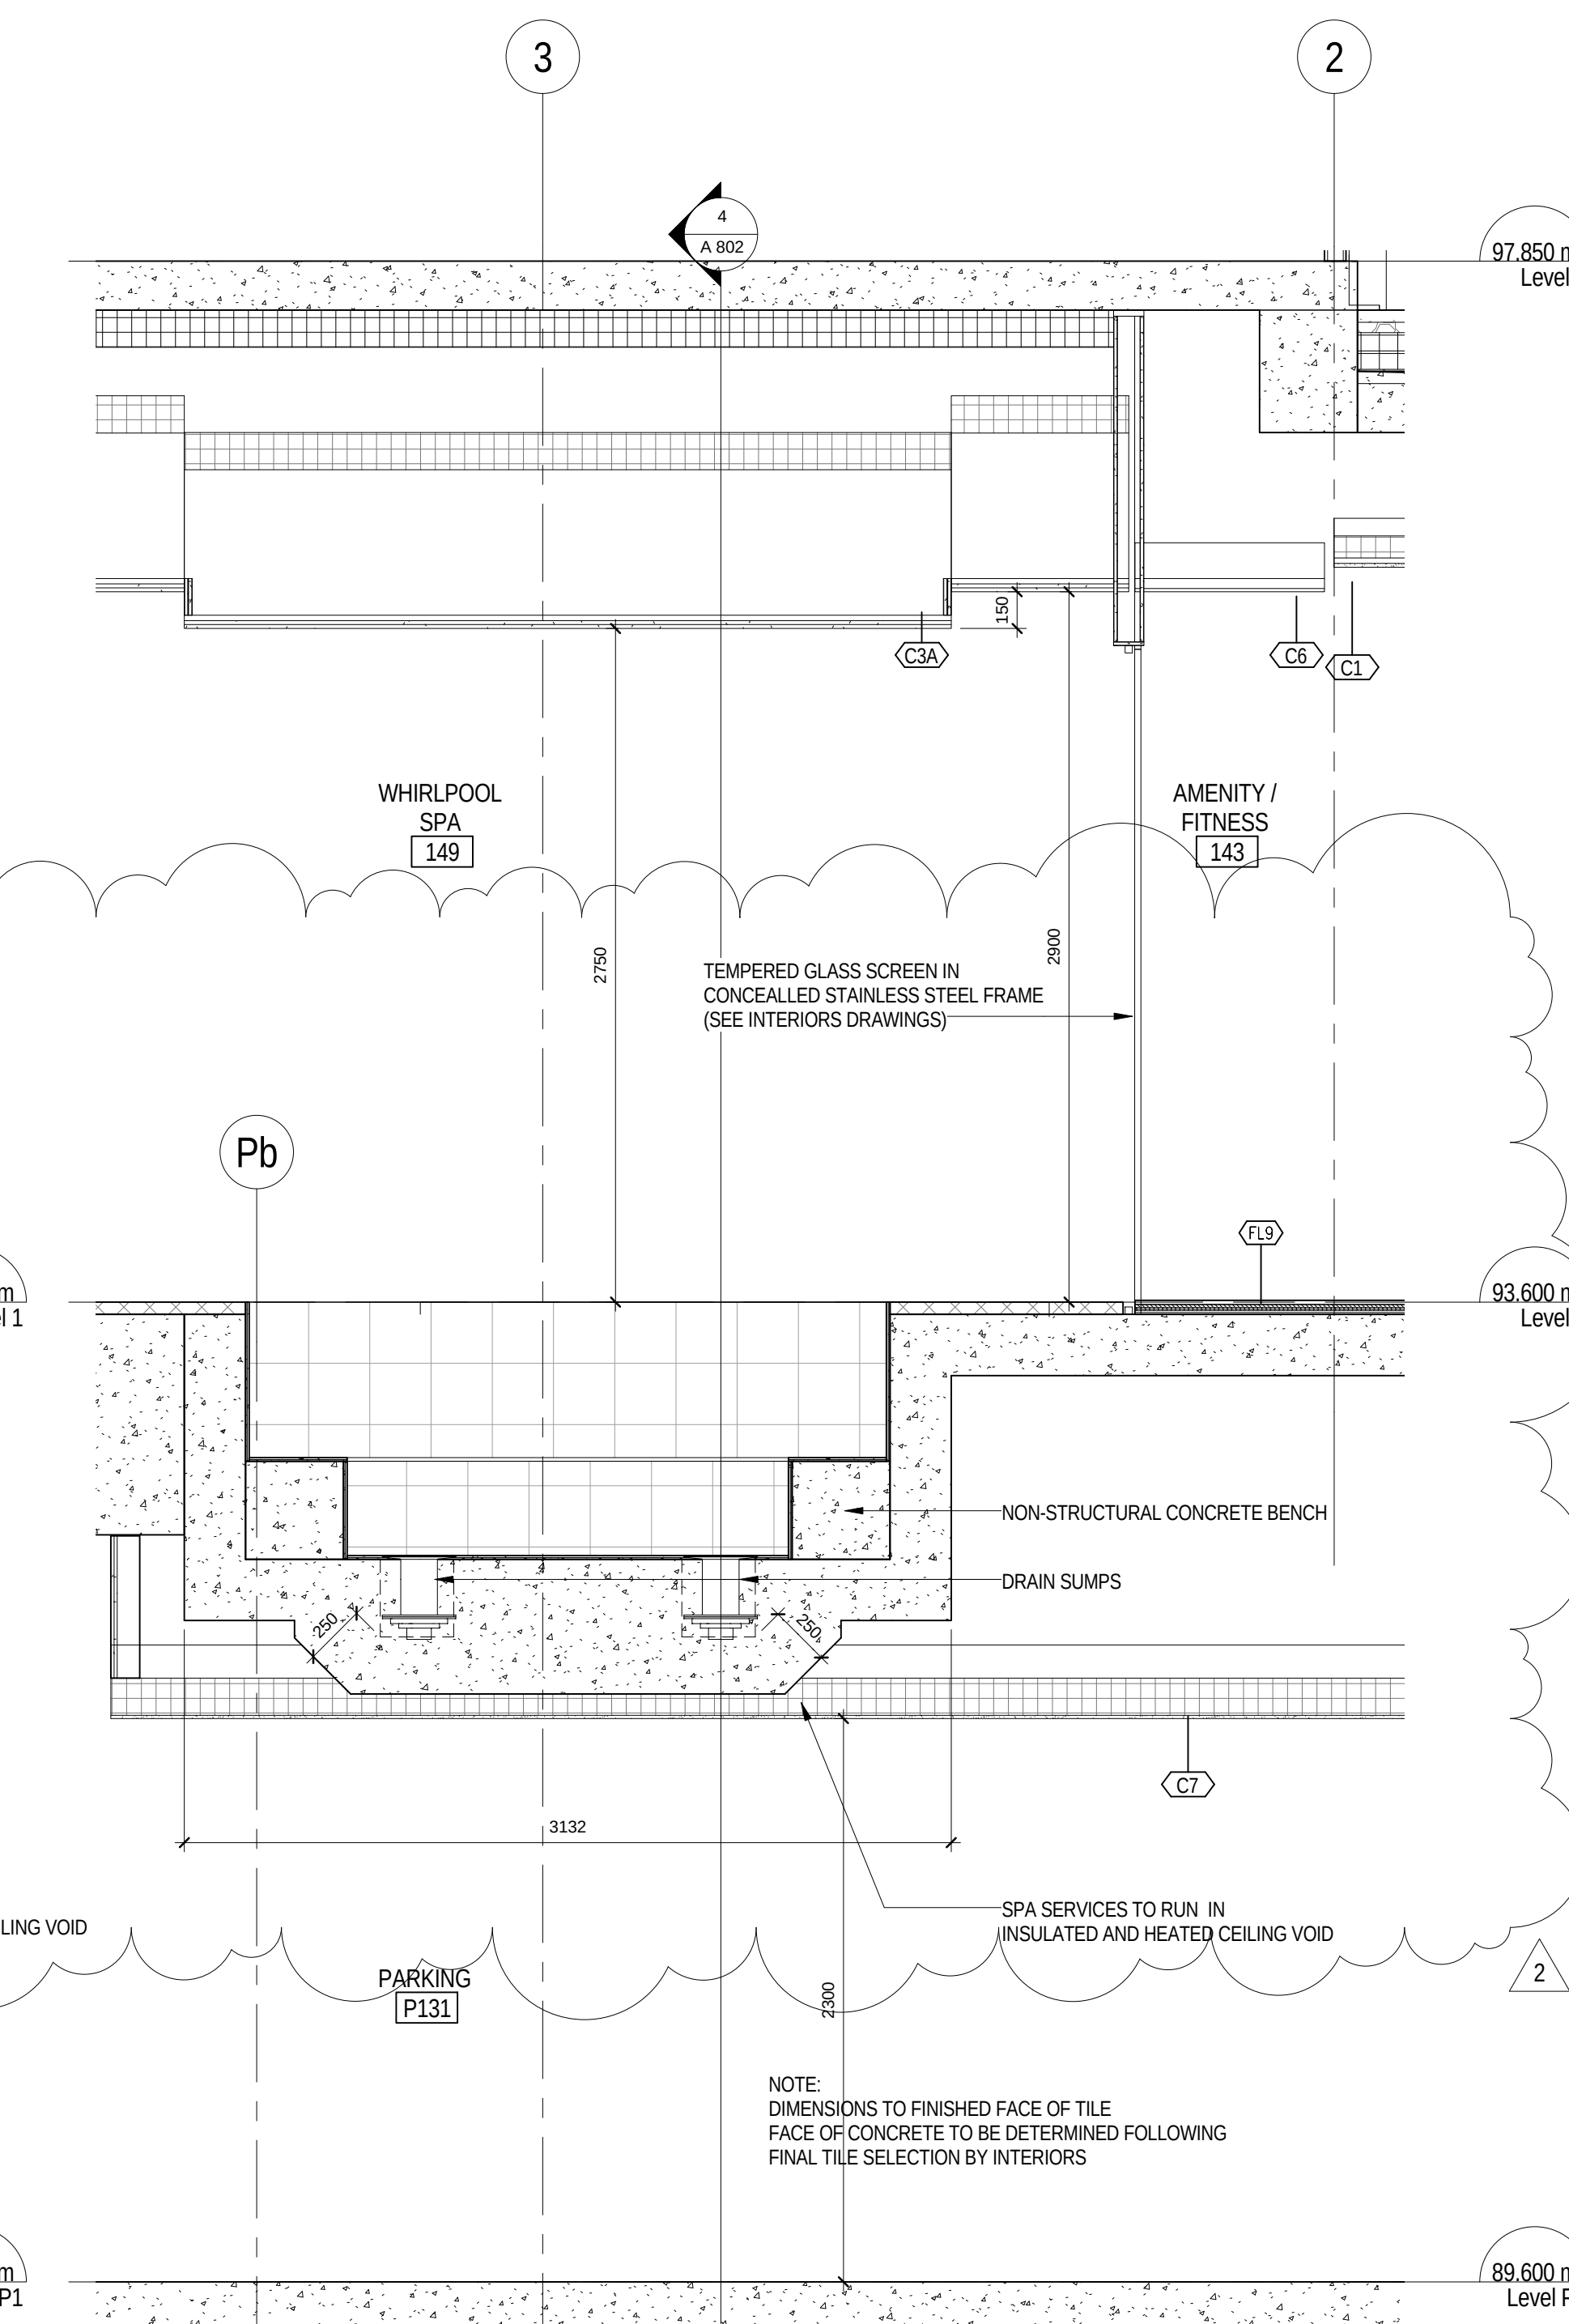


3 E/W SECTION AT LEVEL 1 SPA
A 802 1:25

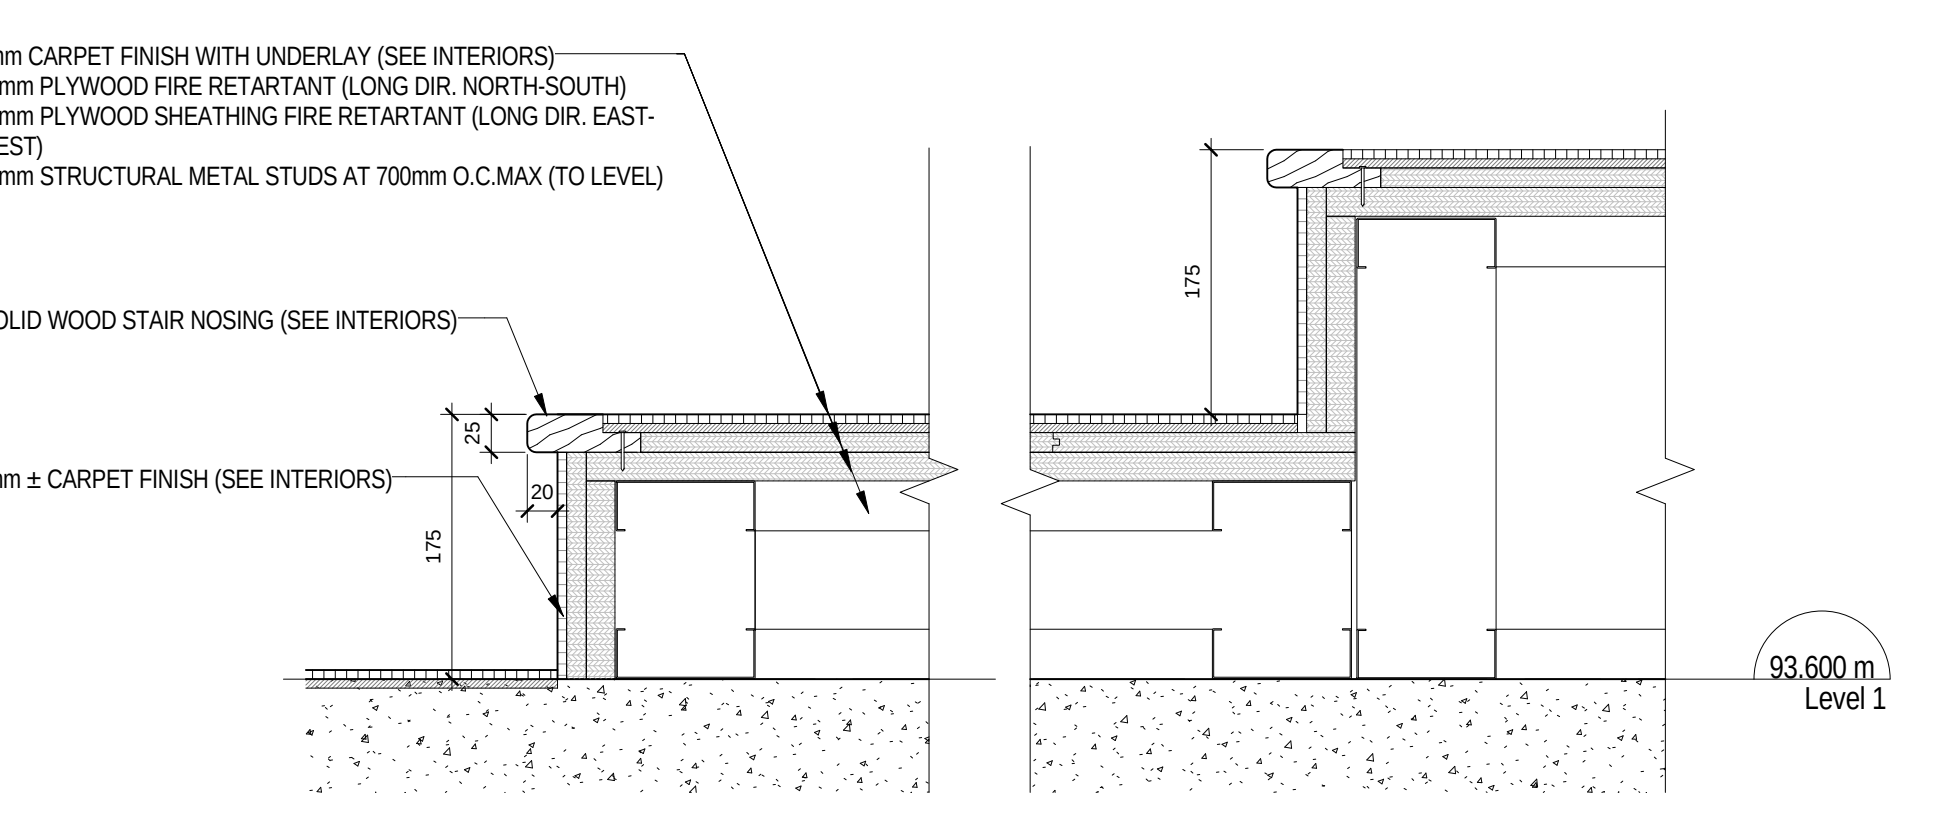


9 RAISED PLATFORM AT THEATRE - SECTION DETAIL
A 802 1:5

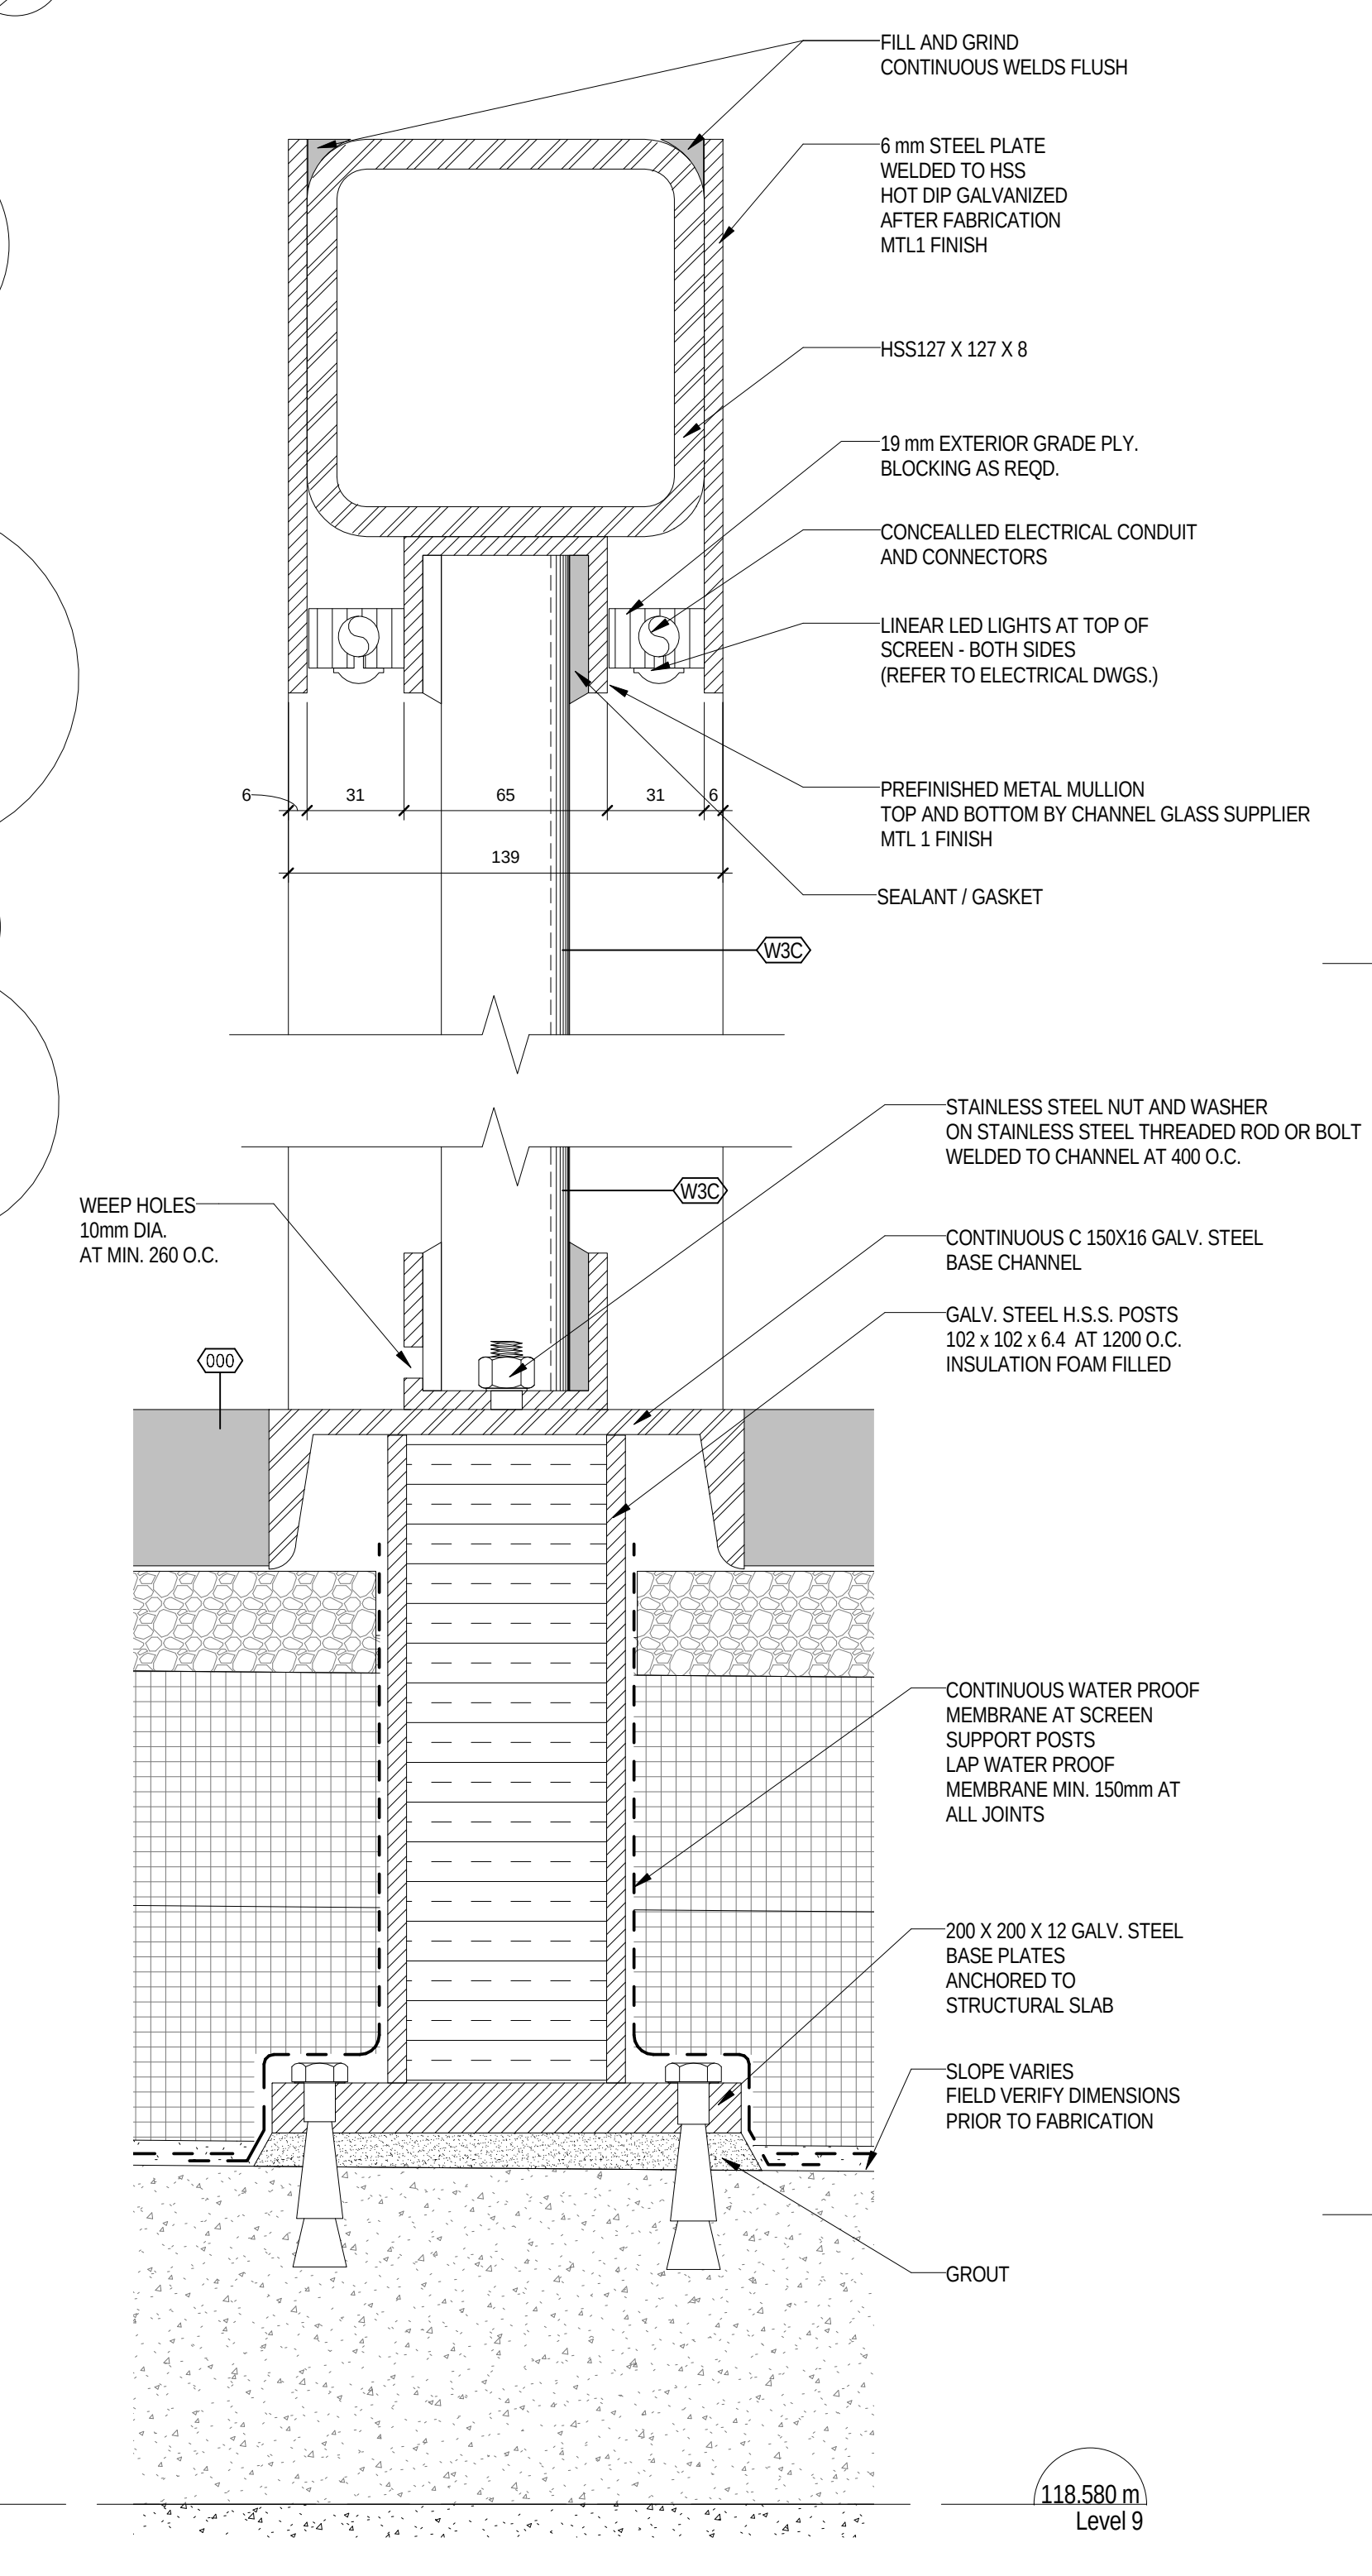


5 AMENITY TERRACE GLASS SCREEN - SECTION DETAIL
A 802 1:2

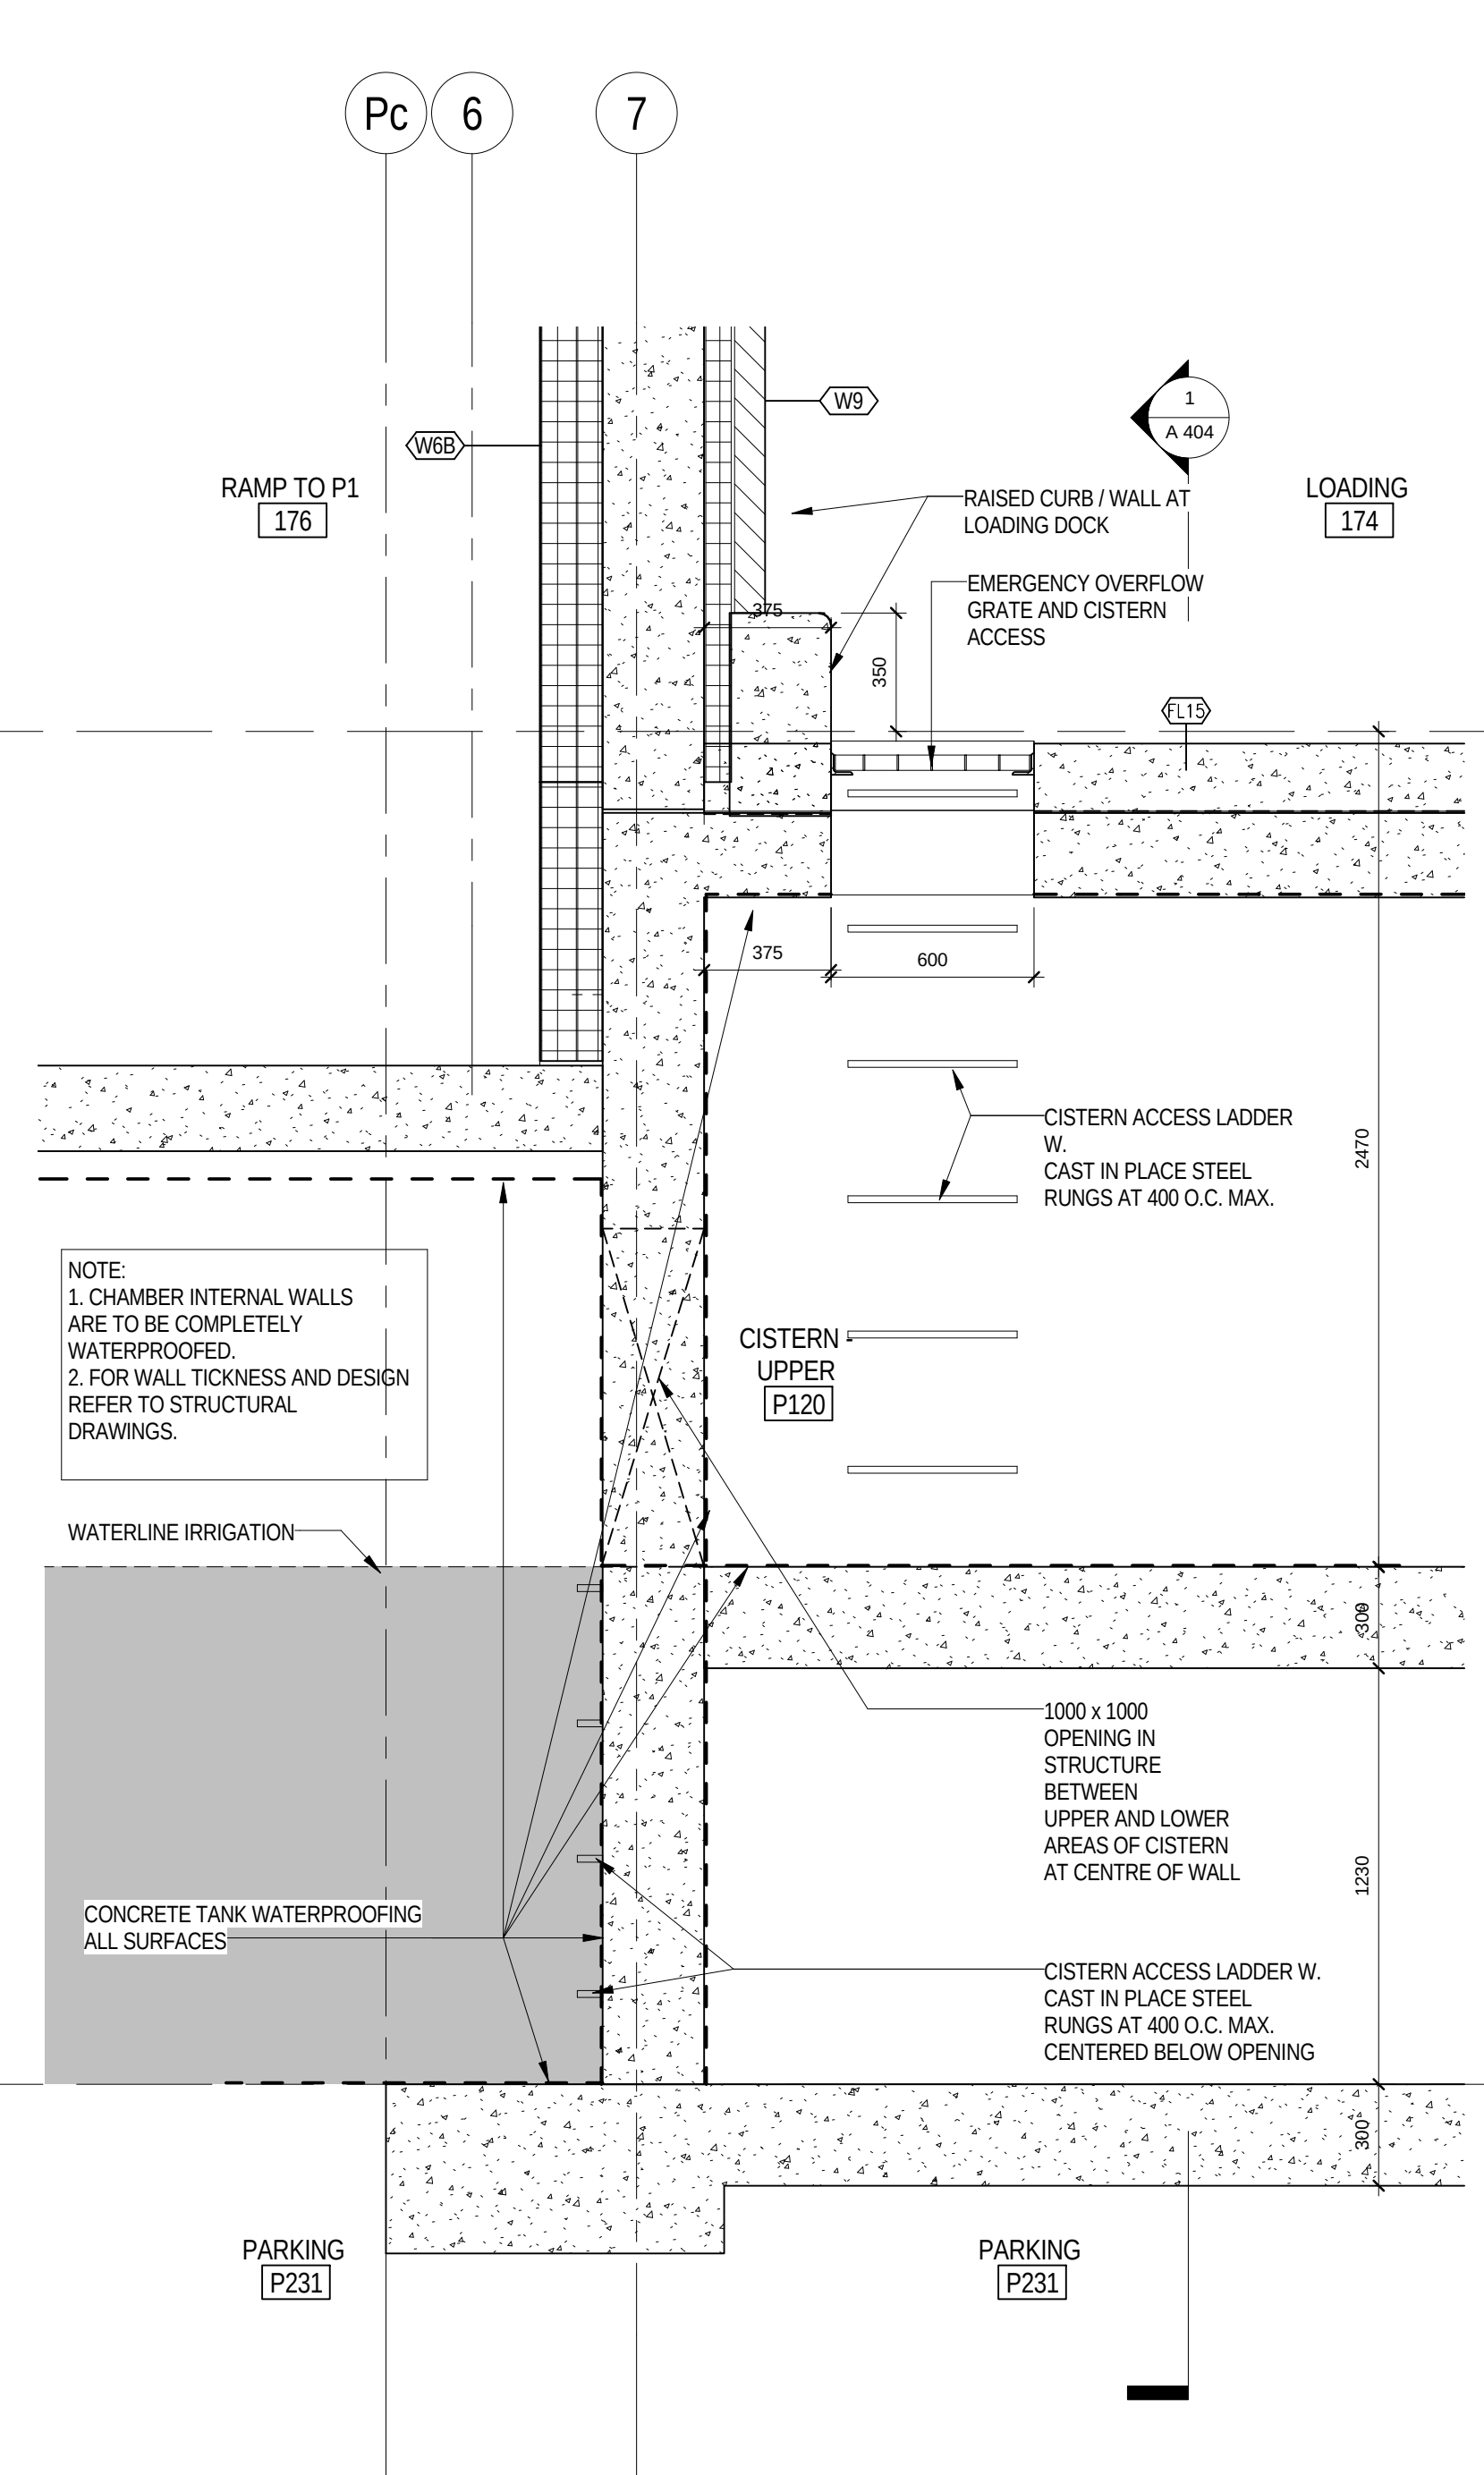

2 CISTERN ACCESS MAINTANANCE COVER SECTION
A 802 1:20

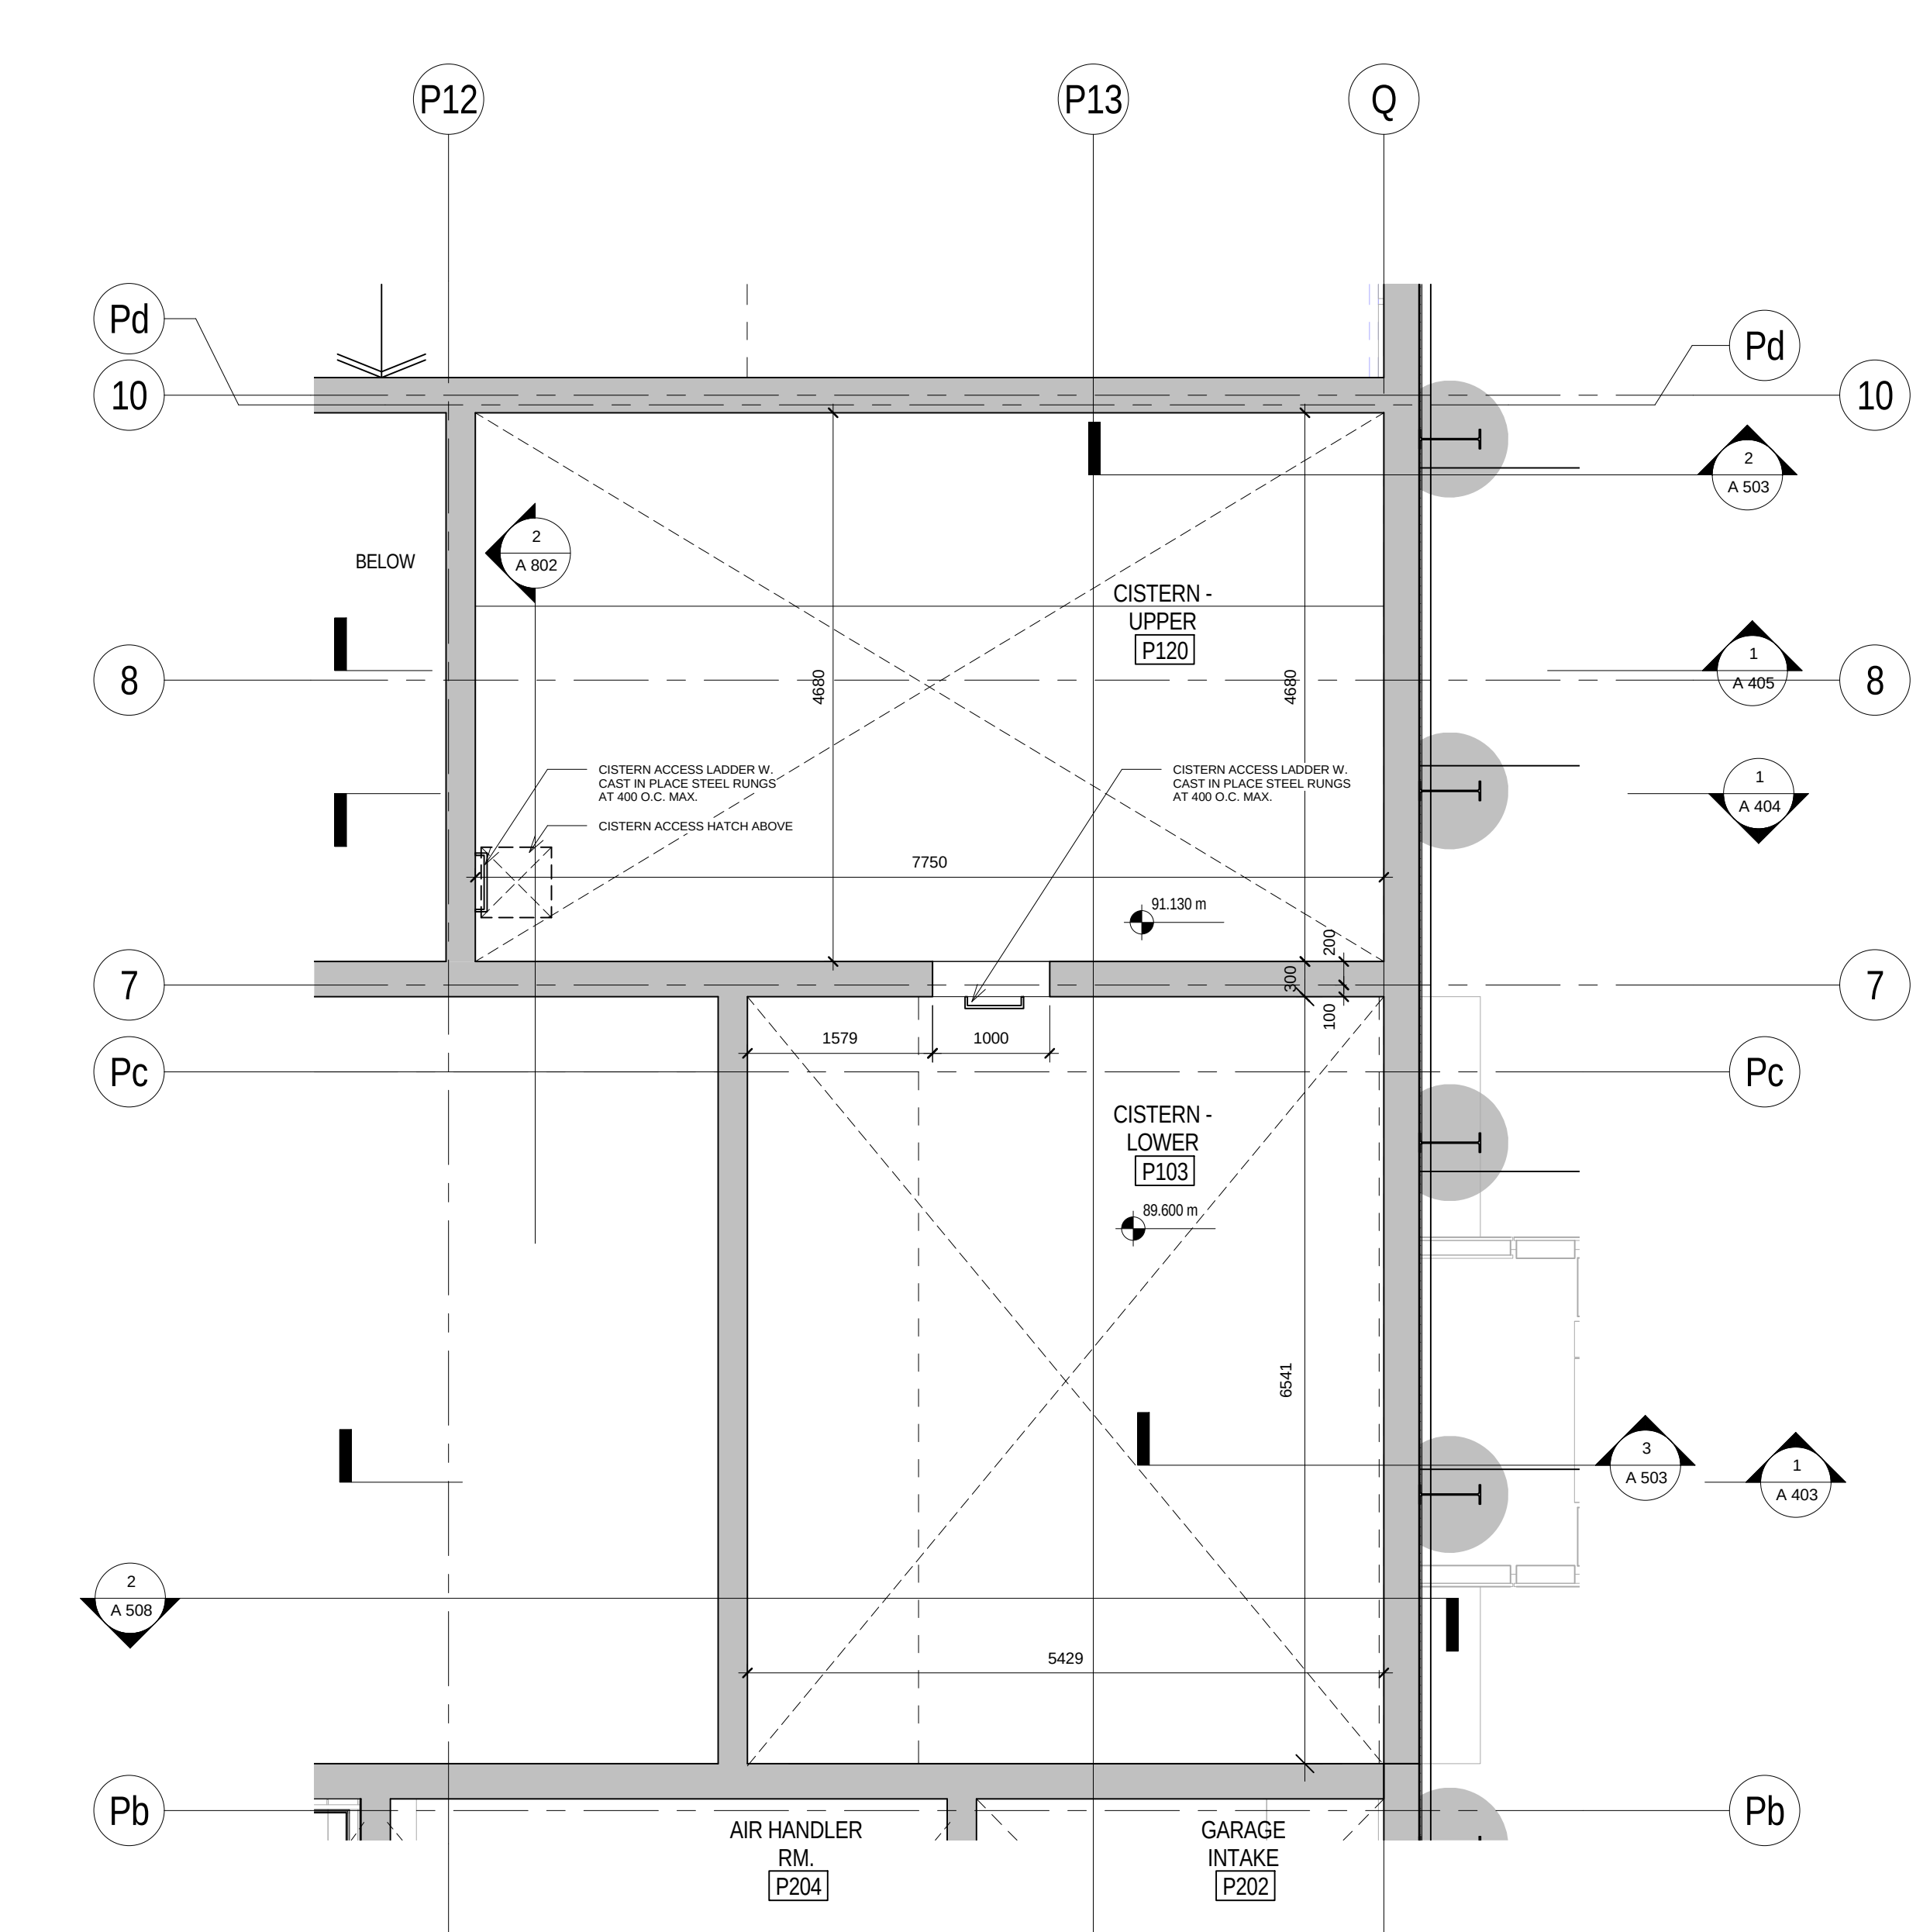

1 CISTERN PLAN
A 802 1:50

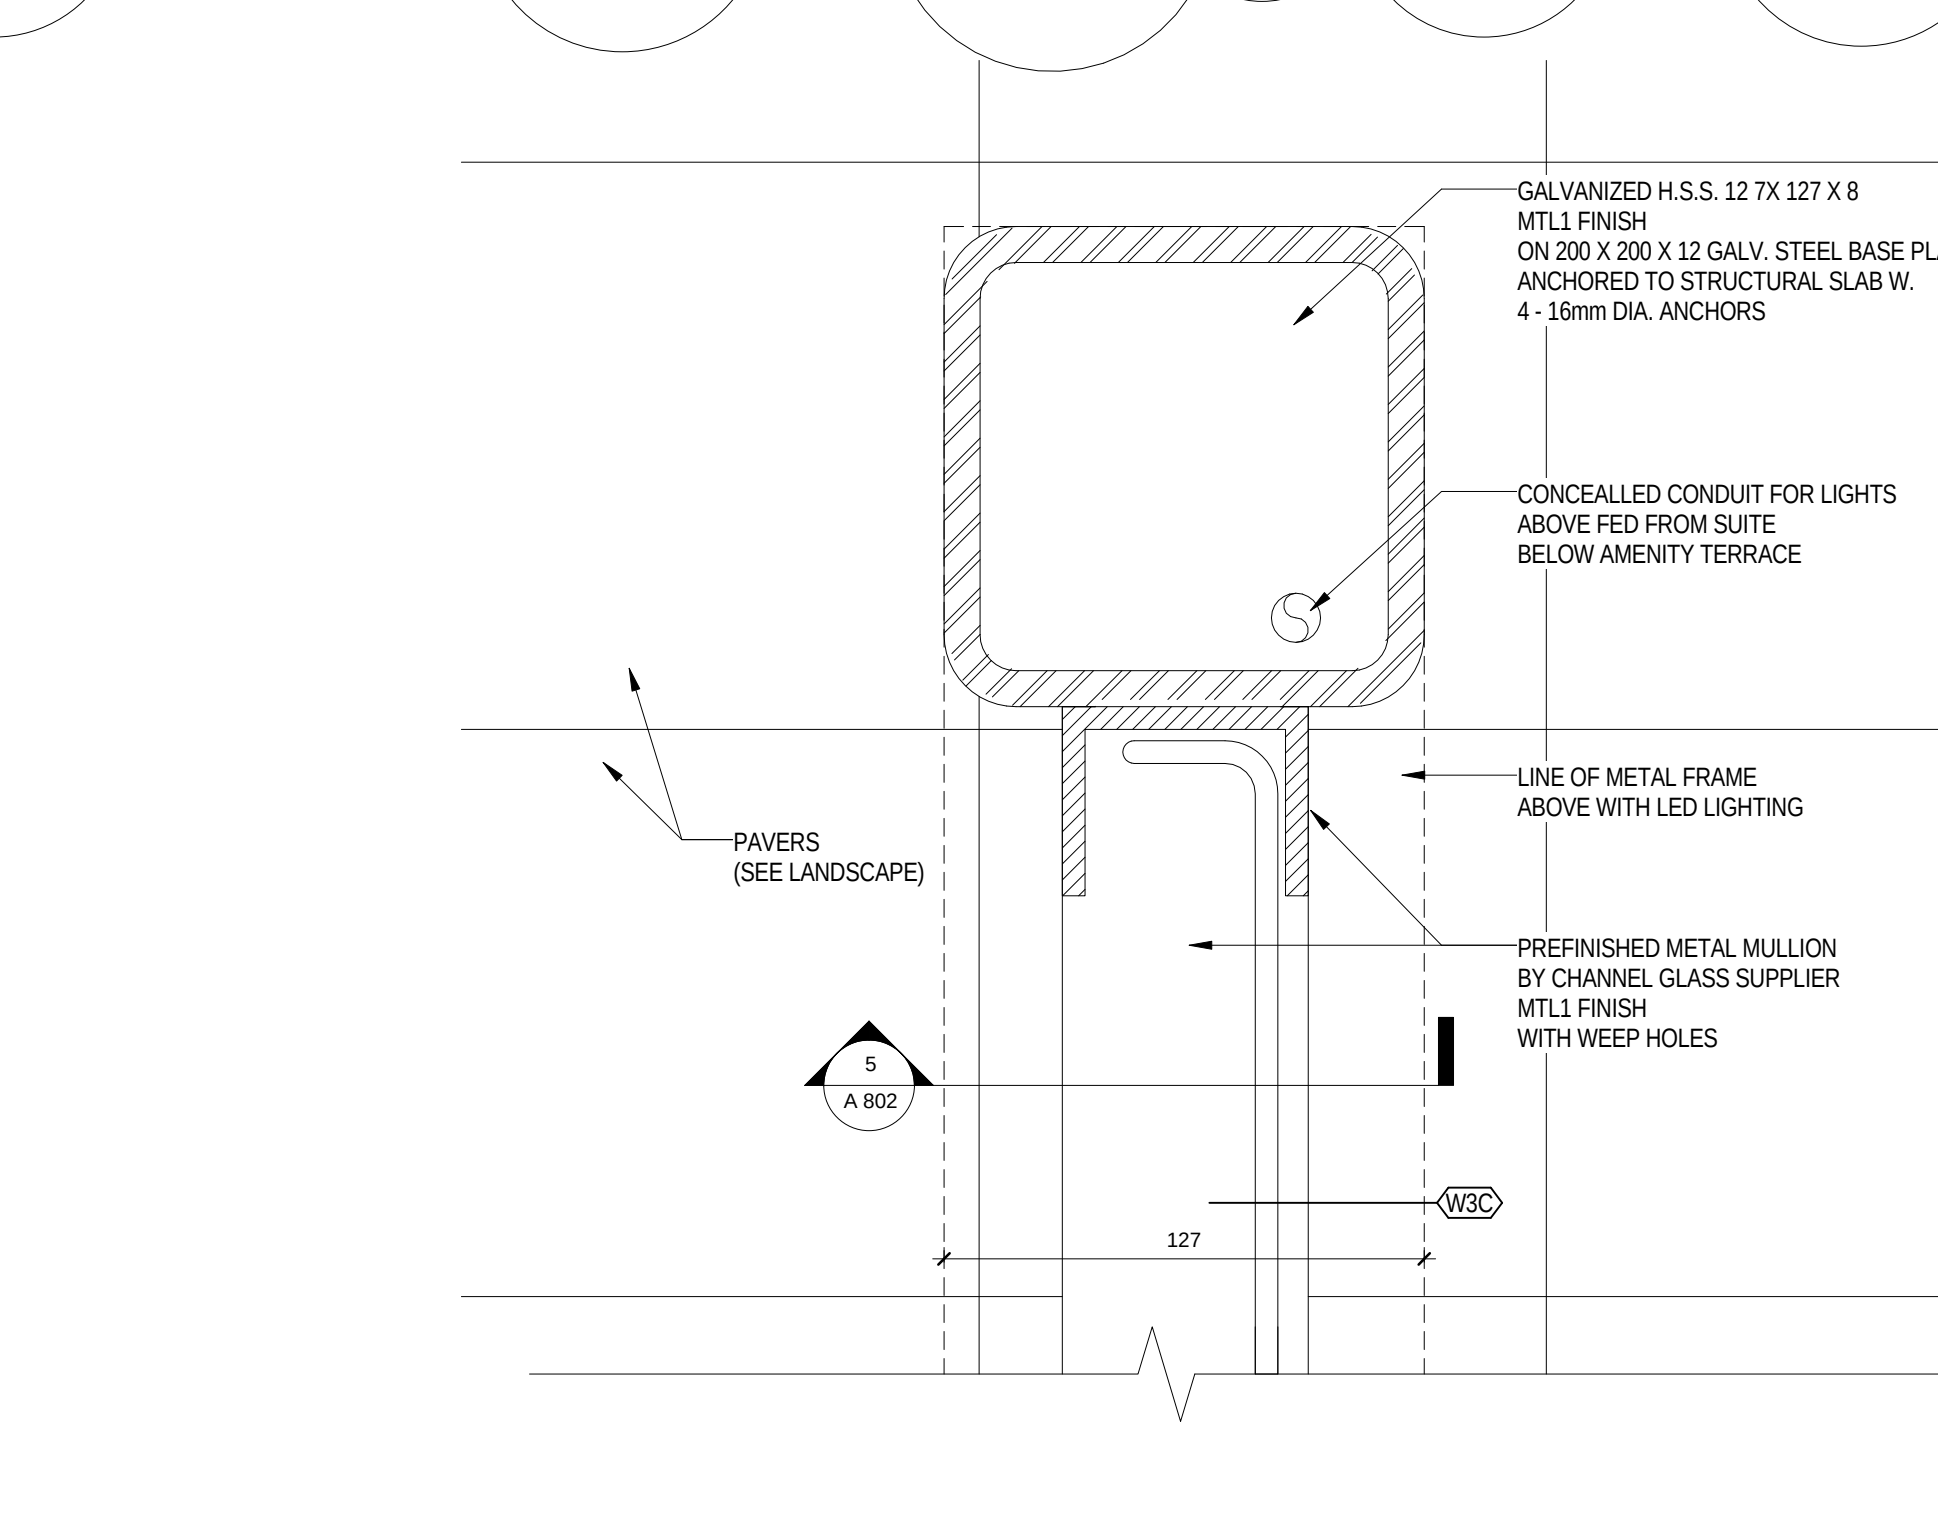

6 AMENITY TERRACE GLASS SCREEN - PLAN DETAIL
A 802 1:2

SQ ALEXANDRA PARK - BLOCK 11
38 CAMERON ST. TORONTO, ONTARIO M5T 2H2

project no: 12-115
scale: AS INDICATED
drawn by: PC
checked by: PC
date:

Teeple Architects
1000 BAYVIEW AVE. SUITE 1000 SCARBOROUGH, ONTARIO M1S 5B7
416-291-1111
www.teeplearchitects.com

INTERIOR DETAILS

Door Schedule															Comments
Level	Number	To Room Name	Width	Height	Thickness	Door Type	Material	Finish	Frame Material	Fire Rating	TRR	Exit	Security		
Level P2	P2-5A	STAIR A	915	2134	45	B	MTL	PT	HMM	90	TRR	CLS ED LD	-		
Level P2	P2-5B	STAIR B	915	2134	45	B	MTL	PT	ALUM	90	TRR	CLS ED LD	-		
Level P2	P203.1	CORRIDOR	915	2134	45	G	ALUM	PT	ALUM	90	-	-	-	DO 0 Hour Smoke Separation	
Level P2	P203.2	ELEVATOR LOBBY	915	2134	45	B	MTL	PT	HMM	90	-	CLS ED LD	CR DC ES	DO	
Level P2	P203.3	STAIR C	915	2134	45	G	ALUM	PT	ALUM	90	-	CLS ED LD	-	0 Hour Smoke Separation	
Level P2	P202	GARAGE INTAKE	915	2134	44	A	MTL	PT	HMM	60	-	-	-		
Level P2	P204	ART WALKER RM.	1880	2134	45	A	MTL	PT	HMM	90	-	-	-		
Level P2	P205	CHILLER RM.	1880	2134	45	A1	MTL	PT	HMM	60	-	-	-		
Level P2	P206.1	TRANSFORMER VAULT + MAIN ELECTRICAL ROOM	1880	2134	45	A1	MTL	PT	HMM	90	-	CLS LD	-		
Level P2	P206.2	TRANSFORMER VAULT + MAIN ELECTRICAL ROOM	915	2134	45	A	MTL	PT	HMM	90	-	CLS LD	-		
Level P2	P207	RESIDENTIAL STORAGE	915	2134	44	B	MTL	PT	HMM	90	TRR	CLS ED LD	-		
Level P2	P208	RESIDENTIAL STORAGE	915	2134	44	A	MTL	PT	HMM	60	-	-	-		
Level P2	P209	LAUNDRY EXHAUST	915	2134	44	A	MTL	PT	HMM	60	-	-	-		
Level P2	P210	RESIDENTIAL STORAGE	915	2134	45	A	MTL	PT	HMM	60	-	-	-		
Level P2	P211	VEST.	915	2134	45	A	MTL	PT	HMM	60	-	-	-		
Level P2	P212	CORRIDOR	915	2134	45	A	MTL	PT	HMM	60	-	CLS LD	-		
Level P2	P213	RESIDENTIAL STORAGE	915	2134	45	A	MTL	PT	HMM	60	-	-	-		
Level P2	P214	RESIDENTIAL STORAGE	915	2134	45	A	MTL	PT	HMM	60	-	-	-		
Level P1	P1-5A	STAIR A	915	2134	44	B	MTL	PT	HMM	90	TRR	CLS ED LD	-		
Level P1	P1-5B	STAIR B	915	2134	44	B	MTL	PT	HMM	90	TRR	CLS ED LD	-		
Level P1	P101	CORR.	915	2134	45	A	MTL	PT	ALUM	90	-	CLS ED LD	DC	DO, 0 Hour Smoke Separation	
Level P1	P102	CORR.	915	2134	45	A	MTL	PT	HMM	60	-	-	-		
Level P1	P104	CONDO CCU / SECURITY RM.	915	2134	45	A	MTL	PT	HMM	60	-	-	-		
Level P1	P105	TRIBE, CCU RM.	915	2134	45	A	MTL	PT	HMM	60	-	-	-		
Level P1	P106	BIKE STOR.	915	2134	45	A	MTL	PT	HMM	60	-	-	-		
Level P1	P107	WATER / FIRE PROTECTION ROOM	1830	2134	45	A1	MTL	PT	HMM	90	-	CLS LD	-		
Level P1	P108	VEST.	915	2134	44	B	MTL	PT	HMM	90	TRR	CLS ED LD	-		
Level P1	P109	BIKE STOR.	915	2134	44	A	MTL	PT	HMM	60	-	-	-		
Level P1	P110.1	VEST.	915	2134	45	B	MTL	PT	HMM	90	-	CLS ED LD	CR DC ES	DO	
Level P1	P110.2	VEST.	915	2134	45	A	MTL	PT	ALUM	90	-	CLS ED LD	-	DO	
Level P1	P111	BIKE STOR.	915	2134	45	A	MTL	PT	HMM	60	-	-	-		
Level P1	P112	GENERATOR ROOM	1880	2134	45	A1	MTL	PT	HMM	90	-	CLS LD	-		
Level P1	P115	PARKING	915	2134	45	A	MTL	PT	HMM	90	-	-	-		
Level P1	P116	PARKING	915	2134	45	A	MTL	PT	HMM	60	-	-	-		
Level P1	P117	STAFF ROOM	915	2135	45	A	MTL	PT	HMM	90	-	CLS LD	-	Acid etched glass Door + Sidelight	
Level P1	P118	STAFF WASHROOM	915	2134	45	A	MTL	PT	HMM	-	-	-	-		
Level P1	P121	PARKING	915	2134	44	A	MTL	PT	HMM	60	-	-	-		
Level P1	P130	ELEVATOR LOBBY	915	2135	45	B	MTL	PT	HMM	90	-	CLS ED LD	CR DC ES		
Level P1	P131.1	PARKING	6000	2500	75	R	RB	PT	HMM	90	-	-	-	High Speed Roll Up Door Intercom Entry System	
Level P1	P131.2	PARKING	915	2134	45	G	MTL	PT	HMM	-	-	CLS ED LD	CR DC ML		
Level 1	1-SA.1	STAR A	1880	2135	45	A1	ALUM	PT	ALUM	-	-	CLS ED LD	DC	DO INS WS	
Level 1	1-SA.2	STAR A	915	2134	45	B	MTL	PT	HMM	90	-	CLS ED LD	-	DO	
Level 1	1-SA.3	STAR A	915	2134	45	A	MTL	PT	ALUM	90	-	CLS ED LD	-	0 Hour Smoke Separation	
Level 1	1-SB	STAR B	915	2185	45	A	ALUM	PT	ALUM	-	-	CLS ED LD	DO DC	INS WS Door operator activated by fire alarm system (see M&E Drawings)	
Level 1	1-SF	STAR F	915	2185	45	A	ALUM	PT	ALUM	-	-	CLS ED LD	DC	INS WS Door operator activated by fire alarm system (see M&E Drawings)	
Level 1	1-SG	STAR G	915	2185	45	A	ALUM	PT	ALUM	-	-	CLS ED LD	DC	INS WS Door operator activated by fire alarm system (see M&E Drawings)	
Level 1	1-SH	EXTERIOR	915	2125	45	A	ALUM	PT	ALUM	-	-	CLS ED LD	DC	INS WS Door operator activated by fire alarm system (see M&E Drawings)	
Level 1	131.1	CORR.A	915	2185	45	A	ALUM	PT	HMM	-	-	CLS ED LD	DC	INS WS	
Level 1	133		915	2139	45	A	ALUM	PT	ALUM	-	-	CLS ED LD	CR DC ES	INS WS	
Level 1	138	MAIL SORTING	915	2440	45	A	WDO	STN V	WDO	-	-	-	-	* Security to Canada Post Regs	
Level 1	140.1	RESIDENTIAL LOBBY	1400	2100	45	A	MTL	PT	ALUM	90	-	CLS ED LD	-	DO	
Level 1	140.2	CORRIDOR B	915	2134	45	B	WDO	STN V	HMM	45	-	CLS ED LD	CR DC ES	DO	
Level 1	141.1	EAST VESTIBULE	3048	2642	51	A	ALUM	PT	ALUM	-	-	CR DC ES MD	DO	Bi-Parting Door W. Sidelights MD	
Level 1	141.2	EAST VESTIBULE	3048	2642	51	A	ALUM	PT	ALUM	-	-	CR DC ES MD	DO	Bi-Parting Door W. Sidelights MD	
Level 1	142.1	RESIDENTIAL LOBBY	1831	2145	45	H1	ALUM	PT	ALUM	-	-	CLS ED LD	CR DC ES	DO Intercom Entry System	
Level 1	142.2	WEST VESTIBULE	1831	2145	45	A	MTL	PT	ALUM	90	-	CLS ED LD	DO	DO INS WS	
Level 1	143A	AMENITY / FITNESS	760	2032	45	T	WDO	STN V	WDO	-	-	-	-	VFCU Access Door W. Louvers	
Level 1	143B	AMENITY / FITNESS	760	2032	45	T	WDO	STN V	WDO	-	-	-	-	VFCU Access Door W. Louvers	
Level 1	143C	AMENITY / FITNESS	760	2032	45	T	WDO	STN V	WDO	-	-	-	-	VFCU Access Door W. Louvers	
Level 1	144	VEST.	915	2134	45	A	MTL	PT	HMM	90	-	CLS ED LD	-	DO	
Level 1	145.1	RESIDENTIAL BIKE STORAGE	1200	2135	45	A	MTL	PT	HMM	-	-	-	CR DC ES MD	DO MD INS WS	
Level 1	145.2	RESIDENTIAL BIKE STORAGE	915	2134	44	B	MTL	PT	HMM	45	-	CLS LD	CR DC MD		
Level 1	145.3		2171	2134	78	XX	MTL	PT				-	-	Gate at Gas PRV Station	
Level 1	146	MEN'S WASHROOM	915	2440	45	A	WDO	STN V	WDO	-	-	CLS	-		
Level 1	146A	VEST.	915	2440	45	A	WDO	STN V	WDO	-	-	-	-		
Level 1	147	MEN'S WC	660	2440	45	A	WDO	STN V	WDO	-	-	-	-		
Level 1	148	MEN'S WC BF	915	2134	45	A	WDO	STN V	WDO	-	-	-	-		
Level 1	149	WHIRLPOOL SPA	915	2440	45	J	GL	-	-	-	-	-	-	Acid etched tempered glass	
Level 1	149.2	WHIRLPOOL SPA	915	2440	45	J	GL	-	-	-	-	-	-	Acid etched tempered glass	
Level 1	150	JANITOR	915	2440	45	A	WDO	PT	WDO	0	-	CLS LD	-	0 Hour Smoke Separation	
Level 1	151	WOMEN'S WASHROOM	915	2440	45	A	WDO	STN V	WDO	-	-	CLS	-		
Level 1	151A	VEST.	915	2440	45	A	WDO	STN V	WDO	-	-	-	-		
Level 1	152	WOMEN'S WC	660	2440	45	A	WDO	STN V	WDO	-	-	-	-		
Level 1	153	WOMEN'S WC BF	915	2440	45	A	WDO	STN V	WDO	-	-	-	-		
Level 1	154	CORR D	1884	2700	45	H1	GL	-	-	-	-	CLS ED LD	CR DC ES	DO (Assist) Frameless clear tempered glass	
Level 1	156	BARRIER FREE WC	915	2440	45	A	WDO	STN V	WDO	-	-	-	-		
Level 1	157	BARRIER FREE WC	915	2440	45	A	WDO	STN V	WDO	-	-	-	-		
Level 1	158	THEATRE	915	2440	45	A	WDO	STN V	WDO	-	-	-	-	Acoustic seals	
Level 1	158A	VFCU	760	2032	45	T	WDO	STN V	WDO	-	-	-	-	VFCU Access Door W. Louvers	
Level 1	158B	EQUIP. RM.	760	2032	45	T	WDO	STN V	WDO	-	-	-	-	VFCU Access Door W. Louvers	
Level 1	158C	EQUIP. RM.	760	2032	45	T	WDO	STN V	WDO	-	-	-	-	VFCU Access Door W. Louvers	
Level 1	159	ELECT. CL.	915	2134	45	B	MTL	PT	HMM	90	-	CLS LD	-		
Level 1	160.1	CORRIDOR C	915	2440	45	B	MTL	PT	HMM	45	-	CLS ED LD	CR DC ES	DO (to meet barrier free clearance deficiency)	
Level 1	160.2	AMENITY - PARTY ROOM	965	2732	45	H	GL	-	-	-	-	ED	CR DC ES	DO (Assist) Acid etched tempered glass	
Level 1	161.1	DINING ROOM	915	2440	45	D	WDO	STN V	WDO	-	-	-	-		
Level 1	161.2	KITCHEN	915	2440	45	D	WDO	STN V	WDO	-	-	-	-		
Level 1	161A	DINING ROOM	760	2032	45	D	WDO	STN V	WDO	-	-	-	-	VFCU Access Door W. Louvers	
Level 1	162	KITCHEN	915	2440	45	D	WDO	STN V	WDO	-	-	-	-		
Level 1	162A	KITCHEN	760	2032	45	D	WDO	STN V	WDO	-	-	-	-	VFCU Access Door W. Louvers	
Level 1	163	AMENITY - PARTY ROOM	1886	2668	45	G1	ALUM	PT	ALUM	-	-	CLS ED LD	DC	INS WS	
Level 1	163A	VFCU	760	2032	45	T	WDO	STN V	WDO	-	-	-	-	VFCU Access Door W. Louvers	
Level 1	163B	CL.	760	2032	45	T	WDO	STN V	WDO	-	-	-	-	Door W. Louvers	
Level 1	164	PROPERTY MANAGEMENT OFFICE	915	2440	45	H	GL	-	-	-	-	-	-	Frameless Frosted Tempered Glass	
Level 1	166.1	MANAGEMENT OFFICE	915	2440	45	A	WDO	PT	HMM	-	-	-	-		
Level 1	166.2	MEDIA CL.	760	2032	45	A	WDO	PT	HMM	-	-	-	-		
Level 1	167	KITCHEN COPY	915	2440	45	A	WDO	PT	HMM	-	-	-	-		
Level 1	168	CATCH ROOM	915	2440	45	A	WDO	STN V	WDO	90	-	CLS LD	CR DC ES	SOSS Hinges 180 degree swing	
Level 1	169	PARCEL ROOM	915	2440	45	A	WDO	STN V	WDO	-	-	CR DC ES PB	-	PB at Concourse deck to unlash door	
Level 1	171	MEDIA CL.	1600	2134	45	A1	MTL	PT	HMM	90	-	-	-		
Level 1	172.1	RESIDENTIAL GARAGE	1070	2150	45	A	MTL	PT	HMM	90	-	CLS ED LD	-		
Level 1	172.2	RESIDENTIAL GARAGE	915	2134	45	A	MTL	PT	HMM	90	-	CLS LD	-		
Level 1	173.1	RESIDENTIAL MOVING	915	2134	45	A	MTL	PT	HMM	45	-	CLS LD	-		
Level 1	173.2	RESIDENTIAL GARAGE AND RECYCLING	915	2134	45	A	MTL	PT	HMM	45	-	CLS LD	-		
Level 1	173.3	RESIDENTIAL MOVING	1070	2134	45	B	MTL	PT	HMM	90	-	CLS ED LD	-		
Level 1	174	LOADING	6172	4000	75	RB	PT	HMM	90	-	-	-	-	IC PB	High Speed Roll Up Door
Level 1	175	RESIDENTIAL GARAGE AND RECYCLING	1828	2400	75	S	MTL	PT	HMM	90	-	-	-	IC PB	Roll Up Door