




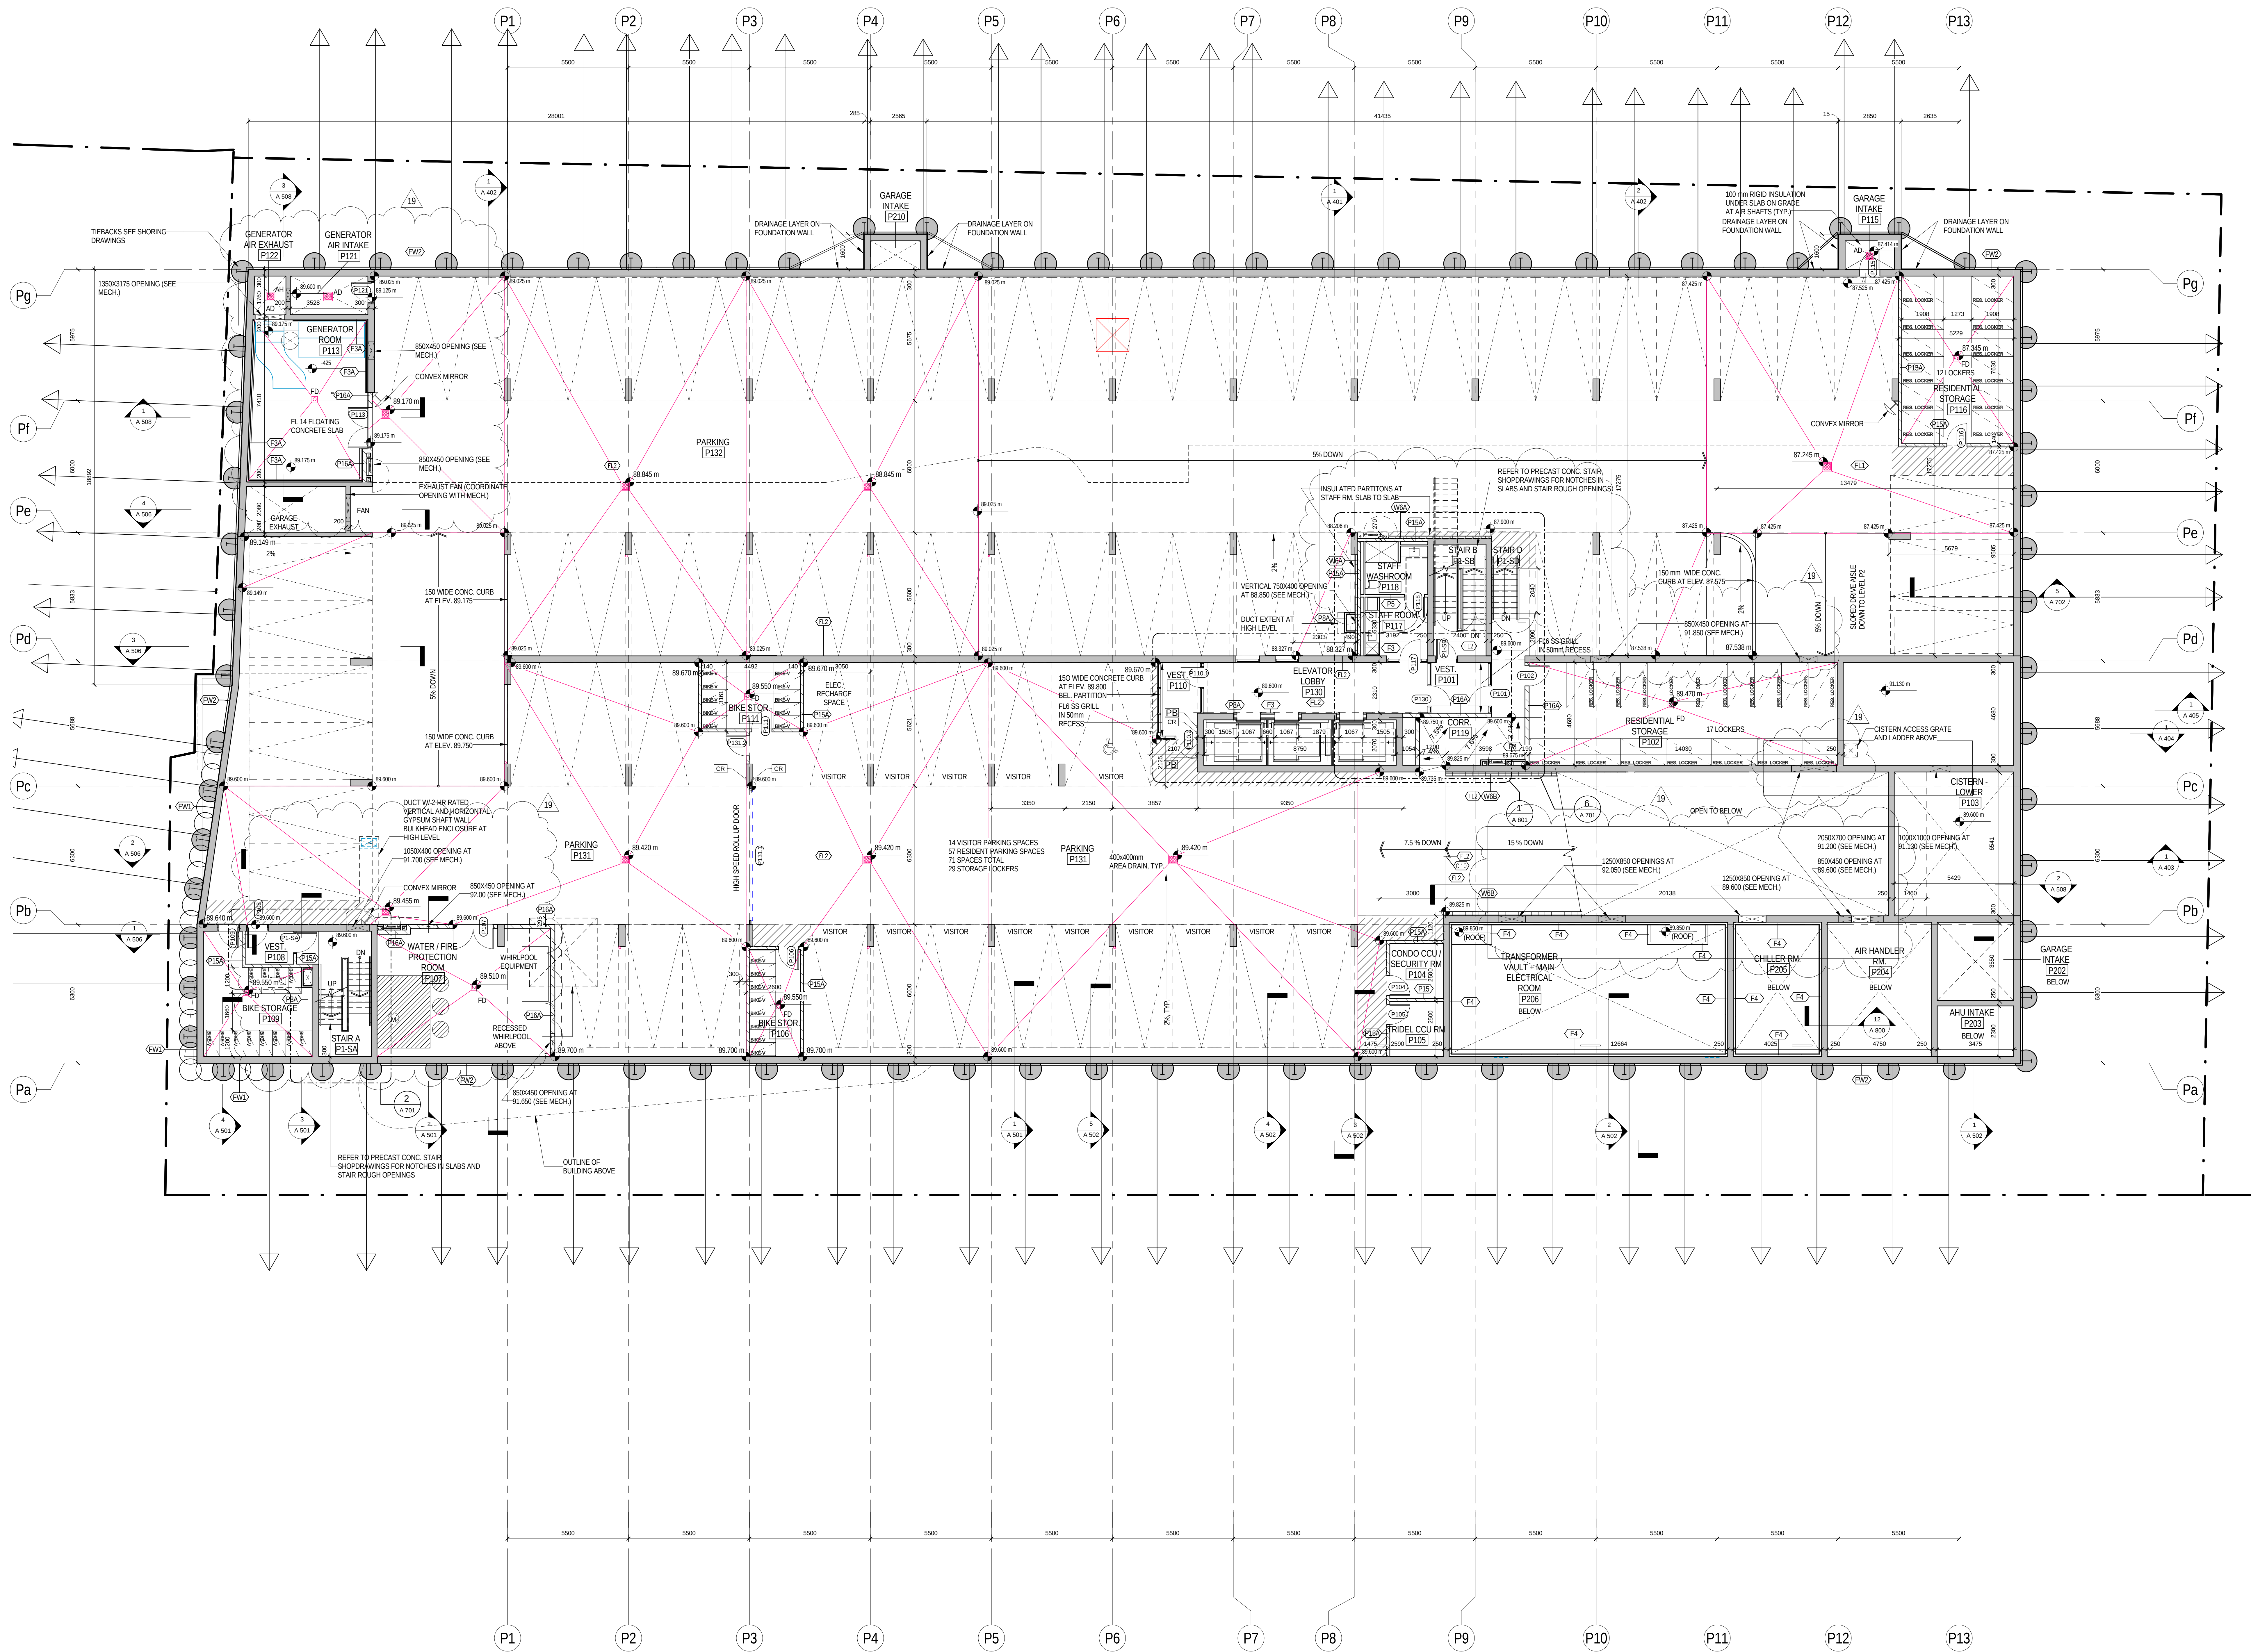

METRIC SCALE DRAWING
FIRST FLOOR ELEV. +93.60m

NO.	ISSUED / REVISED FOR	DATE
1	Issued for SPA	2013-03-26
2	Issued for Construction	2013-04-11
3	Issued for Construction	2013-04-17
4	Revised for SPA	2014-01-20
5	Issued for Construction	2014-03-18
6	Issued for Elevator Tender	2014-04-07
7	Issued for Construction	2014-05-01
8	Issued for 90% Completion	2014-05-23
9	Issued for Permit	2014-05-26
10	Issued for Construction	2014-06-23
11	Revised for Permit	2014-07-02
12	Revised for Permit	2014-08-22
13	Issued for Tender	2014-08-26
14	Issued for Tender	2014-09-22
15	Revised for SPA	2014-10-23
16	Issued for Planning Tender	2015-03-20
17	Issued for Construction	2015-04-28
18	Issued for ASB	2015-04-29

SQ ALEXANDRA PARK - BLOCK 11
38 CAMERON ST. TORONTO, ONTARIO M5T 2H2

project no: 12-115
scale: AS INDICATED
drawn by: TAU
reviewed by: TAU
date: 2014-09-22

Teeples Architects
1000 BAYVIEW STREET, SUITE 100, SCARBOROUGH, ONTARIO M1S 5B9
416-291-1111
www.teeples.com

LEVEL 1 PLAN SOUTH
1:50


METRIC SCALE DRAWING
FIRST FLOOR ELEV. +93.60m


NO.	ISSUED / REVISED FOR	DATE
1	Issued for SPA	2013-03-28
2	Issued for Construction	2013-04-11
3	Issued for Construction	2013-04-17
4	Revised for SPA	2014-01-10
5	Issued for Construction	2014-03-18
6	Issued for Elevator Tender	2014-04-07
7	Issued for Construction	2014-05-01
8	Issued for 90% Completion	2014-05-23
9	Issued for Permit	2014-05-26
10	Issued for Construction	2014-06-20
11	Revised for Permit	2014-07-22
12	Revised for Permit	2014-08-22
13	Issued for Tender	2014-08-26
14	Issued for Tender	2014-09-22
15	Issued for AS-01	2015-03-05
16	Issued for AS-01	2015-03-05
17	Issued for Construction	2015-04-29
18	Issued for AS-01	2015-04-29

SQ ALEXANDRA PARK - BLOCK 11
38 CAMERON ST. TORONTO, ONTARIO M5T 2H2

project no: 12-115
scale: AS INDICATED
drawn by: TAU
reviewed by: JAU
date: 2014-09-22

Teeples Architects
LEVEL 1 PLAN NORTH

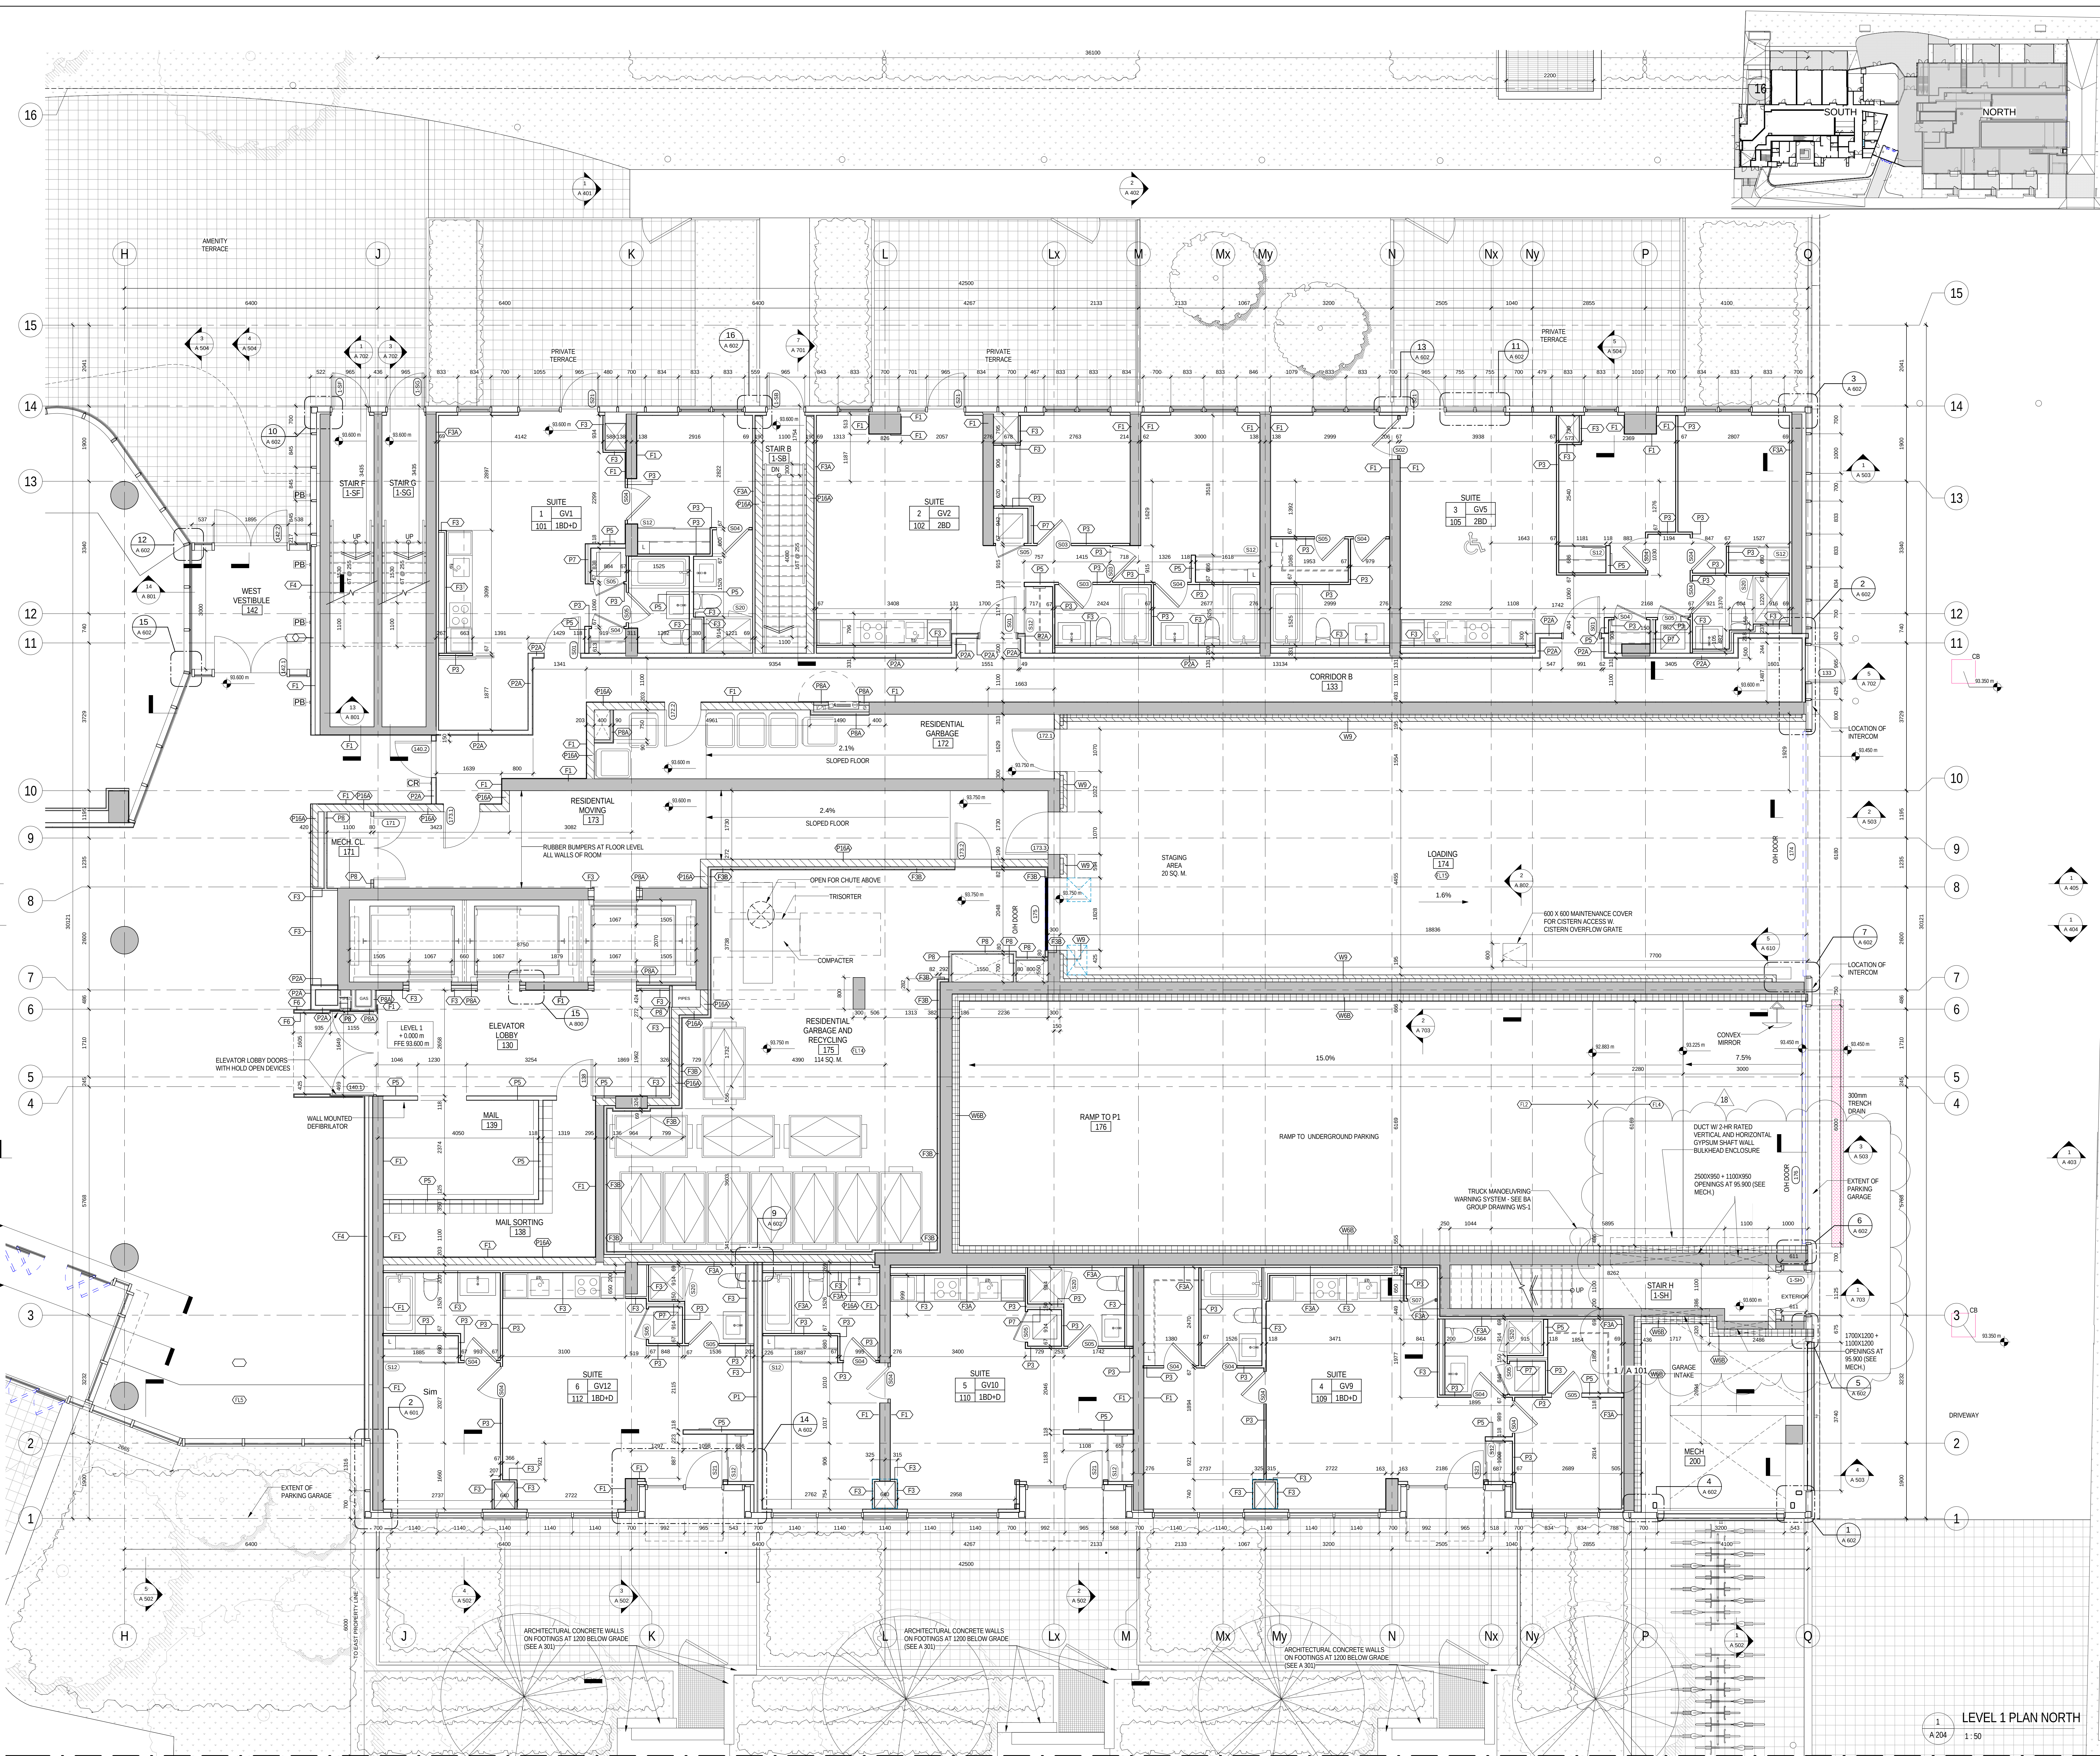

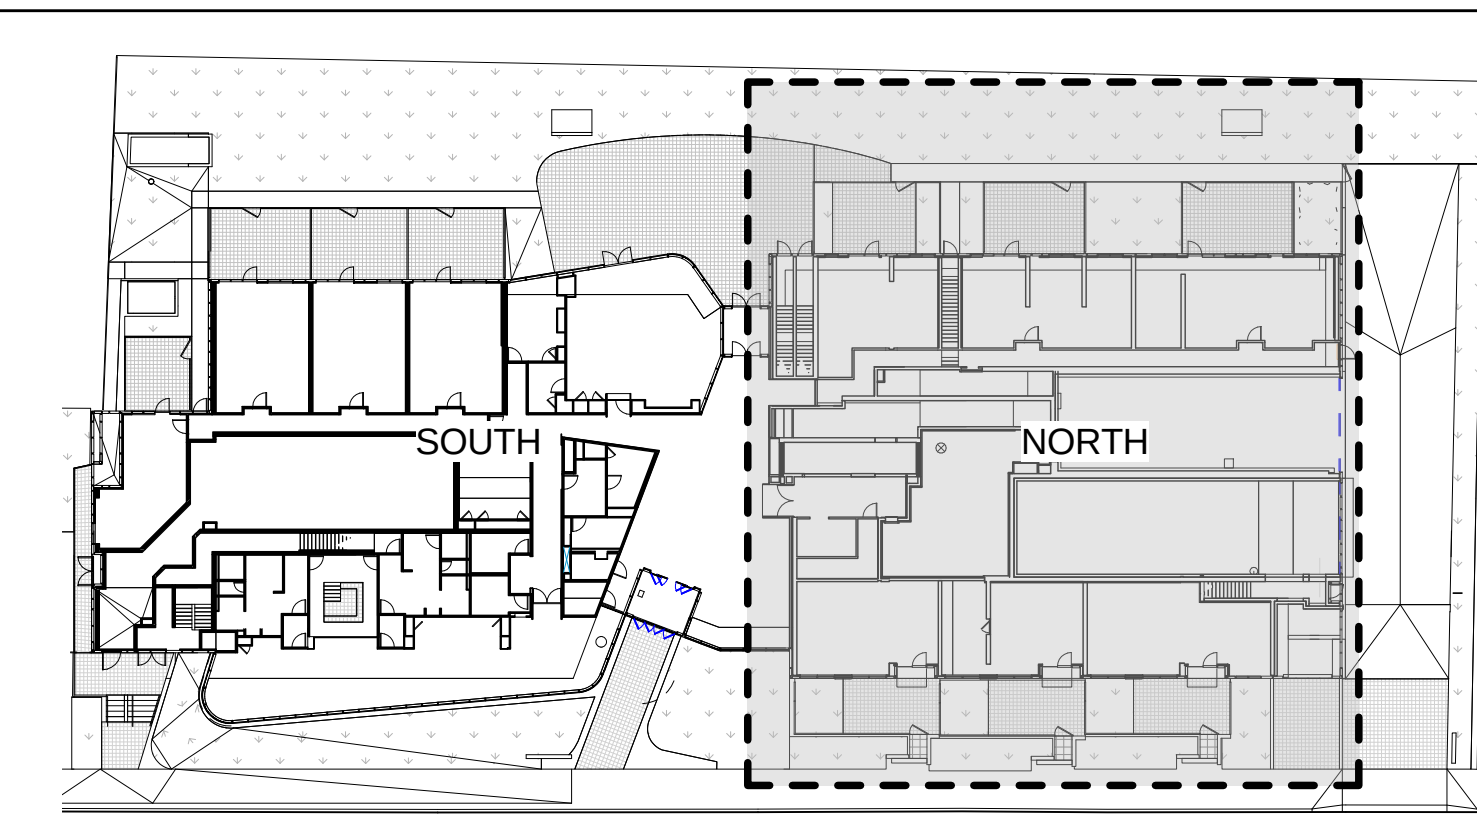

All drawings, specifications, related documents and designs are the copyright property of the architect and must be returned upon request. Reproduction of the drawings, specifications, related documents and designs, in whole or in part is strictly forbidden without the architect's written permission.

This drawing is an instrument of service, is provided by and is the property of Temple Architects Inc. and shall be used only for the project for which this drawing was originally intended for purposes only. The contractor is responsible for the coordination and verification of all dimensions contained herein and all measurements and conditions on the project pertain to these drawings. The contractor shall report any discrepancies to the consultant in writing prior to the commencement of any affected work.

DO NOT SCALE THIS DRAWING


This drawing shall not be used for construction purposes unless countersigned.

Temple Architects Inc.

SQL
SPADINA ▴ QUEEN
TRIDEL®

METRIC SCALE DRAWING		
FIRST FLOOR ELEV. +93.60m		
No.	ISSUED / REVISED FOR:	DATE:
1	Issued for Coordination	2014-06-23
2	Issued for Tender	2014-08-26
3	Issued for Tender	2014-09-22
4	Issued for ASI 01	2015-03-05
5	Issued for Construction	2015-04-29
6	Issued for ASI 03	2015-04-29

NOTE: SEE SECTIONS FOR EXTENT OF 1:1 SLOPED SLAB
AT UNDERSIDE OF STEPS IN STRUCTURE.

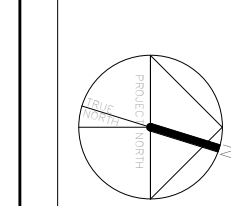

project no:	12-115
scale:	As indicated
drawn by:	TA
reviewed by:	JF
date:	2014-09-22


Teeple Architects ^{PC}

3 CAMDEN STREET TORONTO, ONTARIO
435-595-5954 TEL INFO@TEEPRESEARCH.COM FAX 416-595-1709


LEVEL 1 EOS PLAN
NORTH

A 251


SQ ALEXANDRA PARK - BLOCK 11
38 CAMERON ST, TORONTO, ONTARIO M5T 2H2

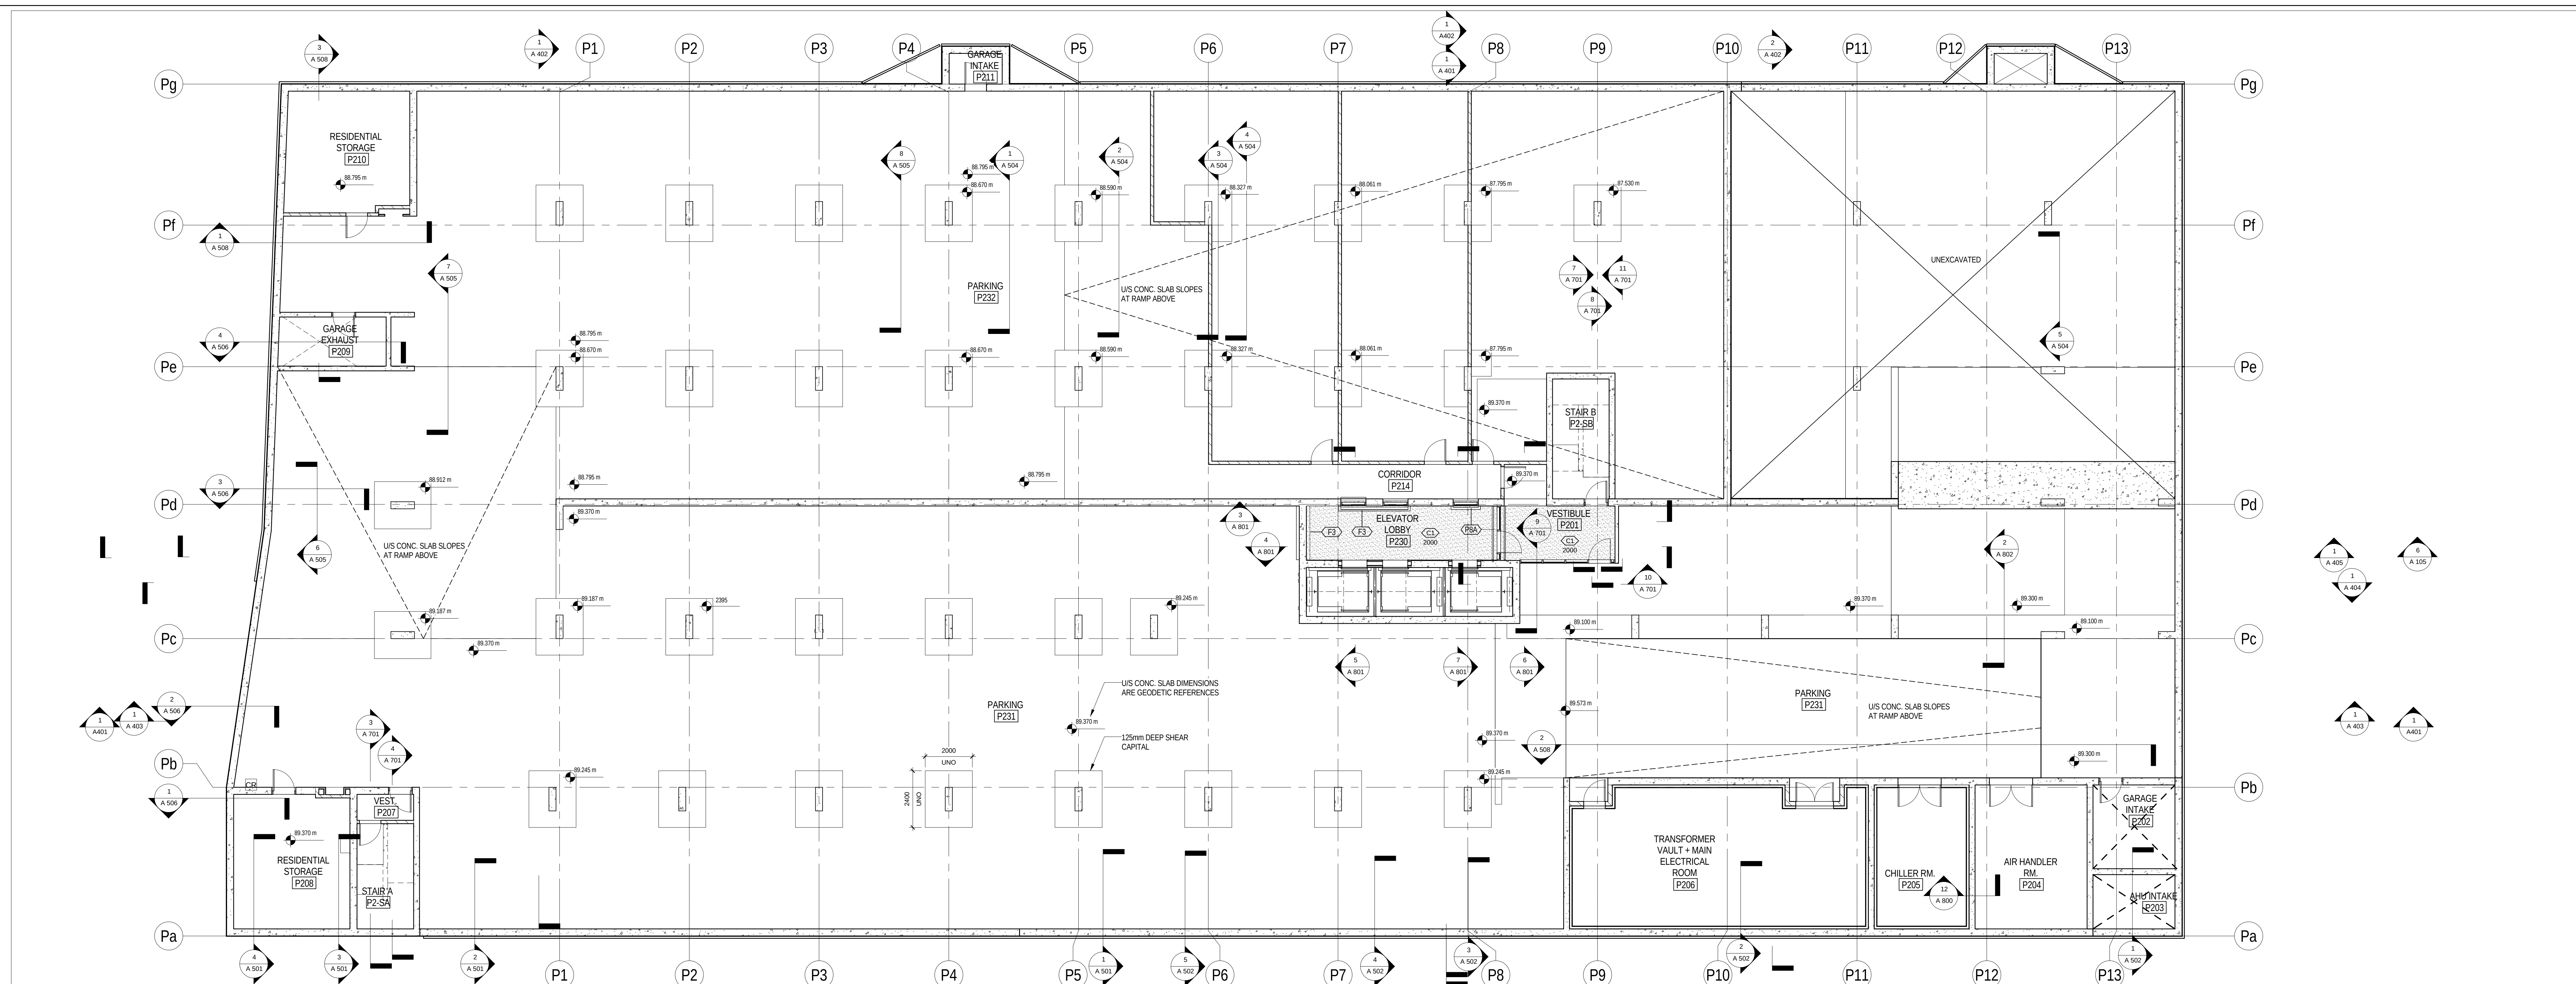


2 REFLECTED CEILING PLAN LEVEL P2
A 260 1 : 100

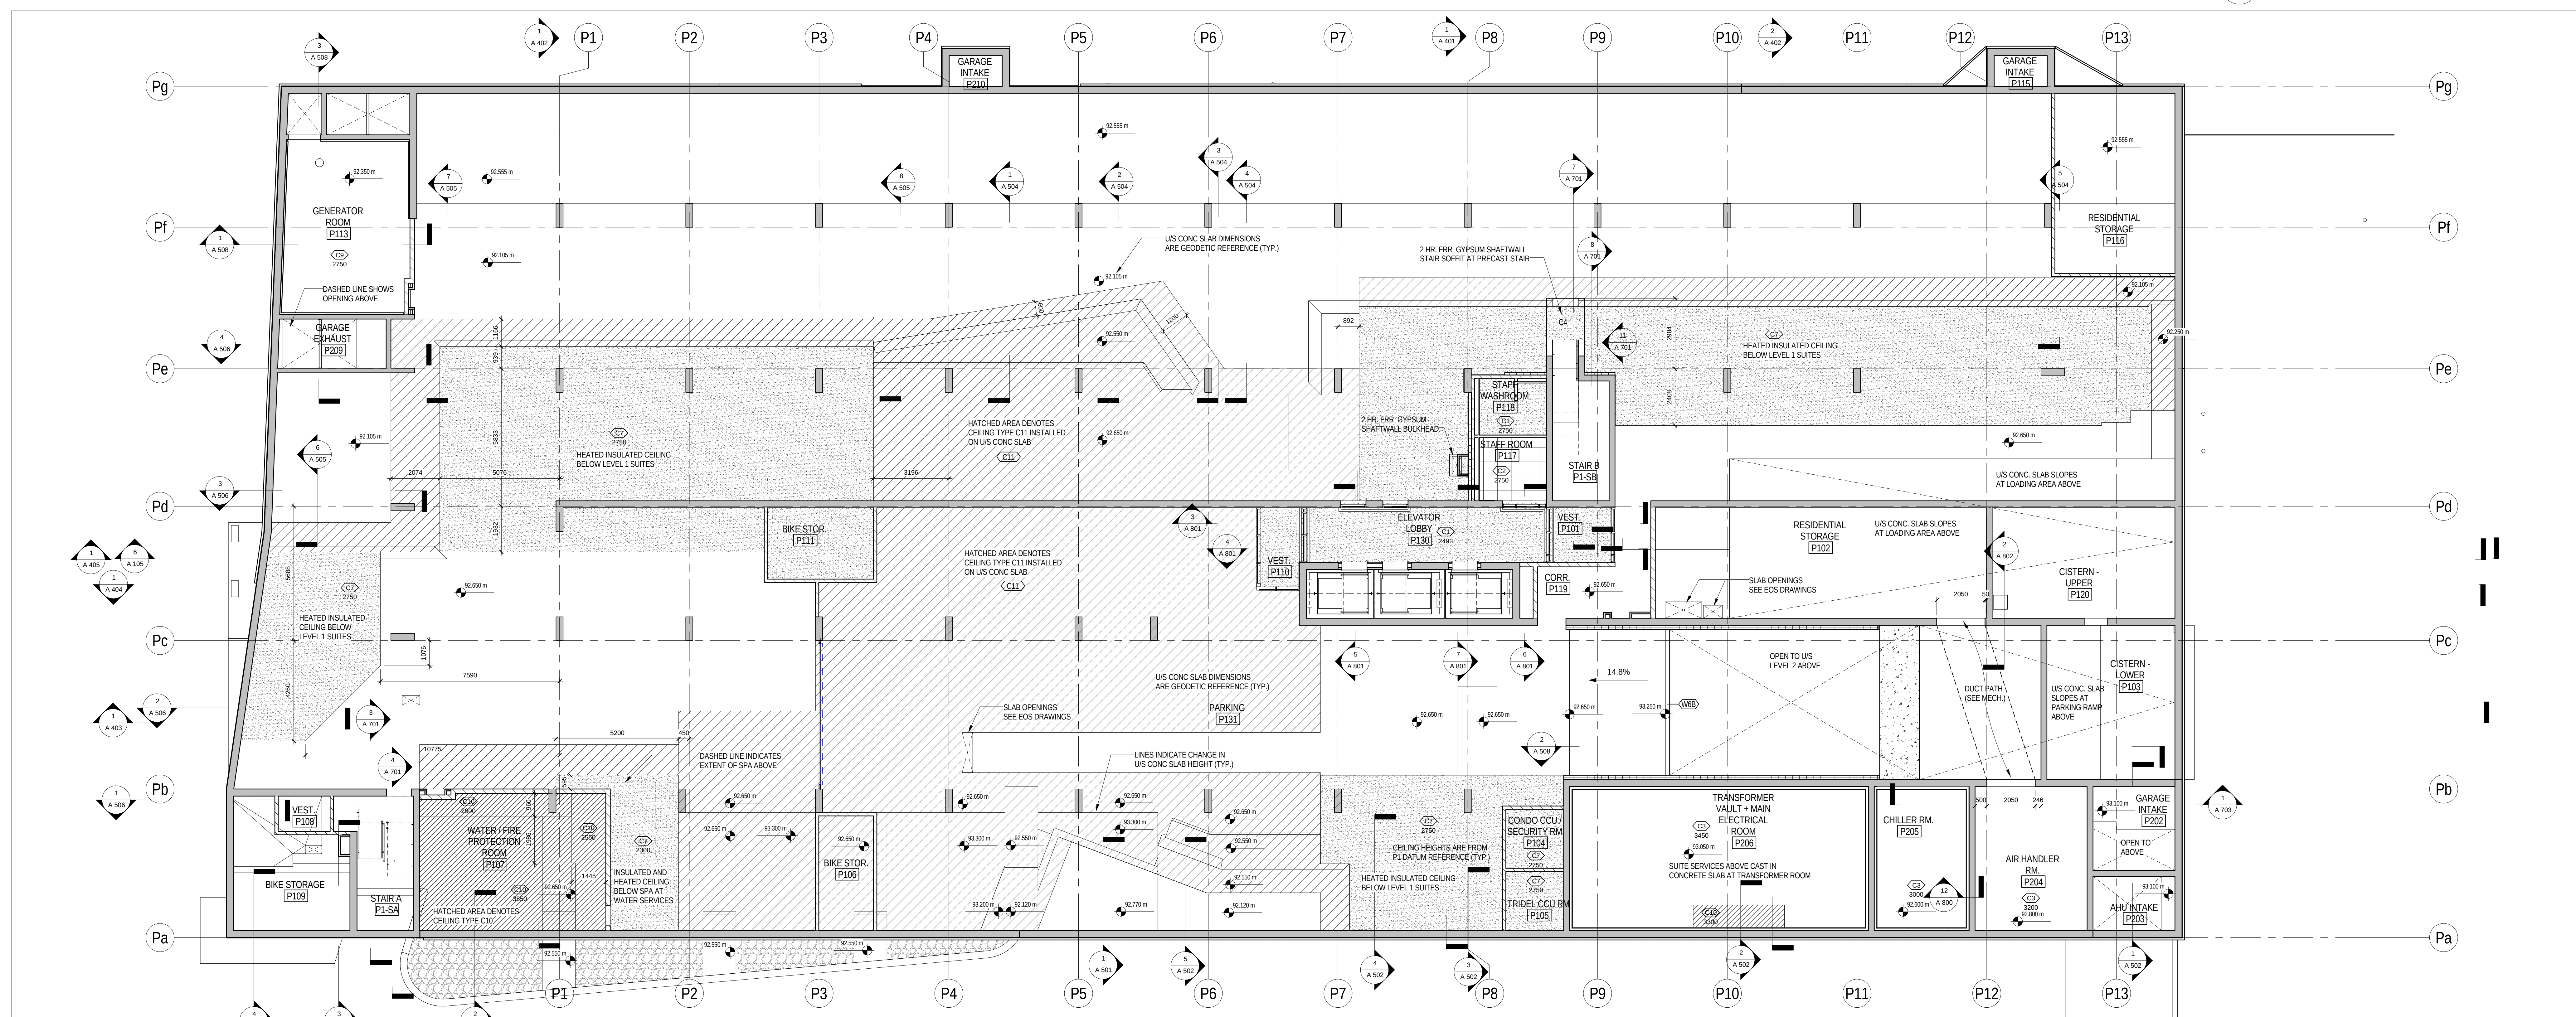

1 REFLECTED CEILING PLAN LEVEL P1
A 260 1:100

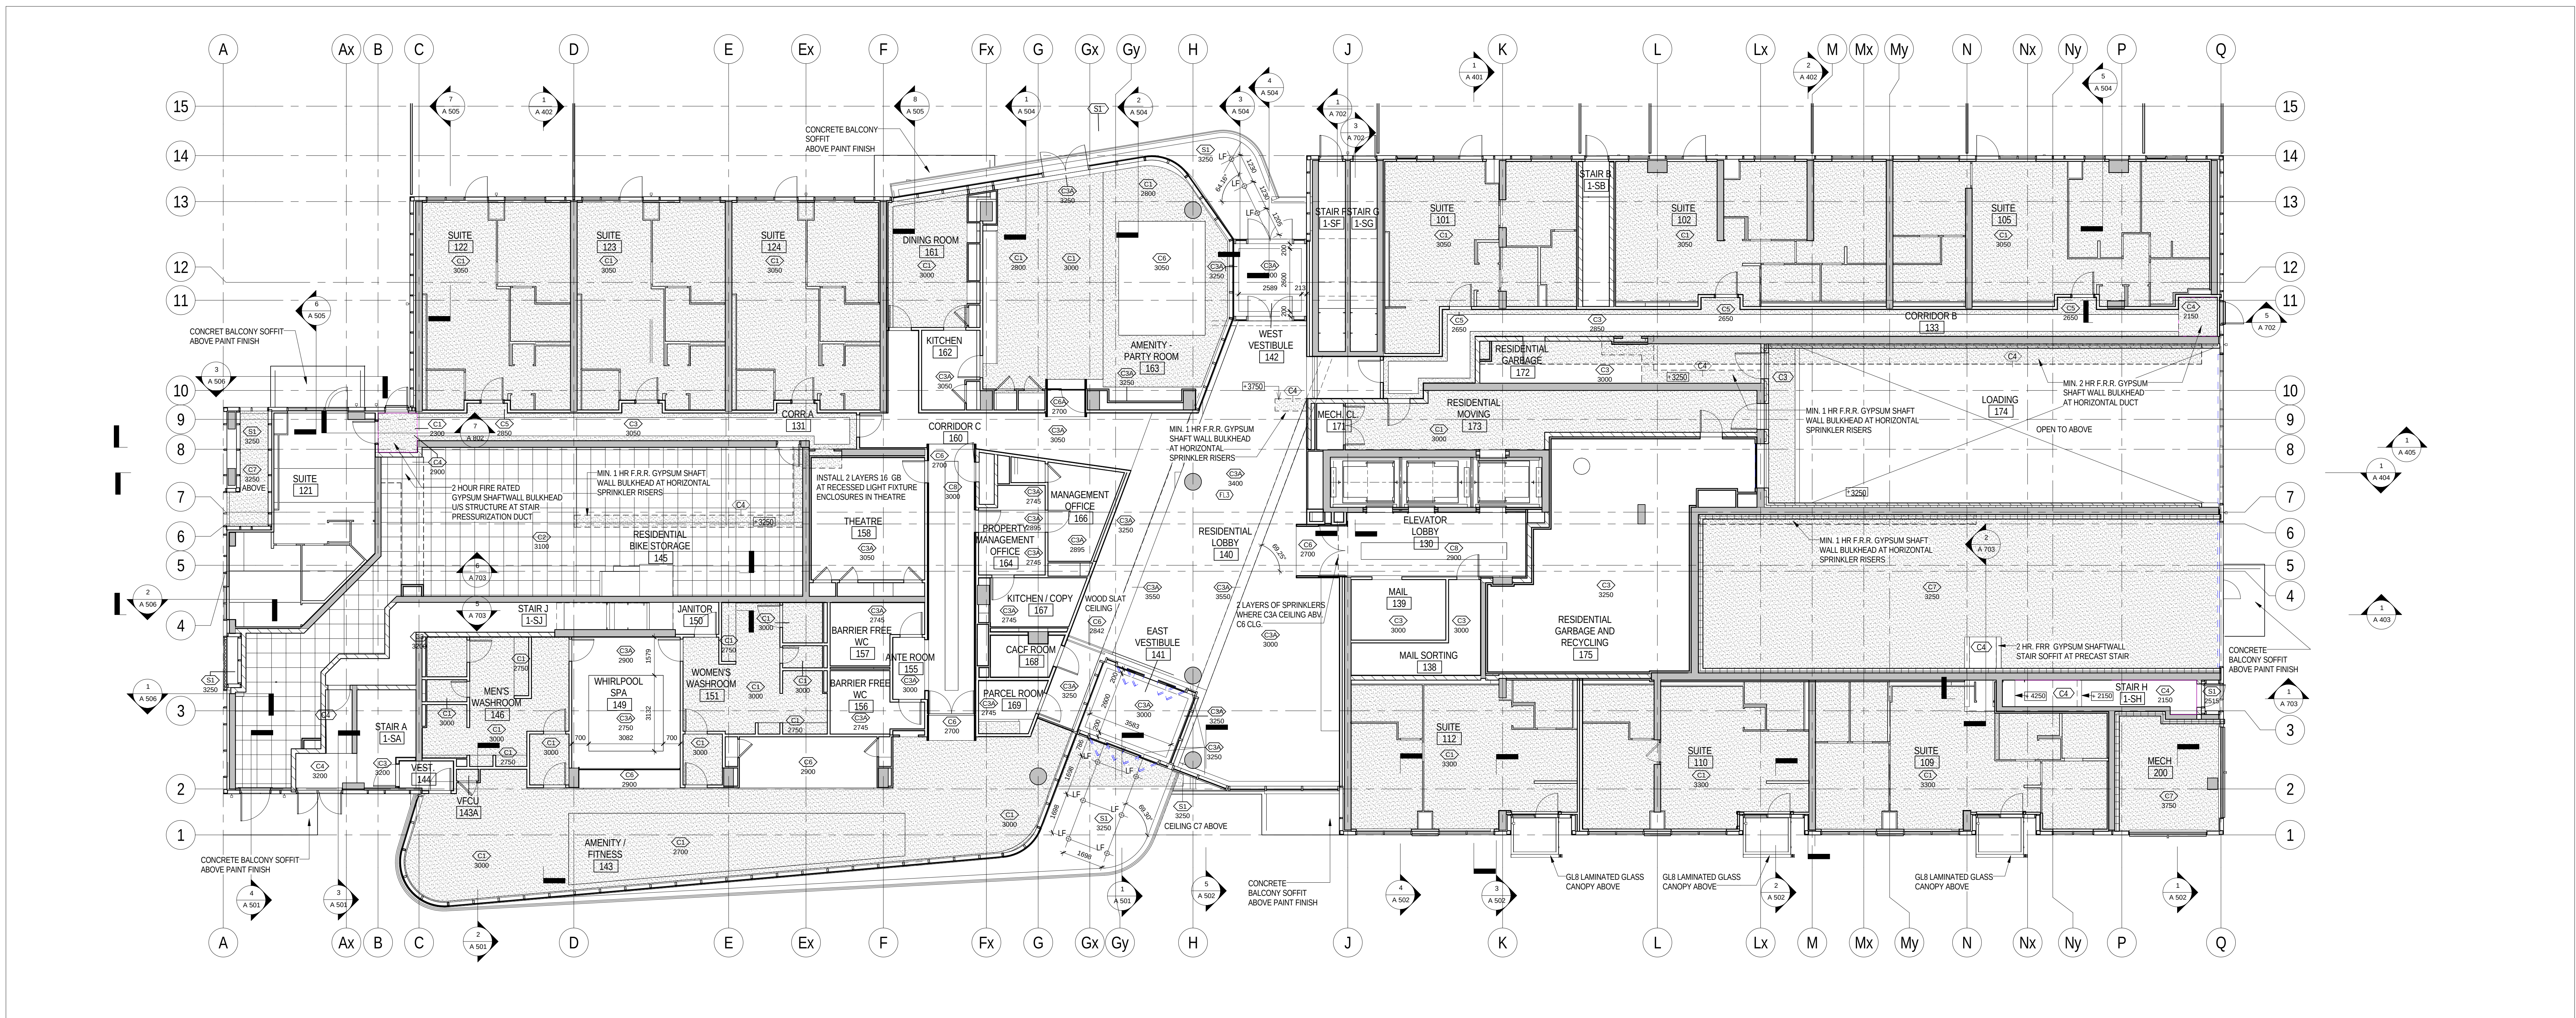

REFLECTED CEILING PLAN LEVEL 1
1:100

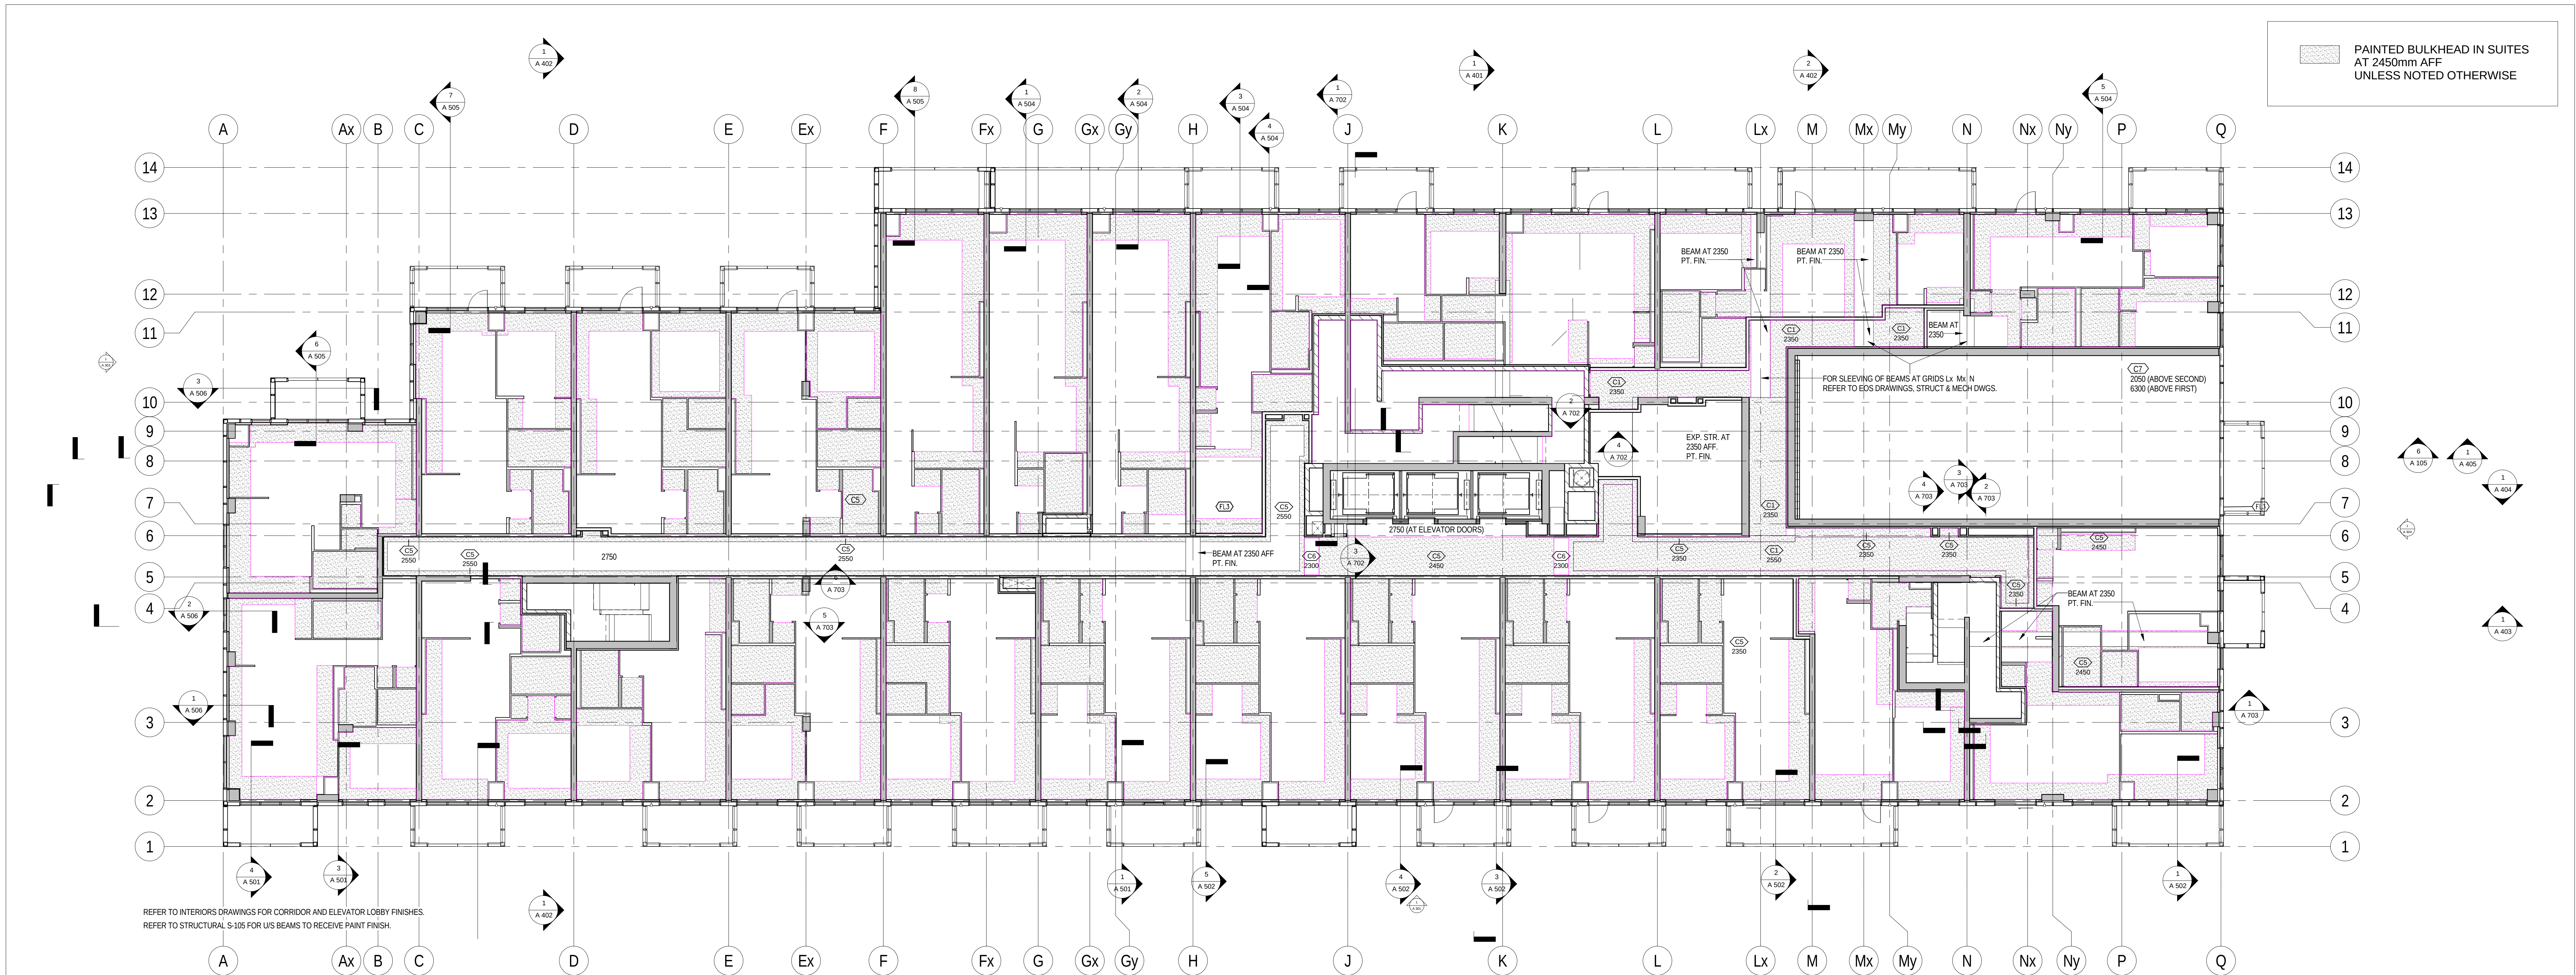

REFLECTED CEILING PLAN LEVEL 2
1:100

SO NOT SCALE THIS DRAWING
This drawing shall be used for construction purposes only.
Copyright © 2014 Teeples Architects Inc.

SQ
SPADINA QUEEN
TRIDEL

METRIC SCALE DRAWING		
FIRST FLOOR ELEV. +93.60m		
NO.	ISSUED / REVISED FOR	DATE
1	Issued for 50% Completion	2014-05-23
2	Issued for Permit	2014-05-23
3	Issued for Construction	2014-06-03
4	Revised for Permit	2014-07-03
5	Revised for Permit	2014-08-03
6	Issued for Tender	2014-08-23
7	Issued for Tender	2014-09-23
8	Issued for Construction	2015-04-23
9	Issued for ASB	2015-04-23


SQ ALEXANDRA PARK - BLOCK 11
38 CAMERON ST., TORONTO, ONTARIO M5T 2H2


project no: 12-115
scale: AS INDICATED
drawn by: AS
reviewed by: SH
date: 2014-09-23


Teeples Architects
1000 BAYVIEW AVE. SUITE 1000 SCARBOROUGH, ONTARIO M1S 5B5
RCP GROUND & LV 2

A 261

project no: 12-1
scale: 1:1
drawn by: 1
reviewed by:
date: 2014-09

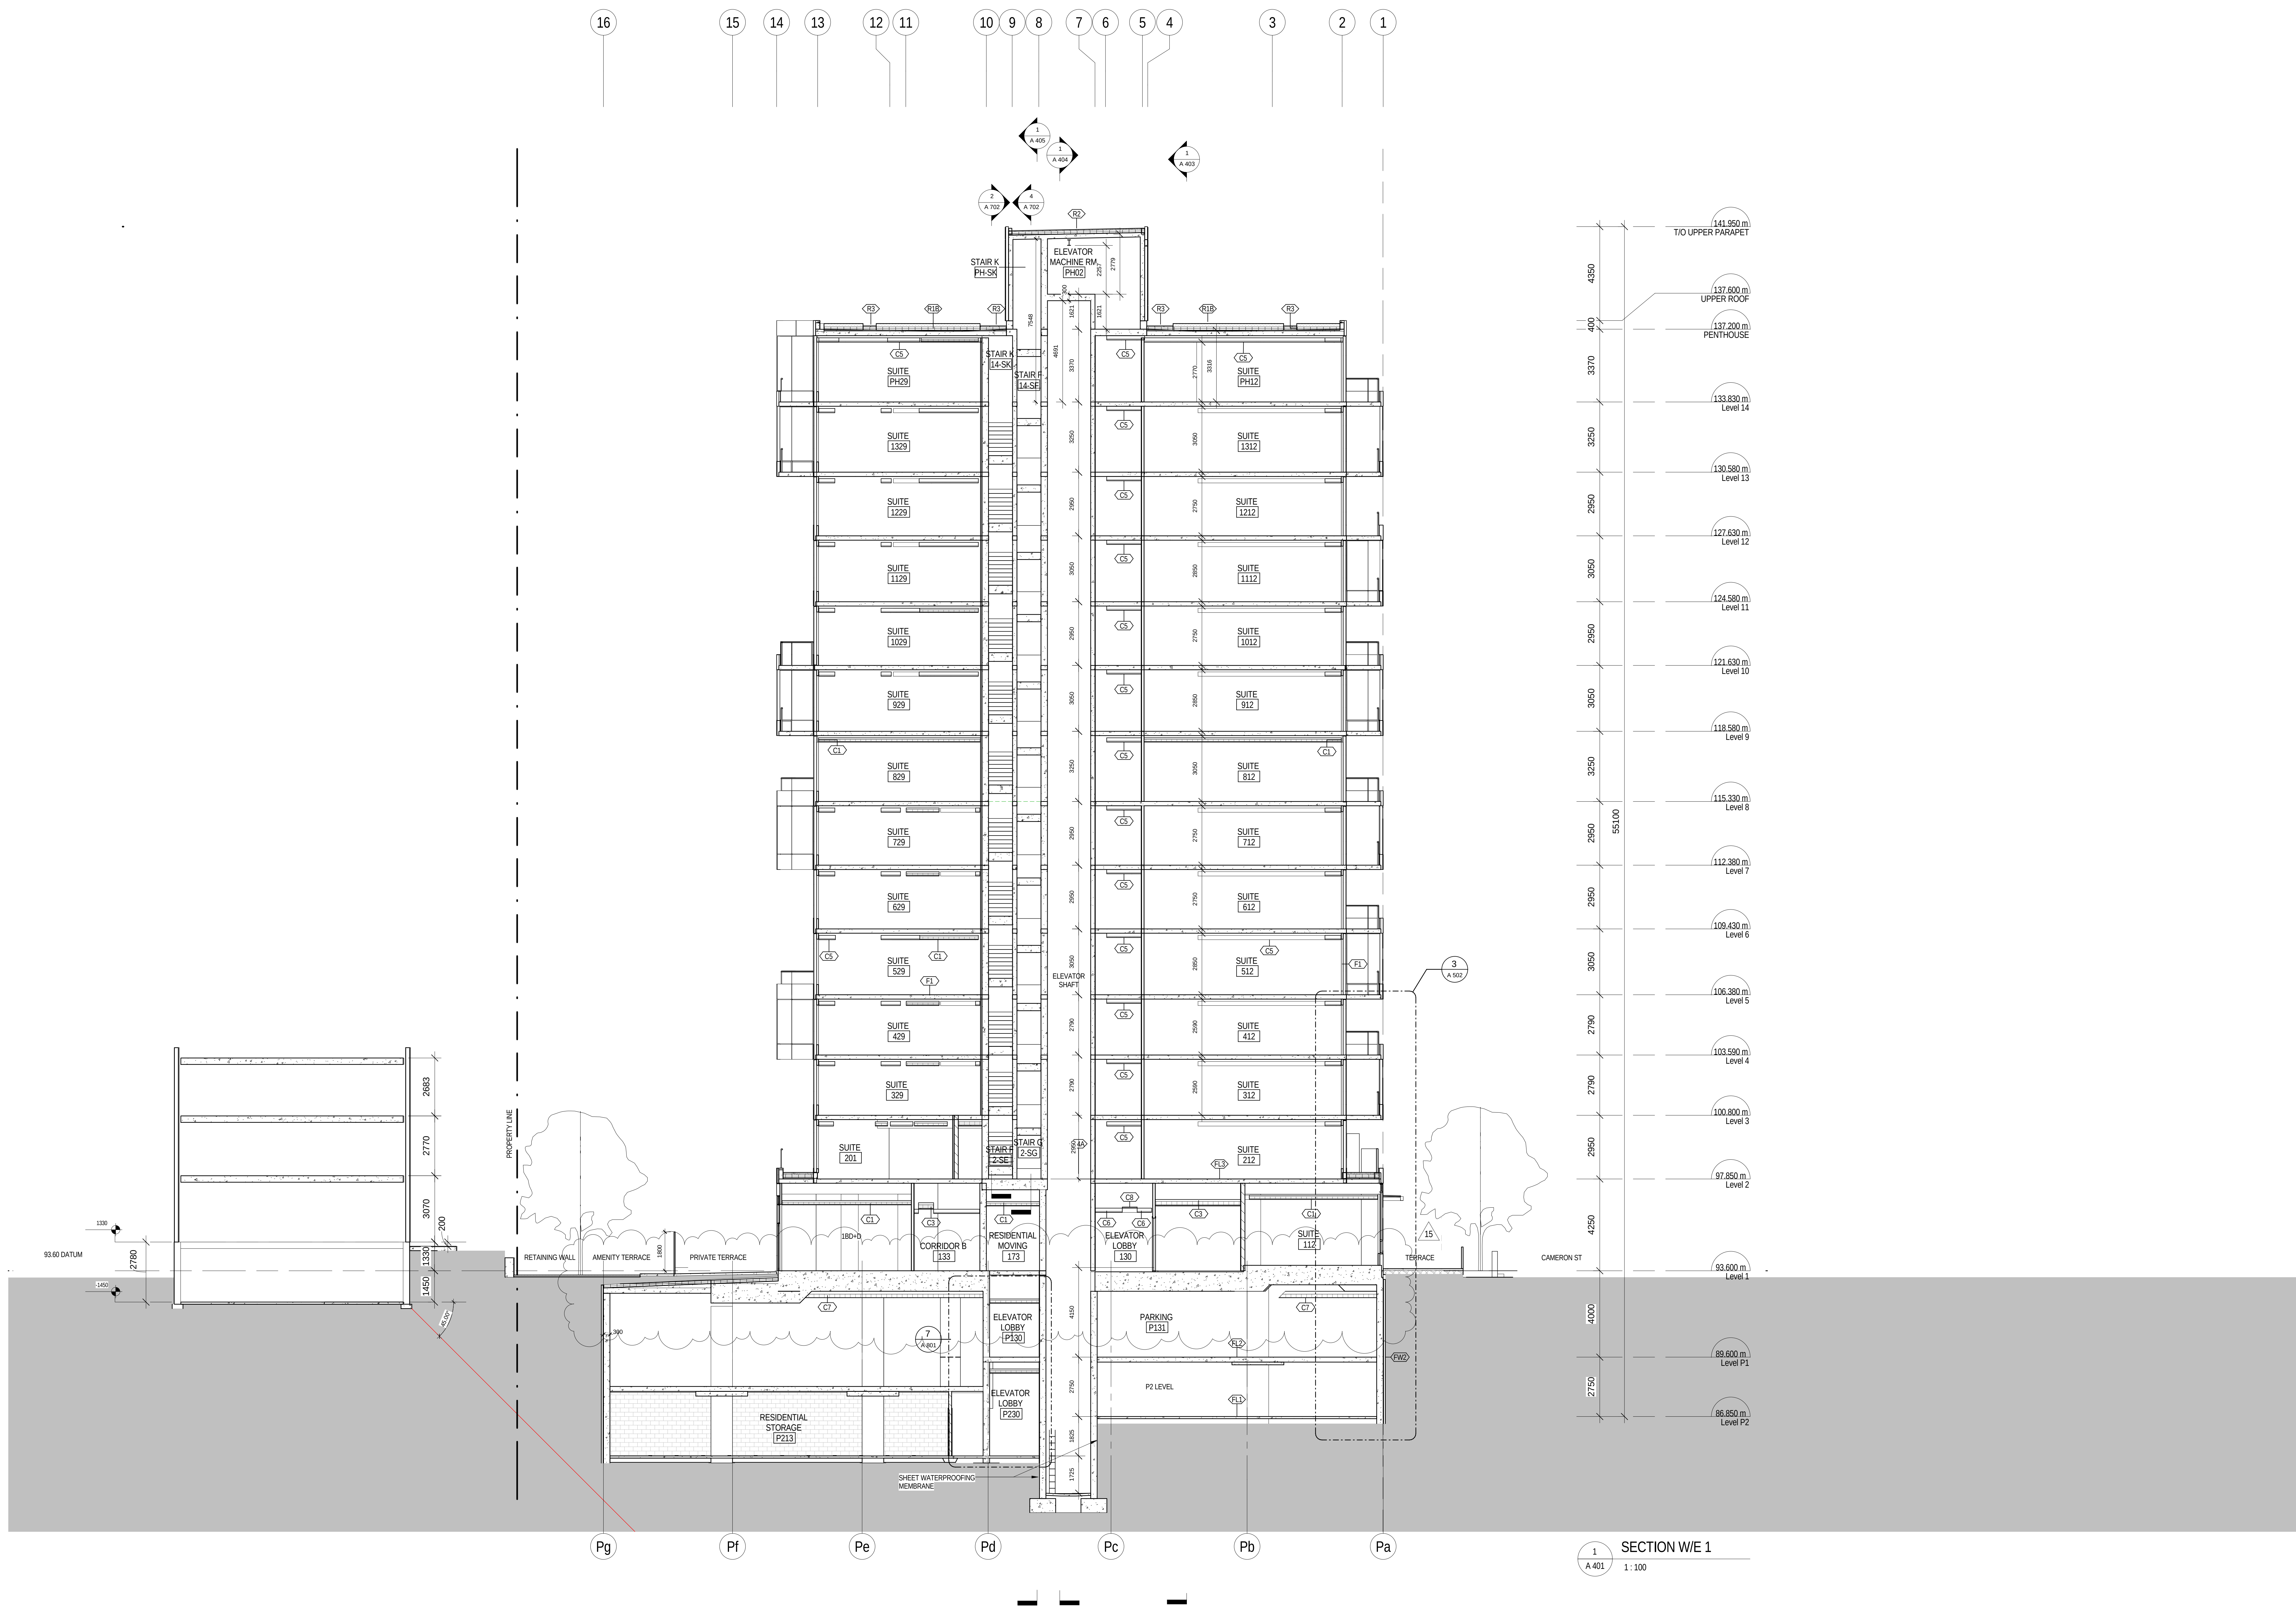

 

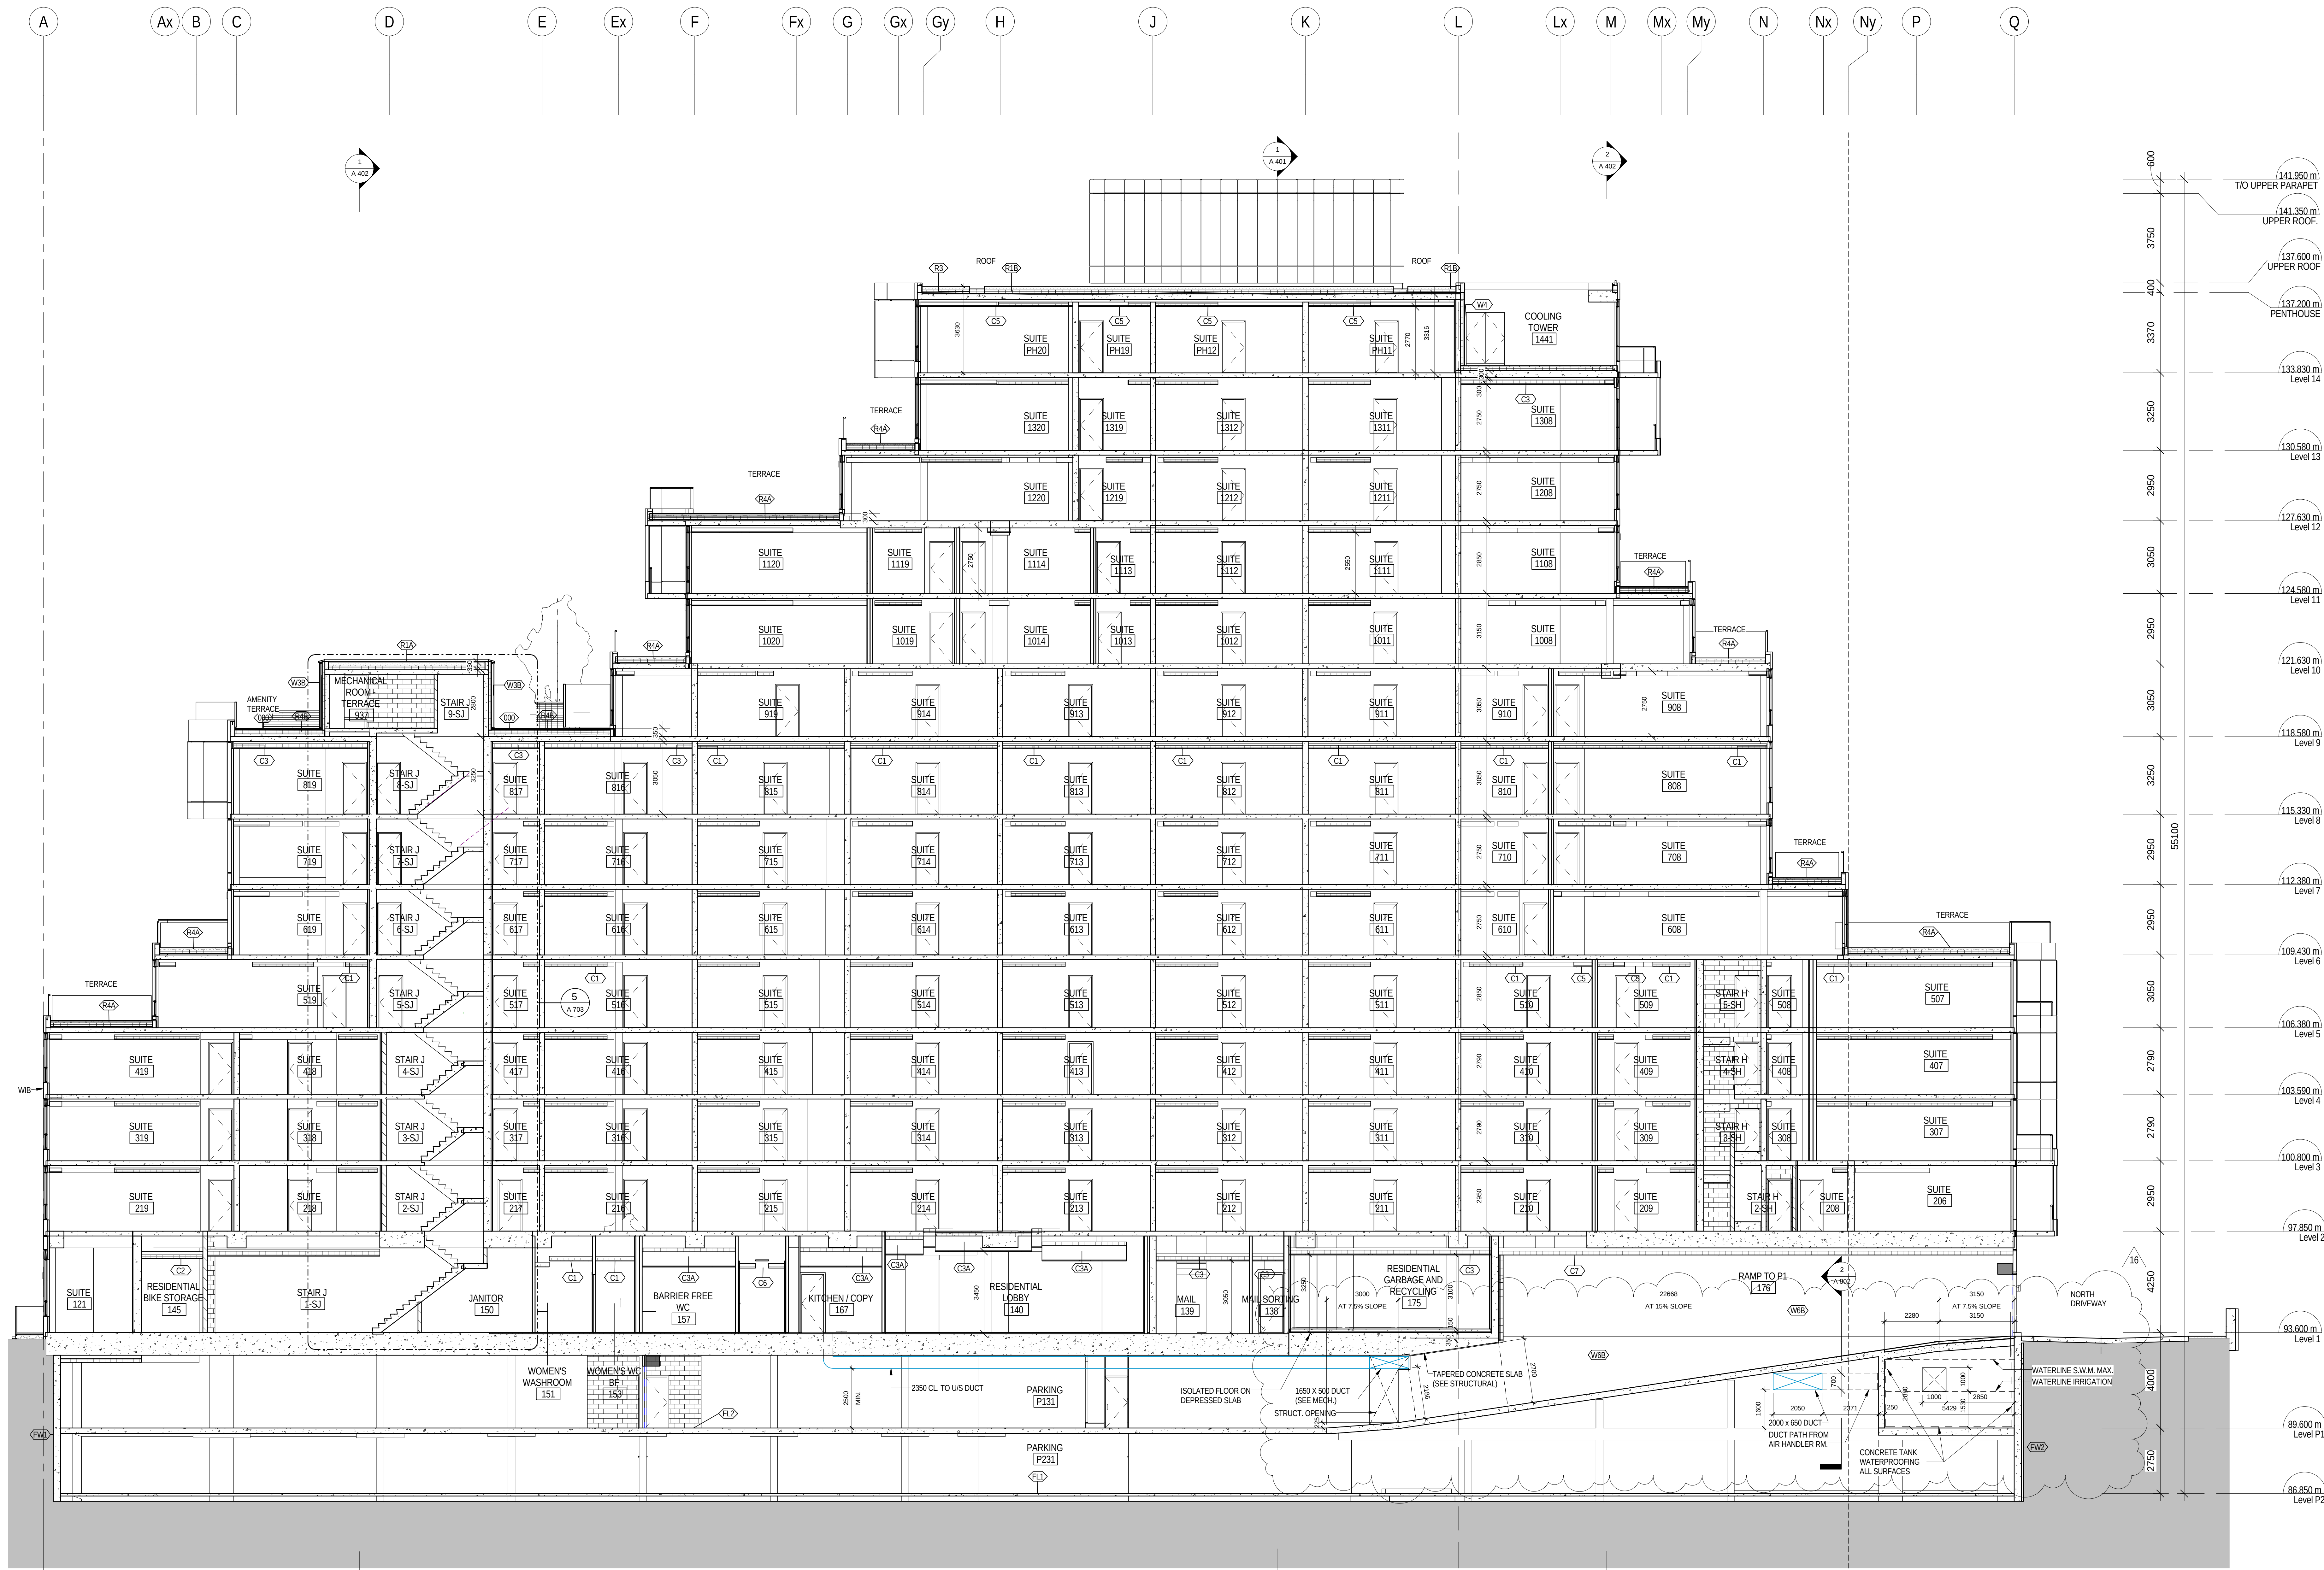

1 SECTION S/N 1
A 403 1:100

SO NOT SCALE THIS DRAWING
This drawing shall be used for construction purposes only.
The drawing shall be used for construction purposes only.
The drawing shall be used for construction purposes only.
The drawing shall be used for construction purposes only.




METRIC SCALE DRAWING
FIRST FLOOR ELEV. +93.60m

NO.	ISSUED / REVISED FOR	DATE
1	Issued for SPA	2013-03-26
2	Issued for Construction	2013-04-11
3	Issued for Construction	2013-04-17
4	Revised for SPA	2014-01-10
5	Issued for Construction	2014-03-18
6	Issued for Elevator Tender	2014-04-07
7	Issued for Construction	2014-05-02
8	Issued for 90% Completion	2014-05-02
9	Issued for Permit	2014-05-02
10	Issued for Construction	2014-05-02
11	Revised for Permit	2014-07-02
12	Revised for Permit	2014-08-02
13	Issued for Tender	2014-08-26
14	Issued for Tender	2014-09-02
15	Issued for ASH-01	2015-03-05
16	Issued for ASH-01	2015-03-05


SQ ALEXANDRA PARK - BLOCK 11
38 CAMERON ST., TORONTO, ONTARIO M5T 2H2

project no: 13-115
scale: 1:100
drawn by: TA
reviewed by: SA
date: 2014-09-23





Teeples Architects
1000 BAYVIEW AVE. SUITE 1000 SCARBOROUGH, ONTARIO M1S 5B5
416-291-1111
SECTION S/N 1

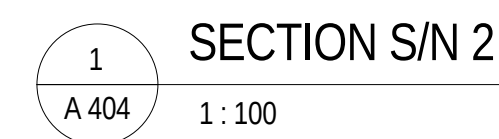

METRIC SCALE DRAWING		
FIRST FLOOR ELEV. +93.60m		
NO.	ISSUED/REVISED FOR	DATE
1	Issued for SPA	2013-03-26
2	Issued for Construction	2013-04-11
3	Issued for Construction	2013-04-17
4	Revised for SPA	2014-01-10
5	Issued for Construction	2014-03-31
6	Issued for Elevator Tender	2014-04-07
7	Issued for Construction	2014-05-01
8	Issued for 90% Completion	2014-05-23
9	Issued for Permit	2014-05-28
10	Issued for Construction	2014-06-03
11	Revised for Permit	2014-07-02
12	Revised for Permit	2014-08-02
13	Issued for Tender	2014-08-26
14	Issued for Tender	2014-09-23
15	Issued for ASH-01	2015-03-05
16	Issued for ASH-02	2015-04-29

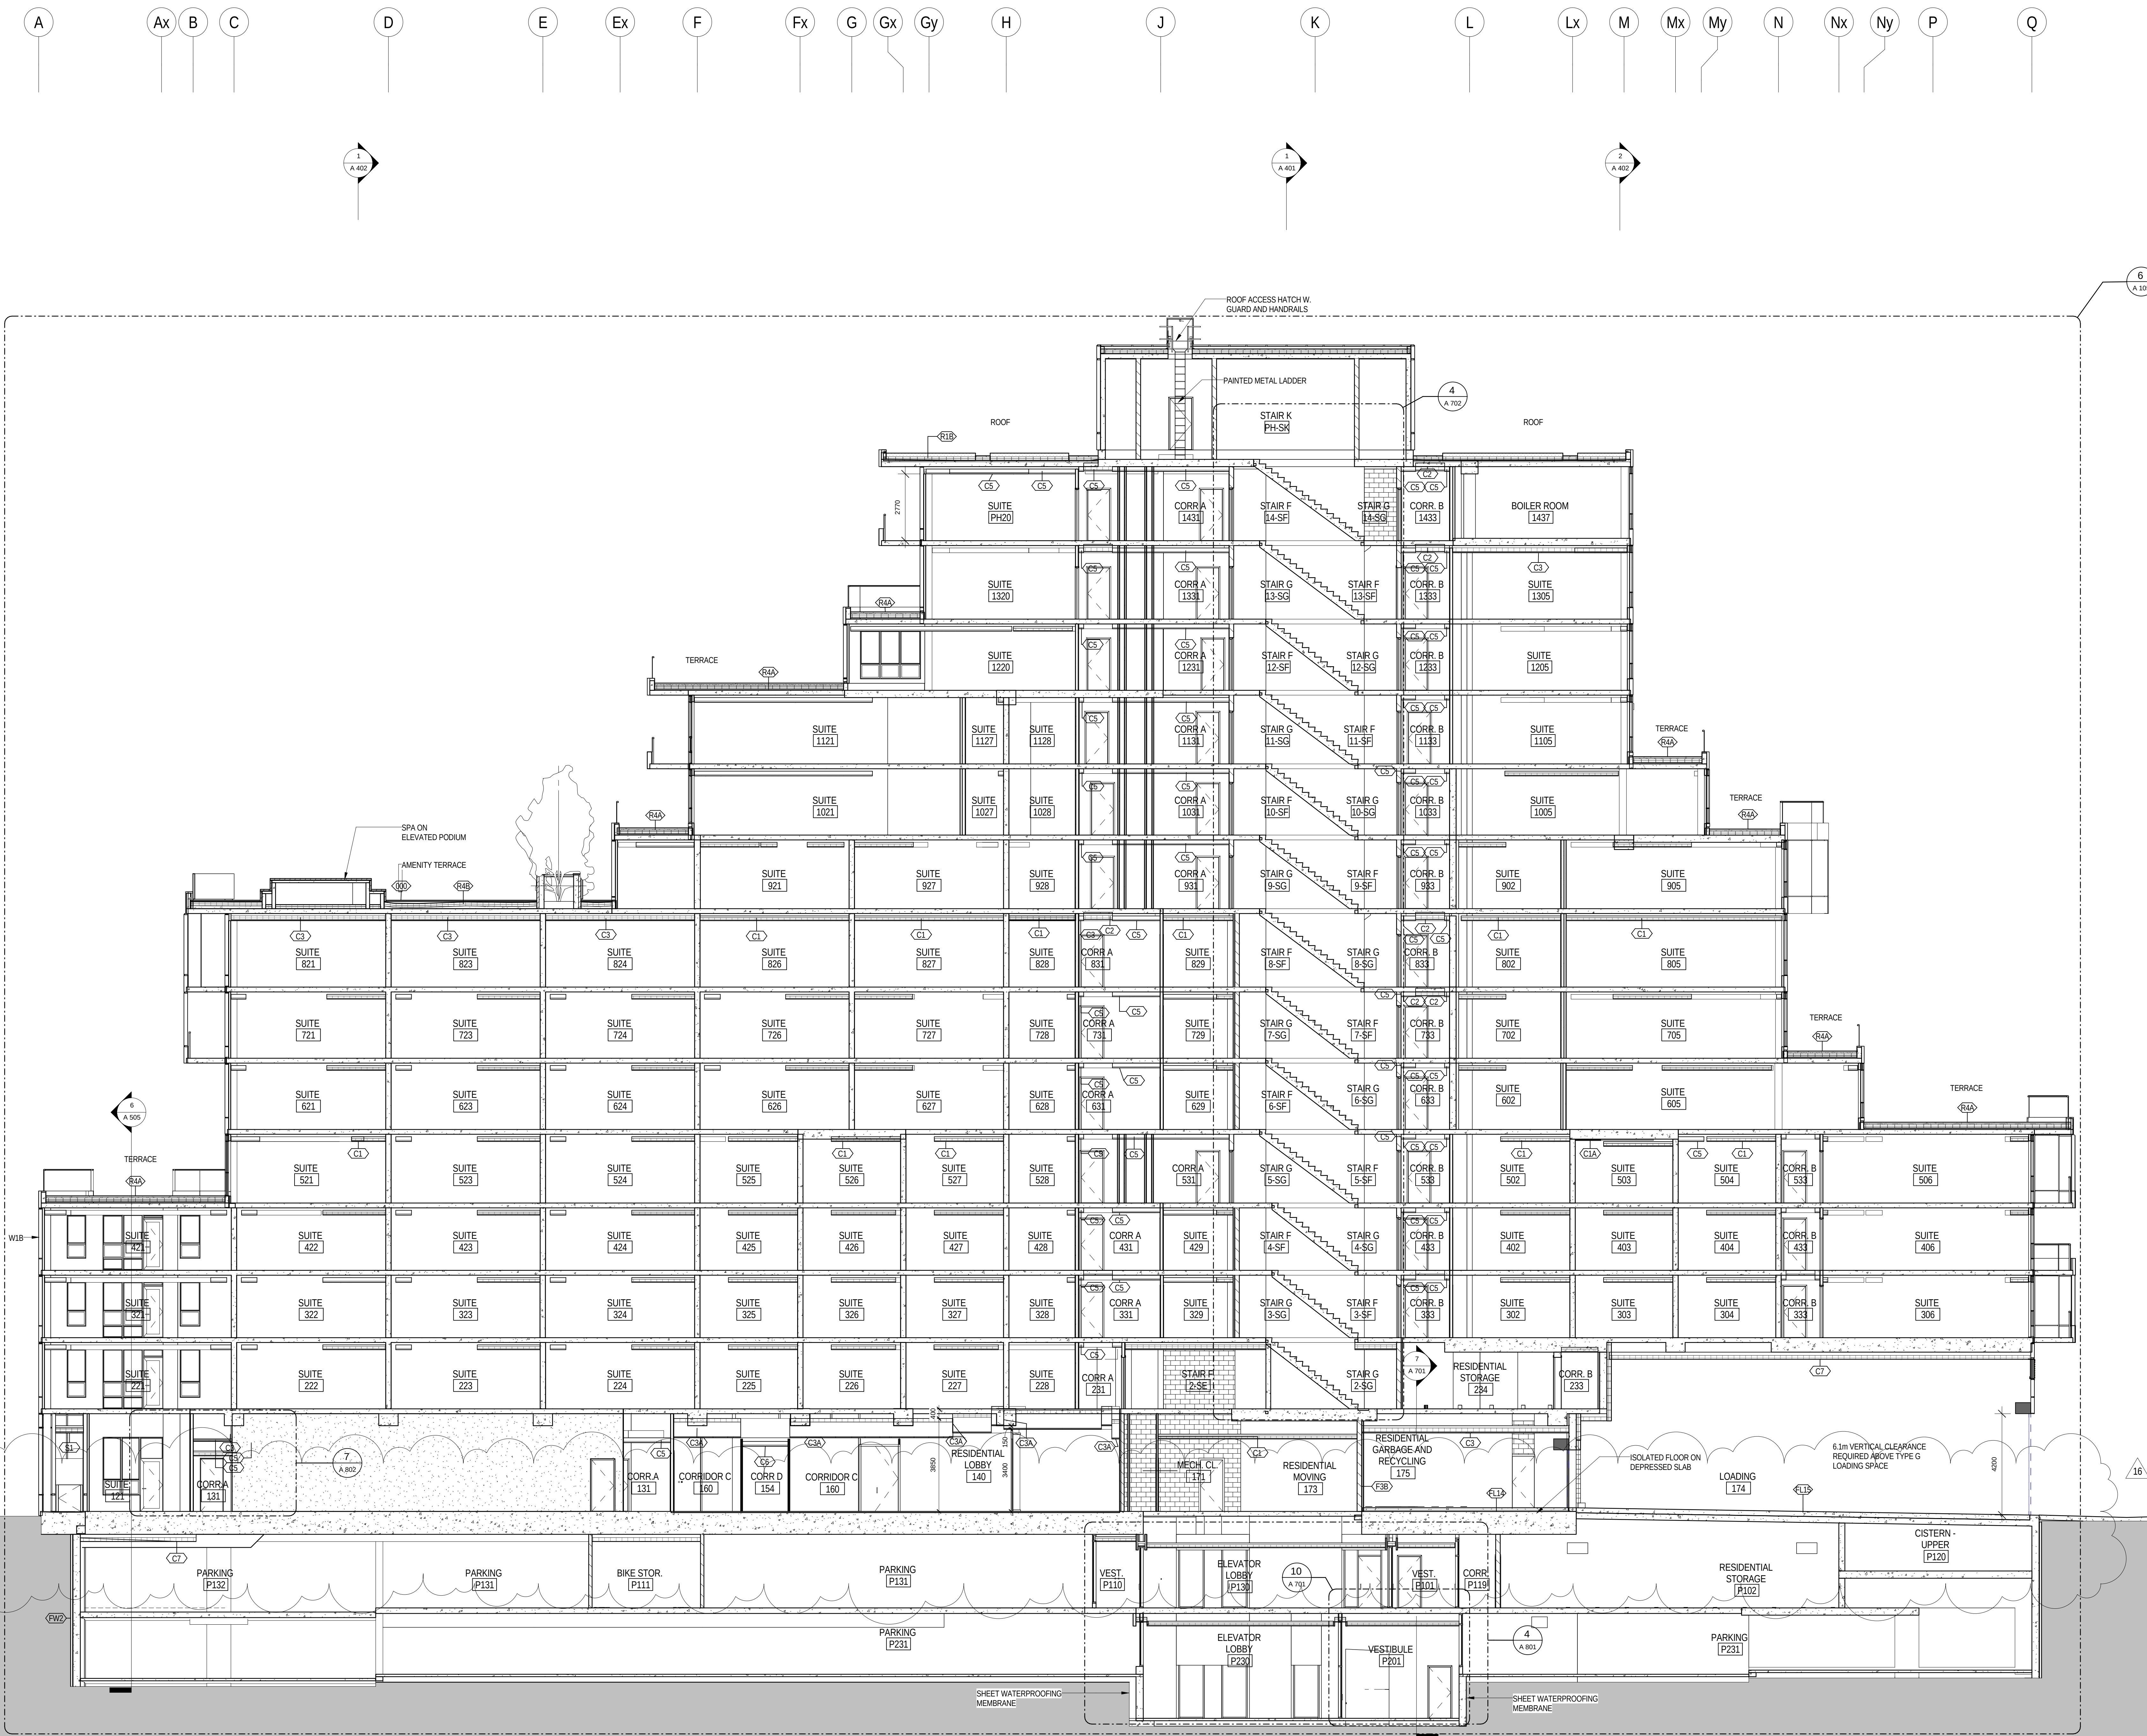

1 SECTION S/N 3
A 405 1:100

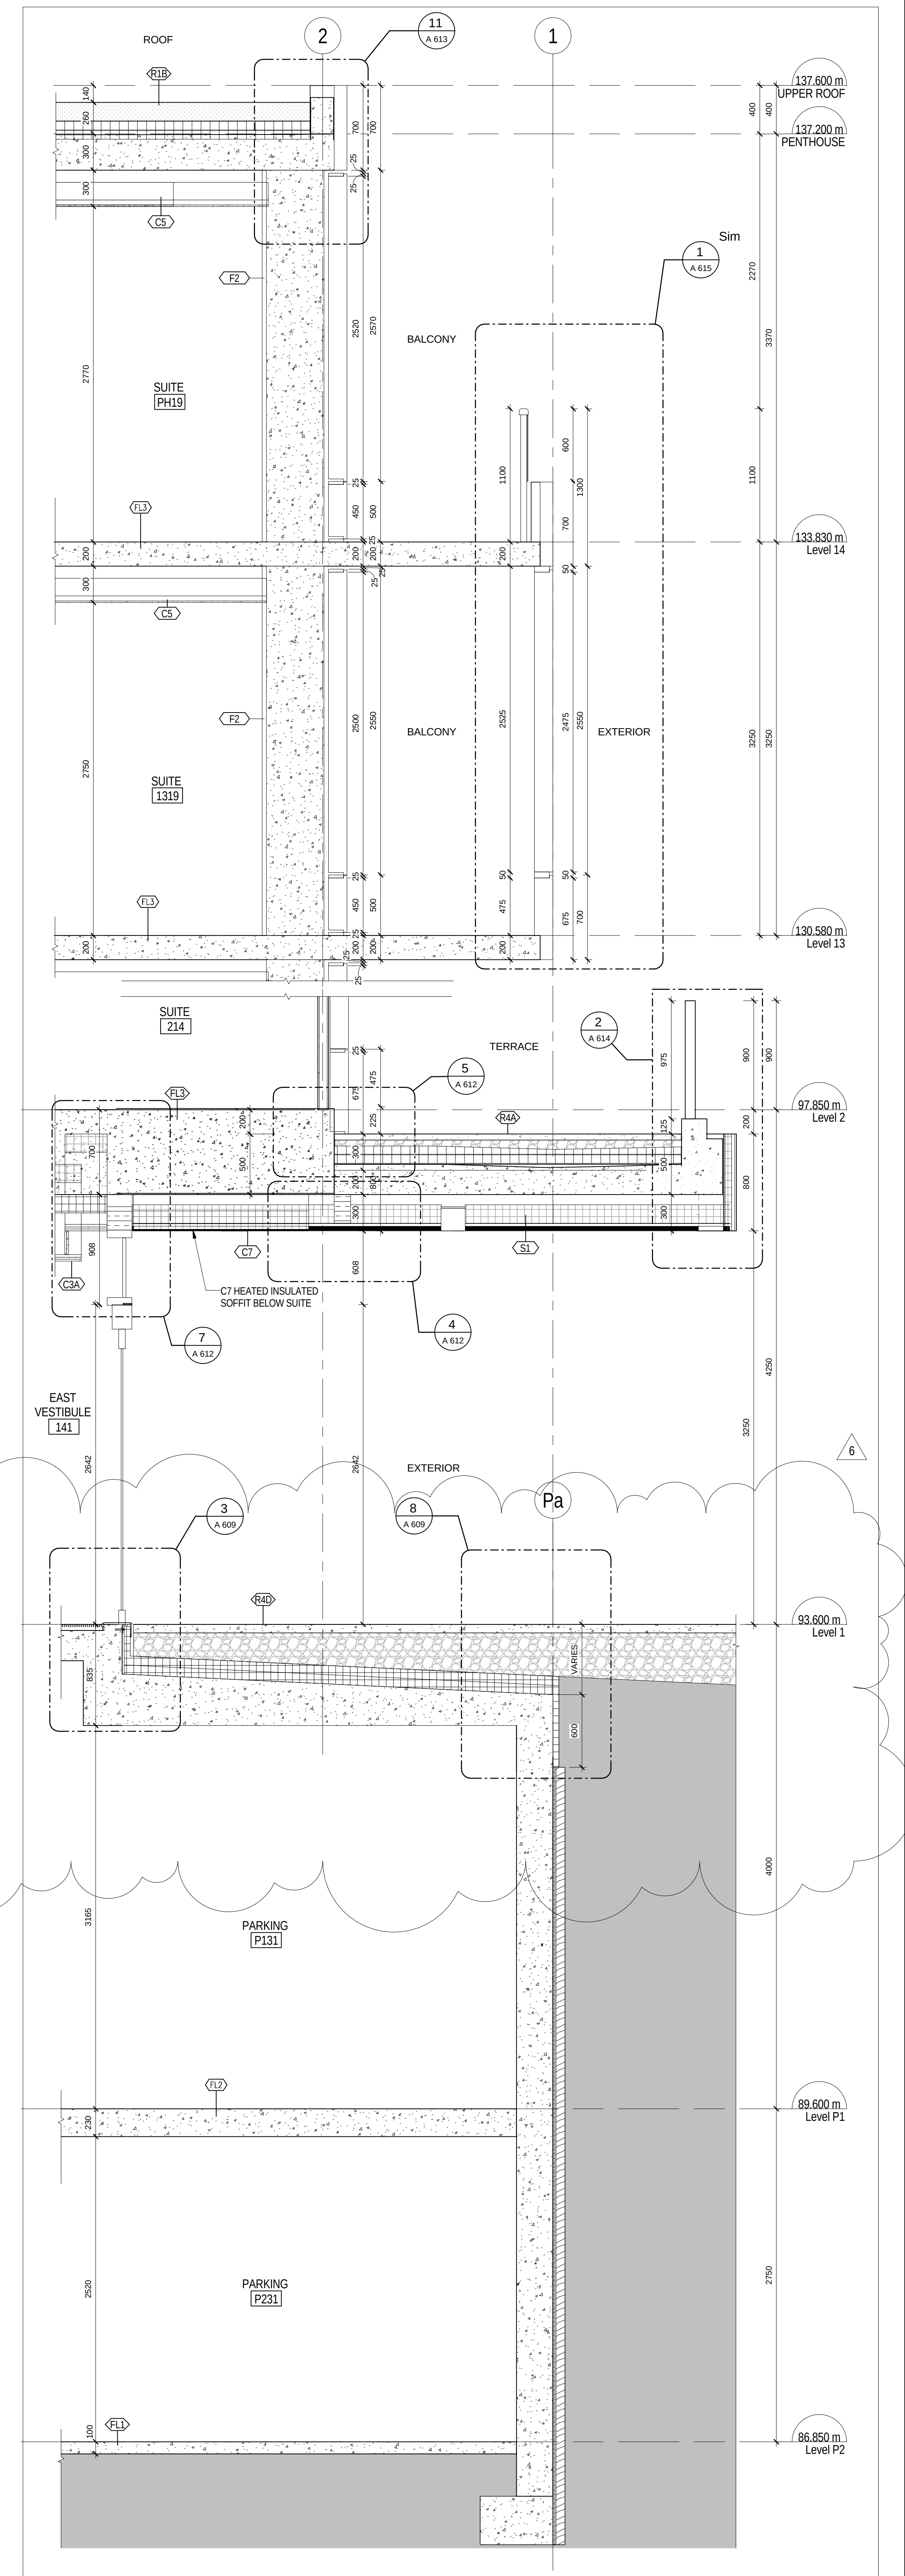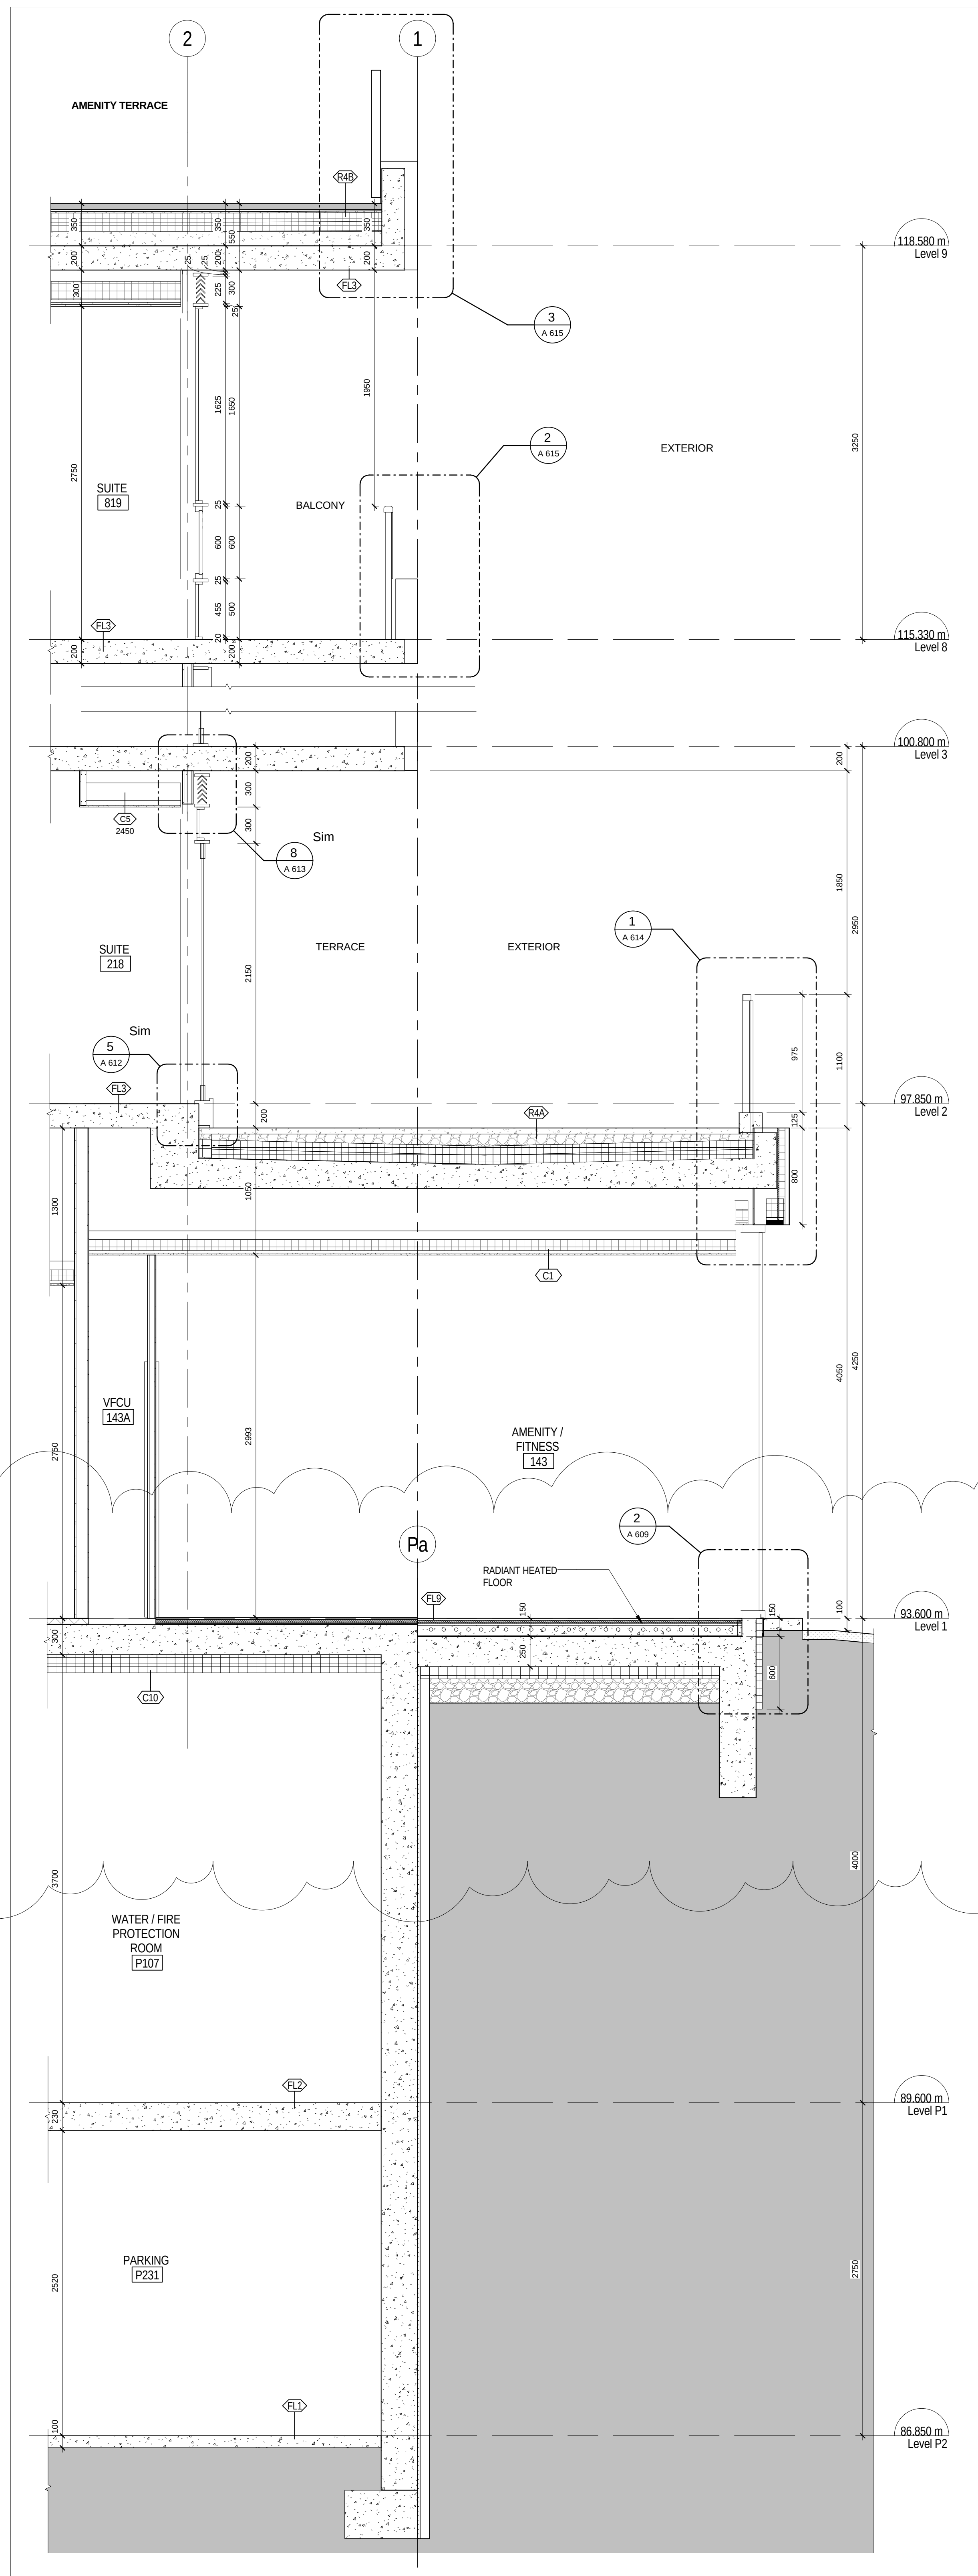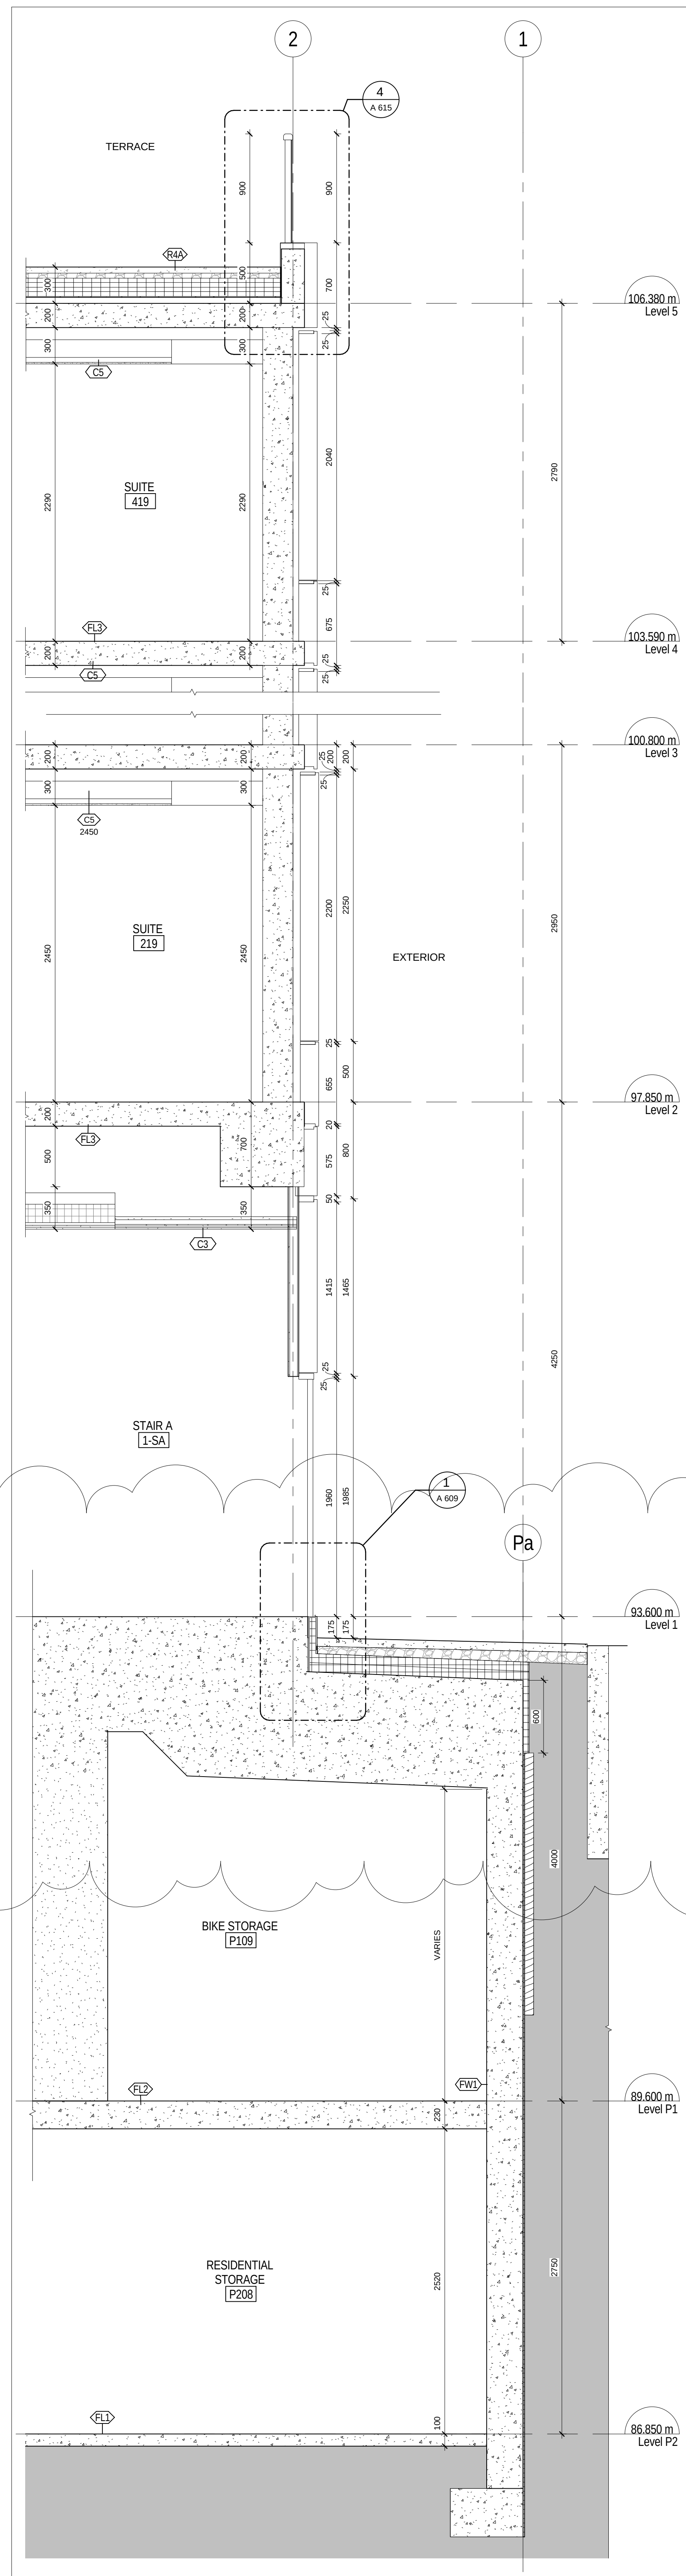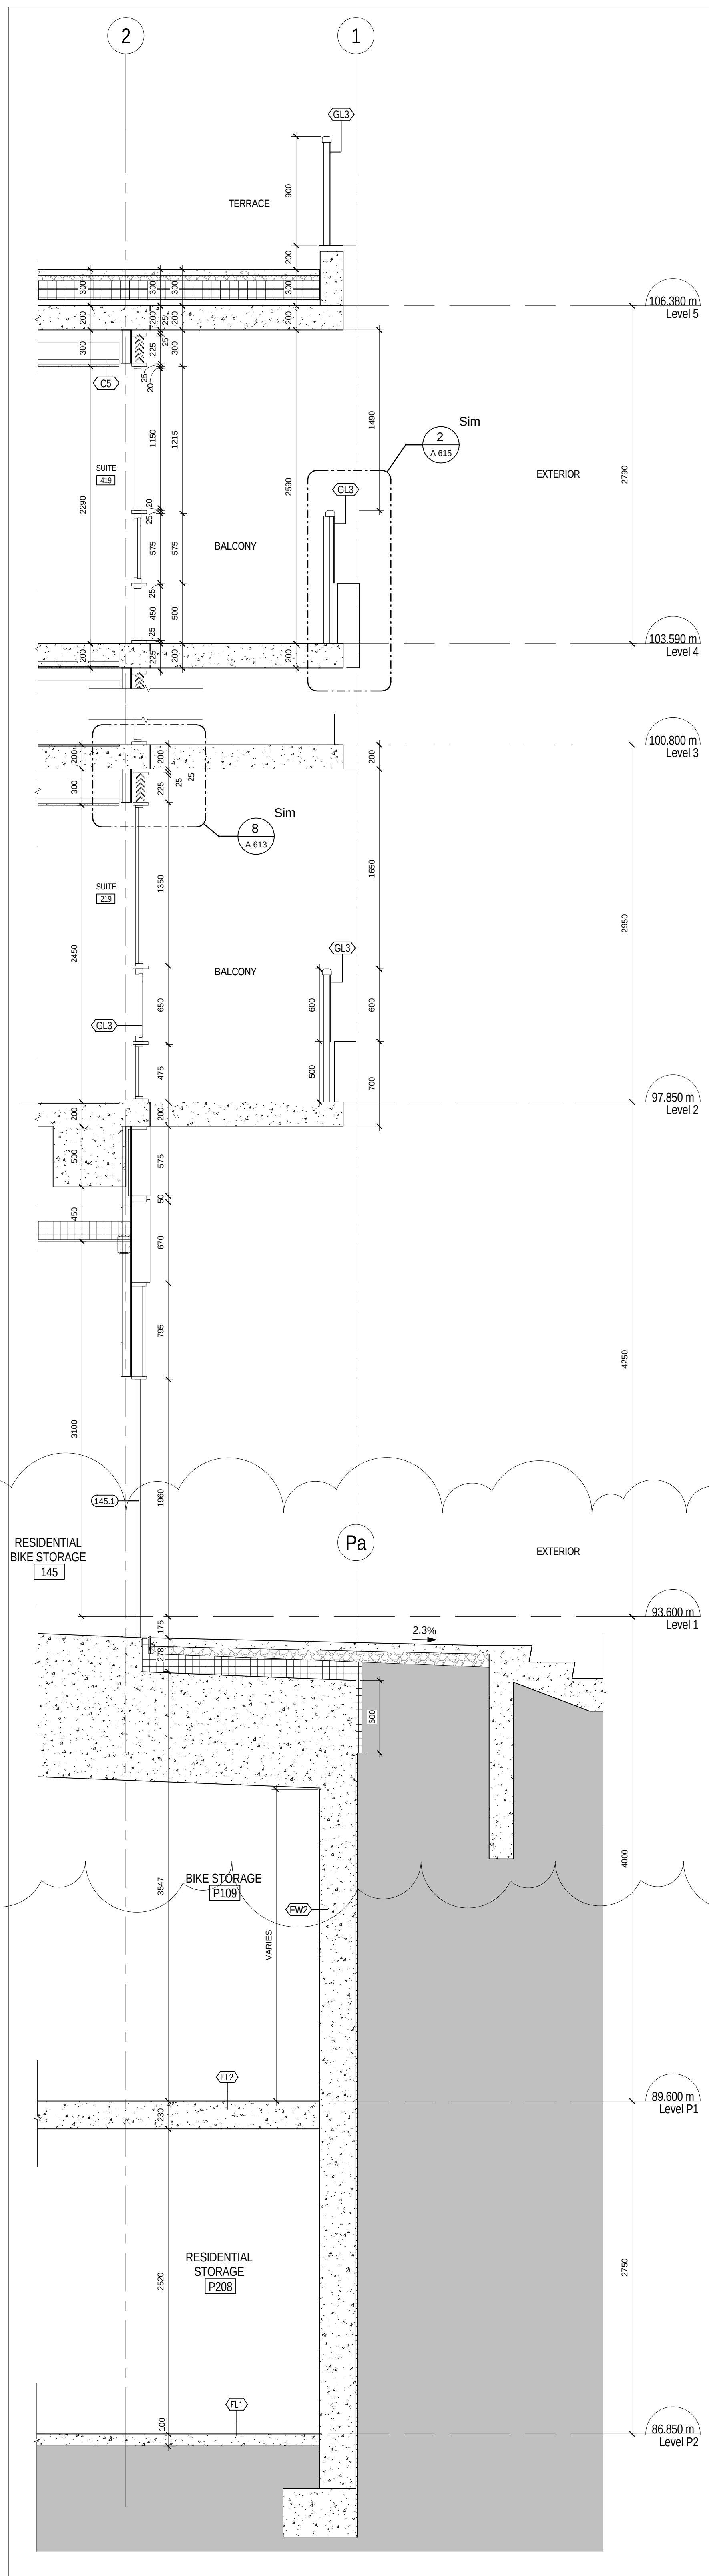

All drawings, specifications, related documents and designs are the copyright property of the architect and shall be returned upon request. Reproduction of the drawings, specifications, related documents and designs in whole or in part is strictly prohibited without the architect's written permission.

This drawing, as an instrument of service, is provided by and is the property of **Teague Architects Inc.** and shall be used only for the project named in this drawing and solely for reference purposes only. The architect is not responsible for coordination and verification of all dimensions contained herein and all measurements and conditions on site are the responsibility of the contractor. The contractor shall report any discrepancies to the consultant in writing prior to the commencement of any affected work.

DO NOT SCALE THIS DRAWING

This drawing shall not be used for construction purposes unless otherwise indicated.

Teague Architects

METRIC SCALE DRAWING		
FIRST FLOOR ELEV. +93.60m		
No.	ISSUED / REVISED FOR:	DATE:
1	Issued for Coordination	2014-06-23
2	Reissued for Permit	2014-07-10
3	Reissued for Permit	2014-08-22
4	Issued for Tender	2014-08-26
5	Issued for Tender	2014-09-22
6	Issued for ASI 03	2015-04-29

SQ ALEXANDRA PARK - BLOCK 11
38 CAMERON ST, TORONTO, ONTARIO M5T 2H2


project no: 12-11
scale: 1:2
drawn by: T
reviewed by: J
date: 2014-09-2

Teeple Architects ^{PC}


3 CAMDEN STREET TORONTO, ONTARIO
435-595-9554 TEL INFO@TREESEARCH.COM FAX 416-496-17

WALL SECTIONS
EAS


A 501

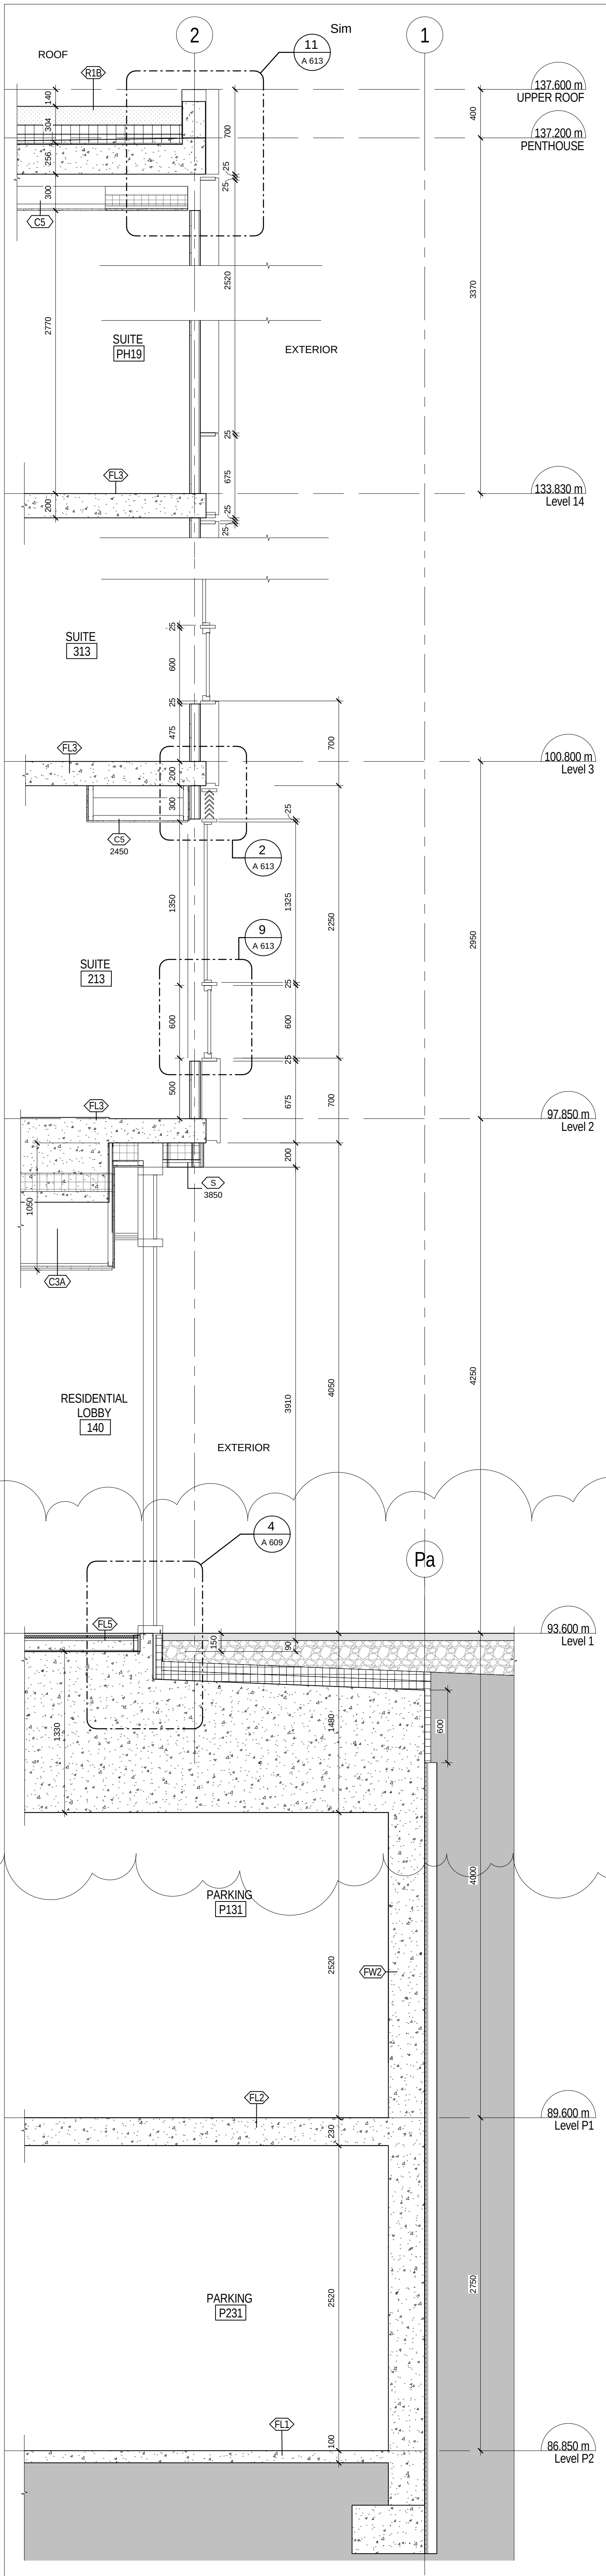


5 EAST WALL SECTION AT VESTIBULE SIDELIGHT
A 502 1:25

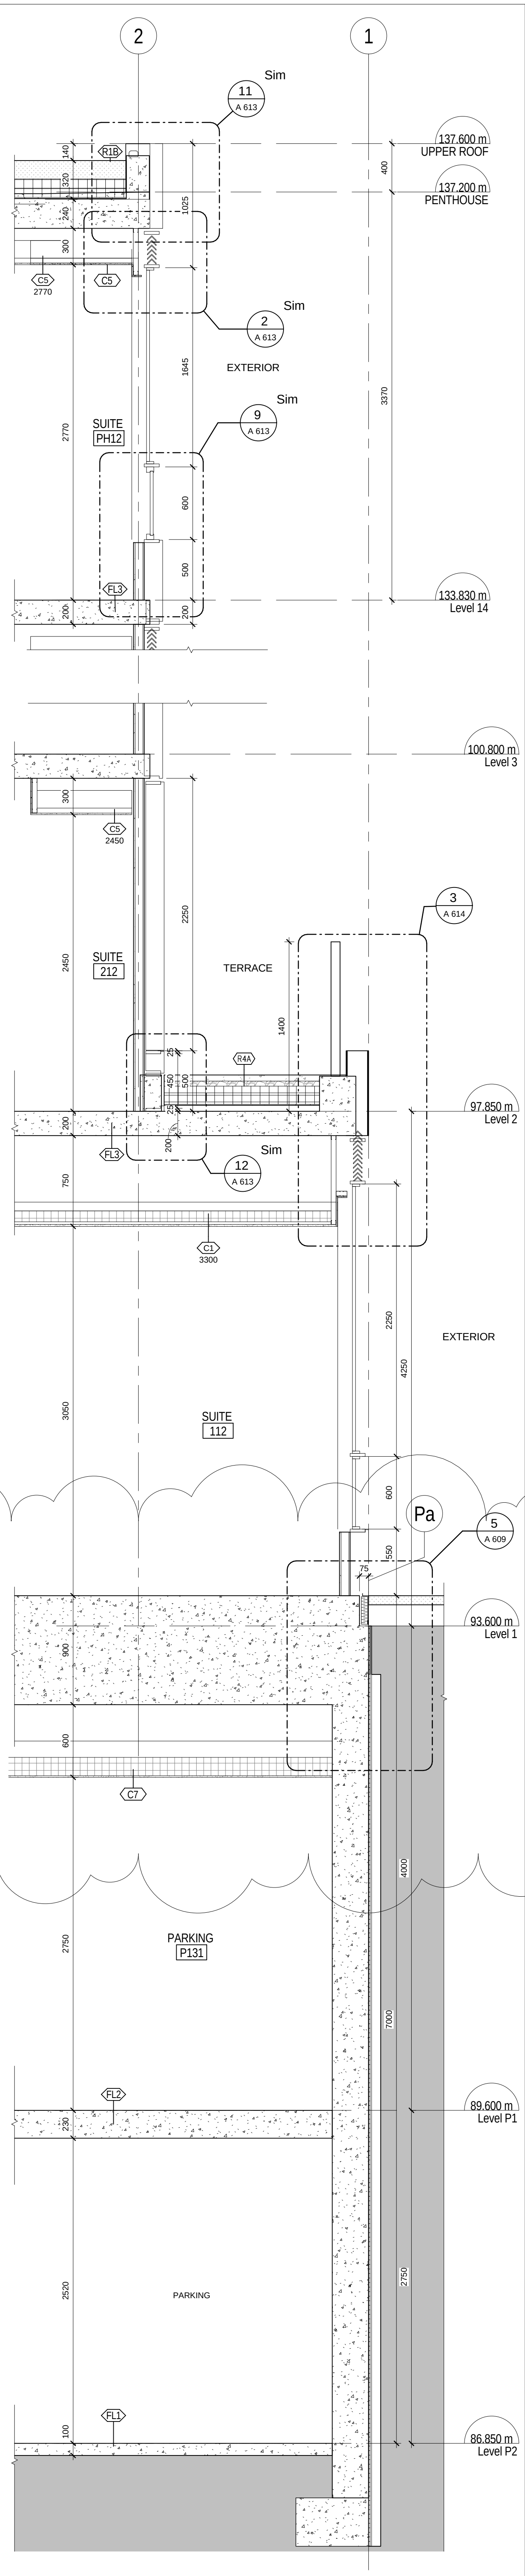


4 EAST WALL SECTION AT GV12
A 502 1:25

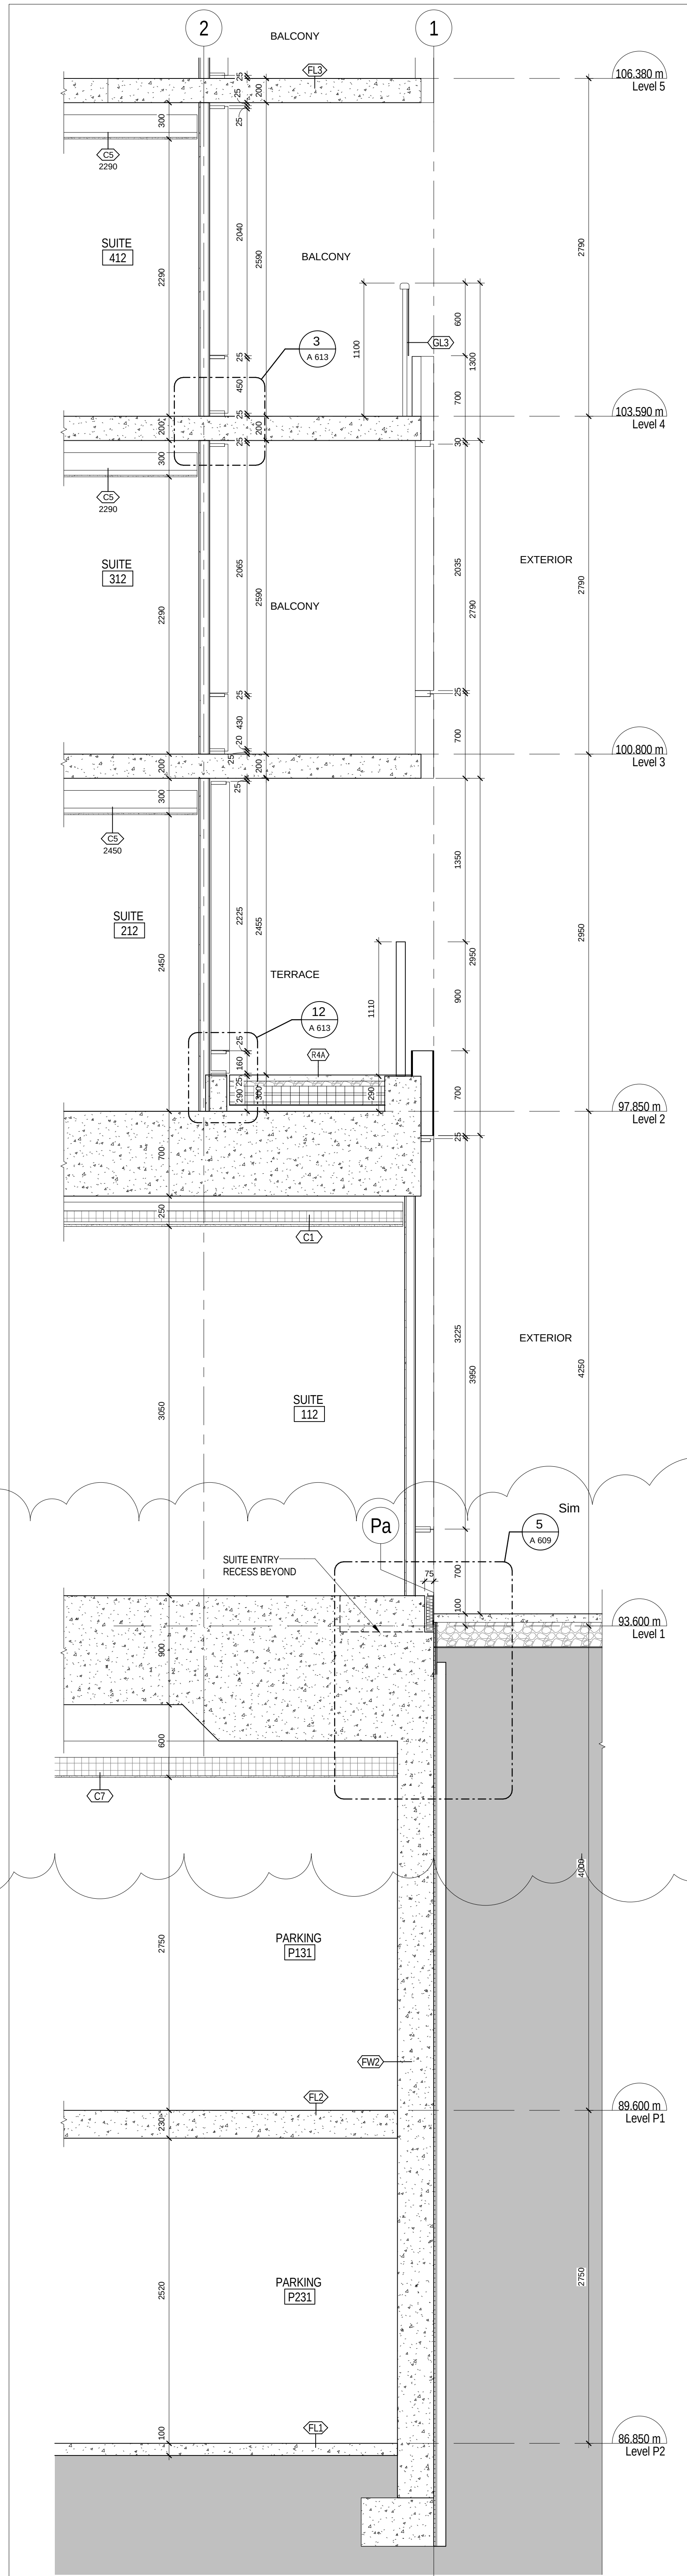

3 EAST WALL SECTION AT GV12 / METAL WALL
A 502 1:25

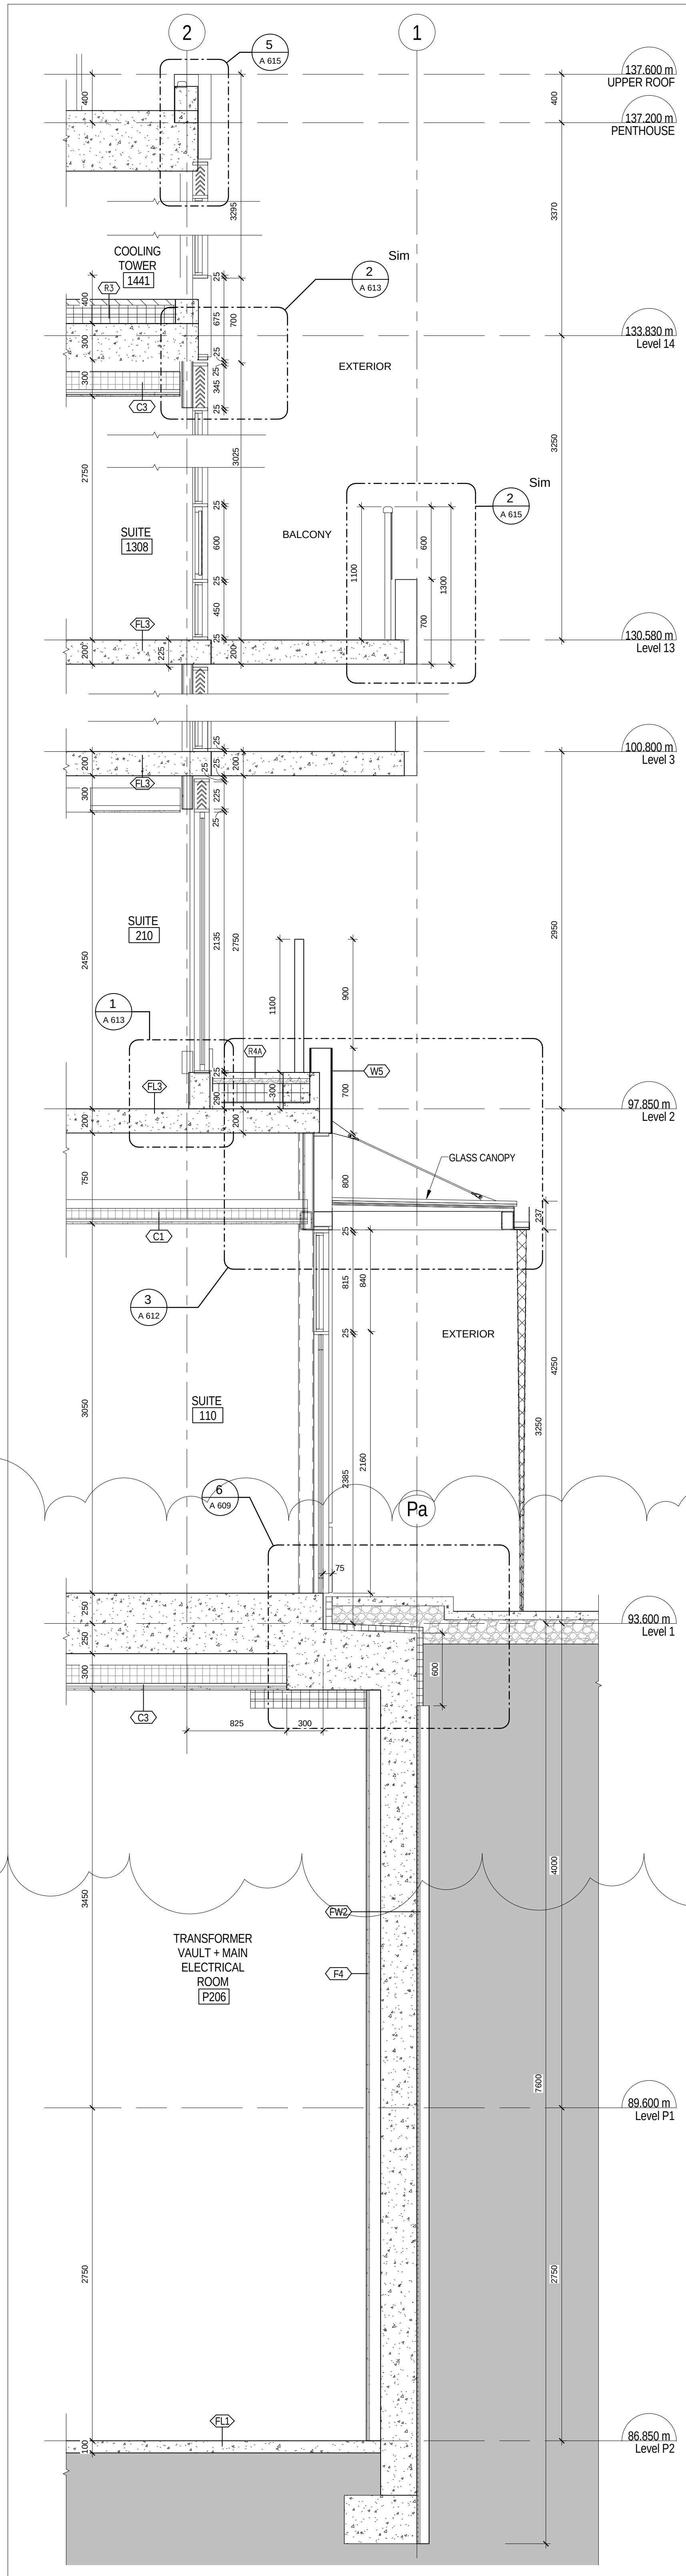

2 EAST WALL SECTION AT GV10/SUITE ENTRY
A 502 1:25

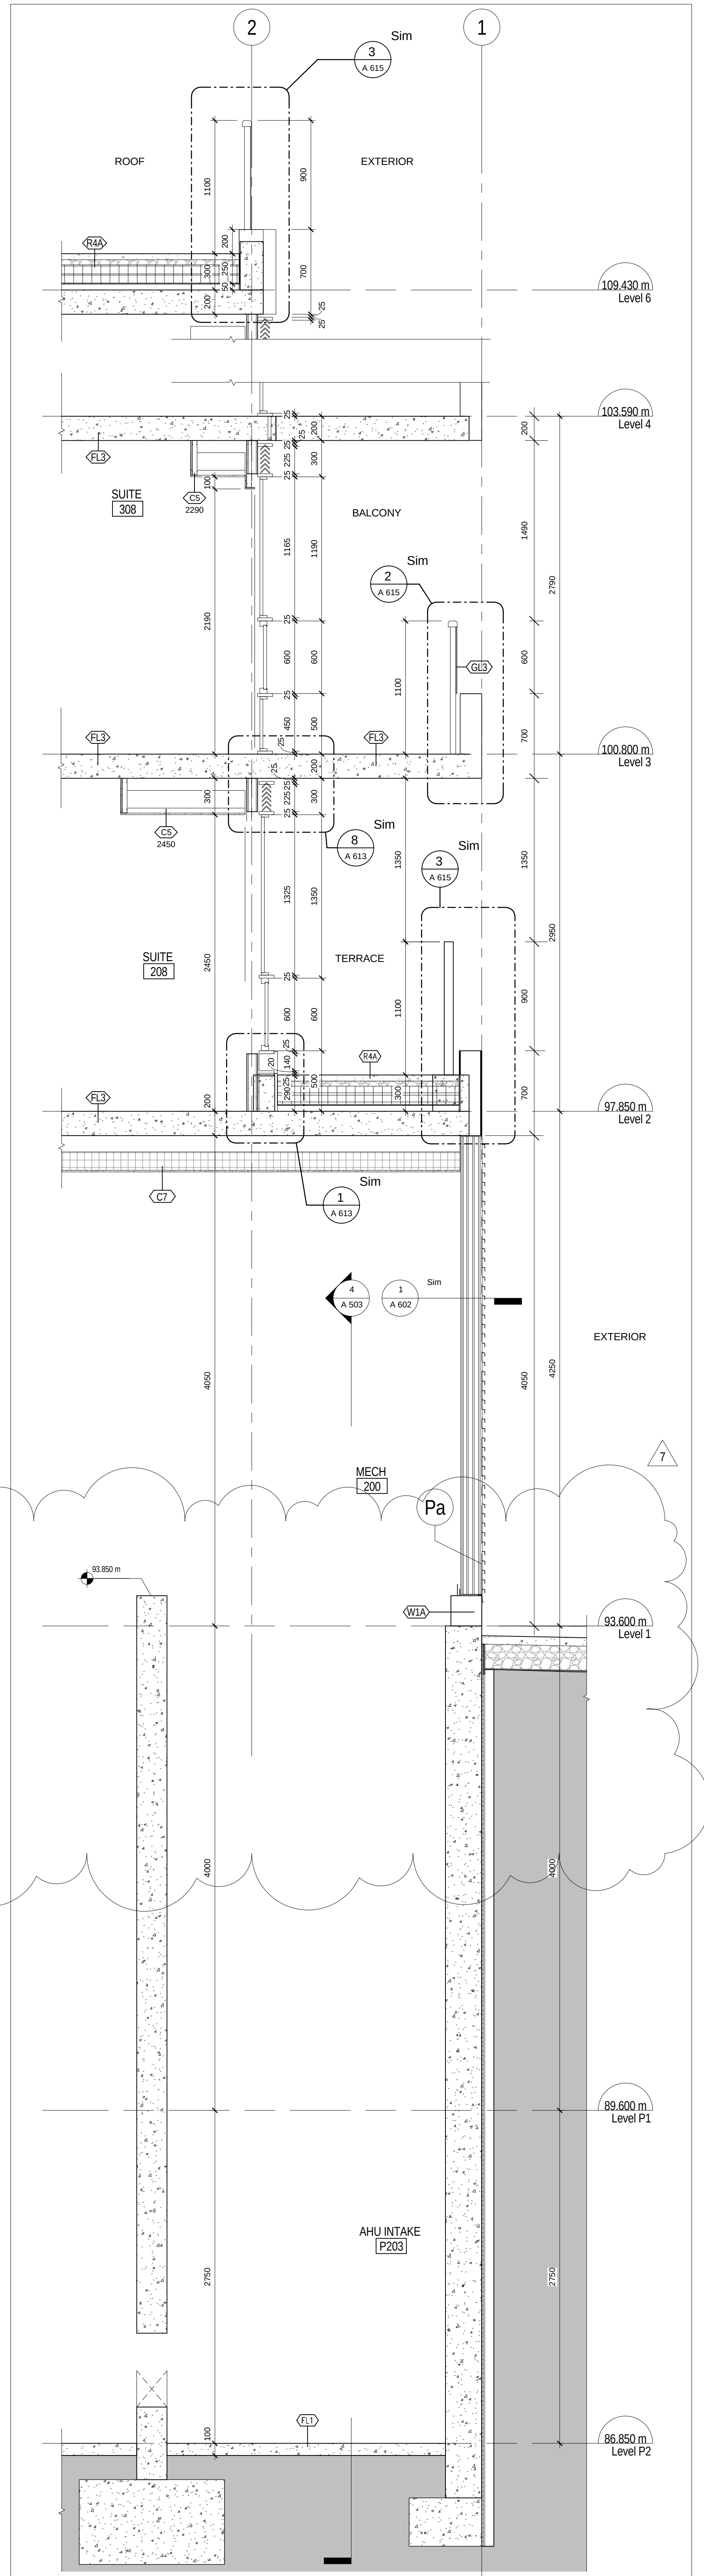

1 EAST WALL SECTION AT AIR INTAKE (LOUVER)
A 502 1:25

SO SPADINA QUEEN TRIDEL

METRIC SCALE DRAWING
FIRST FLOOR ELEV. +93.60m


NO.	ISSUED / REVISED FOR	DATE
1	Issued for Coordination	2014-06-23
2	Revised for Permit	2014-07-02
3	Revised for Permit	2014-08-22
4	Issued for Tender	2014-09-26
5	Issued for Tender	2014-09-22
6	Issued for ASH-CL	2015-03-05
7	Issued for ASH-CL	2015-04-29

project no: 12-115
scale: 1:25
drawn by: TAJ
reviewed by: TAJ
date: 2014-09-22


Teeples Architects

WALL SECTIONS - EAST


A 502

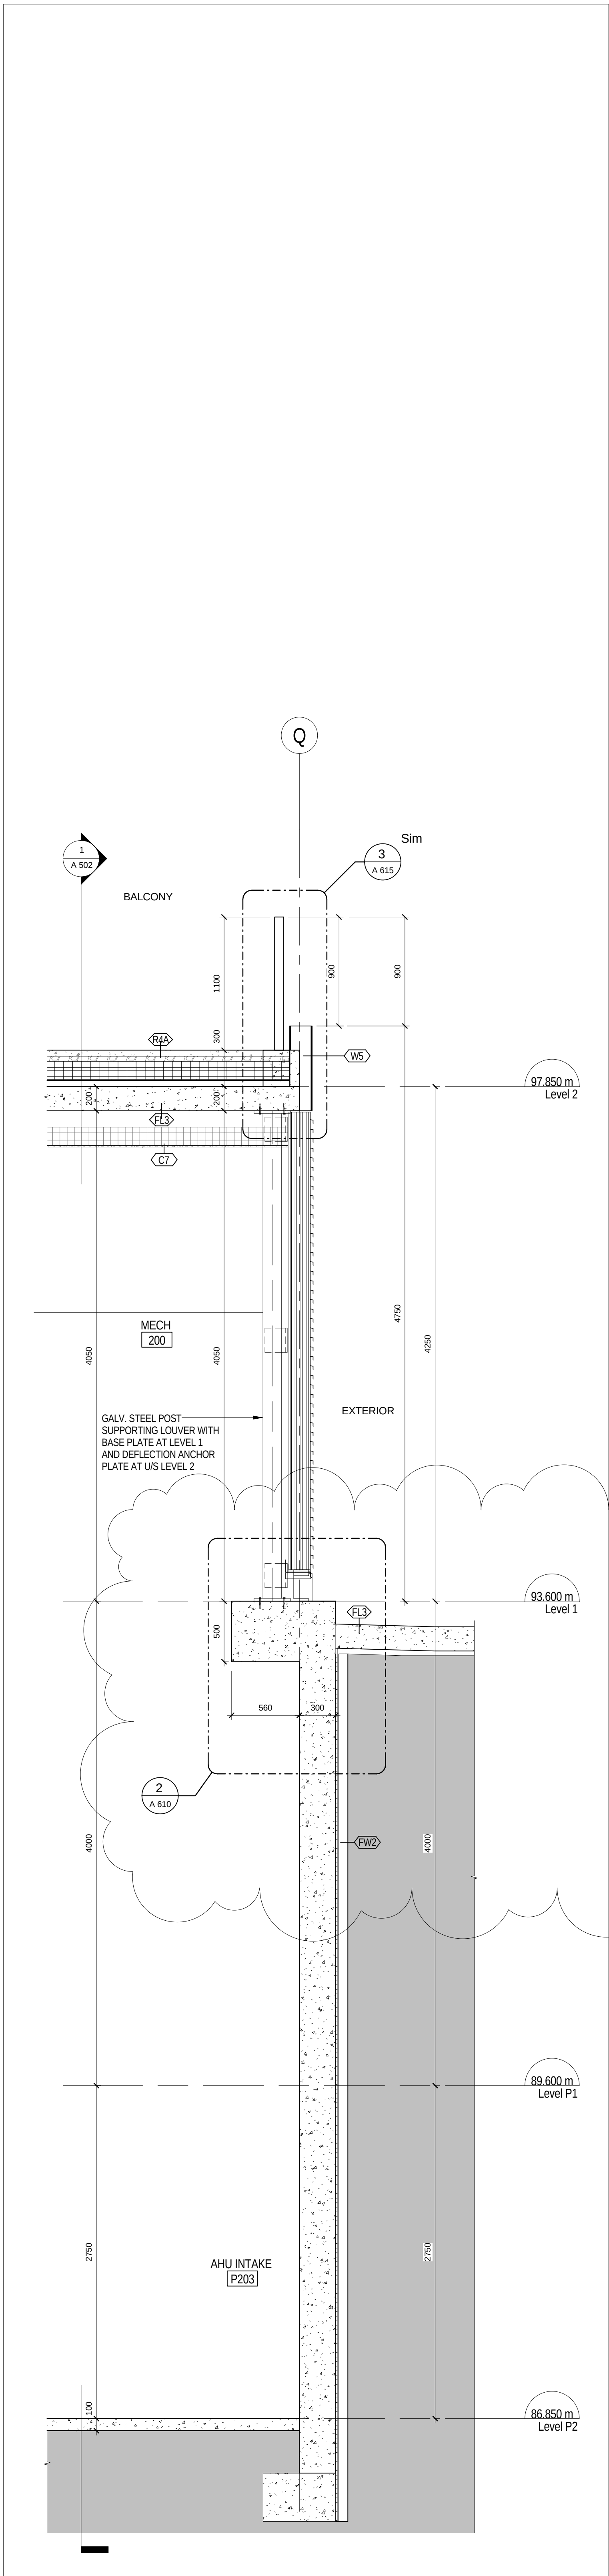


4 NORTH WALL SECTION AT AIR SHAFT/MECHANICAL LOUVER
A 503 1:25

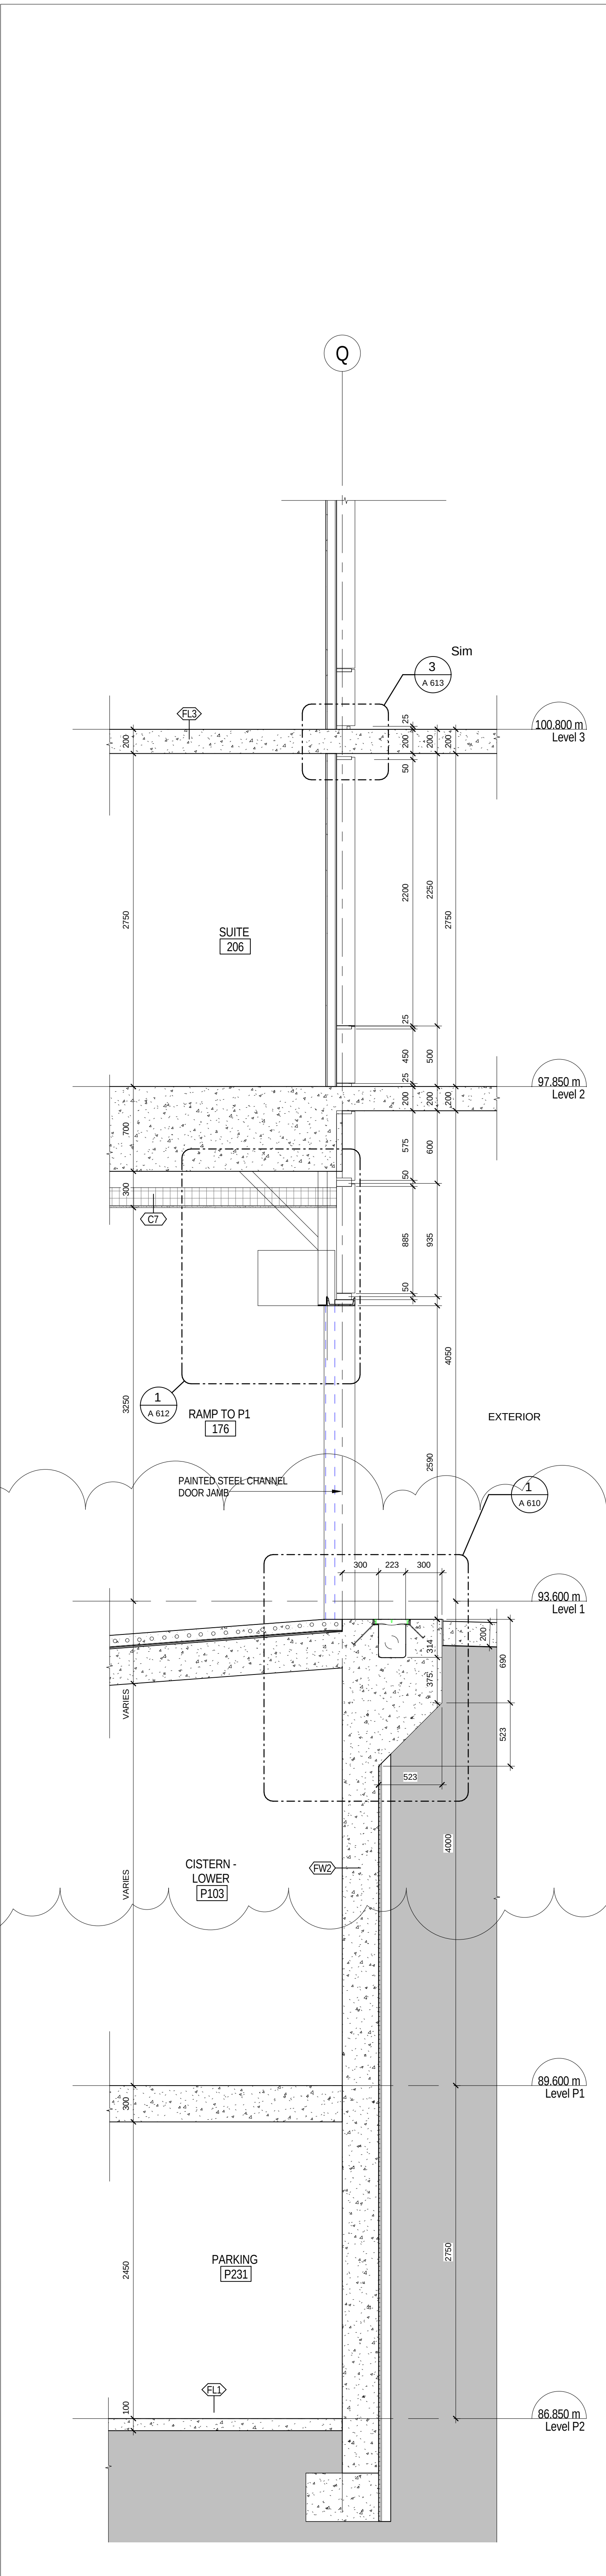

3 NORTH WALL SECTION AT RAMP TO PARKING & CISTERN
A 503 1:25

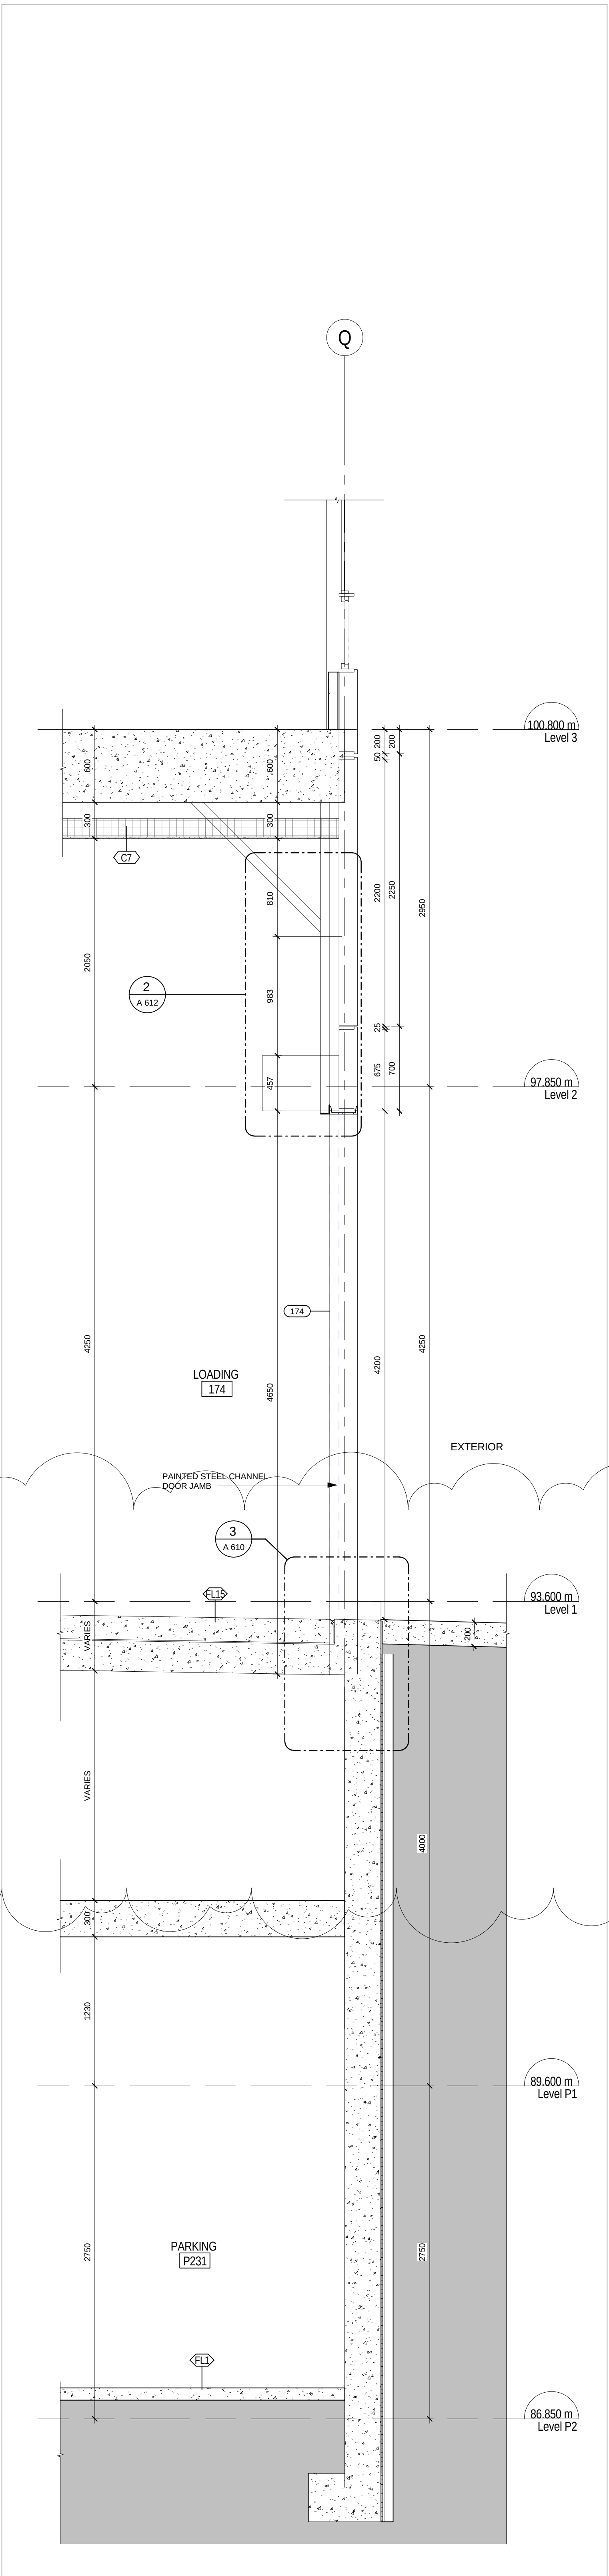

2 NORTH WALL SECTION AT LOADING/RES STORAGE
A 503 1:25

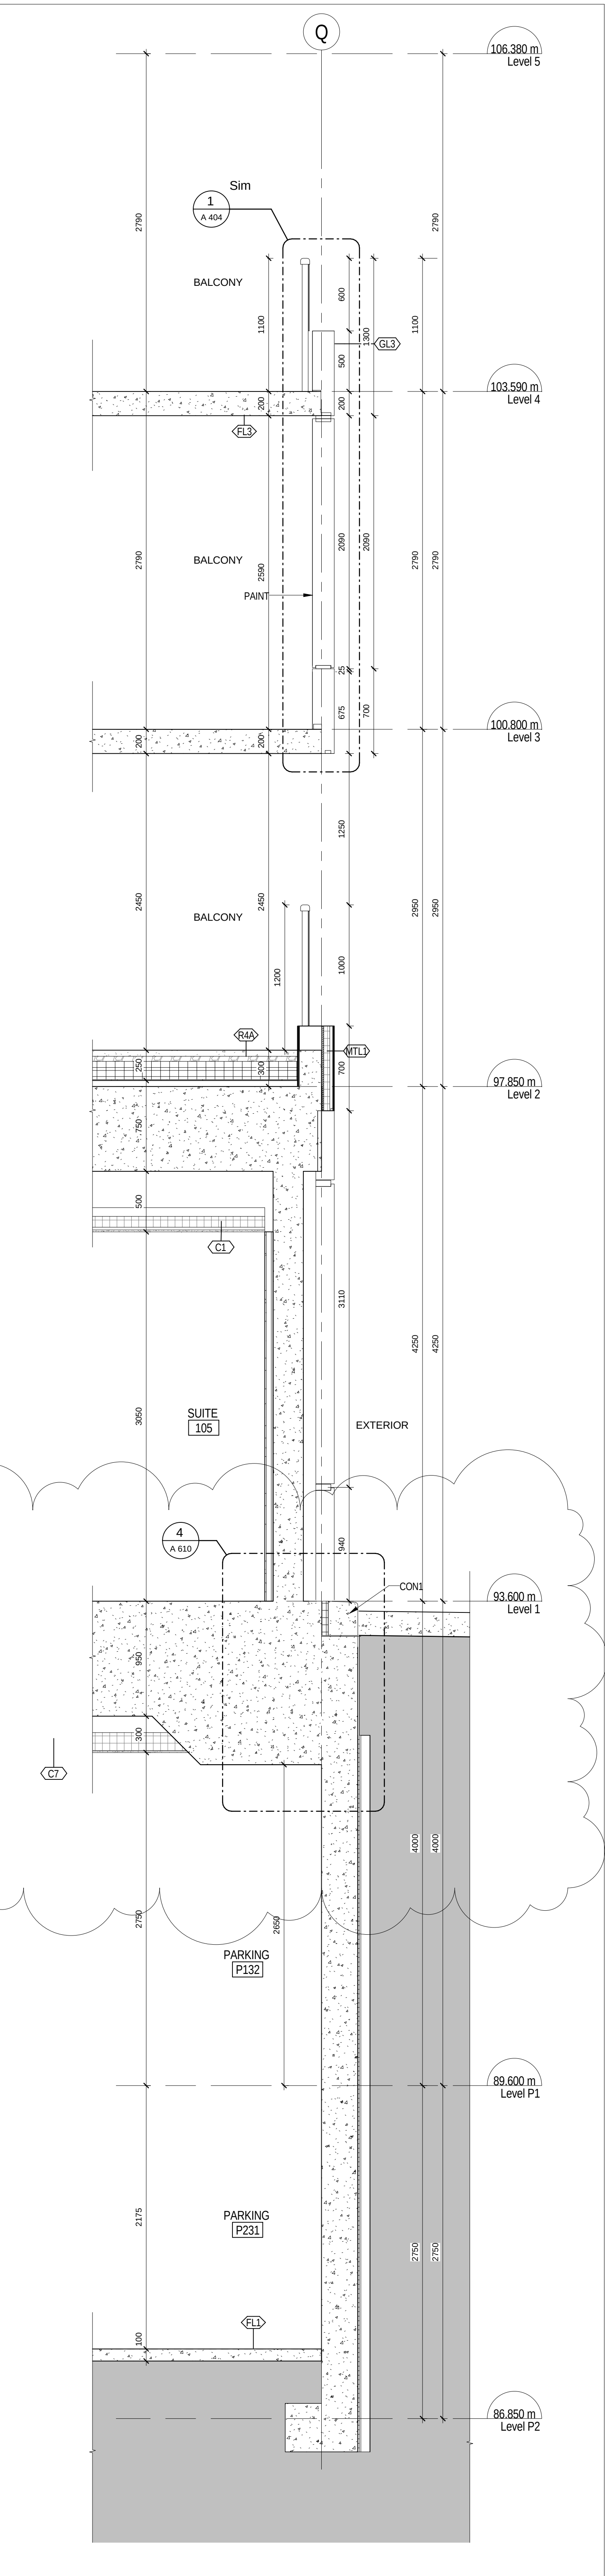

1 NORTH WALL SECTION AT SUITE 105
A 503 1:25

1. This drawing is a preliminary drawing and is not to be used for construction purposes unless otherwise indicated.
2. The drawing is a preliminary drawing and is not to be used for construction purposes unless otherwise indicated.
SQ
SPADINA QUEEN
TRIDEL

METRIC SCALE DRAWING		
FIRST FLOOR ELEV. +93.60m		
NO.	ISSUED/REVISED FOR	DATE
1	Issued for Coordination	2014-06-22
2	Revised for Permit	2014-07-02
3	Revised for Permit	2014-08-02
4	Issued for Tender	2014-08-02
5	Issued for Tender	2014-08-02
6	Issued for ASH-CL	2015-03-05
7	Issued for ASH-CL	2015-03-05

SQ ALEXANDRA PARK - BLOCK 11
38 CAMERON ST., TORONTO, ONTARIO M5T 2H2




project no: 12-115
scale: 1:25
drawn by: TA
reviewed by: TA
date: 2014-09-22


Teeple Architects
1000 BAYVIEW AVE. SUITE 1000 SCARBOROUGH, ONTARIO M1S 5B7

WALL SECTIONS - NORTH


A 503

1	Issued for Coordination	2014-06-23
2	Reissued for Permit	2014-07-10
3	Reissued for Permit	2014-08-22
4	Issued for Tender	2014-08-26
5	Issued for Tender	2014-09-22
6	Issued for ASI 03	2015-04-29

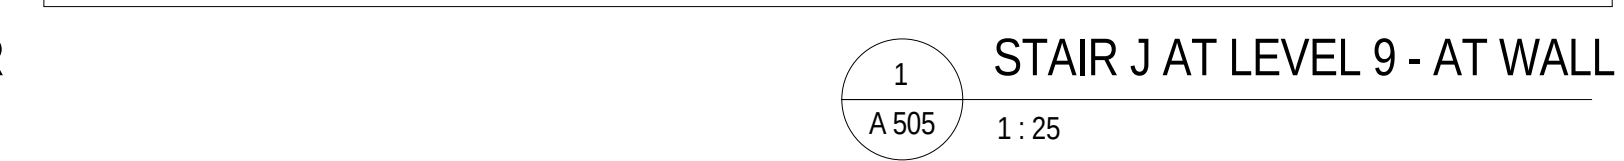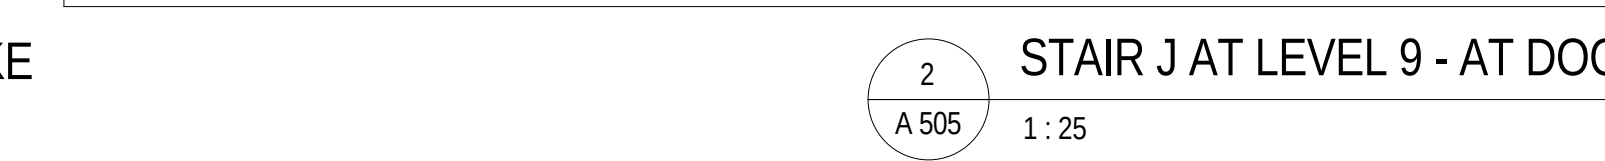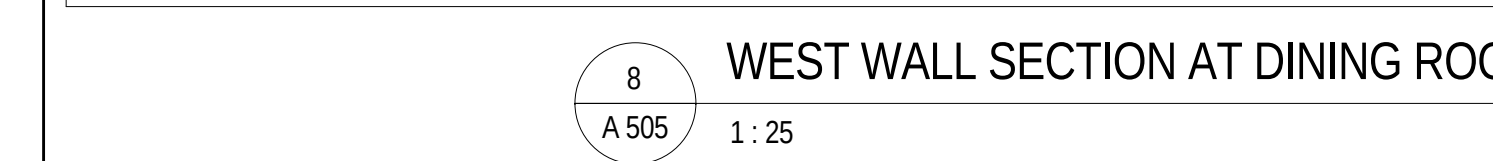


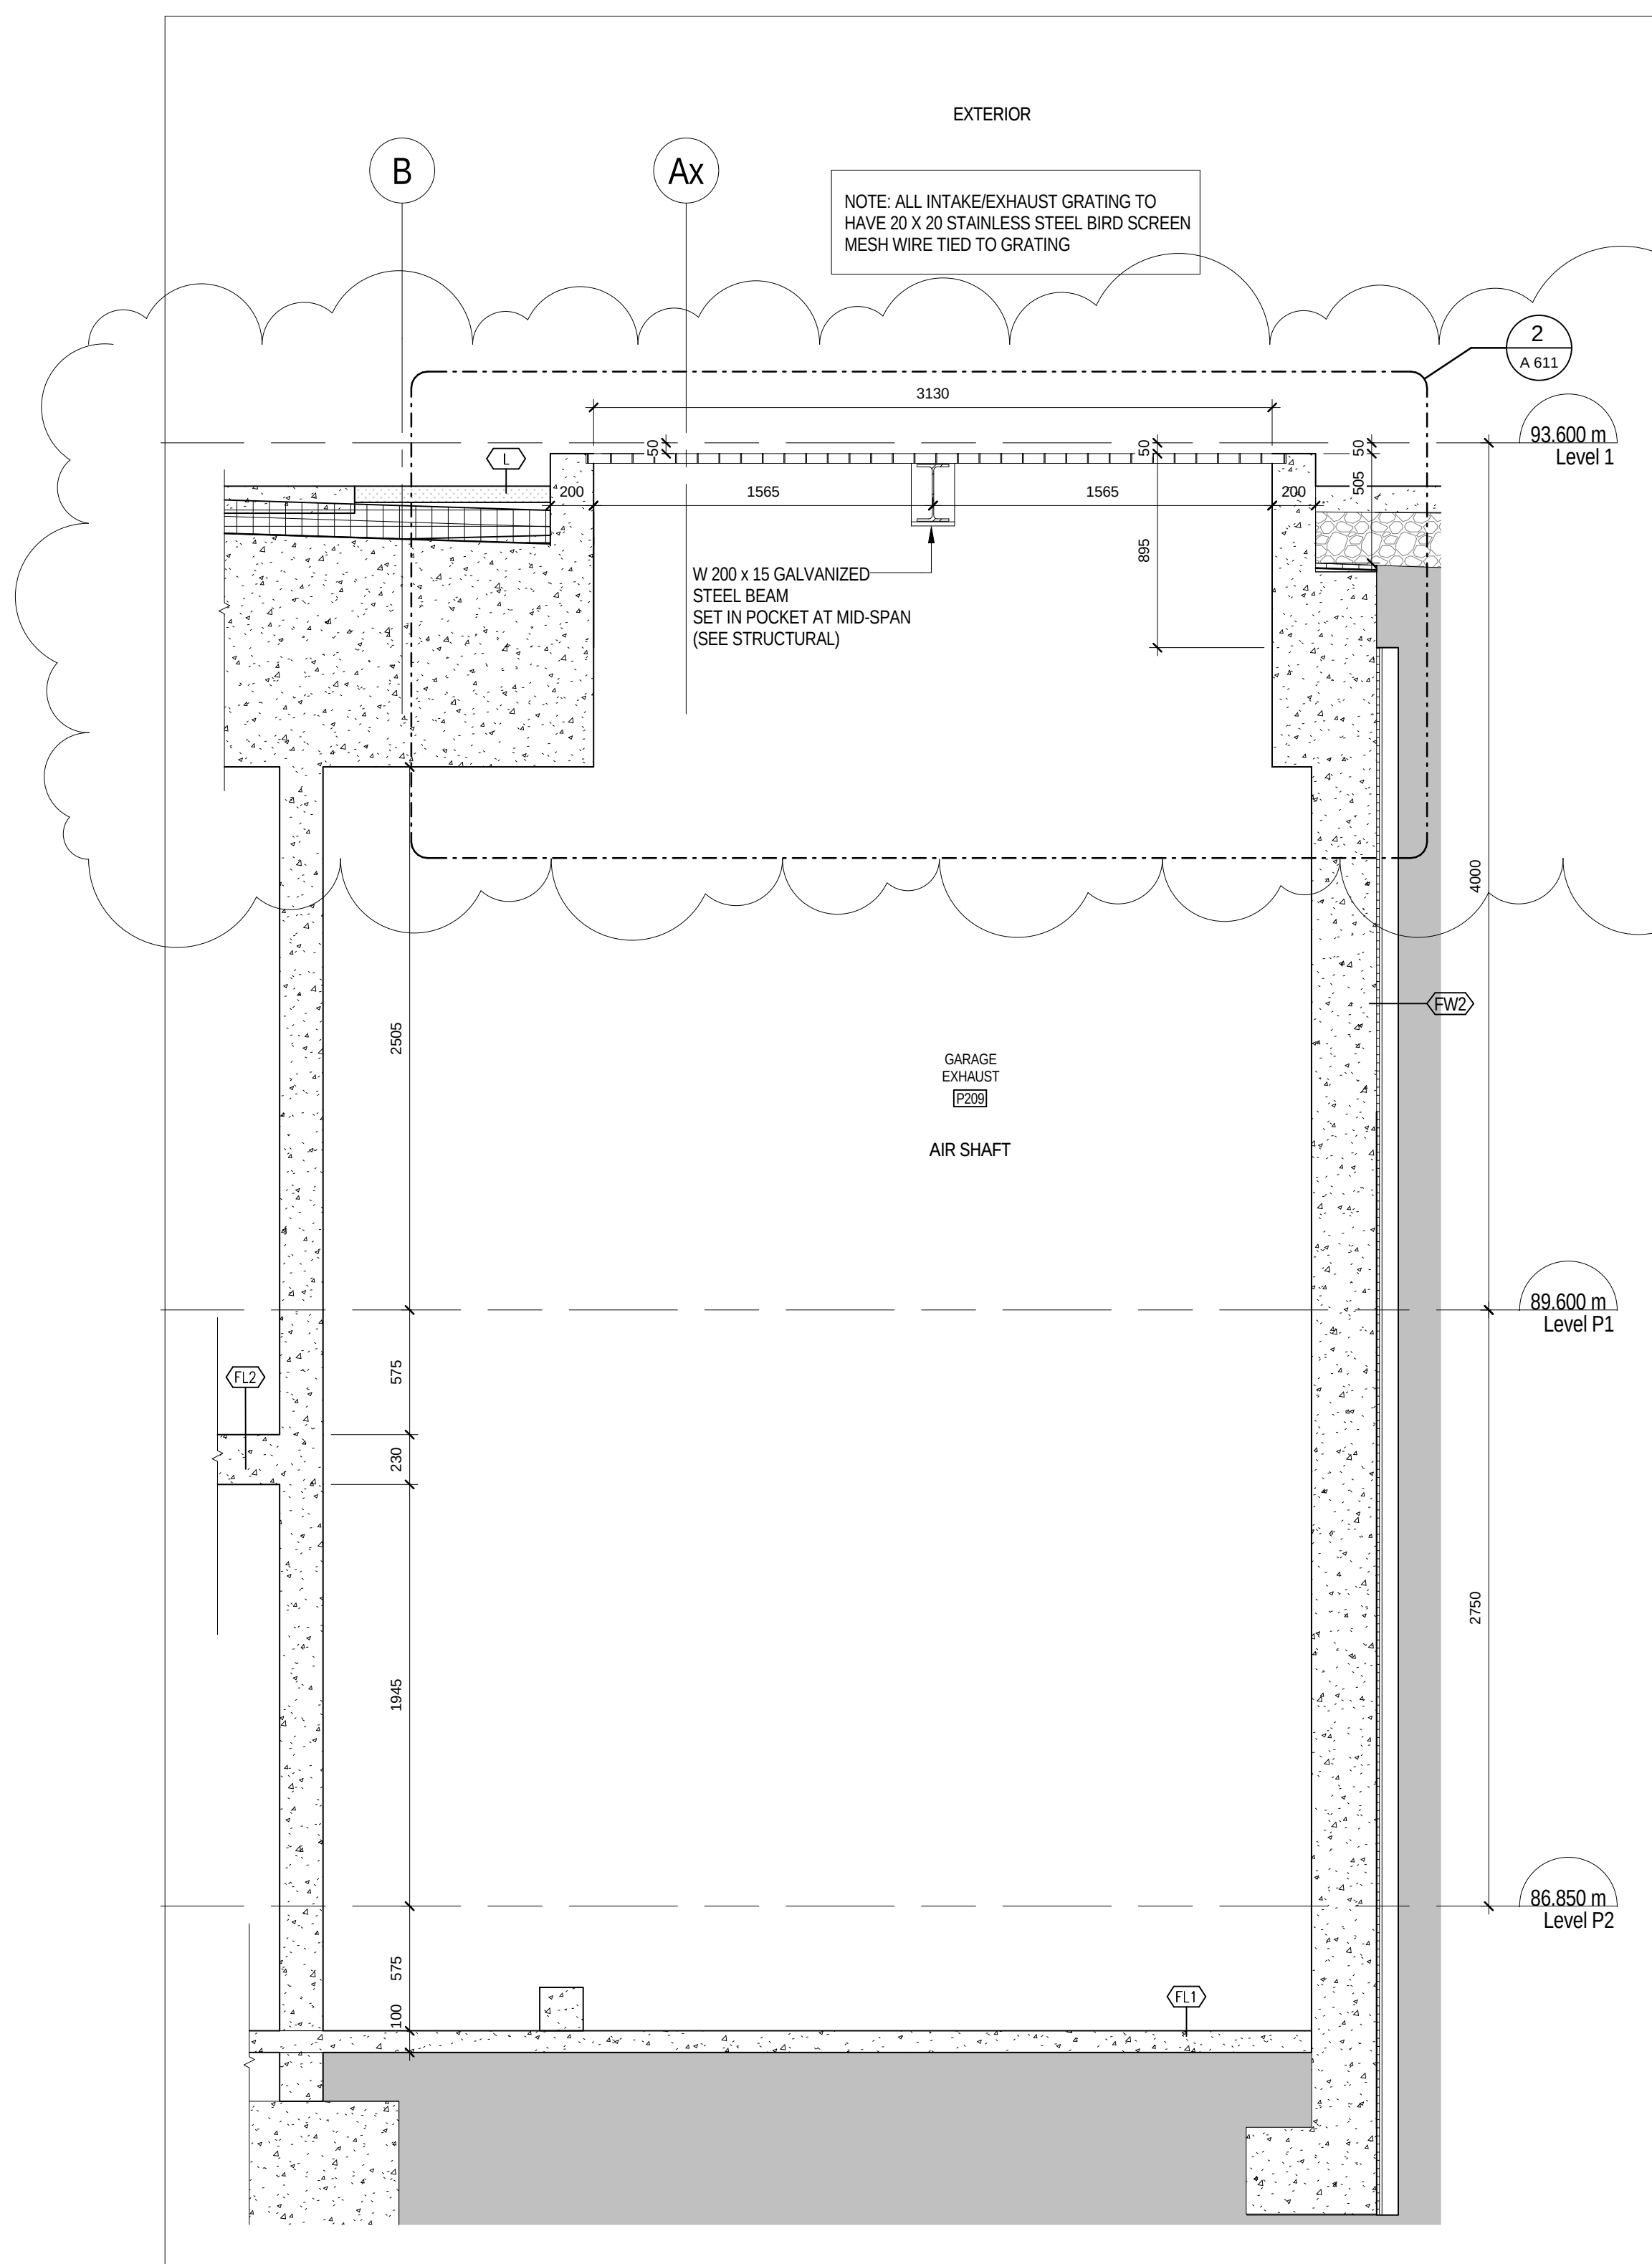


4 SECTION AT GARAGE EXHAUST
A 506 1:25

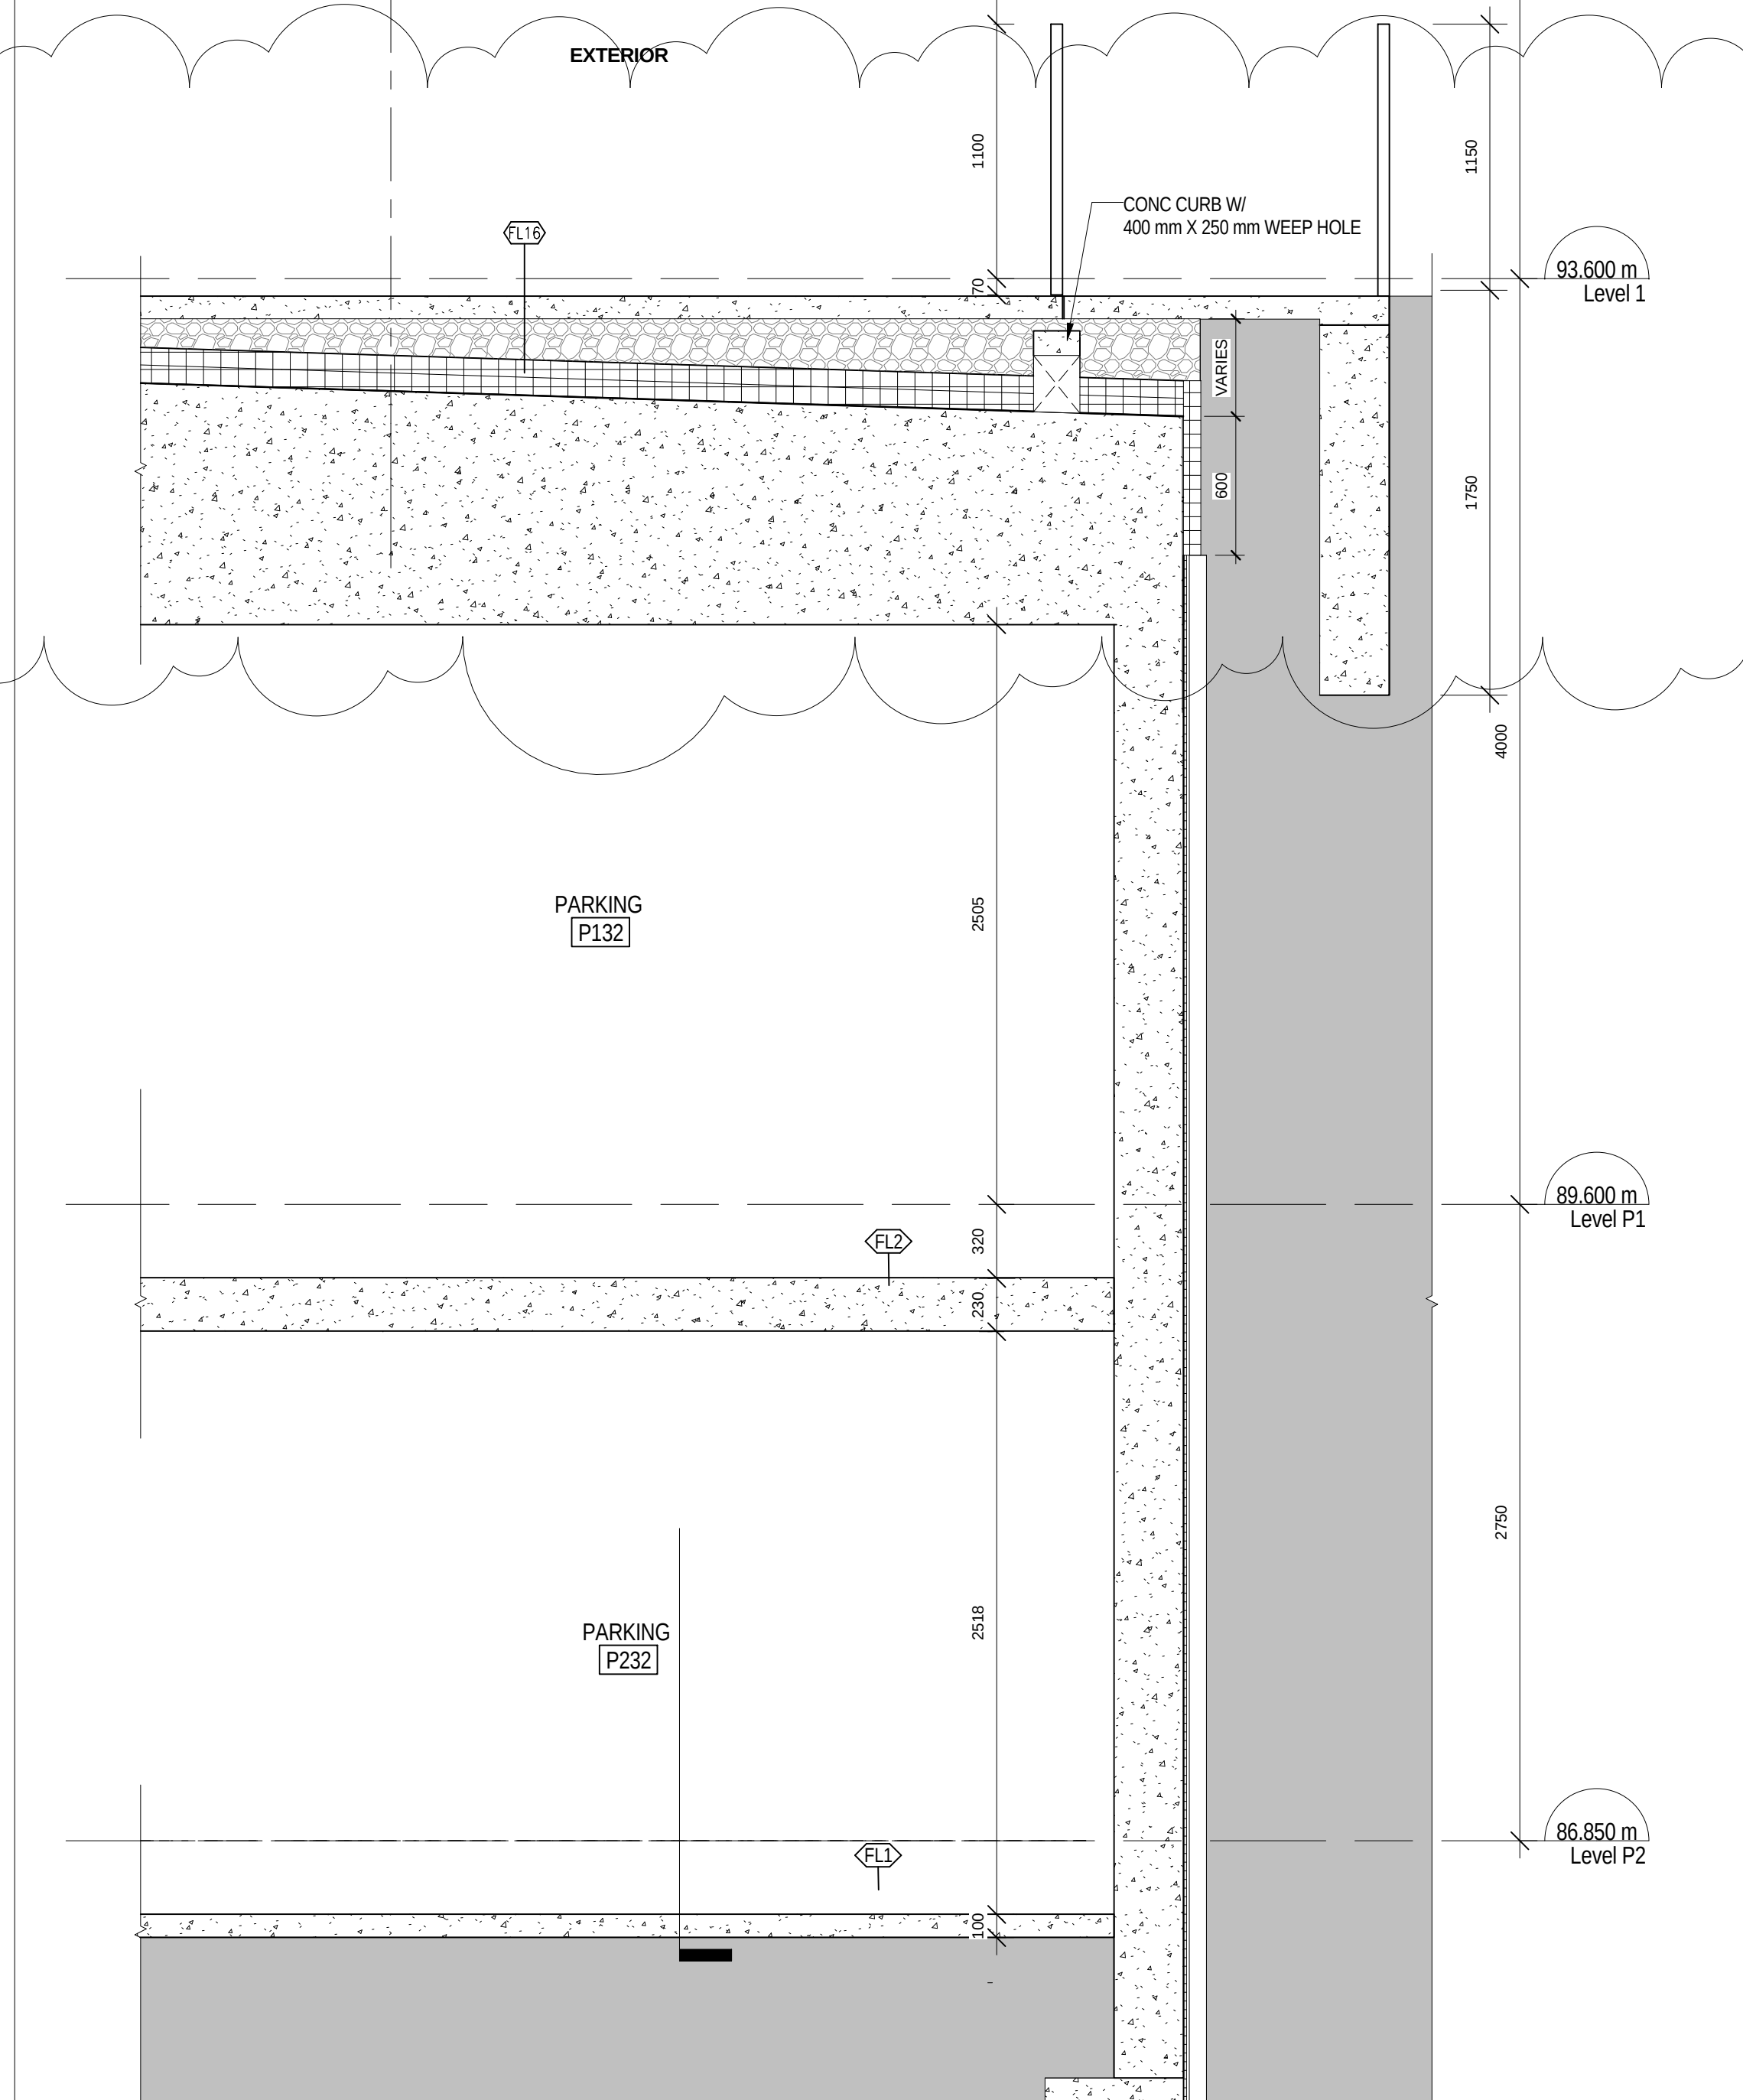




3 SOUTH WALL SECTION AT BALCONY
A 505 1:25

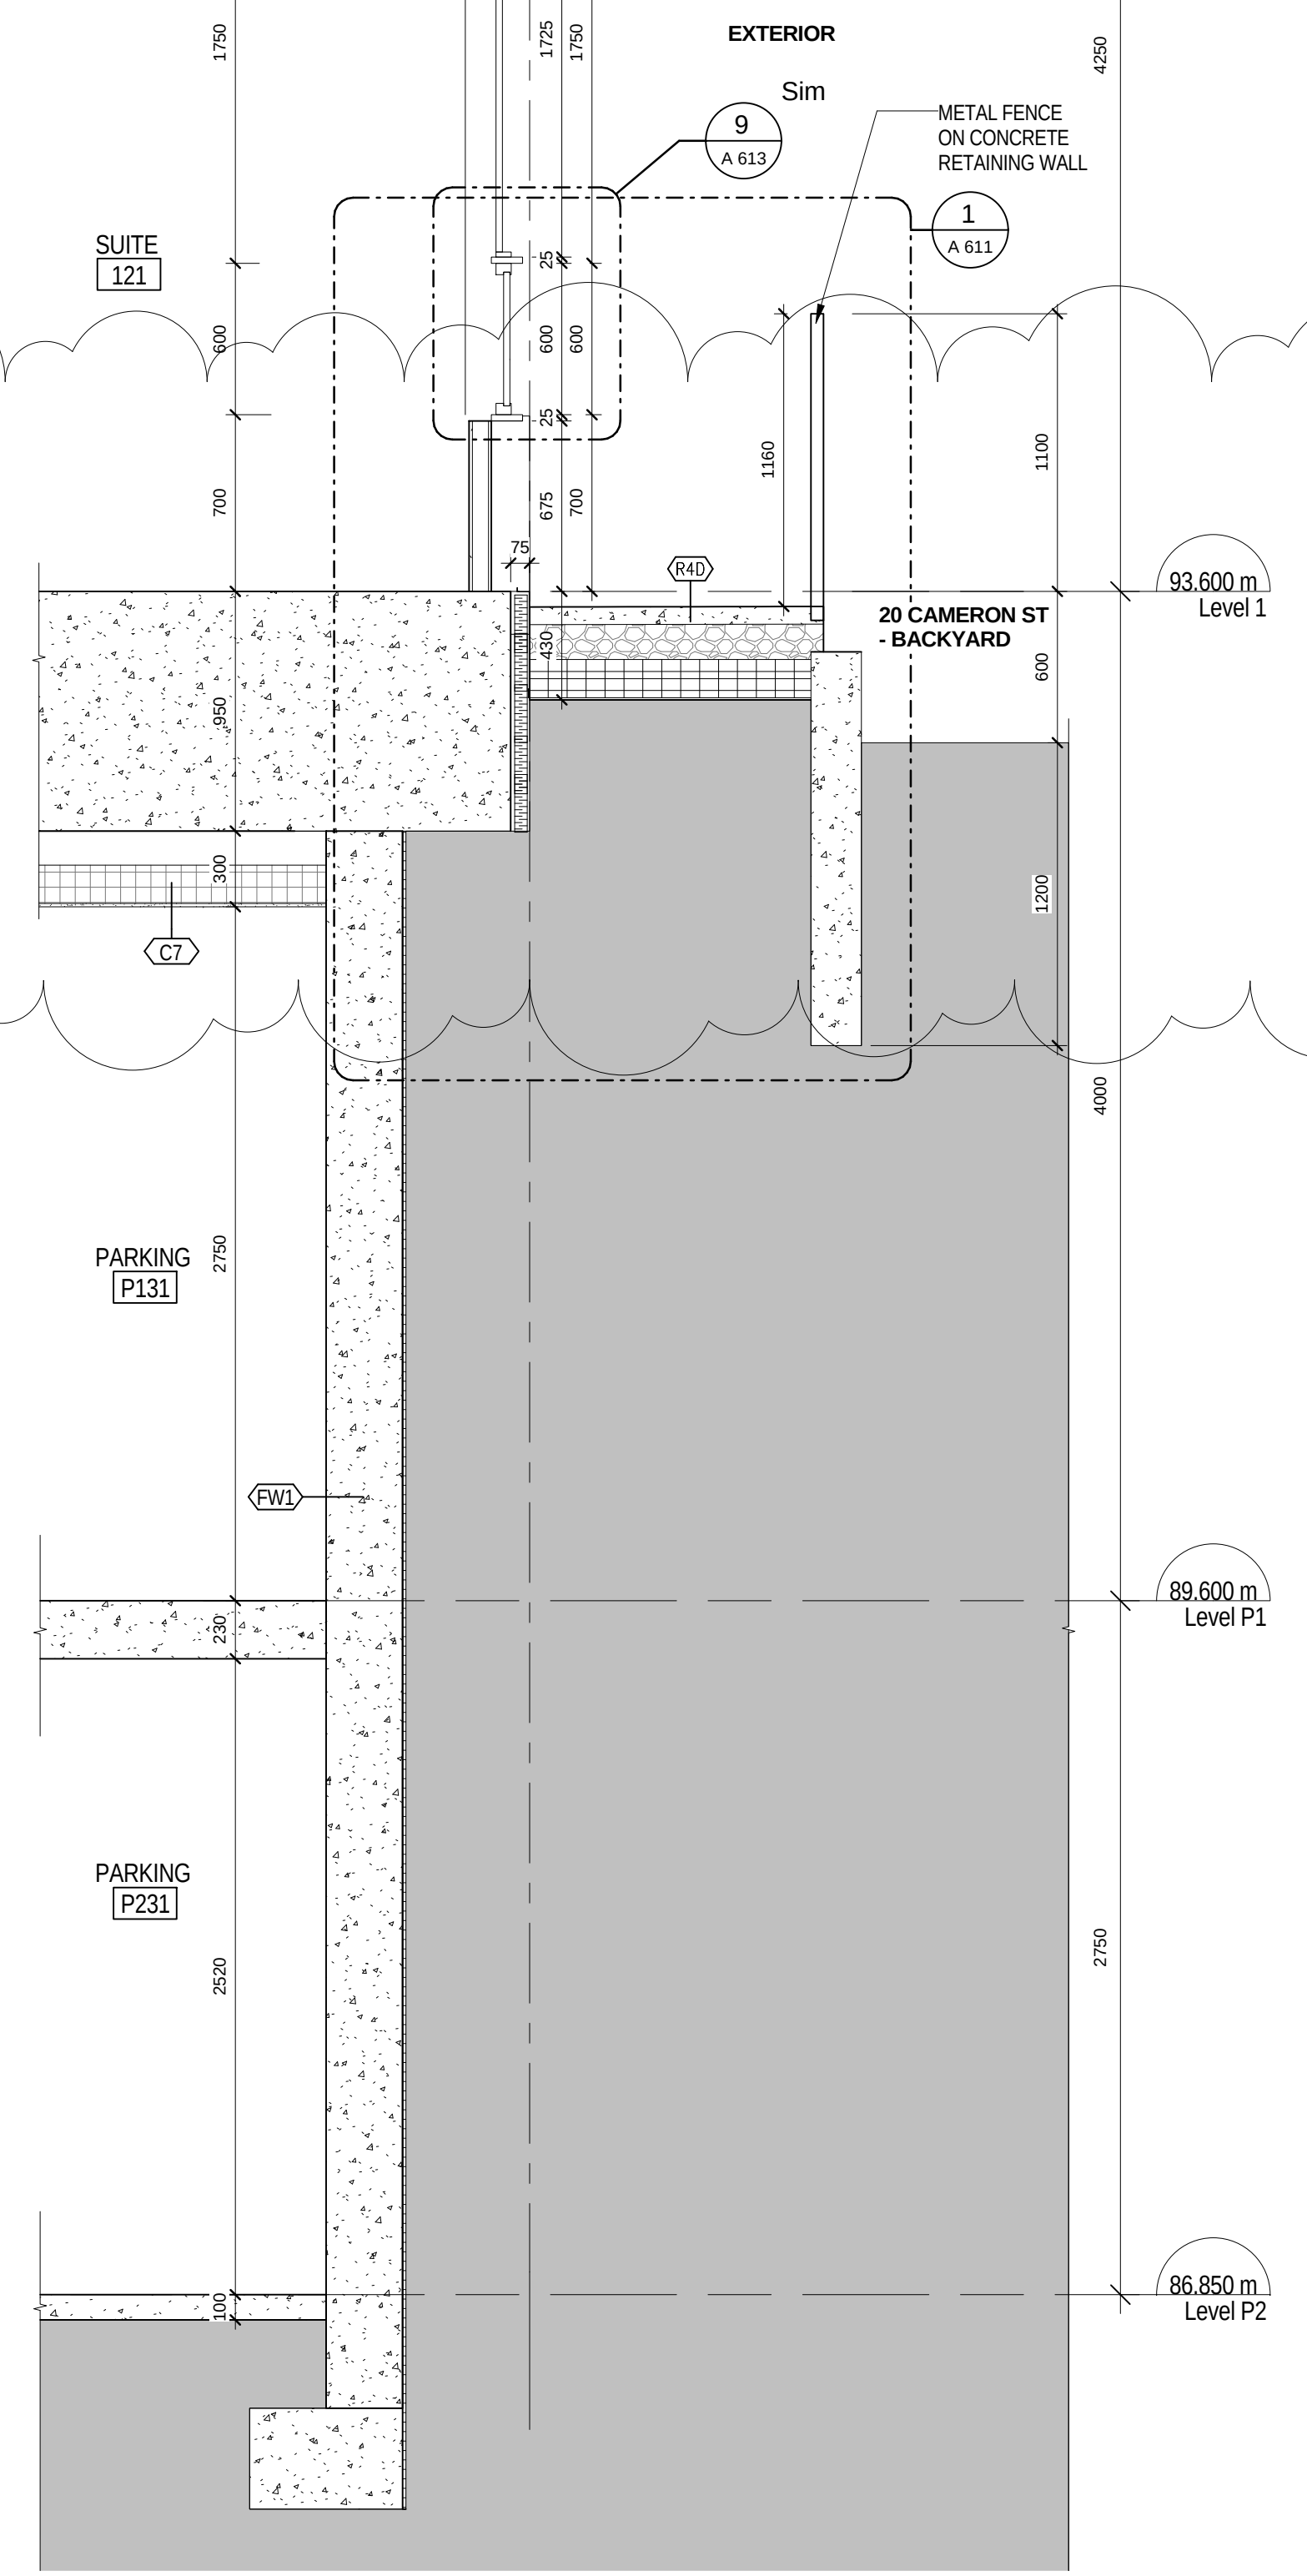

2 SOUTH WALL SECTION AT SUITE 121
A 506 1:25

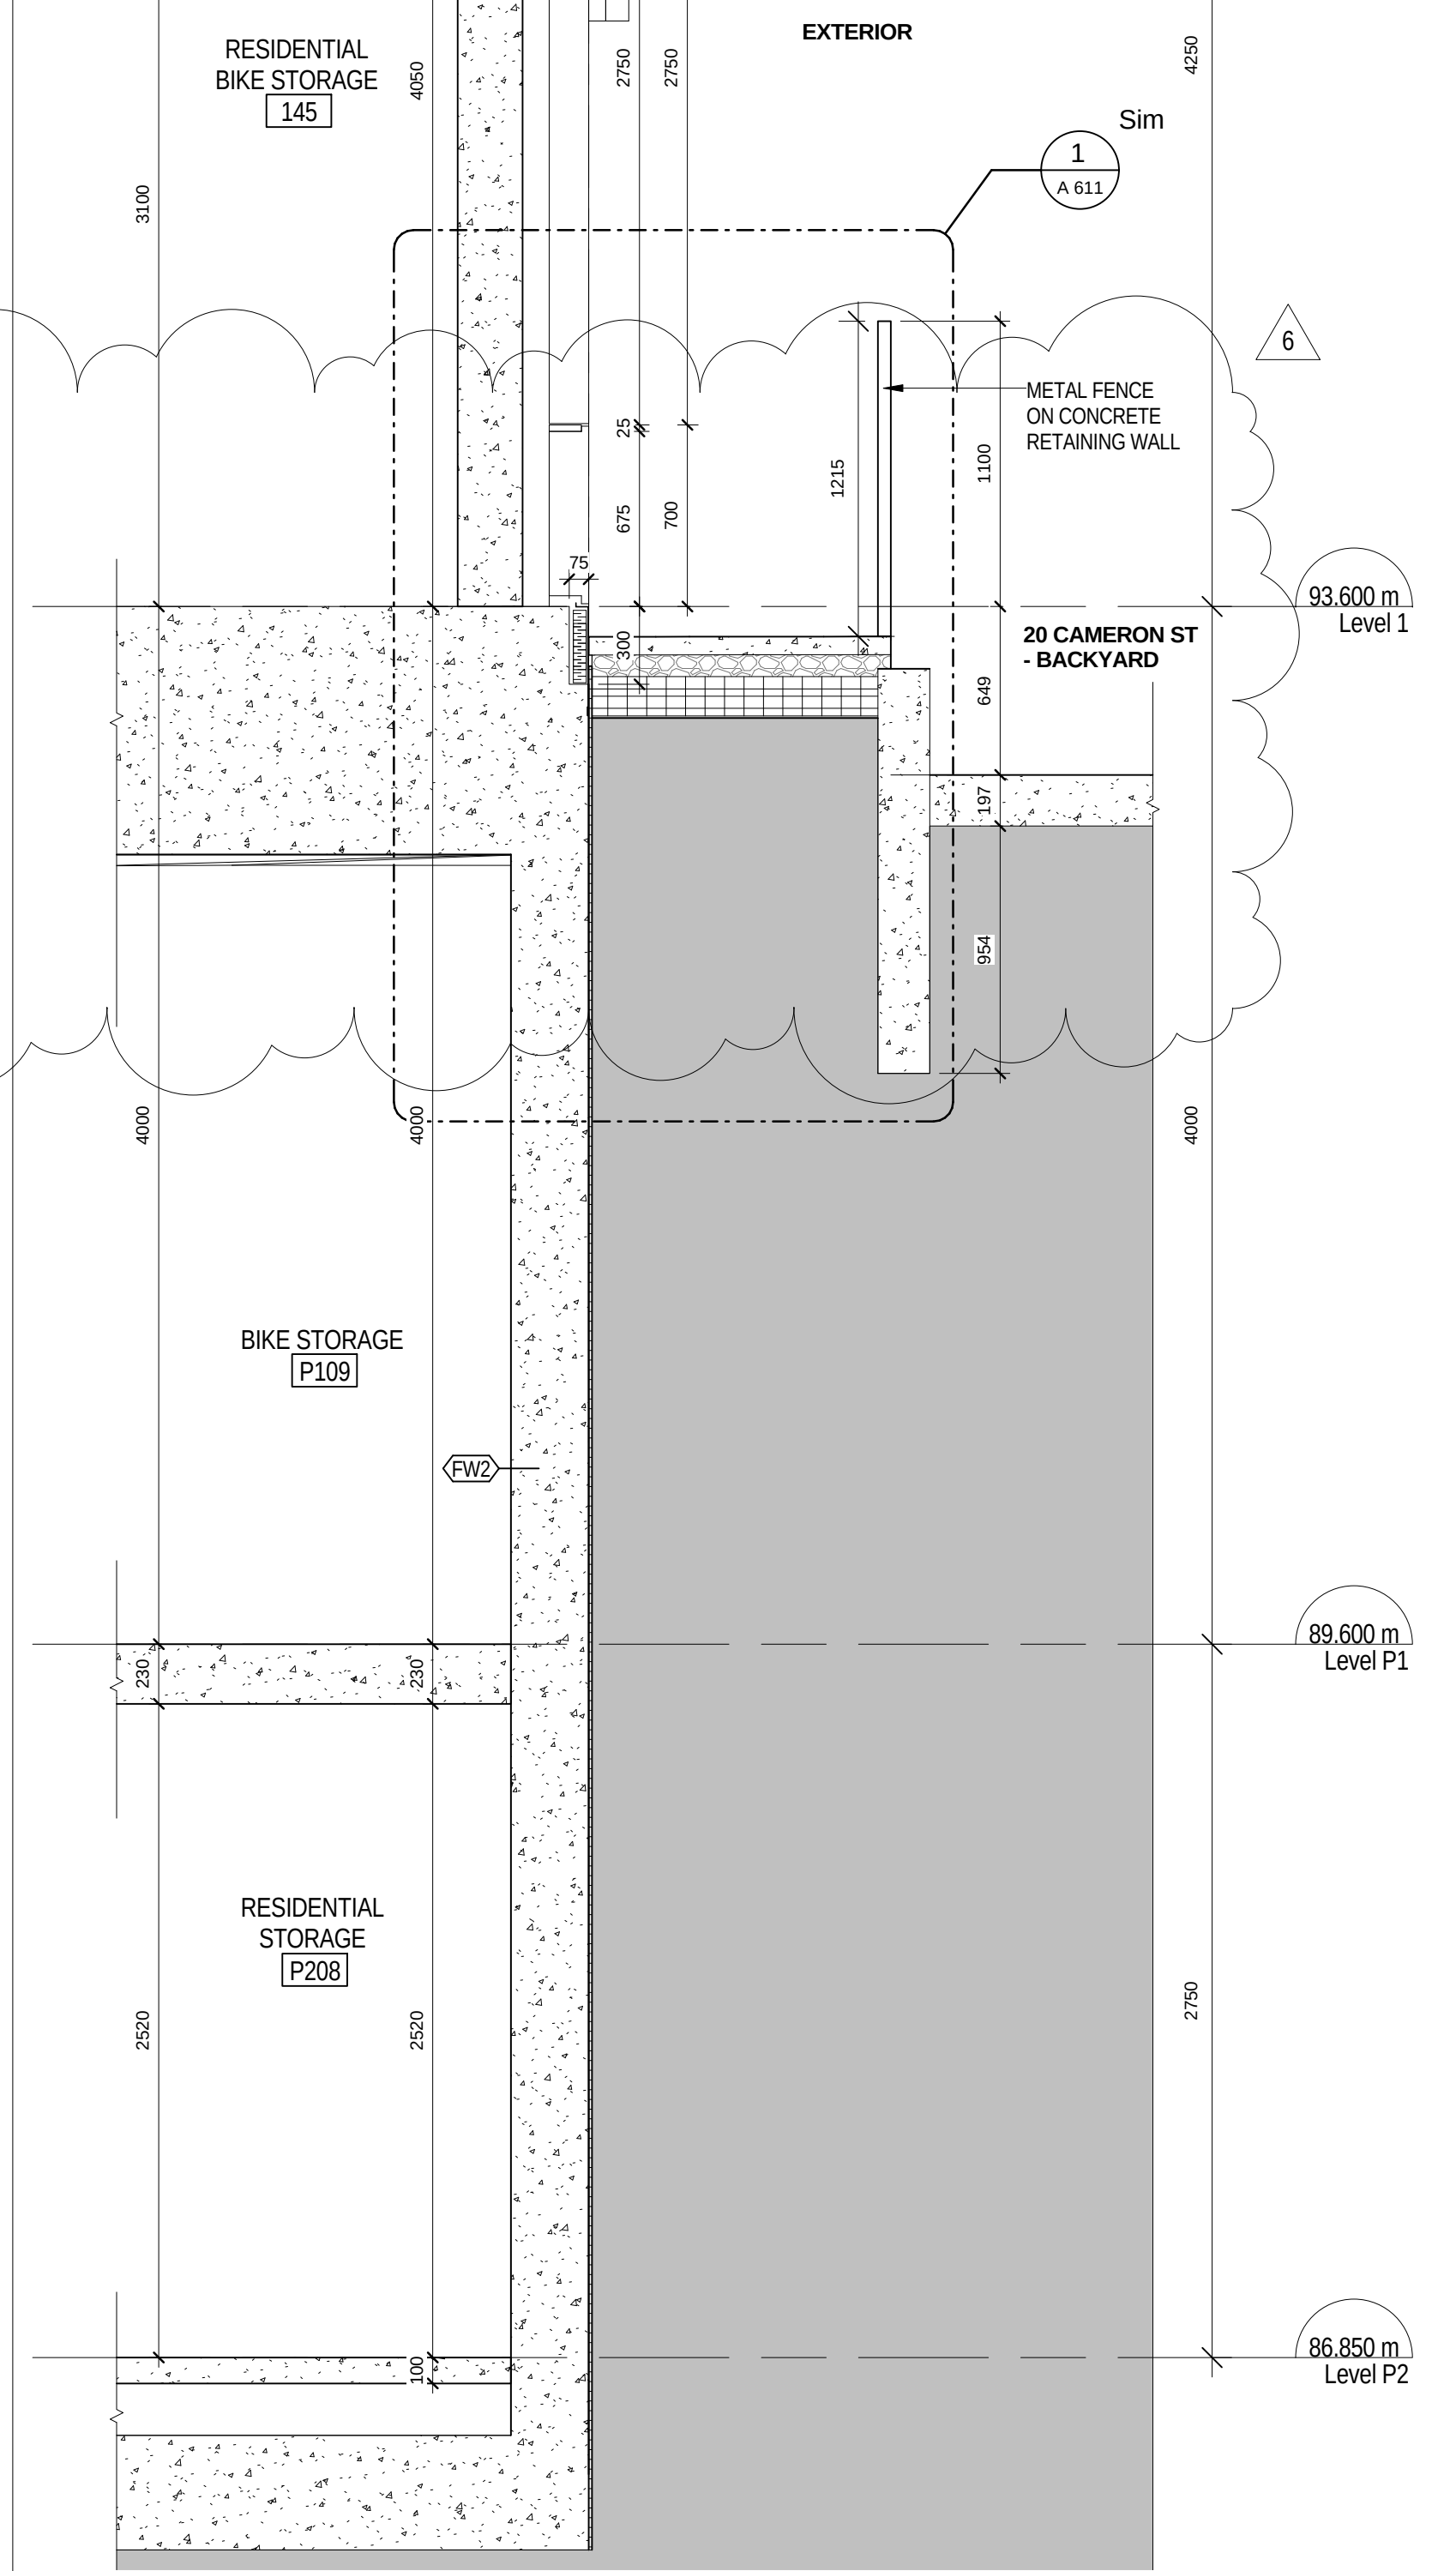

1 SOUTH WALL SECTION AT METAL PANEL CLADDING
A 506 1:25

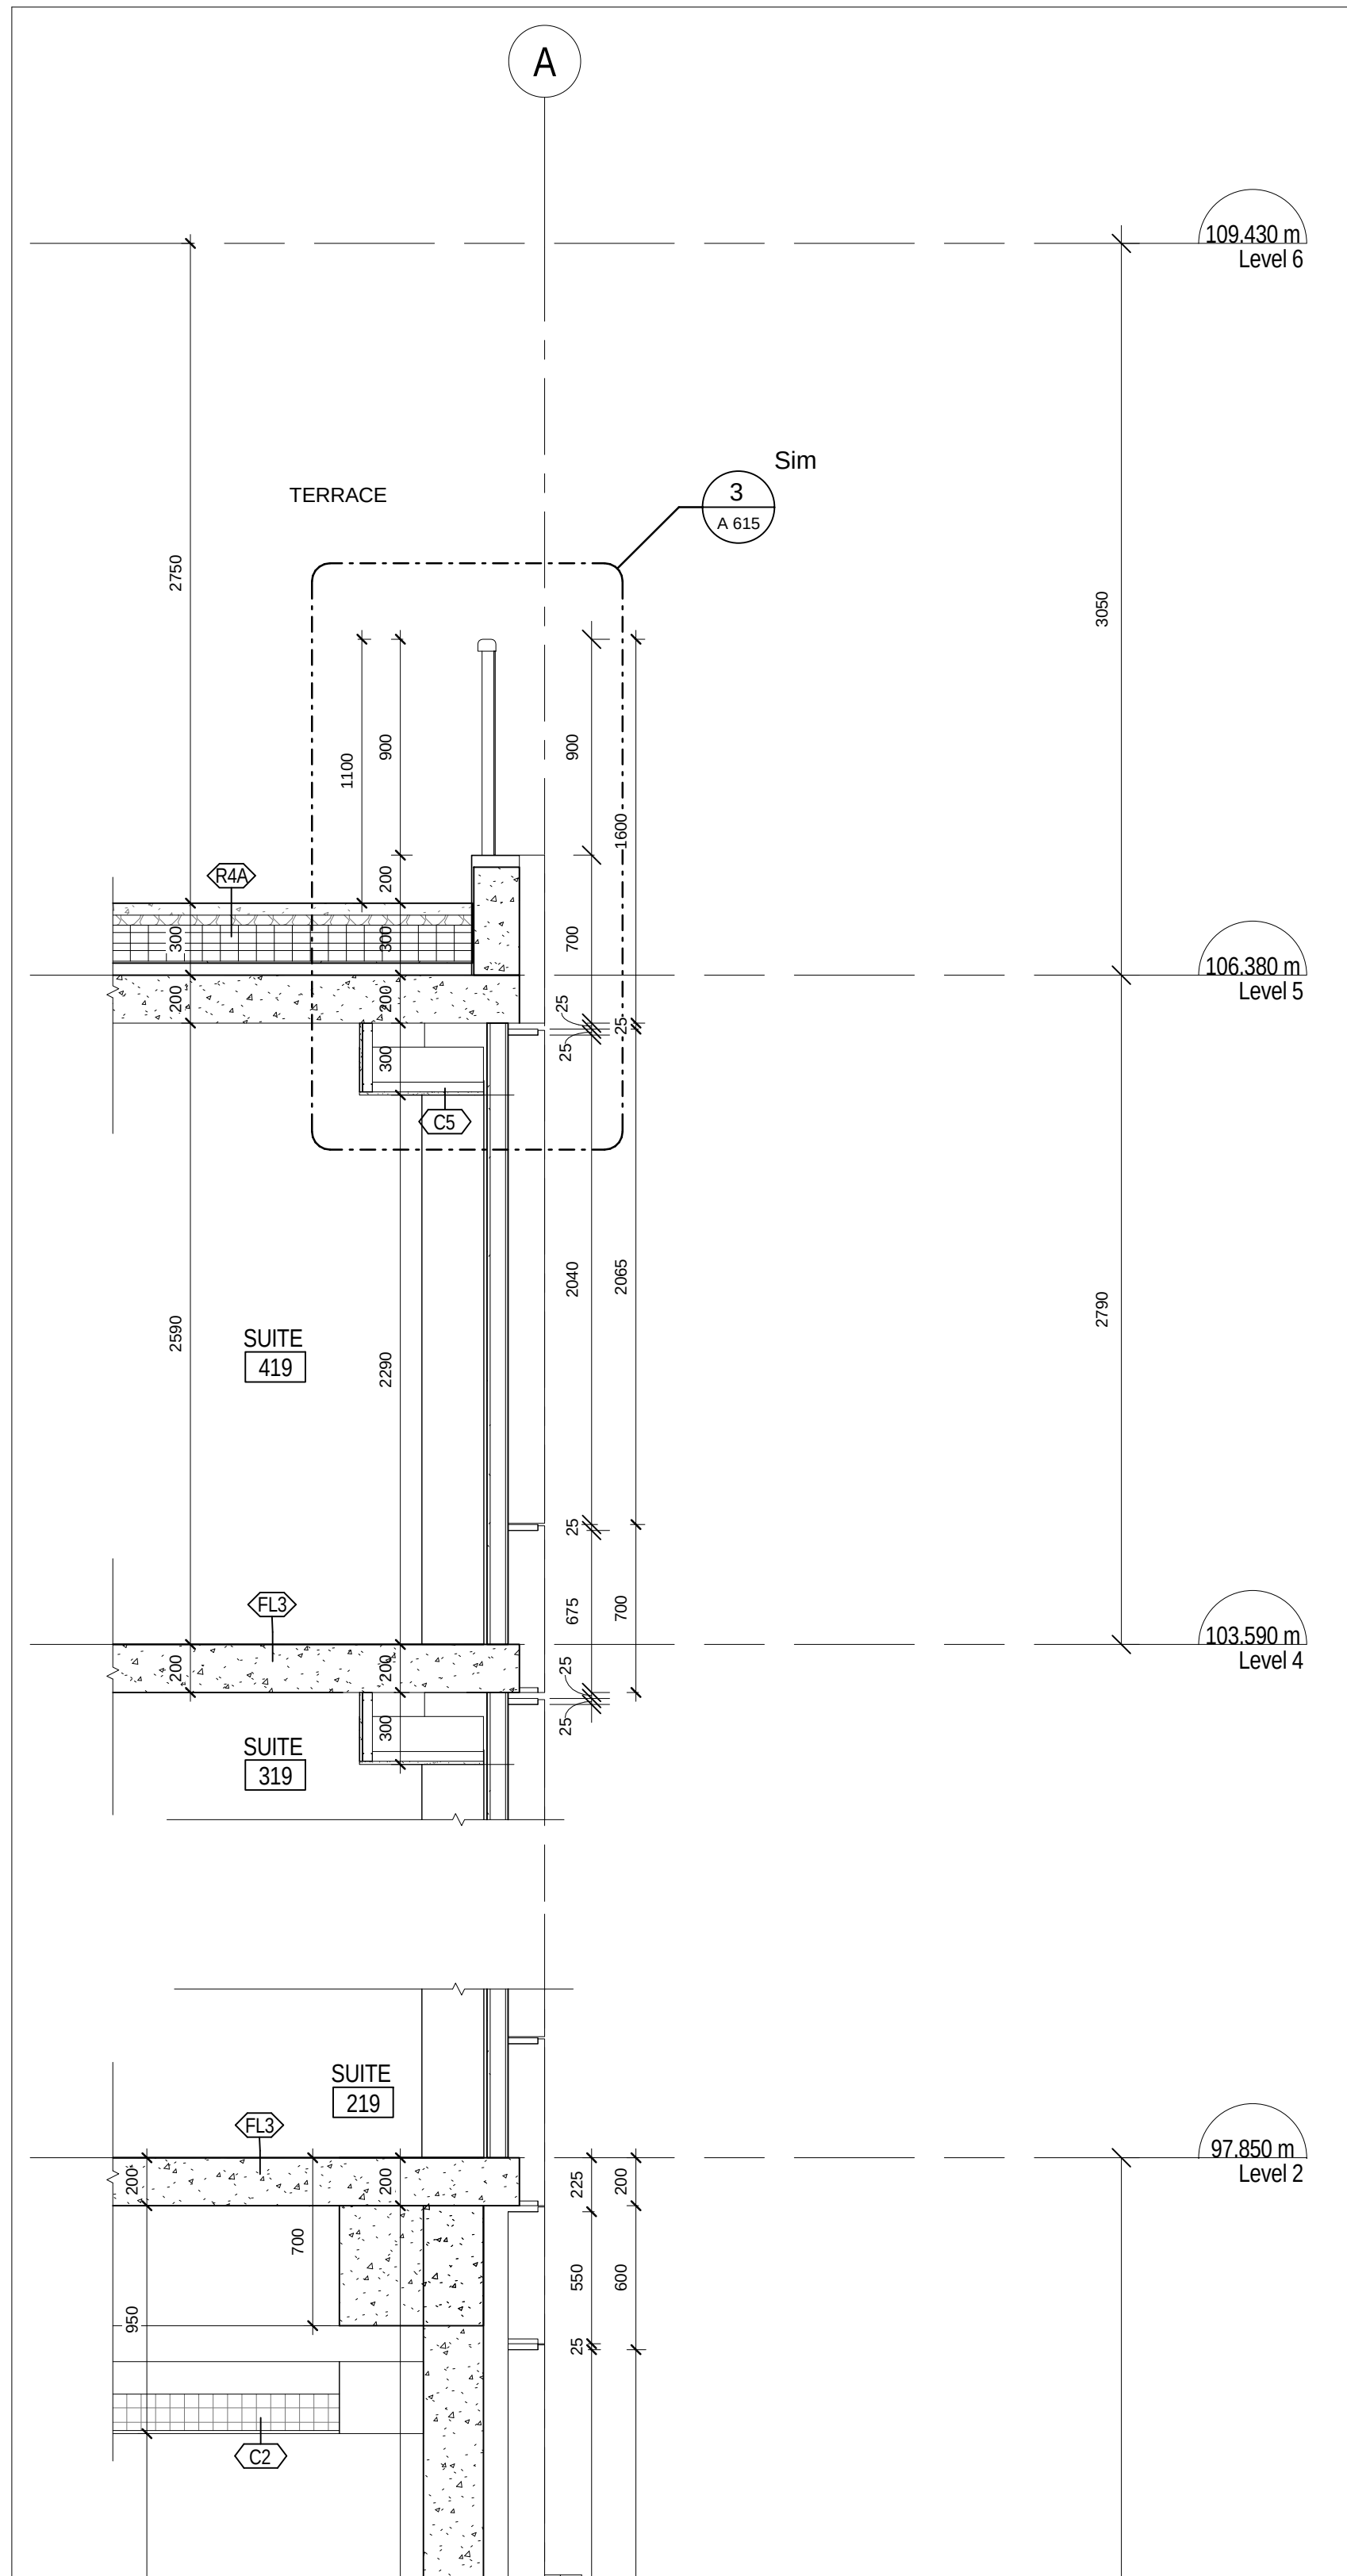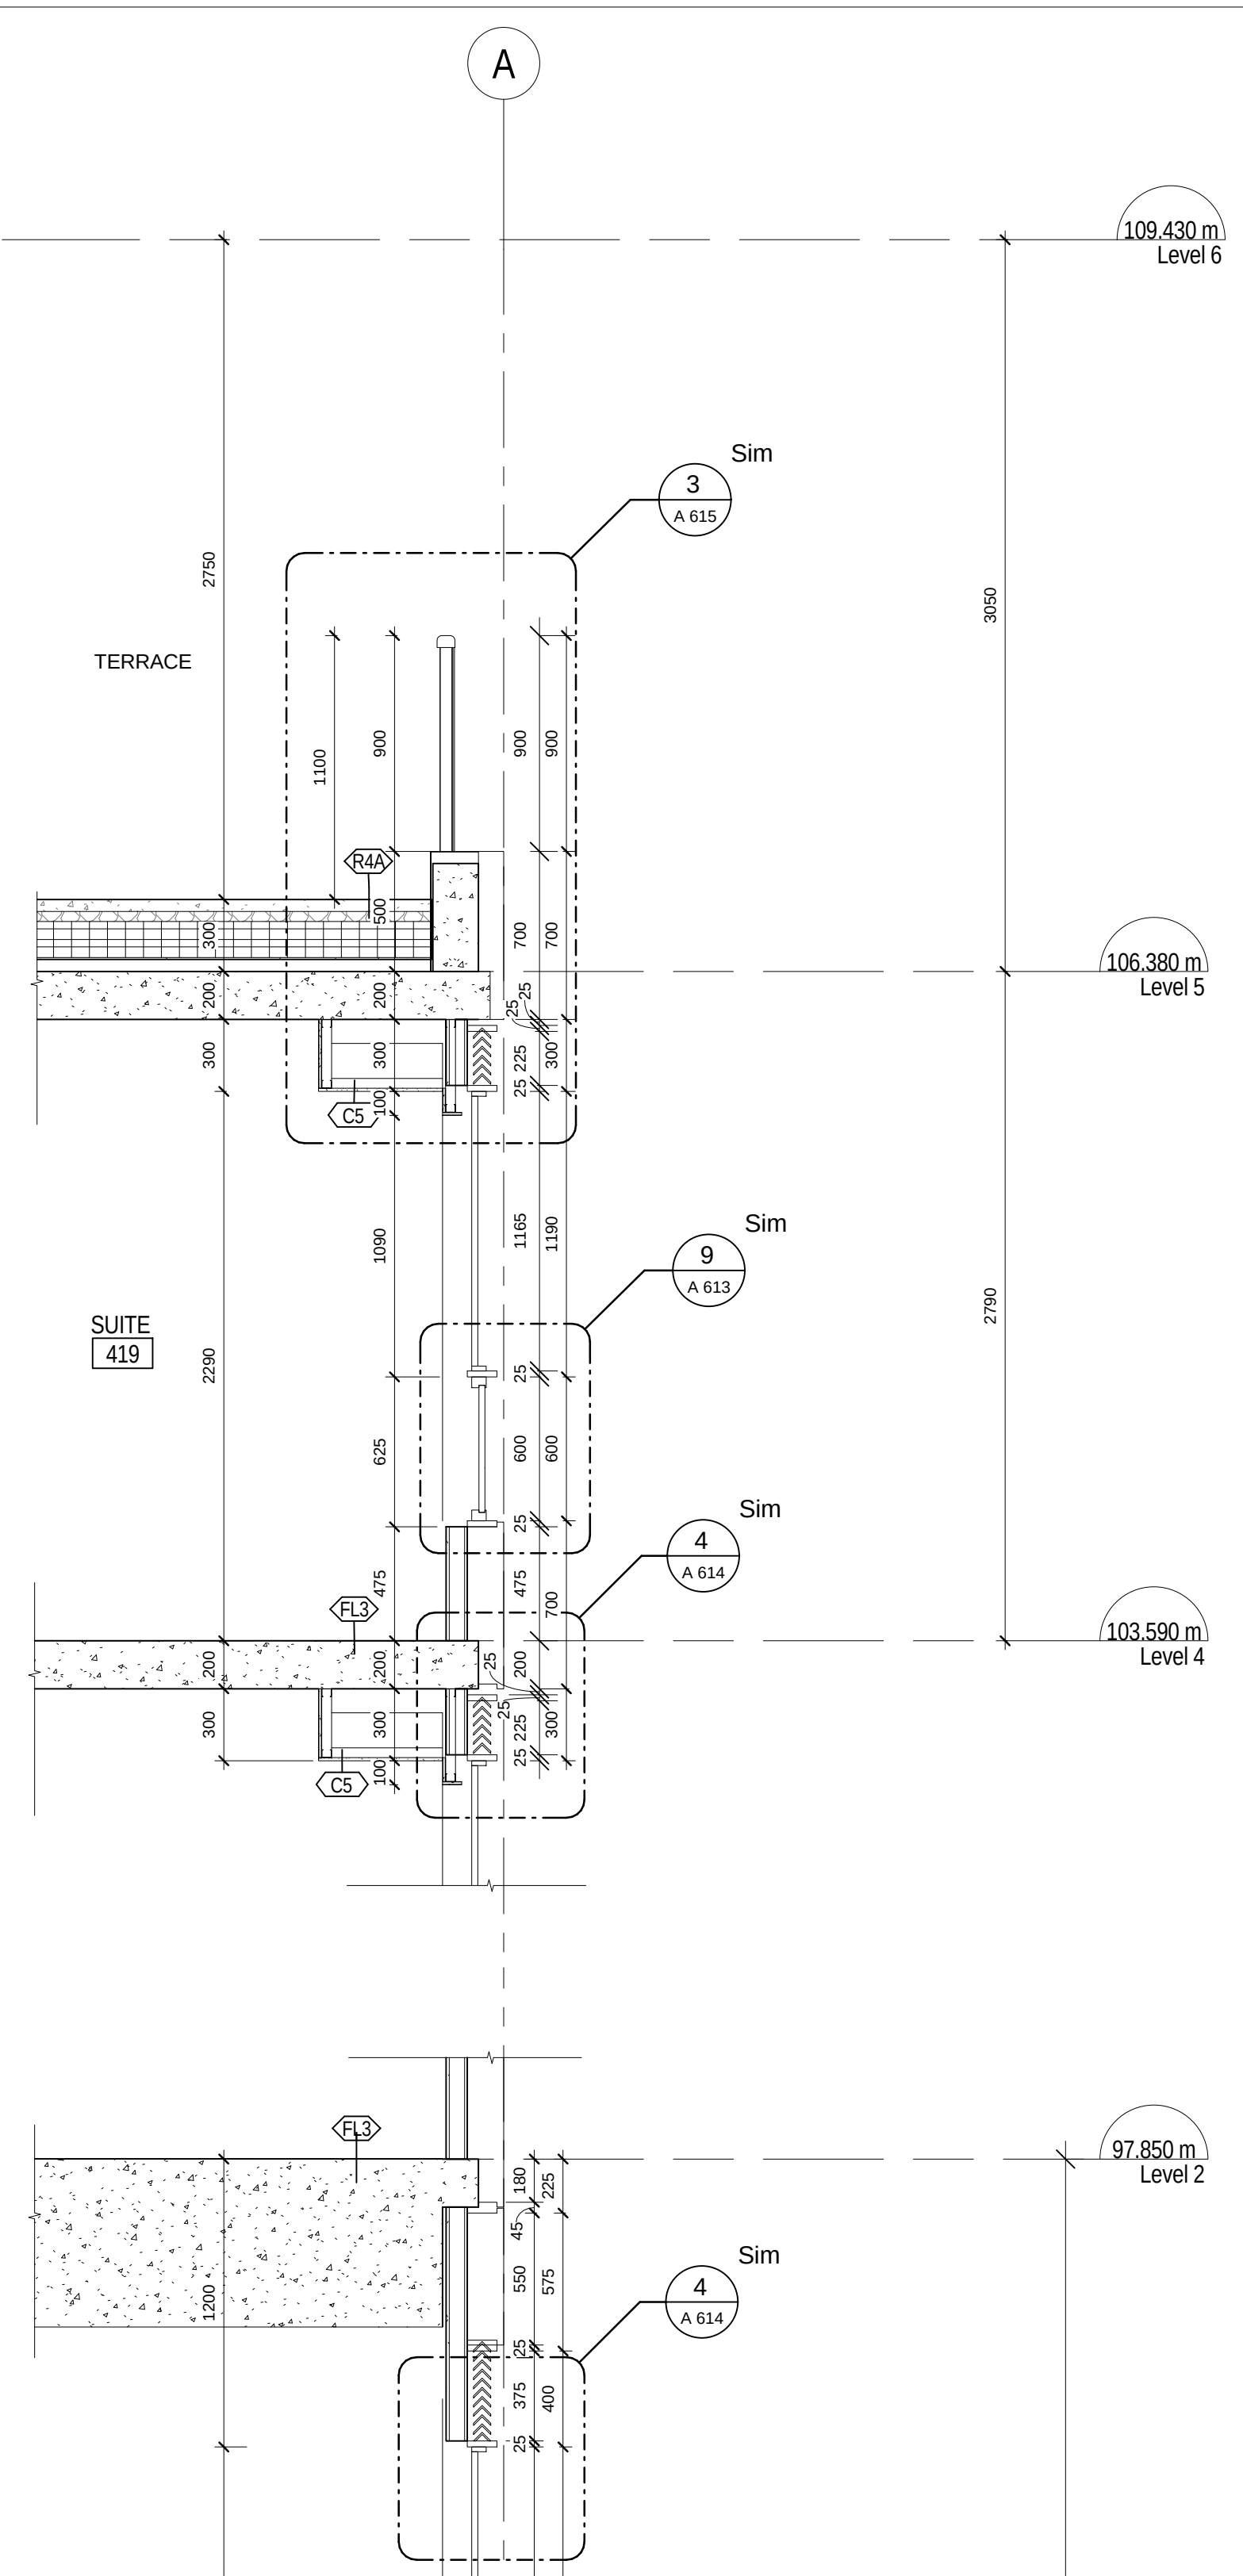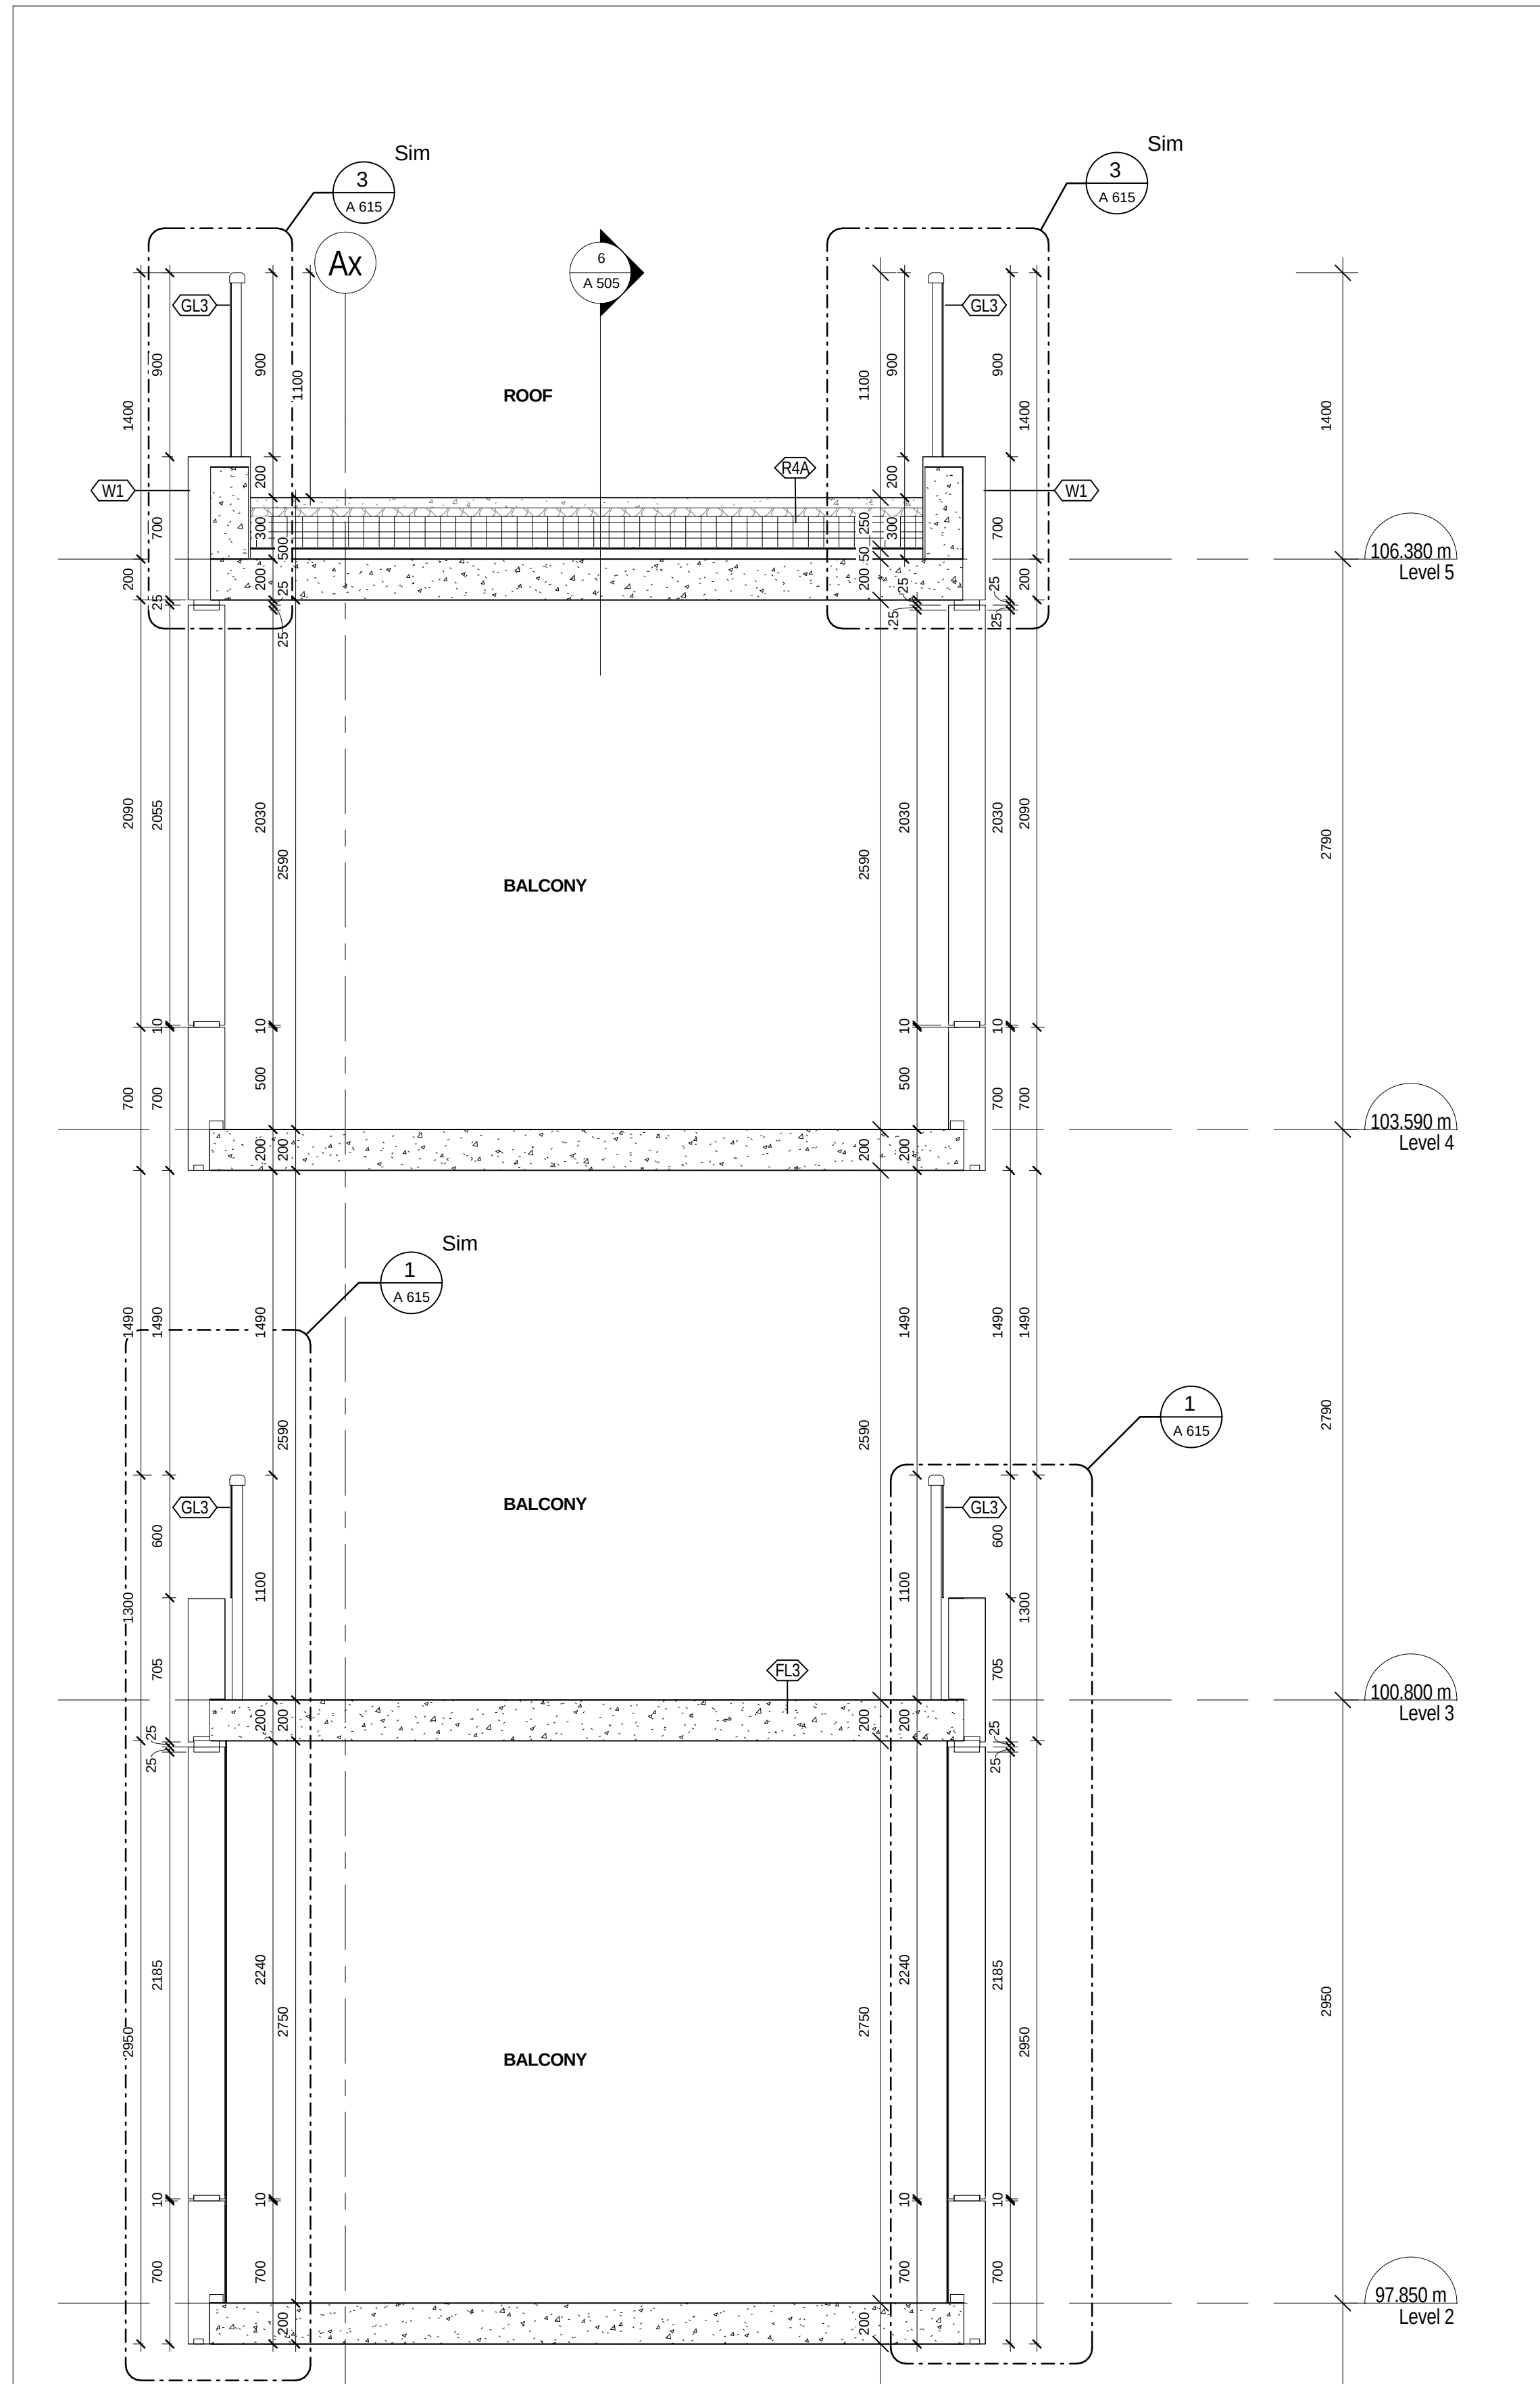

As shown, architectural drawings are prepared and based on the information provided by the client and shall be subject to the client's verification of the accuracy of the information provided. The client shall be responsible for the accuracy of the information provided and shall be responsible for the accuracy of the information provided. The client shall be responsible for the accuracy of the information provided and shall be responsible for the accuracy of the information provided.

DO NOT SCALE THIS DRAWING

This drawing shall not be used for construction purposes unless it is accompanied by a written approval from the architect.

Project: SQ ALEXANDRA PARK - BLOCK 11
38 CAMERON ST., TORONTO, ONTARIO M5T 2H2

Project no: 12-115
Scale: 1:25
Drawn by: TA
Reviewed by: SA
Date: 2014-09-22

12-115
1:25
TA
SA
2014-09-22

12-115
1:25
TA
SA
2014-09-22

METRIC SCALE DRAWING
FIRST FLOOR ELEV. +93.60m

NO. ISSUED/REVIEWED FOR: DATE

1	Issued for Coordination	2014-06-23
2	Revised for Permit	2014-07-02
3	Revised for Permit	2014-08-22
4	Issued for Tender	2014-09-22
5	Issued for Tender	2014-09-22
6	Issued for ASB-03	2015-04-29

SQ ALEXANDRA PARK - BLOCK 11
38 CAMERON ST., TORONTO, ONTARIO M5T 2H2

project no: 12-115
scale: 1:25
drawn by: TA
reviewed by: SA
date: 2014-09-22

12-115
1:25
TA
SA
2014-09-22

12-115
1:25
TA
SA
2014-09-22

Teeple Architects


12-115
1:25
TA
SA
2014-09-22

12-115
1:25
TA
SA
2014-09-22


SQL
SPADINA  QUEEN
TRIDEL

project no:	12-1
scale:	1:
drawn by:	Autl
reviewed by:	Check
date:	04/22




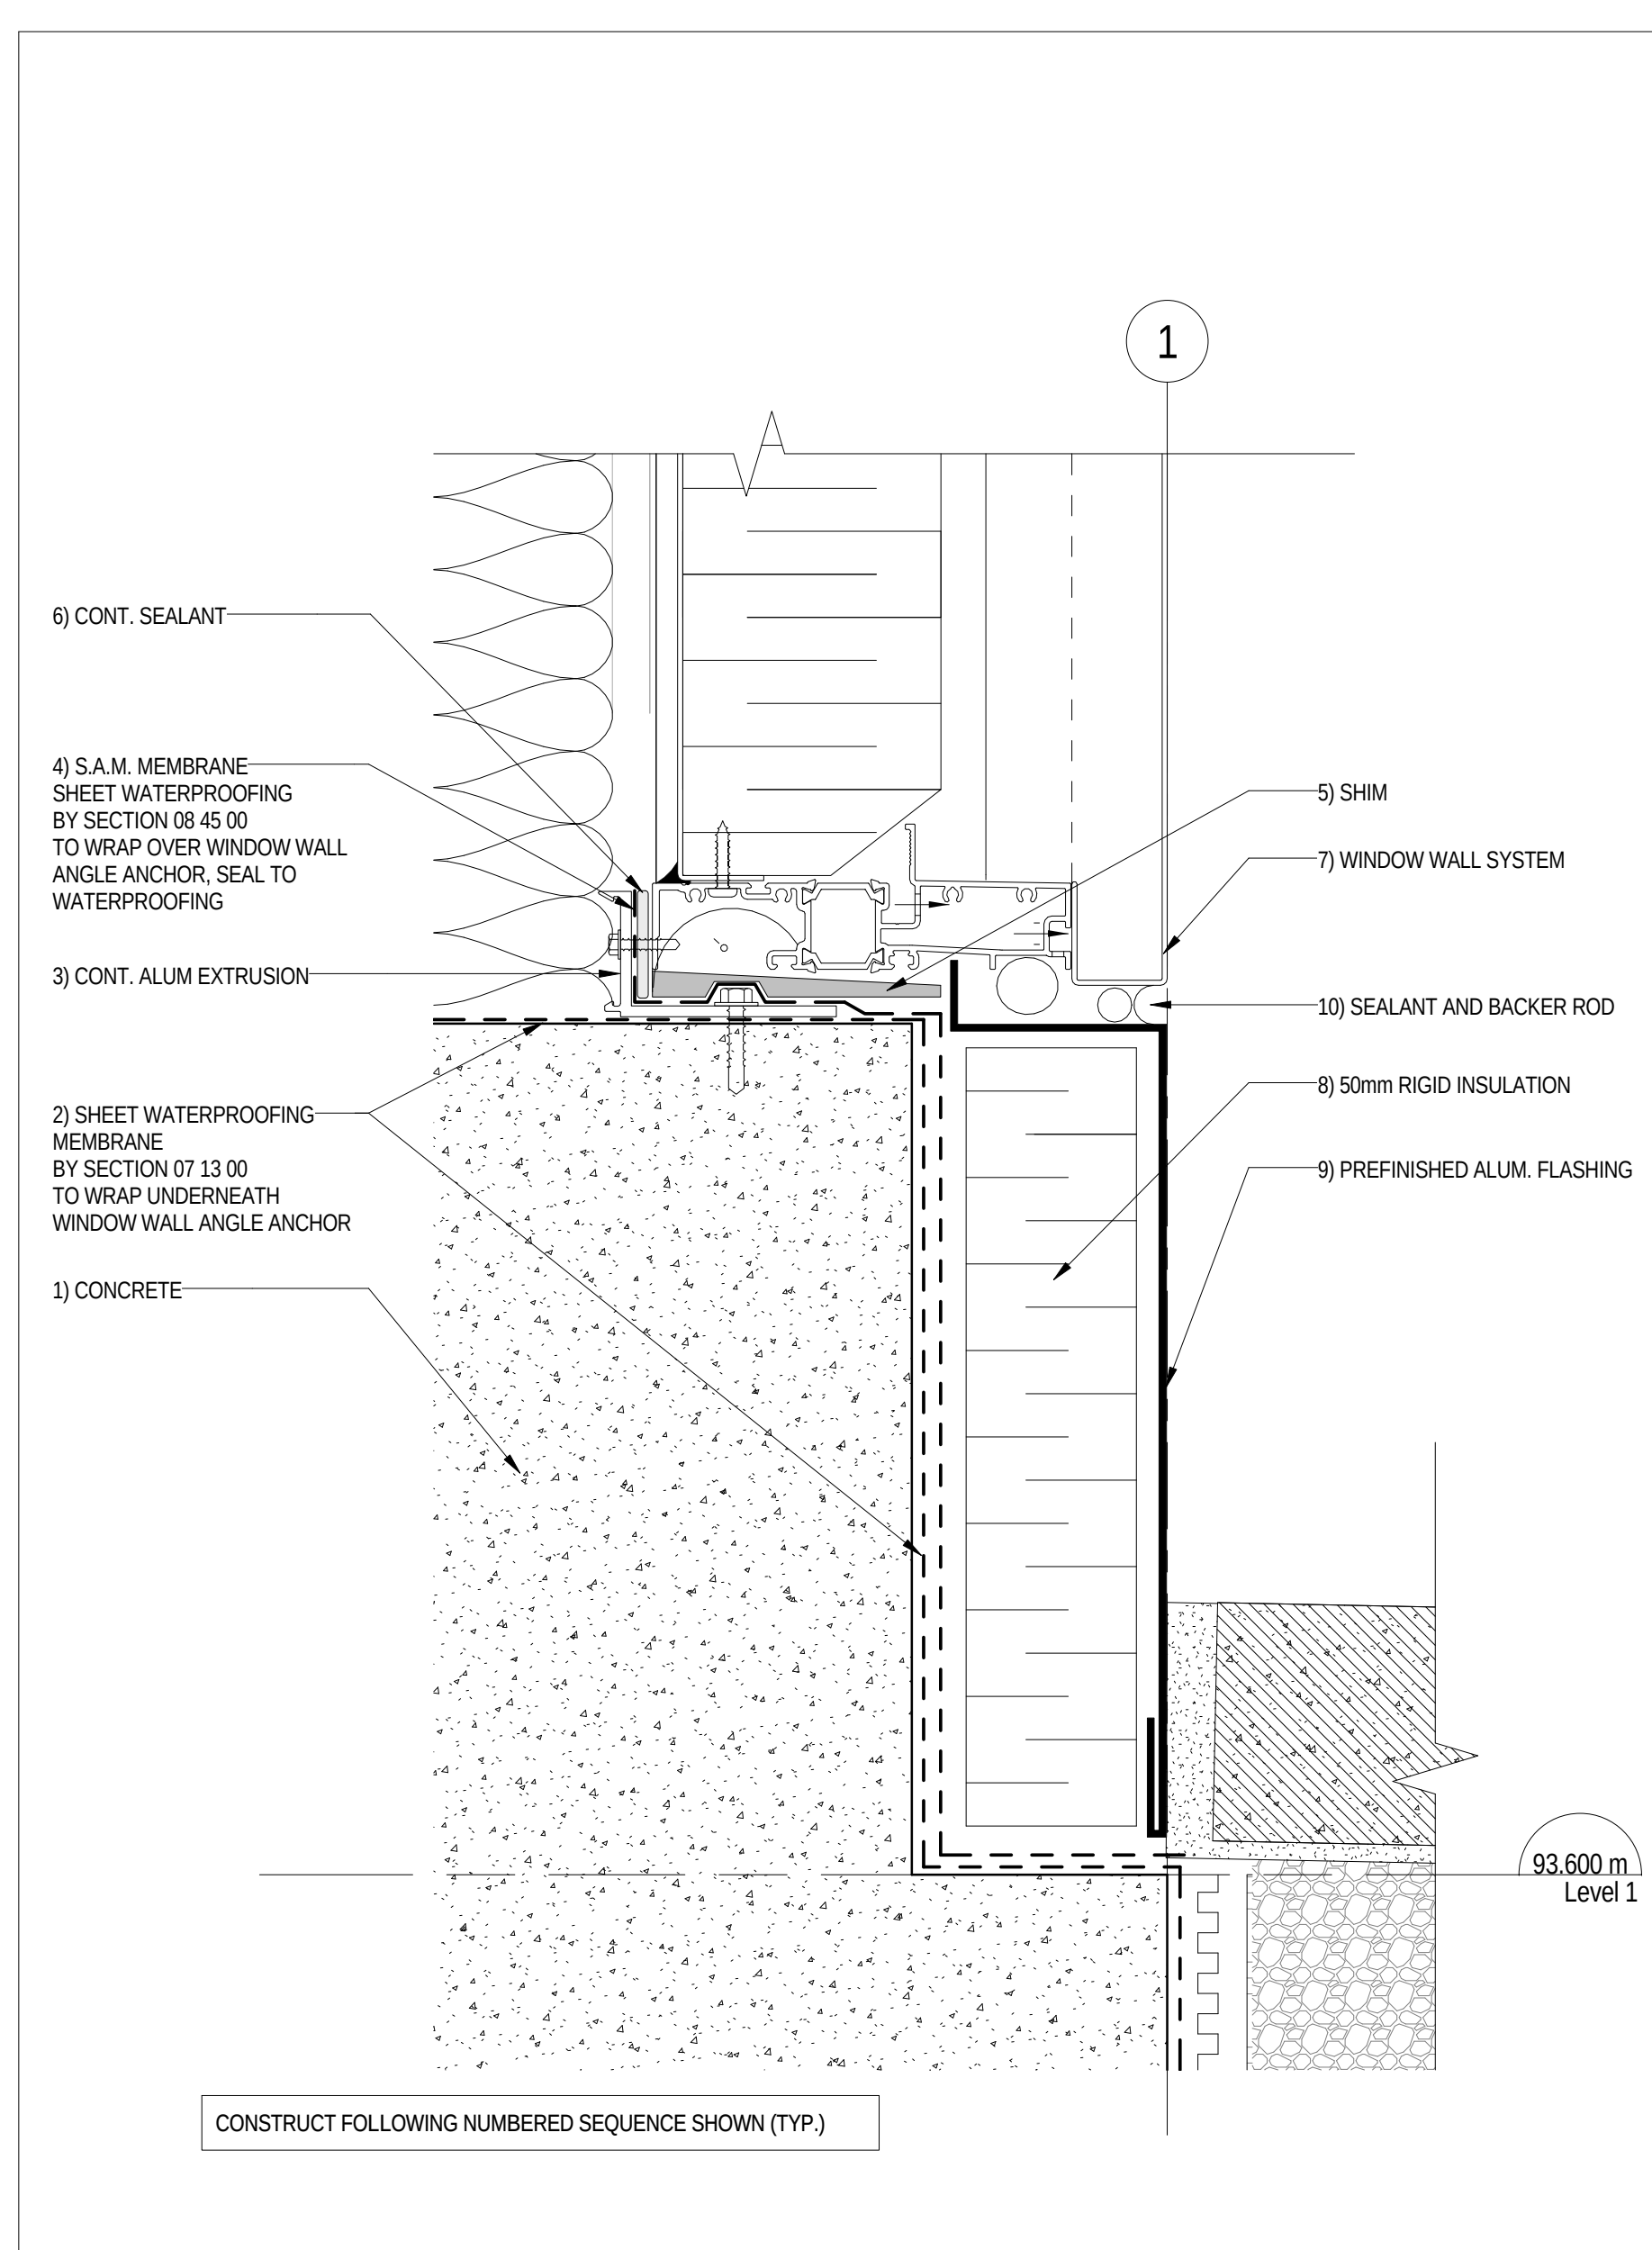


7 SEQUENCING
A 609 1:2

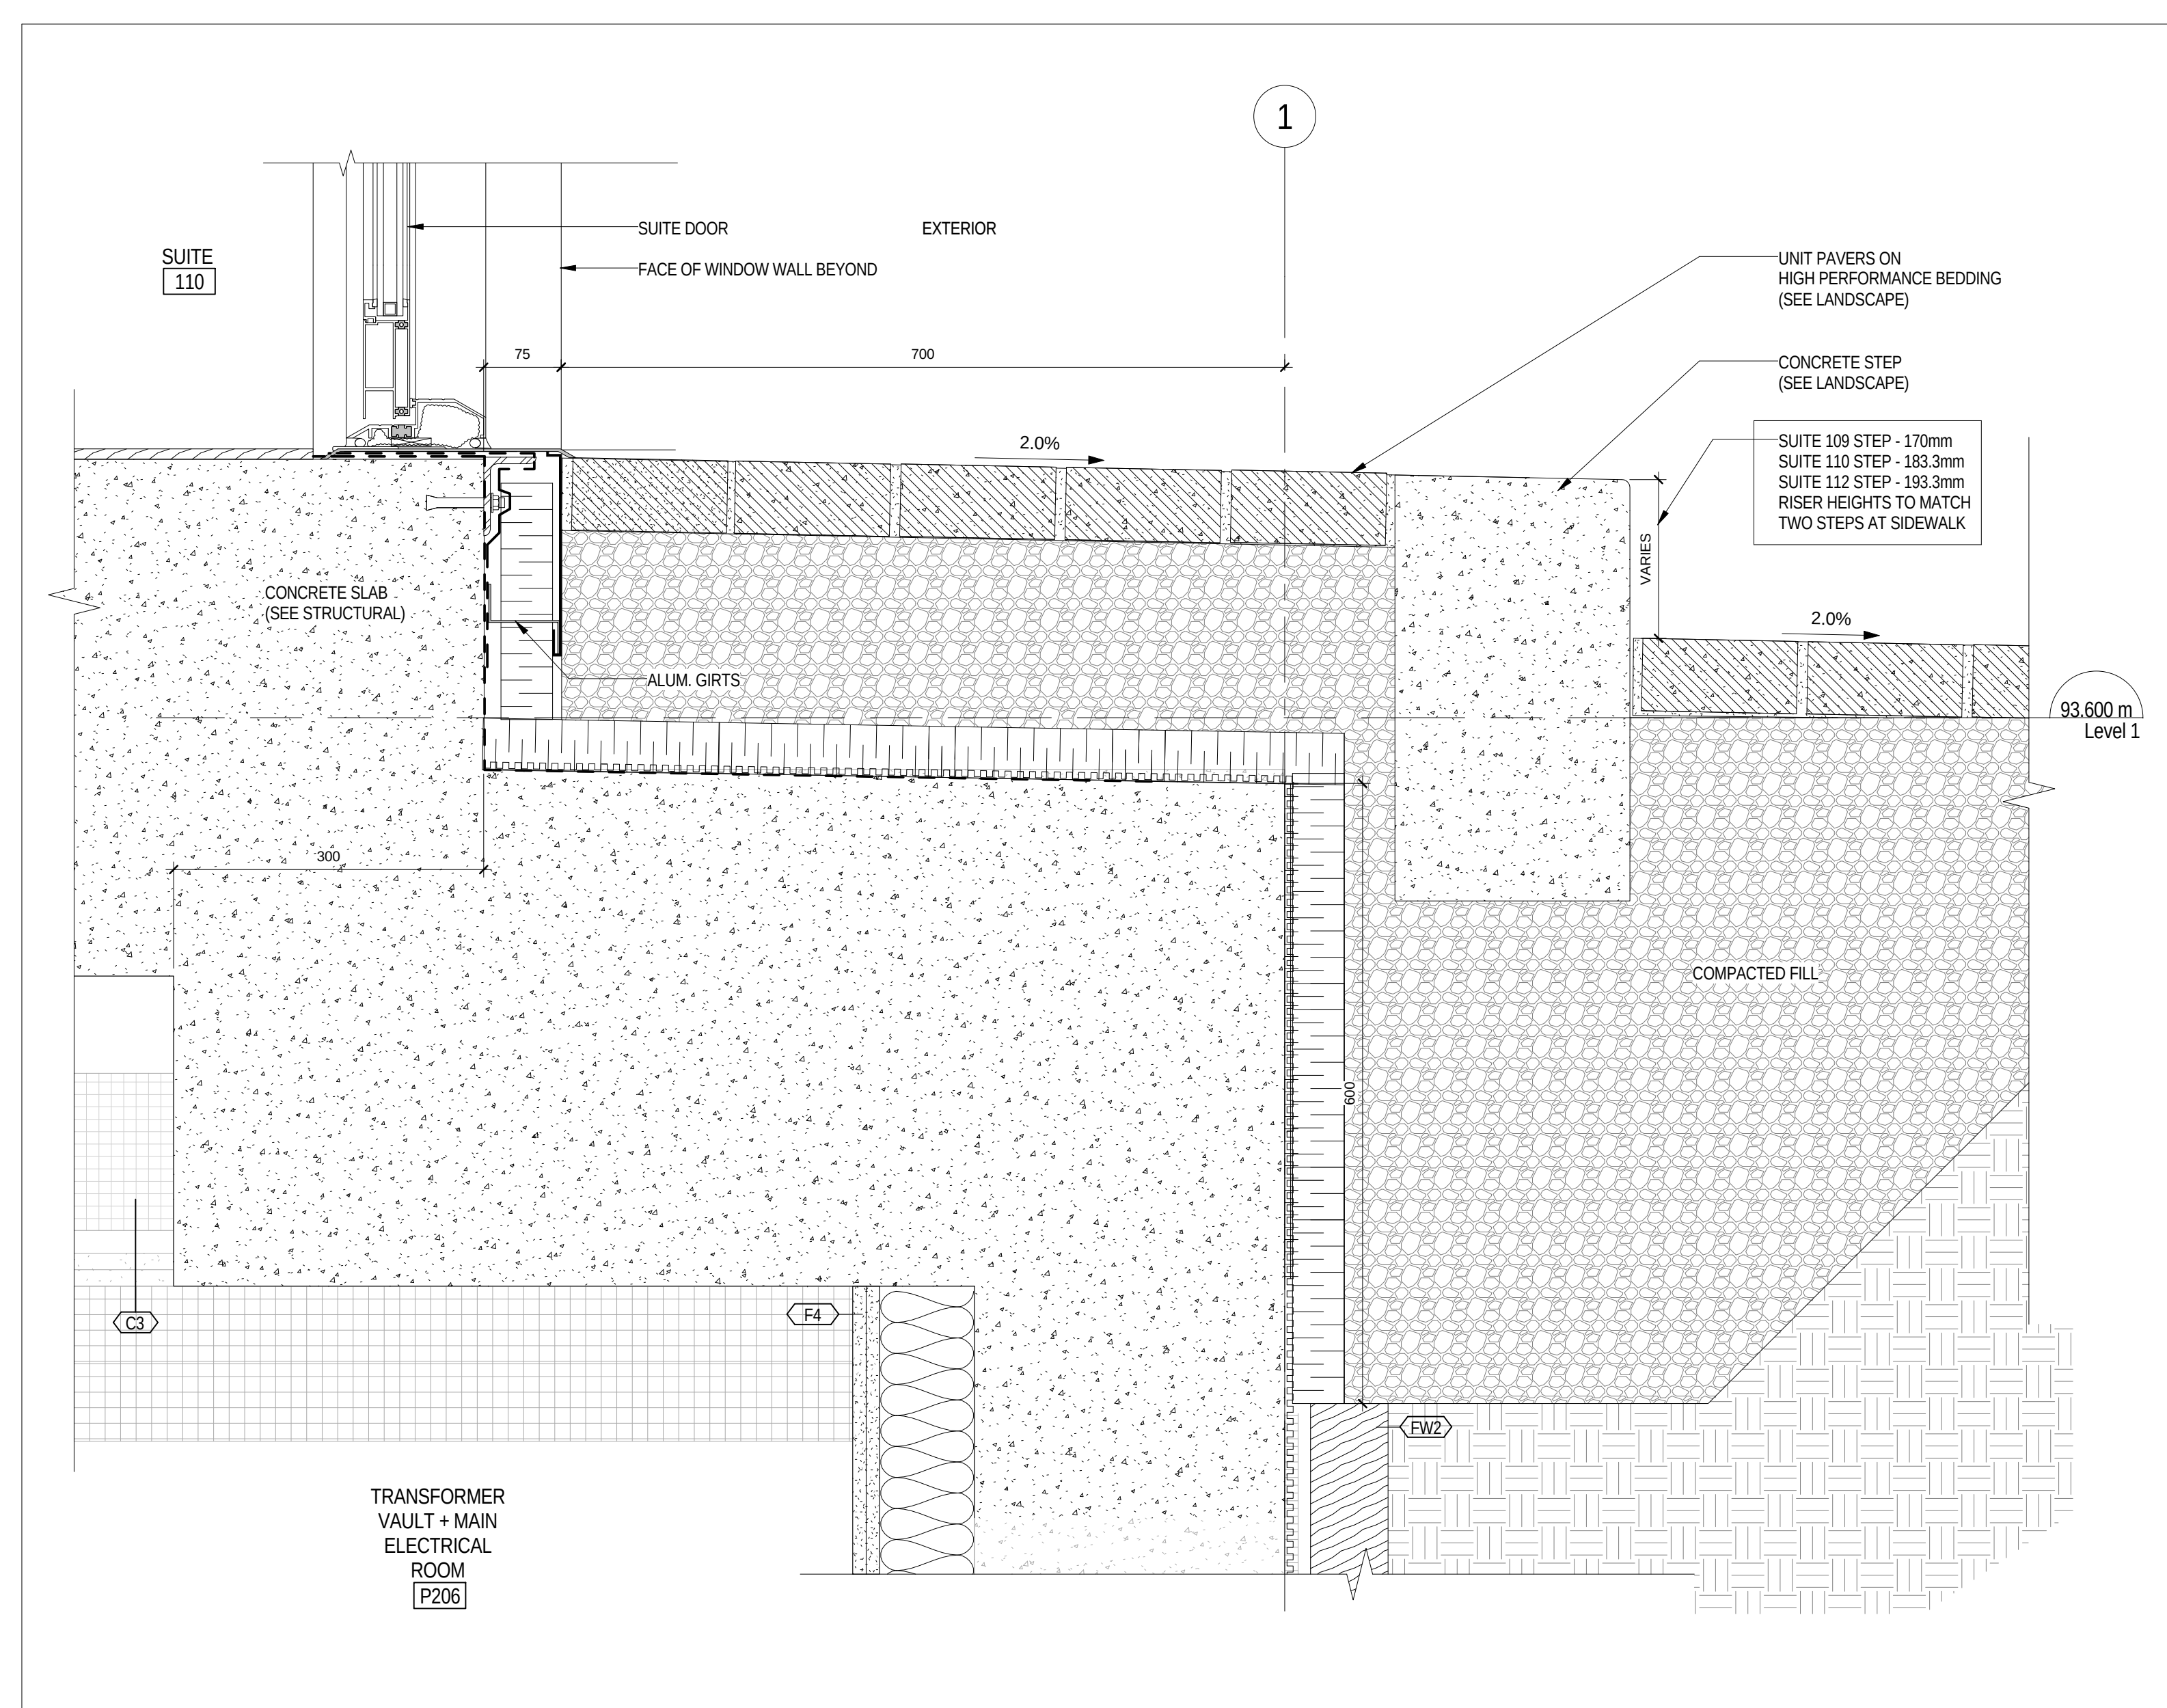


6 FOUNDATION WALL AT SUITE 110
A 609 1:5

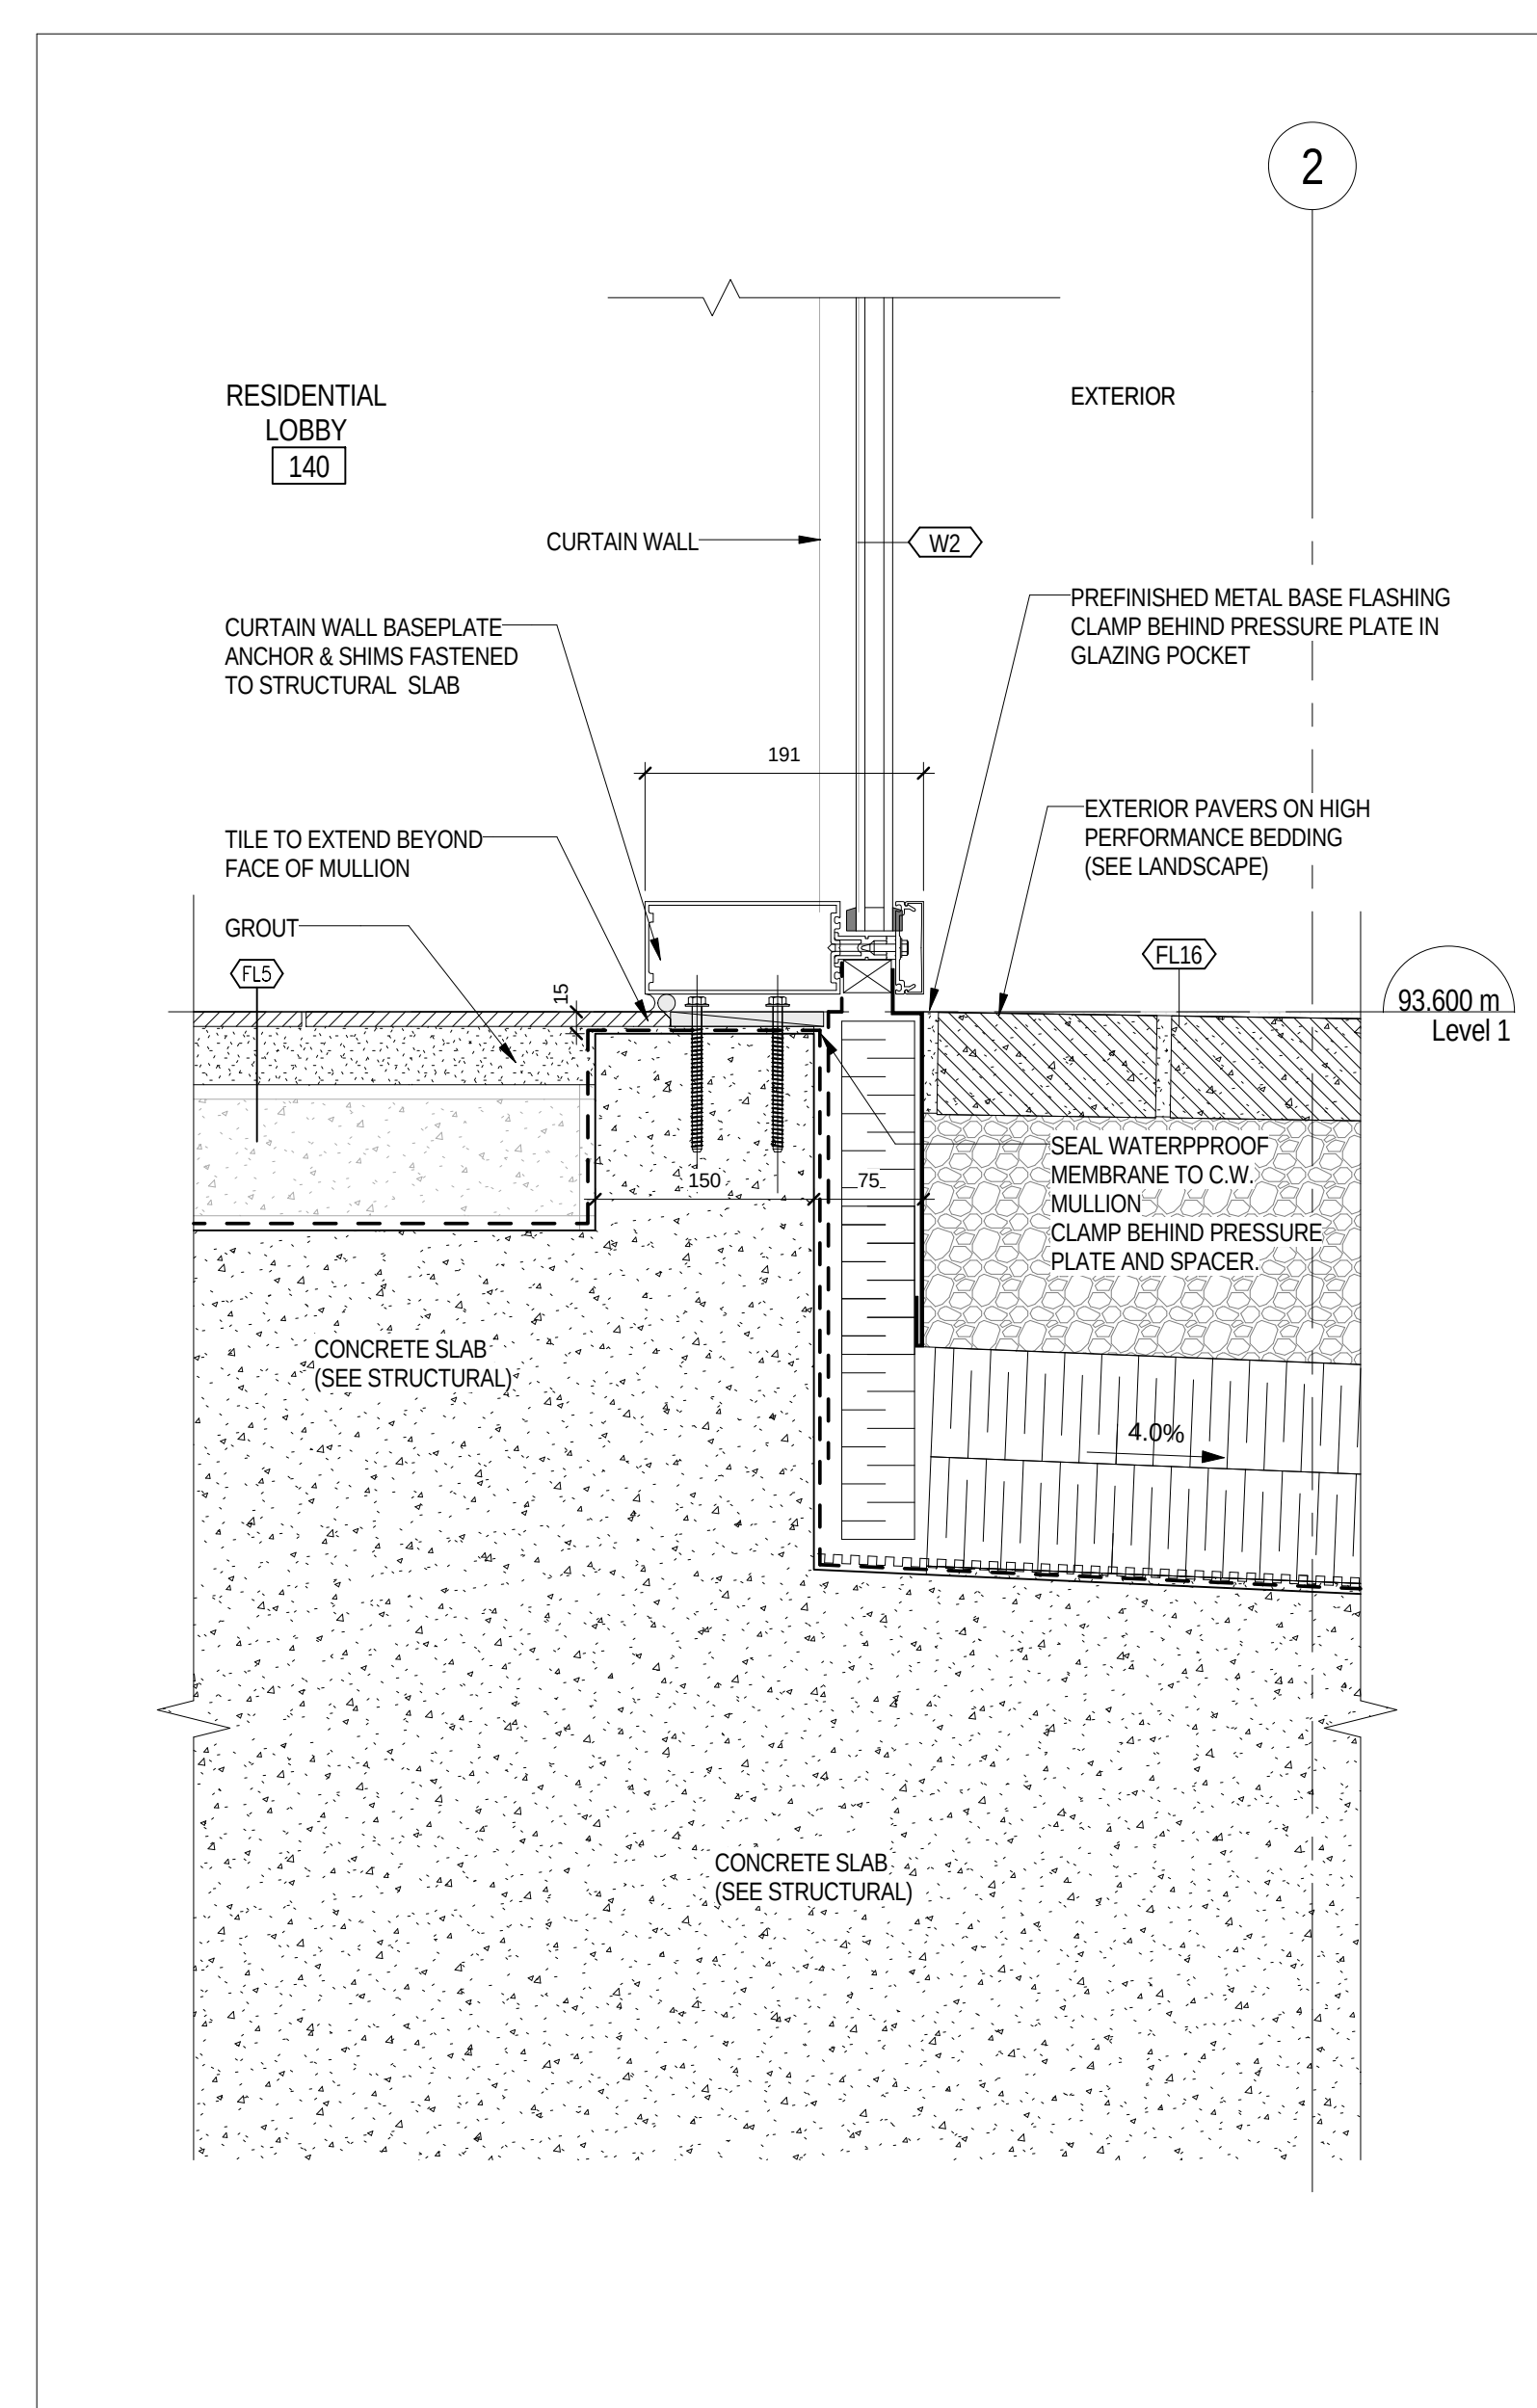


4 FOUNDATION WALL AT RESIDENTIAL LOBBY
A 609 1:5

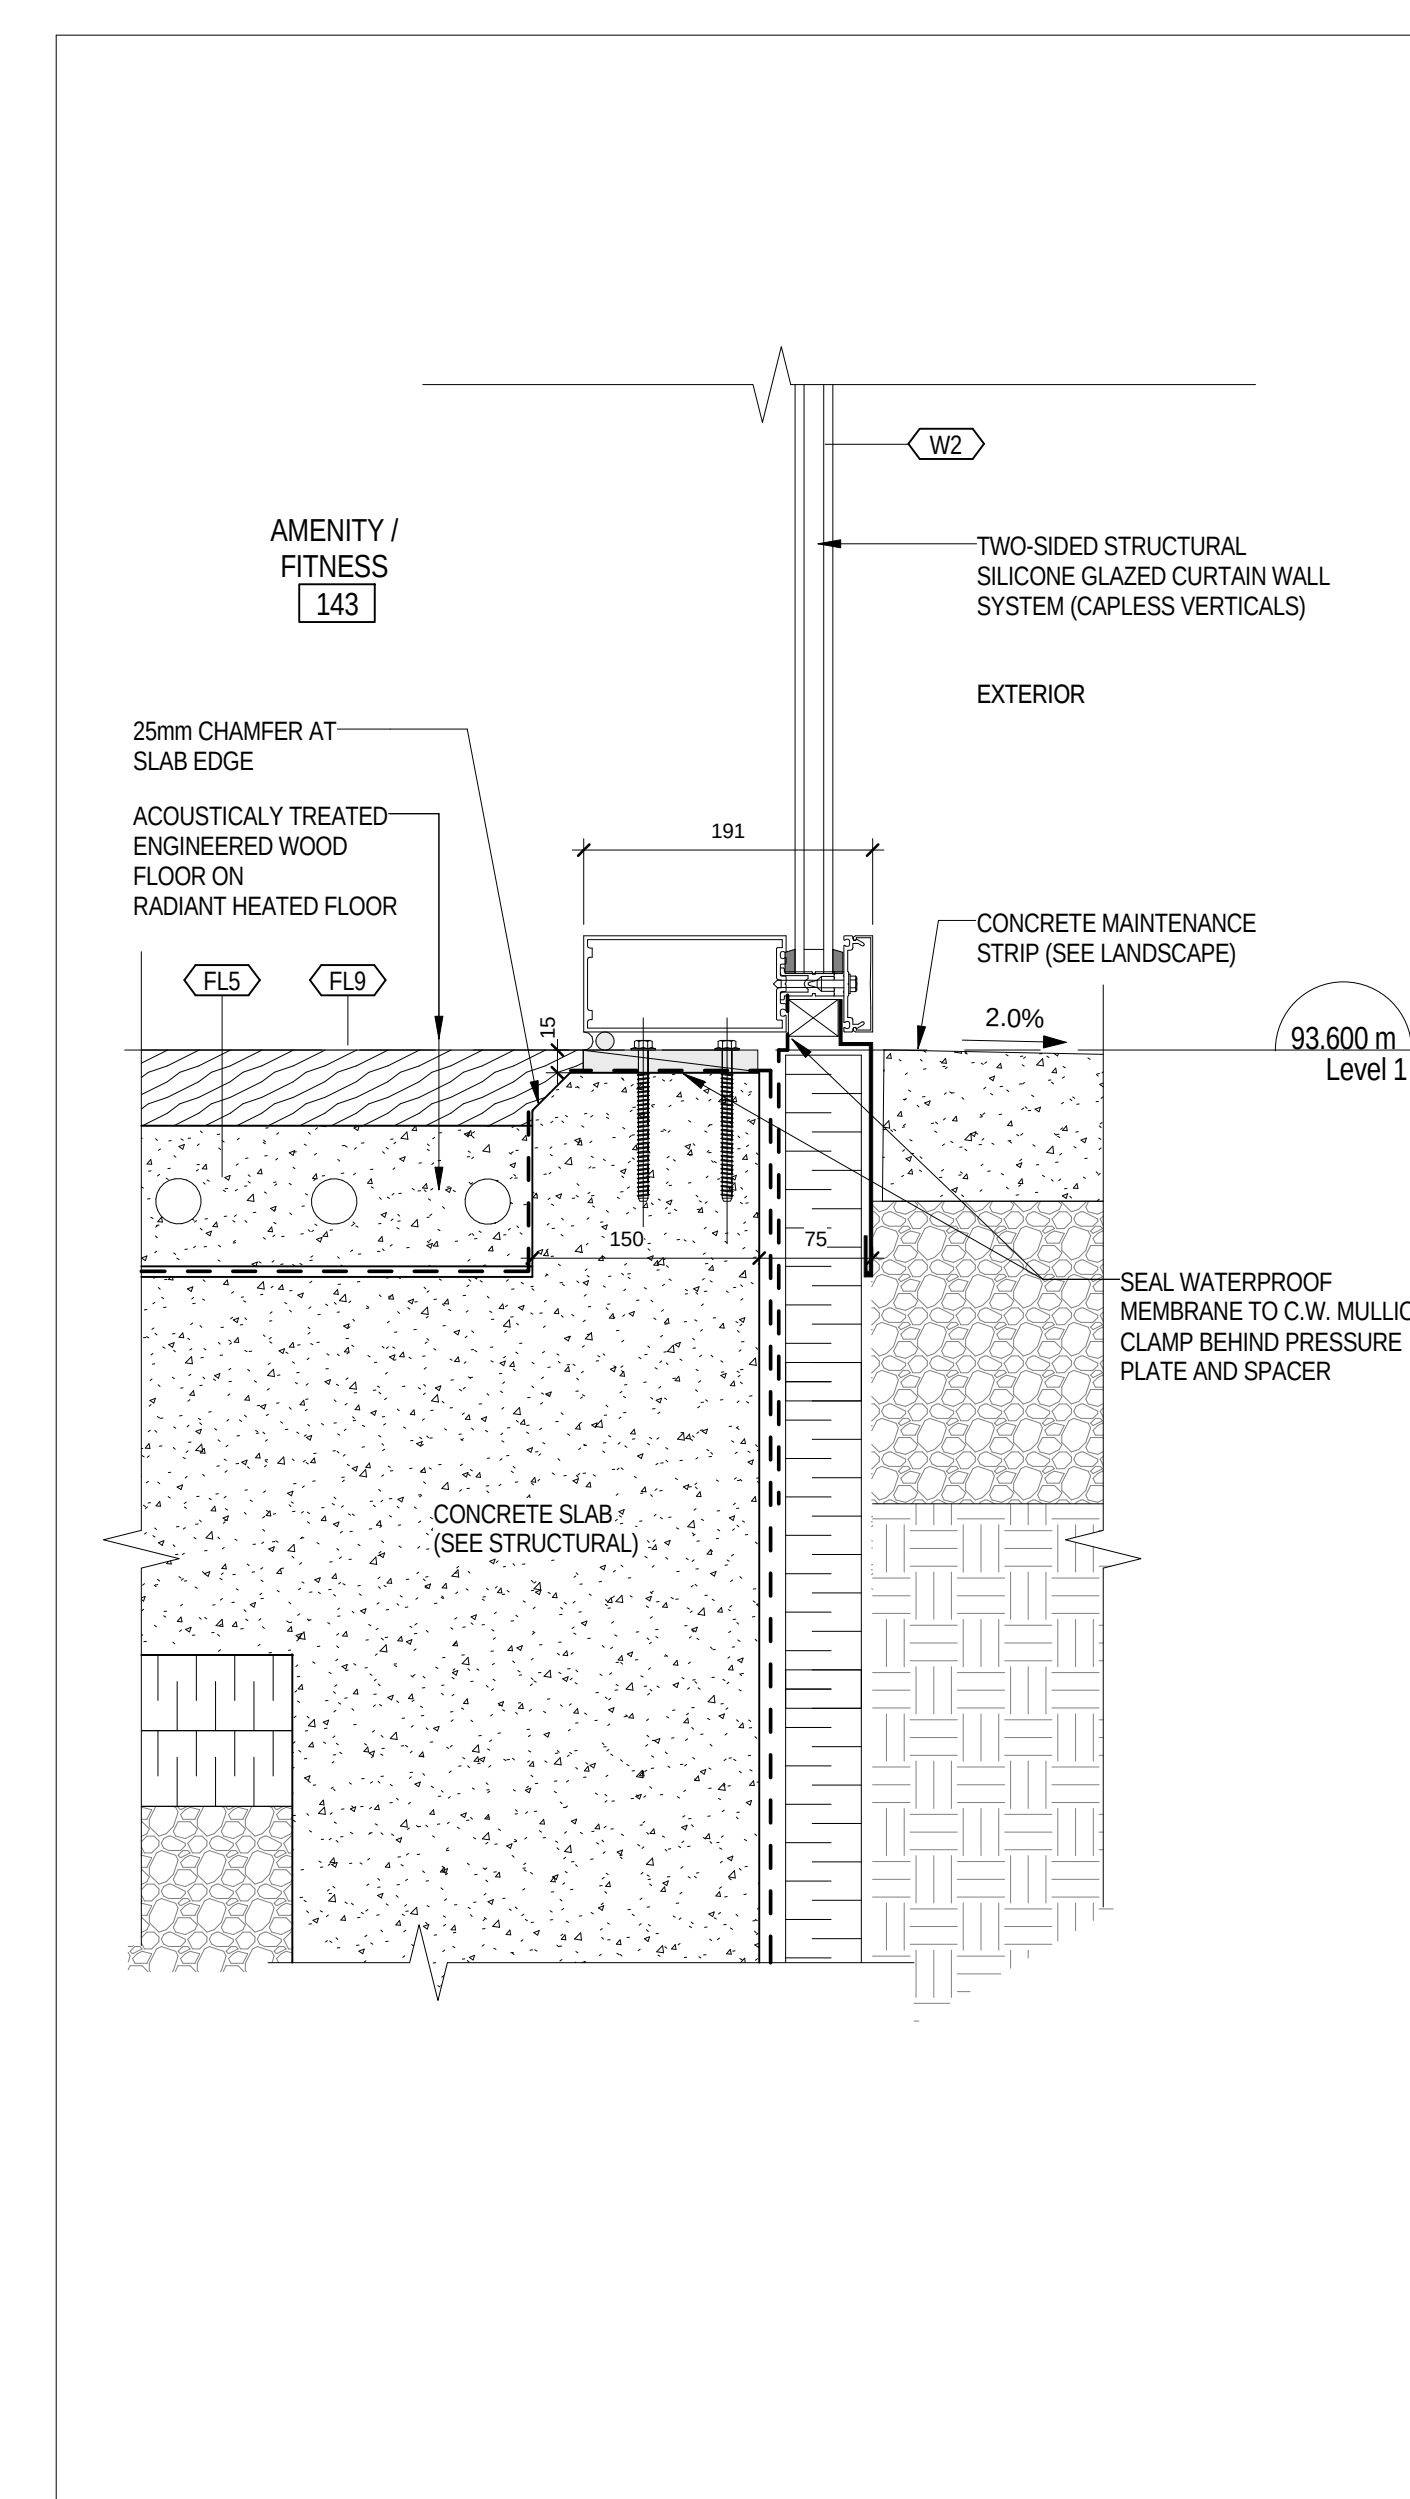


2 FOUNDATION WALL AT AMENITY/FITNESS
A 609 1:5

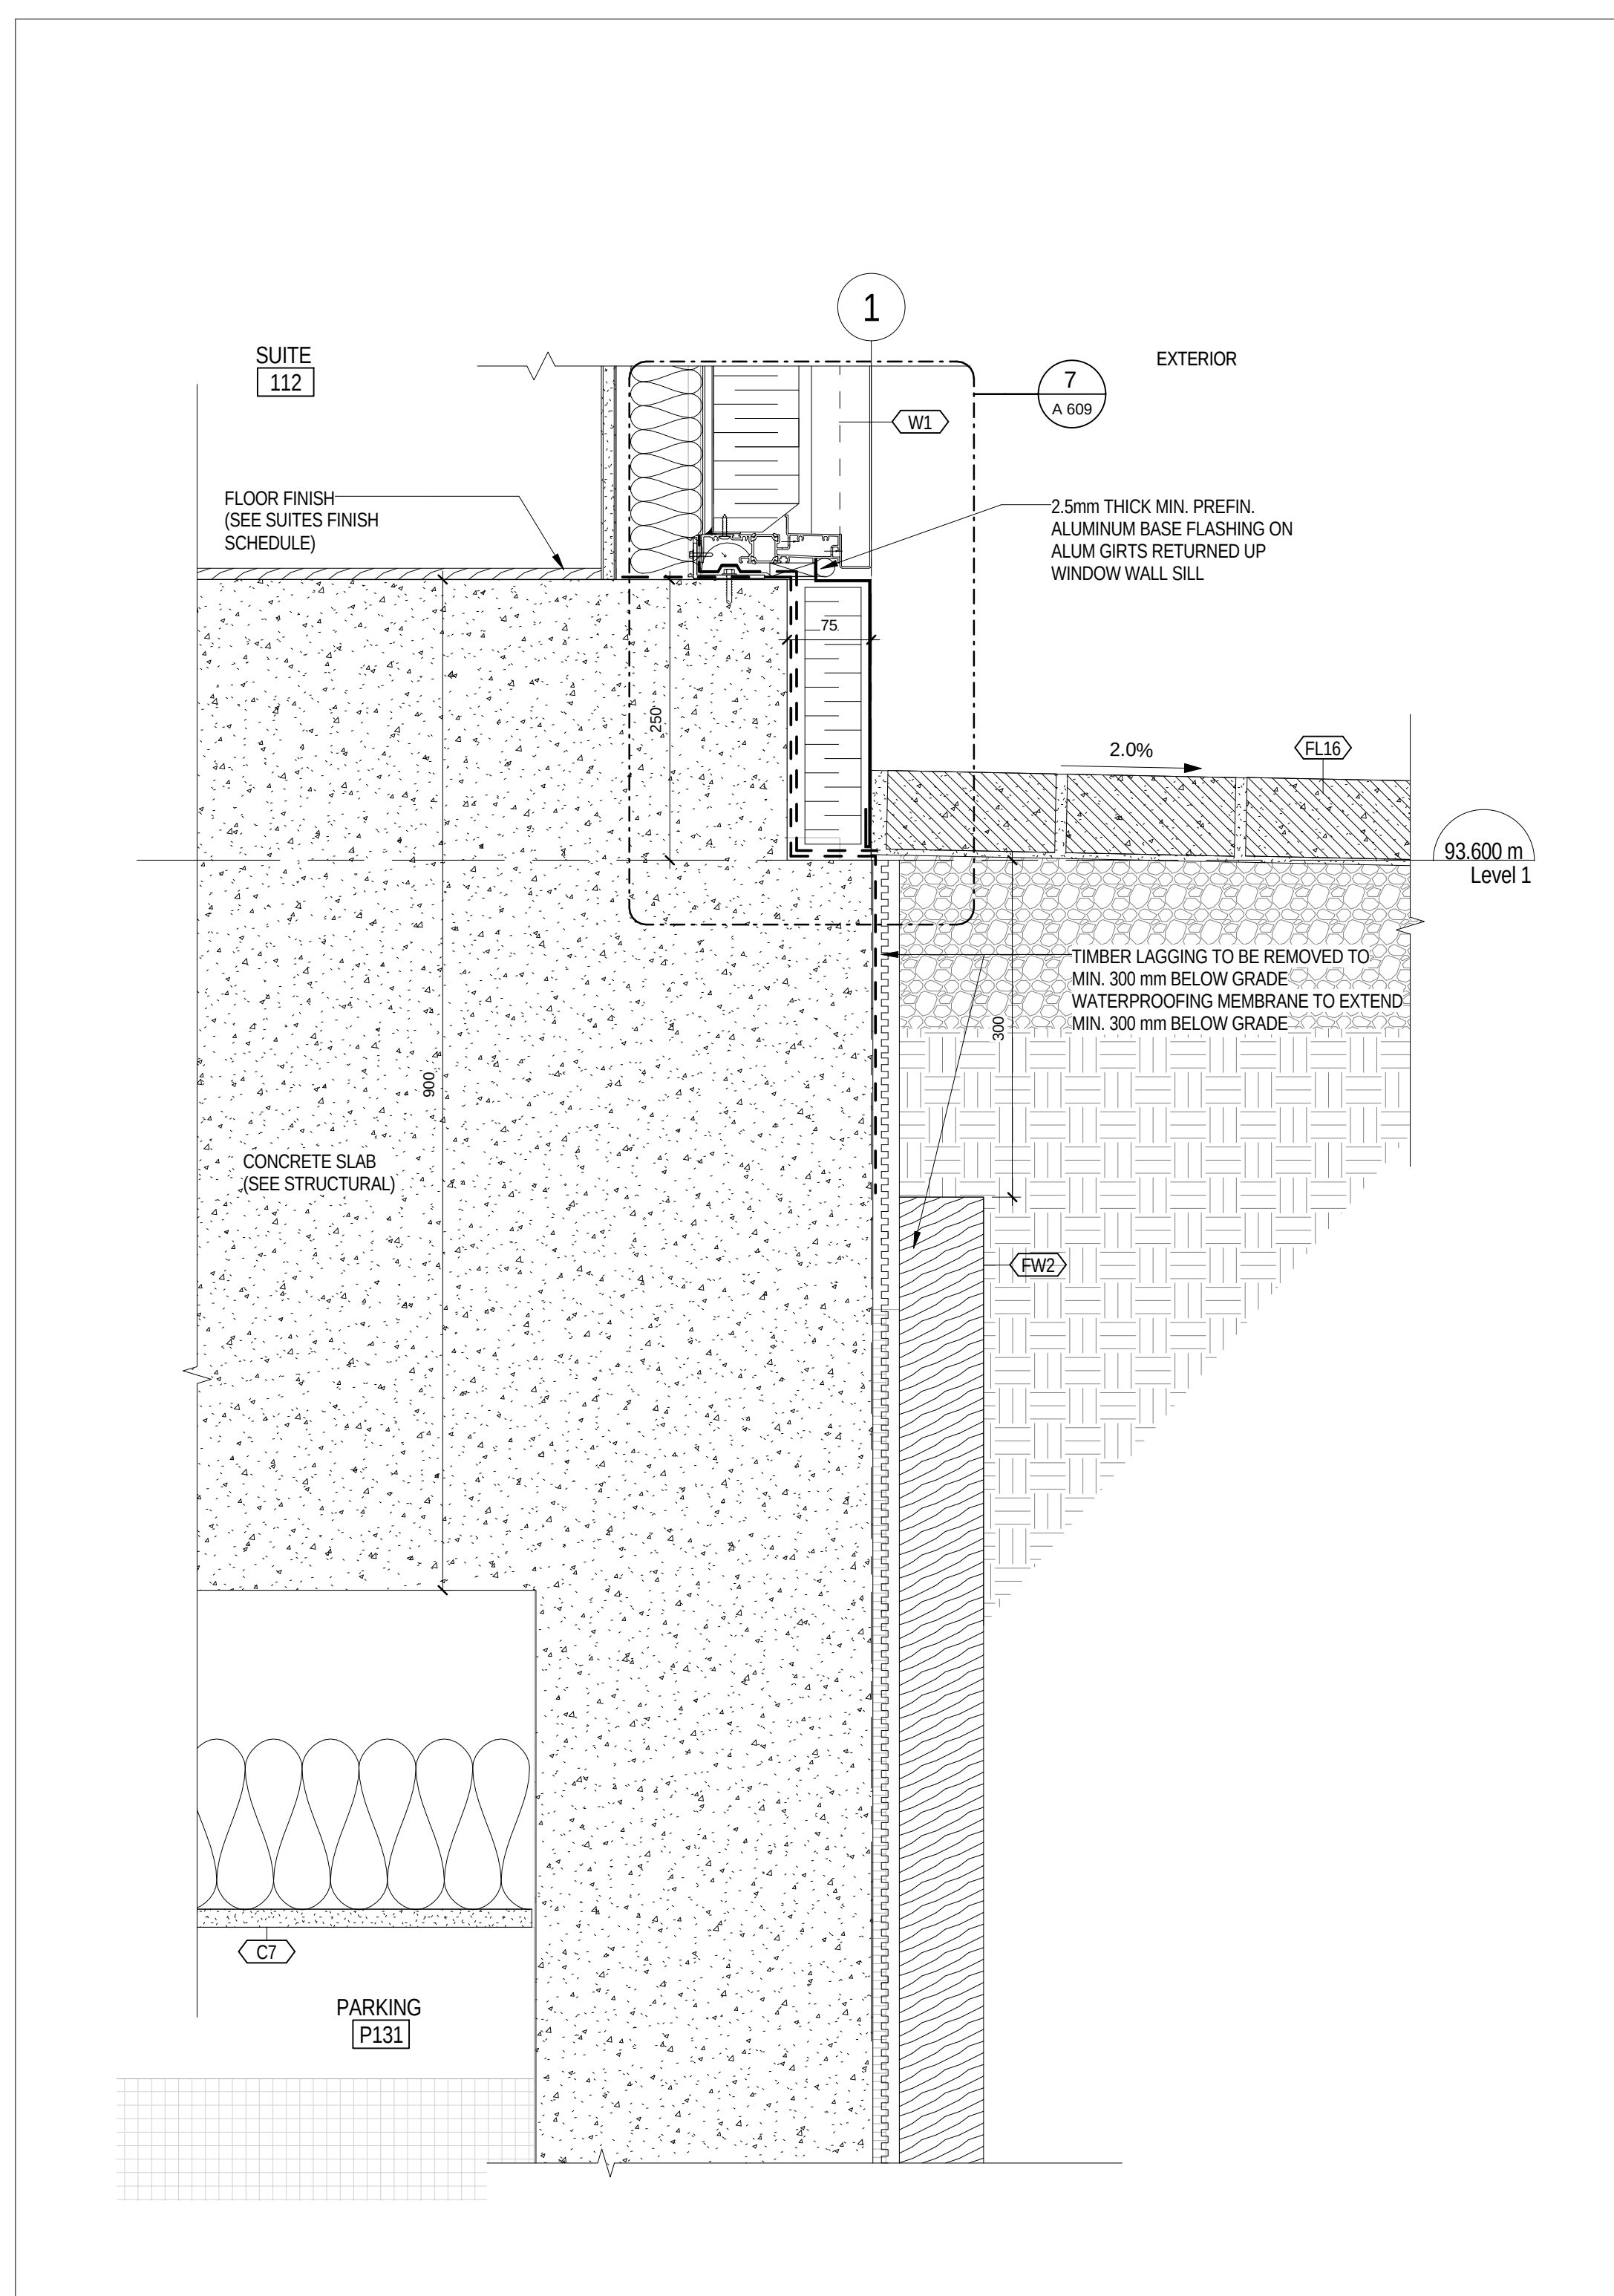


5 FOUNDATION AT SUITE 112
A 609 1:5

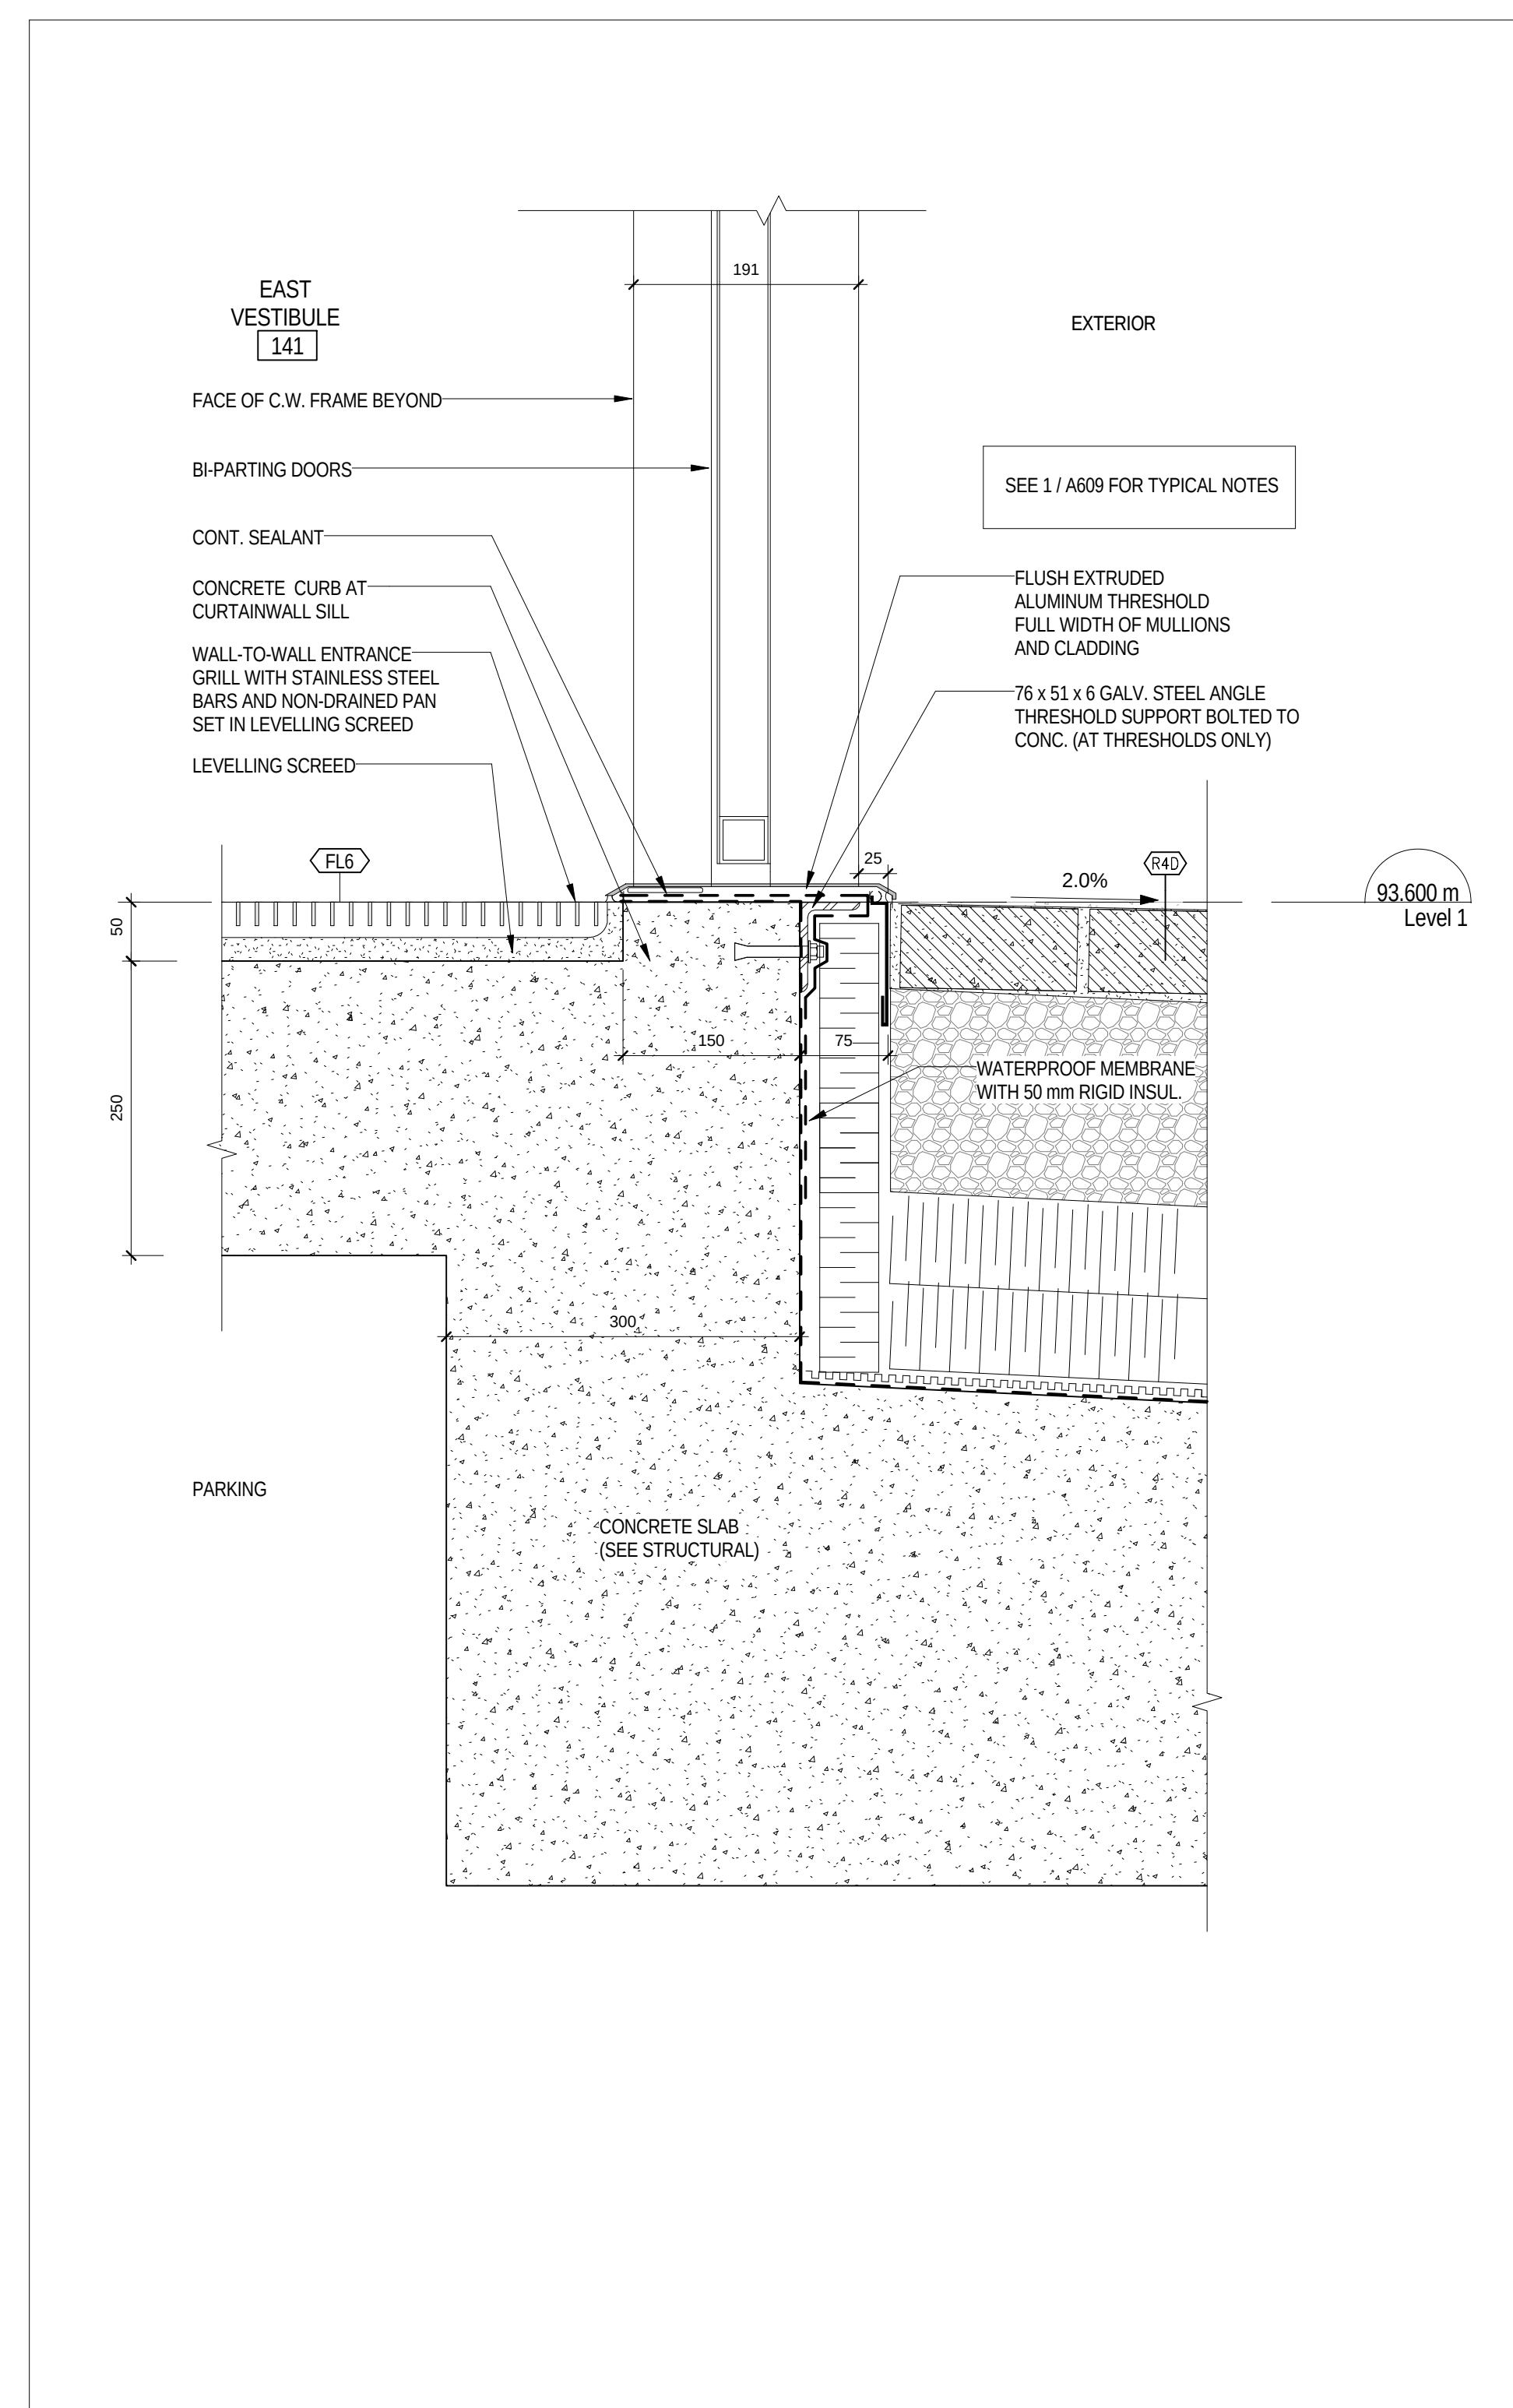

3 FOUNDATION WALL AT EAST VESTIBULE
A 609 1:5

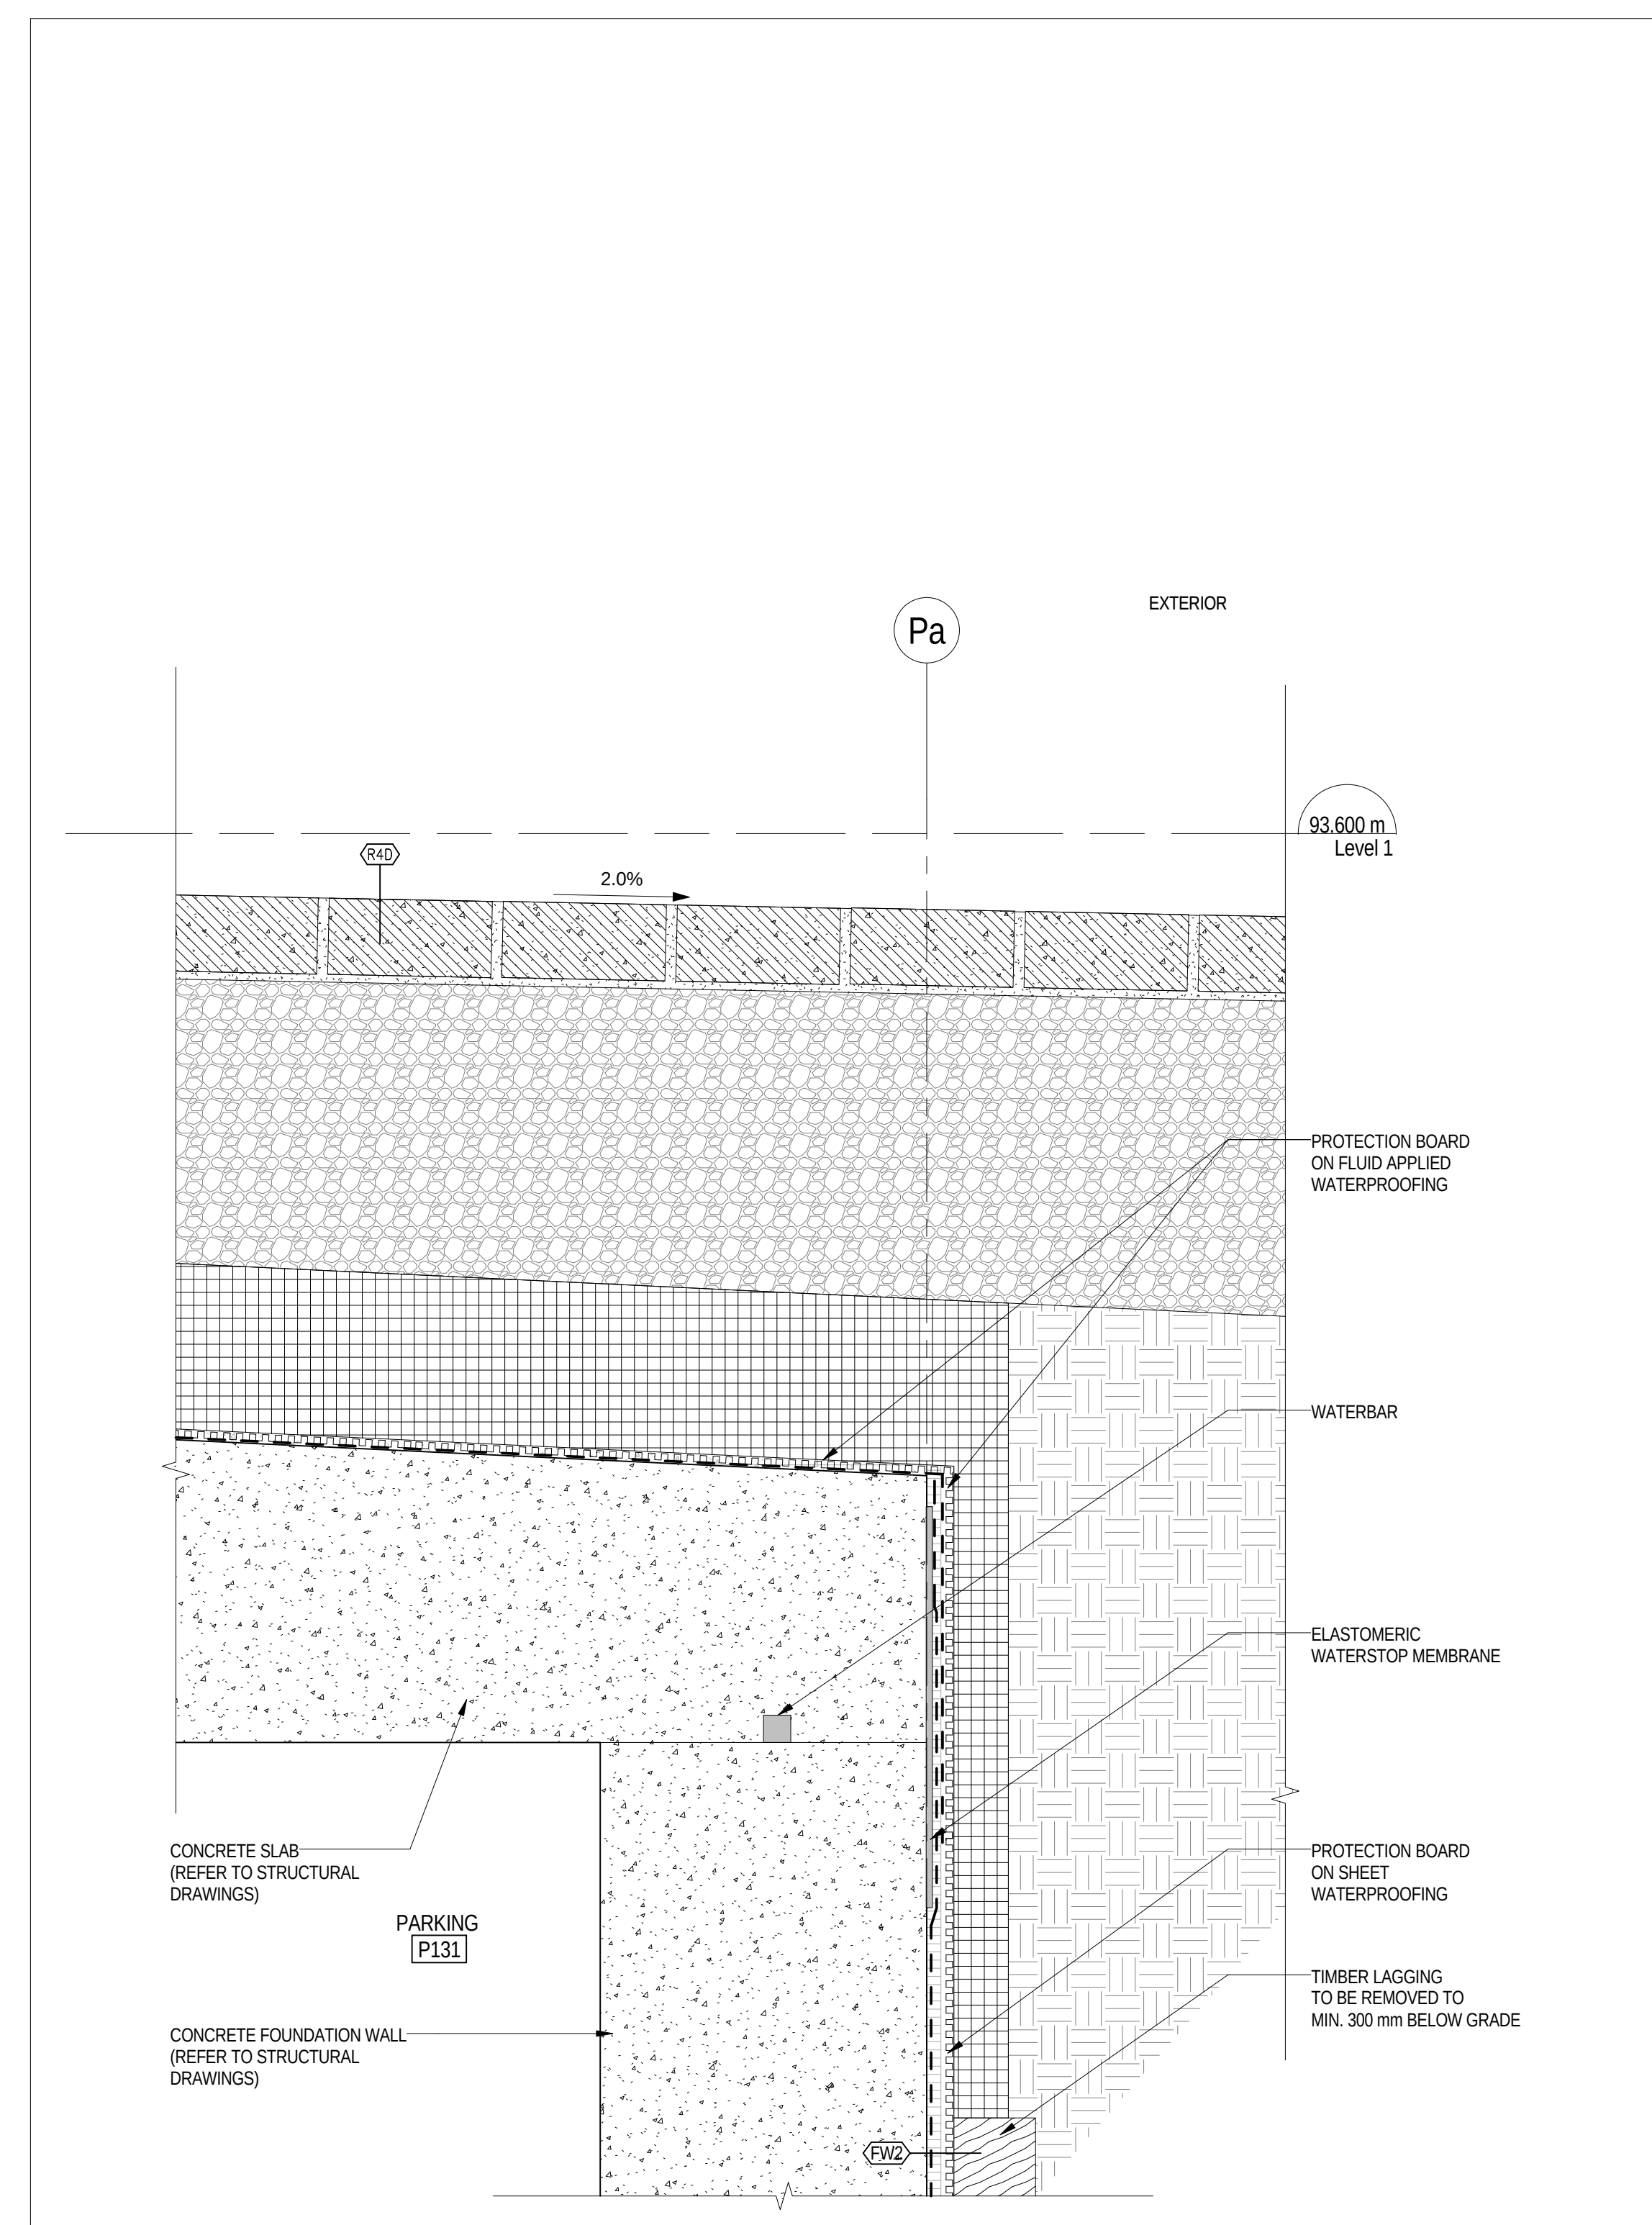

8 CONCRETE SLAB SECTION DETAIL AT FOUNDATION WALL
A 609 1:5

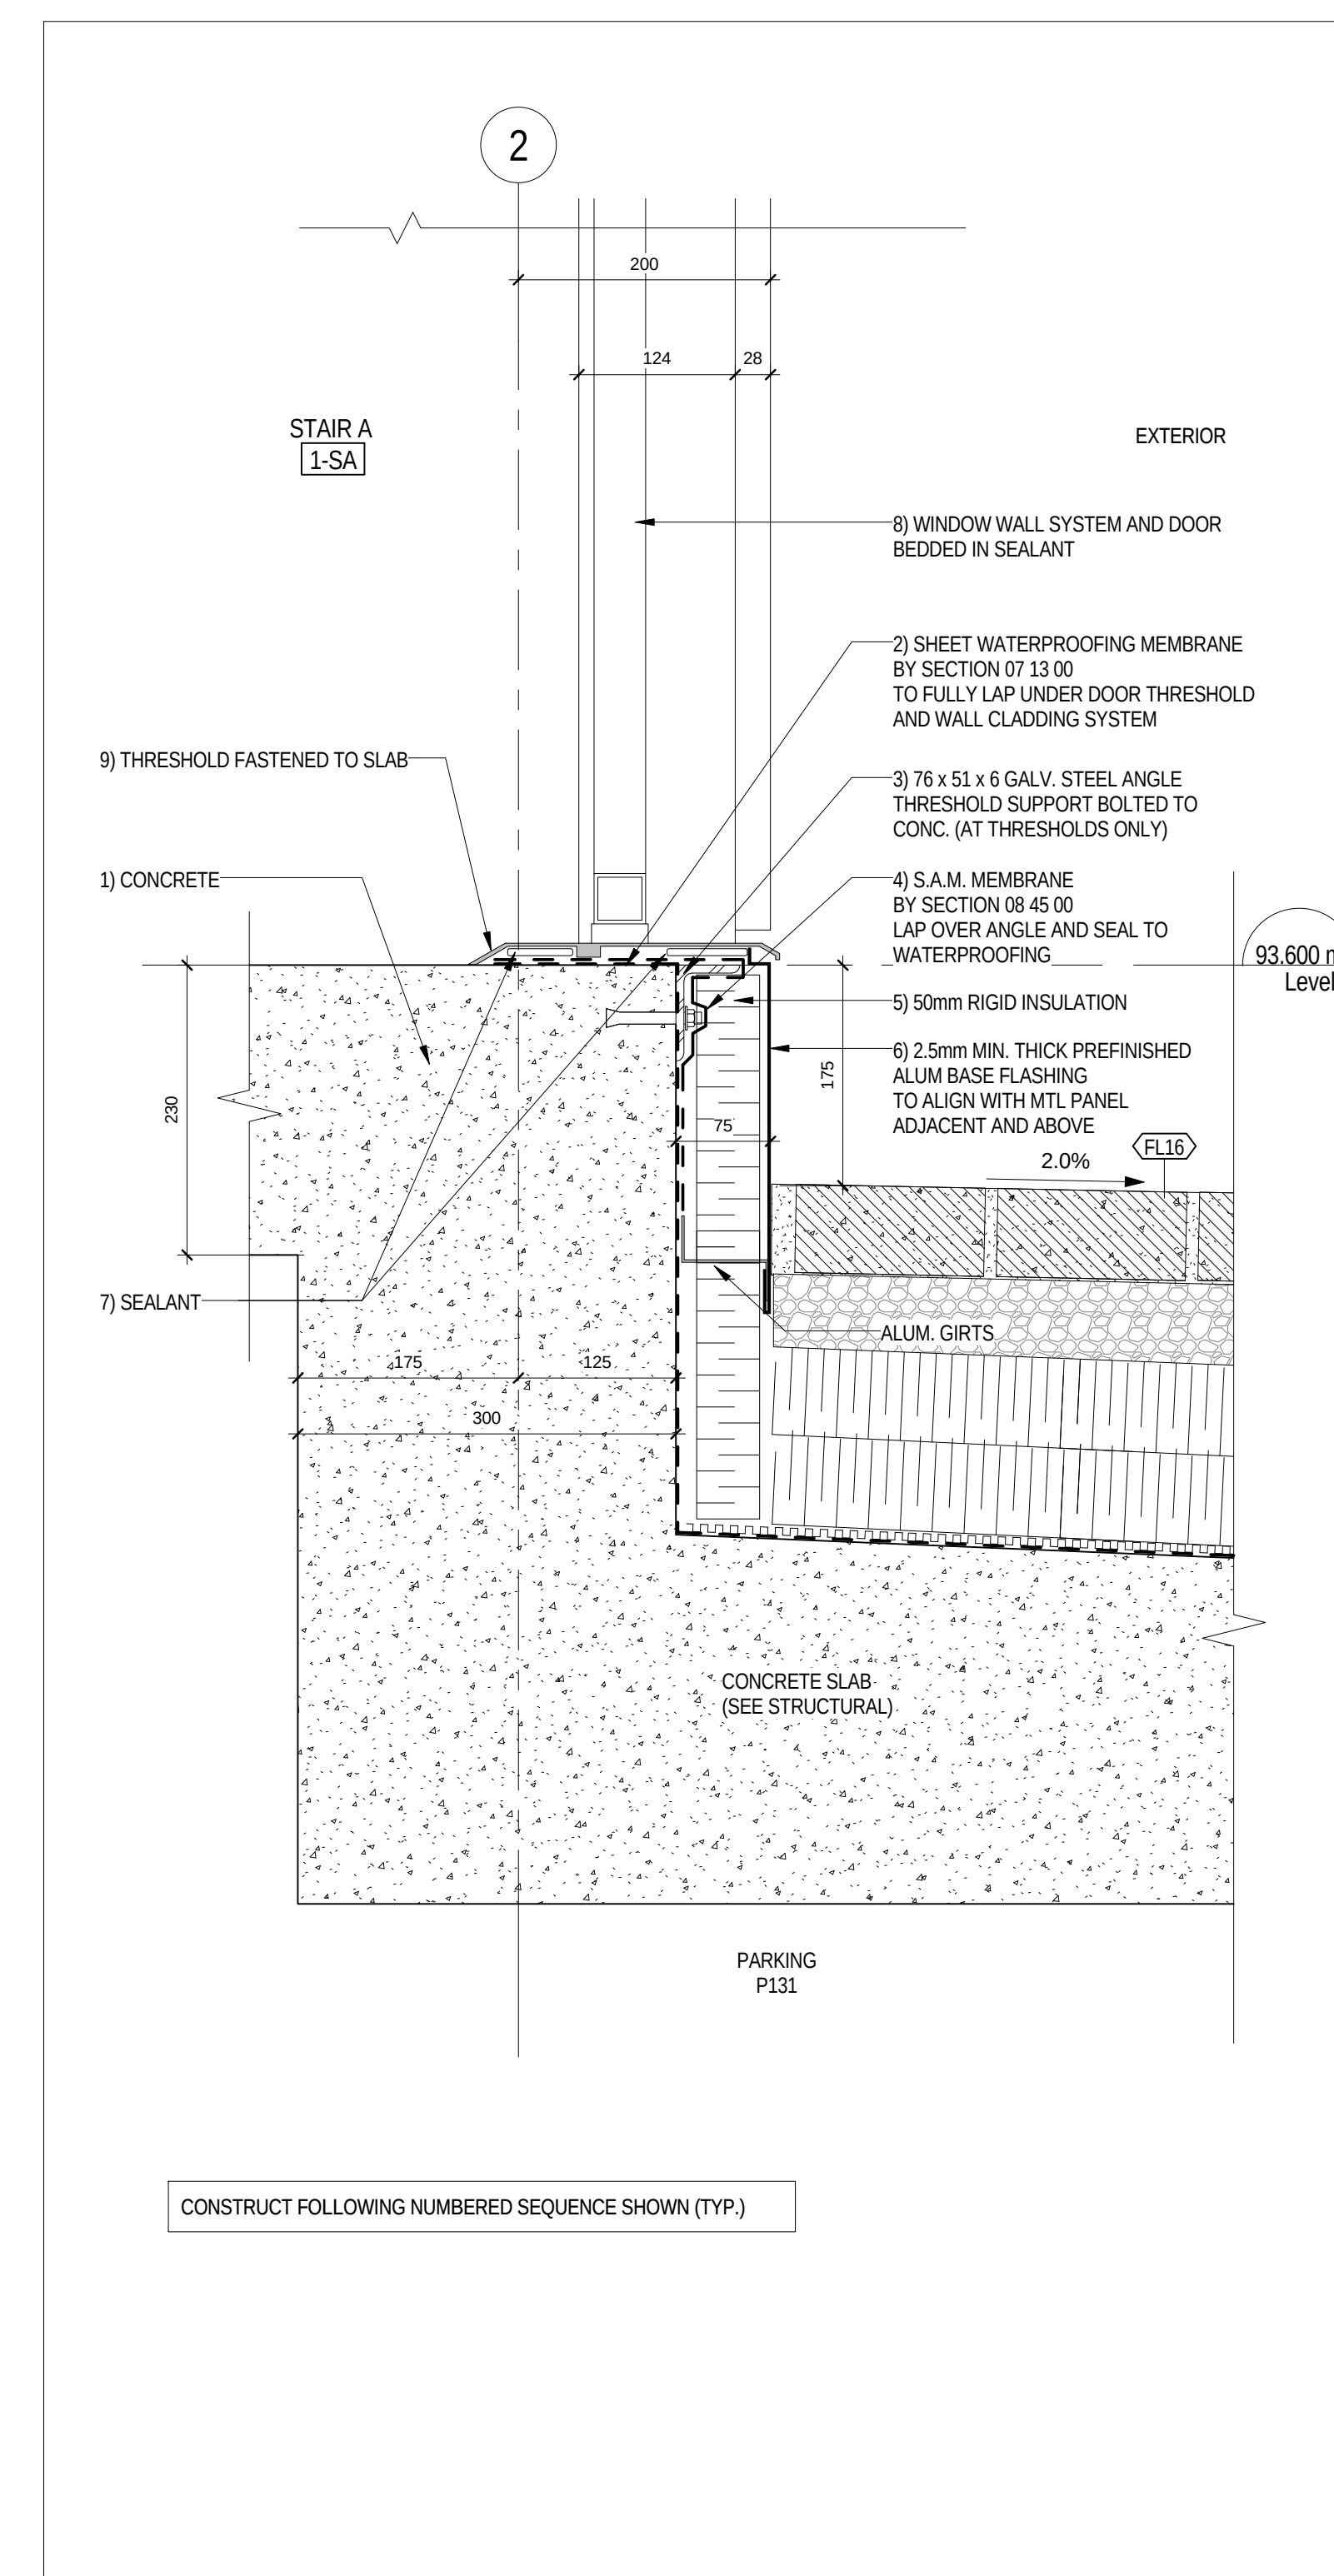

1 FOUNDATION WALL AT STAIR A
A 609 1:5



SO
SPADINA  QUEEN
TRIDEL


project no:	12-1
scale:	1
drawn by:	Aut
reviewed by:	Check
date:	2014-09-

SECTION DETAILS


FOUNDATION WALLS

A 610









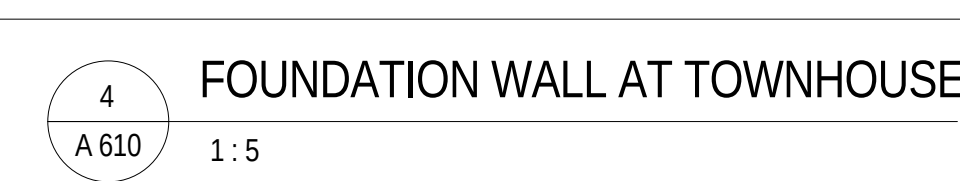
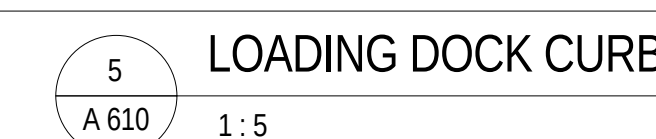






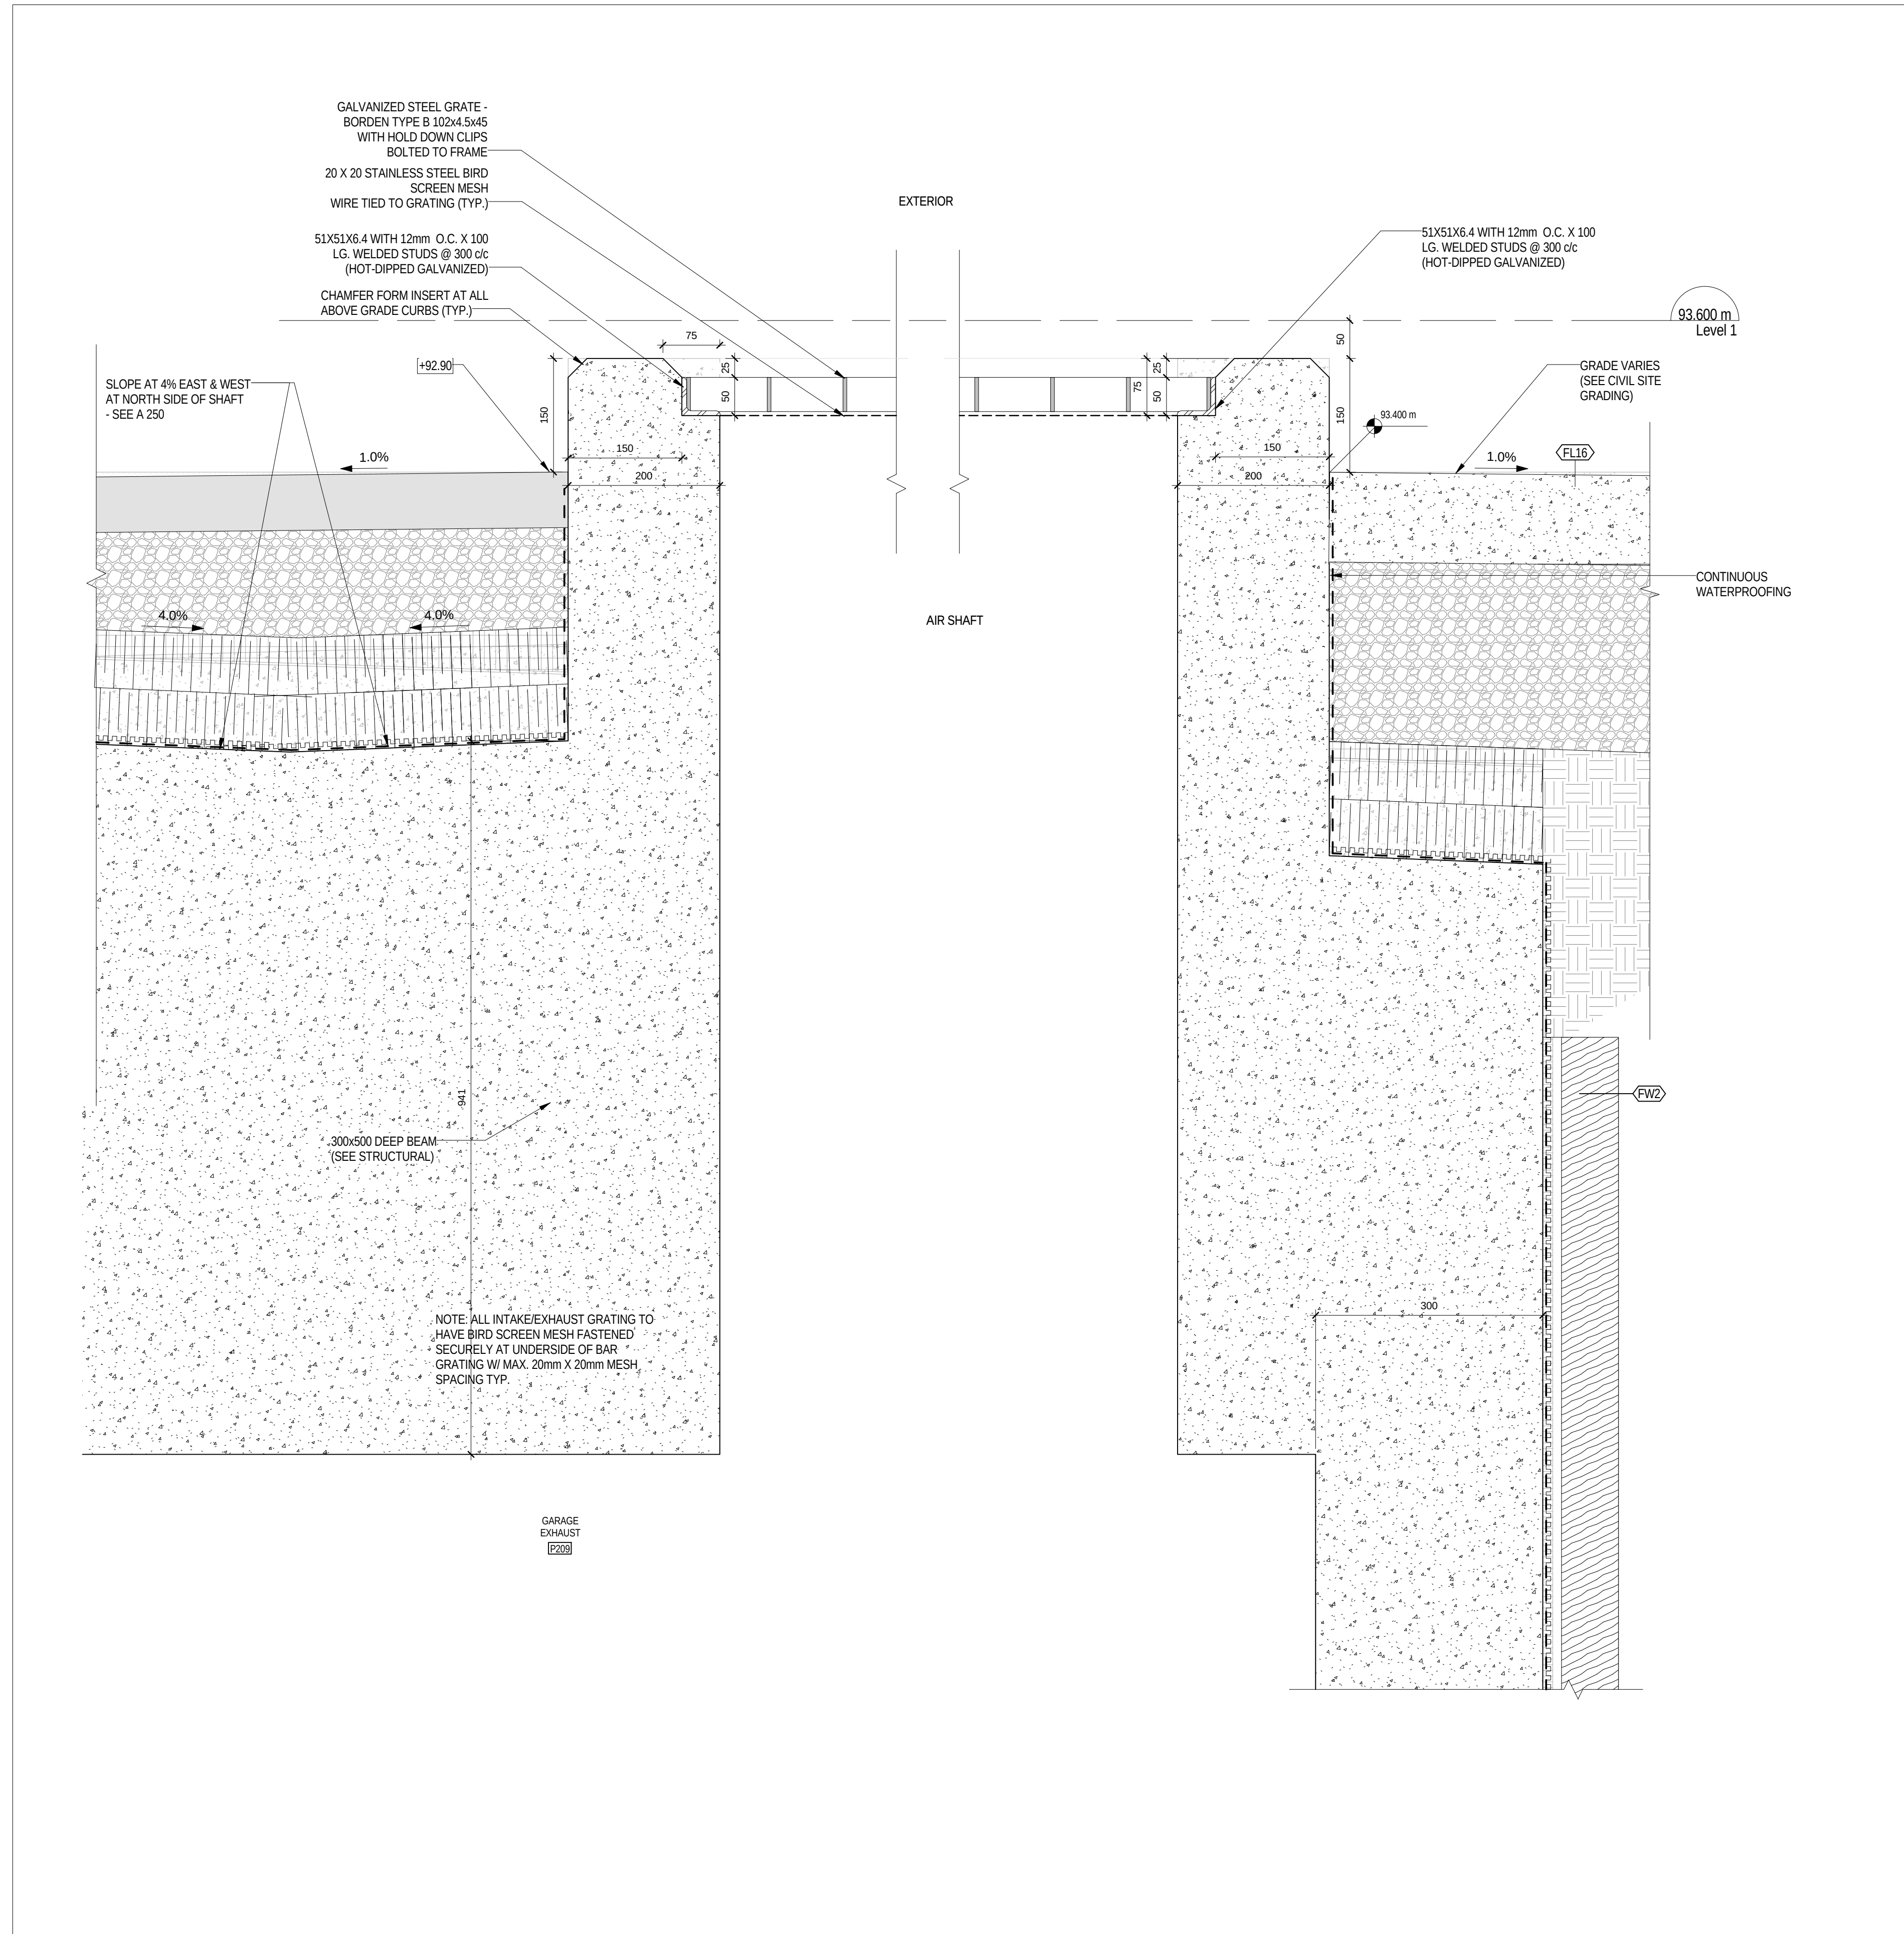






2 GARAGE EXHAUST
A 611 1:5

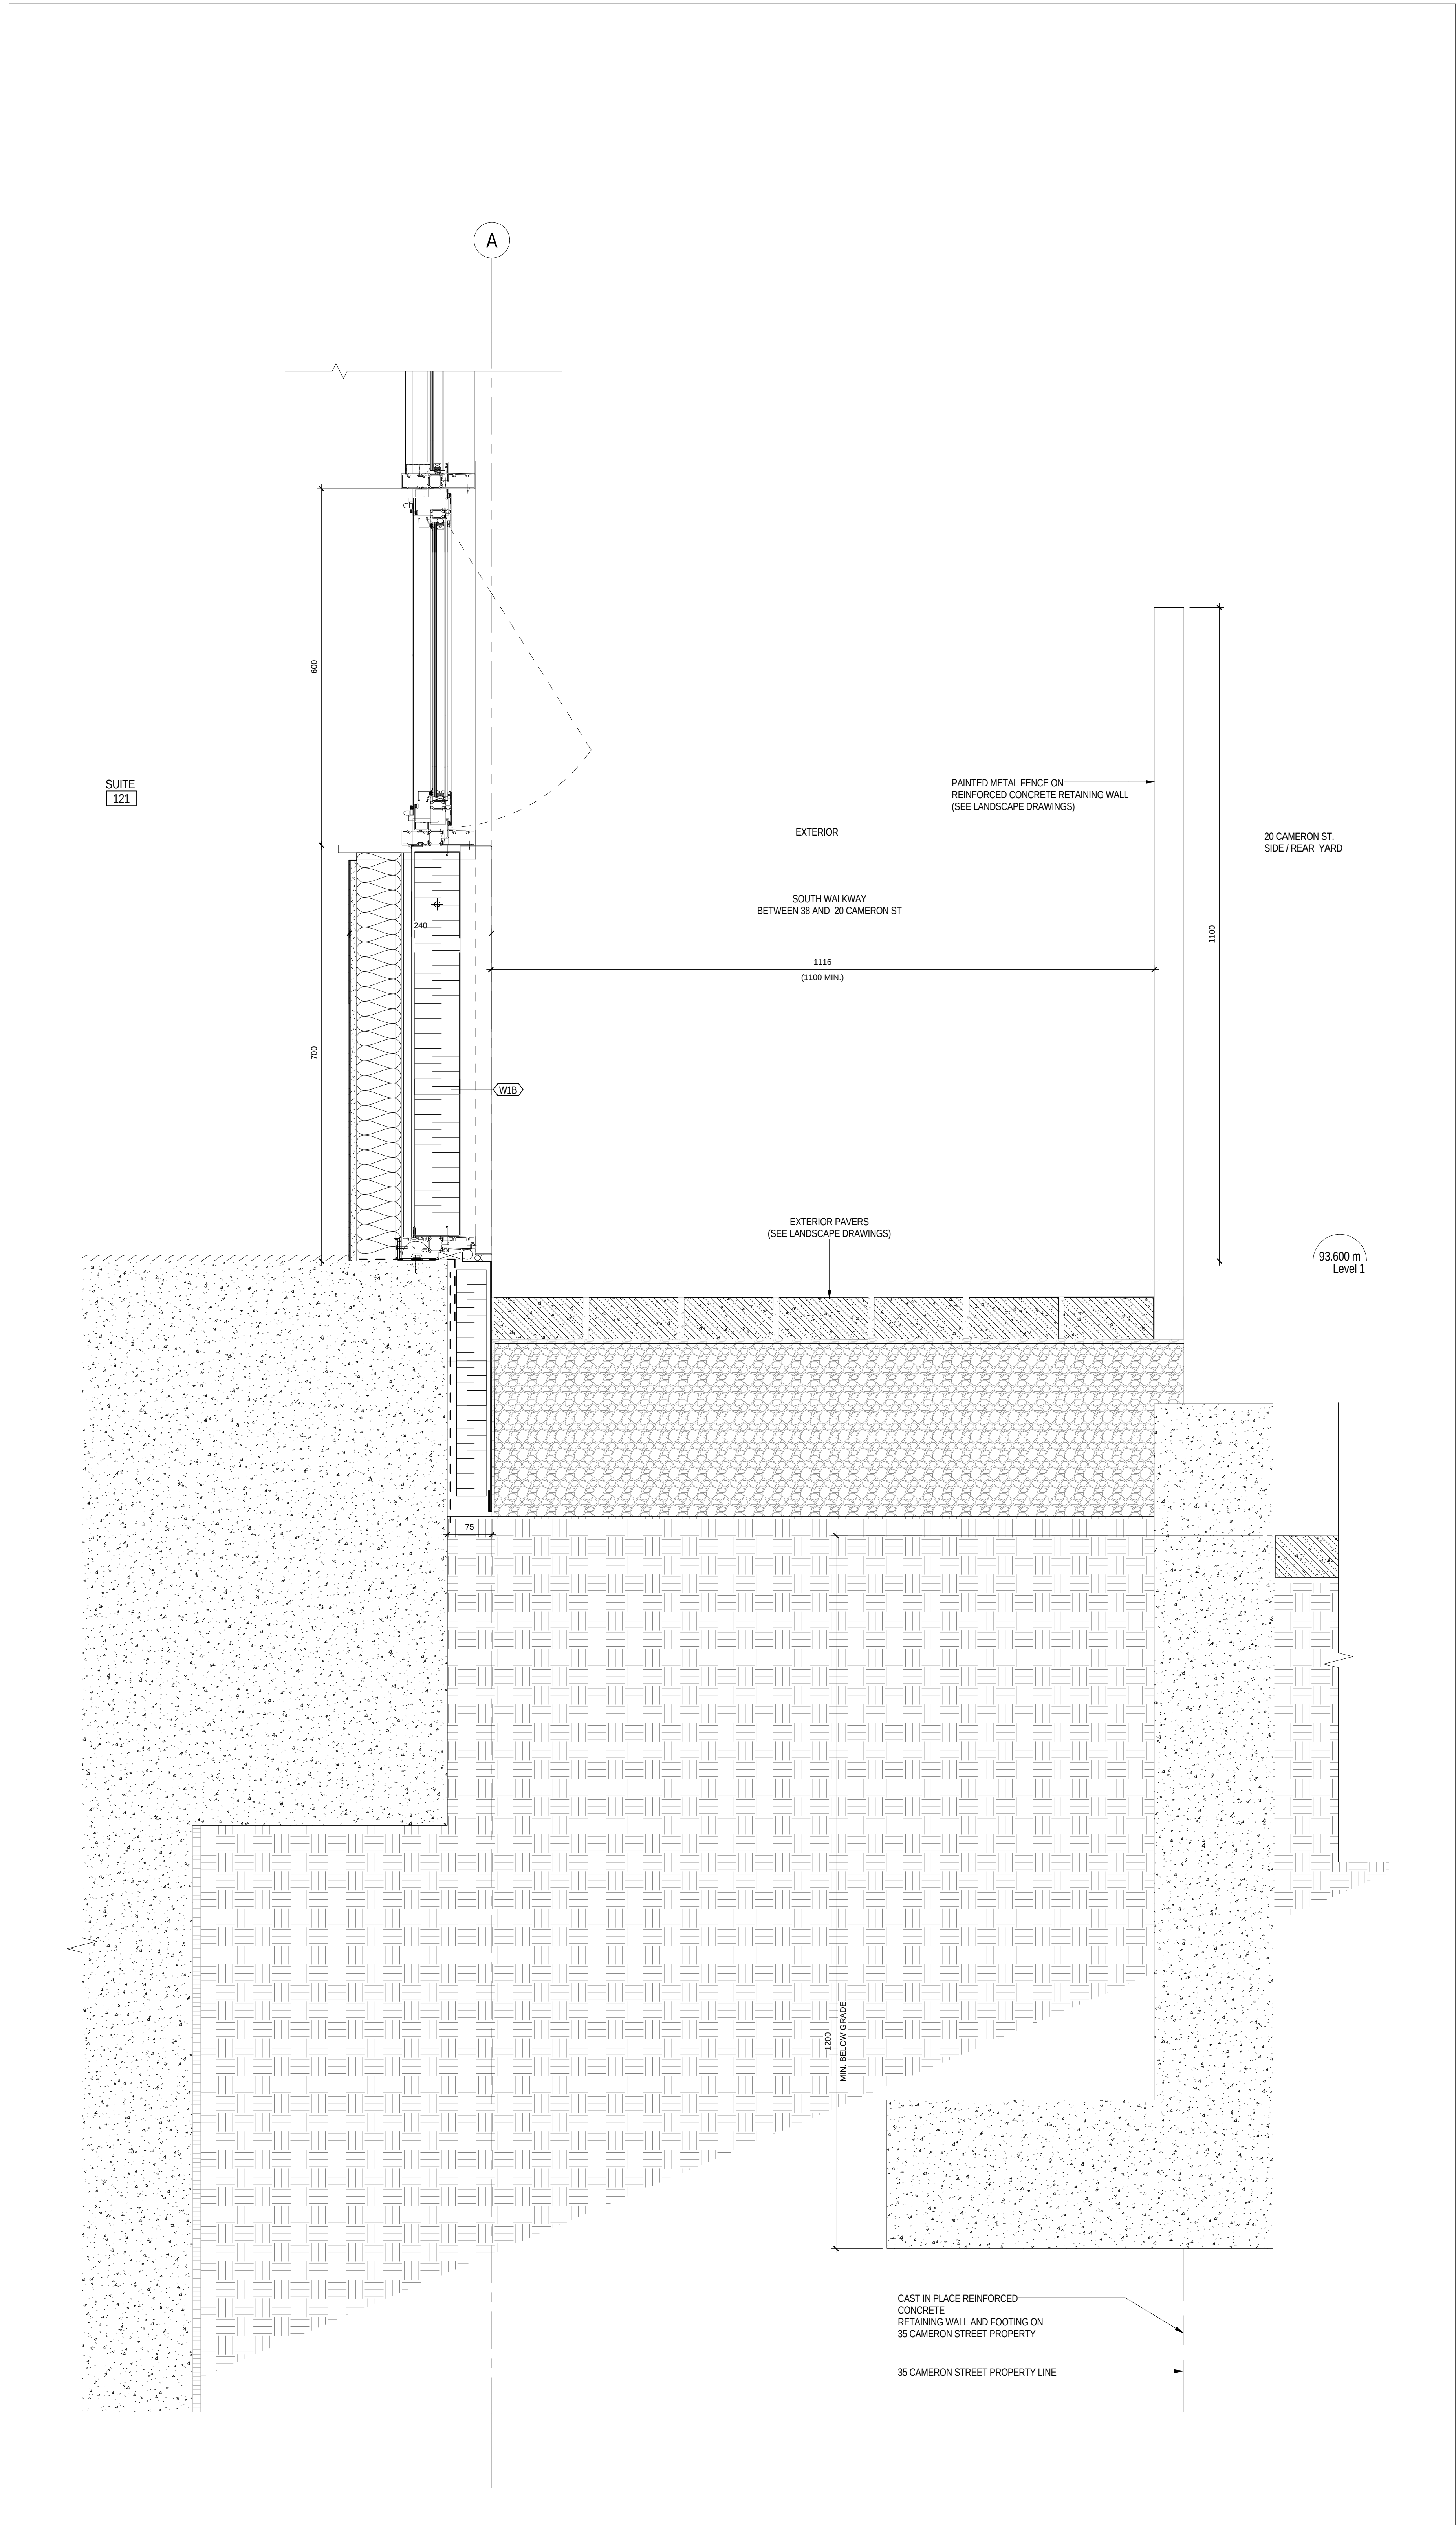



1 FOUNDATION WALL AT SOUTH WALKWAY
A 611 1:5

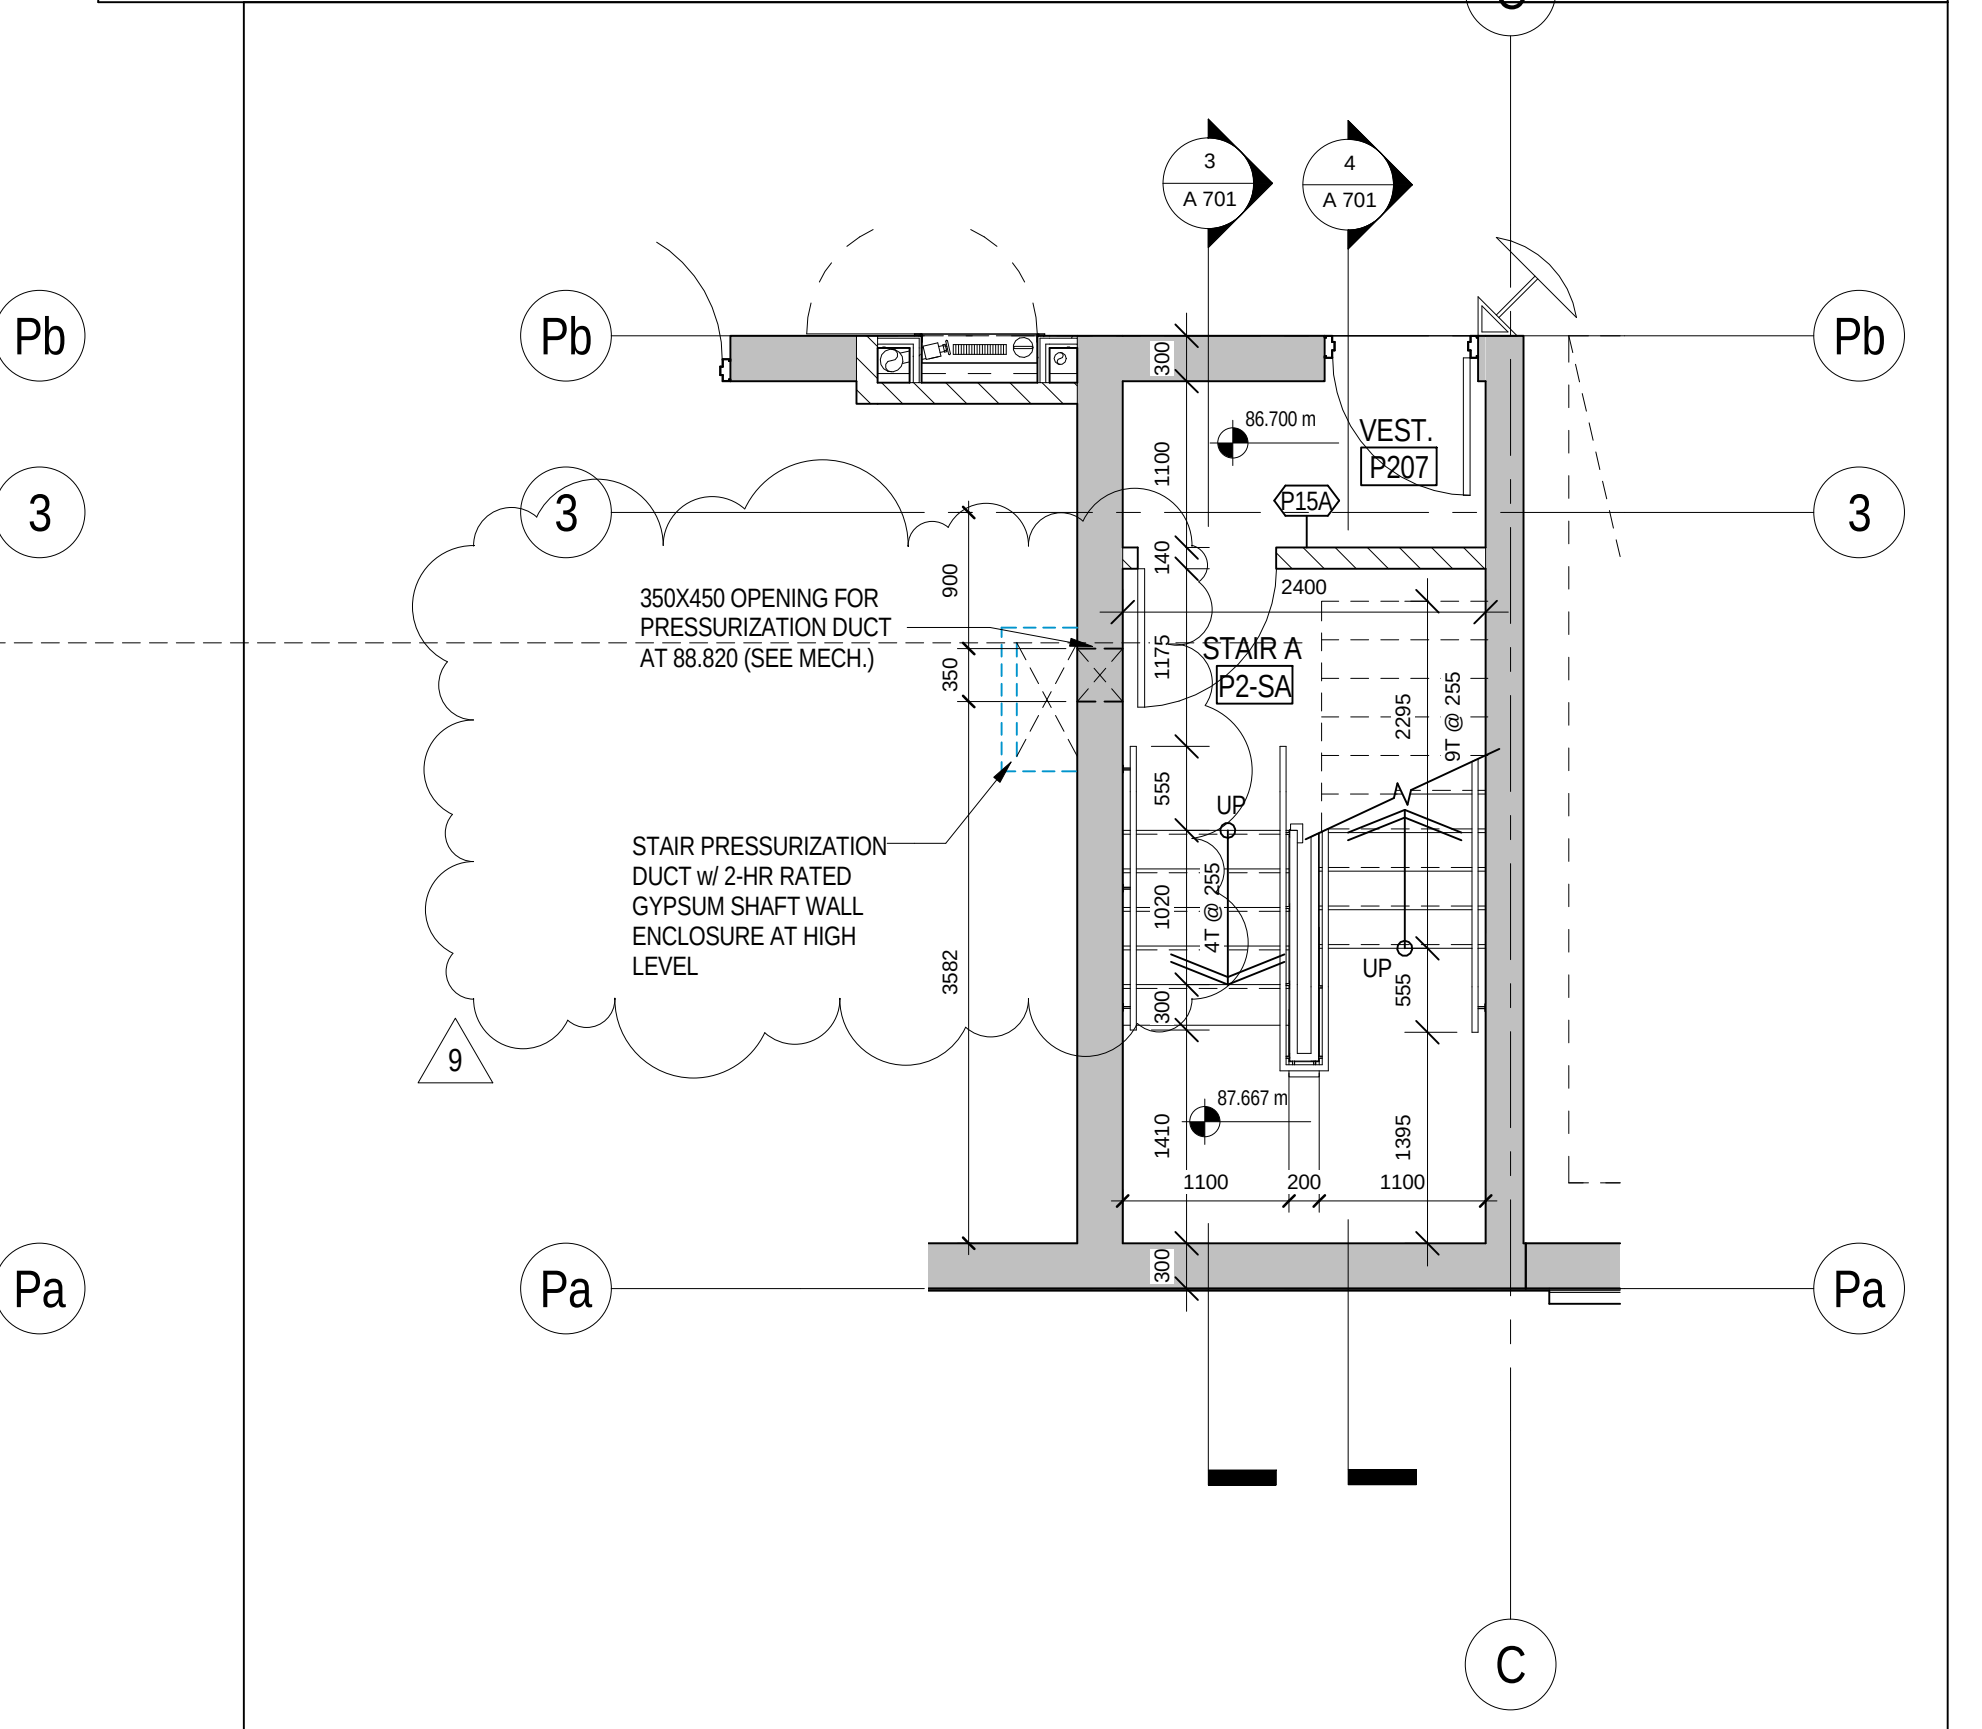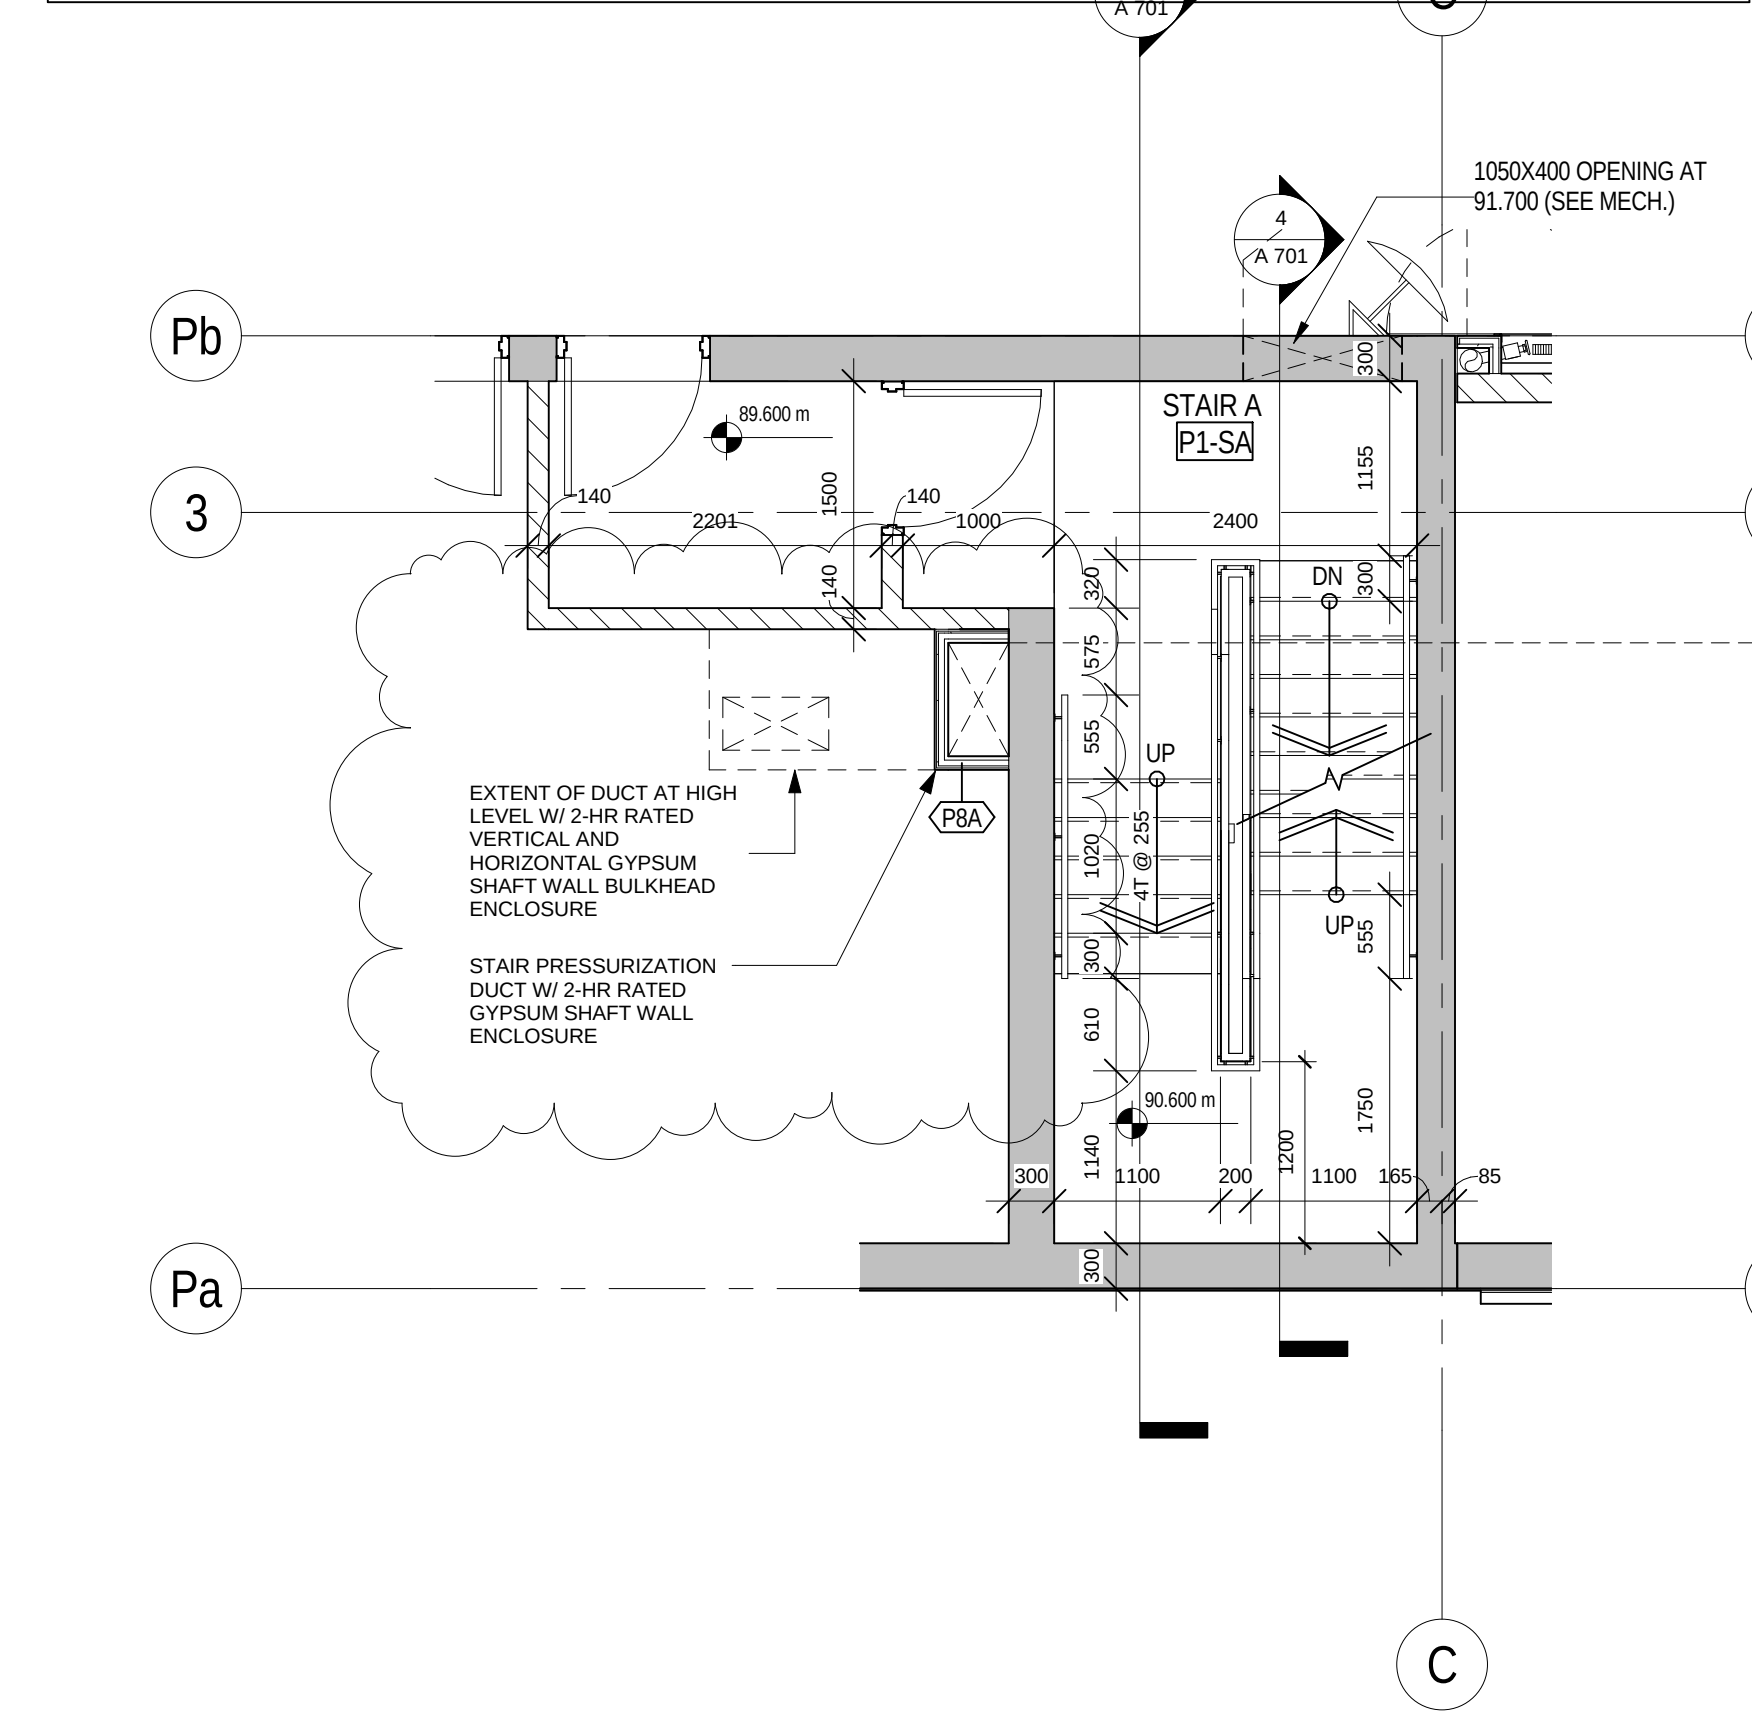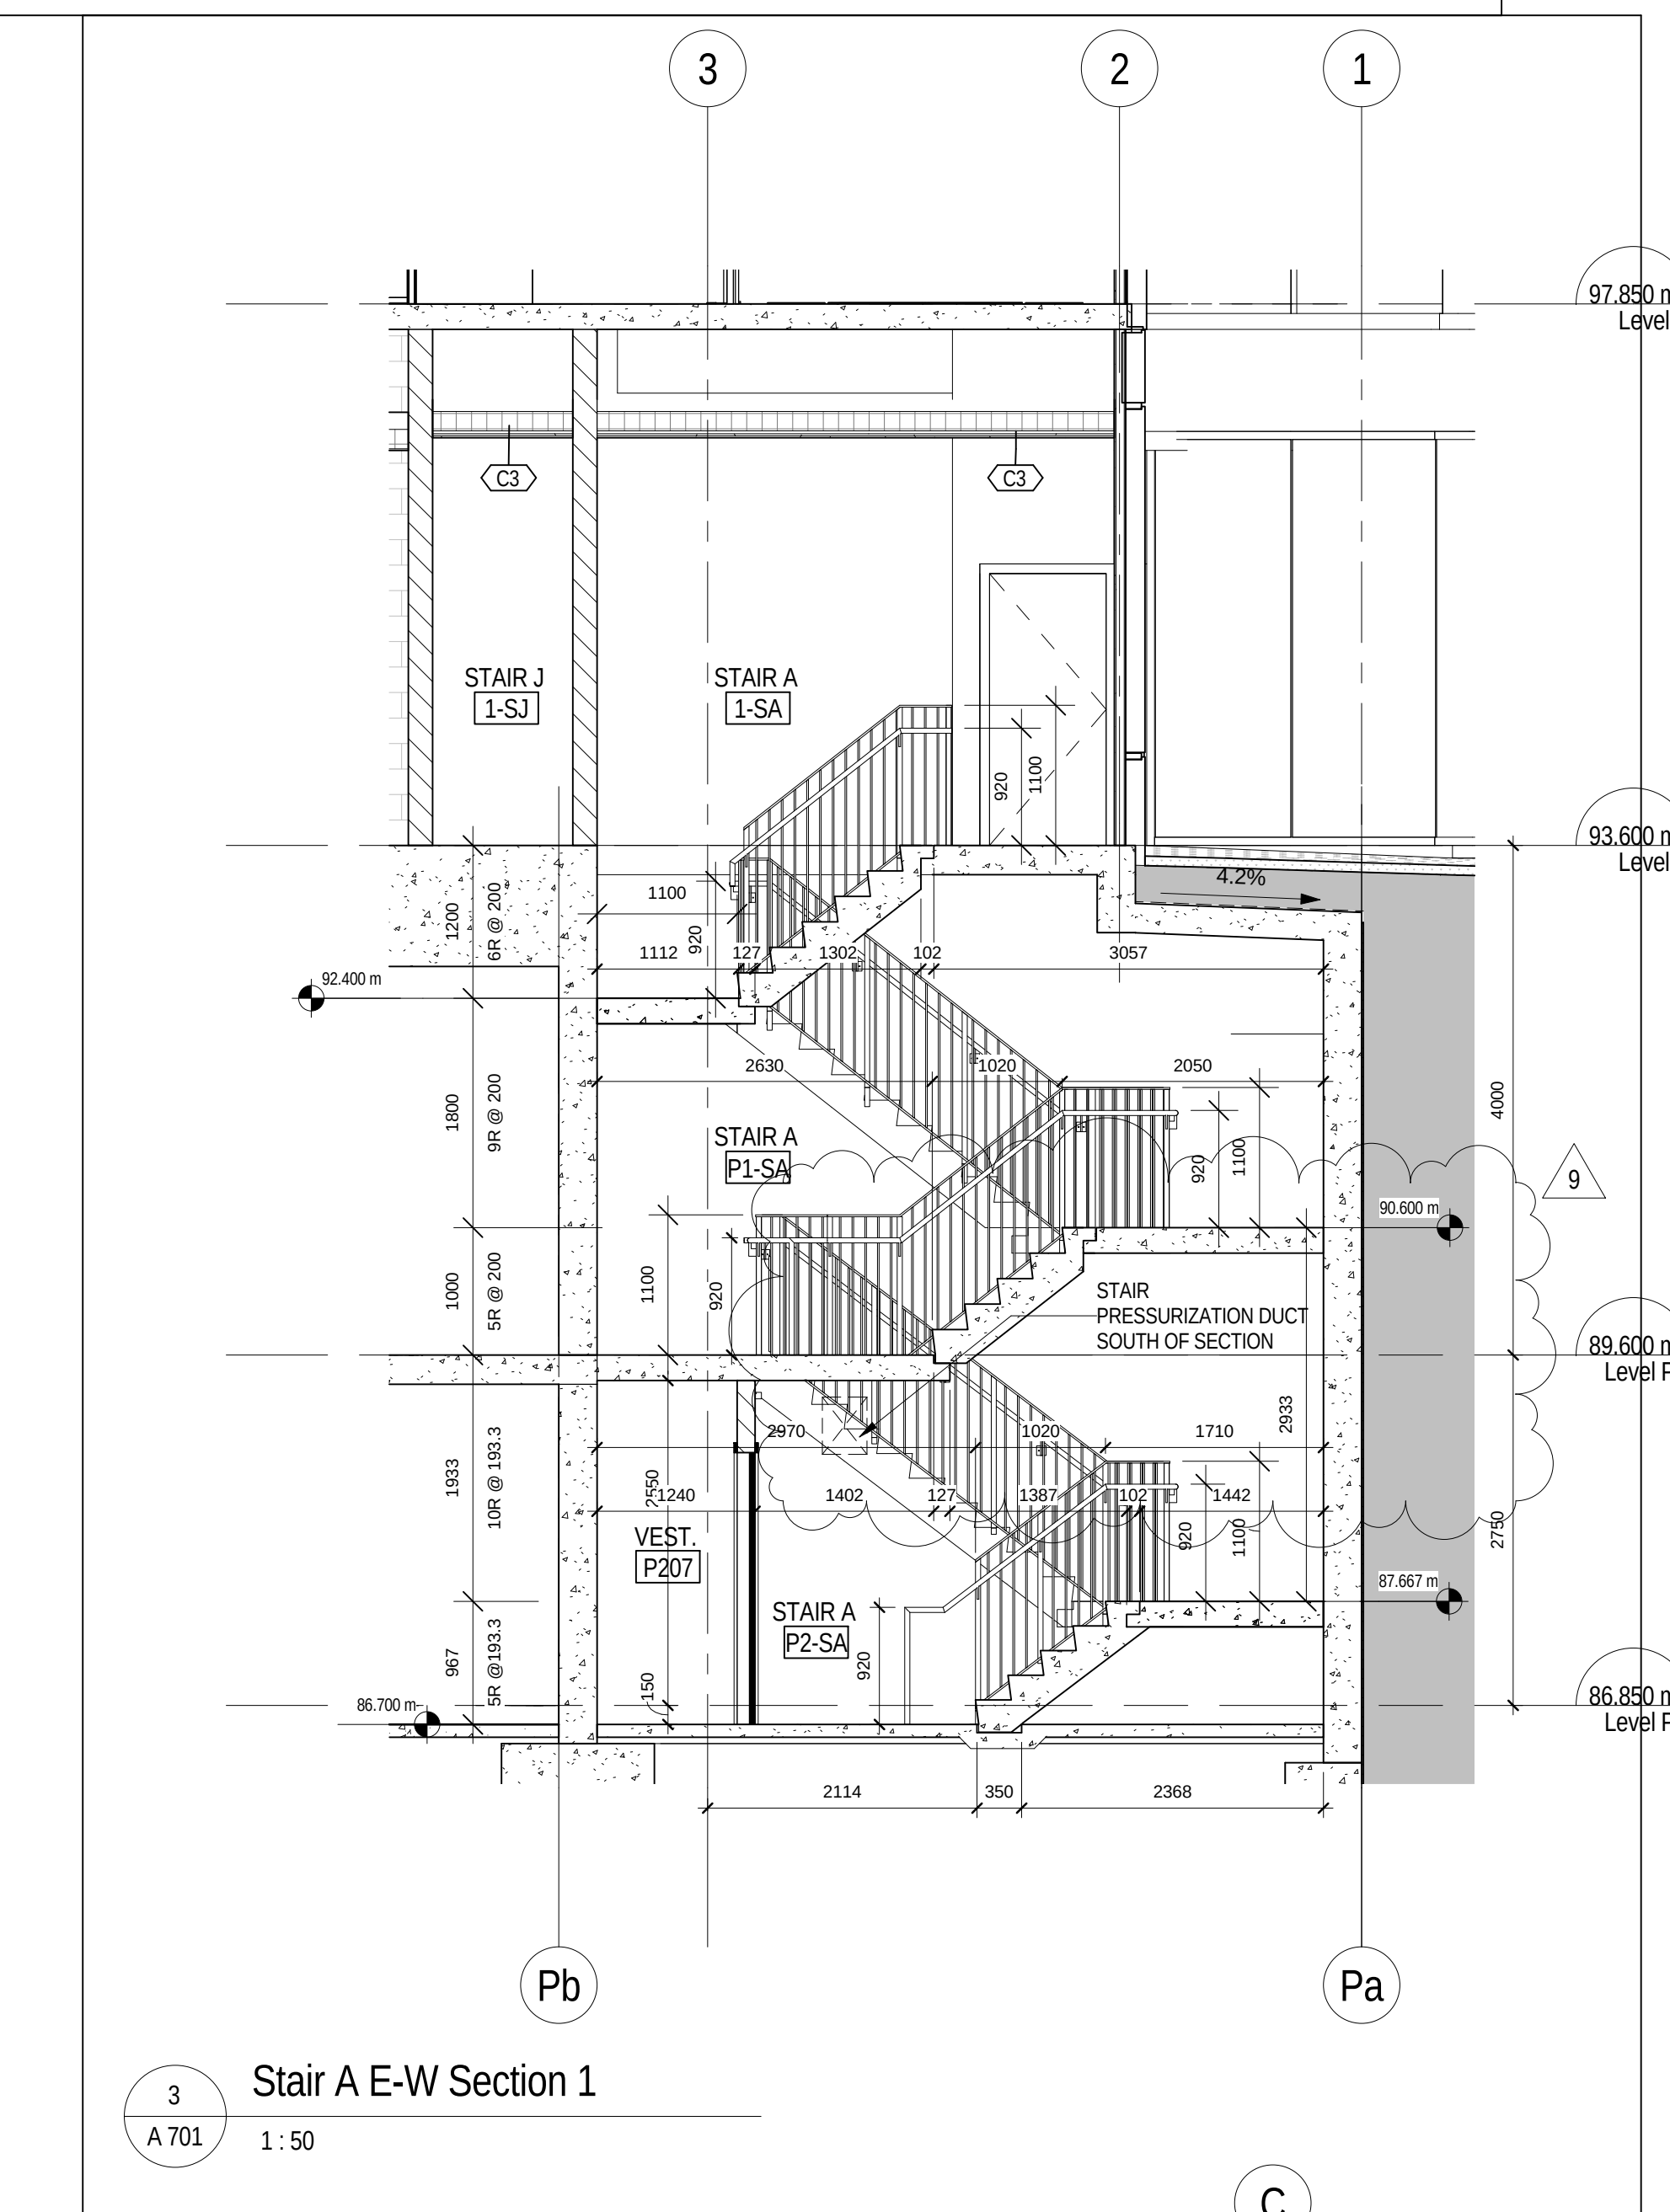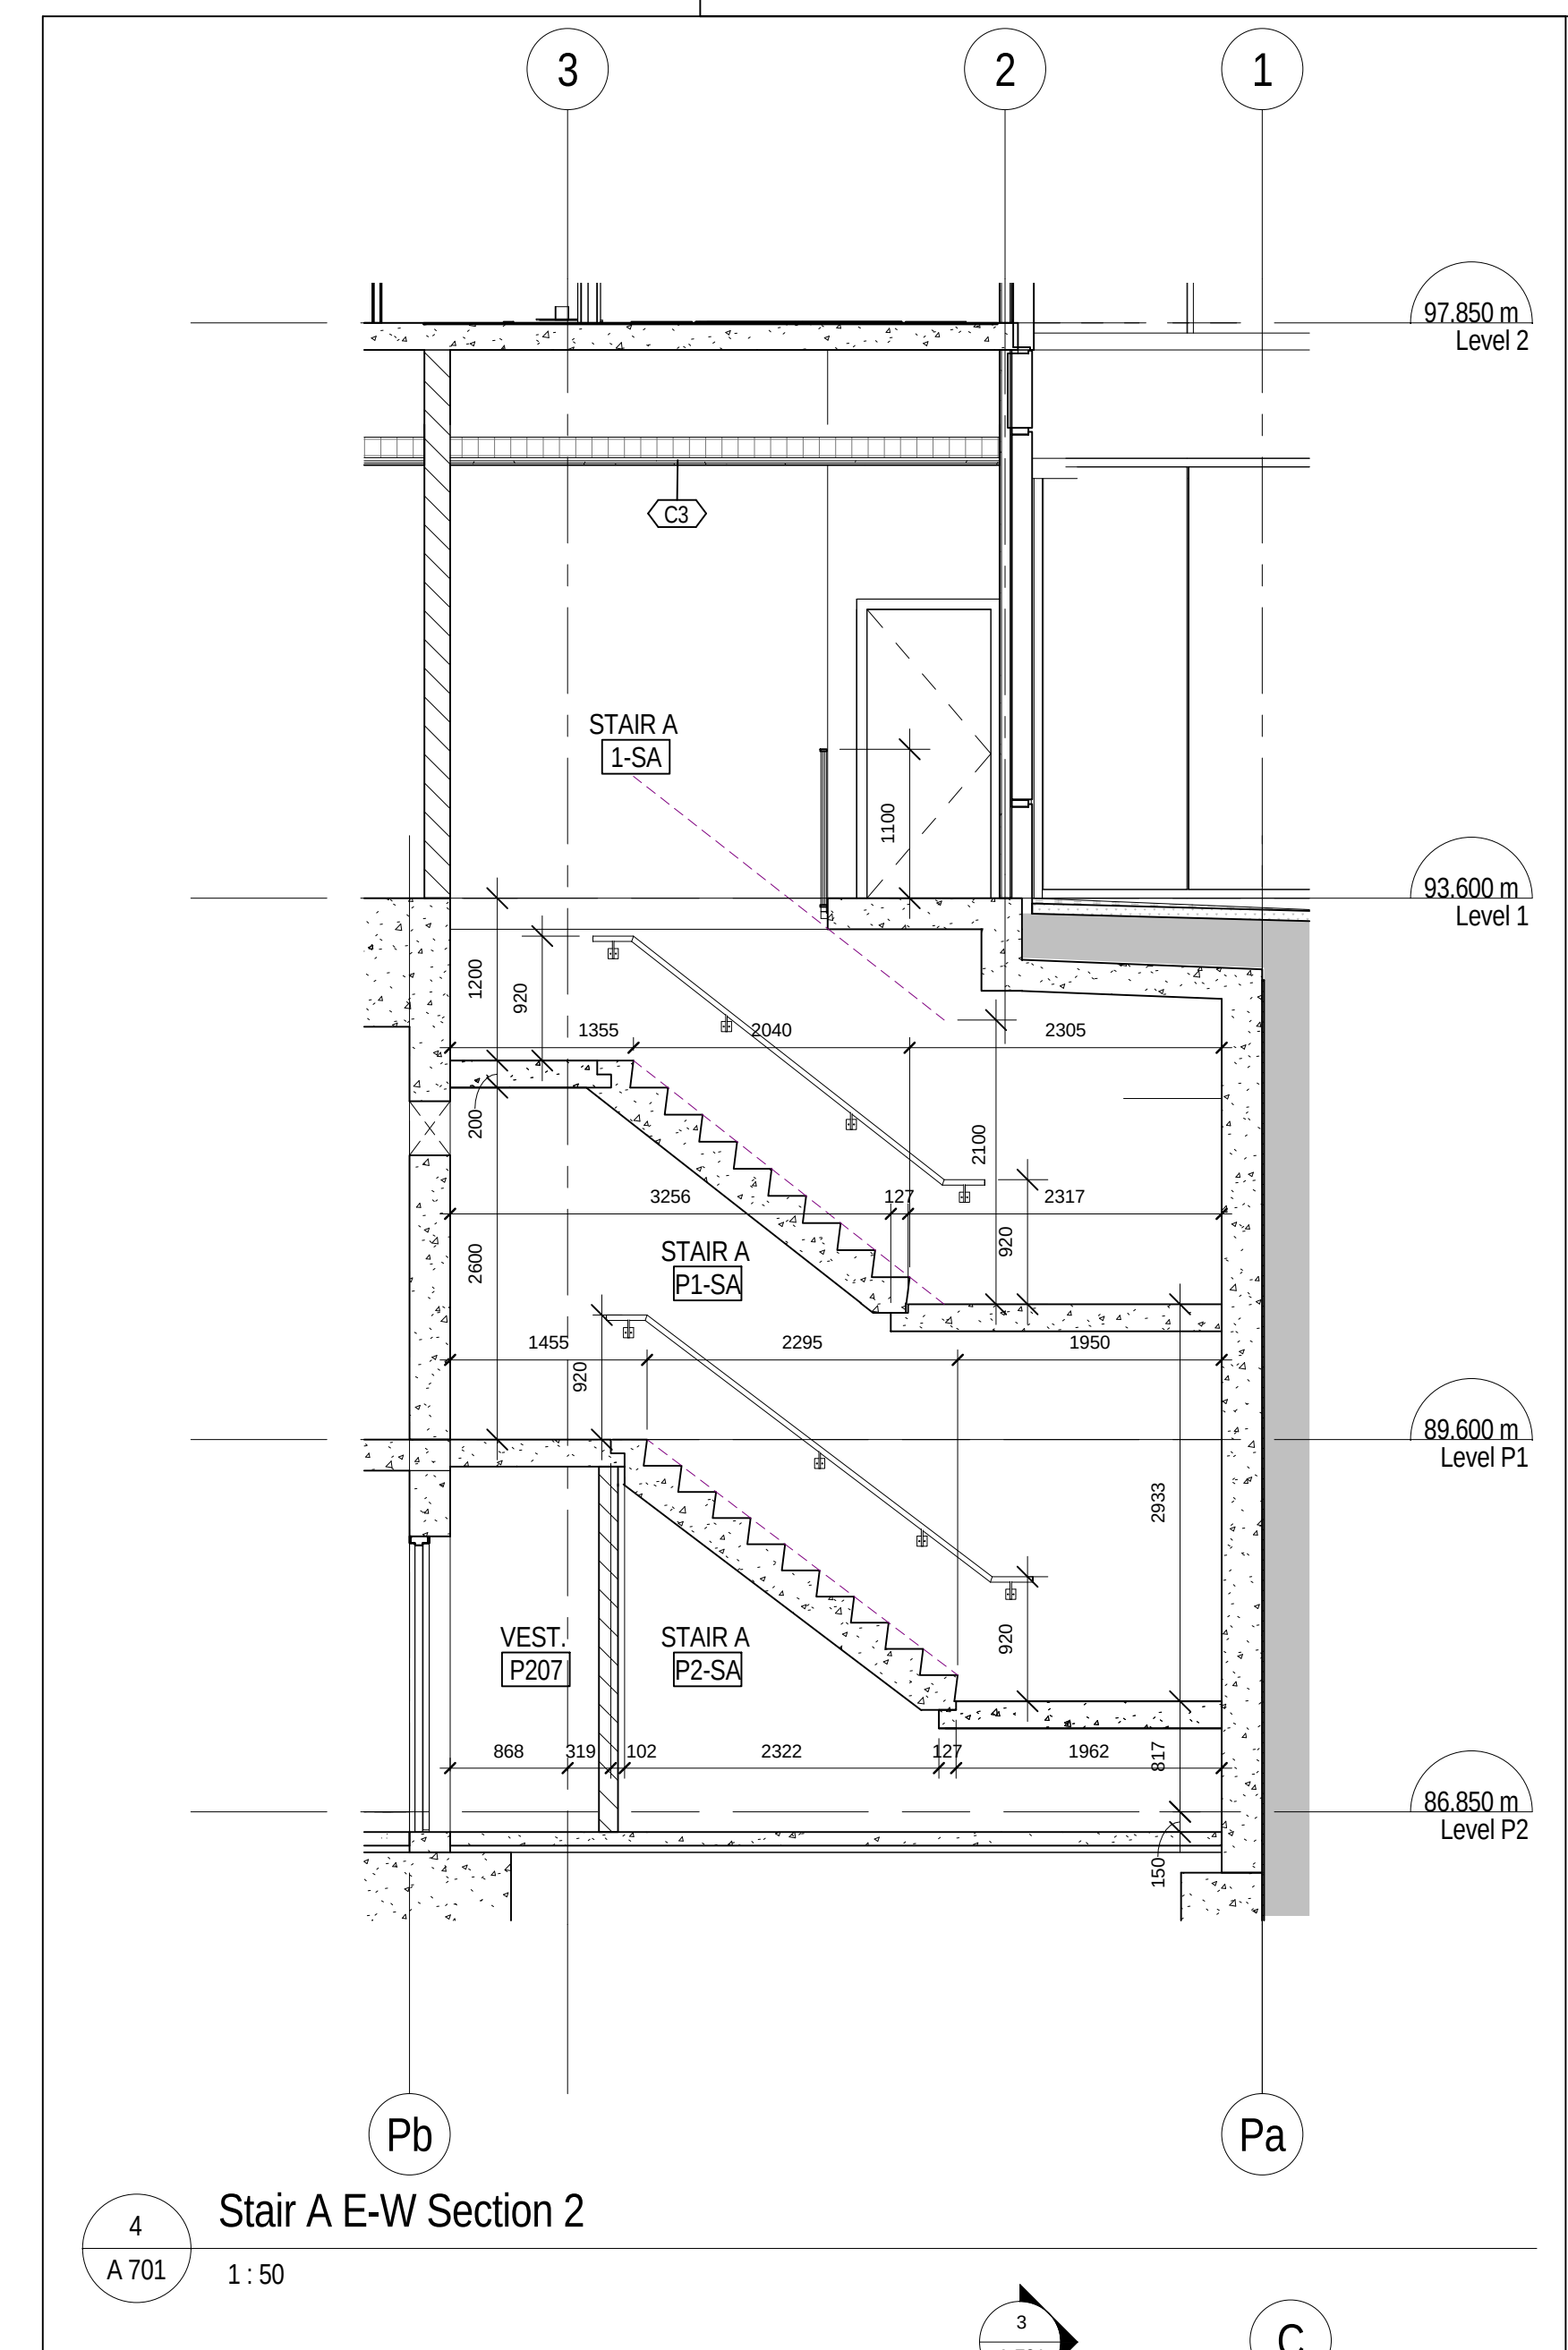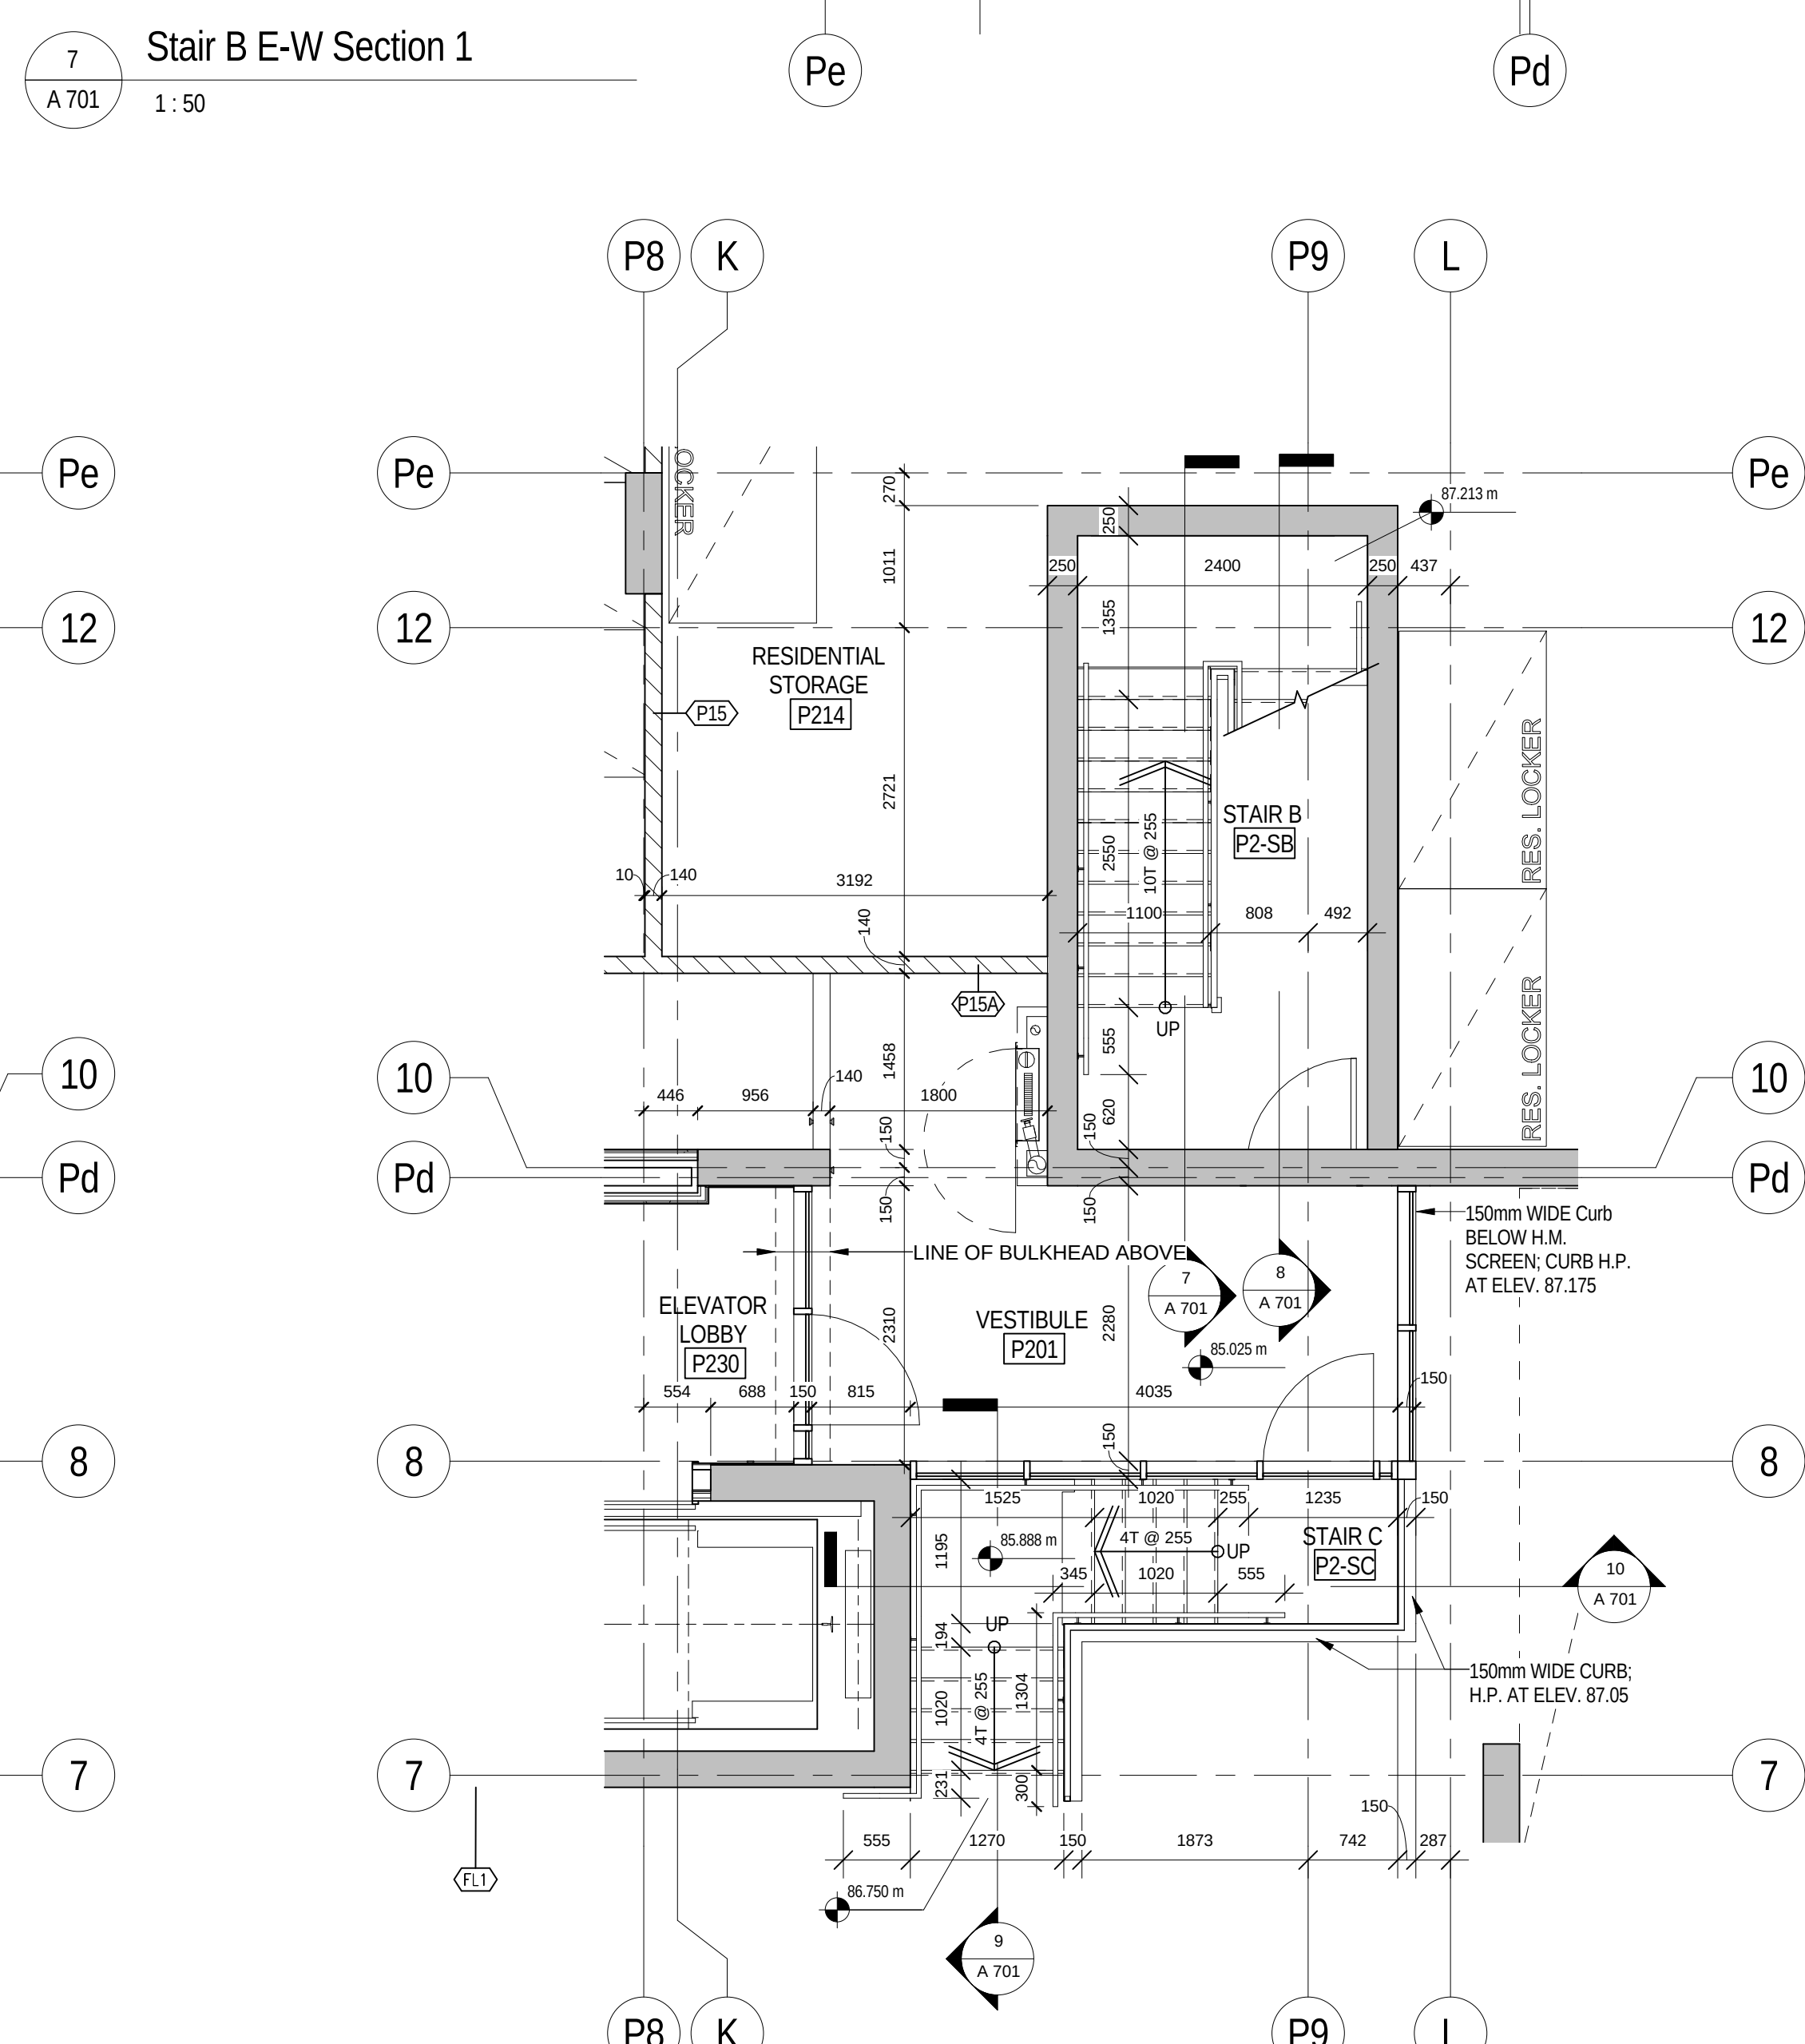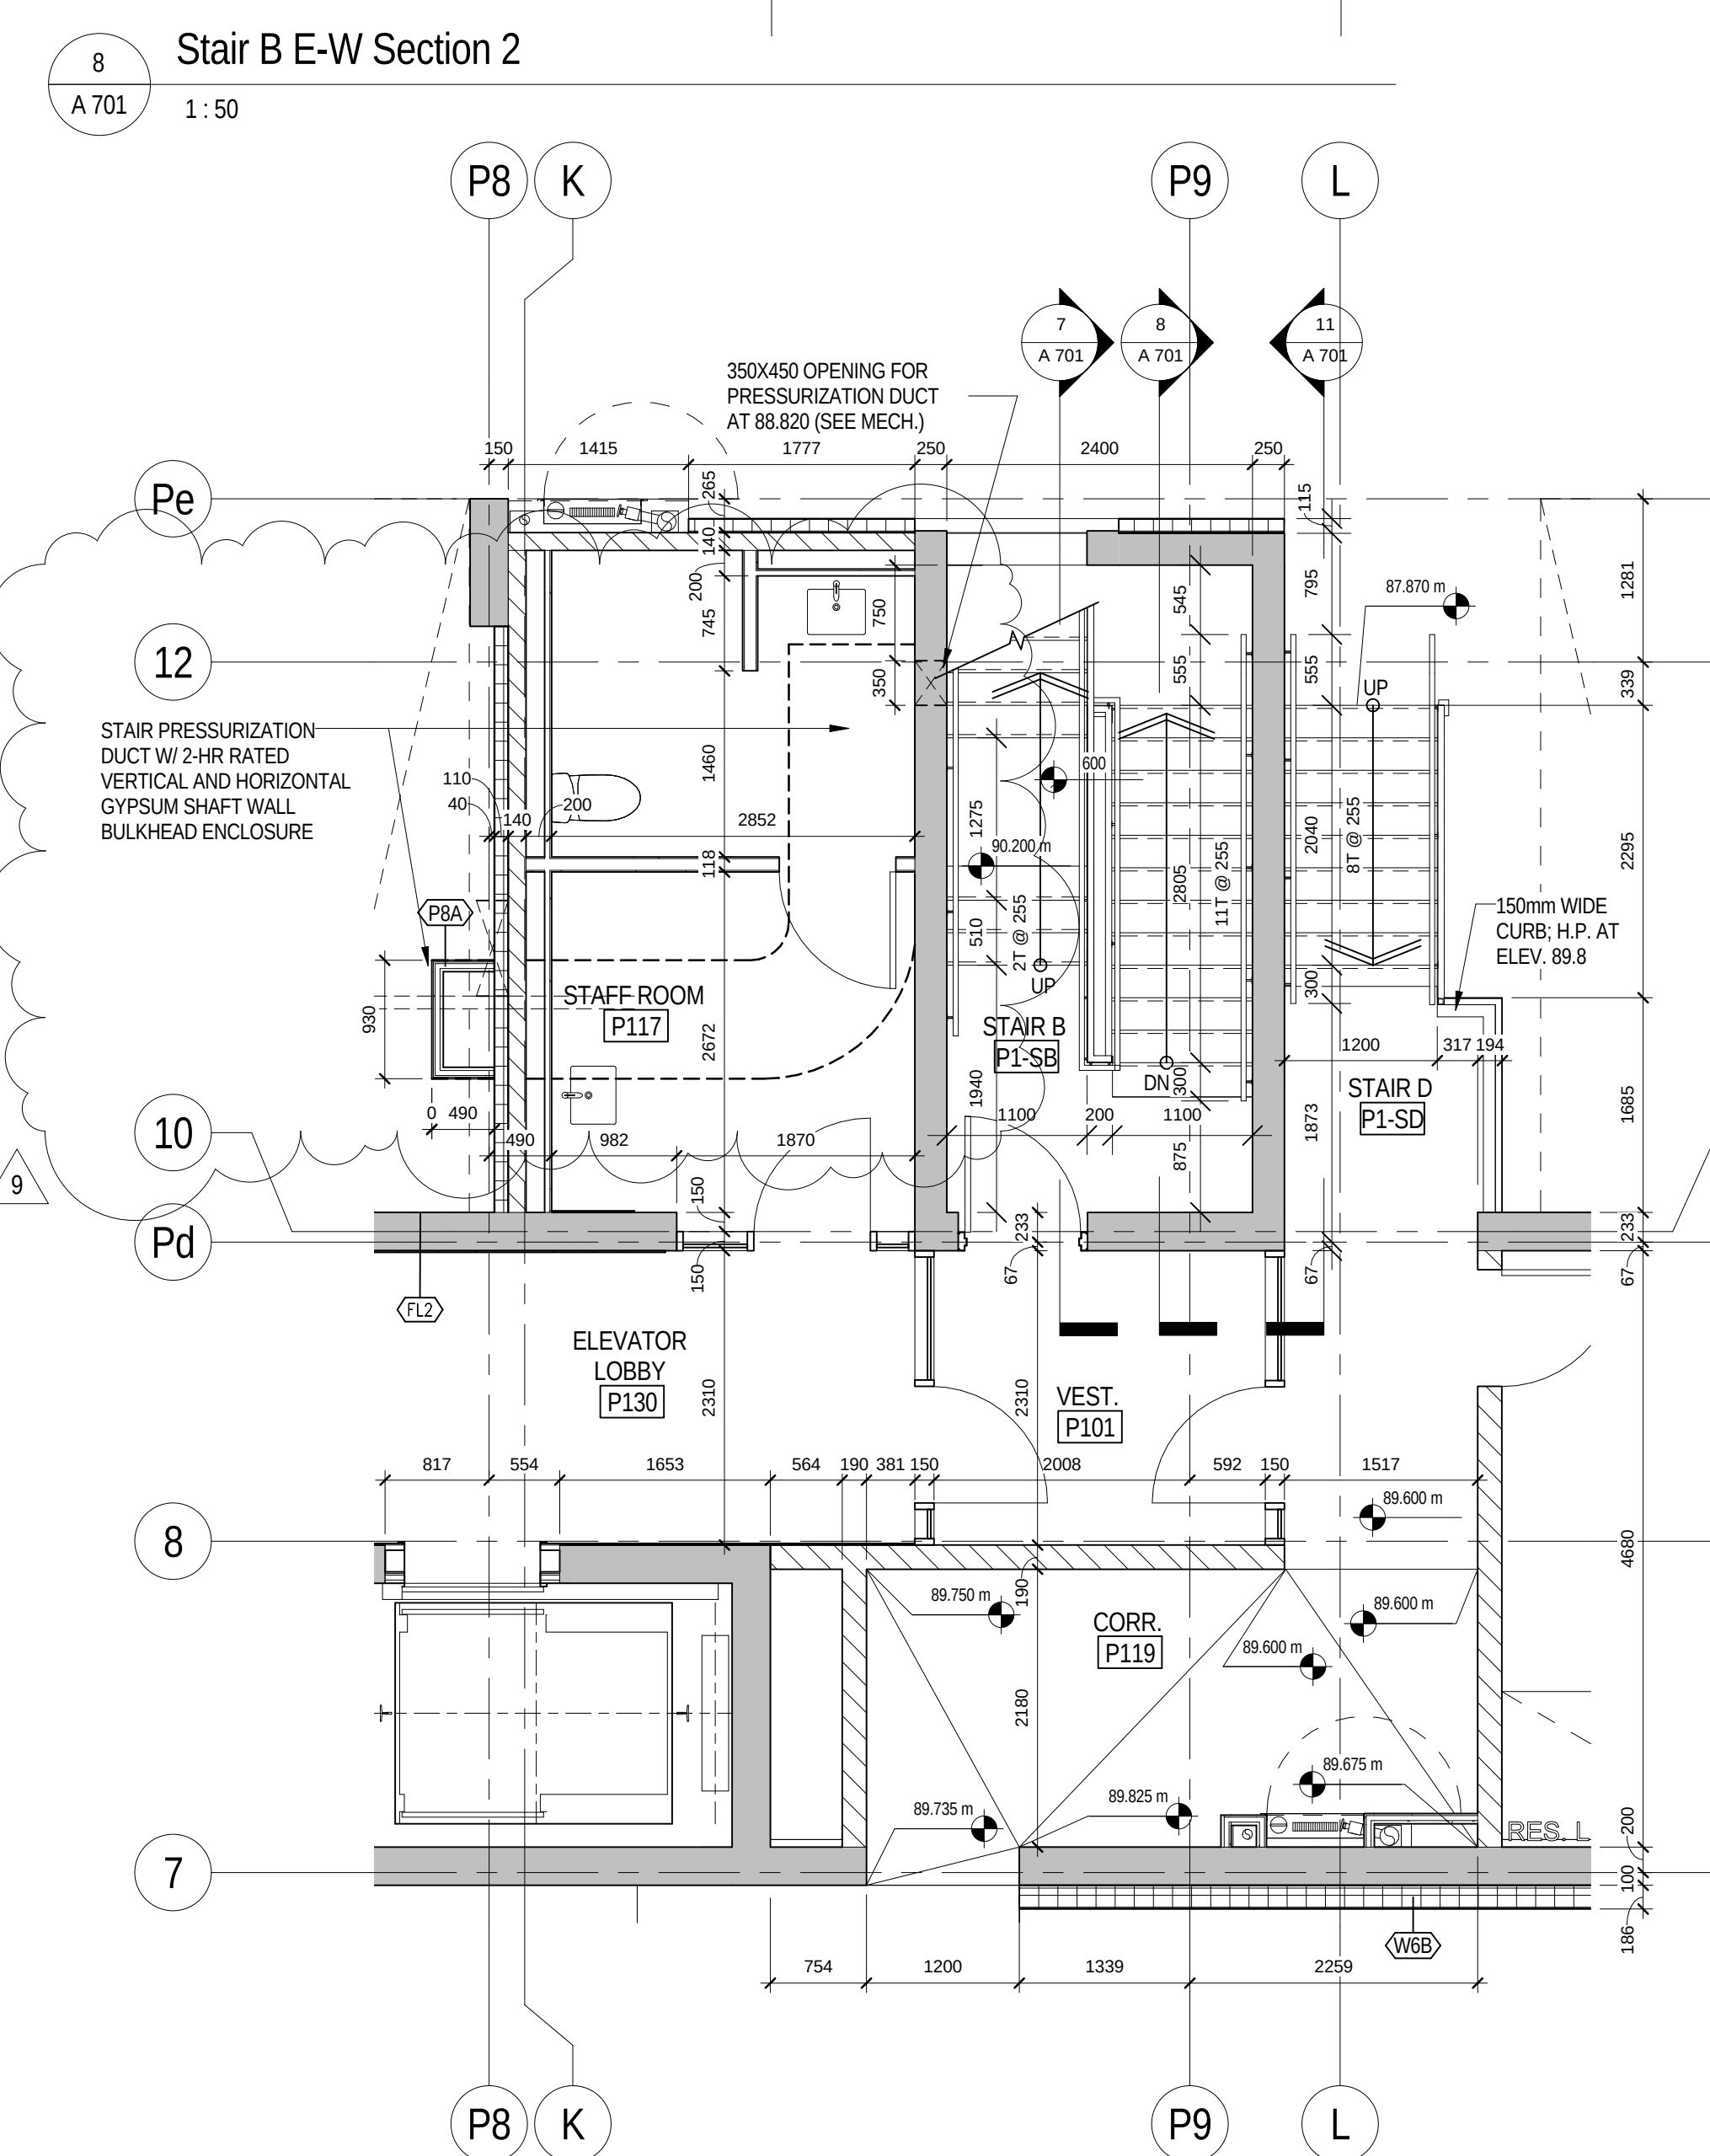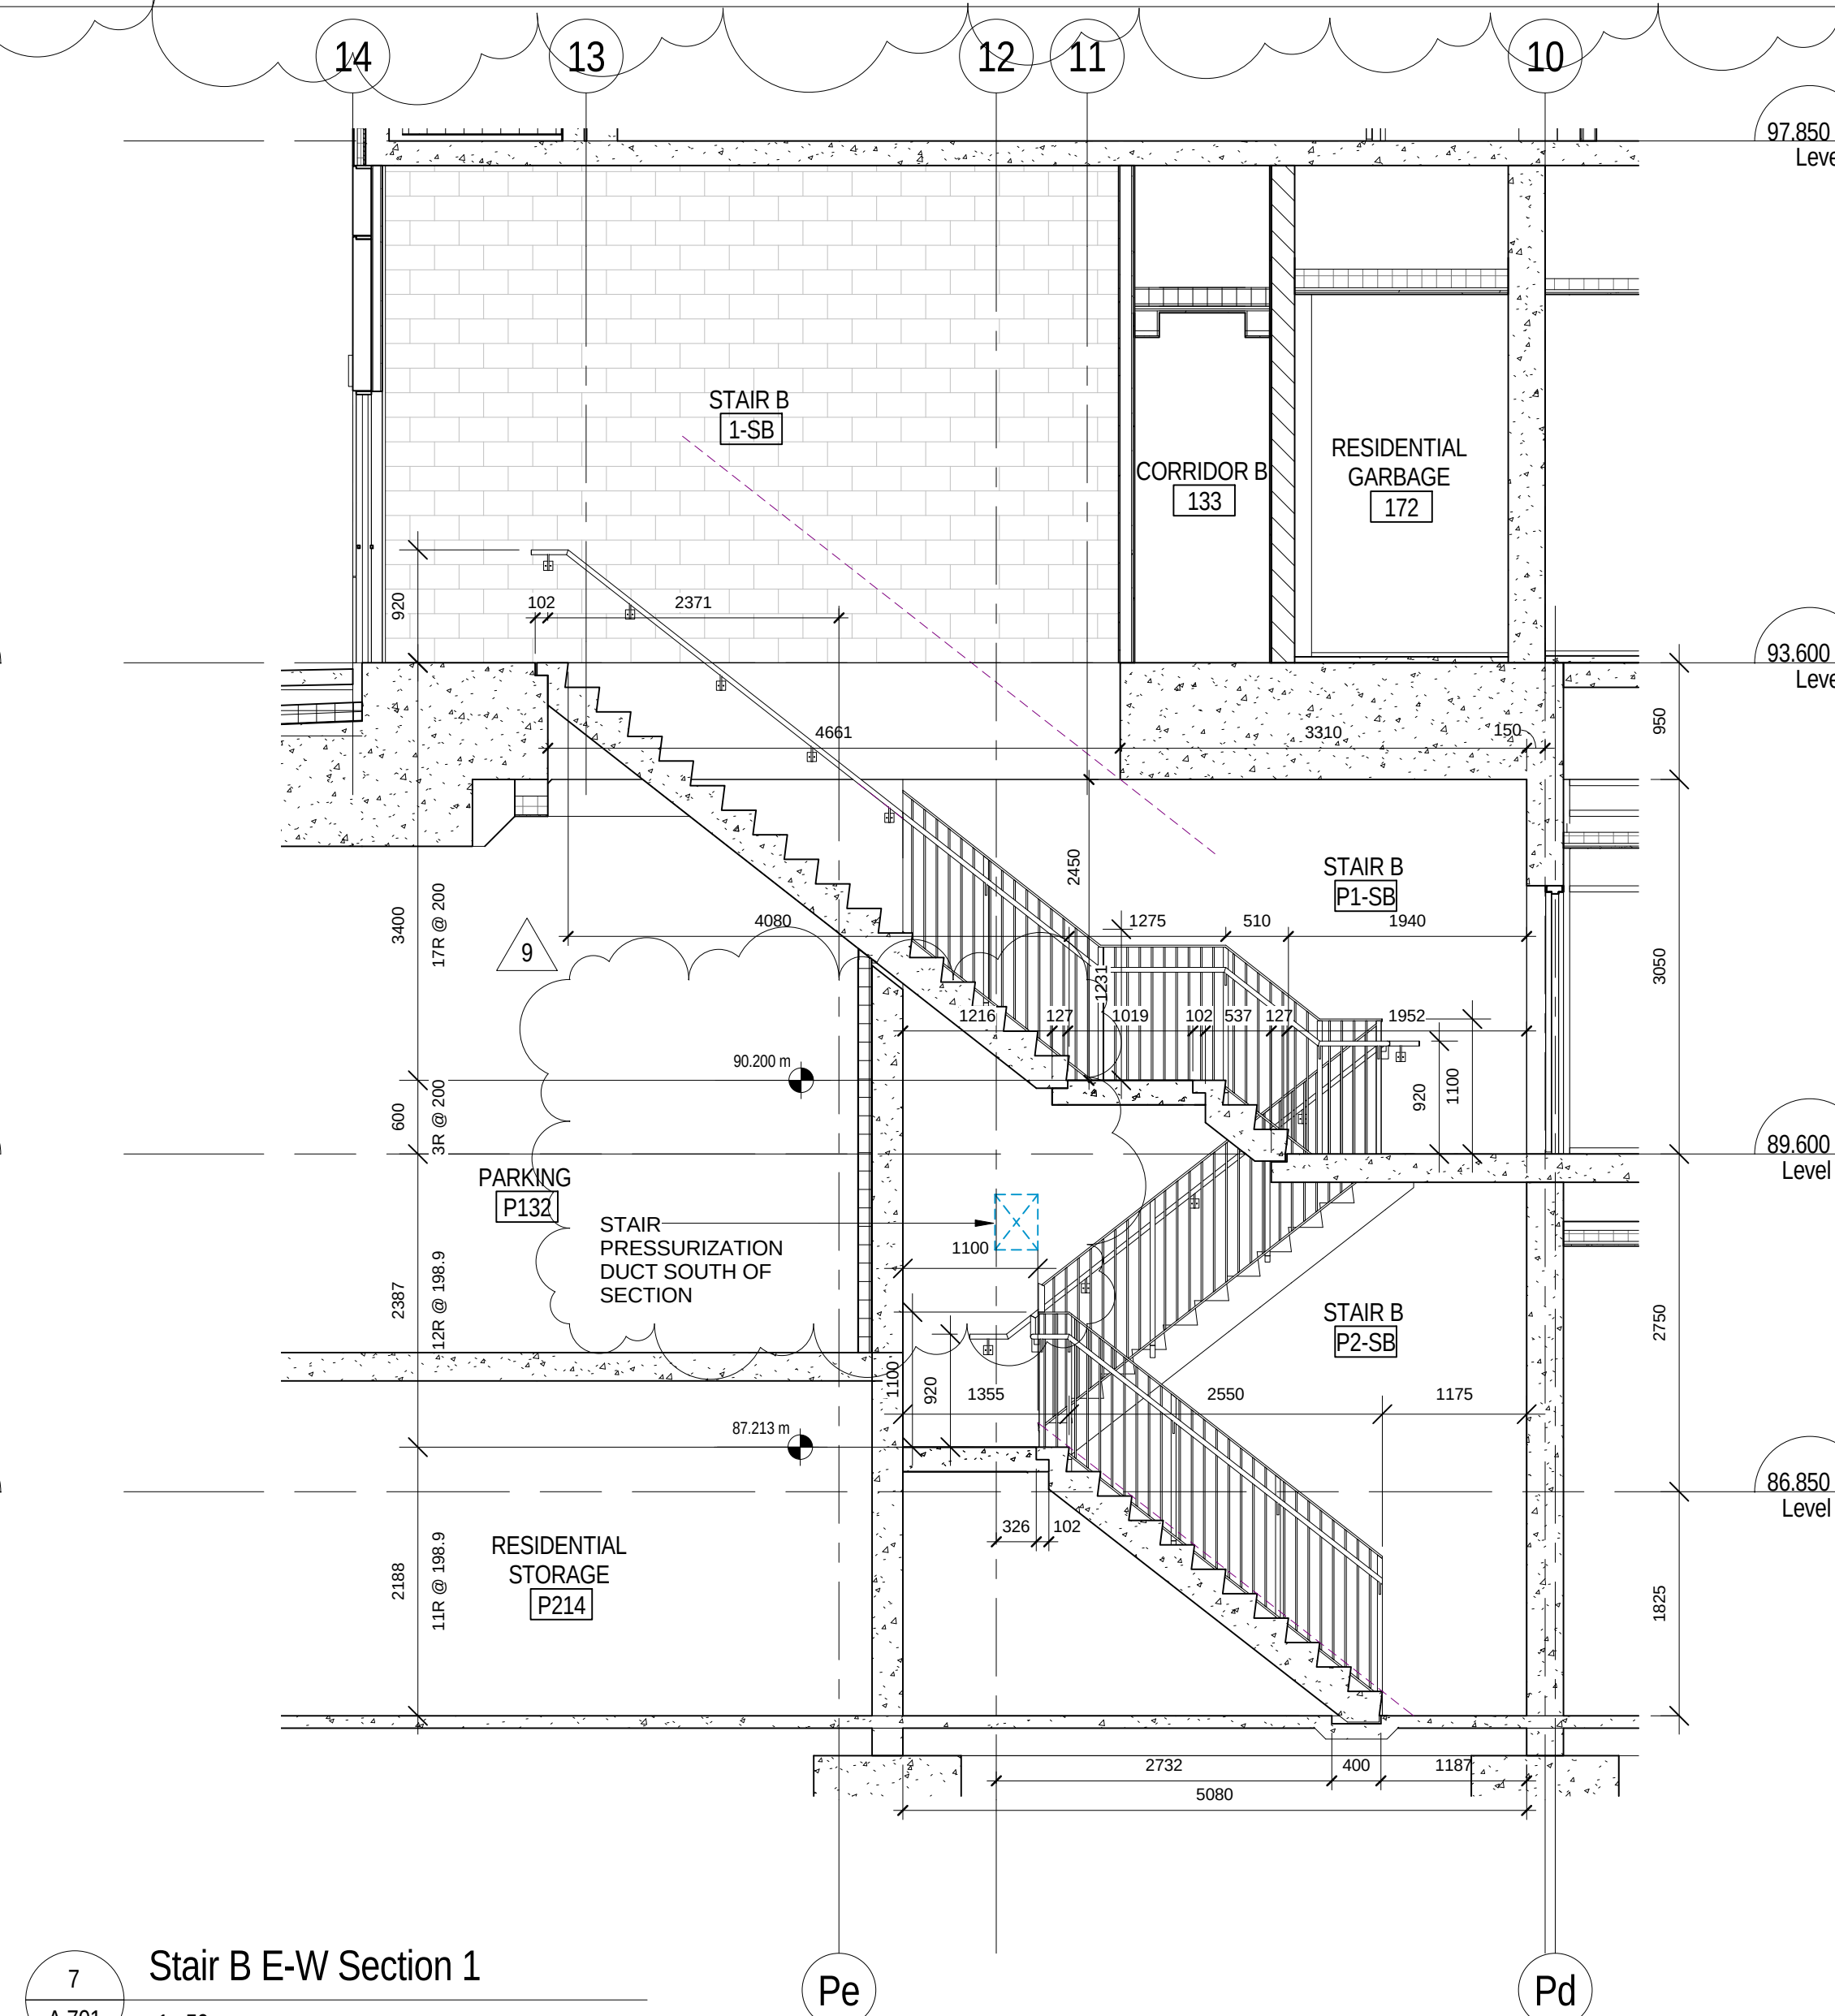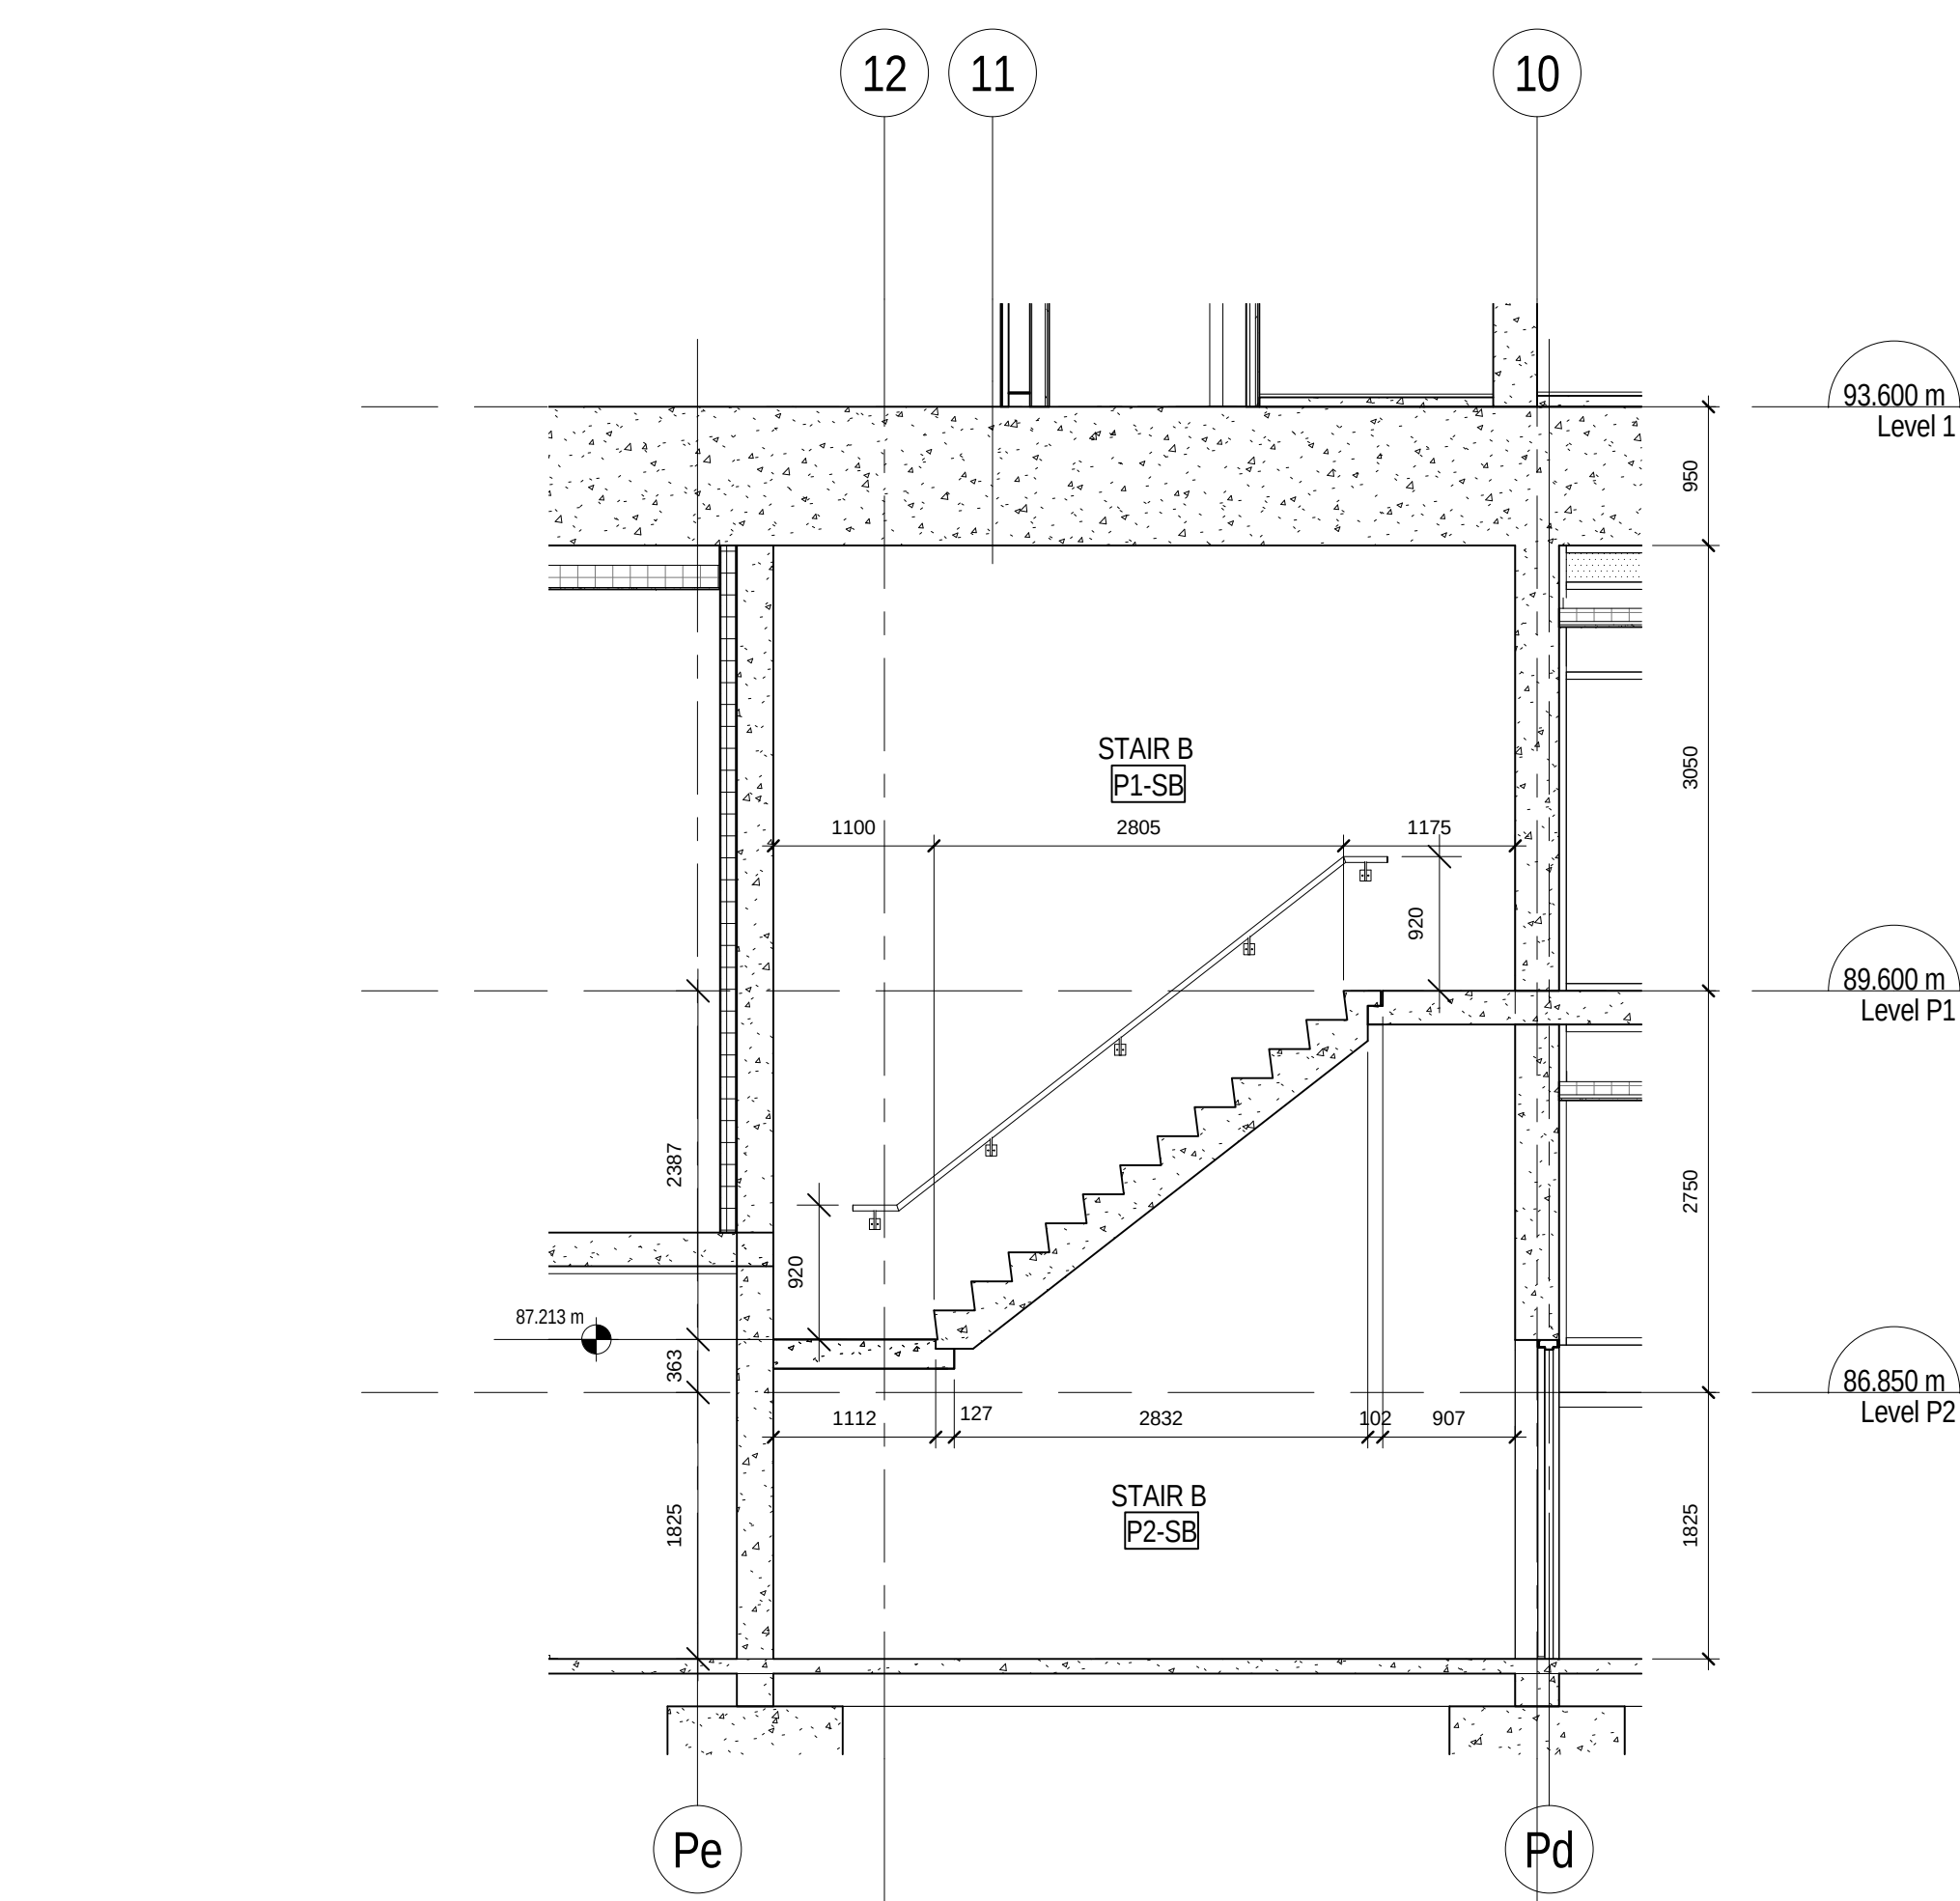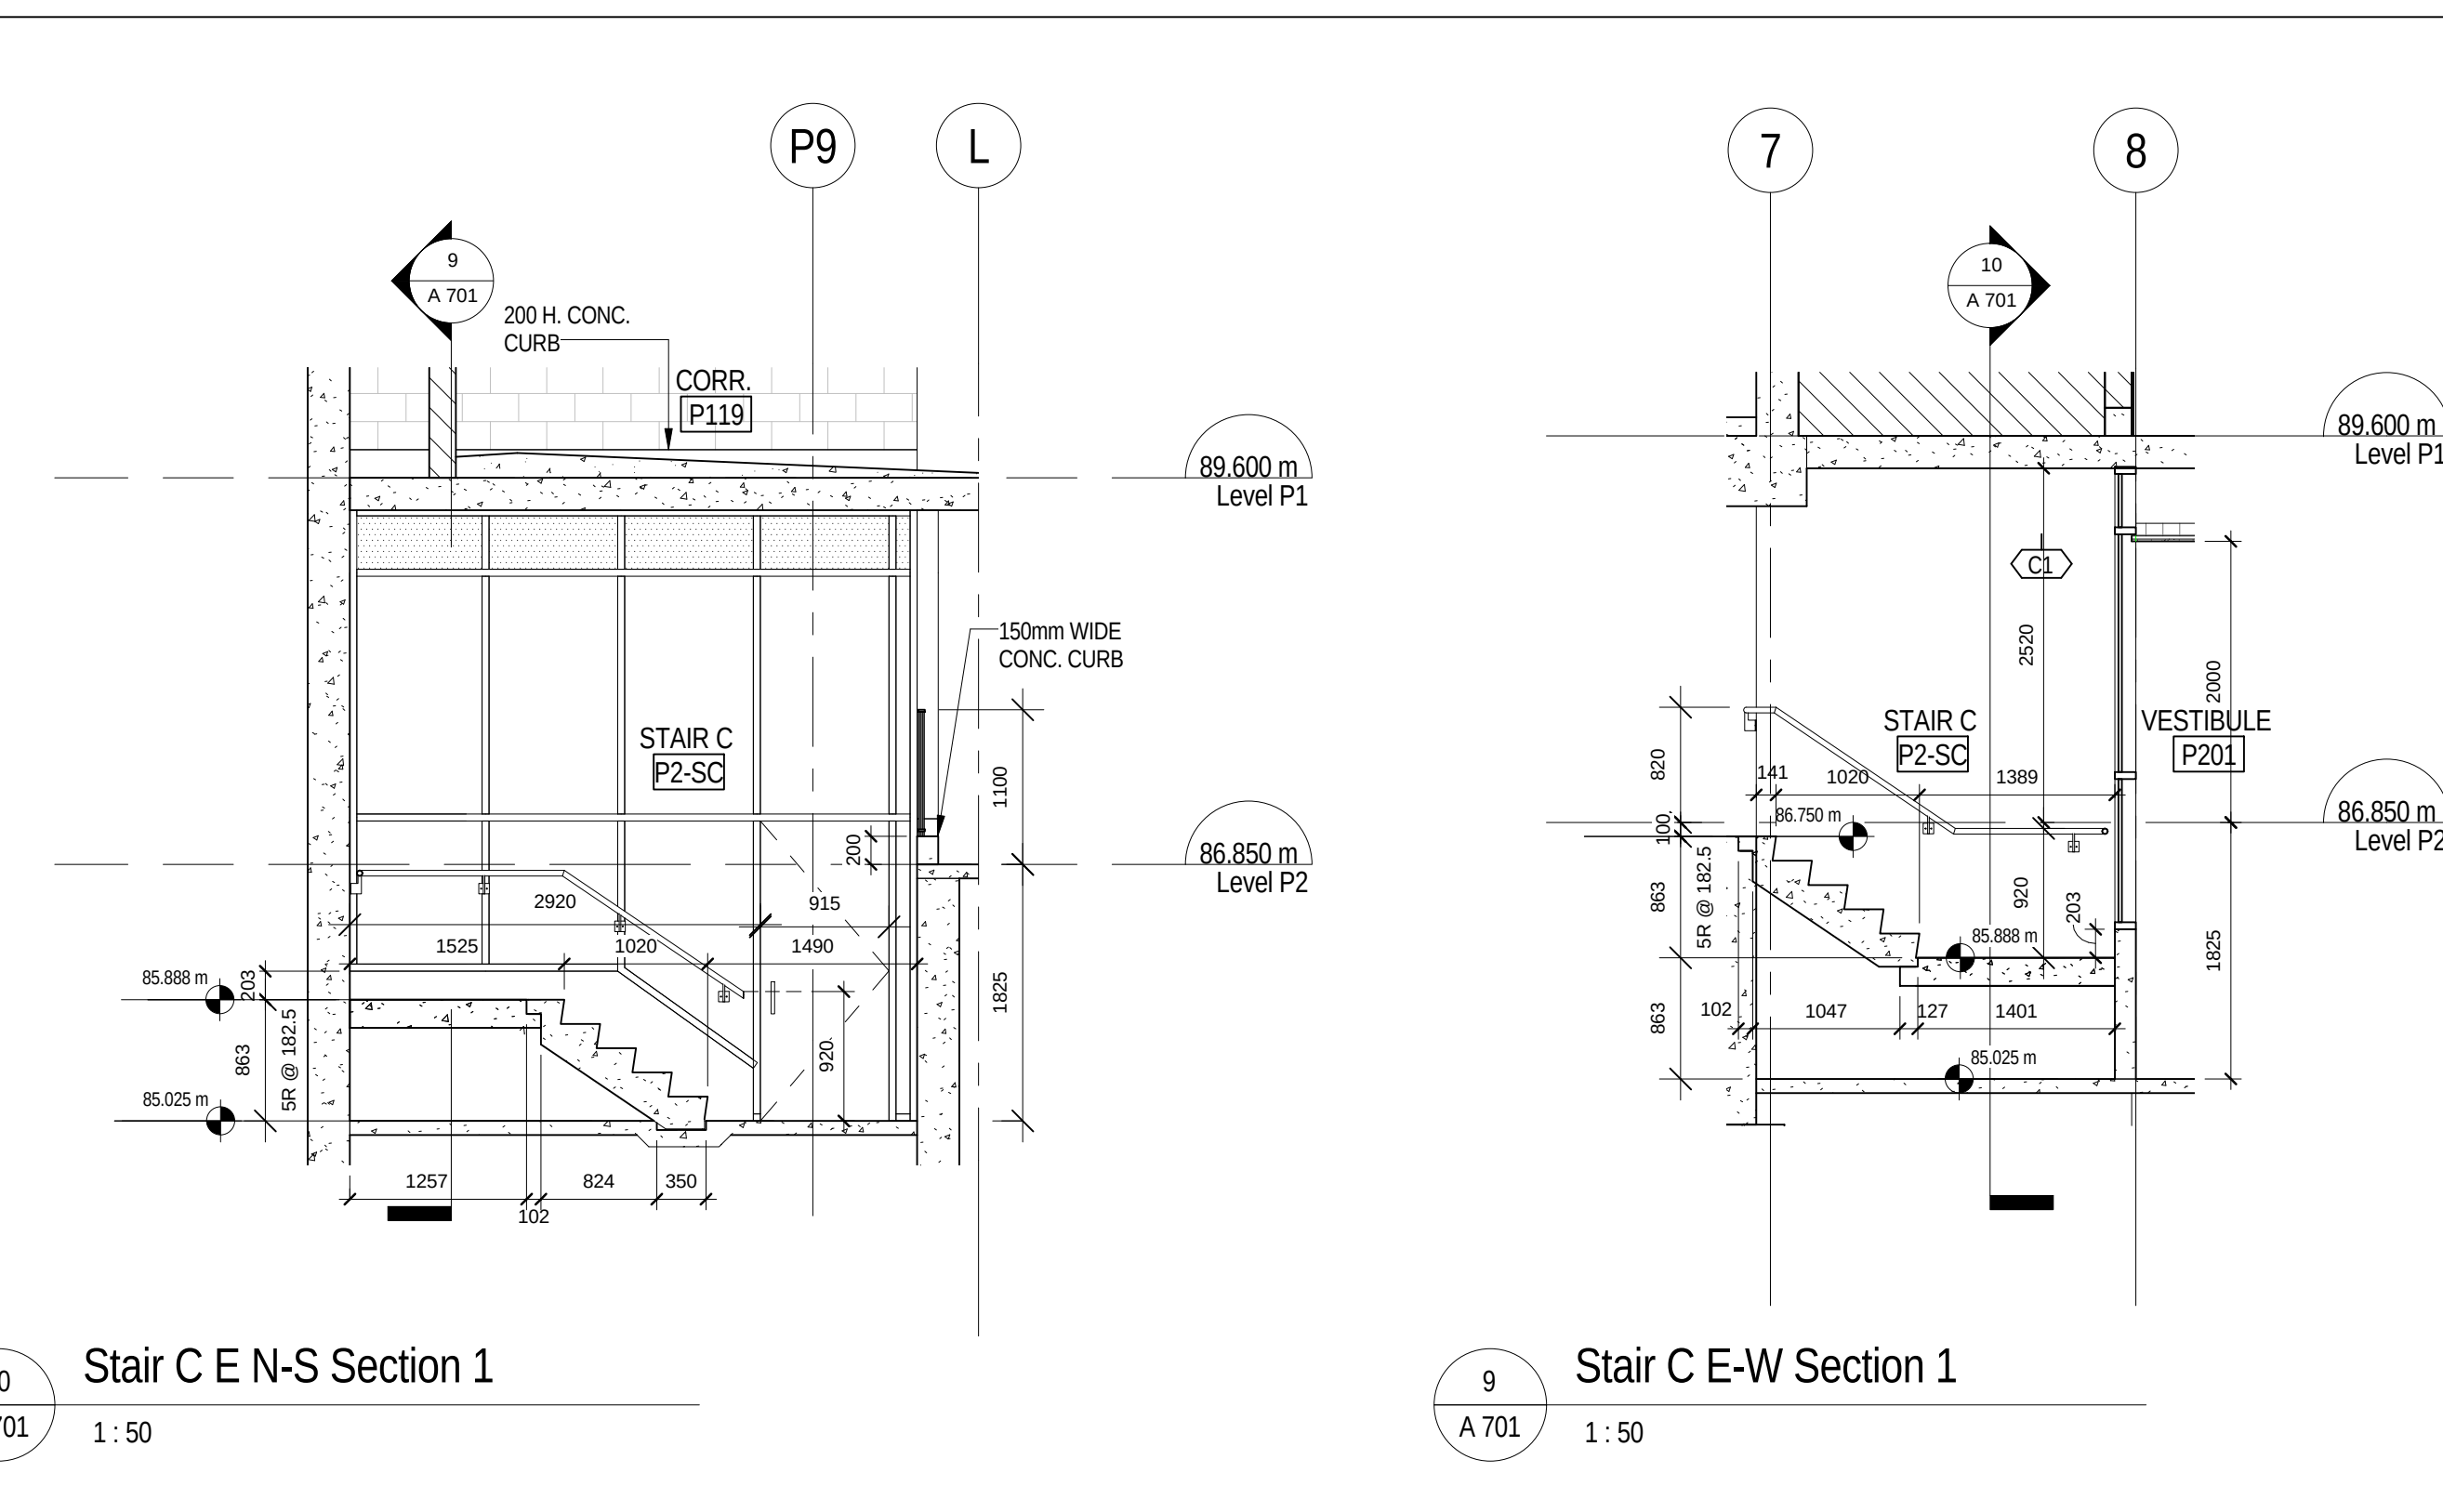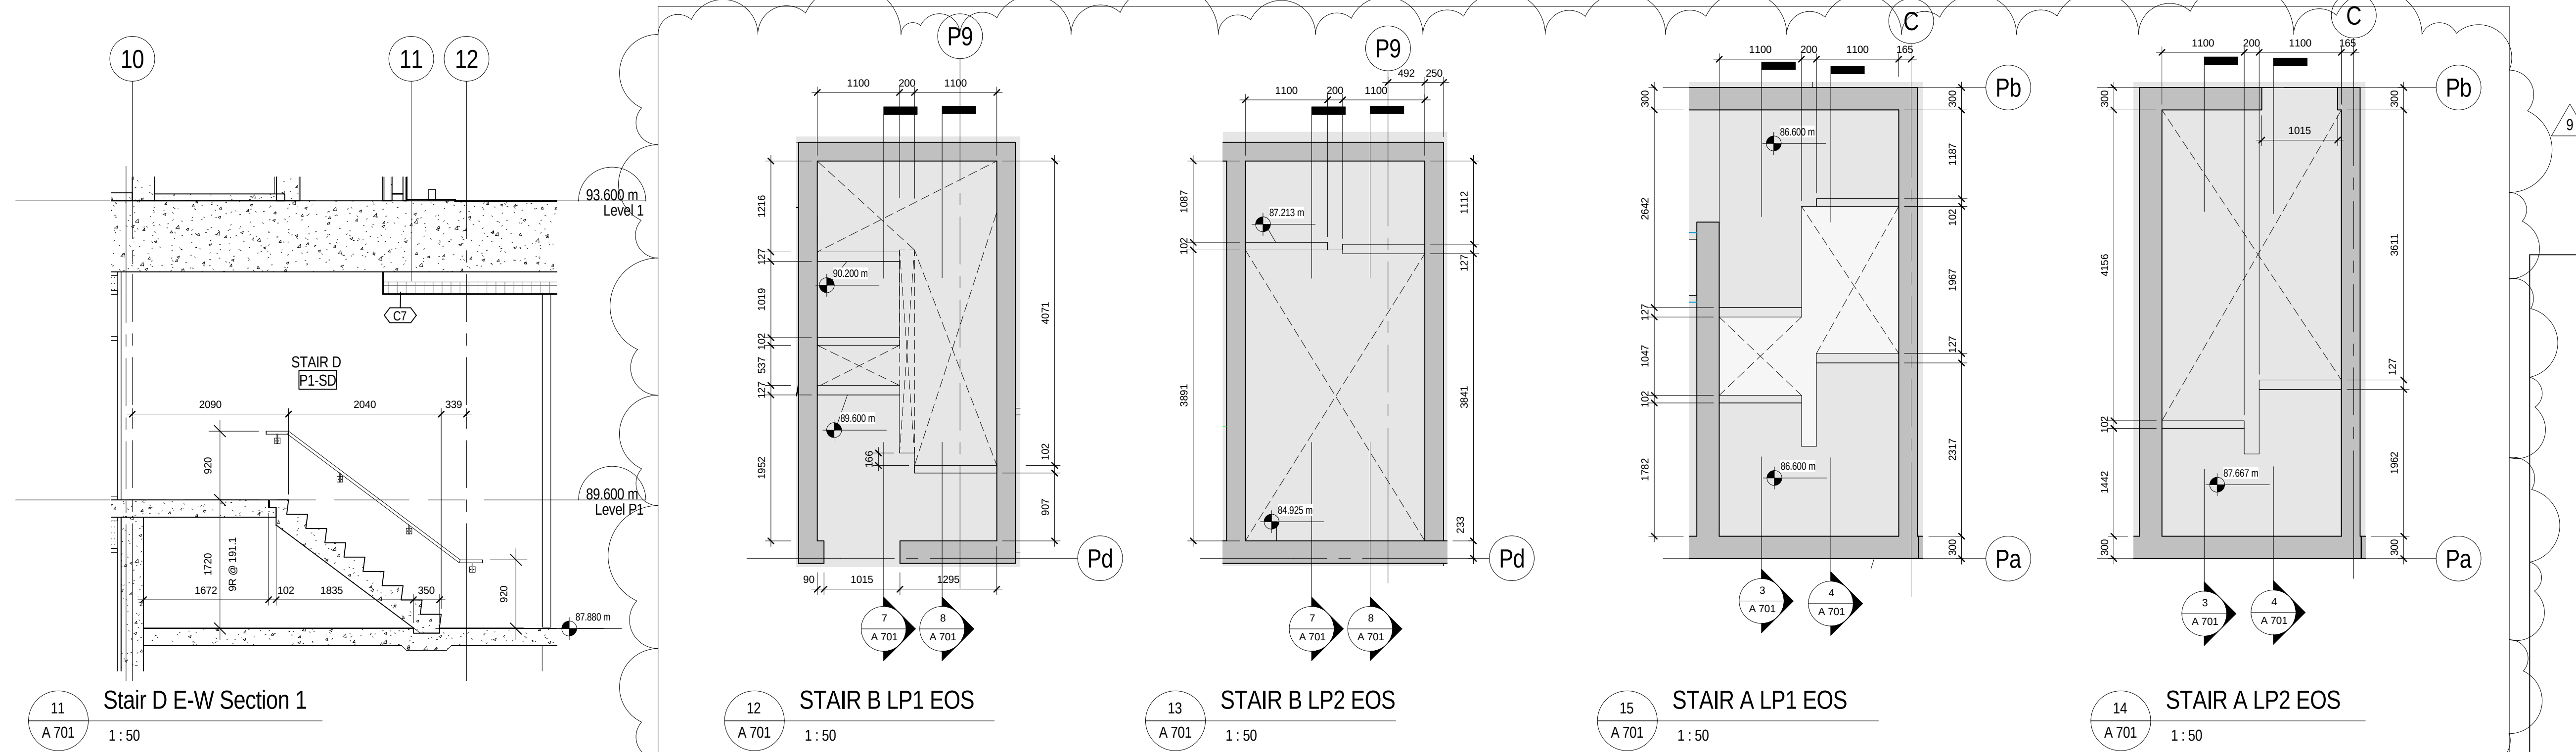

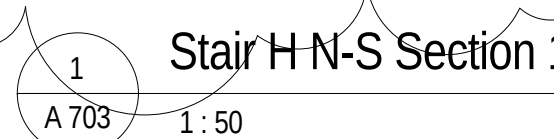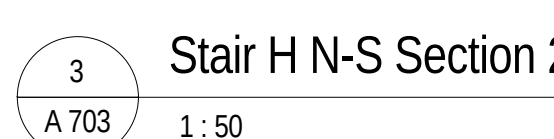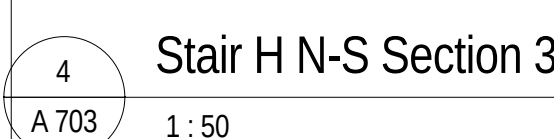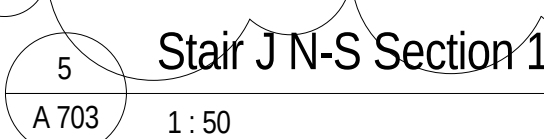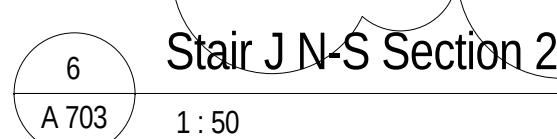

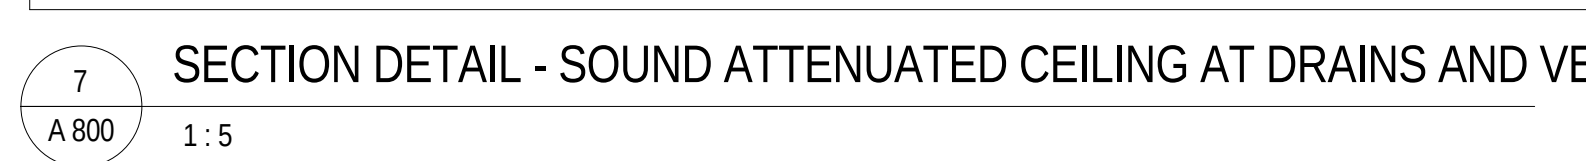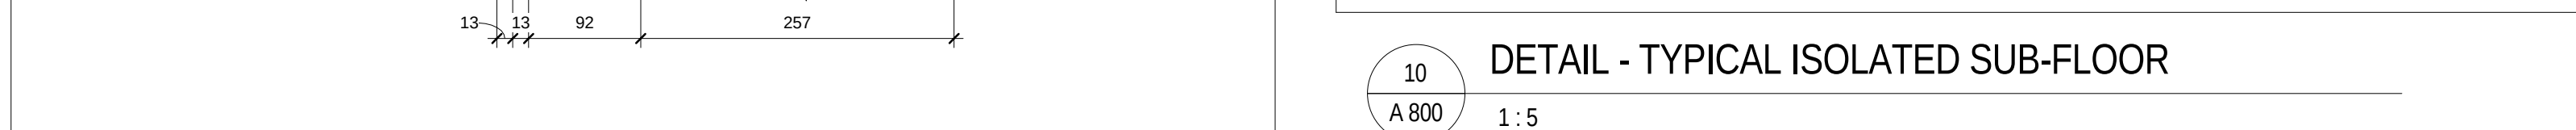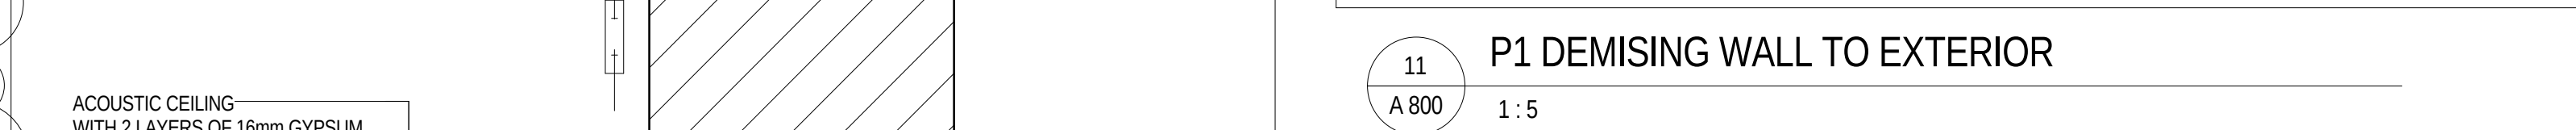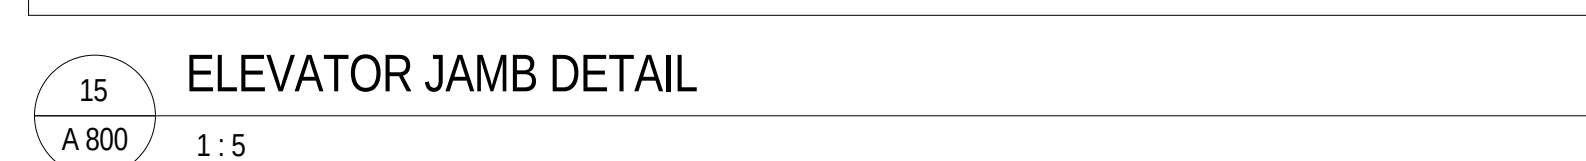

1,000

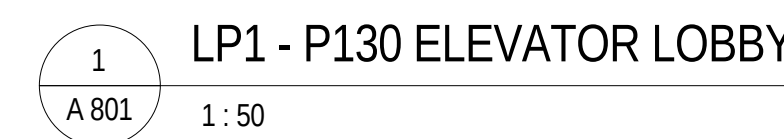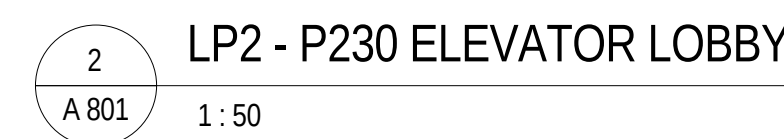



Door Schedule															Comments	
Level	Number	To Room Name	Width	Height	Thickness	Door Type	Material	Finish	Frame Material	Fire Rating	TRR	Exit	Security			
Level P2	P2-5A	STAIR A	915	2134	45	B	MTL	PT	HMM	90	TRR	CLS ED LD	-			
Level P2	P2-5B	STAIR B	915	2134	45	B	MTL	PT	ALUM	90	TRR	CLS ED LD	-			
Level P2	P203.1	CORRIDOR	915	2134	45	G	ALUM	PT	ALUM	90	-	-	-	DO 0 Hour Smoke Separation		
Level P2	P203.2	ELEVATOR LOBBY	915	2134	45	B	MTL	PT	HMM	90	-	CLS ED LD	CR DC ES	DO		
Level P2	P203.3	STAIR C	915	2134	45	A	ALUM	PT	ALUM	90	-	CLS ED LD	-	0 Hour Smoke Separation		
Level P2	P202	GARAGE INTAKE	915	2134	44	A	MTL	PT	HMM	90	-	-	-	-		
Level P2	P204	ART WALKER RM.	1880	2134	45	A1	MTL	PT	HMM	90	-	-	-	-		
Level P2	P205	CHILLER RM.	1880	2134	45	A1	MTL	PT	HMM	60	-	-	-	-		
Level P2	P206.1	TRANSFORMER VALVE T	915	2134	45	A1	MTL	PT	HMM	90	-	CLS LD	-	-		
Level P2	P206.2	MAIN ELECTRICAL ROOM	915	2134	45	A	MTL	PT	HMM	90	-	CLS LD	-	-		
Level P2	P207	MAIN ELECTRICAL ROOM	915	2134	44	B	MTL	PT	HMM	90	TRR	CLS ED LD	-	-		
Level P2	P208	RESIDENTIAL STORAGE	915	2134	44	A	MTL	PT	HMM	60	-	-	-	-		
Level P2	P209	LAUNDRY EXHAUST	915	2134	44	A	MTL	PT	HMM	60	-	-	-	-		
Level P2	P210	RESIDENTIAL STORAGE	915	2134	45	A	MTL	PT	HMM	60	-	-	-	-		
Level P2	P211	VEST.	915	2134	45	A	MTL	PT	HMM	60	-	-	-	-		
Level P2	P212	CORRIDOR	915	2134	45	A	MTL	PT	HMM	60	-	CLS LD	-	-		
Level P2	P213	RESIDENTIAL STORAGE	915	2134	45	A	MTL	PT	HMM	60	-	-	-	-		
Level P2	P214	RESIDENTIAL STORAGE	915	2134	45	A	MTL	PT	HMM	60	-	-	-	-		
Level P1	P1-5A	STAIR A	915	2134	44	B	MTL	PT	HMM	90	TRR	CLS ED LD	-	-		
Level P1	P1-5B	STAIR B	915	2134	44	B	MTL	PT	HMM	90	TRR	CLS ED LD	-	-		
Level P1	P101	CORR.	915	2134	45	A	MTL	PT	ALUM	90	-	CLS ED LD	DC	DO, 0 Hour Smoke Separation		
Level P1	P102	CORR.	915	2134	45	A	MTL	PT	HMM	60	-	-	-	-		
Level P1	P104	CONDO CCU / SECURITY RM.	915	2134	45	A	MTL	PT	HMM	60	-	-	-	-		
Level P1	P105	TRIBECCO RM.	915	2134	45	A	MTL	PT	HMM	60	-	-	-	-		
Level P1	P106	BIKE STOR.	915	2134	45	A	MTL	PT	HMM	60	-	-	-	-		
Level P1	P107	WATER/FIRE PROTECTION ROOM	1830	2134	45	A1	MTL	PT	HMM	90	-	CLS LD	-	-		
Level P1	P108	VEST.	915	2134	44	B	MTL	PT	HMM	90	TRR	CLS ED LD	-	-		
Level P1	P109	BIKE STOR.	915	2134	44	A	MTL	PT	HMM	60	-	-	-	-		
Level P1	P110.1	VEST.	915	2134	45	B	MTL	PT	HMM	90	-	CLS ED LD	CR DC ES	DO		
Level P1	P110.2	VEST.	915	2134	45	A	ALUM	PT	ALUM	90	-	CLS ED LD	-	DO		
Level P1	P111	BIKE STOR.	915	2134	45	A	MTL	PT	HMM	60	-	-	-	-		
Level P1	P112	GENERATOR ROOM	1880	2134	45	A1	MTL	PT	HMM	90	-	CLS LD	-	-		
Level P1	P115	PARKING	915	2134	45	A	MTL	PT	HMM	90	-	-	-	-		
Level P1	P116	PARKING	915	2134	45	A	MTL	PT	HMM	60	-	-	-	-		
Level P1	P117	STAFF ROOM	915	2135	45	A	MTL	PT	HMM	90	-	CLS LD	-	Acid etched glass Door + Sidelight		
Level P1	P118	STAFF WASHROOM	915	2134	45	A	MTL	PT	HMM	-	-	-	-	-		
Level P1	P121	PARKING	915	2134	44	A	MTL	PT	HMM	60	-	-	-	-		
Level P1	P130	ELEVATOR LOBBY	915	2135	45	B	MTL	PT	HMM	90	-	CLS ED LD	CR DC ES	-		
Level P1	P131.1	PARKING	6000	2590	76	R	RB	PT	HMM	90	-	-	-	High Speed Roll Up Door Intercom Entry System		
Level P1	P131.2	PARKING	915	2134	45	G	MTL	PT	HMM	-	-	CLS ED LD	CR DC ML	-		
Level 1	1-SA.1	STAR A	1880	2135	45	A1	ALUM	PT	ALUM	-	-	CLS ED LD	DC	DO INS WS		
Level 1	1-SA.2	STAR A	915	2134	45	B	MTL	PT	HMM	90	-	CLS ED LD	-	DO		
Level 1	1-SA.3	STAR A	915	2134	45	A	ALUM	PT	ALUM	90	-	CLS ED LD	-	0 Hour Smoke Separation		
Level 1	1-SB	STAR B	915	2185	45	A	ALUM	PT	ALUM	-	-	CLS ED LD	DO DC	INS WS Door operator activated by fire alarm system (see M&E Drawings)		
Level 1	1-SF	STAR F	915	2185	45	A	ALUM	PT	ALUM	-	-	CLS ED LD	DC	INS WS Door operator activated by fire alarm system (see M&E Drawings)		
Level 1	1-SG	STAR G	915	2185	45	A	ALUM	PT	ALUM	-	-	CLS ED LD	DC	INS WS Door operator activated by fire alarm system (see M&E Drawings)		
Level 1	1-SH	EXTERIOR	915	2125	45	A	ALUM	PT	ALUM	-	-	CLS ED LD	DC	INS WS Door operator activated by fire alarm system (see M&E Drawings)		
Level 1	131.1	CORR.A	915	2185	45	A	ALUM	PT	HMM	-	-	CLS ED LD	DC	INS WS		
Level 1	133	CORR.B	915	2139	45	A	ALUM	PT	ALUM	-	-	CLS ED LD	CR DC ES	INS WS		
Level 1	138	MAIL SORTING	915	2440	45	A	WDO	STN V	WDO	-	-	-	-	* Security to Canada Post Regs		
Level 1	140.1	RESIDENTIAL LOBBY	1700	2660	45	A	WDO	STN V	WDO	-	-	-	-	DO		
Level 1	140.2	CORRIDOR B	915	2134	45	B	WDO	STN V	HMM	45	-	CLS ED LD	CR DC ES	DO		
Level 1	141.1	EAST VESTIBULE	3048	2642	51	A	ALUM	PT	ALUM	-	-	CR DC ES MD	-	Bi-Parting Door W. Sidelights MD		
Level 1	142.1	RESIDENTIAL LOBBY	1831	2745	45	H1	ALUM	PT	ALUM	-	-	CLS ED LD	CR DC ES	DO Intercom Entry System		
Level 1	142.2	WEST VESTIBULE	1831	2745	45	A1	ALUM	PT	ALUM	-	-	CLS ED LD	DC	DO INS WS		
Level 1	143A	AMENITY/FITNESS	760	2032	45	T	WDO	STN V	WDO	-	-	-	-	VFCU Access Door W. Louvers		
Level 1	143B	AMENITY/FITNESS	760	2032	45	T	WDO	STN V	WDO	-	-	-	-	VFCU Access Door W. Louvers		
Level 1	143C	AMENITY/FITNESS	760	2032	45	T	WDO	STN V	WDO	-	-	-	-	VFCU Access Door W. Louvers		
Level 1	144	VEST.	915	2134	45	A	MTL	PT	HMM	90	-	CLS ED LD	-	-		
Level 1	145.1	RESIDENTIAL BIKE STORAGE	1200	2135	45	A	MTL	PT	HMM	-	-	-	CR DC ES MD	DO MD INS WS		
Level 1	145.2	RESIDENTIAL BIKE STORAGE	915	2134	44	B	MTL	PT	HMM	45	-	CLS LD	CR DC MD	-		
Level 1	145.3	MEN'S WASHROOM	1891	2134	78	XX	MTL	PT	-	-	-	-	-	Gate at Gas PRV Station		
Level 1	146	VEST.	915	2440	45	A	WDO	STN V	WDO	-	-	CLS	-	-		
Level 1	146A	VEST.	915	2440	45	A	WDO	STN V	WDO	-	-	-	-	-		
Level 1	147	MEN'S WC	660	2440	45	A	WDO	STN V	WDO	-	-	-	-	-		
Level 1	148	MEN'S WC BF	915	2134	45	A	WDO	STN V	WDO	-	-	-	-	-		
Level 1	149	WHIRLPOOL SPA	915	2440	45	J	GL	-	-	-	-	-	-	Acid etched tempered glass		
Level 1	149.2	WHIRLPOOL SPA	915	2440	45	J	GL	-	-	-	-	-	-	Acid etched tempered glass		
Level 1	150	JANITOR	915	2440	45	A	WDO	PT	WDO	0	-	CLS LD	-	0 Hour Smoke Separation		
Level 1	151	WOMEN'S WASHROOM	915	2440	45	A	WDO	STN V	WDO	-	-	CLS	-	-		
Level 1	151A	VEST.	915	2440	45	A	WDO	STN V	WDO	-	-	-	-	-		
Level 1	152	WOMEN'S WC	660	2440	45	A	WDO	STN V	WDO	-	-	-	-	-		
Level 1	153	WOMEN'S WC BF	915	2440	45	A	WDO	STN V	WDO	-	-	-	-	-		
Level 1	154	CORR D	1884	2700	45	H1	GL	-	-	-	-	CLS ED LD	CR DC ES	DO (Assist) Frameless clear tempered glass		
Level 1	156	BARRIER FREE WC	915	2440	45	A	WDO	STN V	WDO	-	-	-	-	-		
Level 1	157	BARRIER FREE WC	915	2440	45	A	WDO	STN V	WDO	-	-	-	-	-		
Level 1	158	THEATRE	915	2440	45	A	WDO	STN V	WDO	-	-	-	-	CR DC ES	DO	
Level 1	158A	VFCU	760	2032	45	T	WDO	STN V	WDO	-	-	-	-	Acoustic seals		
Level 1	158B	EQUIP. RM.	760	2032	45	T	WDO	STN V	WDO	-	-	-	-	VFCU Access Door W. Louvers		
Level 1	158C	EQUIP. RM.	760	2032	45	T	WDO	STN V	WDO	-	-	-	-	VFCU Access Door W. Louvers		
Level 1	159	ELECT. CL.	915	2134	45	B	MTL	PT	HMM	90	-	CLS LD	-	-		
Level 1	160.1	CORRIDOR C	915	2440	45	B	MTL	PT	HMM	45	-	CLS ED LD	CR DC ES	DO (to meet barrier free clearance deficiency)		
Level 1	160.2	AMENITY - PARTY ROOM	965	2732	45	H	GL	-	-	-	-	ED	CR DC ES	DO (Assist) Acid etched tempered glass		
Level 1	161.1	DINING ROOM	915	2440	45	D	WDO	STN V	WDO	-	-	-	-	CR DC ES		
Level 1	161.2	KITCHEN	915	2440	45	D	WDO	STN V	WDO	-	-	-	-	-		
Level 1	161A	DINING ROOM	760	2032	45	D	WDO	STN V	WDO	-	-	-	-	VFCU Access Door W. Louvers		
Level 1	162	KITCHEN	915	2440	45	D	WDO	STN V	WDO	-	-	-	-	-		
Level 1	162A	KITCHEN	760	2032	45	D	WDO	STN V	WDO	-	-	-	-	VFCU Access Door W. Louvers		
Level 1	163	AMENITY - PARTY ROOM	1886	2668	45	G1	ALUM	PT	ALUM	-	-	CLS ED LD	DC	INS WS		
Level 1	163A	VFCU	760	2032	45	T	WDO	STN V	WDO	-	-	-	-	VFCU Access Door W. Louvers		
Level 1	163B	CL.	760	2032	45	T	WDO	STN V	WDO	-	-	-	-	Door W. Louvers		
Level 1	164	PROPERTY MANAGEMENT OFFICE	915	2440	45	H	GL	-	-	-	-	-	-	Frameless Frosted Tempered Glass		
Level 1	166.1	MANAGEMENT OFFICE	915	2440	45	A	WDO	PT	HMM	-	-	-	-	-		
Level 1	166.2	MEDIA CL.	760	2032	45	A	WDO	PT	HMM	-	-	-	-	-		
Level 1	167	KITCHEN COPY	915	2440	45	A	WDO	PT	HMM	-	-	-	-	-		
Level 1	168	CACI ROOM	915	2440	45	A	WDO	STN V	WDO	90	-	CLS LD	CR DC ES	SOSS Hinges 180 degree swing		
Level 1	169	PARCEL ROOM	915	2440	45	A	WDO	STN V	WDO	-	-	CR DC ES PB	-	PB at Concourse deck to unlash door		
Level 1	171	MEDIA CL.	1600	2134	45	A1	MTL	PT	HMM	90	-	-	-	-		
Level 1	172.1	RESIDENTIAL GARAGE	1070	2150	45	A	MTL	PT	HMM	90	-	CLS ED LD	-	-		
Level 1	172.2	RESIDENTIAL GARAGE	915	2134	45	A	MTL	PT	HMM	90	-	CLS LD	-	-		
Level 1	173.1	RESIDENTIAL MOVING	915	2134	45	A	MTL	PT	HMM	45	-	CLS LD	-	-		
Level 1	173.2	RESIDENTIAL GARAGE AND RECYCLING	915	2134	45	A	MTL	PT	HMM	45	-	CLS LD	-	-		
Level 1	173.3	RESIDENTIAL MOVING	1070	2134	45	B	MTL	PT	HMM	90	-	CLS ED LD	-	-		
Level 1	174	LOADING	6172	4000	76	S	MTL	PT	HMM	90	-	-	-	IC PB	High Speed Roll Up Door	
Level 1	175	RESIDENTIAL GARAGE AND RECYCLING	1828	2400	76	S	MTL	PT	HMM	90	-	-	-	IC PB	Roll Up Door	
Level 1	176	RAMP TO P1	6000	2590	76	R	RB	PT	HMM</							