

EXTERIOR RAILING TYPE LEGEND

13148 - AQUAVISTA
 UPDATED: MARCH 23, 2015

R1 ALUMINUM BALCONY RAILING WITH SLAB COVER

METAL ALUMINUM
 COLOUR FINISH: POLYURETHANE DURAMAX XL STEEL CITY SILVER
 GLASS CLEAR HEAT SOAKED TEMPERED GLASS
 REFER TO DETAIL: A-107-04

R1A ALUMINUM BALCONY RAILING WITH SLAB COVER - BID FRIENDLY FRIT PATTERN

METAL ALUMINUM
 COLOUR FINISH: POLYURETHANE DURAMAX XL STEEL CITY SILVER
 GLASS CLEAR HEAT SOAKED TEMPERED GLASS
 FRIT PATTERN: WHITE FRIT 3MM DIAMETER DOTS IN 10CM SQUARE PATTERN
 REFER TO DETAIL: A-107-04

R2 ALUMINUM TERRACE RAILING WITH SLAB COVER - ON CONCRETE

METAL ALUMINUM
 COLOUR FINISH: POLYURETHANE DURAMAX XL STEEL CITY SILVER
 GLASS CLEAR HEAT SOAKED TEMPERED GLASS
 REFER TO DETAIL: A-107-04

R2A ALUMINUM TERRACE RAILING WITH SLAB COVER - ON CONCRETE - BID FRIENDLY FRIT PATTERN

METAL ALUMINUM
 COLOUR FINISH: POLYURETHANE DURAMAX XL STEEL CITY SILVER
 GLASS CLEAR HEAT SOAKED TEMPERED GLASS
 FRIT PATTERN: WHITE FRIT 3MM DIAMETER DOTS IN 10CM SQUARE PATTERN
 REFER TO DETAIL: A-107-04

R3 ALUMINUM BALCONY DIVIDER

METAL ALUMINUM
 COLOUR FINISH: POLYURETHANE DURAMAX XL STEEL CITY SILVER
 GLASS CLEAR HEAT SOAKED TEMPERED GLASS
 REFER TO DETAIL: A-107-04

R4 ALUMINUM TERRACE DIVIDER - ON CONCRETE

METAL ALUMINUM
 COLOUR FINISH: POLYURETHANE DURAMAX XL STEEL CITY SILVER
 GLASS CLEAR HEAT SOAKED TEMPERED GLASS
 REFER TO DETAIL: A-107-04

R5 ALUMINUM AMENITY TERRACE RAILING

METAL ALUMINUM
 COLOUR FINISH: POLYURETHANE DURAMAX XL STEEL CITY SILVER
 GLASS CLEAR HEAT SOAKED TEMPERED GLASS
 REFER TO DETAIL: A-107-04

R5A ALUMINUM AMENITY TERRACE RAILING - BID FRIENDLY FRIT PATTERN

METAL ALUMINUM
 COLOUR FINISH: POLYURETHANE DURAMAX XL STEEL CITY SILVER
 GLASS CLEAR HEAT SOAKED TEMPERED GLASS
 FRIT PATTERN: WHITE FRIT 3MM DIAMETER DOTS IN 10CM SQUARE PATTERN
 REFER TO DETAIL: A-107-04

R6 ALUMINUM BALCONY RAILING WITH SLAB COVER - GLASS SPANDREL PANEL

METAL ALUMINUM
 COLOUR FINISH: POLYURETHANE DURAMAX XL STEEL CITY SILVER
 GLASS CLEAR HEAT SOAKED TEMPERED GLASS
 LOCATION: REFER TO DETAIL: A-107-04

EXTERIOR FINISH LEGEND

13148 - AQUAVISTA
 UPDATED: MAY 12, 2015

1 BRICK

COLOUR FINISH: MANGANESE ROSE POT - LEHIGH BRICK MORTAR: SANDY
 REFERENCE: H-225mm X 62mm (8")
 LOCATION: REFER TO DETAIL: A-107-04

2A GRANITE CURTAIN WALL BASE

COLOUR FINISH: POLISHED

2B GRANITE - BRICK BASE

COLOUR FINISH: HONEY

3 PREFINISHED ALUMINUM WINDOW WALL - VISION PANEL

ALUM. COLOUR: EXTERIOR: PPGLCT014F DURAMAX GREY VELVET
 INTERIOR: PPGLCT014F DURAMAX GREY VELVET
 GLASS TYPE: CLEAR INNER & OUTER LITE, GUARDIAN SIGNALED - SUPERNEUTRAL 58% ON SURFACE 2

3A PREFINISHED ALUMINUM WINDOW WALL - VISION PANEL FRIT PATTERN

ALUM. COLOUR: EXTERIOR: PPGLCT014F DURAMAX GREY VELVET
 INTERIOR: PPGLCT014F DURAMAX GREY VELVET
 GLASS TYPE: CLEAR INNER & OUTER LITE, GUARDIAN SIGNALED - SUPERNEUTRAL 58% ON SURFACE 2

3B PREFINISHED ALUMINUM WINDOW WALL - OPERABLE AWNING

ALUM. COLOUR: EXTERIOR: PPGLCT014F DURAMAX GREY VELVET
 INTERIOR: PPGLCT014F DURAMAX GREY VELVET
 GLASS TYPE: CLEAR INNER & OUTER LITE, GUARDIAN SIGNALED - SUPERNEUTRAL 58% ON SURFACE 2

3C PREFINISHED ALUMINUM WINDOW WALL - OPERABLE AWNING FRIT PATTERN

ALUM. COLOUR: EXTERIOR: PPGLCT014F DURAMAX GREY VELVET
 INTERIOR: PPGLCT014F DURAMAX GREY VELVET
 GLASS TYPE: CLEAR INNER & OUTER LITE, GUARDIAN SIGNALED - SUPERNEUTRAL 58% ON SURFACE 2

3D PREFINISHED ALUMINUM WINDOW WALL - GLASS SPANDREL PANEL

ALUM. COLOUR: EXTERIOR: PPGLCT014F DURAMAX GREY VELVET
 INTERIOR: PPGLCT014F DURAMAX GREY VELVET
 GLASS TYPE: SOLID FRIT WINDOW SUBSTITUTED GRAY 90% ON SURFACE 2

3E PREFINISHED ALUMINUM WINDOW WALL - METAL SPANDREL PANEL

ALUM. COLOUR: EXTERIOR: PPGLCT014F DURAMAX GREY VELVET
 INTERIOR: PPGLCT014F DURAMAX GREY VELVET
 METAL PANEL: PPGLCT014F DURAMAX GREY VELVET

3F PREFINISHED ALUMINUM WINDOW WALL - METAL LOUVER

METAL LOUVER: EXTERIOR: PPGLCT014F DURAMAX GREY VELVET
 INTERIOR: PPGLCT014F DURAMAX GREY VELVET

3G PREFINISHED ALUMINUM WINDOW WALL - METAL SLAB COVER

ALUM. COLOUR: EXTERIOR: PPGLCT014F DURAMAX GREY VELVET
 SLAB COVER: INTERIOR: PPGLCT014F DURAMAX GREY VELVET

4 PREFINISHED STOREFRONT CURTAINWALL - VISION PANEL (GROUND FLOOR)

ALUM. COLOUR: EXTERIOR: PPGLCT014F DURAMAX GREY VELVET
 INTERIOR: PPGLCT014F DURAMAX GREY VELVET
 GLASS TYPE: CLEAR INNER & OUTER LITE

4A PREFINISHED STOREFRONT CURTAINWALL - VISION PANEL FRIT PATTERN (GROUND FLOOR)

ALUM. COLOUR: EXTERIOR: PPGLCT014F DURAMAX GREY VELVET
 INTERIOR: PPGLCT014F DURAMAX GREY VELVET
 GLASS TYPE: CLEAR INNER & OUTER LITE, GUARDIAN SIGNALED - SUPERNEUTRAL 58% ON SURFACE 2

4B PREFINISHED STOREFRONT CURTAINWALL - SHADOW BOX (GROUND FLOOR)

ALUM. COLOUR: EXTERIOR: PPGLCT014F DURAMAX GREY VELVET
 INTERIOR: PPGLCT014F DURAMAX GREY VELVET
 GLASS TYPE: CLEAR INNER & OUTER LITE, SOLID FRIT WINDOW SUBSTITUTED GRAY ON SURFACE 4

4C PREFINISHED STOREFRONT CURTAINWALL - GLASS SPANDREL PANEL (GROUND FLOOR)

ALUM. COLOUR: EXTERIOR: PPGLCT014F DURAMAX GREY VELVET
 INTERIOR: PPGLCT014F DURAMAX GREY VELVET
 GLASS TYPE: SOLID FRIT WINDOW SUBSTITUTED GRAY 90% ON SURFACE 2

4D PREFINISHED STOREFRONT CURTAINWALL - METAL LOUVER (GROUND FLOOR)

ALUM. COLOUR: EXTERIOR: PPGLCT014F DURAMAX GREY VELVET
 INTERIOR: PPGLCT014F DURAMAX GREY VELVET
 METAL LOUVER: PPGLCT014F DURAMAX GREY VELVET

4E PREFINISHED STOREFRONT CURTAINWALL - METAL SPANDREL PANEL (GROUND FLOOR)

ALUM. COLOUR: EXTERIOR: PPGLCT014F DURAMAX GREY VELVET
 INTERIOR: PPGLCT014F DURAMAX GREY VELVET
 METAL PANEL: PPGLCT014F DURAMAX GREY VELVET

5 PREFINISHED ALUMINUM METAL SLAB COVER (AT BRICK)

ALUM. COLOUR: PPGLCT014F DURAMAX XL STEEL SILVER CITY

6 PREFINISHED ALUMINUM METAL CANOPY

ALUM. COLOUR: PPGLCT014F DURAMAX XL STEEL SILVER CITY
 LOCATION: GROUND FLOOR

7 ARCHITECTURAL METAL LOUVER

COLOUR: PPGLCT014F DURAMAX GREY VELVET

8 EXTERIOR INSULATED FINISH SYSTEM (EIFS)

EIFS COLOUR: TO BE DETERMINED

9 PIN MOUNTED METAL SIGNAGE - GROUND FLOOR (RETAIL)

ALUM. COLOUR: TO BE DETERMINED

10 BANNER - WIRE METAL MESH - GROUND FLOOR (FRESH AIR PLenum)


DESCRIPTION: BANNER, WIRE MESH (100 X 100) WITH PINKER CENT TO MATCH PPGLCT014F DURAMAX GREY VELVET

11 EXTERIOR SURFACE MOUNTED LIGHT FIXTURE


DESCRIPTION: TO MATCH PPGLCT014F DURAMAX GREY VELVET
 REFER TO ELECTRICAL DRAWINGS

Exterior Railing Type Legend 4
 A4-02

Exterior Finish Legend 3
 A4-02

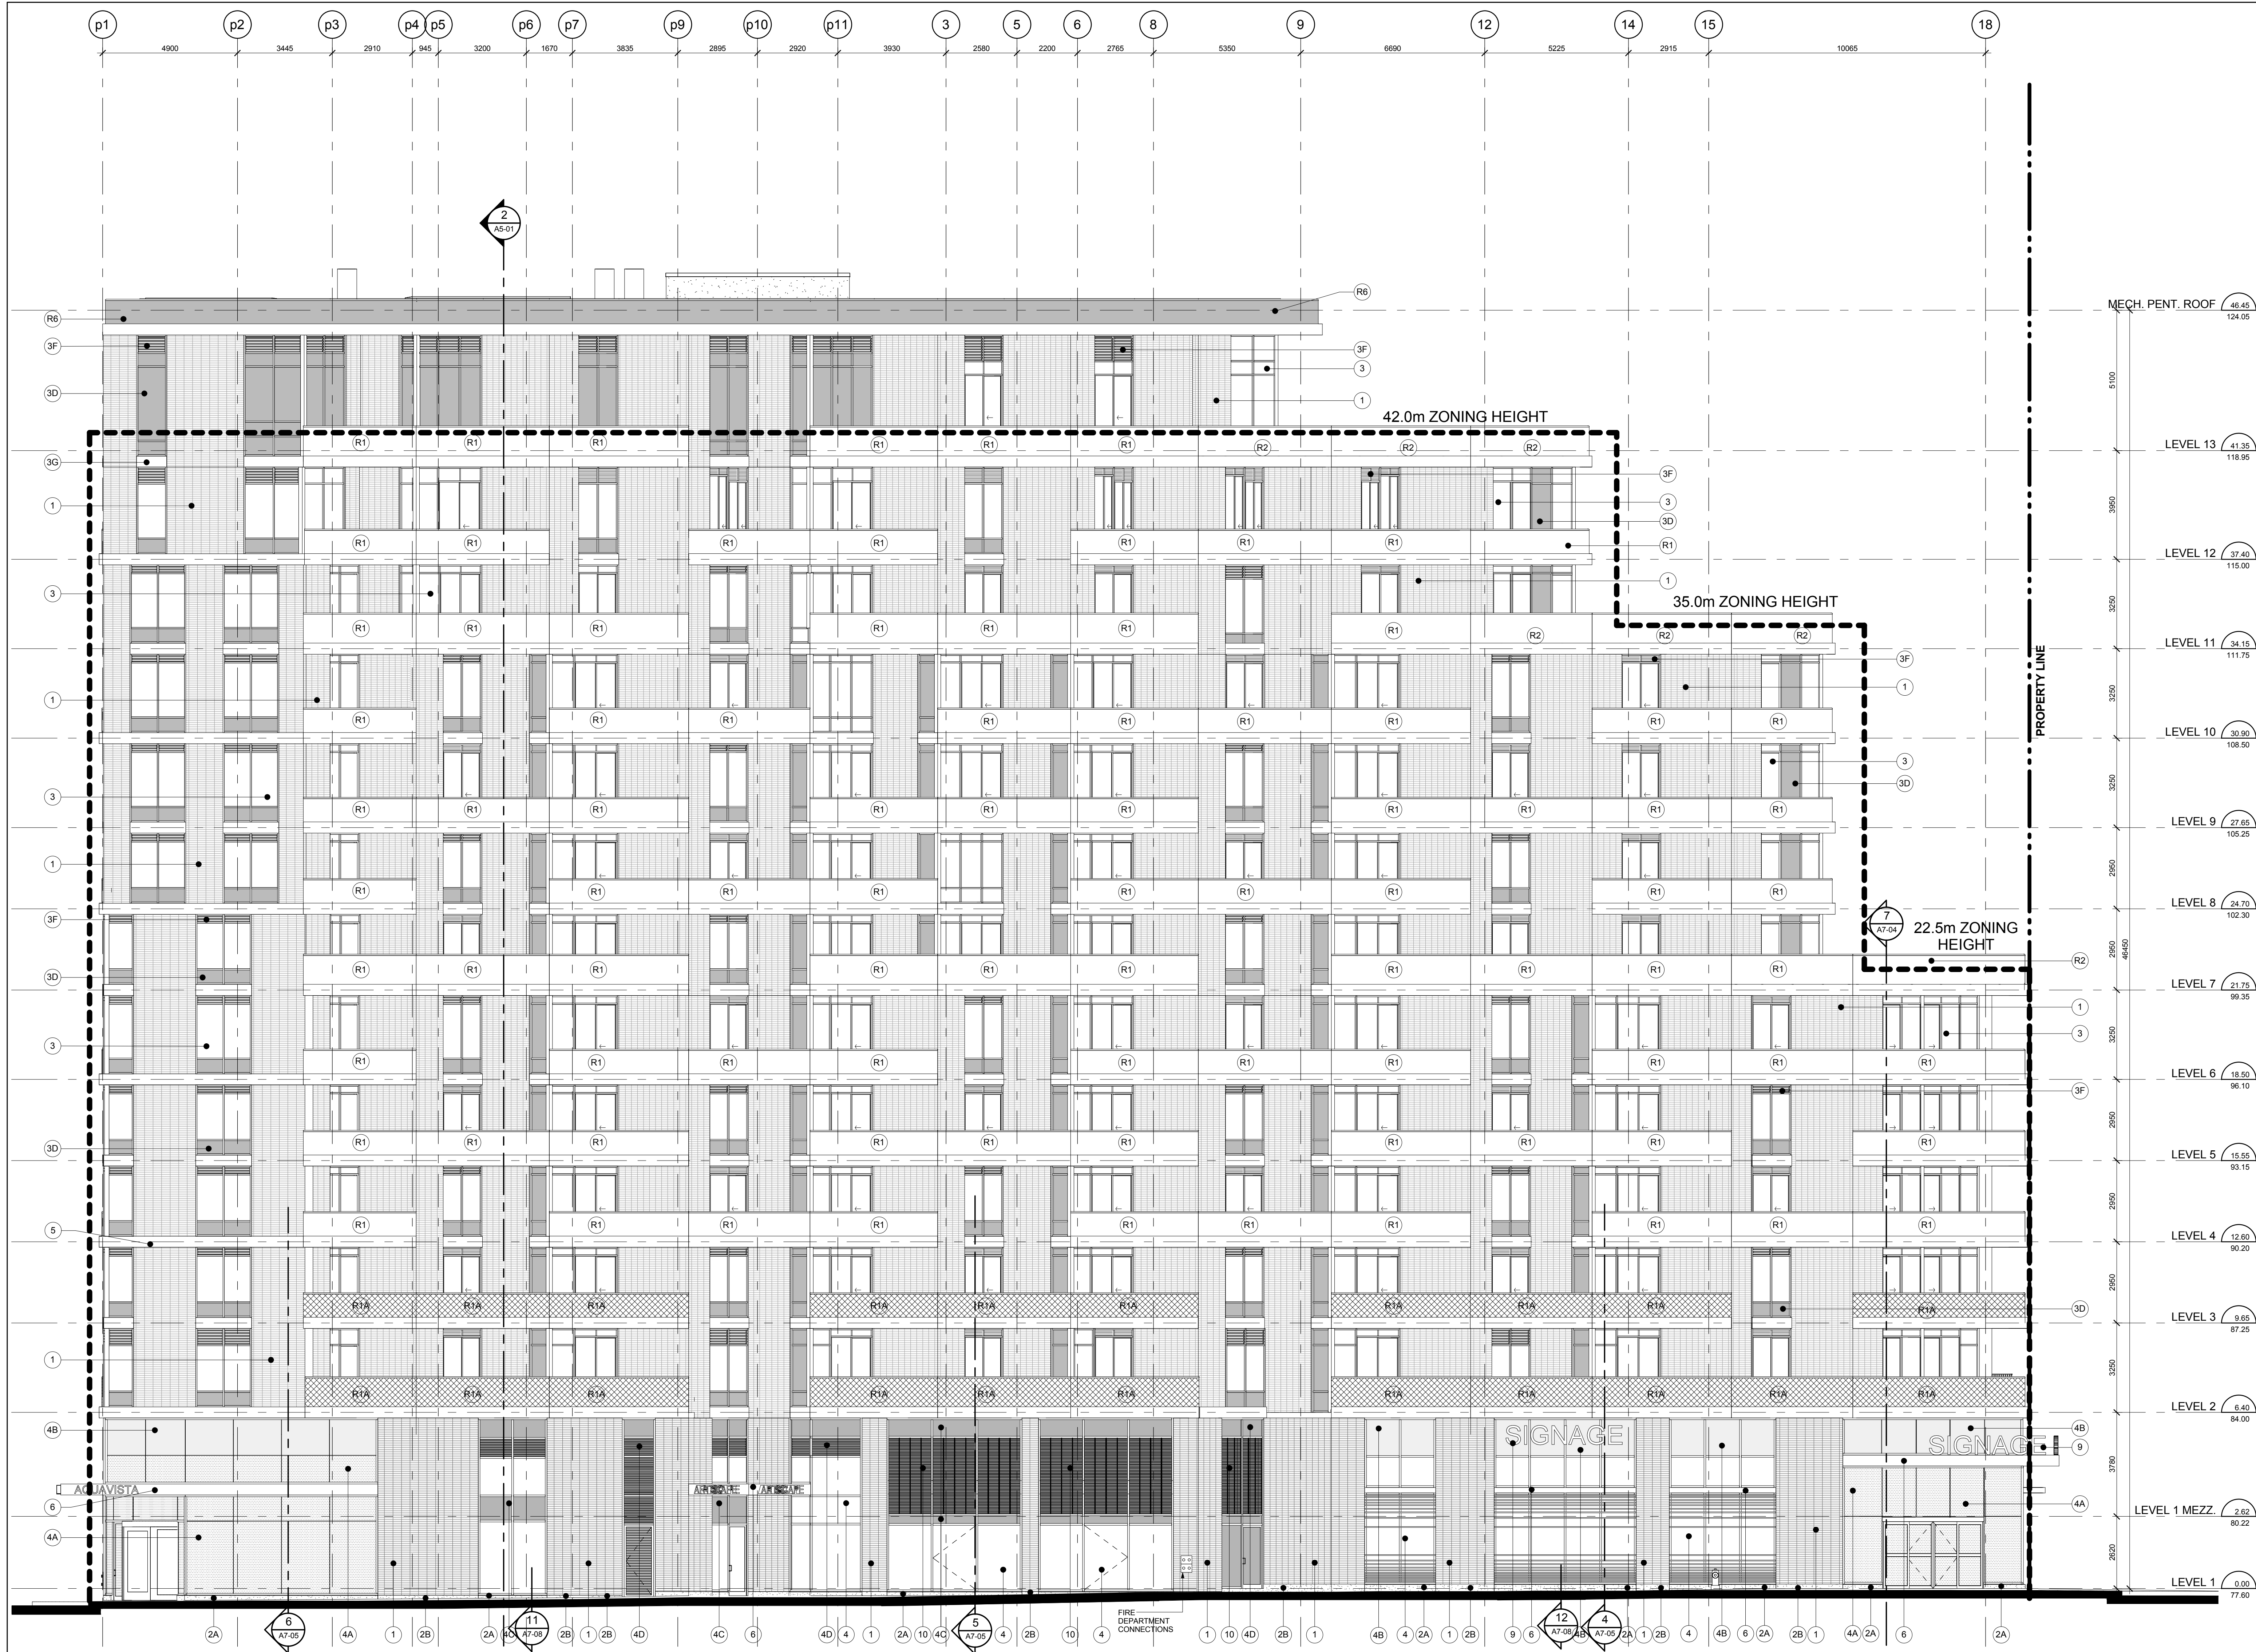

West Elevation 2
 Scale: 1 : 100
 A4-02

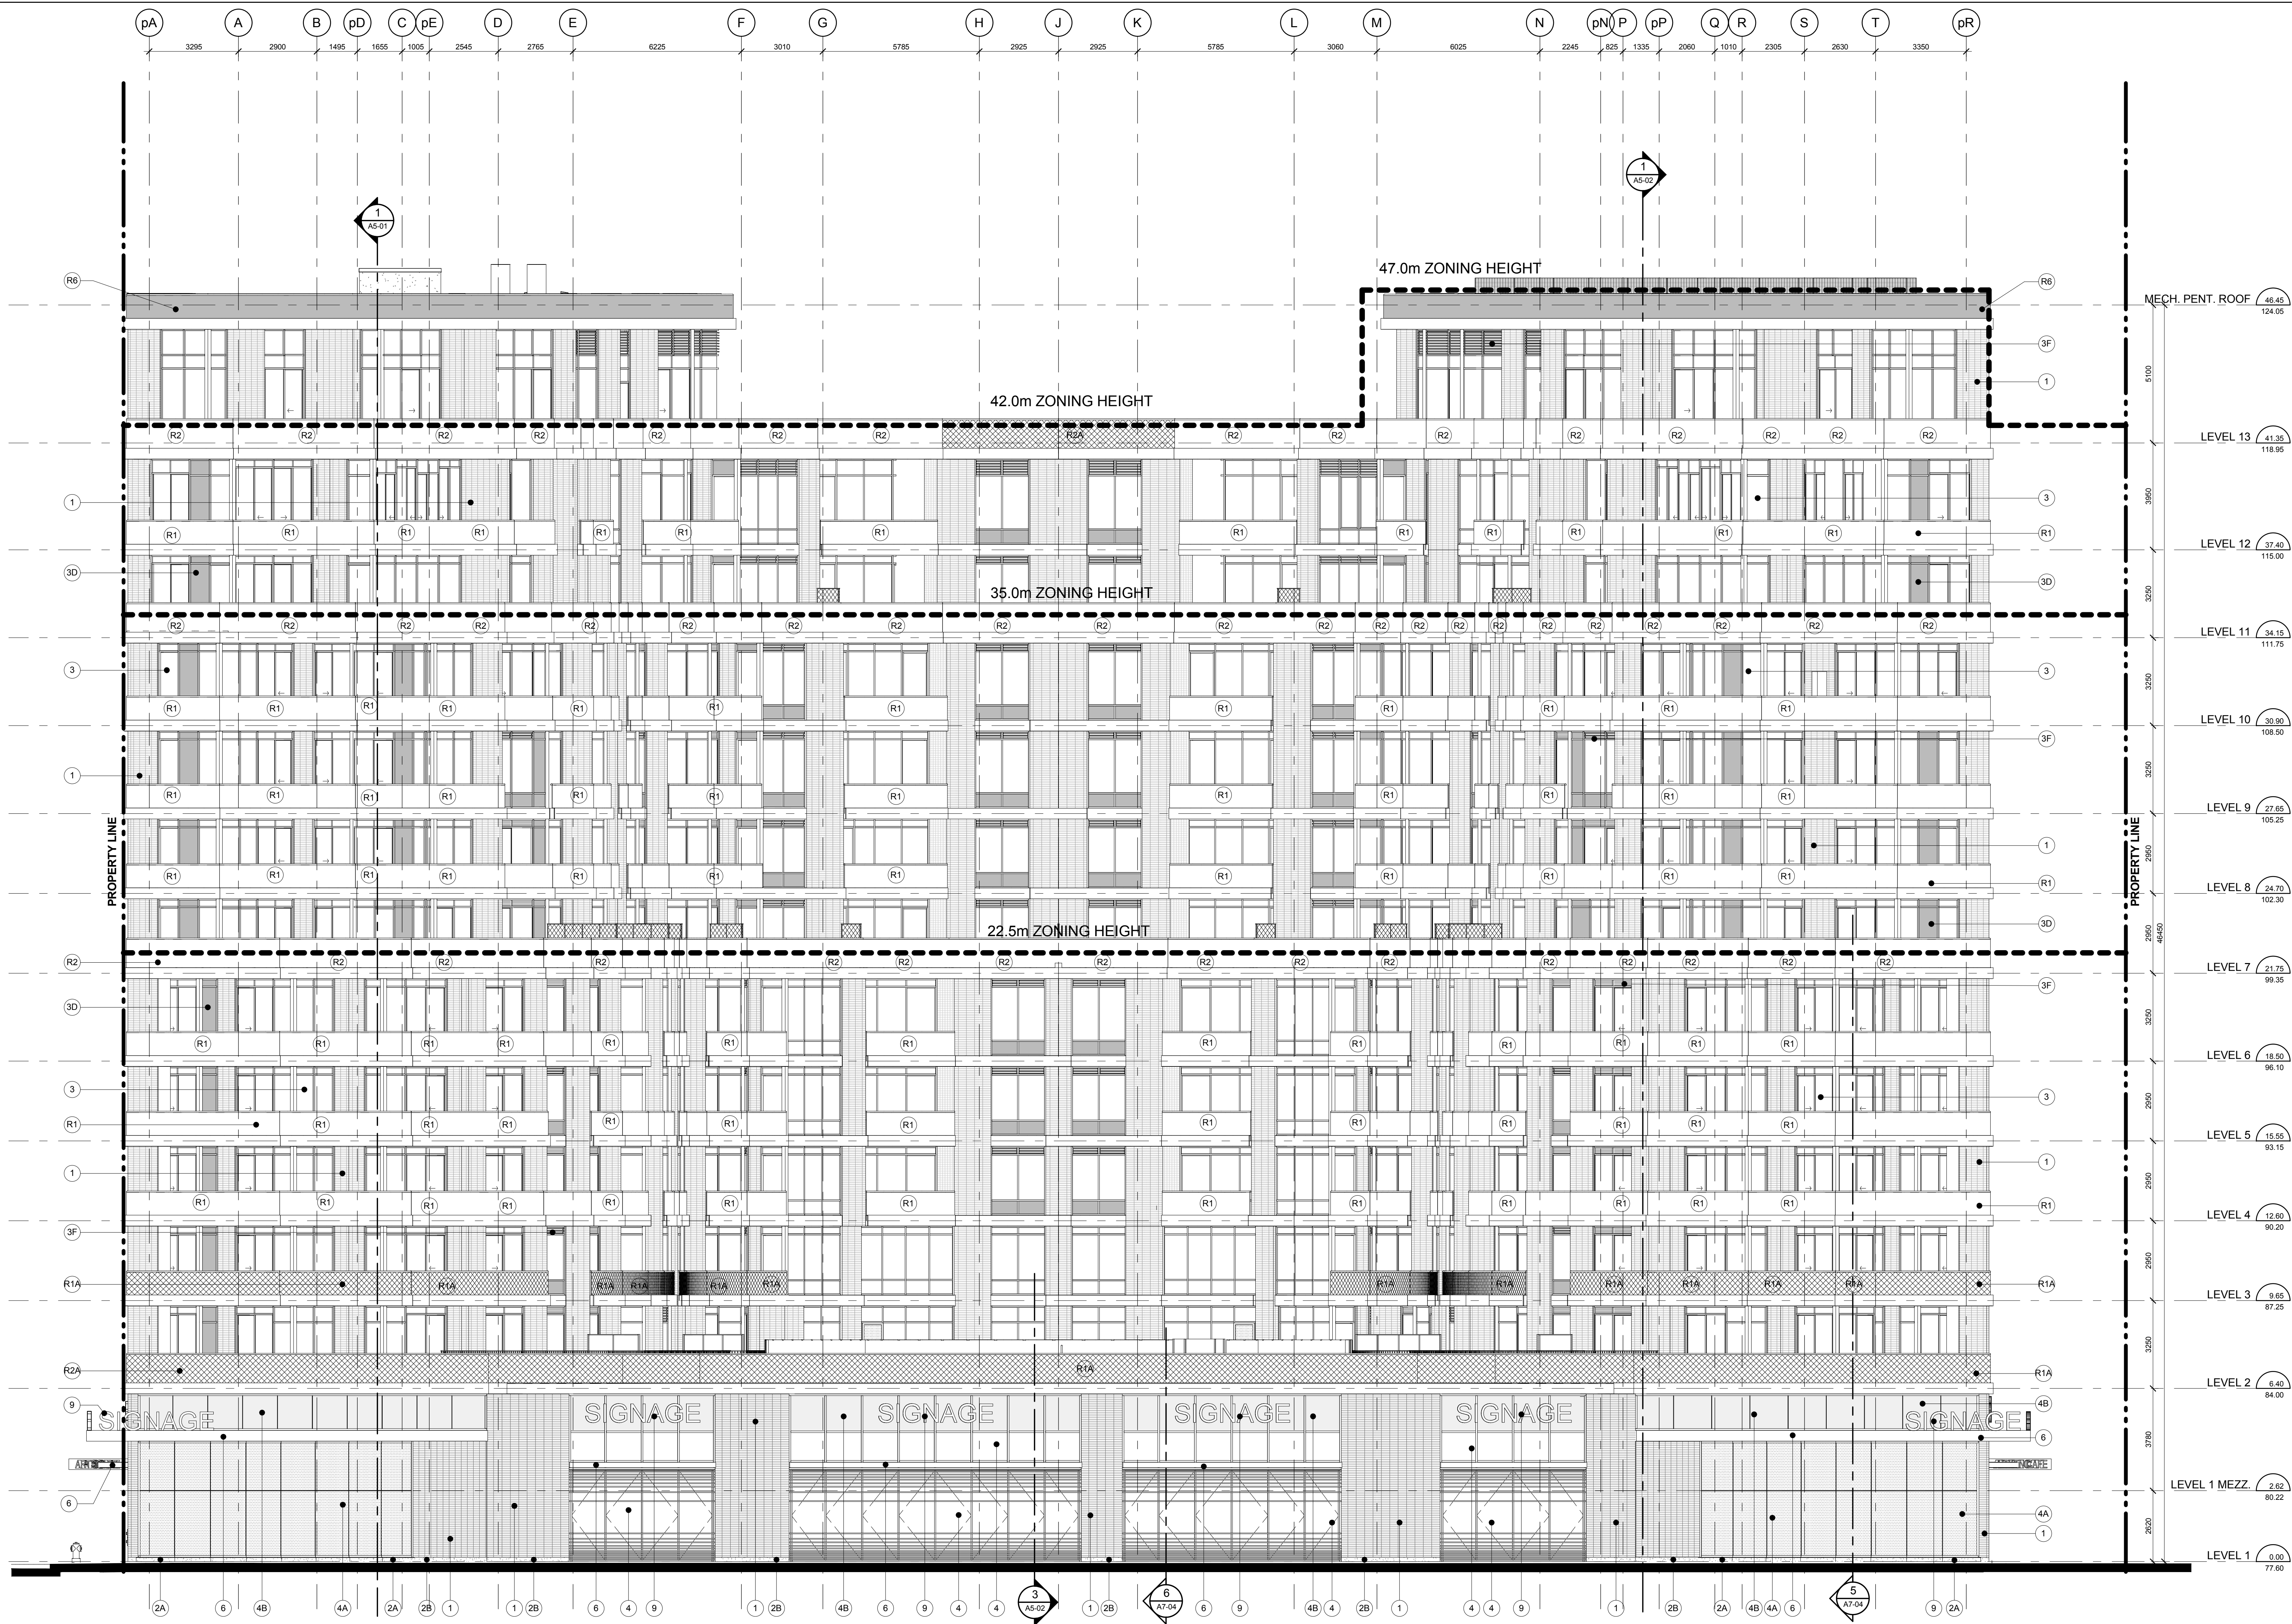

South Elevation 1
 Scale: 1 : 100
 A4-02