FOR CONTINUATION SEE SHEET A3-20

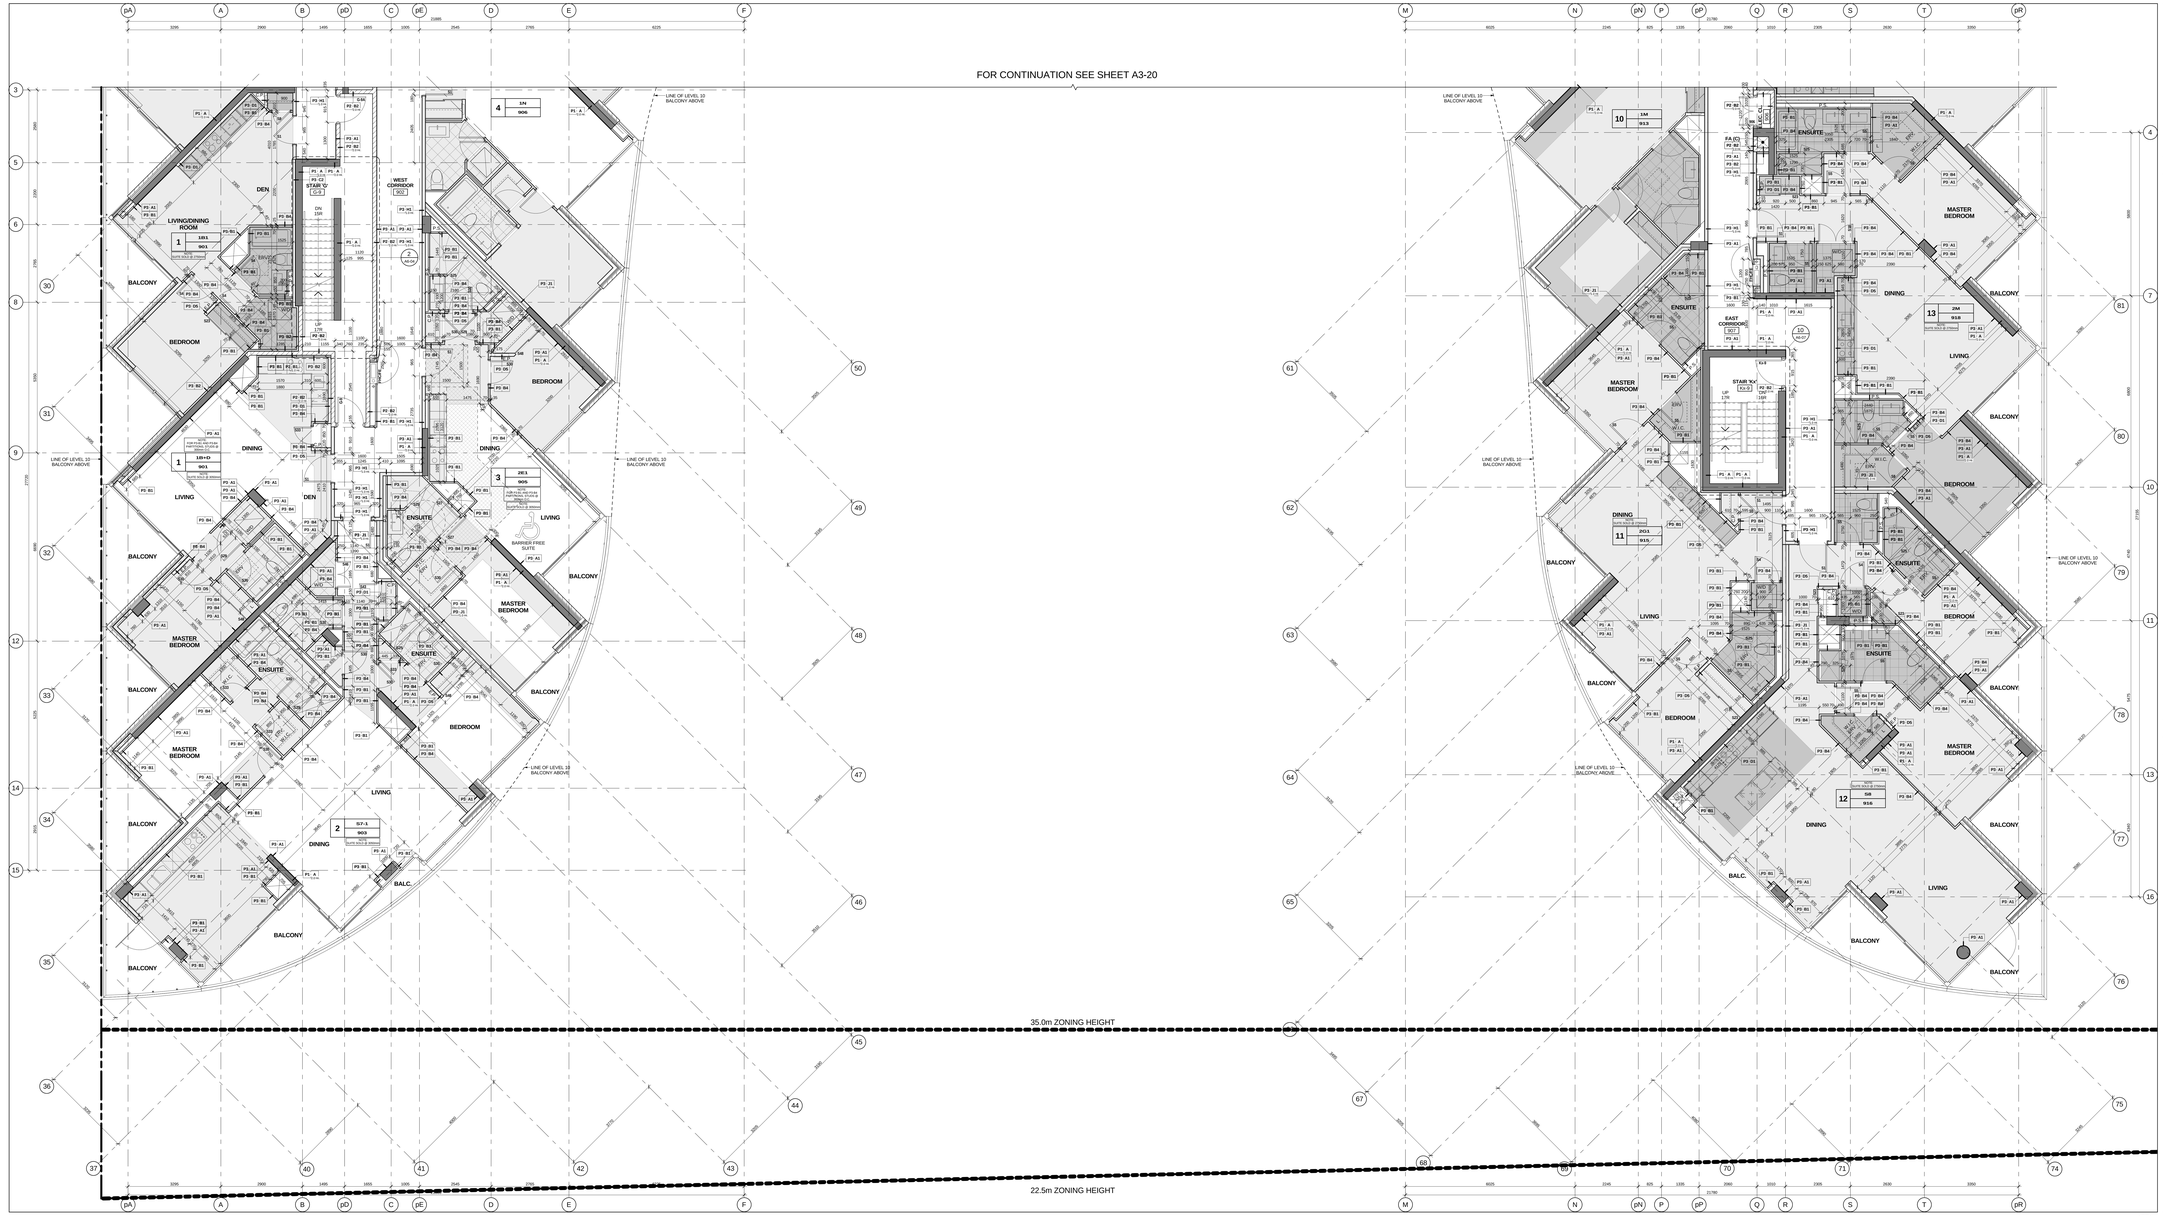

Level 9 - Ninth Floor - Partial Plan - Part 2 (4 / A3-21)
Scale: 1 : 1 : 50

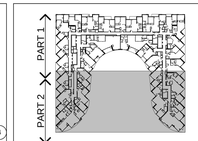

Key Plan Level 9 (3 / A3-21)

GENERAL NOTES LEGEND

C.B. CATCH BASIN
A.D. AREA DRAIN
F.D. FLOOR DRAIN
R.D. ROOF DRAIN
S.D. SCUPPER DRAIN
T.D. TRENCH DRAIN
L.D. LANDSCAPE DRAIN
TOP OF CONCRETE SLAB - LOW POINT
TOP OF CONCRETE SLAB - HIGH POINT
TOP OF CONCRETE WALL
TOP OF CONCRETE CURB
TOP OF CONCRETE SLAB
SPRINKLERED WINDOW ASSEMBLY
DENOTES CHAIN LINK FENCE
EXISTING SPOT ELEVATION
PROPOSED FINISHED SPOT ELEVATION
PROPOSED FINISHED SPOT ELEVATION, RELATIVE TO GROUND FLOOR ELEVATION
PROPOSED LANDSCAPE ELEVATION
WALL TYPE & FIRE RATING (SEE A9 SCHEDULES & A7 DETAILS)
WINDOW TYPE (SEE A9 SCHEDULES & A7 DETAILS)
ROOM NUMBER (SEE A9 SCHEDULES FOR/ROOM FINISH SCHEDULES)
FLOOR/CEILING ASSEMBLY TYPE (SEE A9 SCHEDULES & A7 DETAILS)
DOOR NUMBER (SEE A9 SCHEDULES FOR DOOR & FRAME SCHEDULES)
RAILING TYPE (SEE A7 SECTIONS FOR DETAILS)
HATCH DENOTES THERMAL INSULATION AND HEATED PLENUM TO UIS OF SLAB. REFER TO DETAIL C3AA9-02 OR C3BA9-02 (REFER TO PLANS AND SECTIONS FOR EXTENT)
HATCH DENOTES THERMAL INSULATION TO UIS OF SLAB. REFER TO DETAIL C3AA9-02 OR C3BA9-02 (REFER TO PLANS AND SECTIONS FOR EXTENT)
HATCH DENOTES SUSPENDED ACOUSTIC CEILING REFER TO DETAIL C3AA9-02 OR C3BA9-02 OR AC4A9-02 (REFER TO PLANS AND SECTIONS FOR EXTENT)
HATCH DENOTES ACOUSTIC CEILING TO UIS OF SLAB. REFER TO DETAIL AC3A9-02 OR AC3B9-02 (REFER TO PLANS AND SECTIONS FOR EXTENT)
HATCH DENOTES HORIZONTAL FIRE RATED ENCLOSURE REFER TO DETAIL C6AA9-02, C6AB9-02 OR C6AC9-02 (REFER TO PLANS AND SECTIONS FOR EXTENT)
HATCH DENOTES FLOOR RATED RAILWAY AND LINES. REFER TO PROPERTY STANDARDS. (REFER TO PLANS FOR EXTENT)
LT = SUITE LEGAL NUMBER
MI = MUNICIPAL NUMBER
BARRIER FREE SUITE

General Notes Legend (2 / A3-21)

GENERAL TYPICAL FLOOR NOTES

1- REFER TO INTERIOR DESIGN DRAWINGS FOR INTERIOR FINISHES AND SPECIFICATIONS.

2- BALCONY SLABS AND CONCRETE SILL CONDITIONS TO BE SLOPED TO DRAIN AWAY FROM BUILDING AS PER DETAILS. PROVIDE DRAINS FOR BALCONIES WITH CURBS. ALL TERRACES TO HAVE SCUPPERS. REFER TO LANDSCAPE DRAWINGS FOR PAVING DETAILS.

3- PROVIDE APPROVED SOUND INSULATION FOR HORIZONTAL AND VERTICAL PIPES THROUGH WALL AND FLOOR PENETRATION AS REQUIRED. REFER TO MECHANICAL DRAWINGS & ACOUSTICAL REPORT.

4- REFER TO WINDOW SCHEDULE FOR LOCATION OF WINDOW OPENING SECTION AND INSECT SCREENS.

5- PROVIDE ALL FURRING SPACE AS REQUIRED FOR ELECTRICAL PANELS, PIPES, DUCTS, ETC. REFER TO MECHANICAL DRAWINGS AND DETAILS.

6- COORDINATE WITH MECHANICAL AND ELECTRICAL DRAWINGS FOR ALL PIPE AND SHAFT SLEEVE REQUIREMENTS.

7- ALL BATHROOM CEILINGS TO BE CONSTRUCTED AS FIRE DETAIL AC3.1A9.02. PROVIDE ACOUSTICAL BATTS IN ALL BATHROOM PIPE SPACES.

8- AT ALL STAIR PRESSURIZATION SHAFT ENCLOSURES, NO OPENINGS SHALL BE ALLOWED TO PENETRATE, OR PASS THRU THIS ENCLOSURE.

9- ELEVATOR:

A. ELEVATOR SHAFT DIMENSIONS PROVIDED BY THE ELEVATOR CONSULTANT. A COPY OF THIS REPORT CAN BE OBTAINED FROM THE ARCHITECT AND SHALL BE USED AS THE REQUIREMENTS WITH REVIEWED ELEVATOR SHOP DRAWINGS.

B. ELEVATOR PITS SHALL BE CO-ORDINATED WITH ELEVATOR SUPPLIER.

C. ELEVATOR SHAFT WALLS TO BE CONSTRUCTED TO ACHIEVE A MIN. FIRE RESISTANCE RATING OF 2 HRS.

D. AN APPROVED FIRE STOP MATERIAL IS TO BE USED TO SEAL INTERSECTION TOP OF CONCRETE BLOCK AT FLOOR SLABS.

E. ELEVATOR PIT LADDERS TO BE GALVANIZED STEEL AND EXTEND FROM PIT FLOOR TO LANDING. LADDERS TO BE SUPPLIED & INSTALLED BY GENERAL CONTRACTOR.

10- LOCKER ROOM NOTES:
ALL LOCKER AISLES WIDTH TO BE 1220mm (TYP.). LOCKERS TO BE CONSTRUCTED WITH 6"x6" WIRE MESH PARTITIONS MINIMUM 2200mm HIGH. LOCKERS TO BE 300mm WIDE AND 1830mm HIGH. ALL LOCKER BENCHING TO BE 450mm WIDE AT 450mm ABOVE FINISHED FLOOR.
REVIEW LOCKER ROOM LAYOUT PREPARED BY ARCHITECT AND INSTALLER TO PROVIDE INSTALLION SHOP DRAWINGS FOR REVIEW BY OWNER AND ARCHITECT.

BICYCLE SPACE NOTES:
ALL BICYCLE SPACES TO COMPLY WITH TORONTO BICYCLE BYLAW STANDARDS.
HORIZONTAL RACKING 600w X 1800lg X 1800h.
VERTICAL RACKING 600w X 1200lg X 1900h.

GENERAL CEILING NOTE

1- SHADED AREA DENOTES SLO 4 BASES AND DROP CEILINGS AT ALL RESIDENTIAL UNITS. SEE MECHANICAL DRAWINGS FOR LOCATIONS OF DUCTWORK, PIPING, SOFFITS AND FURRING AS REQUIRED FOR INSTALLATION AND ENCLOSURE OF MECHANICAL AND ELECTRICAL SERVICES.

HATCH DENOTES SUSPENDED GYPSUM BOARD CEILING (F. 2400mm) REFER TO DETAIL C3AA9-02 OR C3BA9-02 (REFER TO PLANS AND SECTIONS FOR EXTENT)

HATCH DENOTES SUSPENDED GYPSUM BOARD CEILING (F. 2750mm) REFER TO DETAIL C3AA9-02 OR C3BA9-02 (REFER TO PLANS AND SECTIONS FOR EXTENT)

DENOTES PLASTER/STUCCO SPRAYED FINISH TO UNDERSIDE OF SLAB. REFER TO DETAIL C3AB-02 (REFER TO PLANS AND SECTIONS FOR EXTENT)

General Typical Floor Notes (1 / A3-21)

Contractor Must Check And Verify All Dimensions On The Job.
Do Not Scale The Drawings.
All Drawings, Specifications And Related Documents Are The Copyright Of The Architect And Must Be Returned Upon Request.
Reproduction Of Drawings, Specifications And Related Documents In Part Or Whole Is Forbidden Without The Architects Written Permission.
This Drawing Is Not To Be Used For Construction Until Signed By The Architect.
Date:

KIRKOR ARCHITECTS + PLANNERS
20 Martin Ross Avenue, Toronto, Ontario, M3J 2K8
TAT 01 645 4065, FAX 01 665 7334, www.kirkorarchitects.com

No.	Revision	Date
2.	Building Permit	June 12, 2015
1.	Waterfront Toronto Review	May 1, 2015
No.	Issued For	Date

PROGRESS SET
August 28, 2015

AQUAVISTA
AT BAYSIDE TORONTO

Drawing Title
Partial Floor Plan
Level 9 - Ninth Floor - Partial Plan - Part 2

Project
Hines TRIDEL
AQUAVISTA
Block 3 - R3 & R4
263 Queens Quay East
Toronto, ON

Scale	As indicated
Drawn by	E.V.
Checked by	C.A.
Project No.	13148
Date	August 28, 2015
Drawing No.	A3-21

Plot Date: 8/27/2015 3:20:11 PM File Path: C:\Users\vvelesko\Documents\VE\47 2015 WORKING FILES\13148P22=Model=Building R3=R4_vvelesko1.rvt