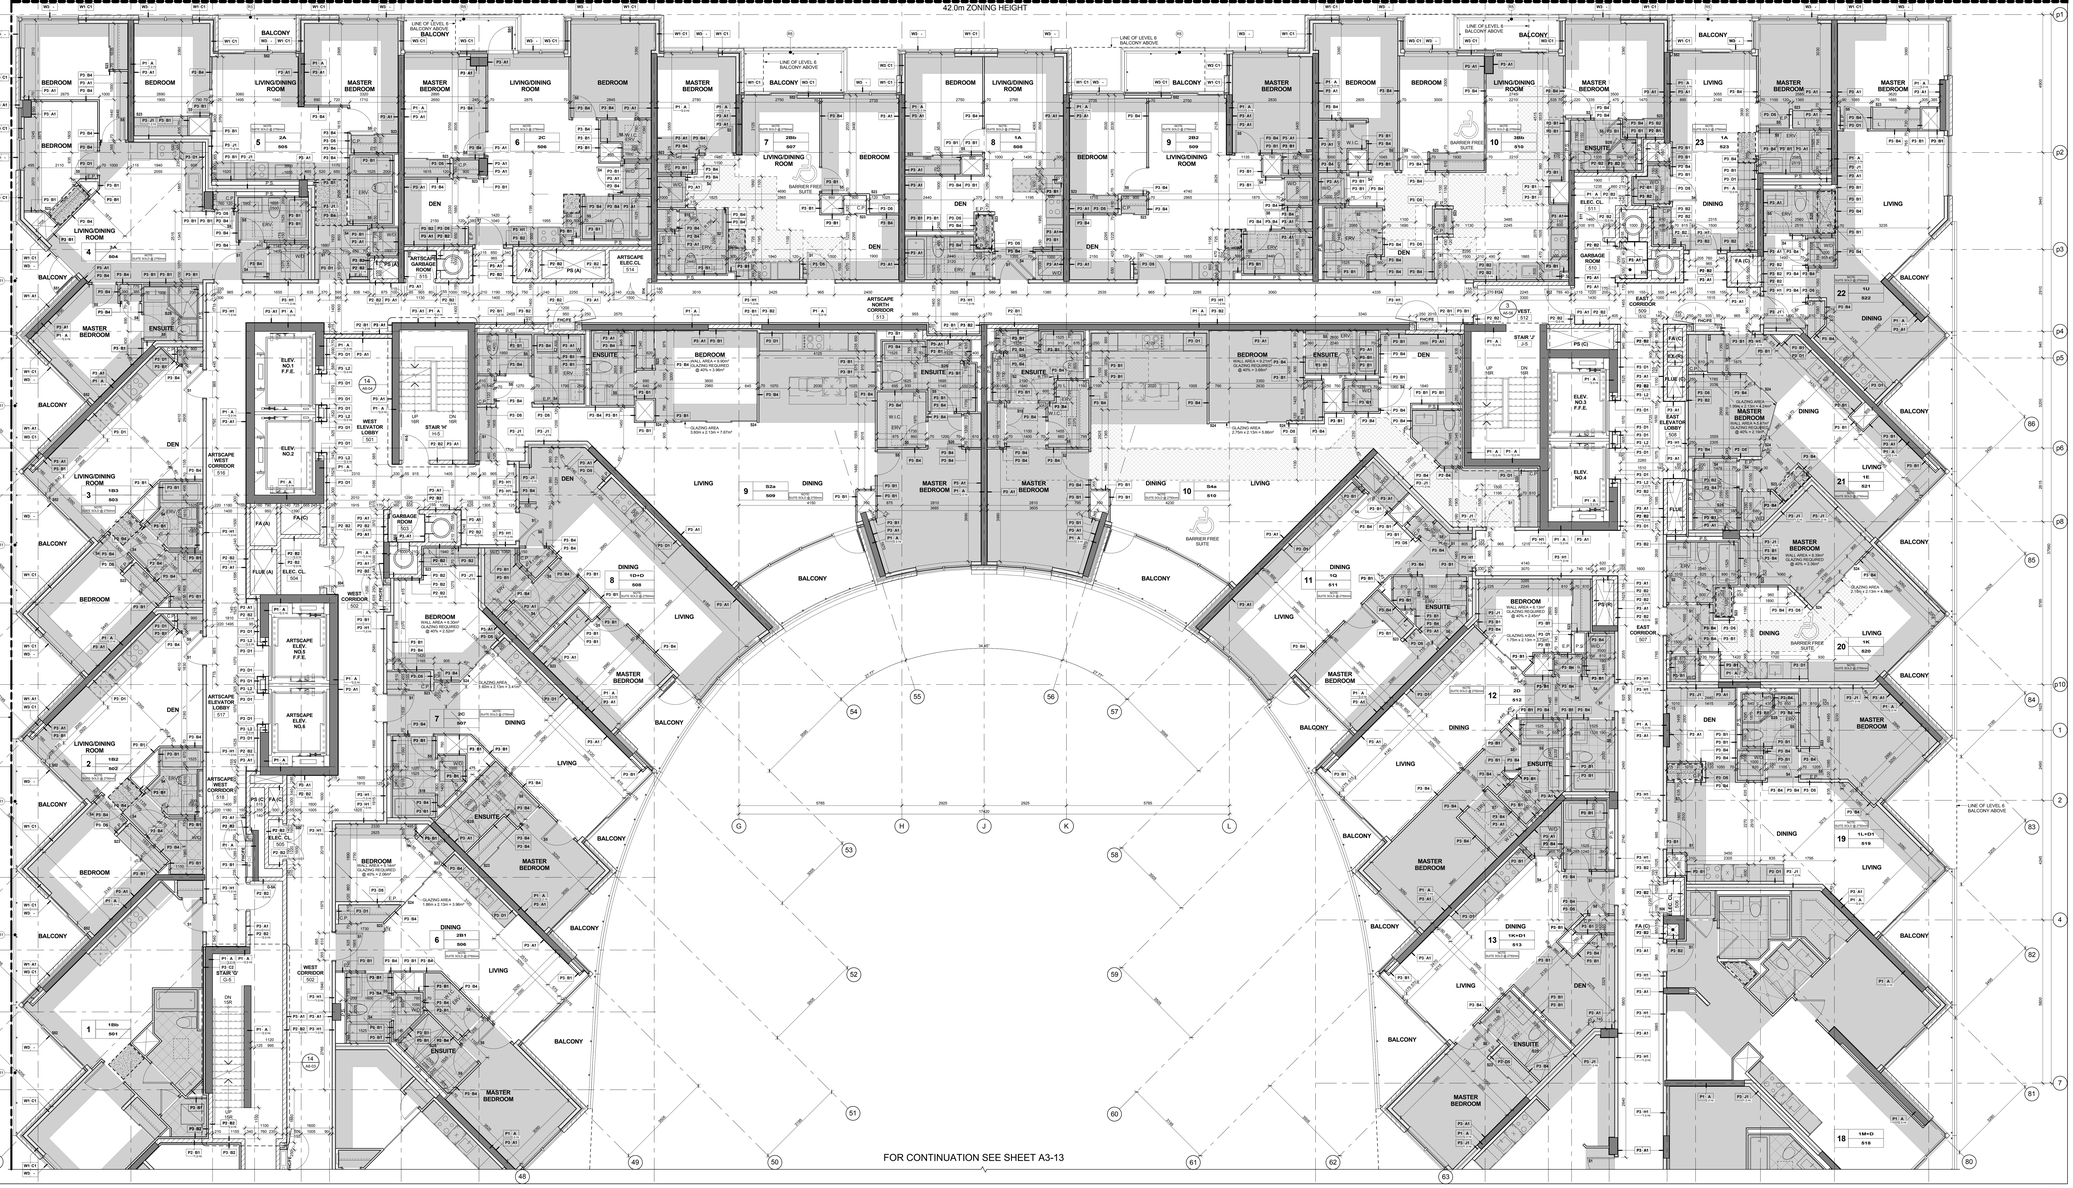

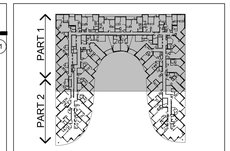

Key Plan Level 5 (3 / A3-12)

GENERAL NOTES LEGEND

C.B. CATCH BASIN
A.D. AREA DRAIN
F.D. FLOOR DRAIN
R.D. ROOF DRAIN
S.D. SCUPPER DRAIN
T.D. TRENCH DRAIN
L.D. LANDSCAPE DRAIN
133.15 TOP OF CONCRETE SLAB - LOW POINT
(99.05)
133.50 TOP OF CONCRETE SLAB - HIGH POINT
(99.05)
133.65 TOP OF CONCRETE WALL
(99.05)
133.65 TOP OF CONCRETE CURB
(99.05)
133.65 TOP OF CONCRETE SLAB
(99.05)
XXX SPRINKLERED WINDOW ASSEMBLY
DENOTES CHAIN LINK FENCE
EXISTING SPOT ELEVATION
XXX PROPOSED FINISHED SPOT ELEVATION
XXX PROPOSED FINISHED SPOT ELEVATION RELATIVE TO GROUND FLOOR ELEVATION
XXX PROPOSED LANDSCAPE ELEVATION
XXX WALL TYPE & FIRE RATING (SEE A6 SCHEDULES & A7 DETAILS)
XXX WINDOW TYPE (SEE A6 SCHEDULES & A7 DETAILS)
XXX ROOM NUMBER (SEE A6 SCHEDULES FOR/ROOM FINISH SCHEDULES)
XXX FLOOR/CEILING ASSEMBLY TYPE (SEE A6 SCHEDULES & A7 DETAILS)
DOOR NUMBER (SEE A6 SCHEDULES FOR DOOR & FRAME SCHEDULES)
XX RAILING TYPE (SEE A7 SECTIONS FOR DETAILS)
HATCH DENOTES THERMAL INSULATION AND HEATED PLENUM TO UIS OF SLAB. REFER TO DETAIL C1A/A9.02 OR C2B/A9.02 (REFER TO PLANS AND SECTIONS FOR EXTENT)
HATCH DENOTES THERMAL INSULATION TO UIS OF SLAB. REFER TO DETAIL C1A/A9.02 OR C2B/A9.02 (REFER TO PLANS AND SECTIONS FOR EXTENT)
HATCH DENOTES SUSPENDED ACOUSTIC CEILING REFER TO DETAIL C1A/A9.02 OR C2B/A9.02 OR A/CA/A9.02 (REFER TO PLANS AND SECTIONS FOR EXTENT)
HATCH DENOTES ACOUSTIC CEILING TO UIS OF SLAB. REFER TO DETAIL A/CA/A9.02 OR A/CB/A9.02 (REFER TO PLANS AND SECTIONS FOR EXTENT)
HATCH DENOTES HORIZONTAL FIRE RATED ENCLOSURE REFER TO DETAIL 5A/A9.02 (WINDOW) OR 6A/CA9.02 (CURTAIN WALL) OR 6A/CB9.02 (SLAB EDGE)
HATCH DENOTES FLOOR FINISTED WALKWAY AND LINES. REFER TO PROPERTY STANDARDS. (REFER TO PLANS FOR EXTENT)
LT UNIT TYPE LT = SUITE LEGEND NUMBER
NM NM = MUNICIPAL NUMBER
BARRIER FREE SUITE

Key Plan Level 5 (3 / A3-12)

GENERAL NOTES LEGEND

C.B. CATCH BASIN
A.D. AREA DRAIN
F.D. FLOOR DRAIN
R.D. ROOF DRAIN
S.D. SCUPPER DRAIN
T.D. TRENCH DRAIN
L.D. LANDSCAPE DRAIN
133.15 (99.05) TOP OF CONCRETE SLAB - LOW POINT
133.50 (99.05) TOP OF CONCRETE SLAB - HIGH POINT
133.65 (99.05) TOP OF CONCRETE WALL
133.65 (99.05) TOP OF CONCRETE CURB
133.65 (99.05) TOP OF CONCRETE SLAB
XXX SPRINKLERED WINDOW ASSEMBLY
DENOTES CHAIN LINK FENCE
EXISTING SPOT ELEVATION
XXX PROPOSED FINISHED SPOT ELEVATION
XXX PROPOSED FINISHED SPOT ELEVATION RELATIVE TO GROUND FLOOR ELEVATION
XXX PROPOSED LANDSCAPE ELEVATION
XXX WALL TYPE & FIRE RATING (SEE A6 SCHEDULES & A7 DETAILS)
XXX WINDOW TYPE (SEE A6 SCHEDULES & A7 DETAILS)
XXX ROOM NUMBER (SEE A6 SCHEDULES FOR/ROOM FINISH SCHEDULES)
XXX FLOOR/CEILING ASSEMBLY TYPE (SEE A6 SCHEDULES & A7 DETAILS)
DOOR NUMBER (SEE A6 SCHEDULES FOR DOOR & FRAME SCHEDULES)
XX RAILING TYPE (SEE A7 SECTIONS FOR DETAILS)
HATCH DENOTES THERMAL INSULATION AND HEATED PLENUM TO UIS OF SLAB. REFER TO DETAIL C1A/A9.02 OR C2B/A9.02 (REFER TO PLANS AND SECTIONS FOR EXTENT)
HATCH DENOTES THERMAL INSULATION TO UIS OF SLAB. REFER TO DETAIL C1A/A9.02 OR C2B/A9.02 (REFER TO PLANS AND SECTIONS FOR EXTENT)
HATCH DENOTES SUSPENDED ACOUSTIC CEILING REFER TO DETAIL C1A/A9.02 OR C2B/A9.02 OR A/CA/A9.02 (REFER TO PLANS AND SECTIONS FOR EXTENT)
HATCH DENOTES ACOUSTIC CEILING TO UIS OF SLAB. REFER TO DETAIL A/CA/A9.02 OR A/CB/A9.02 (REFER TO PLANS AND SECTIONS FOR EXTENT)
HATCH DENOTES HORIZONTAL FIRE RATED ENCLOSURE REFER TO DETAIL 5A/A9.02 (WINDOW) OR 6A/CA9.02 (CURTAIN WALL) OR 6A/CB9.02 (SLAB EDGE)
HATCH DENOTES FLOOR FINISTED WALKWAY AND LINES. REFER TO PROPERTY STANDARDS. (REFER TO PLANS FOR EXTENT)
LT UNIT TYPE LT = SUITE LEGEND NUMBER
NM NM = MUNICIPAL NUMBER
BARRIER FREE SUITE

General Notes Legend (2 / A3-12)

GENERAL TYPICAL FLOOR NOTES

1. REFER TO INTERIOR DESIGN DRAWINGS FOR INTERIOR FINISHES AND SPECIFICATIONS.
2. BALCONY SLABS AND CONCRETE SILL CONDITIONS TO BE SLOPED TO DRAIN AWAY FROM BUILDING. REFER TO DETAILS ON A7 SERIES FOR BALCONIES / SILL CURBS. ALL TERRACES TO HAVE SCUPPERS FOR DRAINAGE. REFER TO LANDSCAPE DRAWINGS.
3. PROVIDE APPROVED SOUND INSULATION FOR HORIZONTAL AND VERTICAL PIPES THROUGH WALL AND FLOOR PENETRATIONS AS REQUIRED. REFER TO MECHANICAL DRAWINGS & ACOUSTICAL REPORT.
4. REFER TO WINDOW SCHEDULE FOR LOCATION OF WINDOW OPENING SECTION AND SCREEN.
5. PROVIDE ALL FURRING SPACE AS REQUIRED FOR ELECTRICAL, MECHANICAL AND STRUCTURAL REQUIREMENTS. REFER TO DETAILS.
6. COORDINATE WITH MECHANICAL AND ELECTRICAL DRAWINGS FOR ALL PIPE AND SHAFT SLEEVE REQUIREMENTS.
7. ALL BATHROOM CEILINGS TO BE CONSTRUCTED AS PER DETAIL A/CI.1A9.02. PROVIDE ACOUSTICAL BATTS IN ALL BATHROOM PIPE SPACES.
8. AT ALL STAIR PRESSURIZATION SHAFT ENCLOSURES, NO OPENINGS SHALL BE ALLOWED TO PENETRATE, OR PASS THRU THIS ENCLOSURE.
9. ELEVATOR:
   - A. ELEVATOR SHAFT DIMENSIONS PROVIDED BY THE ELEVATOR CONSULTANT. A COPY OF THIS REPORT CAN BE OBTAINED FROM THE ELEVATOR CONSULTANT FOR ADDITIONAL REQUIREMENTS WITH REVIEWED ELEVATOR SHOP DRAWINGS.
   - B. ELEVATOR PITS SHALL BE CO-ORDINATED WITH ELEVATOR SUPPLIER.
   - C. ELEVATOR SHAFT WALLS TO BE CONSTRUCTED TO ACHIEVE A MIN. FIRE RESISTANCE RATING OF 2 HRS.
   - D. AN APPROVED FIRE STOP MATERIAL IS TO BE USED TO SEAL INTERSECTION TOP OF CONCRETE BLOCK AT FLOOR SLABS.
   - E. ELEVATOR PIT LADDERS TO BE GALVANIZED STEEL AND EXTEND FROM BOTTOM OF PIT TO ACCESS TO BE SUPPLIED & INSTALLED BY GENERAL CONTRACTOR.
10. LOCKER ROOM NOTES:
    ALL LOCKER AISLES WIDTH TO BE 1100mm (1YP.). LOCKERS TO BE CONSTRUCTED WITH 6'-0" HIGH WIRE MESH PARTITIONS MINIMUM 2100mm HIGH. LOCKERS TO BE INSTALLED ON RAISED CURBS TO BE CONSTRUCTED IN BUILDING TO BE 450mm BELOW SPRINKLER DEFLECTOR TO FINISH HEIGHT.
    REVIEW LOCKER ROOM LAYOUT PREPARED BY ARCHITECT AND INSTALLER TO PROVIDE INSTALLION SHOP DRAWINGS FOR REVIEW BY OWNER AND ARCHITECT.
    BICYCLE SPACE NOTES:
    BICYCLE SPACES TO COMPLY WITH TORONTO BICYCLE BYLAW STANDARDS.
    HORIZONTAL RACKING 600w X 1800lg X 1800h
    VERTICAL RACKING 600w X 1200lg X 1900h

GENERAL CEILING NOTE

1. SHADED AREAS DENOTES SLAB HEADS AND DROP CEILINGS AT ALL RESIDENTIAL UNITS. SEE MECHANICAL DRAWINGS FOR ADDITIONAL DROP CEILINGS AND SOFFITS AND FURRING AS REQUIRED FOR INSTALLATION AND ENCLOSURE OF MECHANICAL AND ELECTRICAL SERVICES.
   - HATCH DENOTES SUSPENDED GYPSUM BOARD CEILING AT 2440mmH REFER TO DETAIL C1A/A9.02 OR C1B/A9.02 (REFER TO PLANS AND SECTIONS FOR EXTENT)
   - HATCH DENOTES SUSPENDED GYPSUM BOARD CEILING AT 2750mmH REFER TO DETAIL C1A/A9.02 OR C1B/A9.02 (REFER TO PLANS AND SECTIONS FOR EXTENT)
   - DENOTES PLASTER/STUCCO SPRAYED FINISH TO UNDERSIDE OF SLAB. REFER TO DETAIL C1A/A.02 (REFER TO PLANS AND SECTIONS FOR EXTENT)
   - DENOTES CEILING PLENUM

Level 5 - Fifth Floor - Partial Plan - Part 1 (4 / A3-12)
Scale: 1 : 50

General Typical Floor Notes (1 / A3-12)

Contractor Must Check And Verify All Dimensions On The Job.
Do Not Scale The Drawings.
All Drawings, Specifications And Related Documents Are The Copyright Of The Architect And Must Be Returned Upon Demand.
Reproduction Of Drawings, Specifications And Related Documents In Part Or Whole Is Strictly Prohibited Without The Architects Written Permission.

The Drawing Is Not To Be Used For Construction Until Signed By The Architect.

Date: October 2, 2015

KIRKOR ARCHITECTS + PLANNERS
20 Martin Ross Avenue, Toronto, Ontario, M3J 2K8
TEL 416 665 4065, FAX 416 665 7334, www.kirkorarchitects.com

No.	Revision	Date
2.	Building Permit	June 12, 2015
1.	Waterfront Toronto Review	May 1, 2015
No.	Issued For	Date

AQUAVISTA
AT BAYSIDE TORONTO

Drawing Title
Partial Floor Plan
Level 5 - Fifth Floor - Partial Plan - Part 1

Project
Hines TRIDEL
AQUAVISTA
Block 3 - R3 & R4
263 Queens Quay East
Toronto, ON

Scale	As indicated
Drawn by	E.V.
Checked by	C.A.
Project No.	13148
Date	October 2, 2015
Drawing No.	A3-12

PRICING SET
October 2, 2015