Contractor Must Check And Verify All Dimensions On The Job.

Do Not Scale The Drawings.

All Drawings, Specifications And Related Documents Are The Copyright Of The Architect And Must Be Returned Upon Request.

Reproduction Of Drawings, Specifications And Related Documents In Part Or Whole Is Forbidden Without The Architects Written Permission.

This Drawing Is Not To Be Used For Construction Until Signed By The Architect.

Date: November 4, 2016

Construction

KIRKOR ARCHITECTS + PLANNERS
20 Martin Ross Avenue, Toronto, Ontario, M3J 2K8
TM 16 665-6565, FM 16 665-1234, www.kirkorarchitects.com

No.	Revision	Date
1	Construction	Nov. 4, 2016
No.	Issued For	Date

AQUAVISTA
AT BAYSIDE TORONTO

Drawing Title
Slab Edge Plans
Slab Edge Plan - Level 1 - Ground Floor Retail Lower Slab Plans

Project
Hines TRIDEL
AQUAVISTA
Block 3 - R3 & R4
263 Queens Quay East
Toronto, ON

Scale
As indicated
Drawn by
M.N.
Checked by
C.A.
Project No.
13148
Date
November 4, 2016
Drawing No.
A9-11

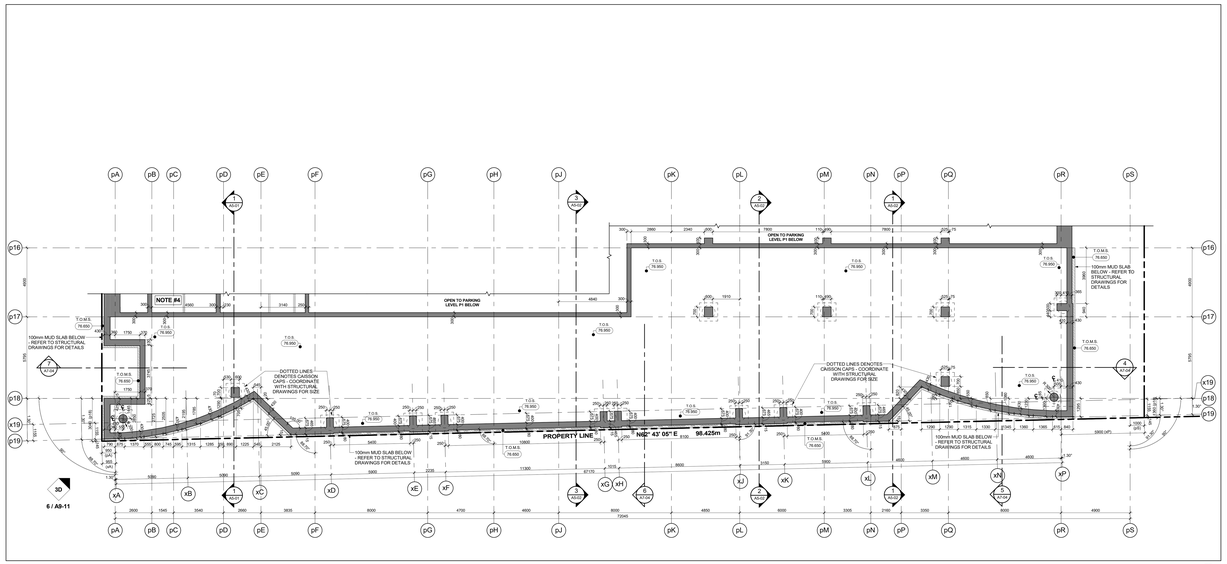

Slab Edge Plan - Level 1 - Retail Lower Slab
Scale: 1 : 100
5 / A9-11

Key Plan - Level 1
3 / A9-11

GENERAL SLAB-EDGE NOTES

1. ASSUME TOP OF FLOOR SLAB ELEVATION AS 0.050 FOR FLOOR SLAB ELEVATION SEE BUILDING SECTION DRAWINGS.
2. ALL STRUCTURE COLUMNS AND SHEAR WALLS ARE LOCATED 90° WITH GRID LINE, UNLESS NOTED OTHERWISE.
3. REFER TO STRUCTURAL DRAWINGS FOR FURTHER COLUMN, WALL AND BEAM DETAILS AND DIMENSIONS.
4. FOR ELEVATOR SHAFT SIZE AND OPENINGS REFER TO SHOP DRAWINGS FOR DETAILS.
5. CONTRACTORS TO CONFIRM STAIR LOCATION WITH STEEL STAIR MANUFACTURE FOR STAIR MID LANDING REFER TO STAIR SECTION ON AE - SERIES DRAWINGS.
6. CONTRACTORS TO CONFIRM STAIR LOCATION WITH STEEL STAIR MANUFACTURE FOR STAIR MID LANDING REFER TO STAIR SECTION ON AE - SERIES DRAWINGS.
7. REFER TO LANDSCAPE DRAWINGS FOR PLANTER WALL HEIGHTS, PLANTER DRAINAGE, PLANTER WALL LOCATIONS AND GENERAL DETAILS AND DIMENSIONS.
8. REFER TO MECHANICAL AND ELECTRICAL DRAWINGS FOR HORIZONTAL SHAFT OPENING SIZES IN WALLS VERTICAL SHAFT OPENING SIZES IN FLOORS SLEEVES, CURBS, DUCTWORK OPENING SIZES AND ALL OTHER DETAILS
9. REFER TO KNOWN DRAWINGS FOR SURVEYED LOCATIONS. ALL PROPERTY LINES AND BOUNDARIES ON SITE PLAN WHICH ARE TO BE CONFIRMED BY THE SURVEYOR ON SITE.
10. REFER TO SHERWOOD GEOSTRUCTURAL ENGINEERS DRAWINGS FOR EXCAVATION SHORING AND TEMPORARY SHORING FOR CONSTRUCTION.
11. DIMENSIONS FOR CRANE TOWER LOCATIONS AND CRANE TOWER SLAB OPENING ARE ONLY PROPOSED AND ARE TO BE COORDINATED WITH FINAL APPROVED CRANE TOWER SHOP DRAWINGS AND STRUCTURAL CONSULTANT.

General Slab Edge Notes
2 / A9-11

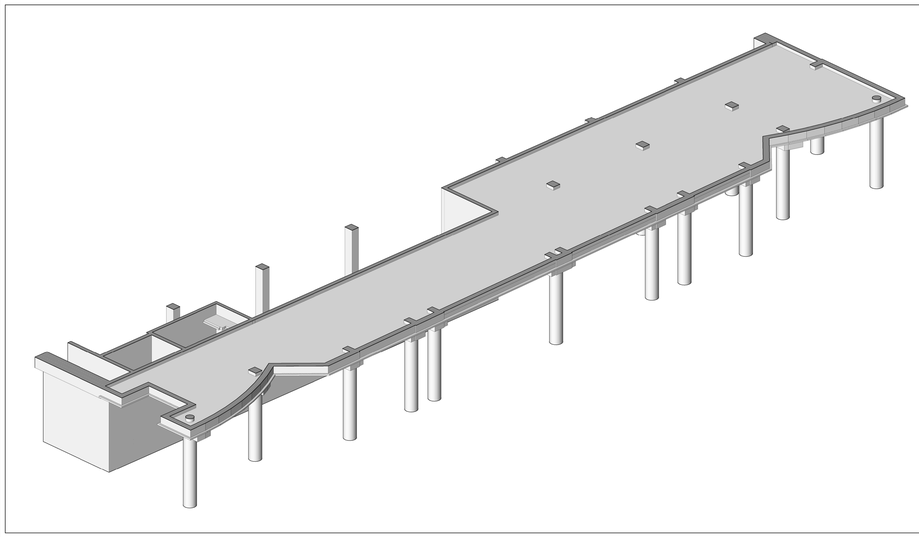

3D Floor Plan - Level 1 Mud Slab - West Side - Looking East
NTS
6 / A9-11

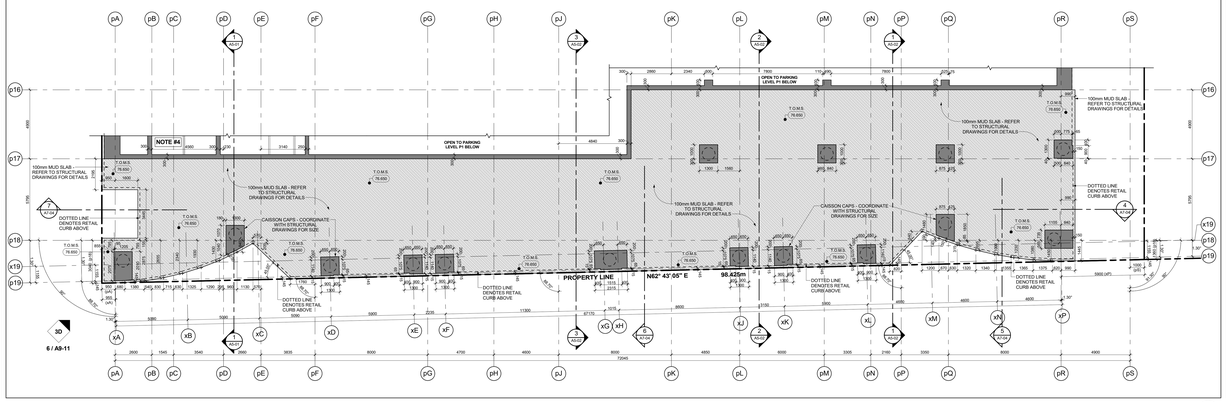

Slab Edge Plan - Level 1 - Retail Mud Slab & Caissons
Scale: 1 : 100
4 / A9-11

GENERAL SLAB-EDGE LEGEND:

- DARK HATCH INDICATES CONCRETE WALL OR COLUMN
- LIGHT HATCH INDICATES STRUCTURAL CURBS, LOW WALLS, OR HAUNCHES
- LIGHTER HATCH INDICATES STRUCTURAL TRANSFER SLABS, BALCONYS, OR TERRACES
- HATCHED AREA INDICATES CONCRETE TOPPING
- HATCHED AREA INDICATES SECONDARY CONCRETE POUR
- HATCHED AREA INDICATES FLOATING SLAB
- EXISTING FINISHED LANDSCAPE GRADING, REFER TO LANDSCAPE DWGS.

103.10 (99.600)	TOP OF CONCRETE SLAB - HIGH POINT
103.10 (99.100)	TOP OF CONCRETE SLAB - LOW POINT
103 (99.600)	TOP OF CONCRETE BEAM
100 (99.600)	TOP OF CONCRETE CURB
100 (99.600)	TOP OF CONCRETE FOUNDATION WALL
100 (99.600)	TOP OF FOOTING
100 (99.600)	TOP OF CONCRETE HAUNCH
100 (99.600)	TOP OF CONCRETE SLAB
100.5 (99.600)	TOP OF SECONDARY POUR
100 (99.600)	TOP OF CONCRETE LEDGE
100.5 (99.600)	TOP OF CONCRETE SLAB DEPRESSION
100 (99.600)	TOP OF CONCRETE UPTURN BEAM
100 (99.600)	TOP OF CONCRETE WALL
100.5 (99.600)	TOP OF CONCRETE FLOATING SLAB
100.5 (99.600)	TOP OF CONCRETE FLOATING CURB
100 (99.600)	TOP OF CONCRETE PARAPET
100.5 (99.600)	TOP OF CONCRETE TOPPING
100.5 (99.600)	TOP OF CONCRETE TOPPING - HIGH POINT
100.5 (99.600)	TOP OF CONCRETE TOPPING - LOW POINT
100.5 (99.600)	TOP OF CONCRETE LANDSCAPE CURB (ALSO REFER TO LANDSCAPE DRAWINGS)
100.5 (99.600)	TOP OF CONCRETE LANDSCAPE WALLS (ALSO REFER TO LANDSCAPE DRAWINGS)
(99.0) (98.600)	UNDERSIDE OF CONCRETE BEAM
100.5 (99.600)	TOP OF STRUCTURAL STEEL
100.5 (99.600)	TOP OF CONCRETE MUD SLAB

General Slab Edge Legend
1 / A9-11