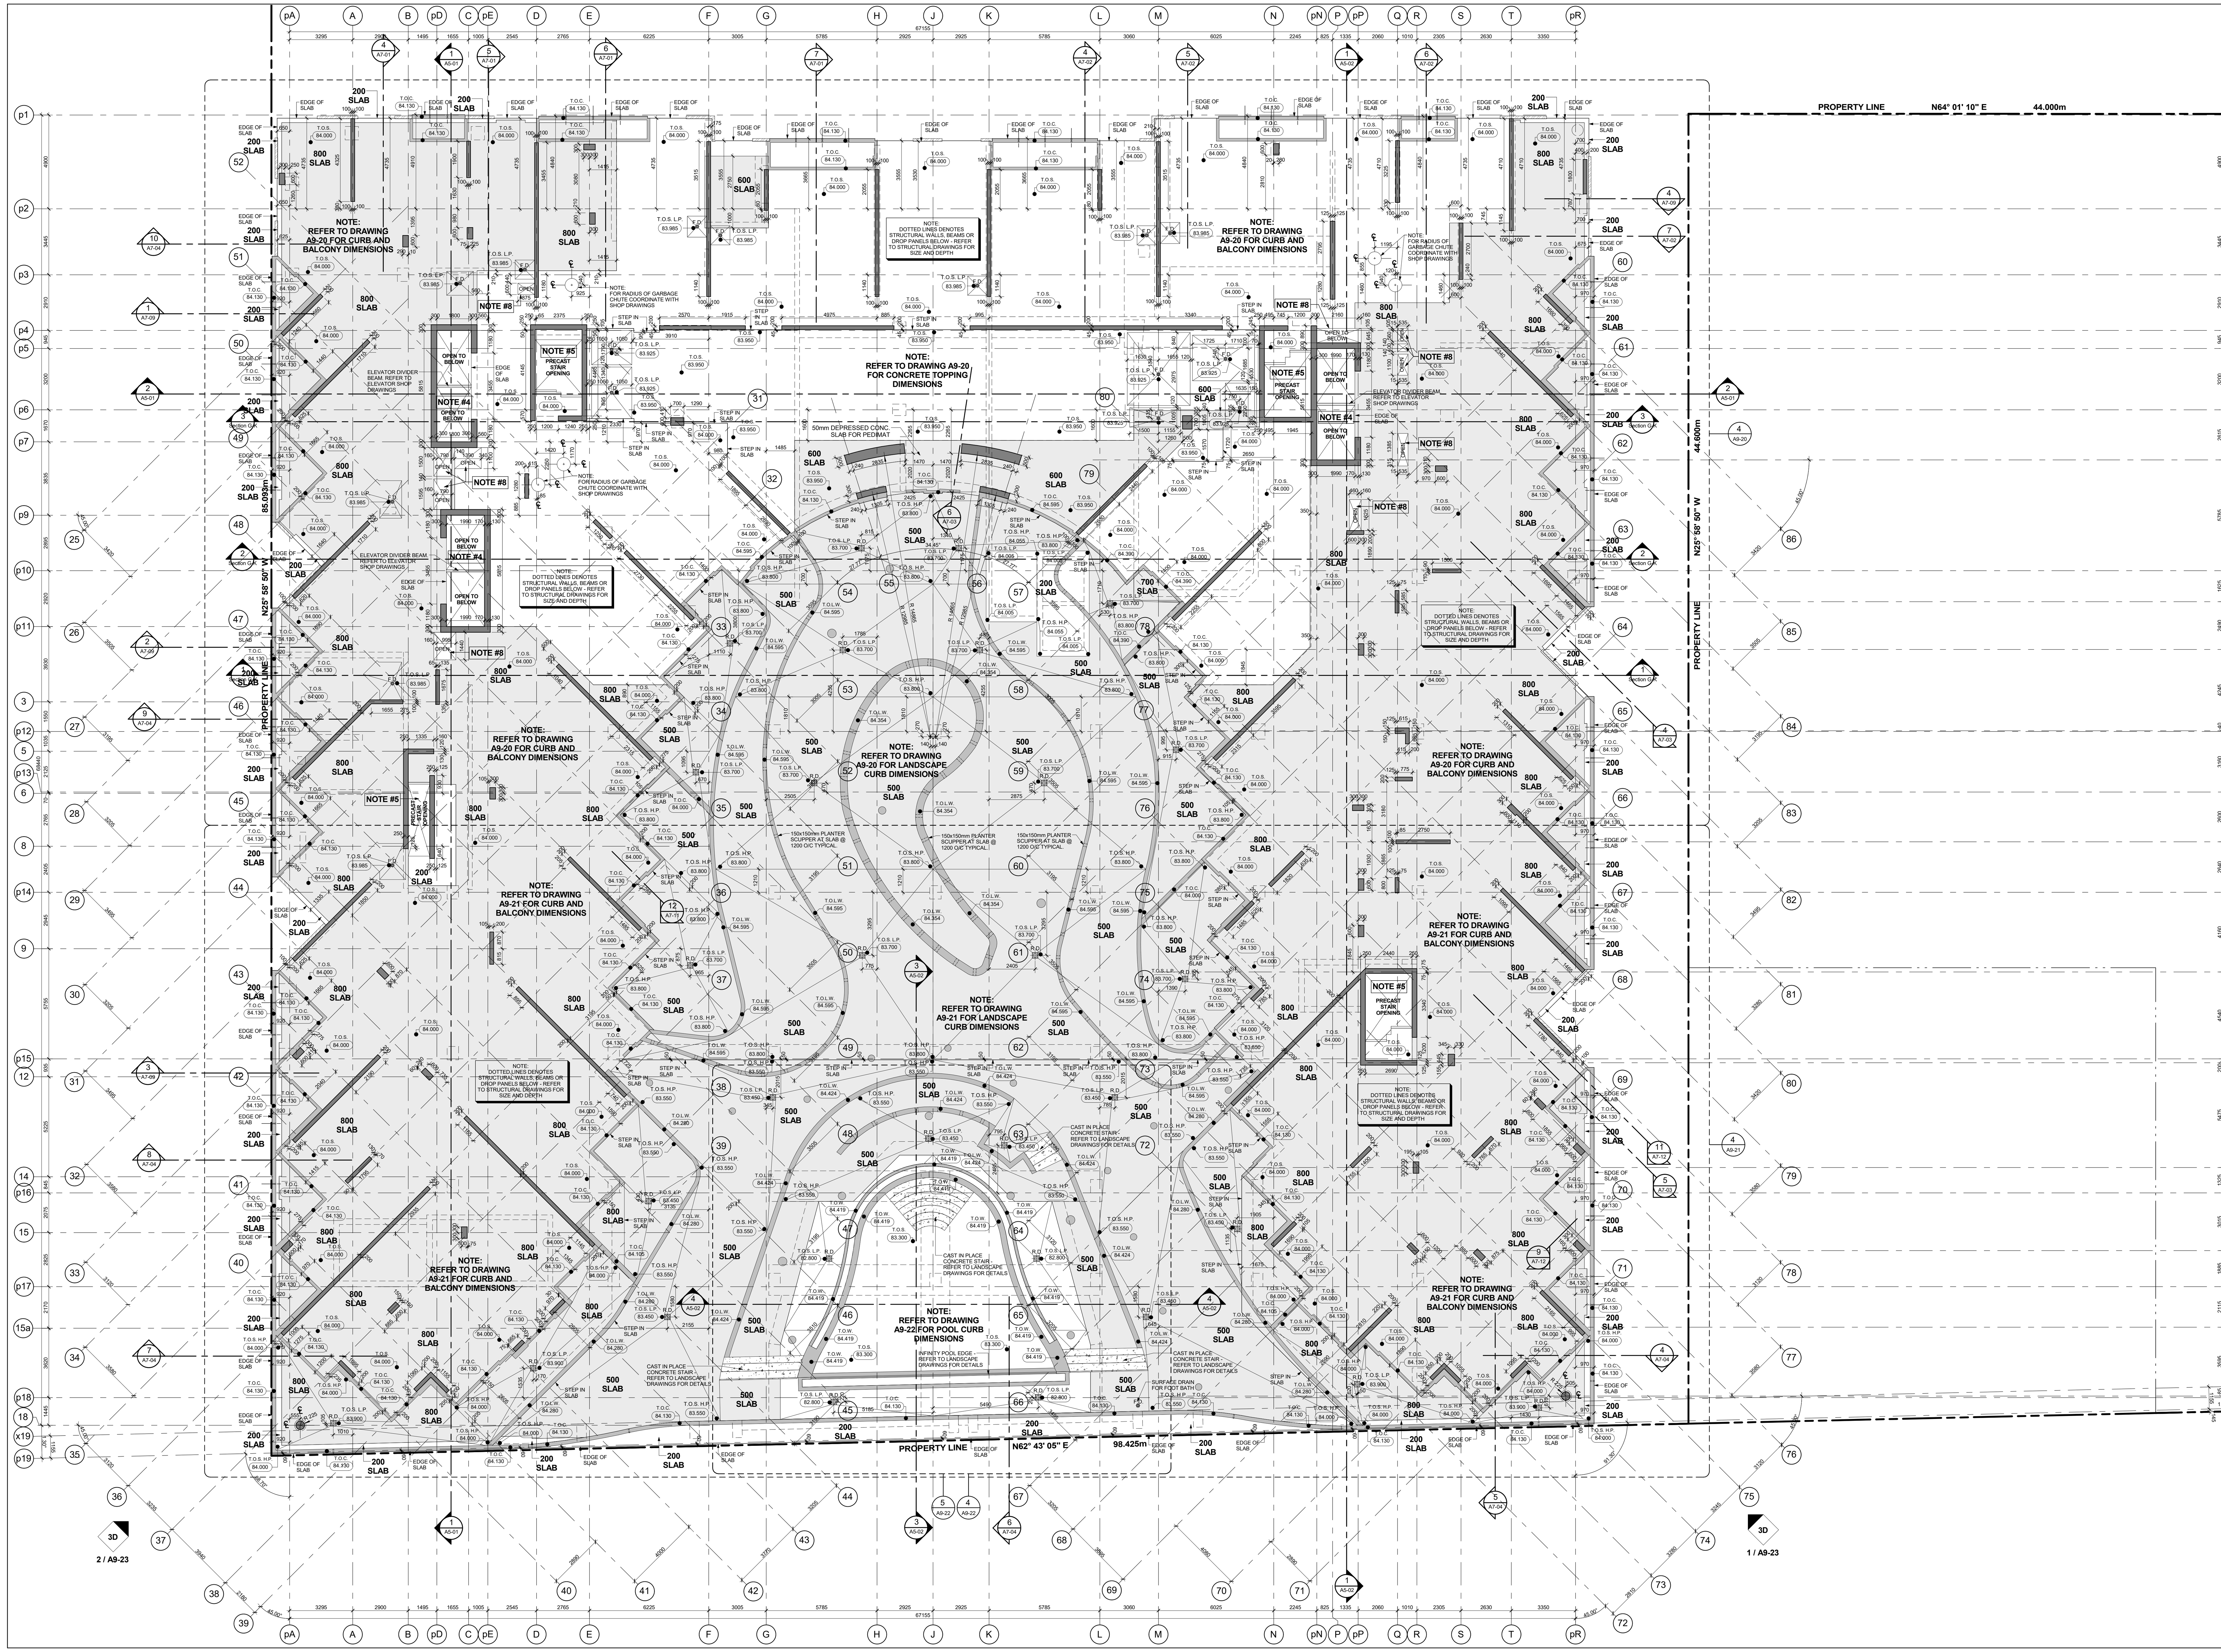

Slab Edge Plan - Level 2 - Second Floor Plan (1 / A9-19)
Scale: 1 : 100

GENERAL SLAB-EDGE NOTES

1- ASSUME TOP OF FLOOR SLAB ELEVATION AS ±0.000, FOR FLOOR SLAB ELEVATION SEE BUILDING SECTION DRAWINGS.

2- ALL STRUCTURE COLUMNS AND SHEAR WALLS ARE LOCATED 90° WITH GRID LINE, UNLESS NOTED OTHERWISE.

3- REFER TO STRUCTURAL DRAWINGS FOR FURTHER COLUMN, WALL AND BEAM DETAILS AND DIMENSIONS.

4- FOR ELEVATOR SHAFT SIZE AND OPENINGS REFER TO SHOP DRAWINGS FOR DETAILS.

5- CONTRACTORS TO CONFIRM STAIR LOCATION WITH PRECAST STAIR MANUFACTURE. FOR STAIR MID LANDING REFER TO STAIR SECTION ON A6 - SERIES DRAWINGS.

6- CONTRACTORS TO CONFIRM STAIR LOCATION WITH STEEL STAIR MANUFACTURE. FOR STAIR MID LANDING REFER TO STAIR SECTION ON A6 - SERIES DRAWINGS.

7- REFER TO LANDSCAPE DRAWINGS FOR PLANTER WALL DETAILS, CURB HEIGHT DETAILS, SCUPPER LOCATIONS AND GENERAL DETAILS AND DIMENSIONS.

8- REFER TO MECHANICAL AND ELECTRICAL DRAWINGS FOR:
HORIZONTAL SHAFT OPENING SIZES IN WALLS
VERTICAL SHAFT OPENING SIZES IN FLOORS
LOUVER AND FAN ROUGH OPENING SIZES
AND ALL OTHER DETAILS

9- REFER TO KRCMAR DRAWINGS FOR SURVEYED LOCATIONS, ORIENTATIONS AND COORDINATES OF PROPERTY LINES WHICH ARE TO BE CONFIRMED BY THE SURVEYOR ON SITE.

10- REFER TO ISHERWOOD GEOSTRUCTURAL ENGINEERS DRAWINGS FOR EXCAVATION SHORING AND TEMPORARY SHORING FOR CONSTRUCTION.

11- DIMENSIONS FOR CRANE TOWER LOCATIONS AND CRANE TOWER SLAB OPENING ARE ONLY PROPOSED AND ARE TO BE COORDINATED WITH CRANE PAD / CRANE TOWER SHOP DRAWINGS AND STRUCTURAL CONSULTANT.

General Slab Edge Notes (2 / A9-19)

GENERAL SLAB-EDGE LEGEND:

- DARK HATCH INDICATES CONCRETE WALL OR COLUMN
- LIGHT HATCH INDICATES STRUCTURAL CURBS, LOW WALLS, OR HAUNCHES
- LIGHTER HATCH INDICATES STRUCTURAL TRANSFER SLABS, BALCONY'S, OR TERRACES
- HATCHED AREA INDICATES CONCRETE TOPPING
- HATCHED AREA INDICATES SECONDARY CONCRETE POUR
- HATCHED AREA INDICATES FLOATING SLAB
- +123.456 EXISTING FINISHED LANDSCAPE GRADING, REFER TO LANDSCAPE DWGS.
- T.O.S. H.P. 000.000 TOP OF CONCRETE SLAB - HIGH POINT
- T.O.S. L.P. 000.000 TOP OF CONCRETE SLAB - LOW POINT
- T.O.B 000.000 TOP OF CONCRETE BEAM
- T.O.C. 000.000 TOP OF CONCRETE CURB
- T.O.FW. 000.000 TOP OF CONCRETE FOUNDATION WALL
- T.O.F. 000.000 TOP OF FOOTING
- T.O.H. 000.000 TOP OF CONCRETE HAUNCH
- T.O.S. 000.000 TOP OF CONCRETE SLAB
- T.O.S.P. 000.000 TOP OF SECONDARY POUR
- T.O.L. 000.000 TOP OF CONCRETE LEDGE
- T.O.S.D. 000.000 TOP OF CONCRETE SLAB DEPRESSION
- T.O.UP. 000.000 TOP OF CONCRETE UPTURN BEAM
- T.O.W. 000.000 TOP OF CONCRETE WALL
- T.O.F.S. 000.000 TOP OF CONCRETE FLOATING SLAB
- T.O.F.C. 000.000 TOP OF CONCRETE FLOATING CURB
- T.O.P. 000.000 TOP OF CONCRETE PARAPET
- T.O.C.T. 000.000 TOP OF CONCRETE TOPPING
- T.O.C.T. H.P. 000.000 TOP OF CONCRETE TOPPING - HIGH POINT
- T.O.C.T. L.P. 000.000 TOP OF CONCRETE TOPPING - LOW POINT
- T.O.L.C. 000.000 TOP OF CONCRETE LANDSCAPE CURB (ALSO REFER TO LANDSCAPE DRAWINGS)
- T.O.L.W. 000.000 TOP OF CONCRETE LANDSCAPE WALLS (ALSO REFER TO LANDSCAPE DRAWINGS)
- U/S.C.B. 000.000 UNDERSIDE OF CONCRETE BEAM
- T.O.S.S. 000.000 TOP OF STRUCTURAL STEEL
- T.O.M.S. 000.000 TOP OF CONCRETE MUD SLAB

General Slab Edge Legend (1 / A9-19)

Date: November 4, 2016

ONTARIO ASSOCIATION OF ARCHITECTS
CARLOS ANTUNES
LICENCE
4890
SEAL MUST BE SIGNED TO BE VALID

Construction

KIRKOR ARCHITECTS + PLANNERS
20 Martin Ross Avenue, Toronto, Ontario, M3J 2K8
T(416) 665-6060, F(416) 665-1234, www.kirkorarchitects.com

No.:	Revision	Date

No	Issued For	Date
1.	Construction	Nov. 4, 2016

AQUAVISTA
AT BAYSIDE TORONTO

Drawing Title
Slab Edge Plans
Slab Edge Plan - Level 2 - Second Floor Plan

Project
Hines TRIDEL®
AQUAVISTA
Block 3 - R3 & R4
263 Queens Quay East
Toronto, ON

Scale	1 : 100
Drawn by	M.N.
Checked by	C.A.
Project No.	13148
Date	November 4, 2016
Drawing No.	A9-19