PLAN DRAWING LEGEND

- DENOTES PAINTED GYPSUM BULKHEAD AT 2450mm AFF UNLESS NOTED
- MTL YELLOW METAL PANEL CLADDING
- WA EXTERIOR WALL ASSEMBLIES WA UNLESS NOTED OTHERWISE
- DENOTES BARRIER-FREE DESIGNATED RESIDENTIAL SUITE
- RD DENOTES ROOF DRAIN AND ROOF DRAINAGE LAYOUT. REFER ALSO TO SLAB EDGE PLANS FOR SLOPES AND SLAB ELEVATIONS
- REFER TO DWG. A620 FOR DETAILS OF WINDOW WASHING SYSTEMS
- AP ANCHOR POINT
- DB DAVIT BASE
- RD RECESSED DAVIT BASE
- RDA RECESSED ROOF ANCHOR
- RA ROOF ANCHOR
- RA ROOF ANCHOR – WALL MOUNTED
- RS WINDOW WASHING RIGGING SLEEVE

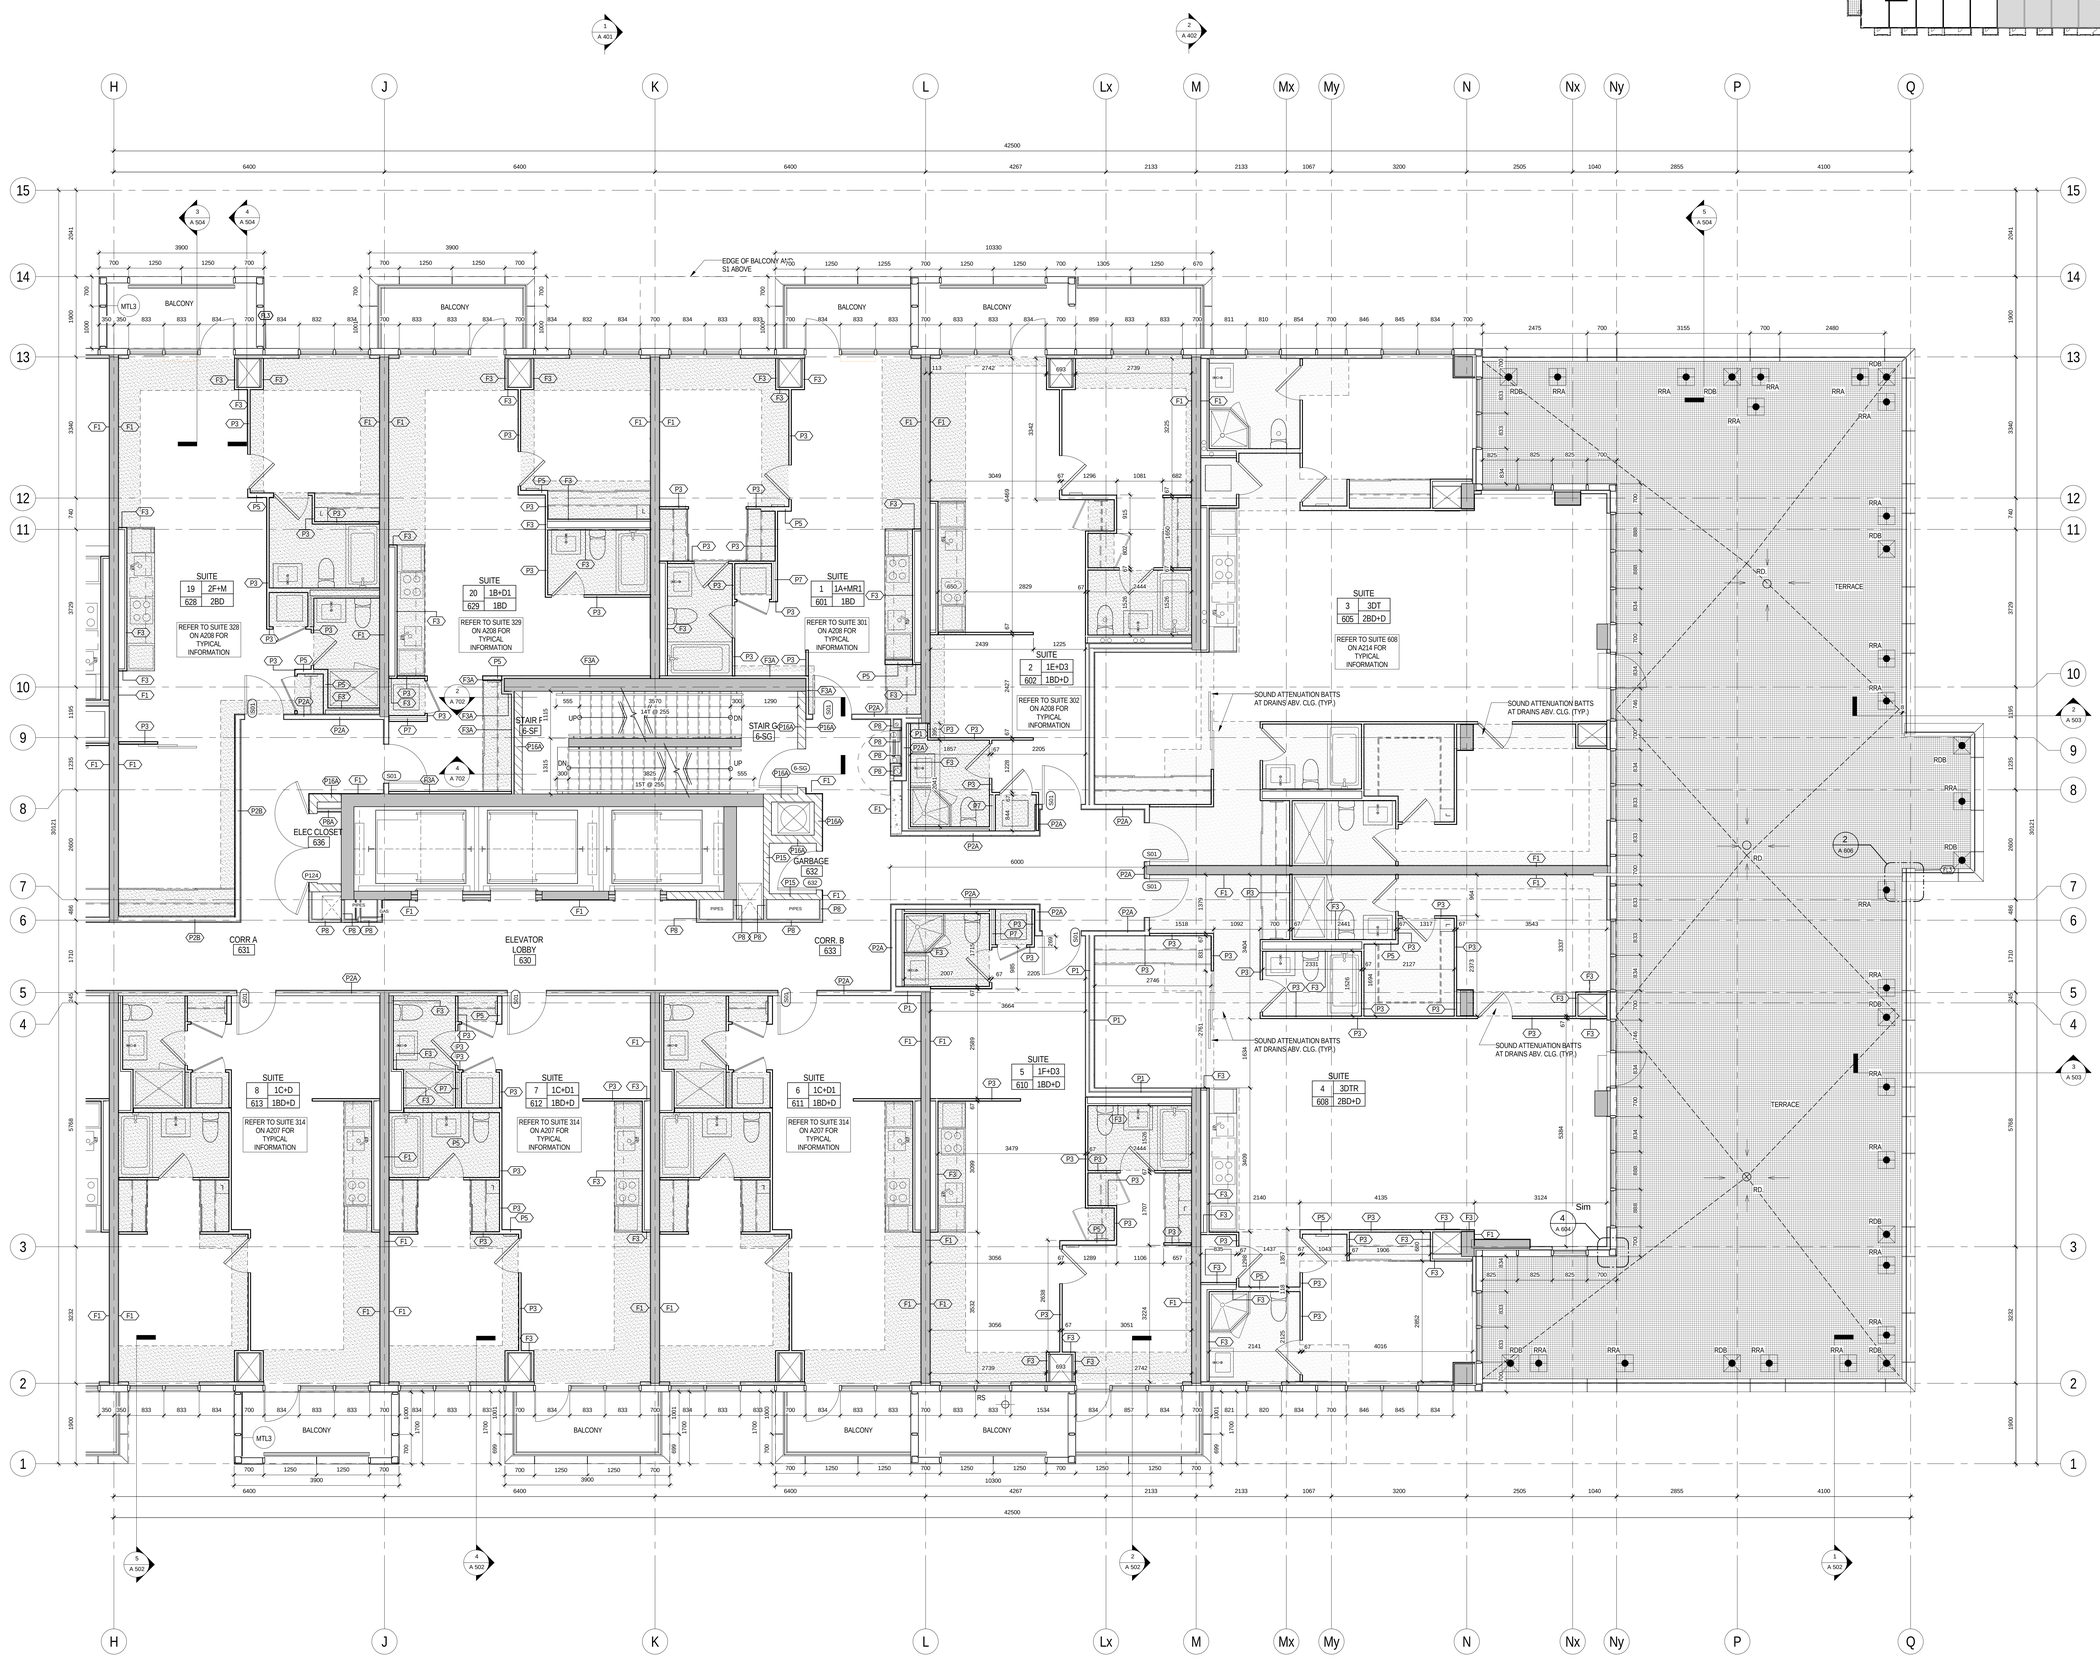

All drawings, specifications, related documents and design are the property of Teeple Architects Inc. and are protected by copyright. Reproduction of the drawings, specifications, related documents and design in whole or in part is strictly forbidden without the architect's written consent.

This drawing, as an instrument of service, is provided by and is the property of Teeple Architects Inc. and shall be used only for the project shown and in accordance with the agreement between the client and contractor is responsible for the coordination and verification of all dimensions contained herein and all measurements and conditions on site shall be verified before proceeding with the work. Any and all report any discrepancies to the consultant in writing prior to the commencement of the work shown.

DO NOT SCALE THIS DRAWING

This drawing shall not be used for construction purposes unless countersigned

Teeple Architects Inc.

SQ
SPADINA ▸ QUEEN
TRIDEL®

METRIC SCALE DRAWING
FIRST FLOOR ELEV. +93.60m

No.	ISSUED / REVISED FOR:	DATE:
1	Issued for SPA	2013-03-26
2	Issued for Coordination	2013-04-11
3	Issued for Coordination	2013-04-17
4	Reissued for SPA	2014-01-10
5	Issued for Coordination	2014-03-28
6	Issued for Elevator Tender	2014-04-07
7	Issued for Coordination	2014-06-02
8	Issued for 50% Completion	2014-05-23
9	Issued for Permit	2014-05-30
10	Issued for Coordination	2014-06-23
11	Reissued for Permit	2014-07-10
12	Reissued for Permit	2014-08-22
13	Issued for Tender	2014-08-26
14	Issued for Tender	2014-09-22
15	Issued for Flooring Tender	2015-03-10

SQ ALEXANDRA PARK - BLOCK 11
38 CAMERON ST. TORONTO, ONTARIO M5T 2H2

project no:	12-115
scale:	As indicated
drawn by:	TAI
reviewed by:	JH
date:	2014-09-22

Teeple Architects
5 CAMERON STREET TORONTO, ON M5T 2H2 416.979.1770 INFO@TEEPLEARCH.COM TORONTO, ON M4W 3G1 416.924.8860 VTC

LEVEL 6 PLAN NORTH

A 214

1 / A 214 LEVEL 6 PLAN NORTH
1 : 50