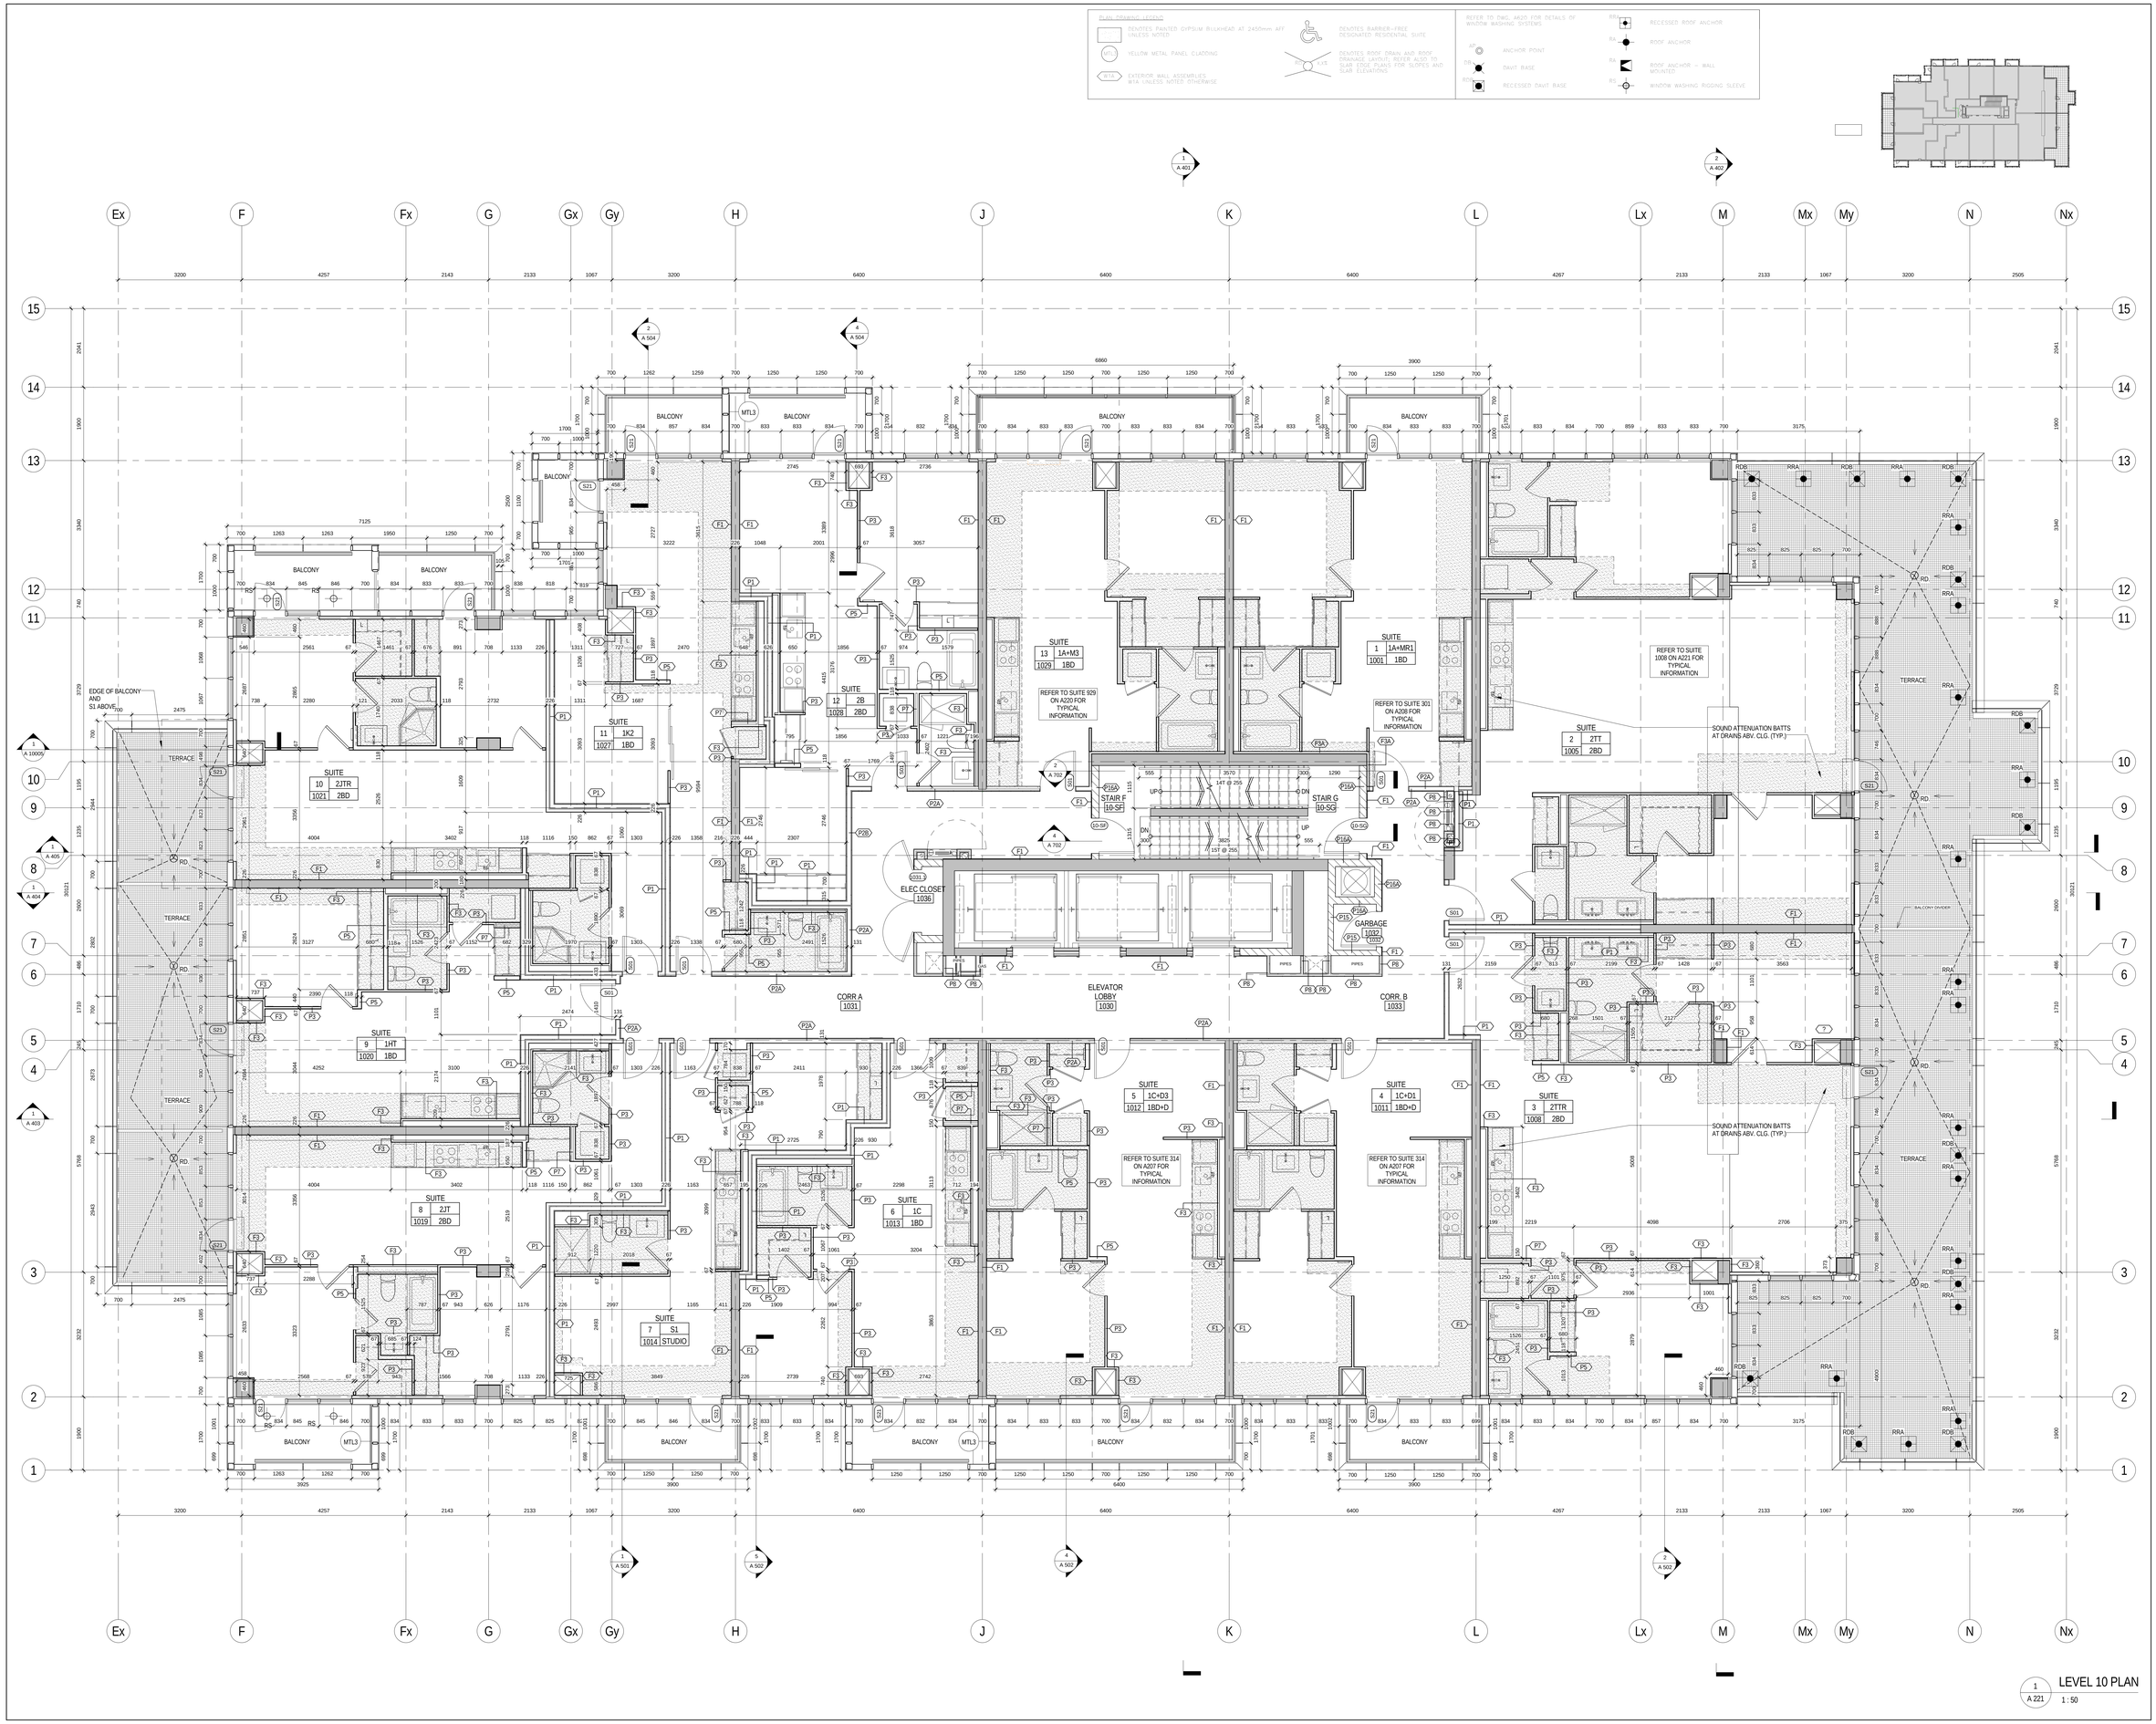


1 A 221 LEVEL 10 PLAN 1 : 50


All drawings, specifications, related documents and design are the copyright property of the architect and must be returned upon request. Reproduction of the drawings, specifications, related documents and design in whole or in part is strictly forbidden without the architect's written consent.

This drawing, as an instrument of service, is provided by and is the property of Teeple Architects Inc. and shall be used only for the project named on this drawing and shall be returned upon request. The contractor is responsible for the coordination and verification of all dimensions contained herein and all measurements and conditions on the site shall be the contractor's responsibility. The contractor shall report any discrepancies to the consultant in writing prior to the commencement of any affected work.

DO NOT SCALE THIS DRAWING

This drawing shall not be used for construction purposes unless countersigned.

Teeple Architects Inc.


SQ
SPADINA QUEEN
TRIDEL®

METRIC SCALE DRAWING
FIRST FLOOR ELEV. +93.60m

| No. | ISSUED / REVISED FOR: | DATE: |
|---|---|---|
| 1 | Issued for SPA | 2013-03-26 |
| 2 | Issued for Coordination | 2013-04-11 |
| 3 | Issued for Coordination | 2013-04-17 |
| 4 | Reissued for SPA | 2014-01-10 |
| 5 | Issued for Coordination | 2014-03-28 |
| 6 | Issued for Elevator Tender | 2014-04-07 |
| 7 | Issued for Coordination | 2014-05-02 |
| 8 | Issued for 50% Completion | 2014-05-23 |
| 9 | Issued for Permit | 2014-05-30 |
| 10 | Issued for Coordination | 2014-06-23 |
| 11 | Reissued for Permit | 2014-07-10 |
| 12 | Reissued for Permit | 2014-08-22 |
| 13 | Issued for Tender | 2014-08-26 |
| 14 | Issued for Tender | 2014-09-22 |
| 15 | Issued for Flooring Tender | 2015-03-10 |

SQ ALEXANDRA PARK - BLOCK 11
38 CAMERON ST, TORONTO, ONTARIO M5T 2H2

| | |
|---|---|
| project no: | 12-115 |
| scale: | As indicated |
| drawn by: | TAI |
| reviewed by: | JH |
| date: | 2014-09-22 |

Teeple Architects

5 CAMDEN STREET
416-598-0504 TEL
INFO@TEEPLEARCH.COM
TORONTO, ONTARIO
FAX 416-598-1705

LEVEL 10 PLAN

A 221