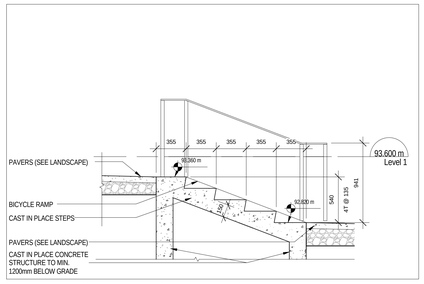

7 / A 703 EXTERIOR SOUTH EAST STAIR SECTION

1 : 25

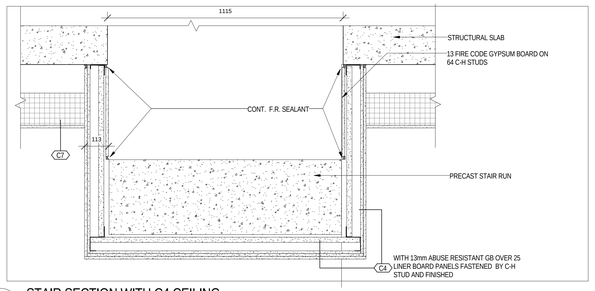

9 / A 703 STAIR SECTION WITH C4 CEILING

1 : 10

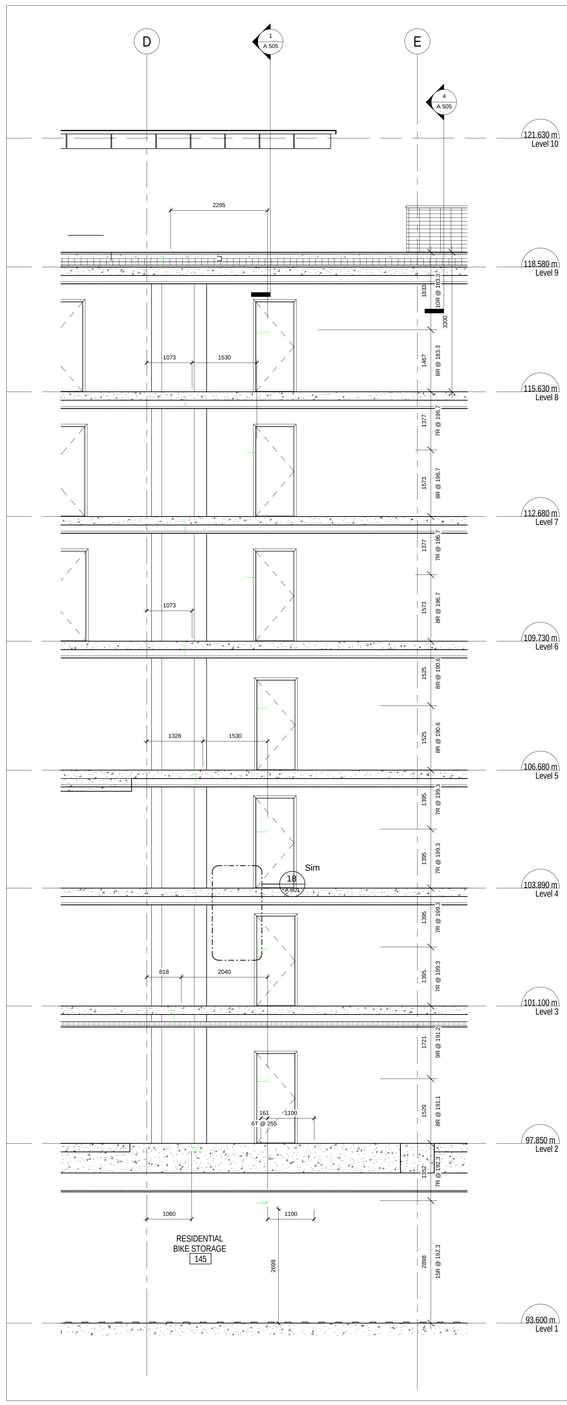

6 / A 703 Stair J N-S Section 2

1 : 50

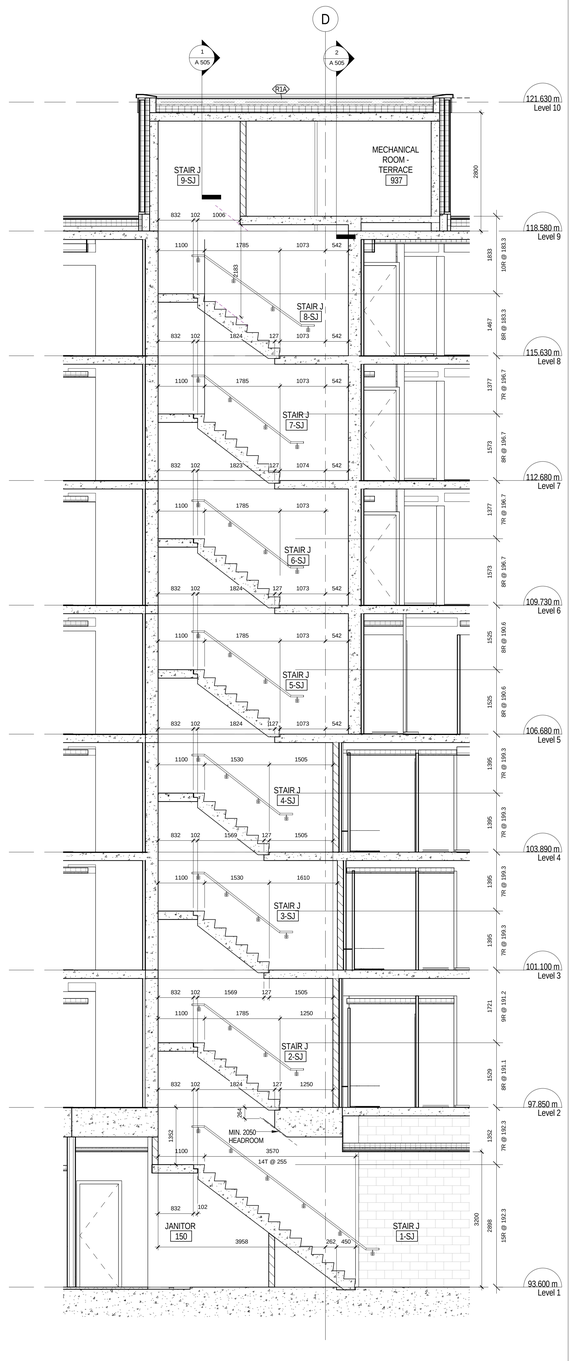

5 / A 703 Stair J N-S Section 1

1 : 50

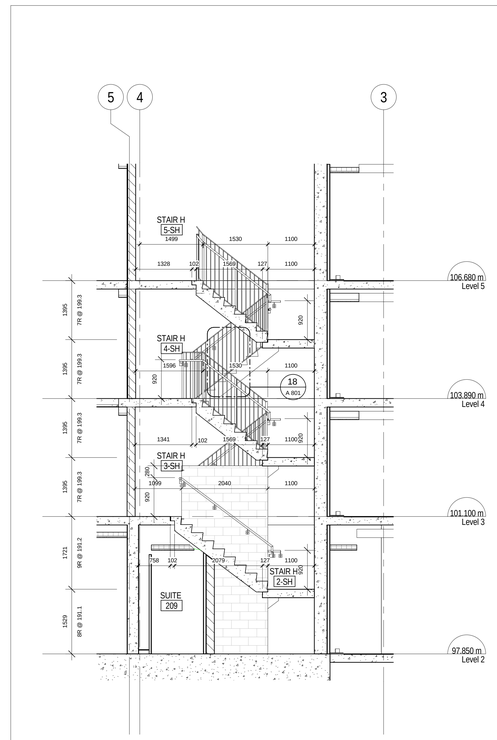

4 / A 703 Stair H N-S Section 3

1 : 50

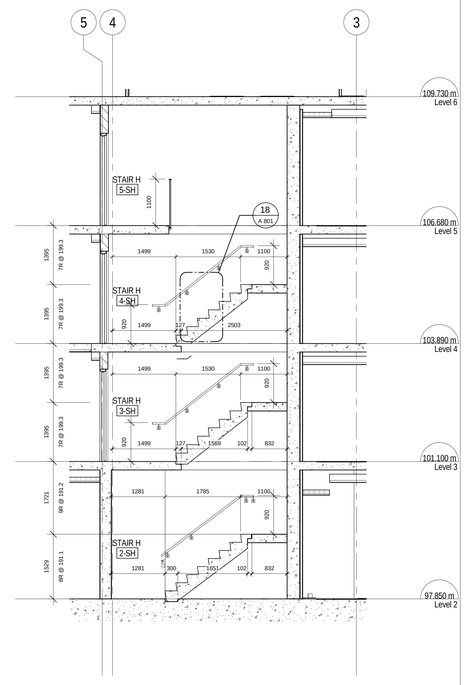

3 / A 703 Stair H N-S Section 2

1 : 50

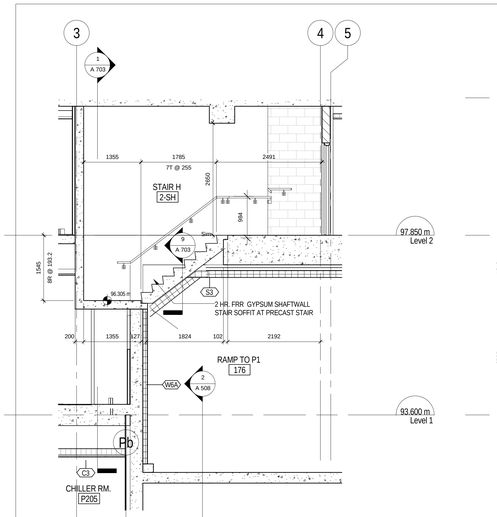

2 / A 703 Stair H E-W Section 1

1 : 50

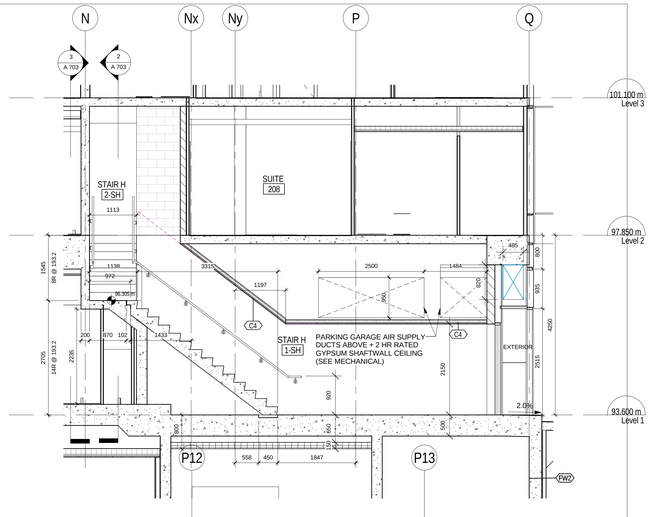

1 / A 703 Stair H N-S Section 1

1 : 50

All drawings, specifications, related documents and design are the property of Teeple Architects Inc. and shall be used only for the project shown. Reproduction of the drawings, specifications, related documents and design in whole or in part is strictly forbidden without the architect's written permission.

This drawing, as an instrument of service, is provided by and is the property of Teeple Architects Inc. and shall be used only for the project shown. Reproduction of the drawing in whole or in part is forbidden. The contractor is responsible for the coordination and verification of all dimensions contained herein and all measurements and conditions on the job site. Any discrepancies found in the drawings shall be brought immediately to the consultant in writing prior to the commencement of any work.

DO NOT SCALE THIS DRAWING

This drawing shall not be used for construction purposes unless countersigned

Teeple Architects Inc.

SQ

SPADINA QUEEN

TRIDEL®

METRIC SCALE DRAWING

FIRST FLOOR ELEV. +93.60m

No.	ISSUED / REVISED FOR:	DATE:
1	Issued for 50% Completion	2014-05-23
2	Issued for Permit	2014-05-30
3	Issued for Coordination	2014-06-23
4	Reissued for Permit	2014-07-10
5	Reissued for Permit	2014-08-22
6	Issued for Tender	2014-09-26
7	Issued for Tender	2014-09-22
8	Issued for ASI 01	2015-03-05
9	Issued for ASI 03	2015-05-04
10	Issued for Tender	2015-05-05
11	Issued for ASI 03 R1	2015-05-20
12	Issued for ASI 04	2015-06-17
13	Issued for Drywall Tender	2015-08-19

SQ ALEXANDRA PARK - BLOCK 11

38 CAMERON ST, TORONTO, ONTARIO M5T 2H2

project no:	12-115
scale:	As indicated
drawn by:	RC
reviewed by:	JH
date:	2014-09-22

Teeple Architects

5 CAMERON STREET
416-599-0594-TEL

TORONTO, ONTARIO
FAX-416-599-1709

INFO@TEEPLEARCH.COM

STAIR PLANS & SECTIONS

A 703