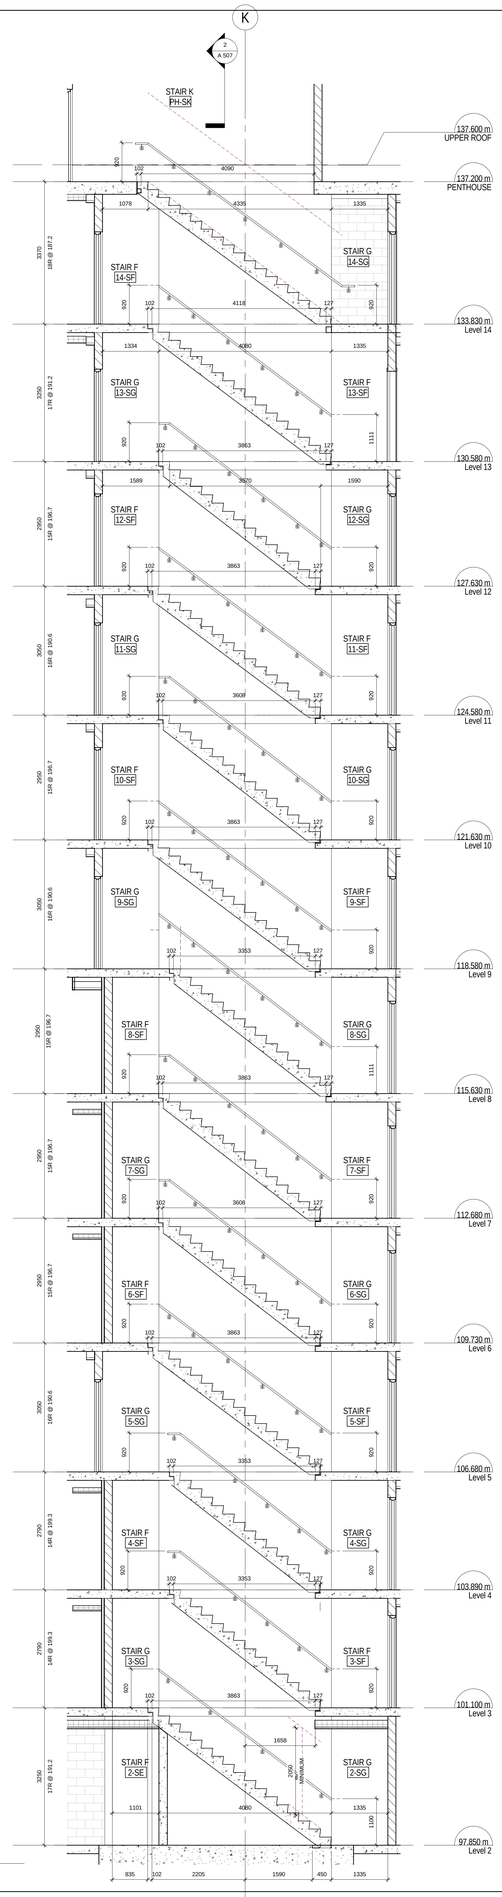

4 / 1 A 206 Stair F G N-S Section 2 1 : 50

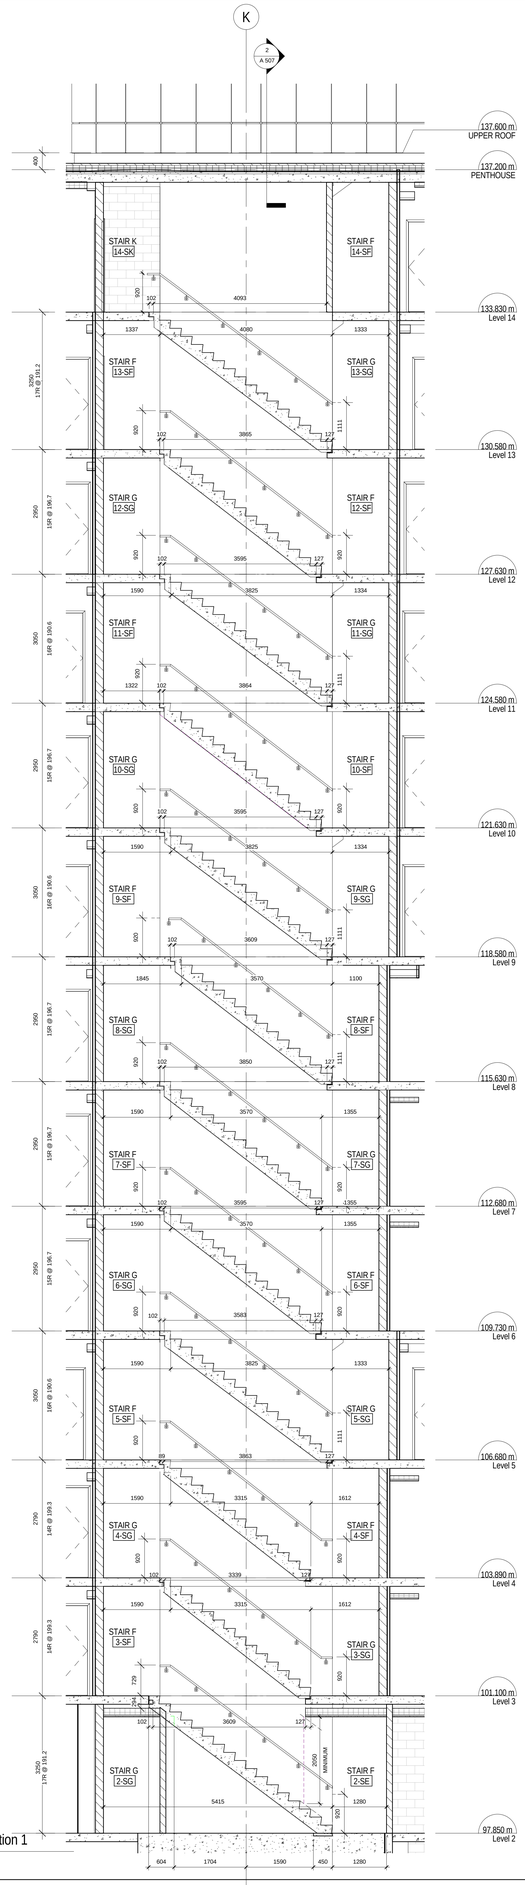

2 / 1 A 206 Stair F G N-S Section 1 1 : 50

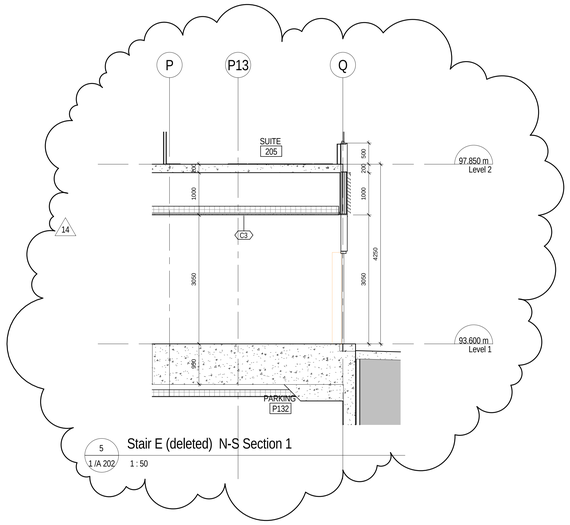

5 / 1 A 202 Stair E (deleted) N-S Section 1 1 : 50

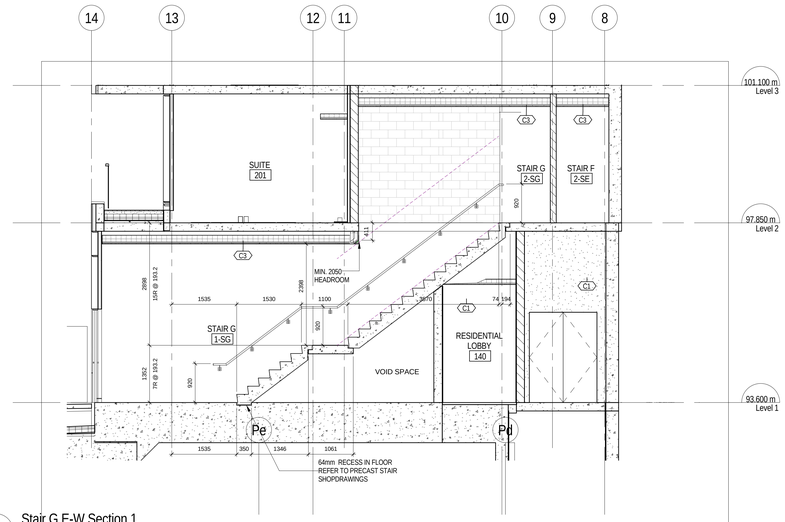

3 / 1 A230 Stair G E-W Section 1 1 : 50

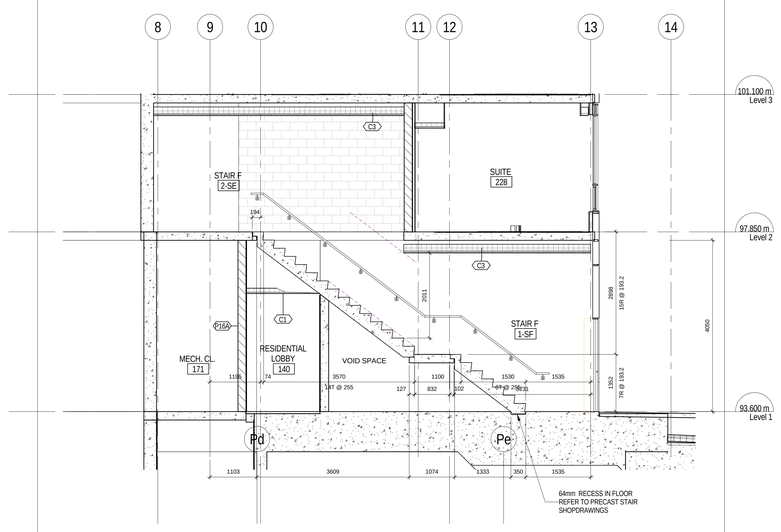

1 / 1 A230 Stair F E-W Section 1 1 : 50

All drawings, specifications, related documents and design are the property of Teeple Architects Inc. and are protected by copyright. Reproduction of the drawings, specifications, related documents and design in whole or in part is strictly forbidden without the architect's written consent.

This drawing, as an instrument of service, is provided by and is the property of Teeple Architects Inc. and shall be used only for the project shown and in accordance with the agreement between the client and contractor is responsible for the coordination and verification of all dimensions contained hereon and all measurements and conditions on the job shall be verified before work is begun. Any discrepancies shall report any discrepancies to the consultant in writing prior to the commencement of the affected work.

DO NOT SCALE THIS DRAWING

This drawing shall not be used for construction purposes unless countersigned

Teeple Architects Inc.

SPADINA ▸ QUEEN

TRIDEL®

METRIC SCALE DRAWING

FIRST FLOOR ELEV. +93.60m

No.	ISSUED / REVISED FOR:	DATE:
1	Issued for 50% Completion	2014-05-23
2	Issued for Permit	2014-05-30
3	Issued for Coordination	2014-06-23
4	Reissued for Permit	2014-07-10
5	Reissued for Permit	2014-08-22
6	Issued for Tender	2014-08-26
7	Issued for Tender	2014-09-22
8	Issued for ASI 01	2015-03-05
9	Issued for ASI 03	2015-05-04
10	Issued for Tender	2015-05-05
11	Issued for ASI 03 R1	2015-05-20
12	Issued for ASI 04	2015-06-17
13	Issued for Drywall Tender	2015-08-19
14	Issued for Drywall Tender Add #1	2015-08-19

SQ ALEXANDRA PARK - BLOCK 11

38 CAMERON ST, TORONTO, ONTARIO M5T 2H2

project no:	12-115
scale:	1 : 50
drawn by:	RC
reviewed by:	JH
date:	2014-09-22

Teeple Architects

5 CAMERON STREET
416-598-0594 TEL
TORONTO, ONTARIO
FAX-416-598-1709
INFO@TEEPLEARCH.COM

STAIR PLANS & SECTIONS

A 702