All drawings, specifications, related documents and design are the copyright property of the architect and must be returned upon request. Reproduction of the drawings, specifications, related documents and design in whole or in part is strictly forbidden without the architect's written permission.

This drawing, as an instrument of service, is provided by and is the property of Teeple Architects Inc. and shall be used only for the project named on this drawing and solely for reference purposes only. The contractor is responsible for the coordination and verification of all dimensions contained herein and all measurements and conditions on site as they pertain to these documents. The contractor shall report any discrepancies to the consultant in writing prior to the commencement of any affected work.

DO NOT SCALE THIS DRAWING

This drawing shall not be used for construction purposes unless countersigned

Teeple Architects Inc.

SQ SPADINA QUEEN

TRIDEL®

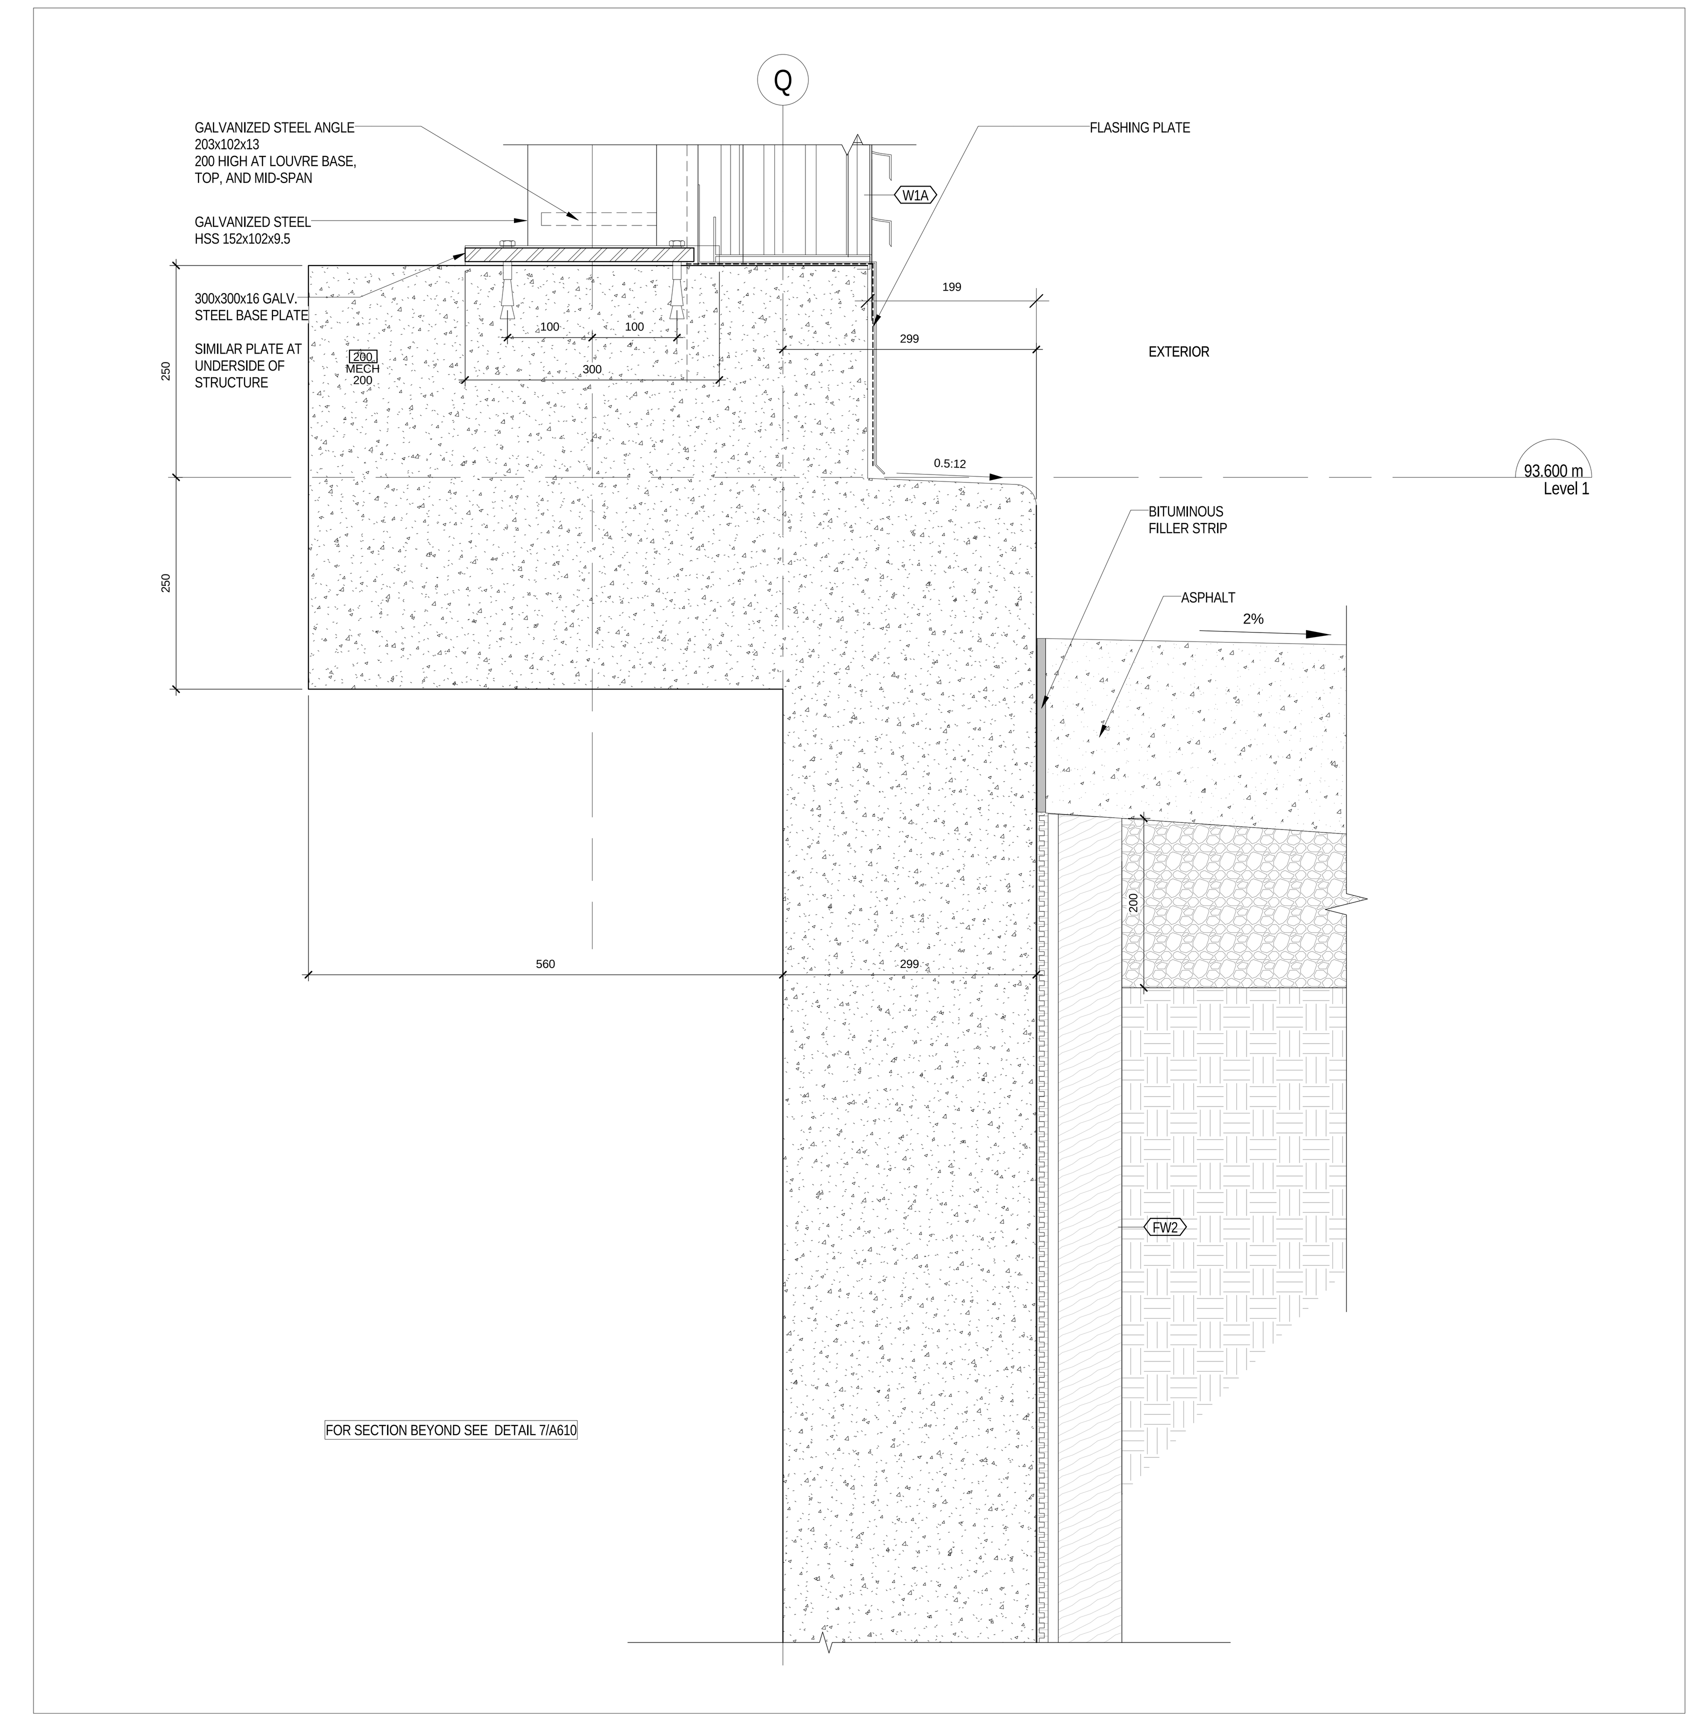

2 FOUNDATION WALL AT LOUVER BASE
4 /A 503 1 : 5

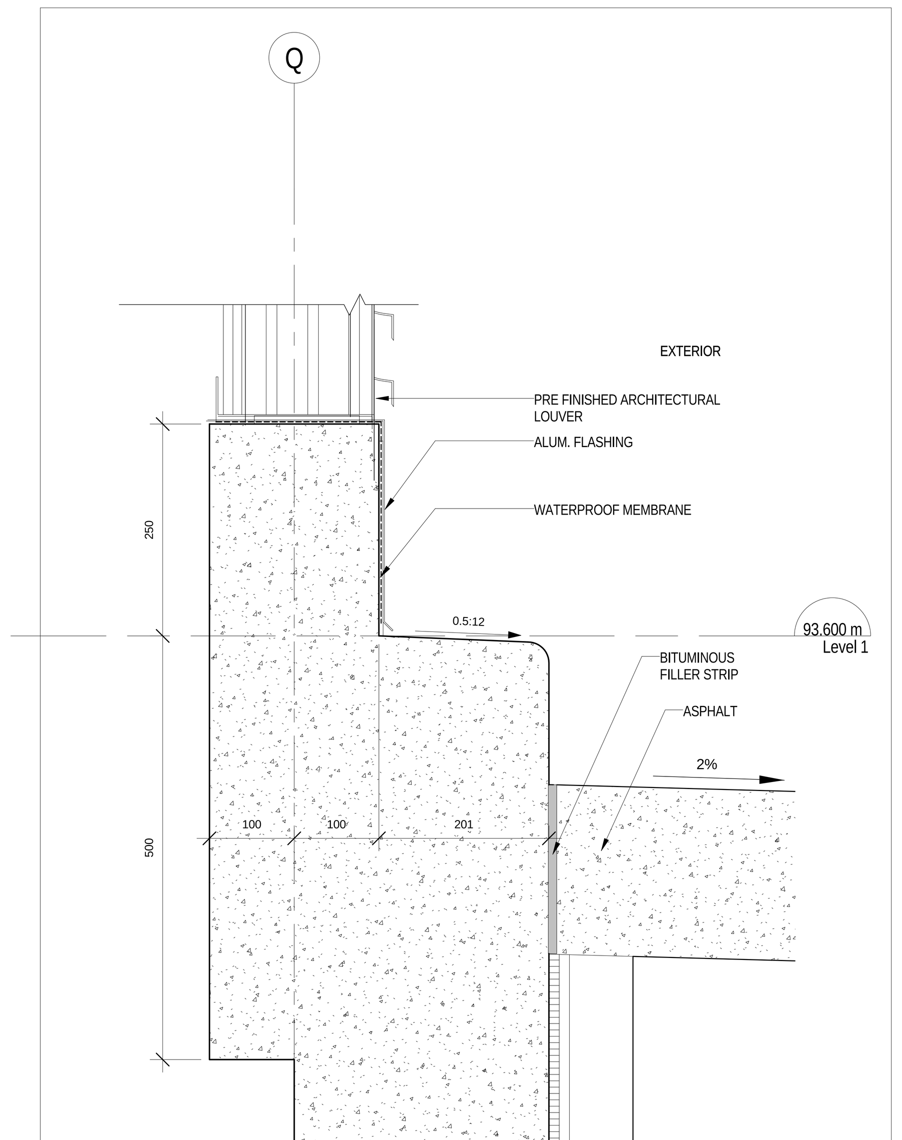

7 LOUVER BASE NORTH ELEVATION
1 /A 204 1 : 5

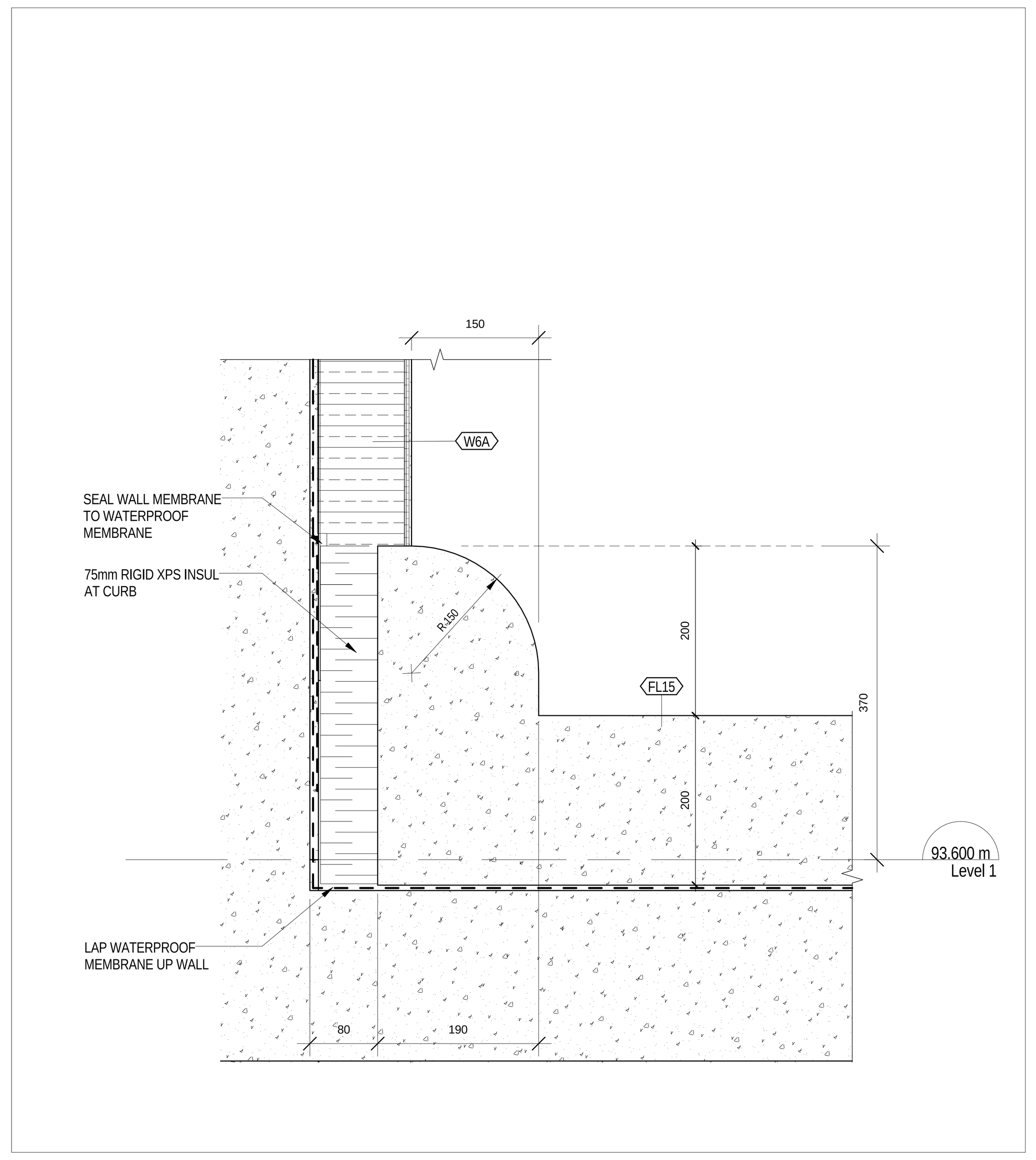

6 LOADING DOCK CURB WEST WAL
1 /A 204 1 : 5

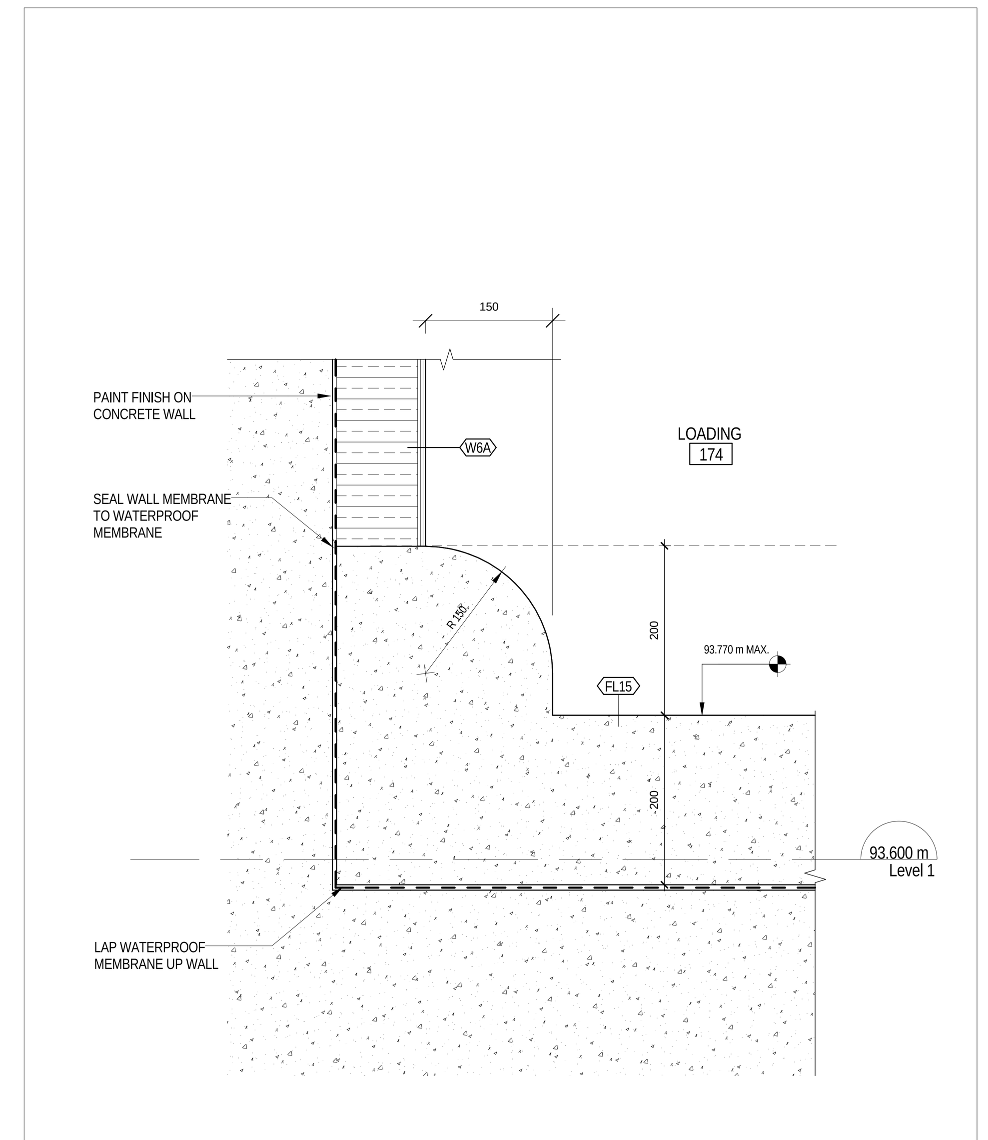

5 LOADING DOCK CURB EAST WALL
1 /A 204 1 : 5

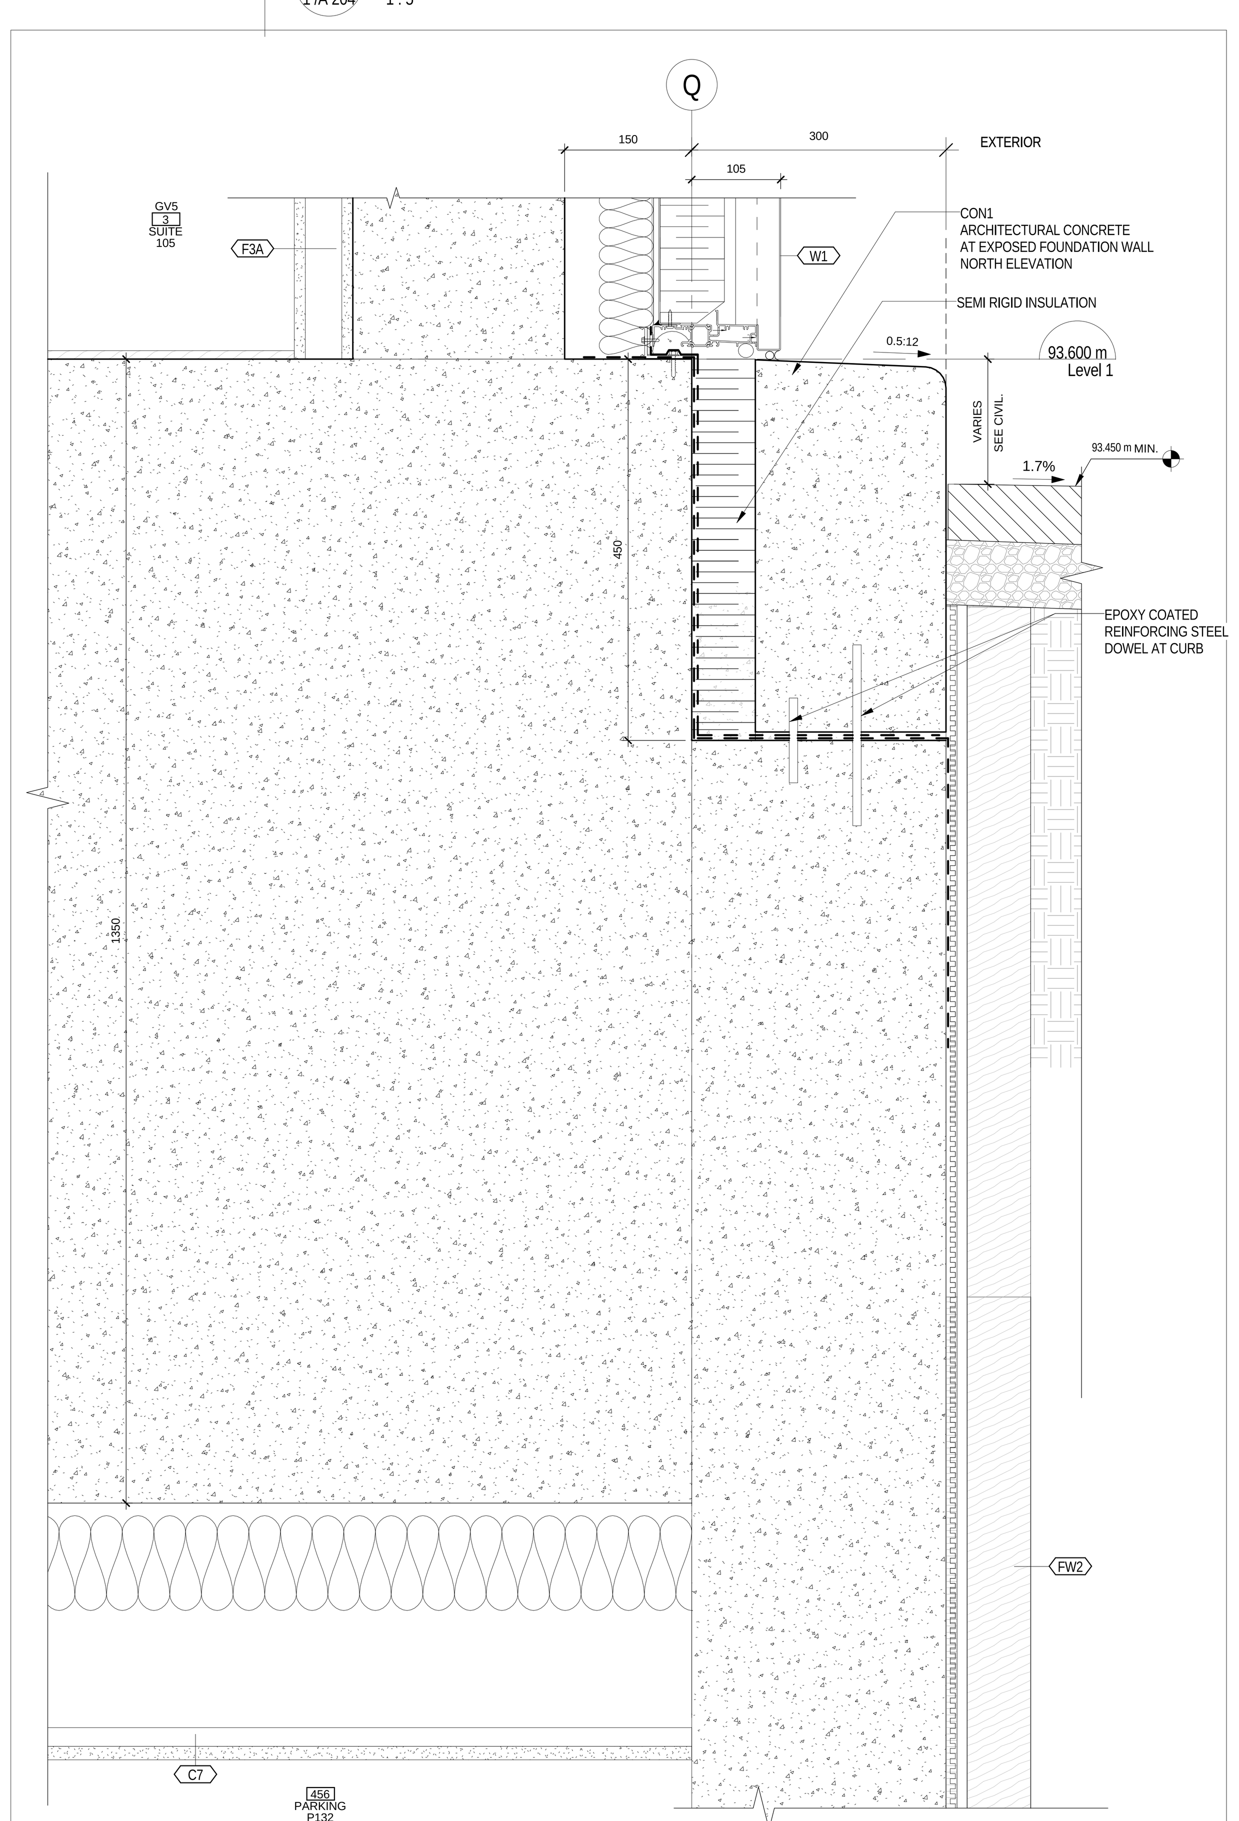

4 FOUNDATION WALL AT TOWNHOUSE
1 /A 503 1 : 5

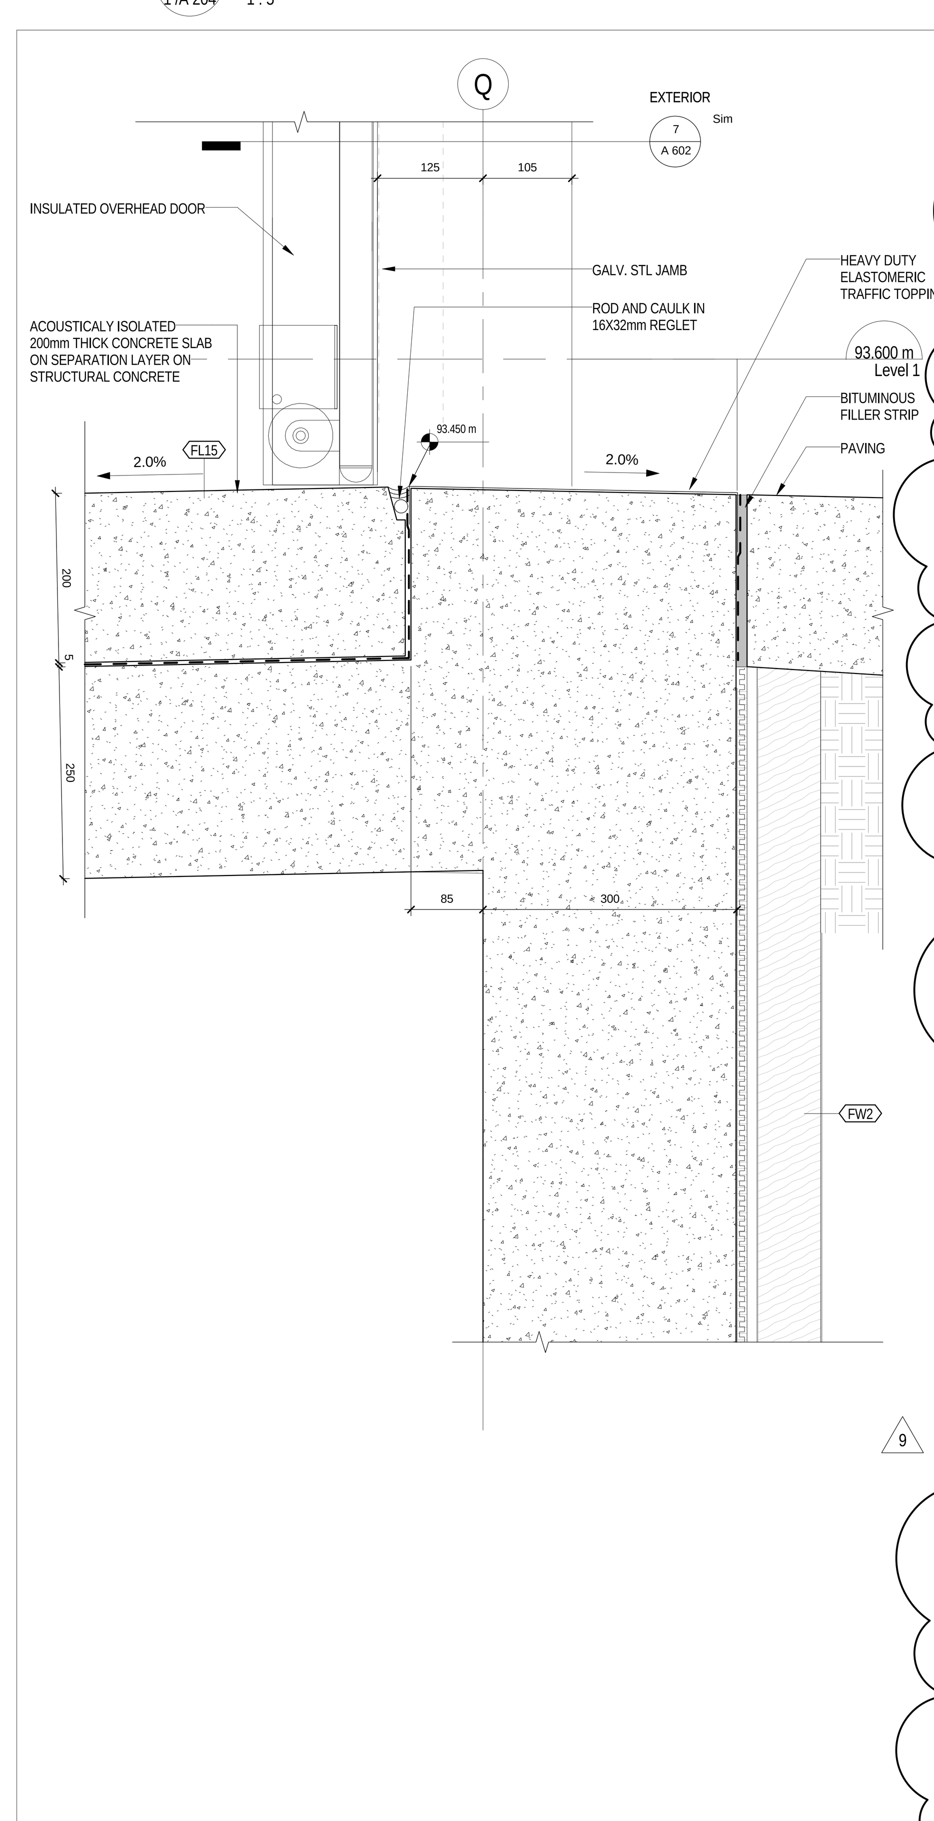

3 FOUNDATION WALL AT LOADING
2 /A 503 1 : 5

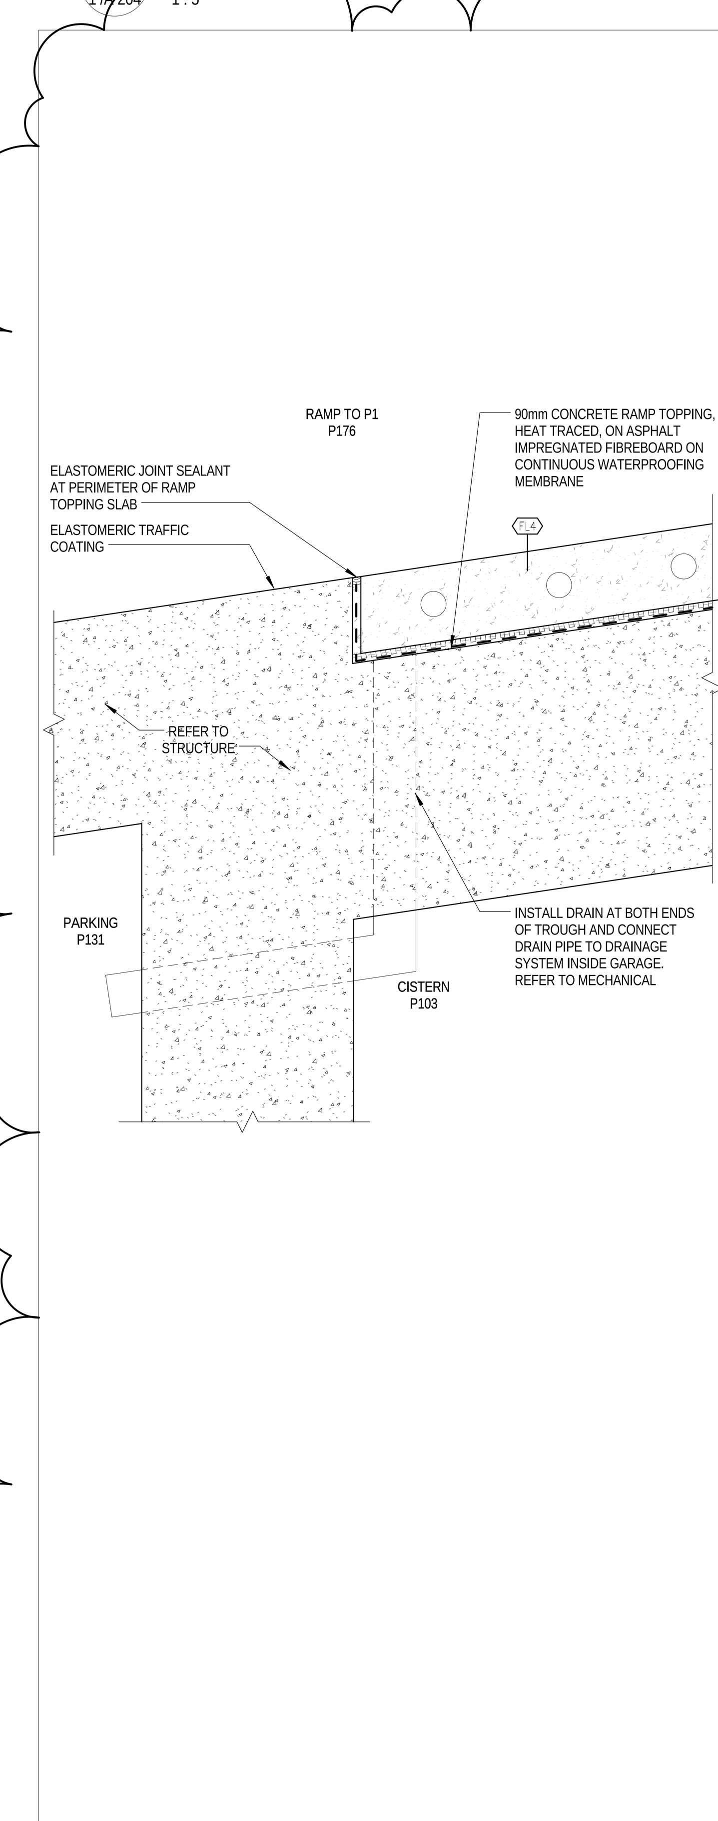

8 SECTION DETAIL - DRAINAGE AT RAMP TO P1
1 /A 403 1 : 5

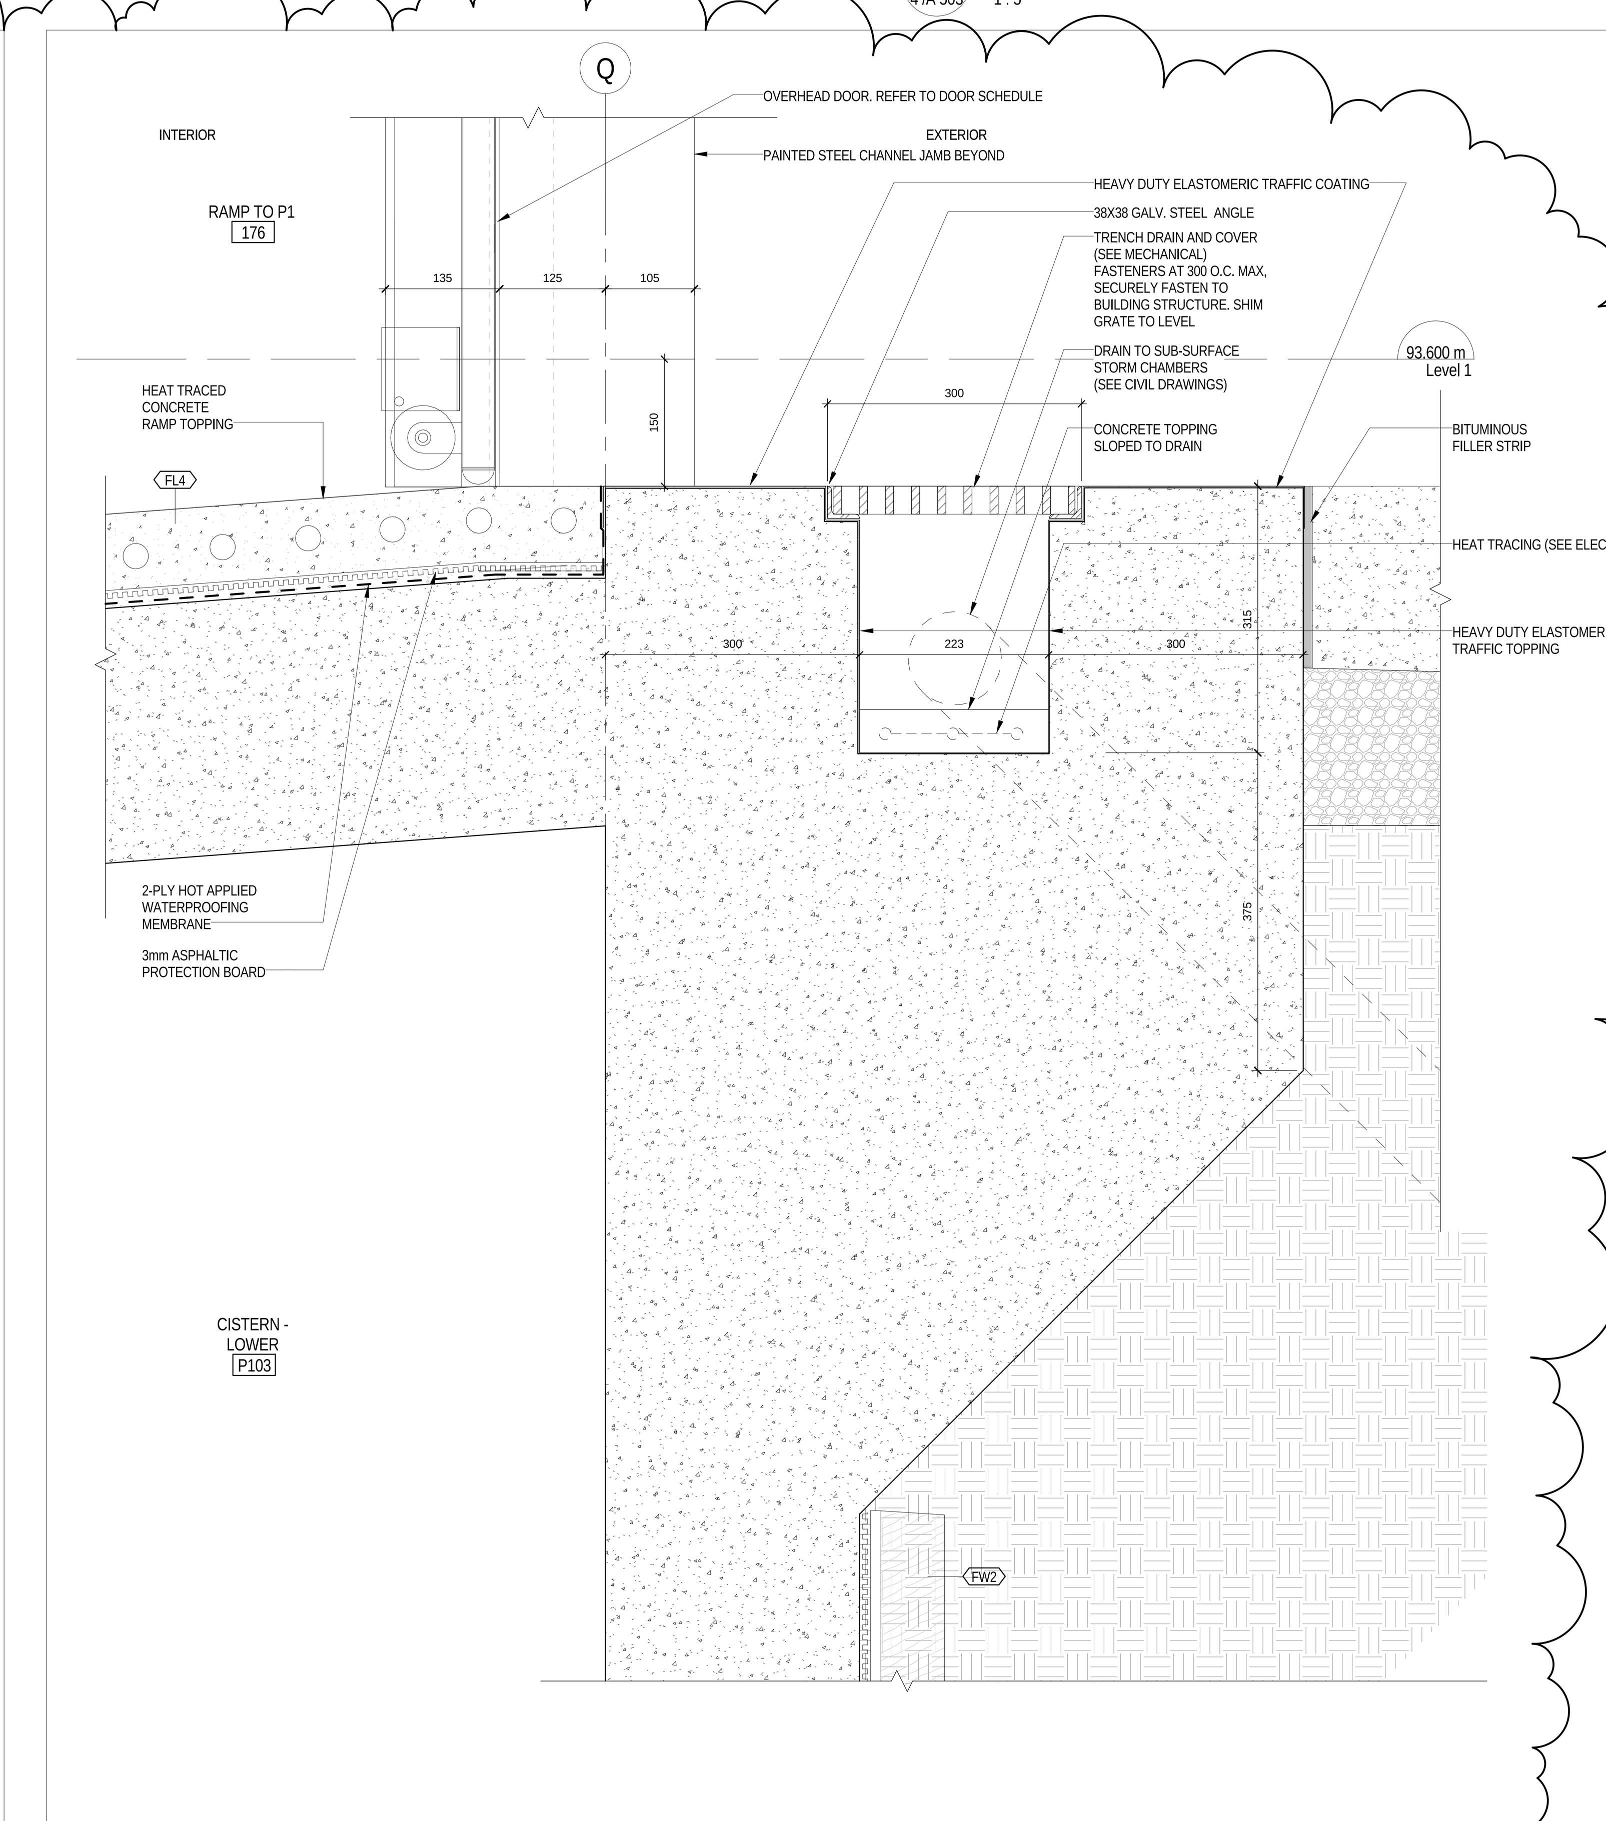

1 FOUNDATION WALL AT RAMP TO P1
3 /A 503 1 : 5

METRIC SCALE DRAWING

FIRST FLOOR ELEV. +93.60m

No.	ISSUED / REVISED FOR:	DATE:
1	Issued for Tender	2014-09-22
2	Issued for ASI 01	2015-03-05
3	Issued for ASI 03	2015-05-04
4	Issued for Tender	2015-05-05
5	Issued for ASI 04	2015-06-17
6	Issued for ASI 05	2015-07-13
7	Issued for ASI 07	2015-07-24
8	Issued for Drywall Tender	2015-08-19
9	Issued for ASI 13	2015-09-21

SQ ALEXANDRA PARK - BLOCK 11

38 CAMERON ST, TORONTO, ONTARIO M5T 2H2

project no: 12-115
scale: 1 : 5
drawn by: Author
reviewed by: Checker
date: 2014-09-22

Teeple Architects INC

5 CAMDEN STREET TORONTO, ONTARIO
416-598-0554-TEL INFO@TEEPLEARCH.COM FAX-416-598-1705

SECTION DETAILS - FOUNDATION WALLS - NORTH

A 610