ALL ARCHITECTURAL CONCRETE TO BE DONE BY A CONTRACTOR THAT SPECIALIZES IN ARCHITECTURAL CONCRETE FORMING

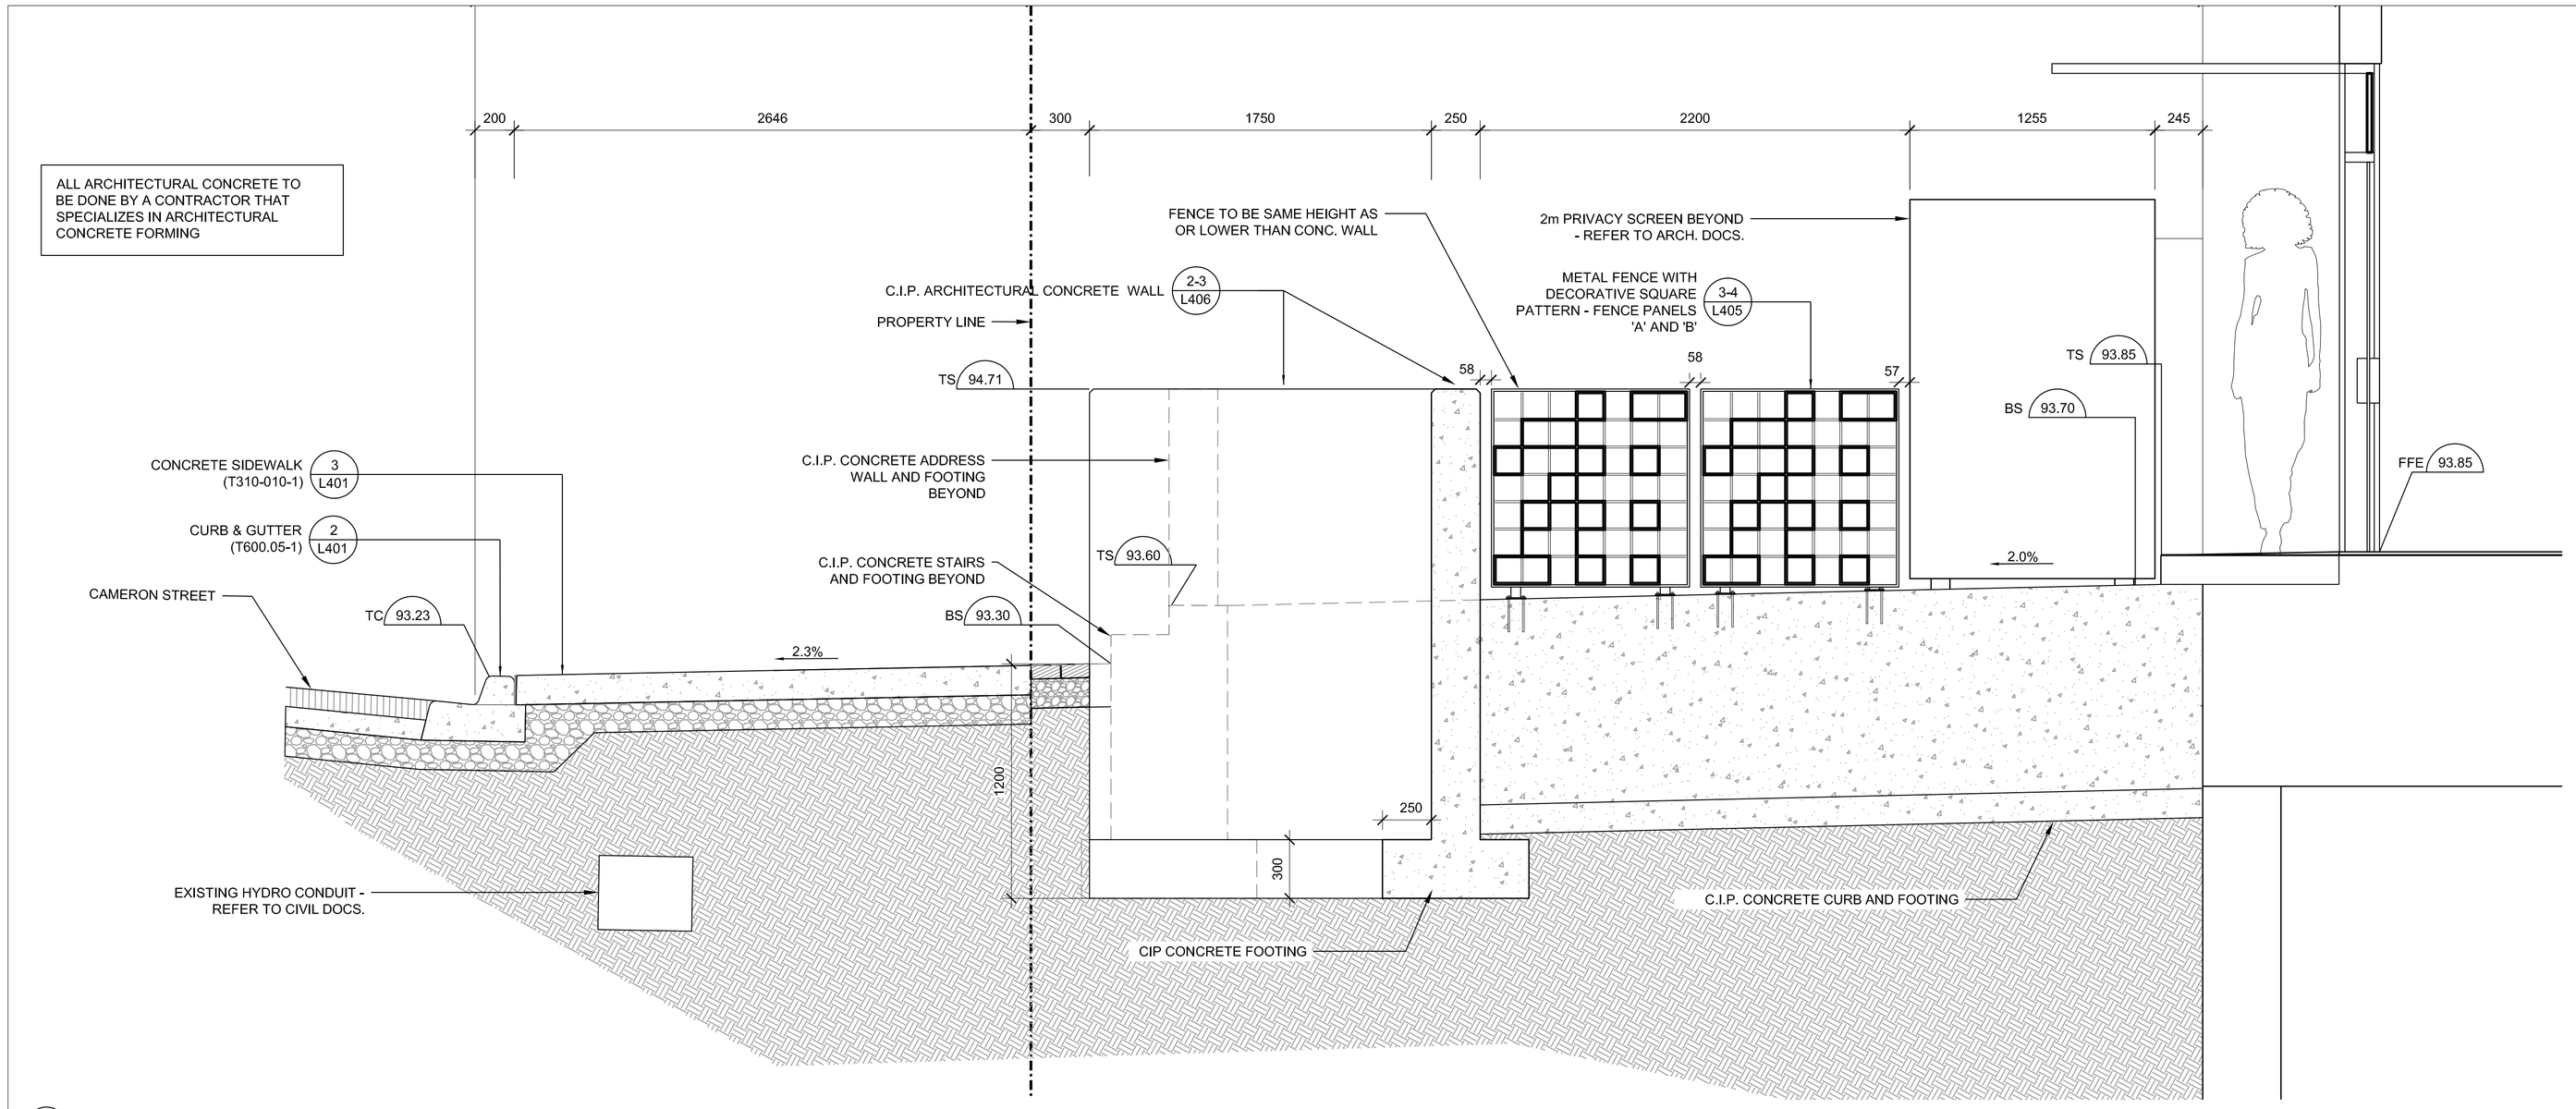

1 LANDSCAPE SECTION
SCALE: 1 : 20

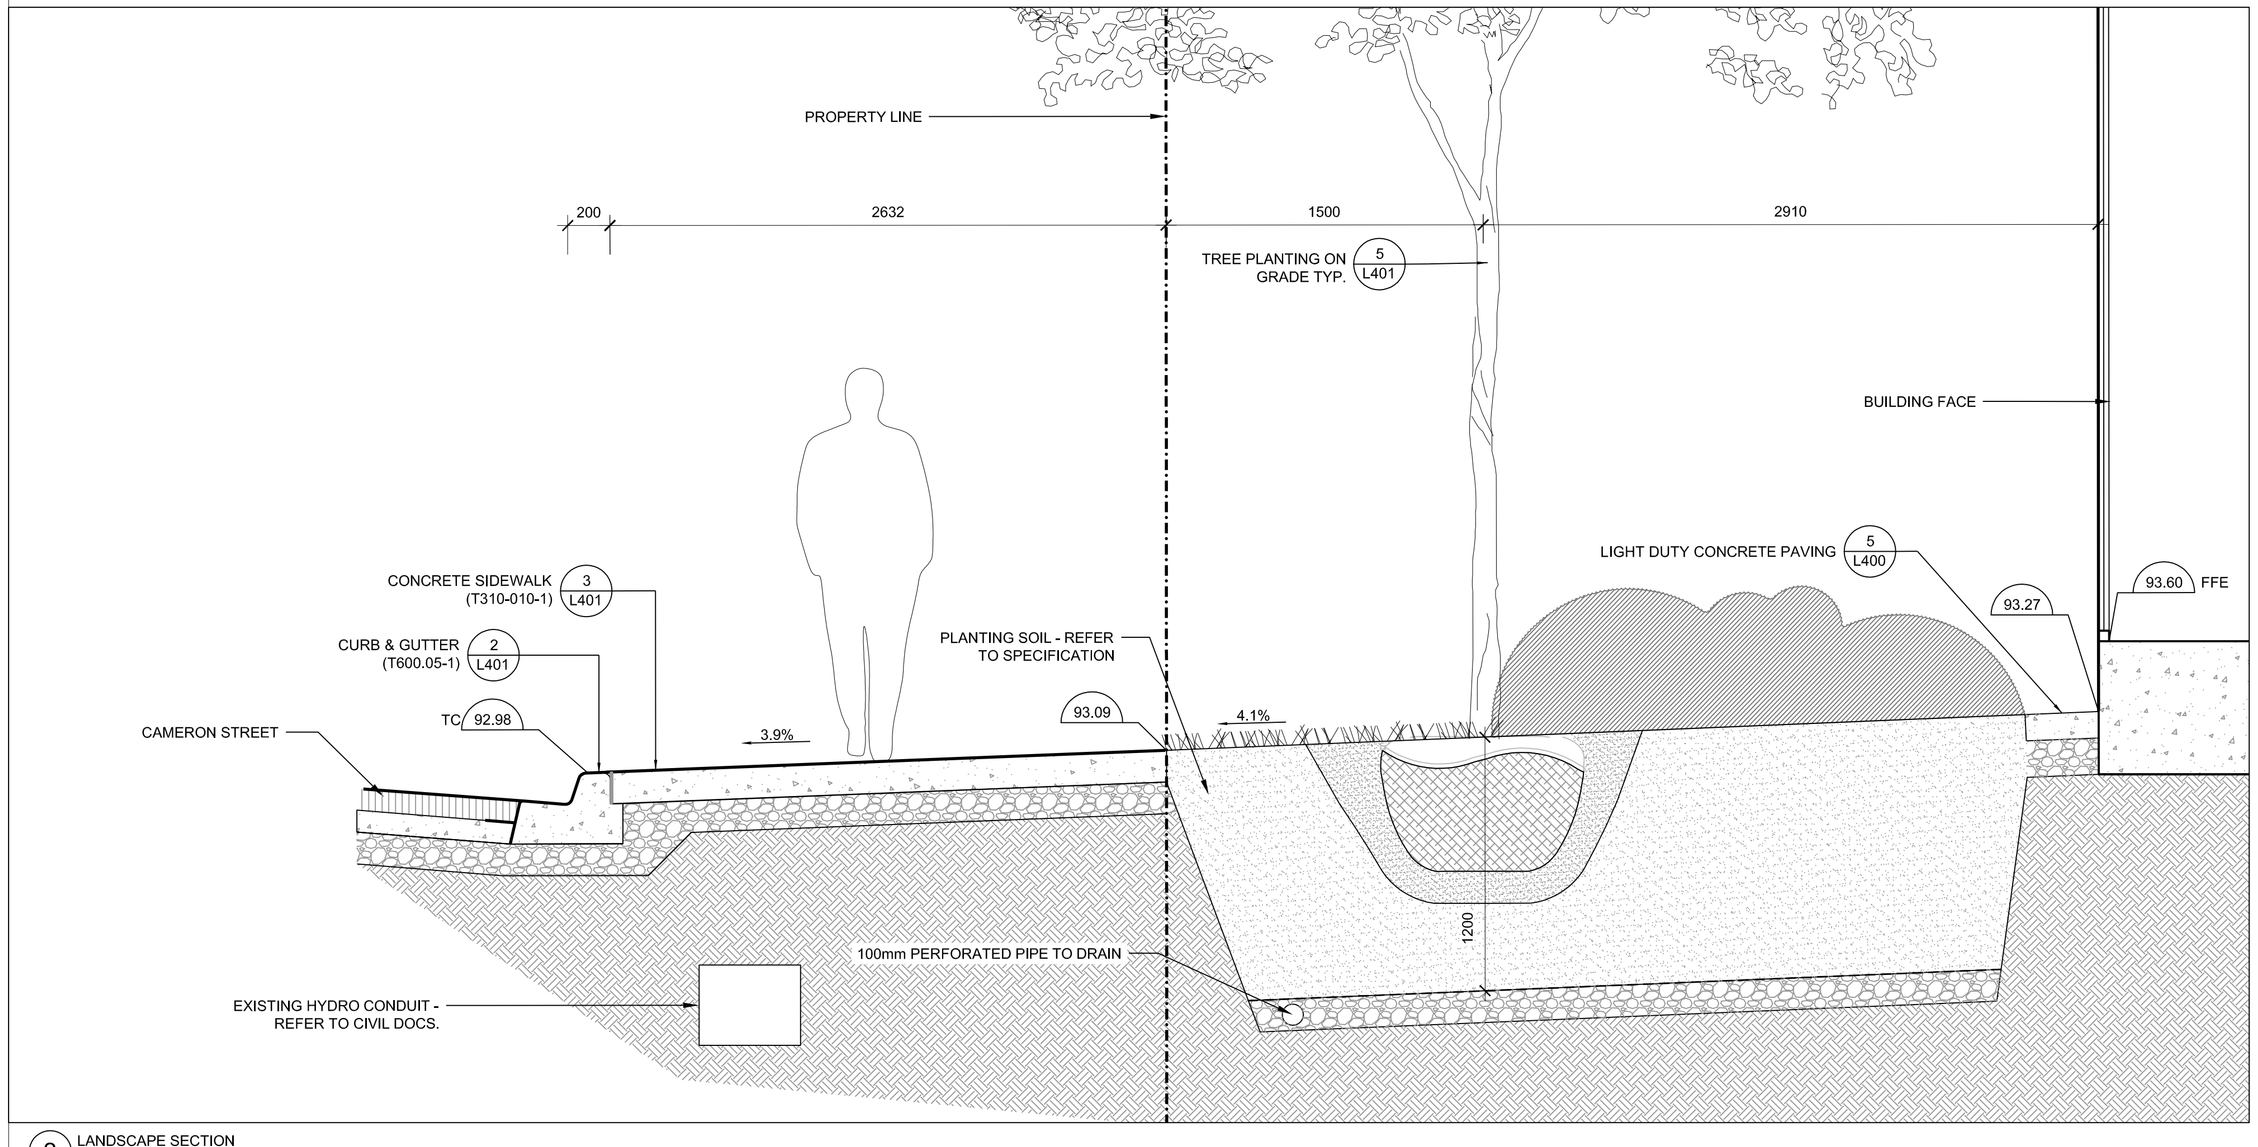

2 LANDSCAPE SECTION
SCALE: 1 : 20

NOTES

LEGEND

ISSUE

6	2015-01-07	ISSUED FOR COORDINATION
5	2014-08-19	ISSUED FOR COORDINATION
4	2014-07-15	ISSUED FOR PERMIT COORDINATION
3	2014-01-10	RE-ISSUED FOR SITE PLAN APPROVAL
2	2013-03-26	ISSUED FOR SITE PLAN APPROVAL
1	2013-03-18	ISSUED FOR COORDINATION

ONTARIO ASSOCIATION OF LANDSCAPE ARCHITECTS
JANET ROSENBERG
OALA
MEMBER

Janet Rosenberg & Studio
Landscape Architecture and Urban Design
t 416 656 6665 f 416 656 5756 www.jrstudio.ca
148 Kenwood Avenue, Toronto Ontario M6C 2S3 Canada

TRIDEL

TORONTO COMMUNITY HOUSING CORPORATION

SQ ALEXANDRA PARK - BLOCK 11

LANDSCAPE SECTIONS

SCALE:	1:20
DRAWN:	JRS
CHECKED:	
PROJECT NUMBER:	13-101
DRAWING DATE:	2013-02-28

L301