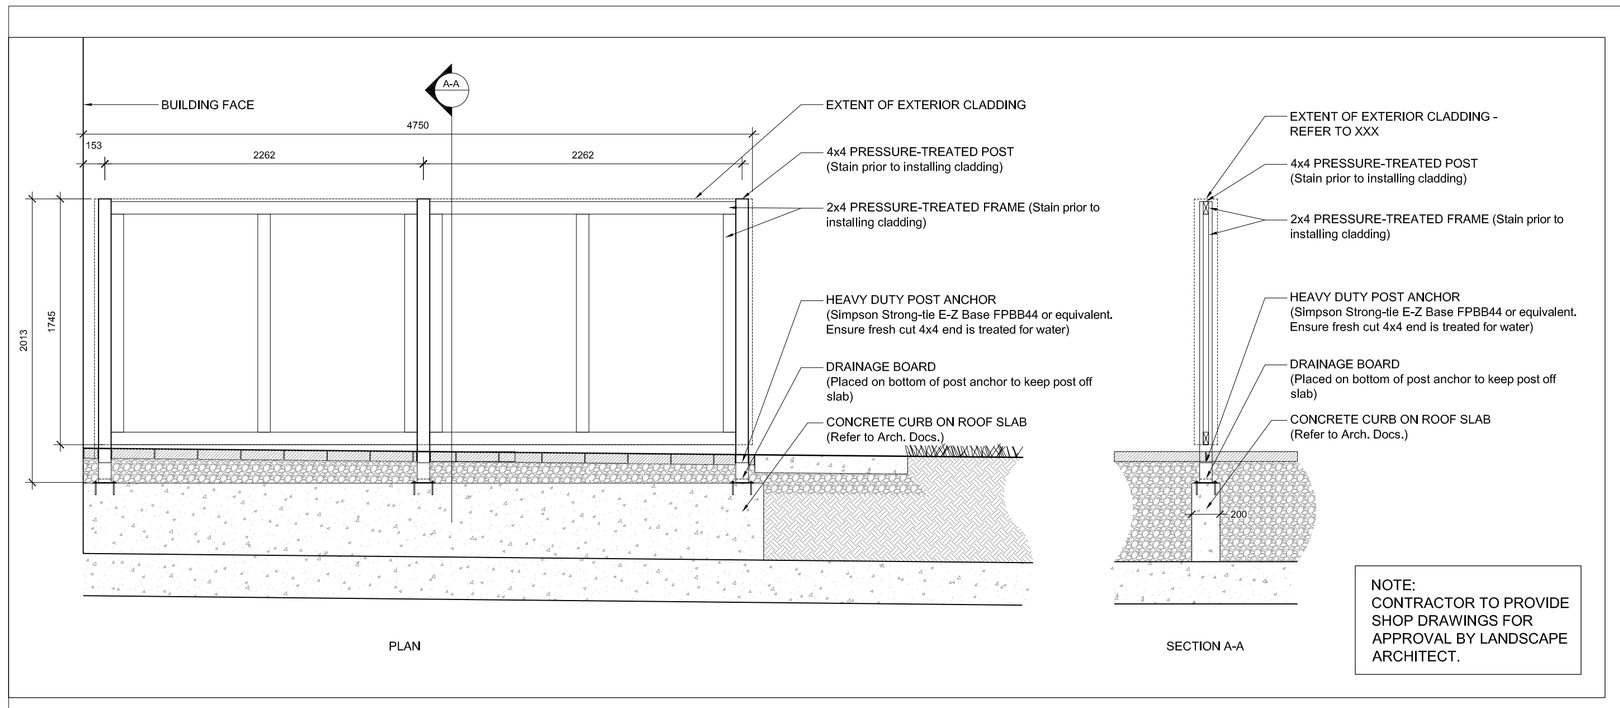

NOTE:
CONTRACTOR TO PROVIDE SHOP DRAWINGS FOR APPROVAL BY LANDSCAPE ARCHITECT.

1 REAR PRIVACY SCREEN - FRAME
SCALE: 1 : 30

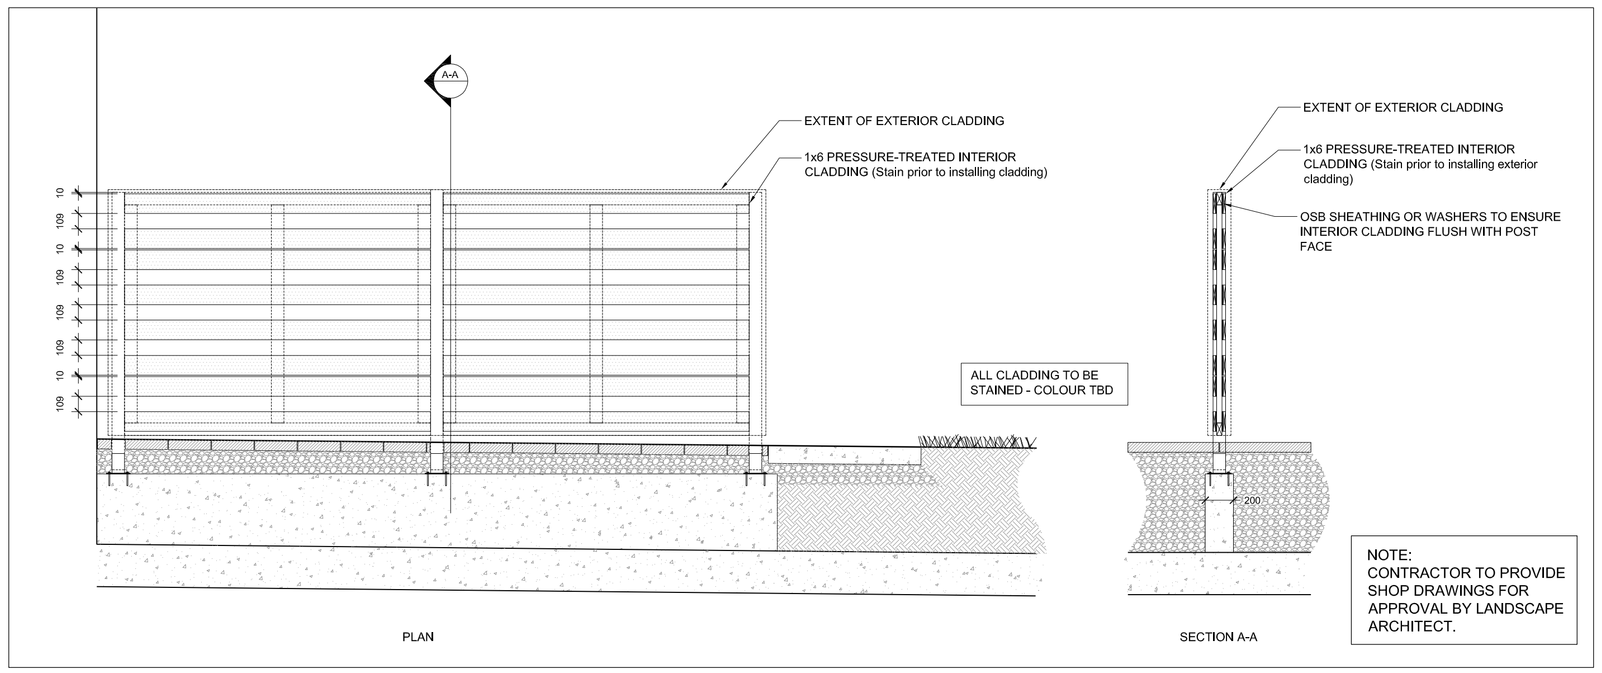

NOTE:
CONTRACTOR TO PROVIDE SHOP DRAWINGS FOR APPROVAL BY LANDSCAPE ARCHITECT.

2 REAR PRIVACY SCREEN - INTERIOR CLADDING
SCALE: 1 : 30

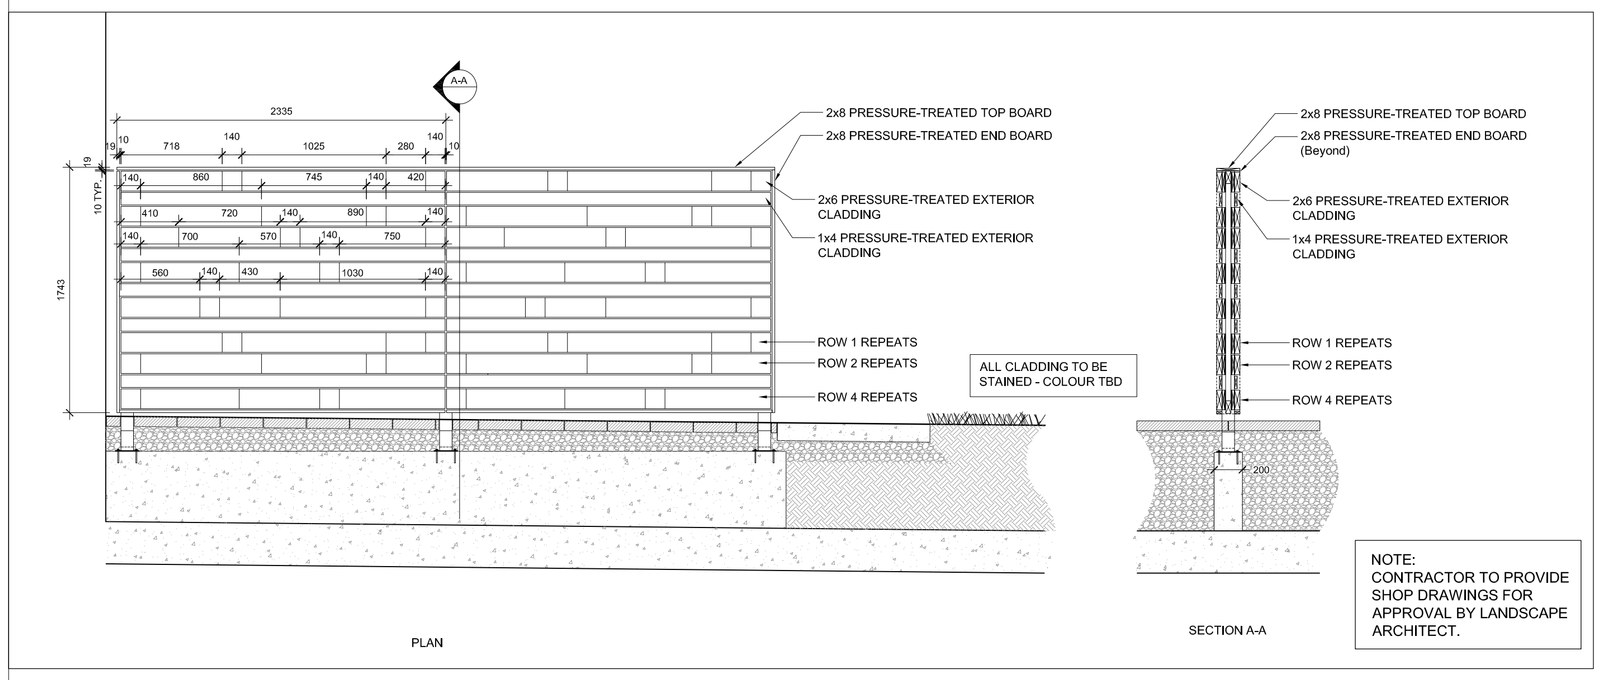

NOTE:
CONTRACTOR TO PROVIDE SHOP DRAWINGS FOR APPROVAL BY LANDSCAPE ARCHITECT.

3 REAR PRIVACY SCREEN - EXTERIOR CLADDING
SCALE: 1 : 30

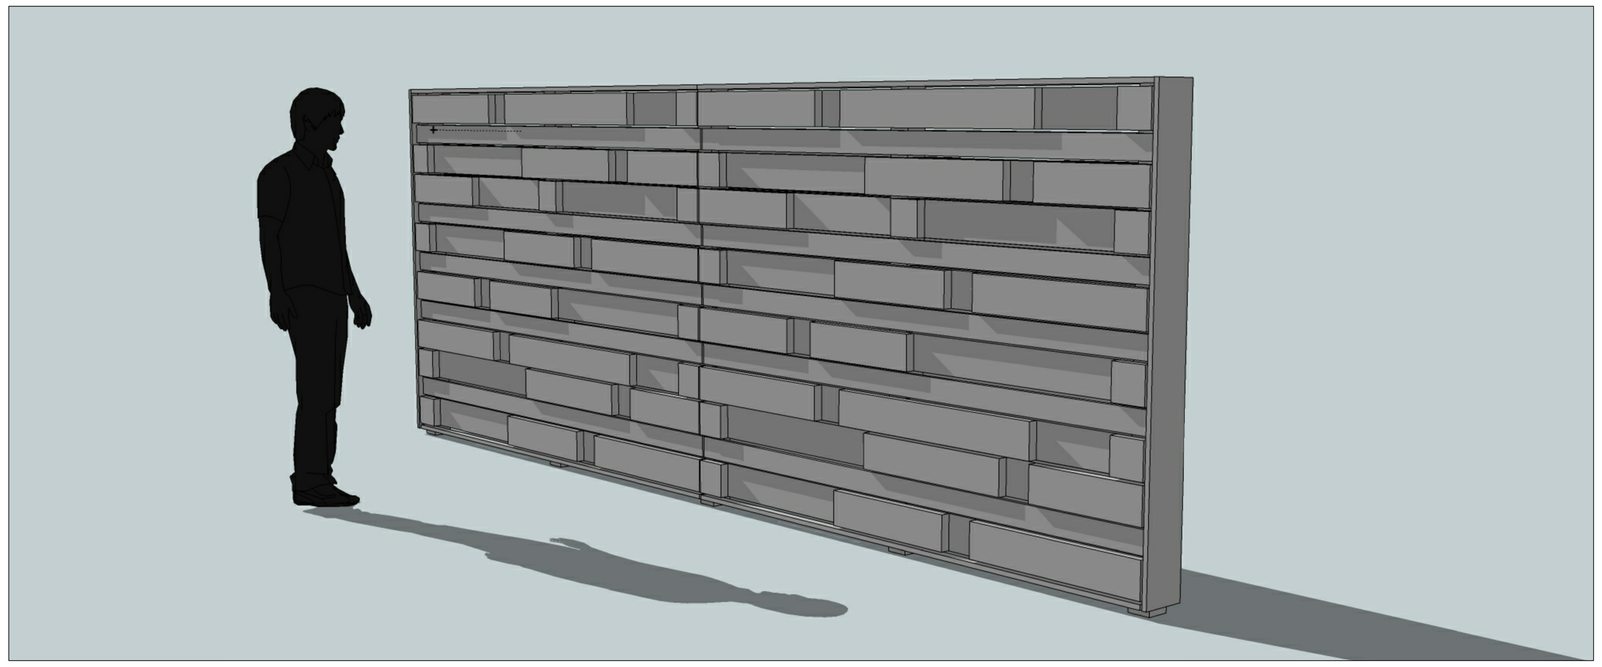

4 REAR PRIVACY SCREEN - AXONOMETRIC CONCEPT
SCALE: NTS

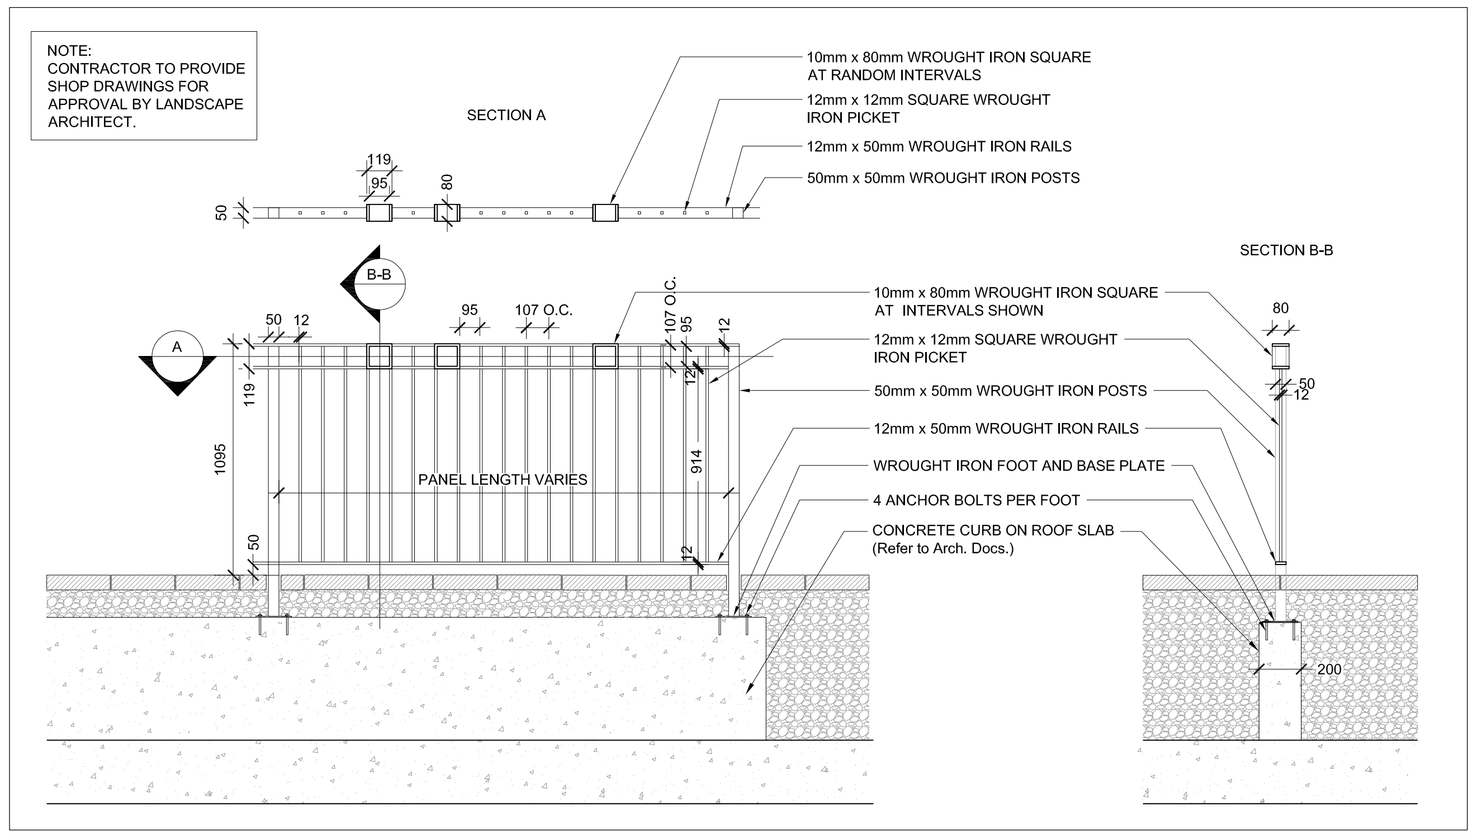

5 METAL FENCE WITH DECORATIVE SQUARE BORDER
SCALE: 1 : 10

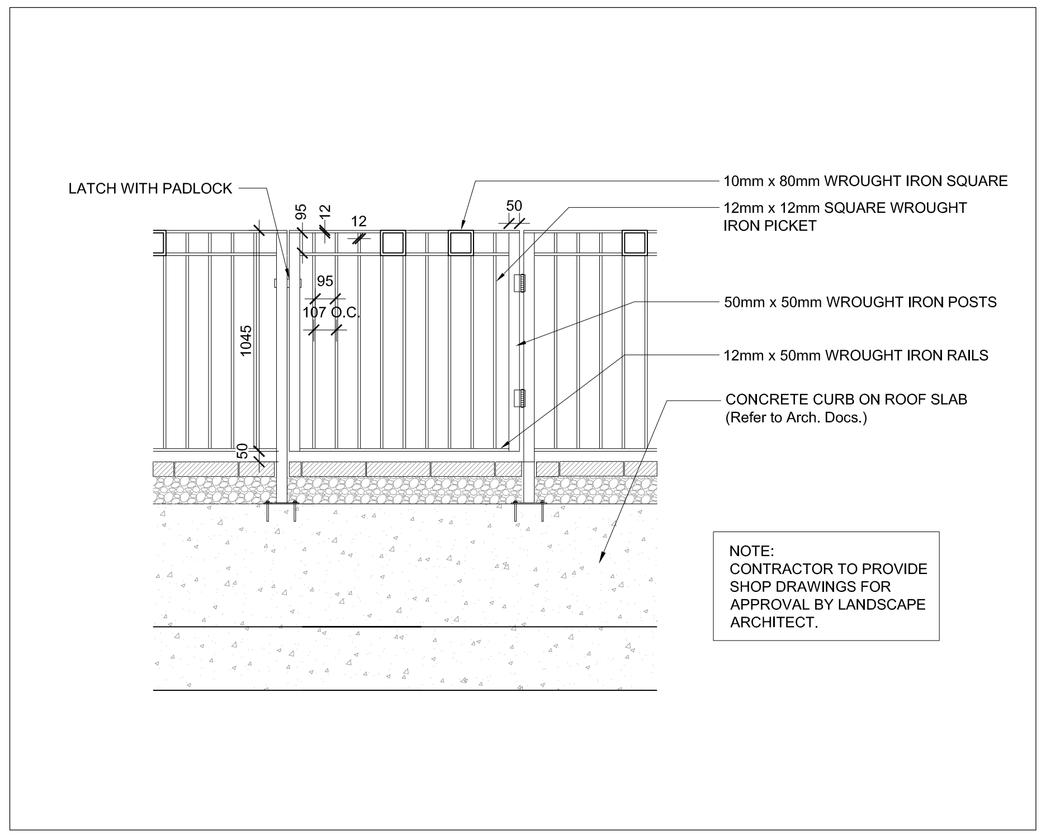

NOTE:
CONTRACTOR TO PROVIDE SHOP DRAWINGS FOR APPROVAL BY LANDSCAPE ARCHITECT.

6 METAL GATE WITH DECORATIVE SQUARE BORDER
SCALE: 1 : 10

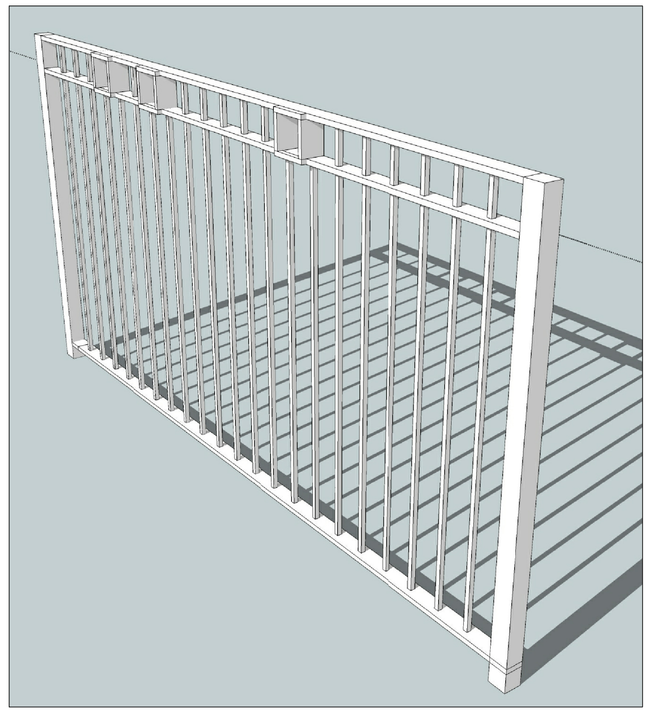

7 METAL FENCE WITH DECORATIVE SQUARE BORDER - AXONOMETRIC CONCEPT
SCALE: NTS

NOTES

NOTE:
FOR CONCRETE REINFORCEMENT REFER TO STRUCTURAL DOCS.

LEGEND

ISSUE

7	2015-01-07	ISSUED FOR COORDINATION
6	2014-08-19	ISSUED FOR COORDINATION
5	2014-07-15	ISSUED FOR PERMIT COORDINATION
4	2014-05-29	RE-ISSUED FOR SITE PLAN APPROVAL
3	2014-01-10	RE-ISSUED FOR SITE PLAN APPROVAL
2	2013-03-26	ISSUED FOR SITE PLAN APPROVAL
1	2013-03-18	ISSUED FOR COORDINATION

ONTARIO ASSOCIATION OF LANDSCAPE ARCHITECTS
JANET ROSENBERG
OALA
MEMBER

Janet Rosenberg & Studio
Landscape Architecture and Urban Design
t 416 656 6665 f 416 656 5756 www.jrstudio.ca
148 Kenwood Avenue, Toronto Ontario M6C 2S3 Canada

TRIDEL

TORONTO COMMUNITY HOUSING CORPORATION

SQ ALEXANDRA PARK - BLOCK 11

LANDSCAPE DETAILS

SCALE:	AS NOTED
DRAWN:	JRS
CHECKED:	JRS
PROJECT NUMBER:	13-101
DRAWING DATE:	2013-02-28

L402