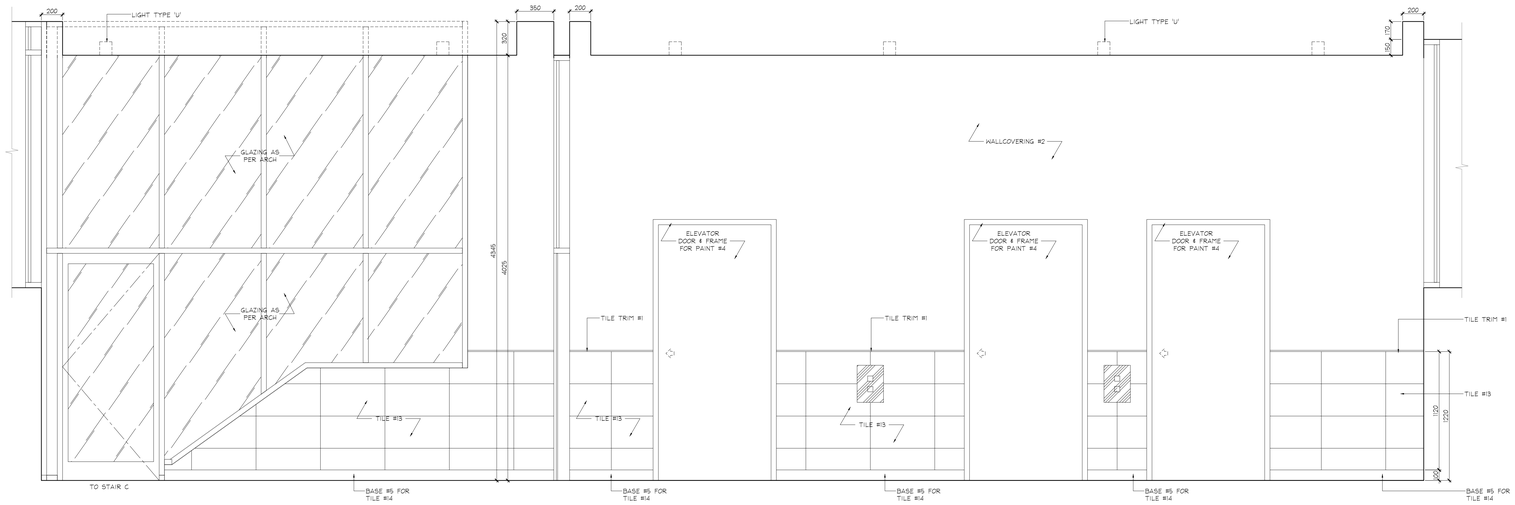

1 ID2.0.0 ELEVATION
P2 LEVEL
ELEVATOR LOBBY
SCALE 1:20

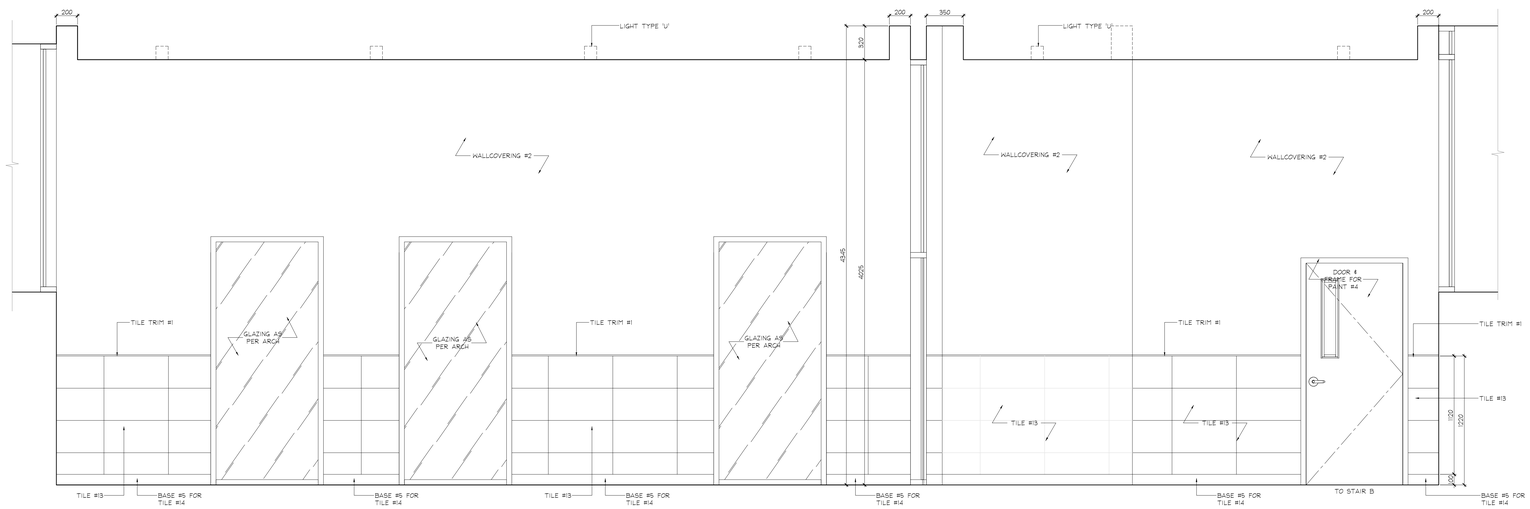

2 ID2.0.0 ELEVATION
P2 LEVEL
ELEVATOR LOBBY
SCALE 1:20

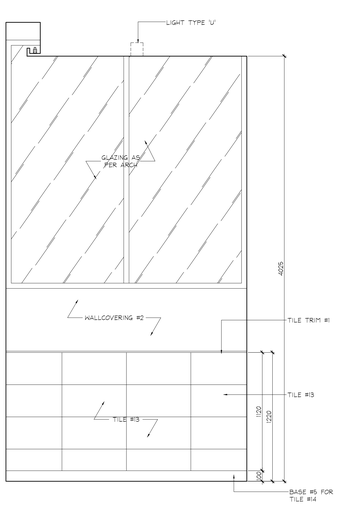

3 ID2.0.0 ELEVATION
P2 LEVEL
ELEVATOR LOBBY
SCALE 1:20

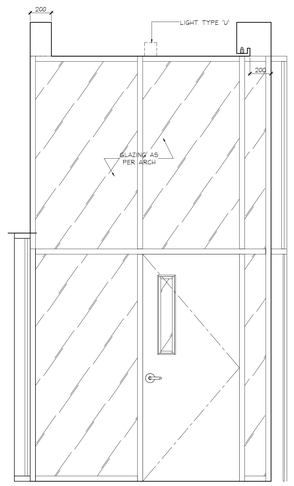

4 ID2.0.0 ELEVATION
P2 LEVEL
ELEVATOR LOBBY
SCALE 1:20

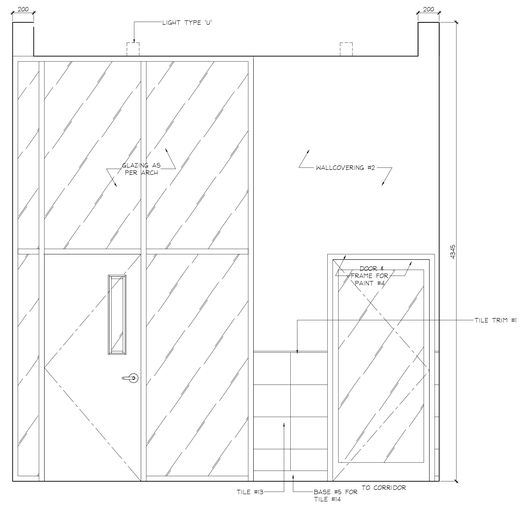

5 ID2.0.0 ELEVATION
P2 LEVEL
VESTIBULE
SCALE 1:20

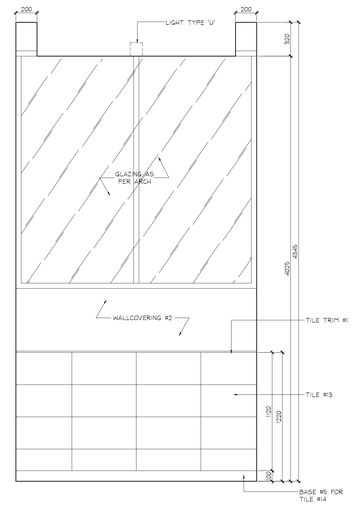

6 ID2.0.0 ELEVATION
P2 LEVEL
VESTIBULE
SCALE 1:20

DO NOT SCALE DRAWINGS.

CONTRACTOR MUST VERIFY ALL DRAWINGS, DIMENSIONS, DETAILS AND SPECIFICATIONS, AND REPORT ANY DISCREPANCIES TO *UNION 31 INC.* BEFORE PROCEEDING WITH WORK. MATERIALS MAY NOT BE SUBSTITUTED WITHOUT WRITTEN APPROVAL FROM *UNION 31 INC.*

ALL DRAWINGS AND SPECIFICATIONS ARE INSTRUMENTS OF SERVICE AND THE PROPERTY OF *UNION 31 INC.* WHICH MUST BE RETURNED AT THE COMPLETION OF THE WORK.

PRINTED: 26-Jan-15

NO.	DATE	COMMENTS	INI
02	26 JAN / 15	ISSUED FOR TENDER	AP
01	22 AUG / 14	ISSUED FOR PERMIT	AP

REVISIONS:

UNION31

UNION31 INC.
183 BATHURST STREET, STE 201
TORONTO, ON, M5T 2R7, CANADA
TEL: 416-597-1576 FAX: 416-597-2139

PROJECT NAME:
ALEXANDRA PARK
MAIN BUILDING
BLOCK 11
ON, Canada

PROJECT NO.: 13-949

DRAWING/S:
TYPICAL ELEVATIONS

DATE STARTED:	07 AUG / 13	DRAWING NO.:
SCALE:	1 : 20	ID 2.0.0
DRAWN BY:	AP	
APPROVED BY:	KC	

36 x 48