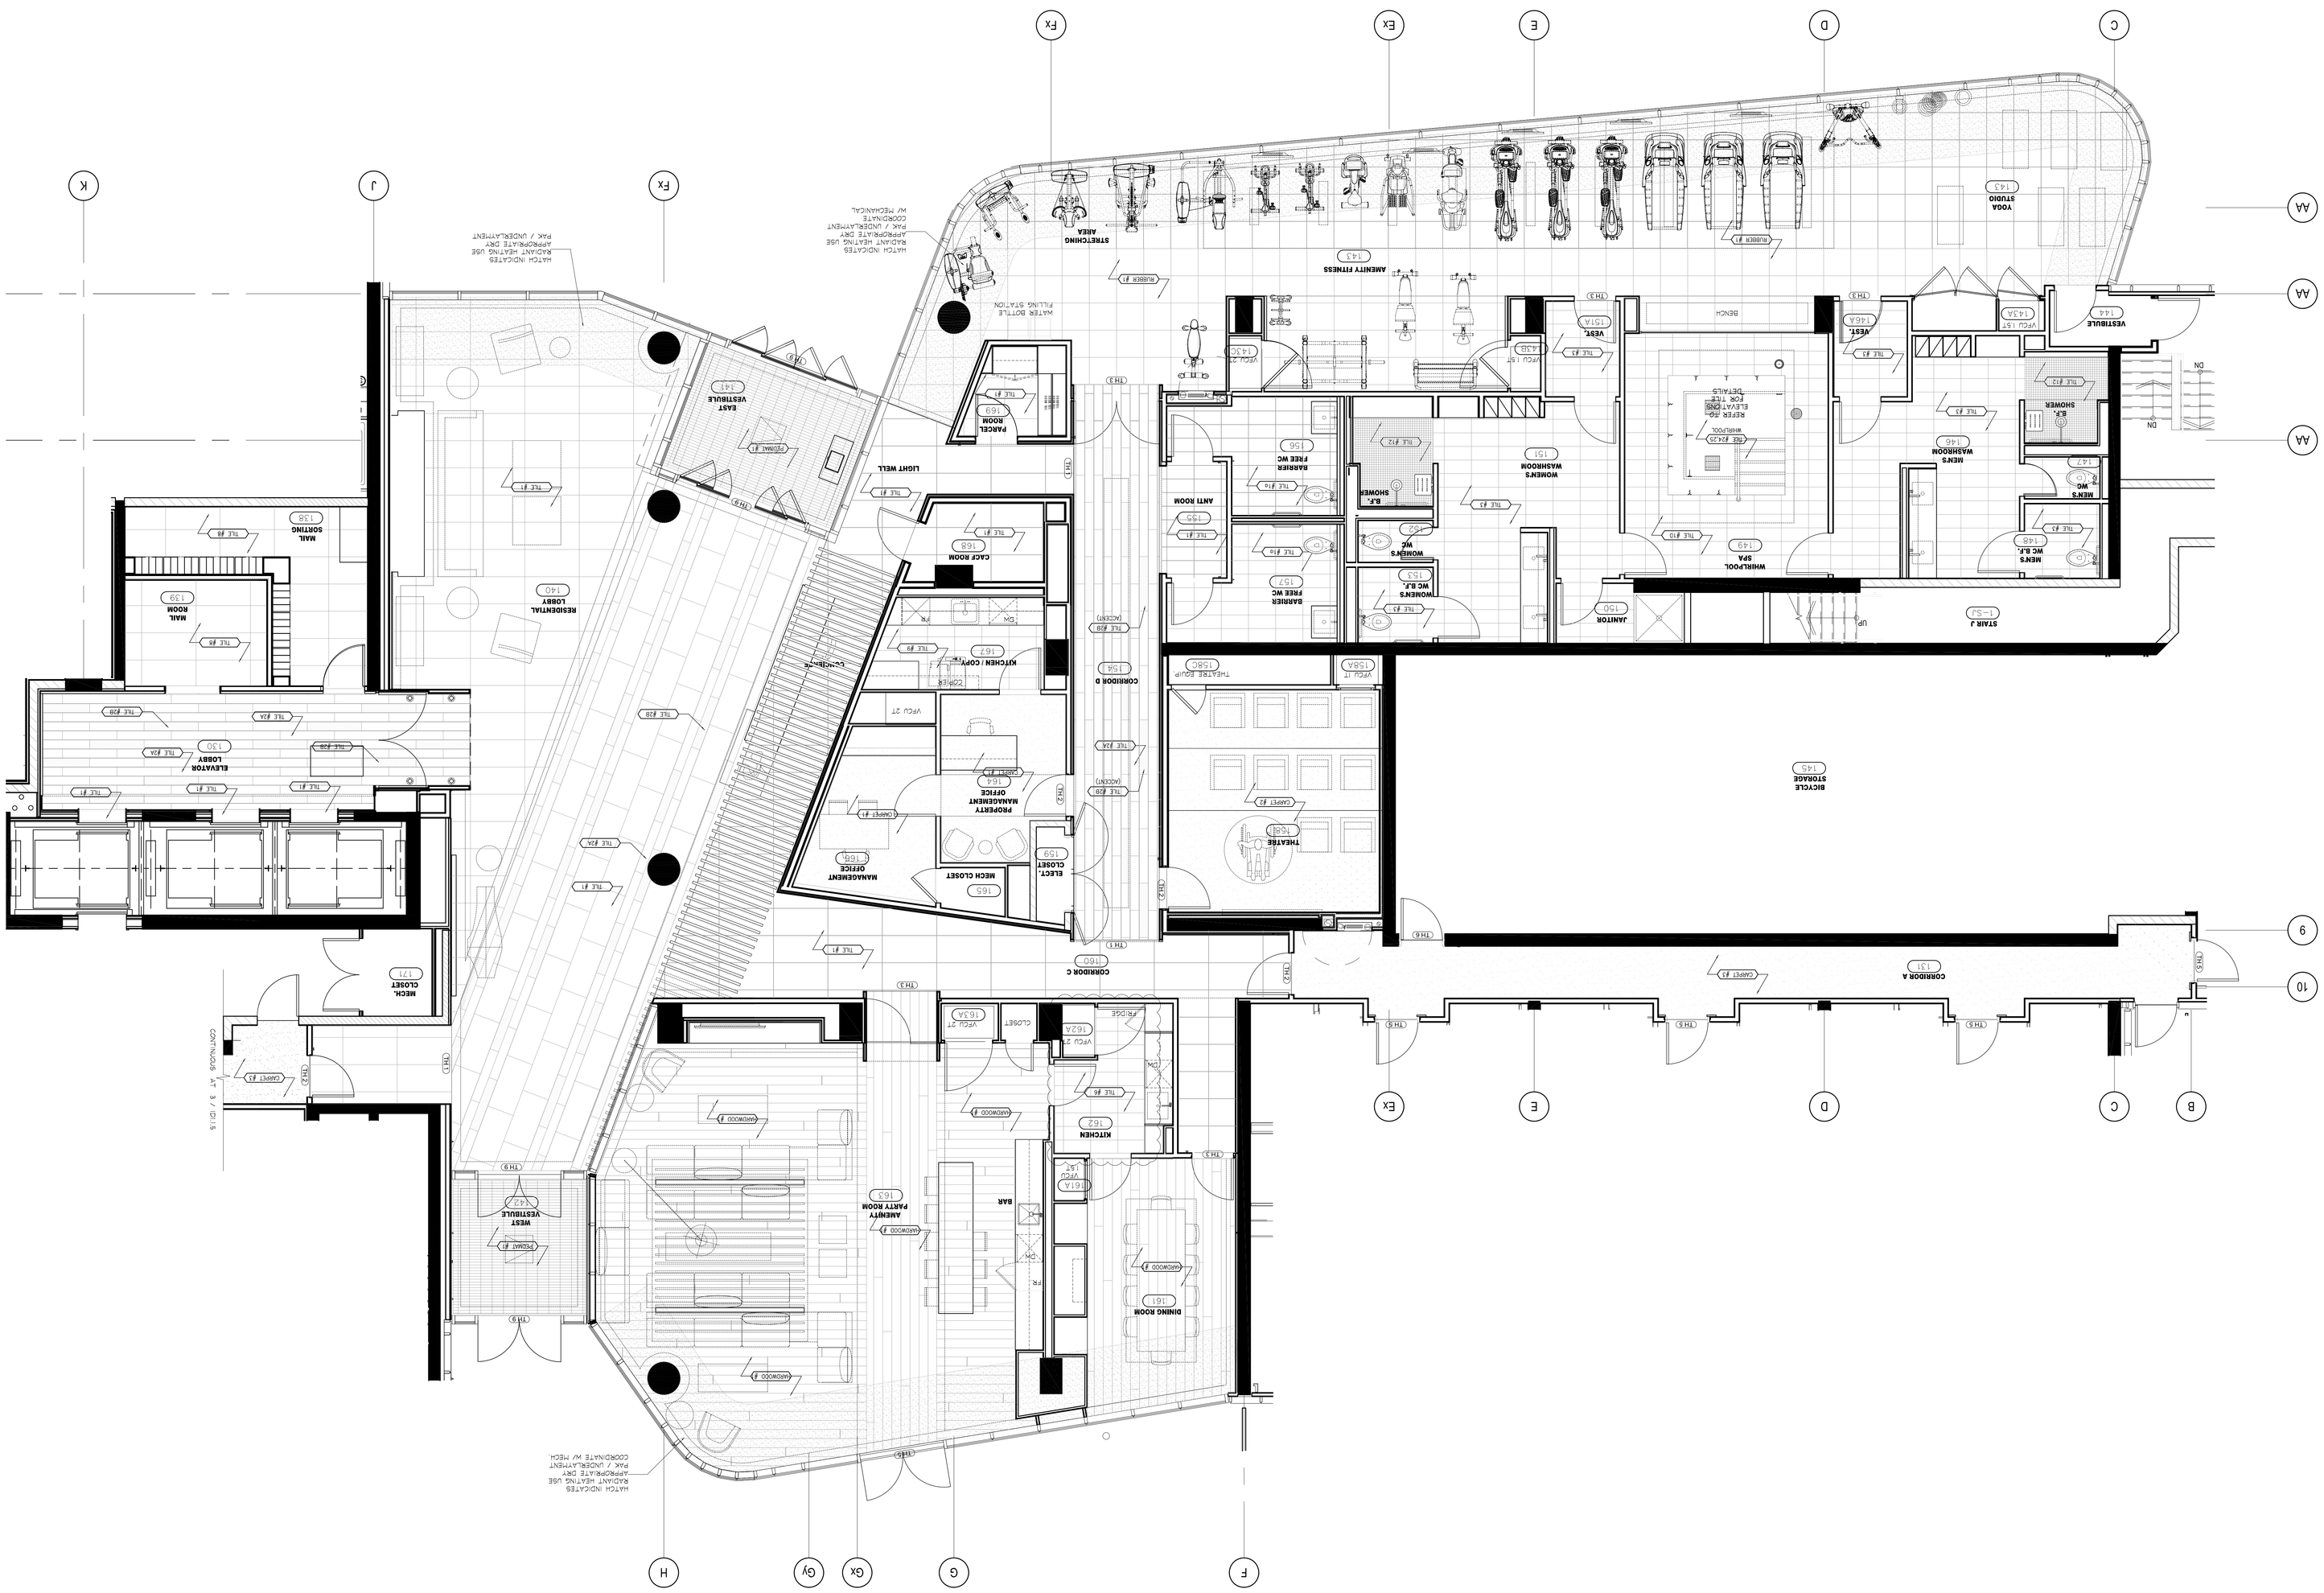


**DO NOT SCALE DRAWINGS.**

CONTRACTOR MUST VERIFY ALL DRAWINGS, DIMENSIONS, DETAILS AND SPECIFICATIONS, AND REPORT ANY DISCREPANCIES TO UNION 31 INC. BEFORE PROCEEDING WITH WORK. MATERIALS MAY NOT BE SUBSTITUTED WITHOUT WRITTEN APPROVAL FROM UNION 31 INC.

ALL DRAWINGS AND SPECIFICATIONS ARE INSTRUMENTS OF SERVICE AND THE PROPERTY OF UNION 31 INC. WHICH MUST BE RETURNED AT THE COMPLETION OF THE WORK.

PRINTED: 25-Aug-15

| REVISIONS: | | | |
|---|---|---|---|
| NO | DATE | COMMENTS | INI |
| 01 | 22 AUG / 14 | ISSUED FOR PERMIT | AP |
| 02 | 26 JAN / 15 | ISSUED FOR TENDER | AP |
| 03 | 06 MAR / 15 | ISSUED FOR TILE TENDER | AP |
| 05 | 13 MAY / 15 | ADDENDUM #2 | CB |
| 08 | 11 JUNE / 15 | SITE INSTRUCTION #1 | CB |
| 09 | 16 JUNE / 15 | ISSUED FOR FINISH CAMERNTRY | CB |
| 10 | 15 JULY / 15 | ISSUED FOR TRIM CAMERNTRY TENDER | CB |
| 11 | 20 AUG / 15 | ISSUED FOR DRYWALL TENDER | CB |
| 13 | 24 AUG / 15 | RE: ISSUED FOR DRYWALL TENDER | CB |

UNION 31

**UNION31 INC.**
183 BATHURST STREET, STE 201
TORONTO, ON, M5T 2R7, CANADA
TEL: 416-597-1576 FAX: 416-597-2139

PROJECT NAME:

ALEXANDRA PARK
MAIN BUILDING
BLOCK 11
ON, Canada

| | |
|---|---|
| PROJECT NO.: | 13-949 |
| DRAWING/S: | GROUND FLOOR FLOOR FINISHES PLAN |
| DATE STARTED: | 07 AUG / 13 |
| DRAWING NO.: | ID 1.1.3 |
| SCALE: | 1 : 50 |
| DRAWN BY: | AP |
| APPROVED BY: | KG |