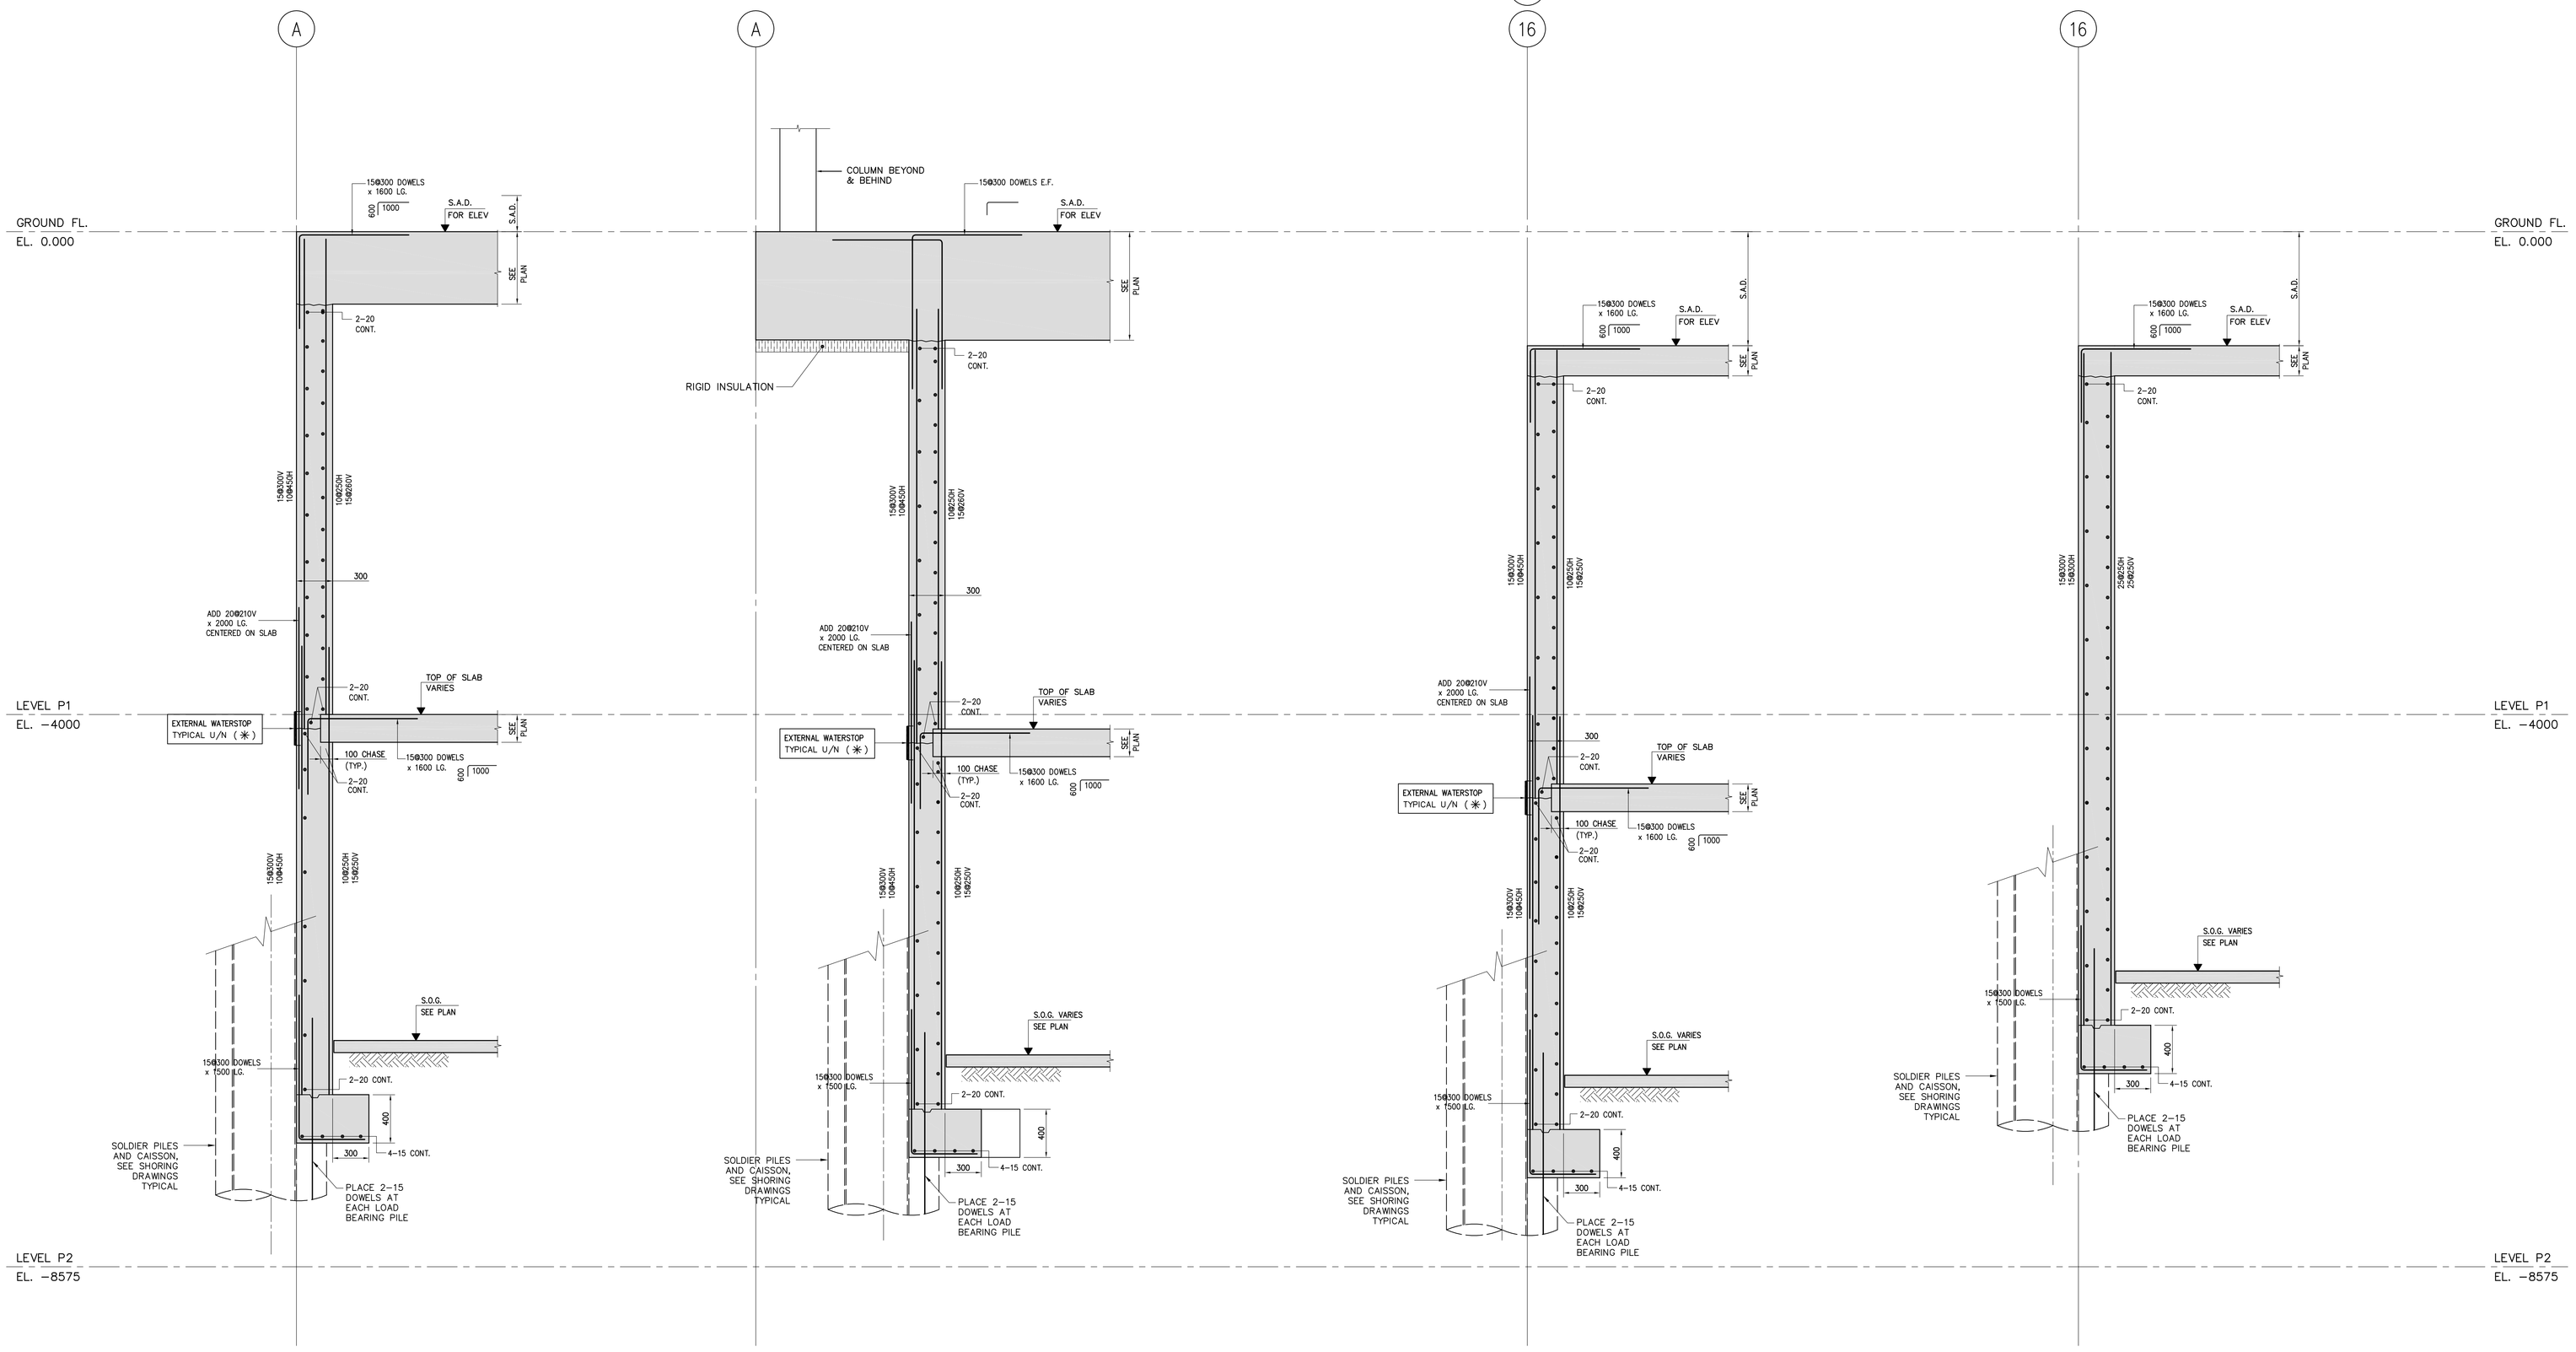

SECTION 1 / S-301
SCALE 1:20

SECTION 2 / S-301
SCALE 1:20

SECTION 3 / S-301
SCALE 1:20

SECTION 4 / S-301
SCALE 1:20

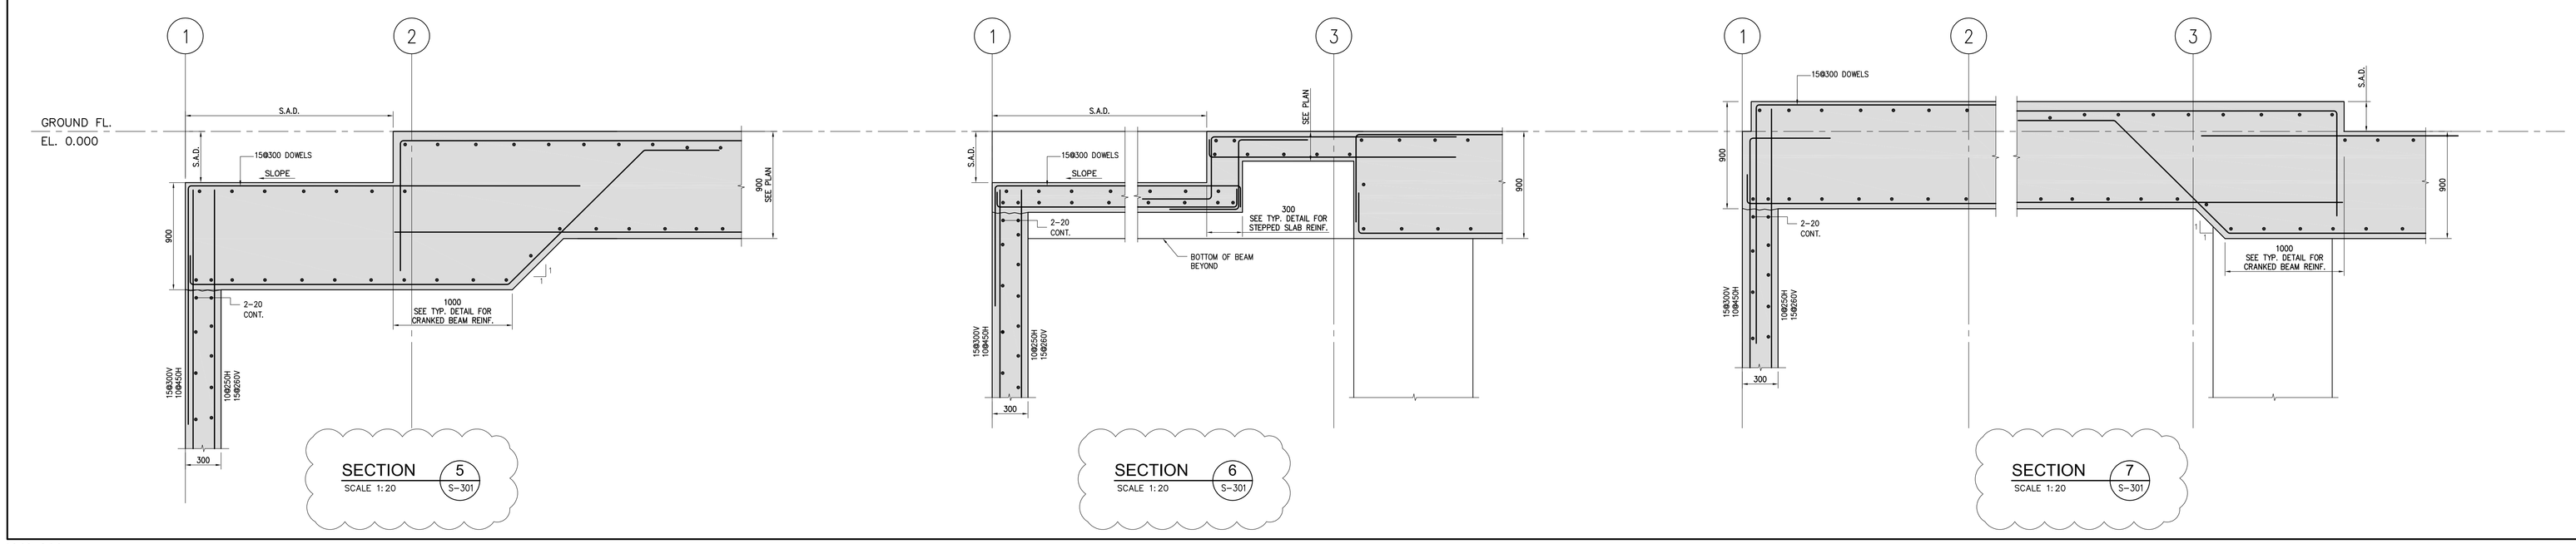

SECTION 5 / S-301
SCALE 1:20

SECTION 6 / S-301
SCALE 1:20

SECTION 7 / S-301
SCALE 1:20

Jablonsky, Ast and Partners
CONSULTING ENGINEERS
1129 LESLIE STREET
DON MILLS, ONT. M3C 2K5
TEL 416-447 7405
FAX 416-447 2771
E-mail jap@astint.on.ca

REGISTERED PROFESSIONAL ENGINEER
P.F. AST
13015
PROVINCE OF ONTARIO

FIRST FLOOR ELEV. 93.60m

no.	Issued / revised	date:
1	ISSUED FOR PERMIT	2014-05-30
2	RE-ISSUED FOR PERMIT	2014-07-15
3	ISSUED FOR FORMING TENDER	2014-08-27
4	CONSTRUCTION REVIEW	2014-12-15
5	RE-ISSUED FOR PERMIT	2015-01-27
6	ISSUED FOR CONSTRUCTION	2015-03-16
7	UPDATED - IFC	2015-04-20

ALEXANDRA PARK - BLOCK 11
TORONTO, ONTARIO

project no:	13015
scale:	1:25
drawn by:	H.W.
reviewed by:	H.P.
date started:	MARCH 2014

FOUNDATION SECTION

S-301