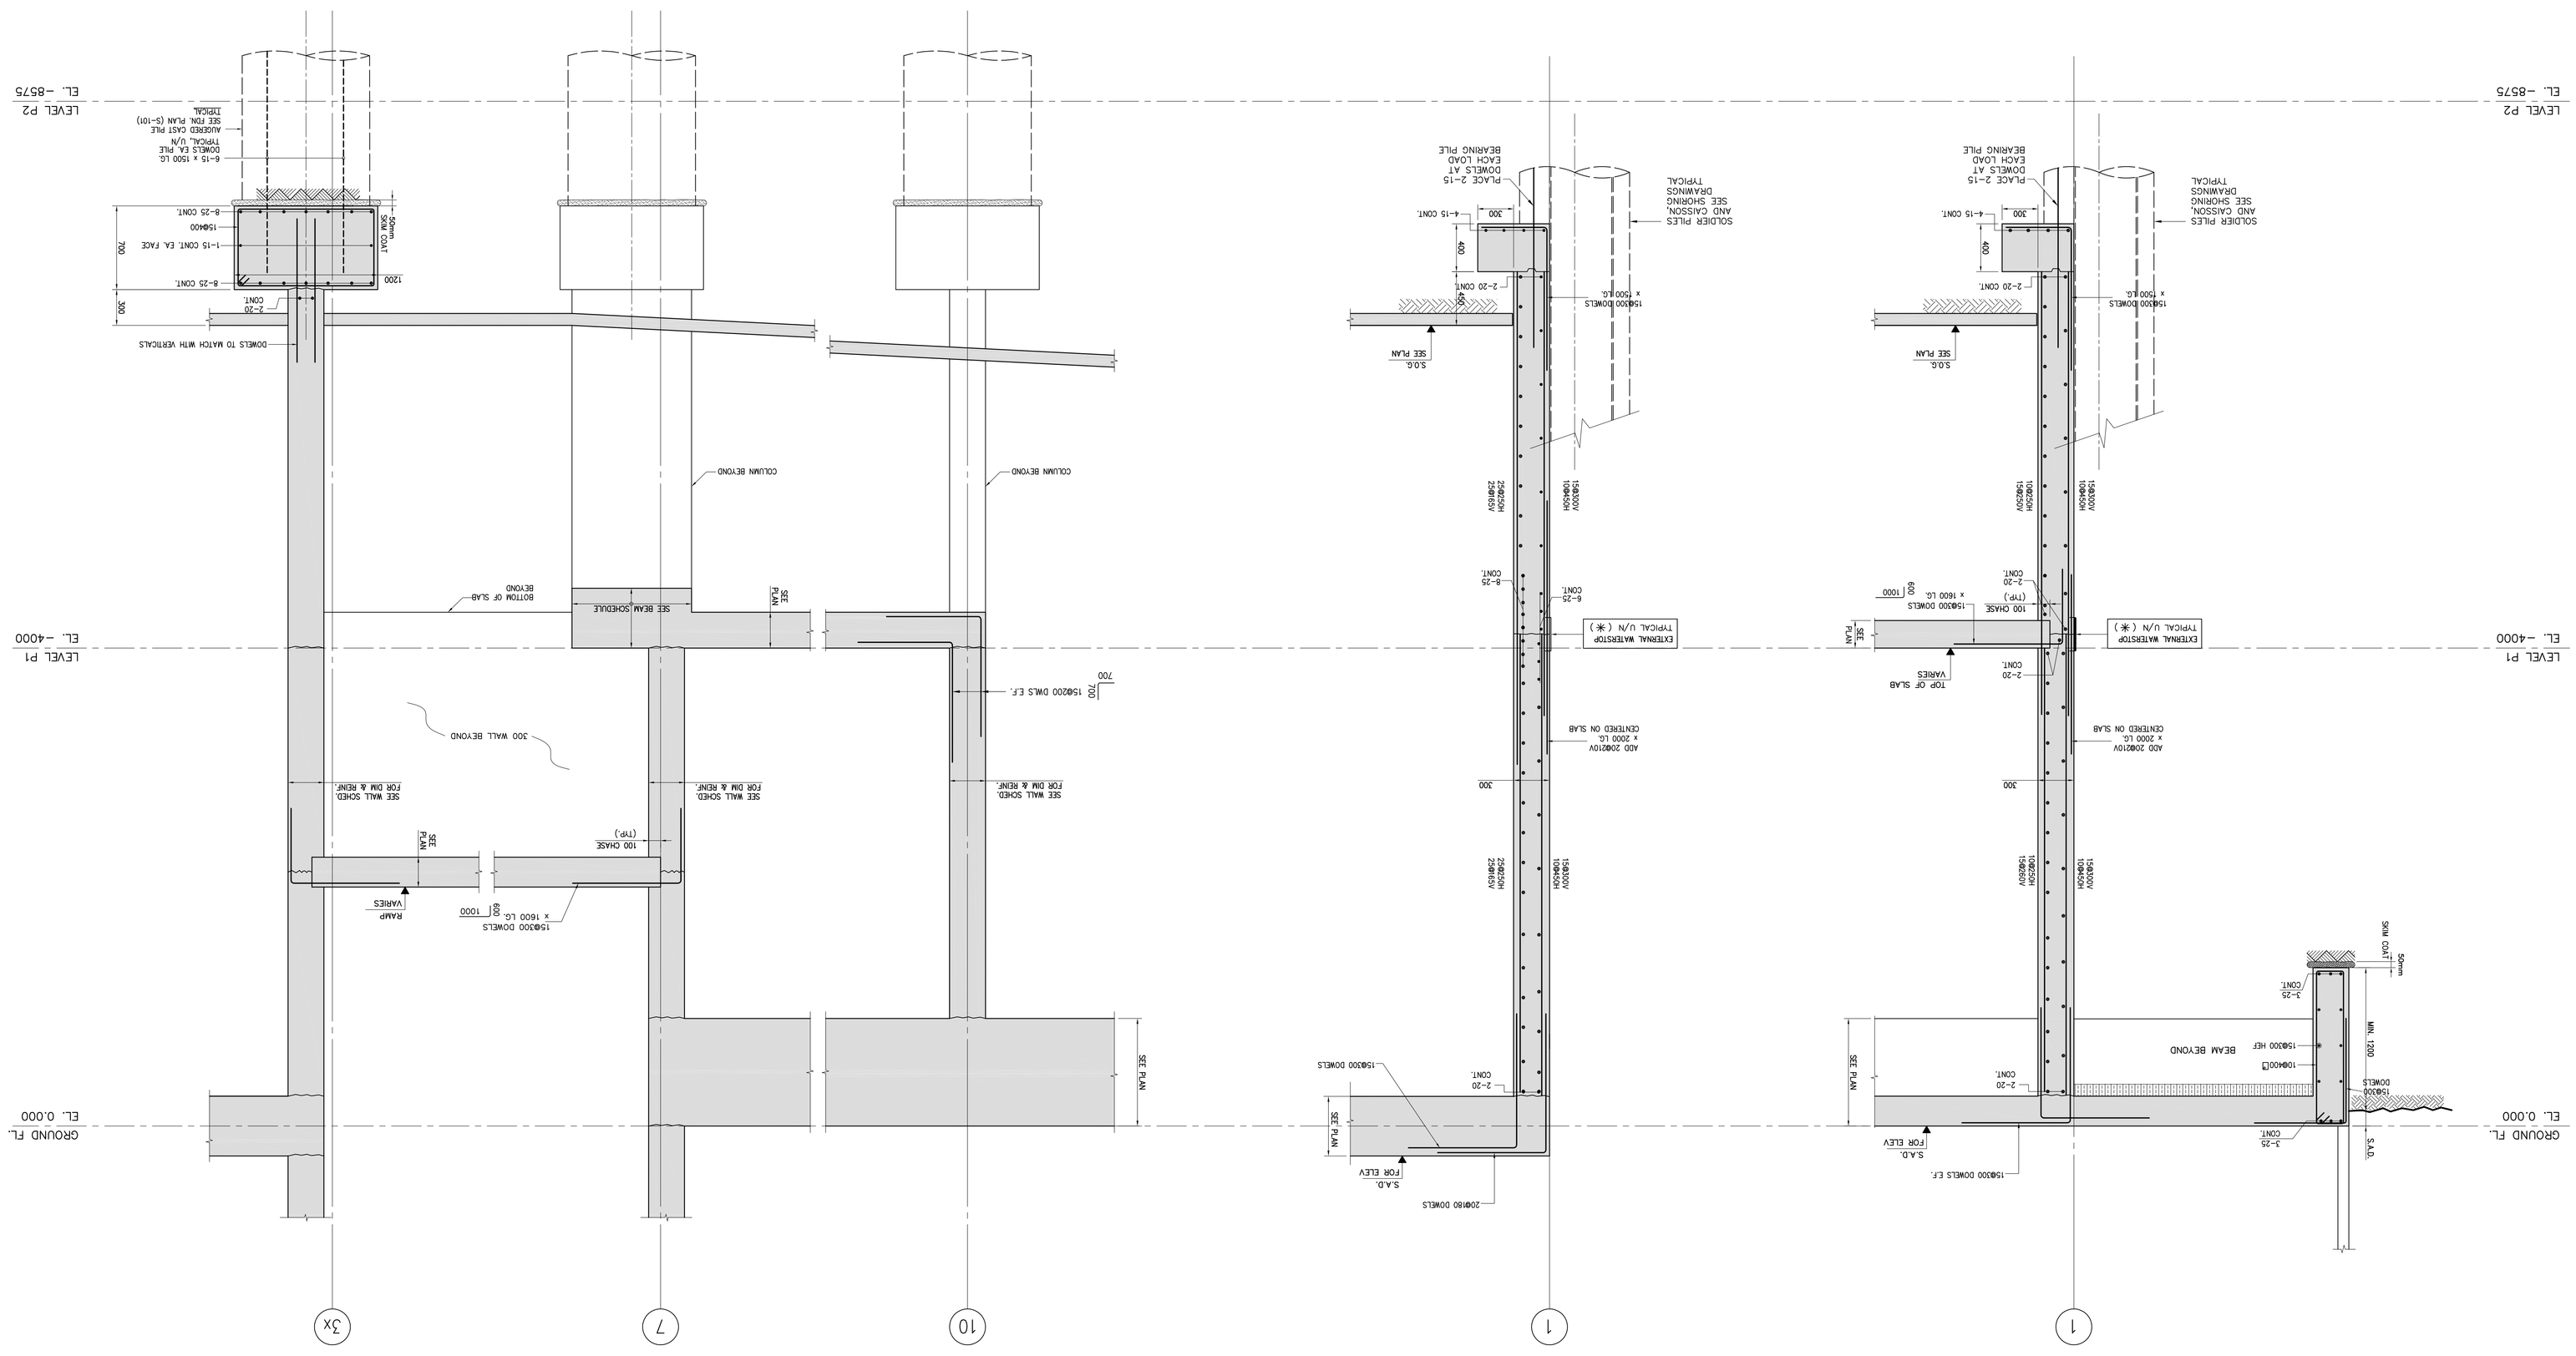

FOUNDATION SECTION

S-303

FIRST FLOOR ELEV. 93.60m

No.	Issued / revised	date
1	ISSUED FOR PERMIT	2014-03-10
2	RE ISSUED FOR PERMIT	2014-07-14
3	ISSUED FOR PERMIT TENDER	2014-08-27
4	CONSTRUCTION REVIEW	2014-10-10
5	RE ISSUED FOR PERMIT	2015-01-07
6	ISSUED FOR CONSTRUCTION	2015-01-14
7	UPDATED - PC	2015-03-20

ALEXANDRA PARK - BLOCK 11

TORONTO, ONTARIO

project no: 13015
scale: 1:25
drawn by: H.M.
reviewed by: H.P.
date issued: MARCH 2014

Jablonsky, Ast and Partners
CONSULTING ENGINEERS
1129 KING STREET
DON MILLS ON, M3C 3K5
TEL 416-447 7405
FAX 416-447 2771
E-mail jae@ahtd.on.ca

P.F. AST
13015