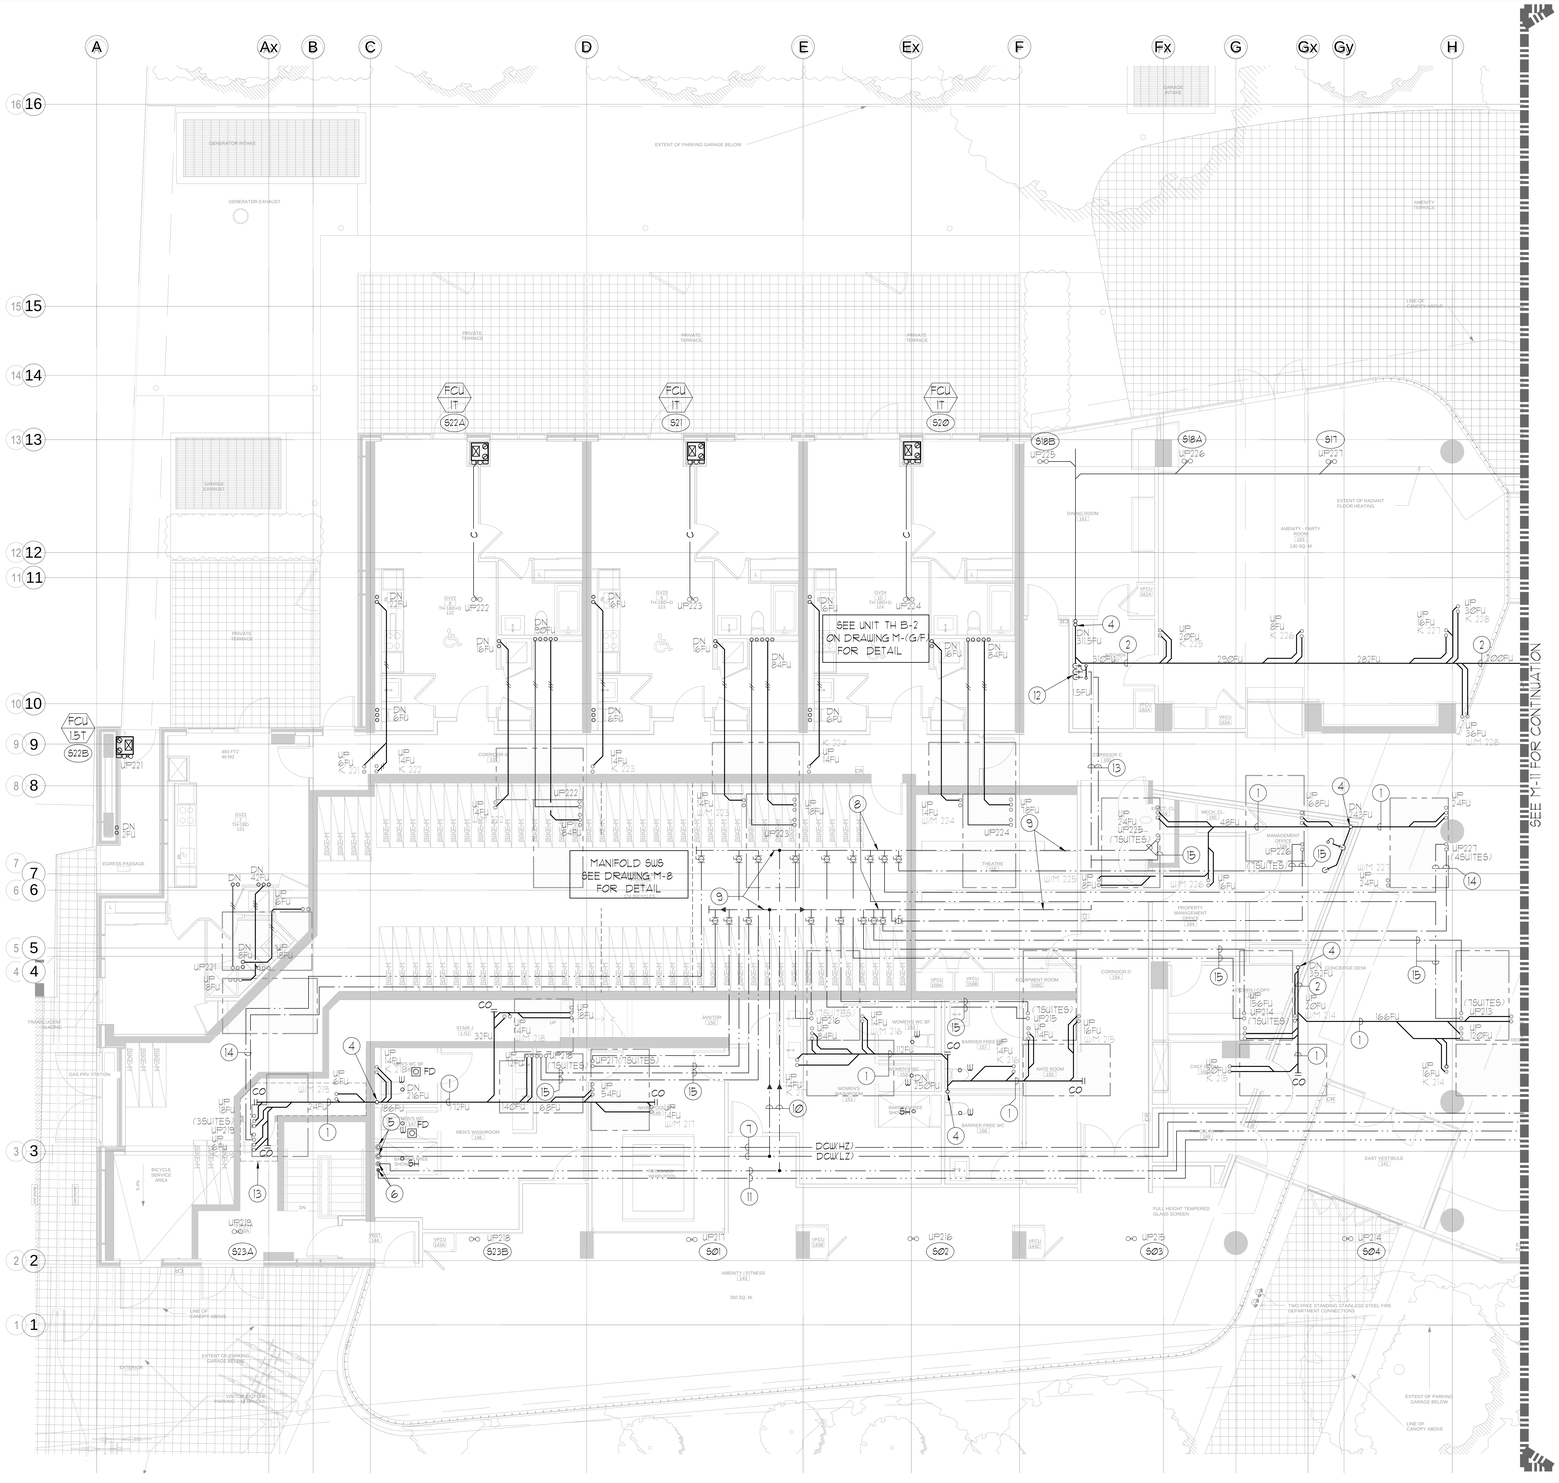

REFER TO DWG. M-X FOR GENERAL AND ACOUSTIC NOTES

CLEAR FLOOR TO UNDERSLAB = 4050mm
CLEAR PRODUCT= 3000mm
COMPLETE DROP CEILING =1000mm FOR DUCT/PIPES
ROOF DRAINS & TERRACE DRAINS FROM 2/F

NOTES:

1. 100ø SAN @ 1%.
2. 150ø SAN @ 1%.
3. 100ø SAN DOWN.
4. 150ø SAN DOWN.
5. 100ø DCW (LZ) & 100ø DCW (HZ) FROM BELOW.
6. 75ø DHW (LZ) FROM BELOW & 50ø DHWR (LZ) DOWN.
7. 100ø DCW (LZ) & 100ø DCW (HZ).
8. 63ø DCW & 50ø DHW.
9. 50ø DCW & 38ø DHW.
10. 75ø DCW & 63ø DHW.
11. 75ø DHW & 50ø DHWR.
12. PIPES INSIDE 2HR FIRE RATED ENCLOSURE. ENCLOSURE BY OTHERS.
13. 13ø DCW & 19ø DHW DOWN TO SERVE (1) SINK.
14. 32ø DCW & 25ø DHW.
15. 38ø DCW & 32ø DHW.

LEGEND MECHANICAL

SYMBOL	DESCRIPTION
	SUPPLY AIR DIFFUSER
	SUPPLY AIR TROFFER
	LINEAR SUPPLY DIFFUSER
T	THERMOSTAT
S	FAN SWITCH
	RETURN AIR GRILLE
	EXHAUST AIR GRILLE
	SUPPLY DUCT UP
	SUPPLY DUCT DOWN
	RETURN DUCT UP
	RETURN DUCT DOWN
	EXHAUST DUCT UP
	EXHAUST DUCT DOWN
FD	FIRE DAMPER
BD	BALANCING DAMPER
M	MOTORIZED DAMPER
MFD	MOTORIZED FIRE DAMPER
BDD	BACKDRAFT DAMPER
OBD	OPPOSED BLADE VOLPE CONTROL DAMPER CW/LOCKING QUADRANT
	TURNING VANES
	FLEXIBLE CONNECTION
	ACOUSTIC INSULATION
XX	TYPE OF EQUIPMENT EQUIPMENT IDENTIFICATION
XX-XX	TYPE OF DIFFUSER OR GRILLE
XXX	TYPE OF DIFFUSER OR GRILLE NECK SIZE
XXX	AIRFLOW (CFM OR L/s)
S, S	STARTER / 3 PHASE / 1 PHASE /
S	N-SUITE ERV MASTER SWITCH
S	FAN SWITCH / N-SUITE ERV OVERRIDE BUTTON
CO	CO SENSOR
G	GAS LINE
G	GAS METER
G	GAS COCK
PR	PRESSURE REDUCING VALVE
S	SANITARY ABOVE GRADE
S	SANITARY BELOW GRADE
S	STORM ABOVE GRADE
S	STORM BELOW GRADE
W	DOMESTIC COLD WATER
W	DOMESTIC HOT WATER
W	DOMESTIC HOT WATER RECIRCULATION
V	SANITARY VENT
W	WATER METER
FD	FLOOR DRAIN
FFD	FUNNEL FLOOR DRAIN
HD	HUB DRAIN
RD	ROOF DRAIN
SLD	SLAB DRAIN
AD	AREA DRAIN
BLAD	BI-LEVEL AREA DRAIN
CB	CATCH BASIN
	SANITARY TRAP
	ELBOW UP
	ELBOW DOWN
CO	WALL CLEANOUT
CO	FLOOR CLEANOUT
HB	HOSE BIBB
NFHB	NON-FREEZE HOSE BIBB
	GLOBE VALVE
	GATE VALVE
	BALL VALVE
	BUTTERFLY VALVE
	PRESSURE REDUCING VALVE
	CHECK VALVE
	CAP
CA	COMPRESSED AIR OUTLET
NV	BACKFLOW PREVENTER
	CIRCUIT BALANCING VALVE
	MULTIPLE PIPES / - DENOTES NO. OF PIPES
T	TEMPERATURE SENSOR
T	THERMOMETER
2	2-WAY MODULATING VALVE
3	3-WAY MODULATING VALVE
TW	STRAINER - TWIN/POWELL CW/ 10" BUSHING & 10" PLUG
XXX	FLOOR ELEVATION ABOVE LEVEL
XXX	FLOOR ELEVATION ABOVE LEVEL
XXX	HEADROOM (FLOOR TO U/S HEIGHT)

DATE	NO	DESCRIPTION	BY
07/10/14	2	RE-ISSUED FOR PERMIT	E.P.
05/30/14	1	ISSUED FOR PERMIT	E.P.
DATE	NO	DESCRIPTION	BY

MARK VOID ALL PRINTS DATED PREVIOUS TO FINAL DATE ABOVE

REVISIONS

CONTRACTOR MUST CHECK AND VERIFY ALL DIMENSIONS AND CONDITIONS ON THE JOB AND REPORT DISCREPANCIES TO THE ENGINEER BEFORE COMMENCING WORK. THIS DRAWING IS THE PROPERTY OF THE ENGINEER AND MUST BE RETURNED UPON COMPLETION OF THE WORK.

DRAWINGS ARE NOT TO BE SCALED

NOVA TREND ENGINEERING GROUP LTD.

07/10/14 ERIC PUI KAI AUN PROFESSIONAL ENGINEER PROVINCE OF ONTARIO

115 West Beaver Creek Road, Unit 31
Richmond Hill, Ontario L4B 3M1
Tel: 905 882-5445
Fax: 905 882-5447
Email: cad@novatrendeng.com

DRAWING TITLE:
G/F SOUTH
P&D LAYOUT

PROJECT TITLE:
ALEXANDRA PARK

XXX
TORONTO ONTARIO

DRAWN BY:	CHECKED BY:	SCALE:
G.S.	E.P.	1:50
DATE: FEB. 13	PROJECT NUMBER: 1313	DRAWING NUMBER: M-10 OF 39

Drawing name: \\CADSERVER\Current Data\1313 - Alexandra Park\1313-M- 10 - 1/100 PLAN -SOUTH & NORTH HVAC P&D LAYOUT.dwg Plotted: Jul 09, 2014 - 4:04pm