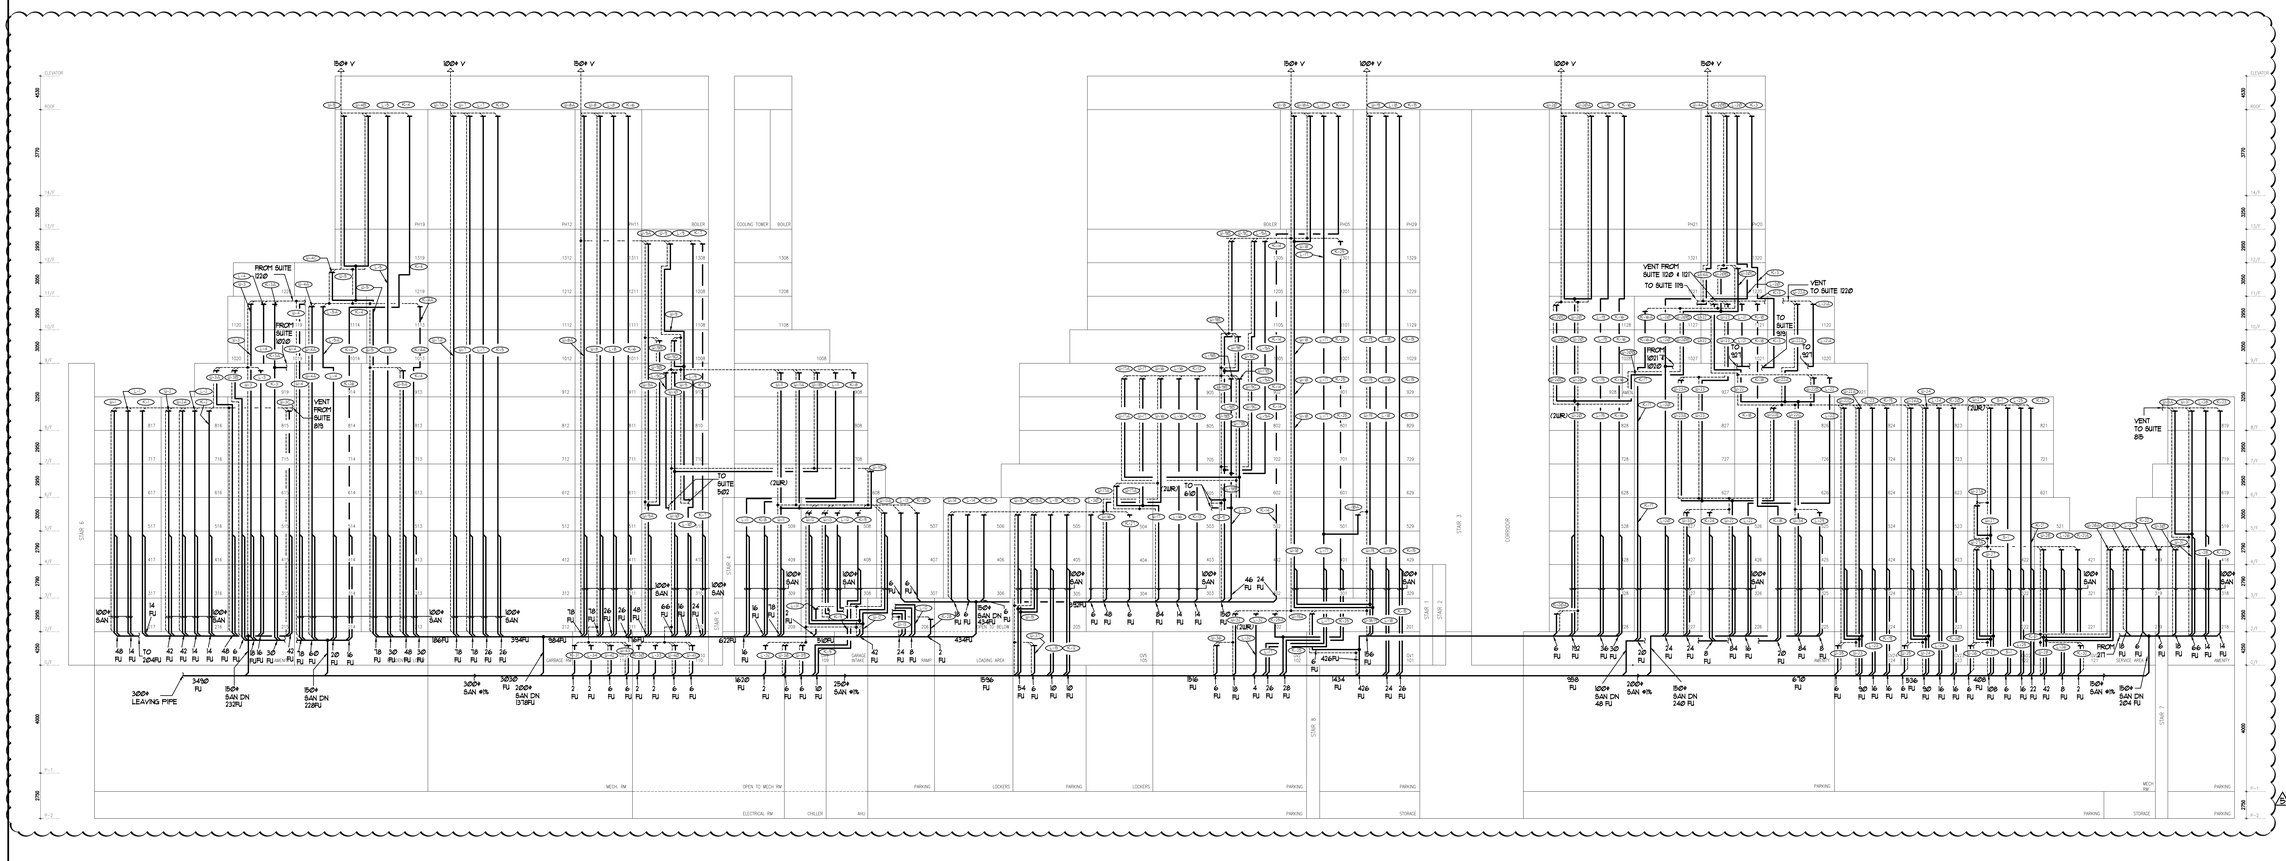

DATE	NO.	DESCRIPTION	BY
2013/05	5	ISSUED FOR	E.P.
2013/05	4	ISSUED FOR CITY COMMENTS	E.P.
2013/04	3	ISSUED FOR TENDER	E.P.
2013/01	2	RE-ISSUED FOR PERMIT	E.P.
2012/01	1	ISSUED FOR PERMIT	E.P.

MARK VOID ALL PRINTS DATED PREVIOUS TO FINAL DATE ABOVE

REVISIONS

CONTRACTOR MUST CHECK AND VERIFY ALL DIMENSIONS AND CONDITIONS ON THE JOB AND REPORT DISCREPANCIES TO THE ENGINEERS BEFORE PROCEEDING WITH THE WORK. THIS DRAWING IS THE PROPERTY OF THE ENGINEERS AND MUST BE RETURNED UPON COMPLETION OF THE WORK.

DRAWINGS ARE NOT TO BE SCALED

NOVA TREND ENGINEERING SERVICES LTD.
115 West Beaver Creek Road, Unit 31
Richmond Hill, Ontario L4B 3M1
Tel: 905 882-5445
Fax: 905 882-5447

DRAWING TITLE
SANITARY
RISER DIAGRAM

PROJECT TITLE
SQ ALEXANDRA PARK
BLOCK II
38 CAMERON STREET
TORONTO ONTARIO

DRAWN BY:	CHECKED BY:	SCALE:
G.S.	E.P.	N.T.S.
DATE: FEB. 13	PROJECT NUMBER: 1313	DRAWING NUMBER: M-38 OF 43