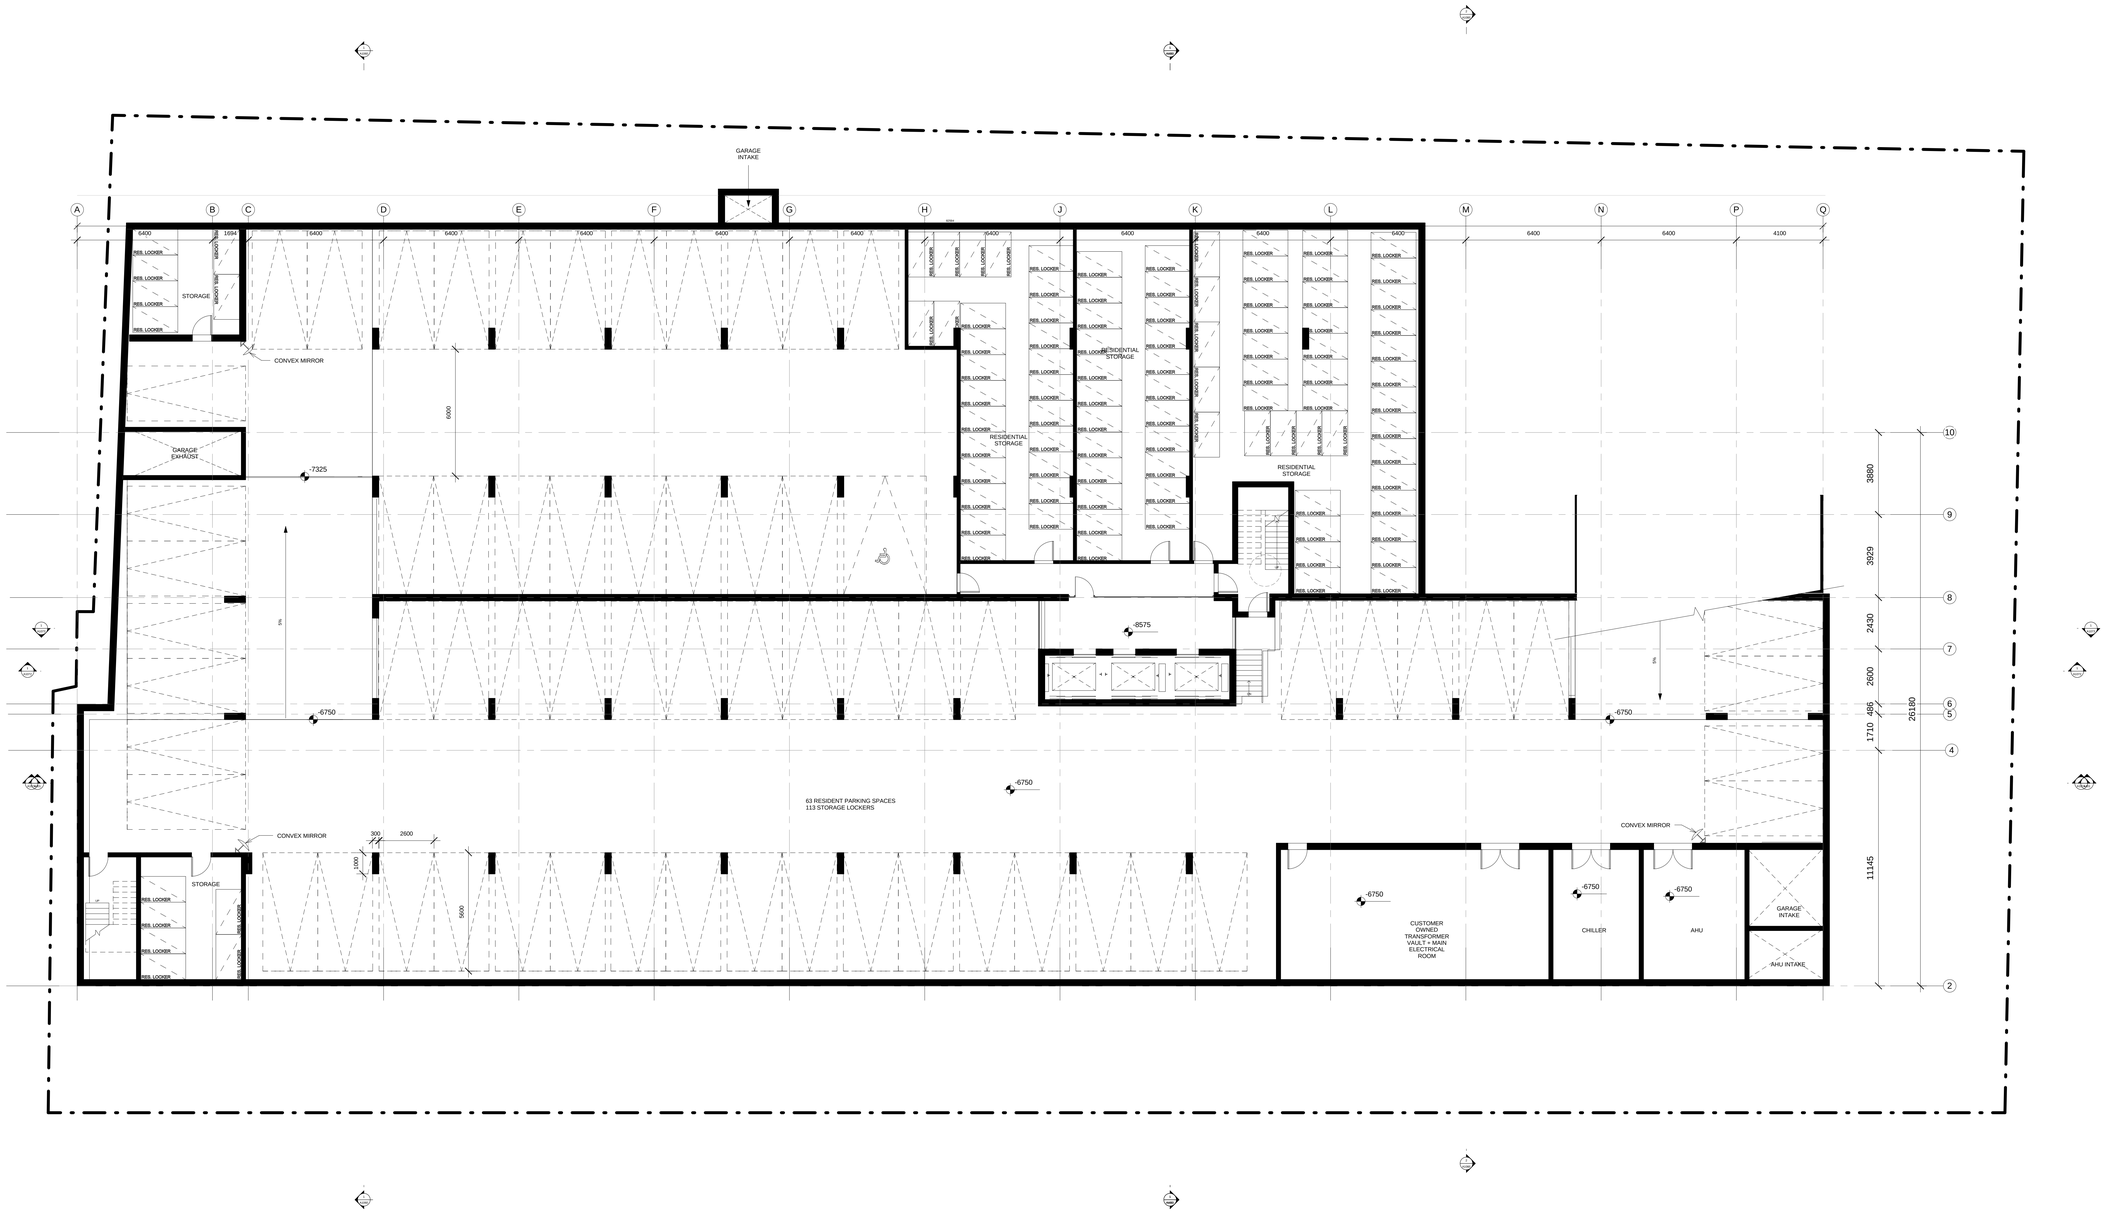

IMPERIAL SCALE DRAWING

FIRST FLOOR ELEV. 93.60m

no.	issued / revised	date:
	ISSUED FOR COORDINATION	2013-04-11
	ISSUED FOR COORDINATION	2013-04-17

ALEXANDRA PARK - BLOCK 11

TORONTO, ONTARIO

project no: 12-113
scale: 1 : 100
drawn by: Author
reviewed by: Checker
date: 02/18/14

Teeple Architects

5 CAMDEN STREET TORONTO, ONTARIO
416-598-0516 TEL INFO@TEEPLEARCH.COM FAX 416-598-1705

P2

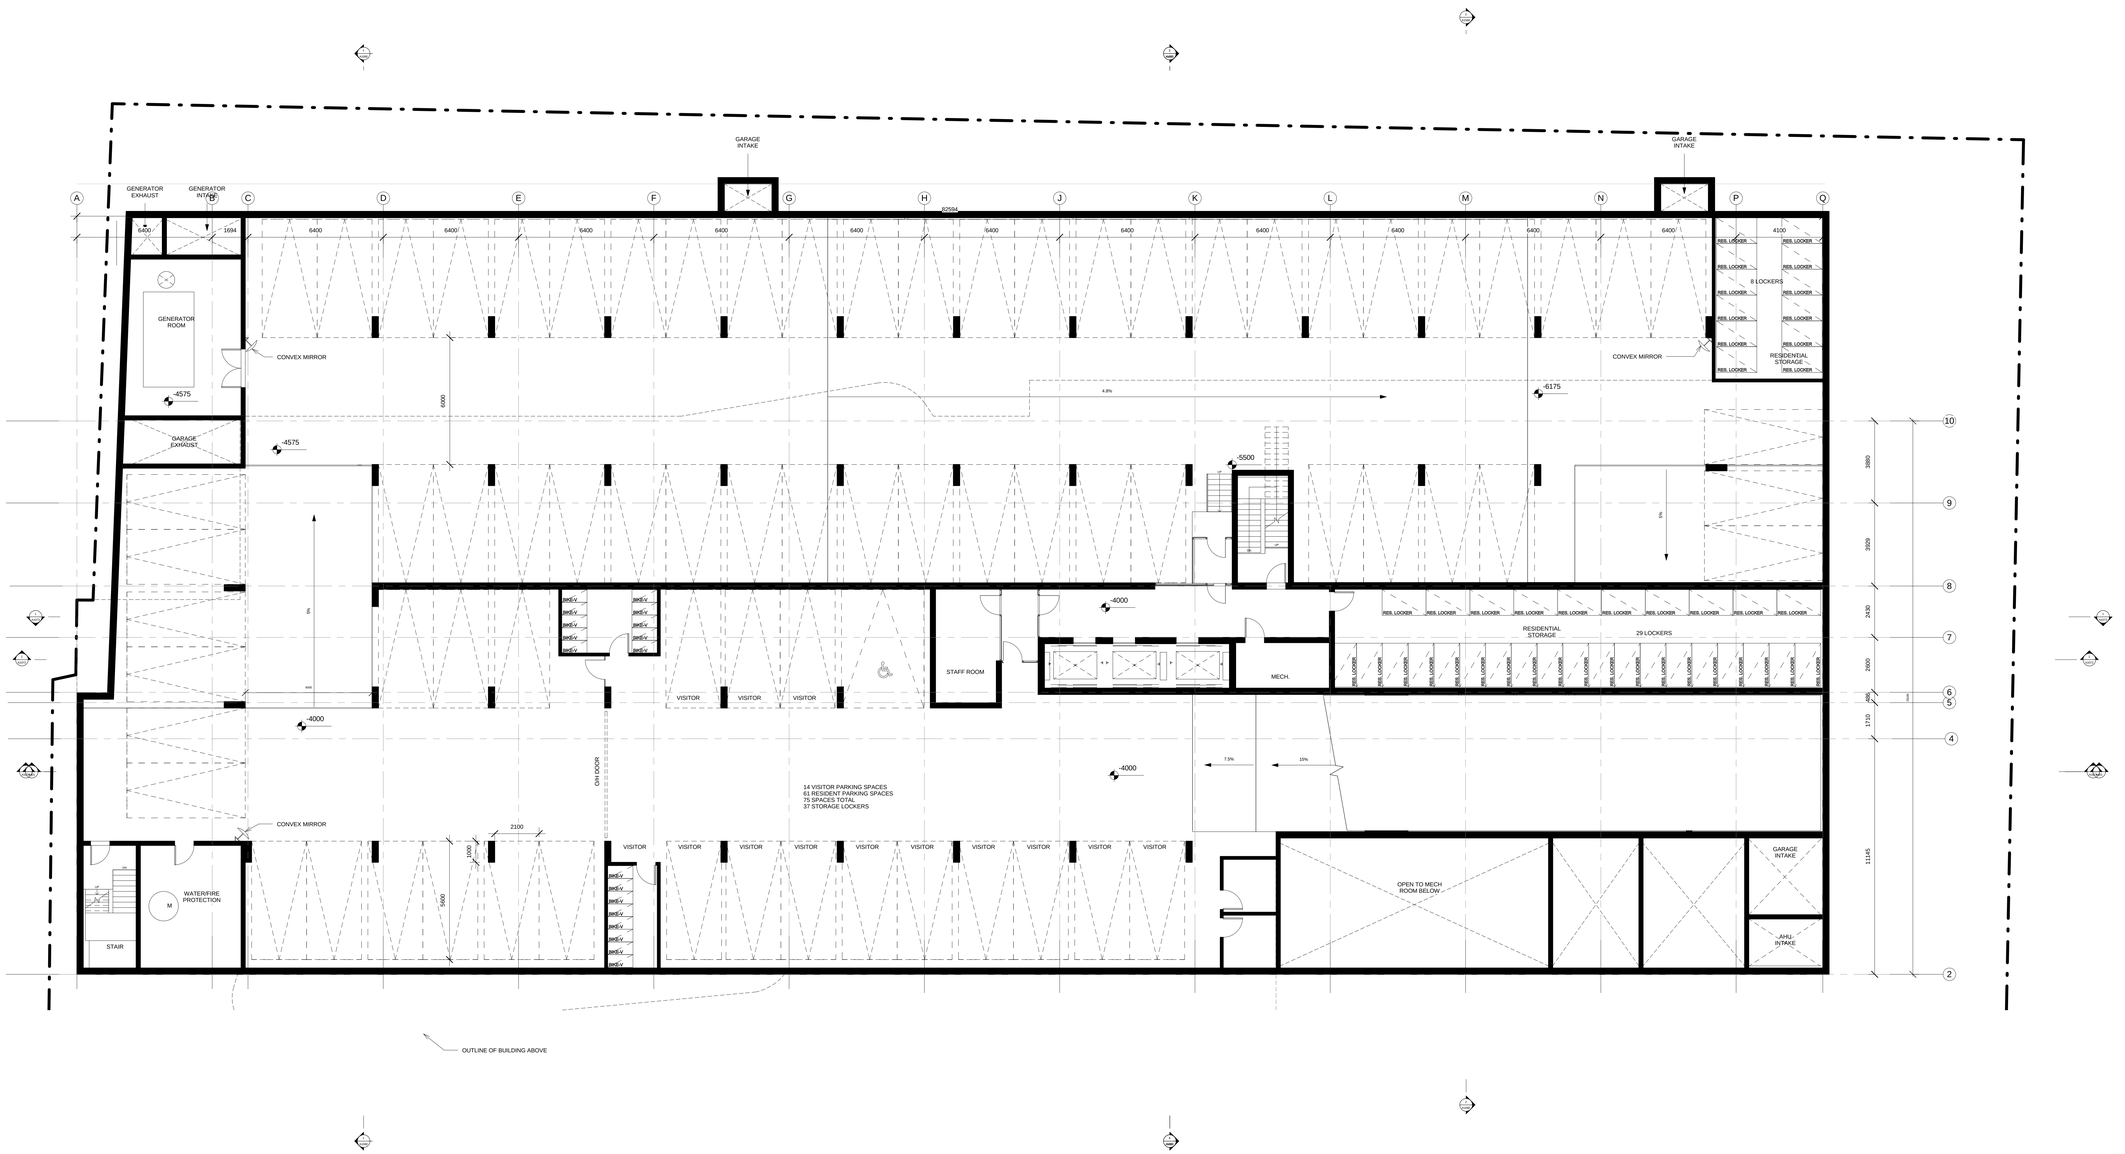
A
B
C
D
E
F
G
H
J
K
L
M
N
P
Q
GENERATOR EXHAUST
GENERATOR INTAKE
GARAGE INTAKE
GARAGE INTAKE
GARAGE INTAKE
6400
1694
GENERATOR ROOM
GARAGE EXHAUST
CONVEX MIRROR
CONVEX MIRROR
-4575
-4575
-4000
-4000
-4000
-5500
-6175
6000
4.8%
5%
7.5%
15%
REB. LOCKER
8 LOCKERS
RESIDENTIAL STORAGE
RESIDENTIAL STORAGE
29 LOCKERS
STAFF ROOM
MECH.
VISITOR
VISITOR
VISITOR

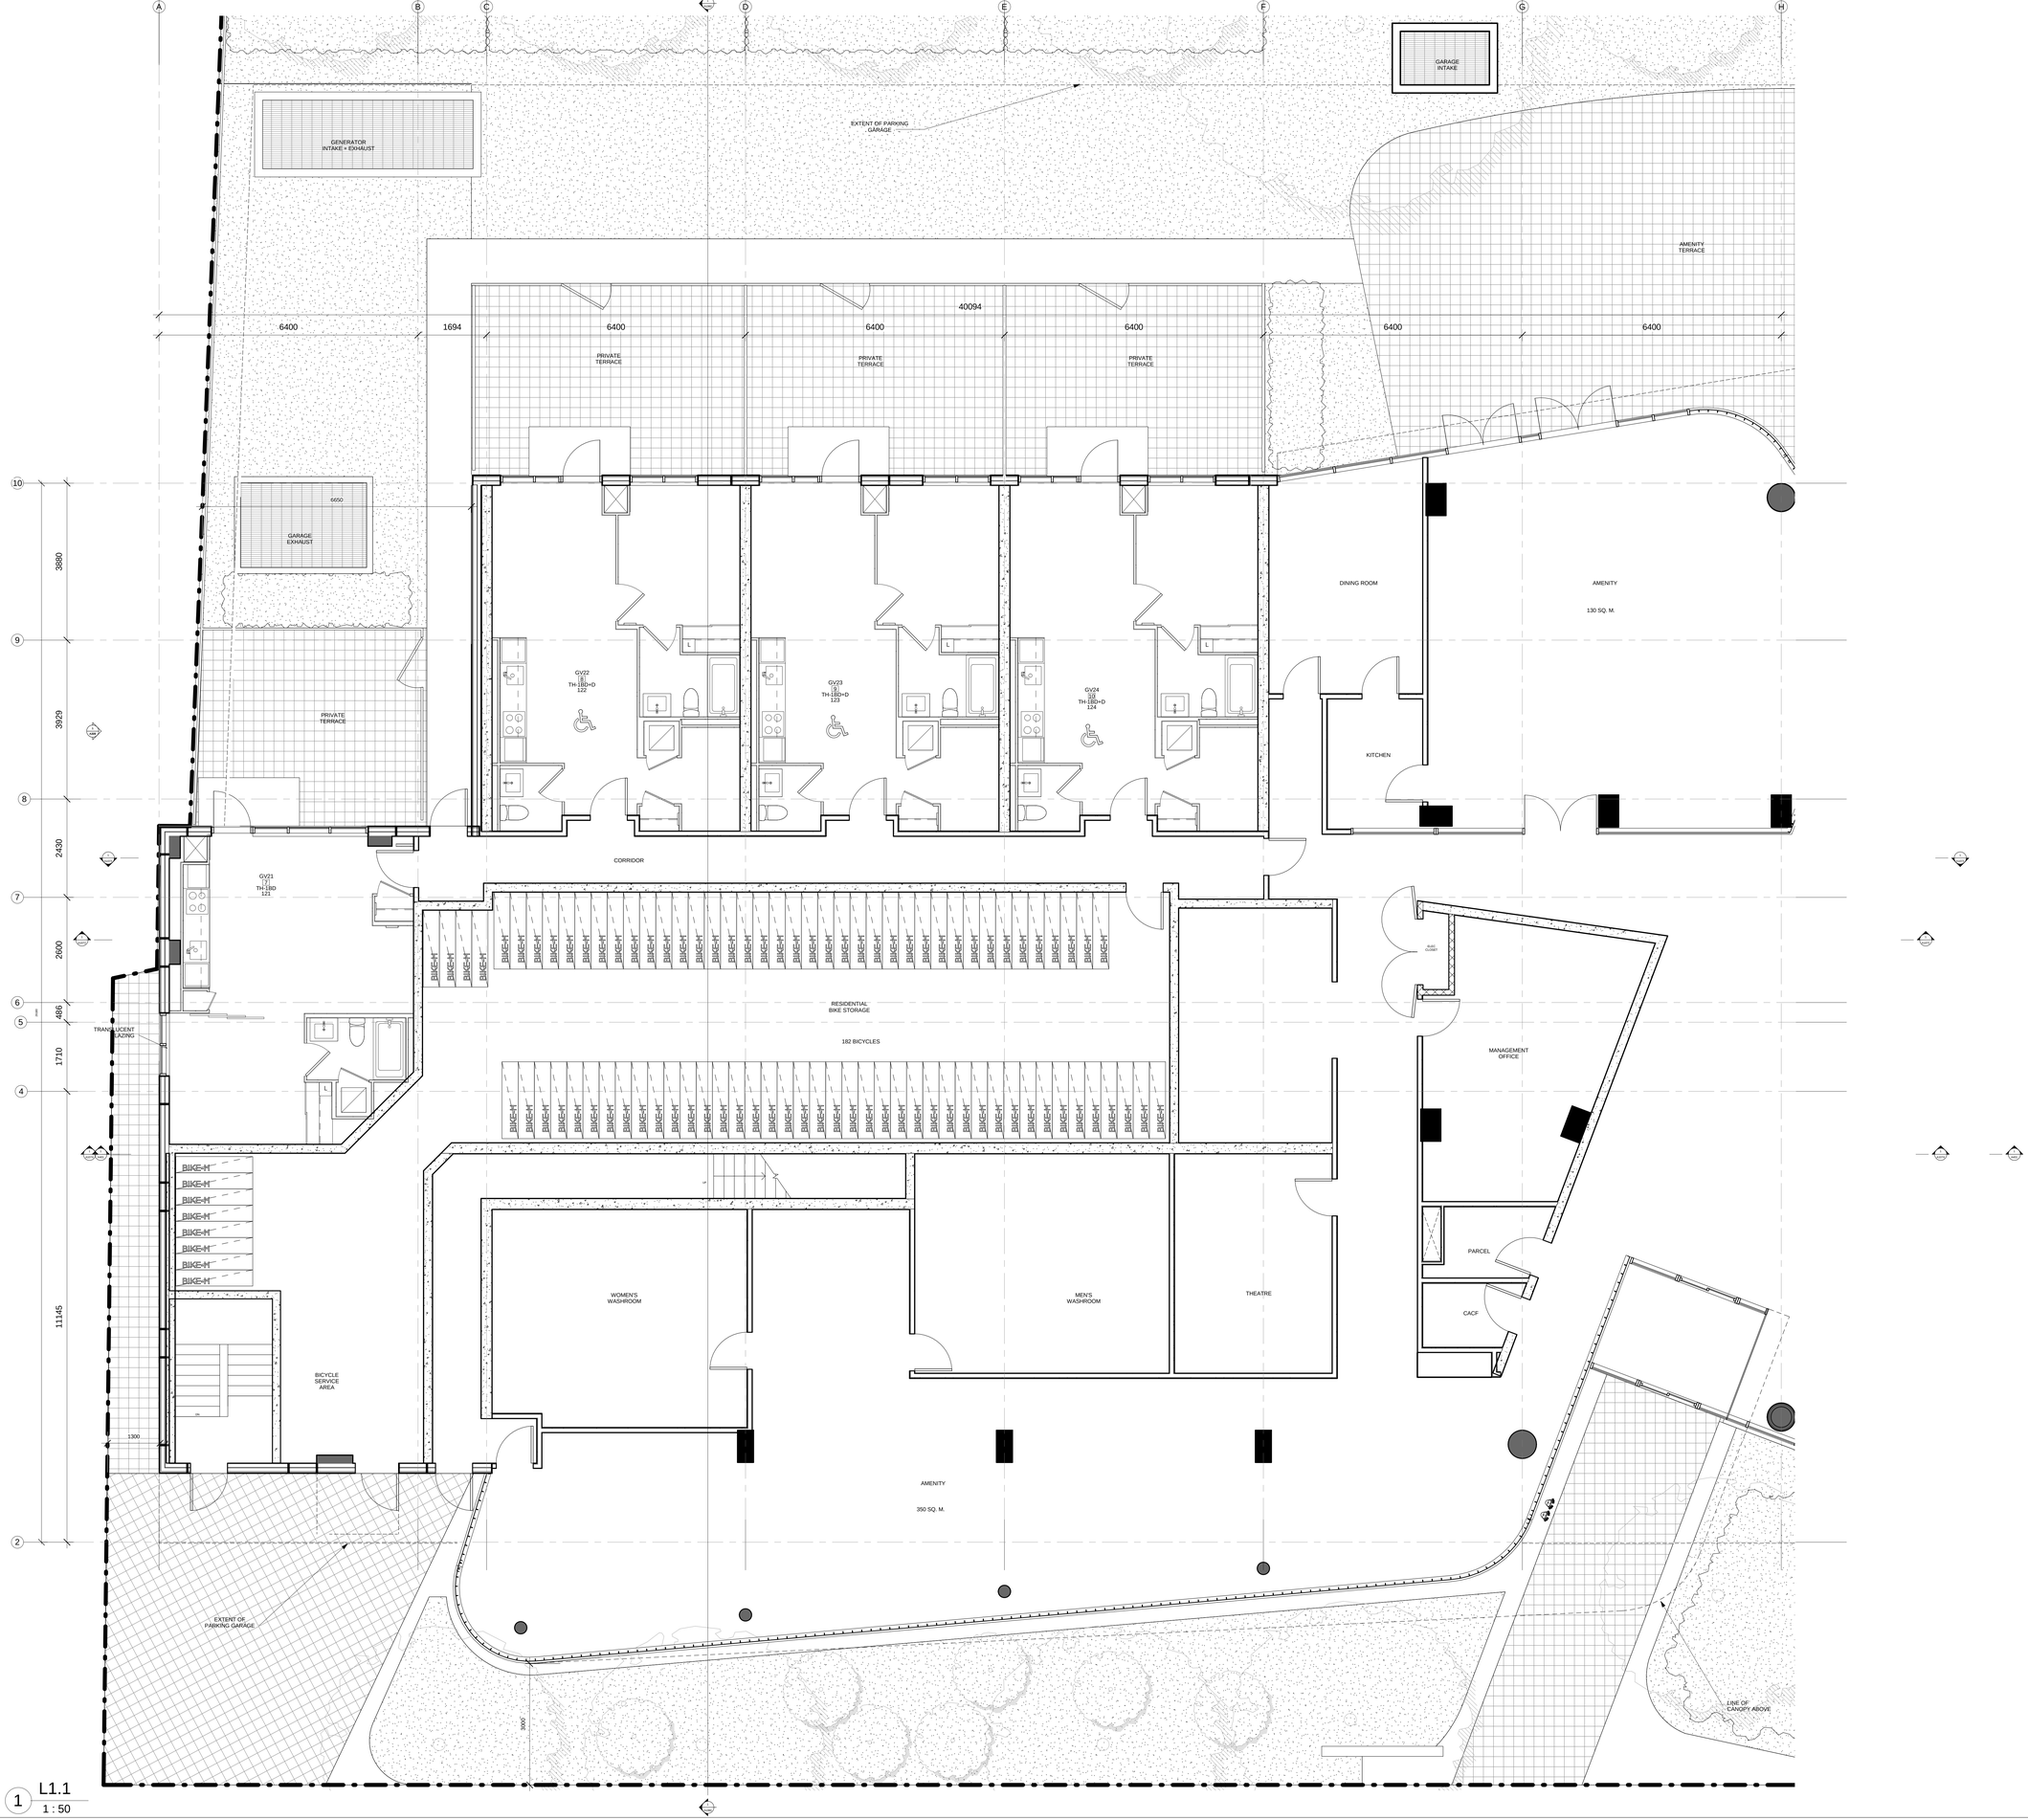

1 L1.1
1 : 50

IMPERIAL SCALE DRAWING

FIRST FLOOR ELEV. 93.60m

no.	issued / revised	date:
—	ISSUED FOR COORDINATION	2013-04-11
—	ISSUED FOR COORDINATION	2013-04-17

ALEXANDRA PARK - BLOCK 11

TORONTO, ONTARIO

project no:	12-113
scale:	1 : 50
drawn by:	Author
reviewed by:	Checker
date:	02/18/14

Teeple Architects

5 CAMDEN STREET
416-599-8544 TEL

TORONTO, ONTARIO
M5V 1W1
INFO@TEEPLEARCH.COM
FAX 416-596-1795

L1

H J K L M N P Q

42500

GARAGE INTAKE

6400 | PRIVATE TERRACE | 6400 | 42500 | 6400 | 6400 | 4100

6400VATE TERRACE

6400RIVATE TERRACE

STAIR

STAIR

GV1 1 TH-1BD+D 101

GV2 2 TH-2BD 102

GV5 5 TH-2BD 105

GROUND FLOOR RESIDENTIAL GARBAGE

RESIDENTIAL MOVING

TRISORTER

COMPACTER

OH DOOR

TYPE G LOADING

OH DOOR

STAGING AREA 20 SQ. M.

RESIDENTIAL GARBAGE, RECYCLING AND ORGANICS

114 SQ. M.

MAIL

RESIDENTIAL LOBBY

F.F.E. 93.60 (EL + 00.00)

RAMP TO UNDERGROUND PARKING

15%

6%

OH DOOR

EXTENT OF PARKING GARAGE

PARKING CONTROL PANEL

GARAGE INTAKE

DRIVEWAY

MECH

GV12 6 TH - 1BD+D 112

GV10 5 TH - 1BD+D 110

GV9 4 TH - 1BD+D 109

PRIVATE TERRACE | PRIVATE TERRACE | PRIVATE TERRACE

EXTENT OF PARKING GARAGE

6000

3880 | 3829 | 2430 | 3800 | 600 | 1710 | 1114S

10 9 8 7 6 5 4 2

1 L1.2
1 : 50

IMPERIAL SCALE DRAWING

FIRST FLOOR ELEV. 93.60m

no.	issued / revised	date:
	ISSUED FOR COORDINATION	2013-04-11
	ISSUED FOR COORDINATION	2013-04-17

ALEXANDRA PARK - BLOCK 11

TORONTO, ONTARIO

project no: 12-113
scale: 1 : 50
drawn by: Author
reviewed by: Checker
date: 02/18/14

Teeple Architects

5 CAMDEN STREET TORONTO, ONTARIO
416-598-0544 TEL INFO@TEEPLEARCH.COM FAX 416-598-1105

L1

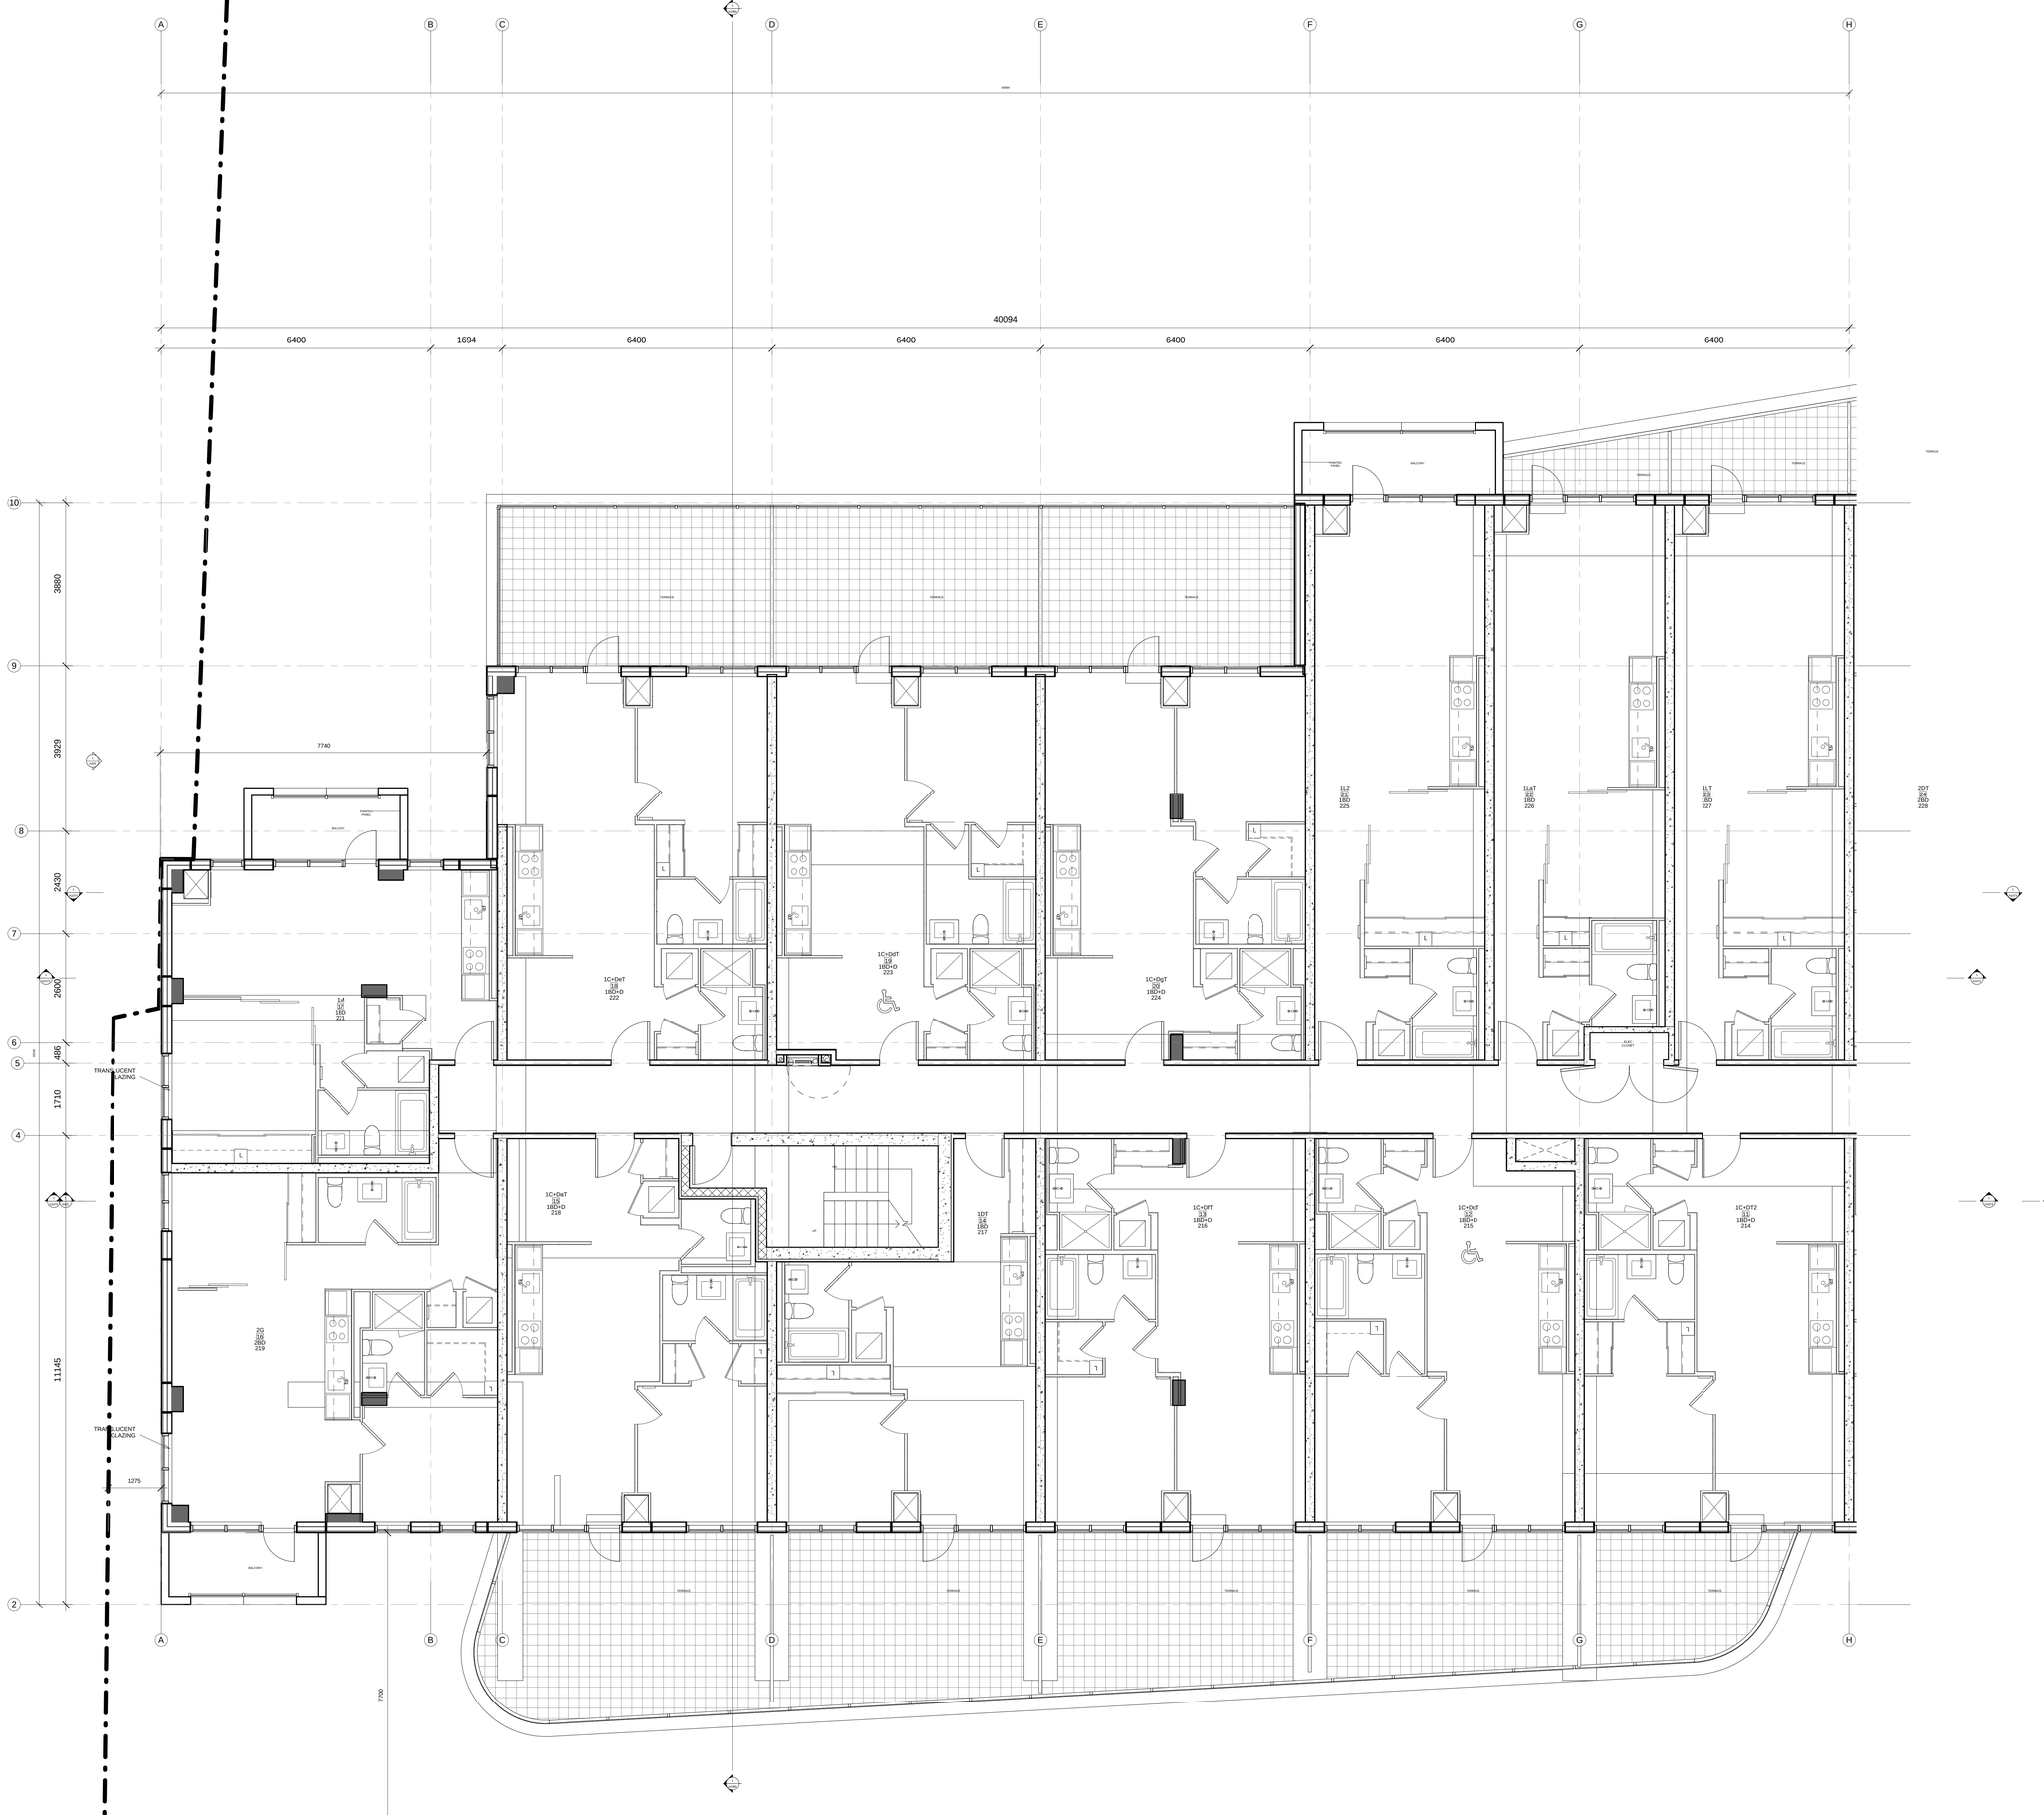

IMPERIAL SCALE DRAWING

FIRST FLOOR ELEV. 93.60m

no.	issued / revised	date:
—	ISSUED FOR COORDINATION	2013-04-11
—	ISSUED FOR COORDINATION	2013-04-17

ALEXANDRA PARK - BLOCK 11

TORONTO, ONTARIO

project no: 12-113
scale: 1 : 50
drawn by: Author
reviewed by: Checker
date: 02/18/14

Teeple Architects

5 CAMDEN STREET
416.598.0554 TEL

TORONTO, ONTARIO
M5V 1V2

INFO@TEEPLEARCH.COM

FAX 416.598.1105

L2

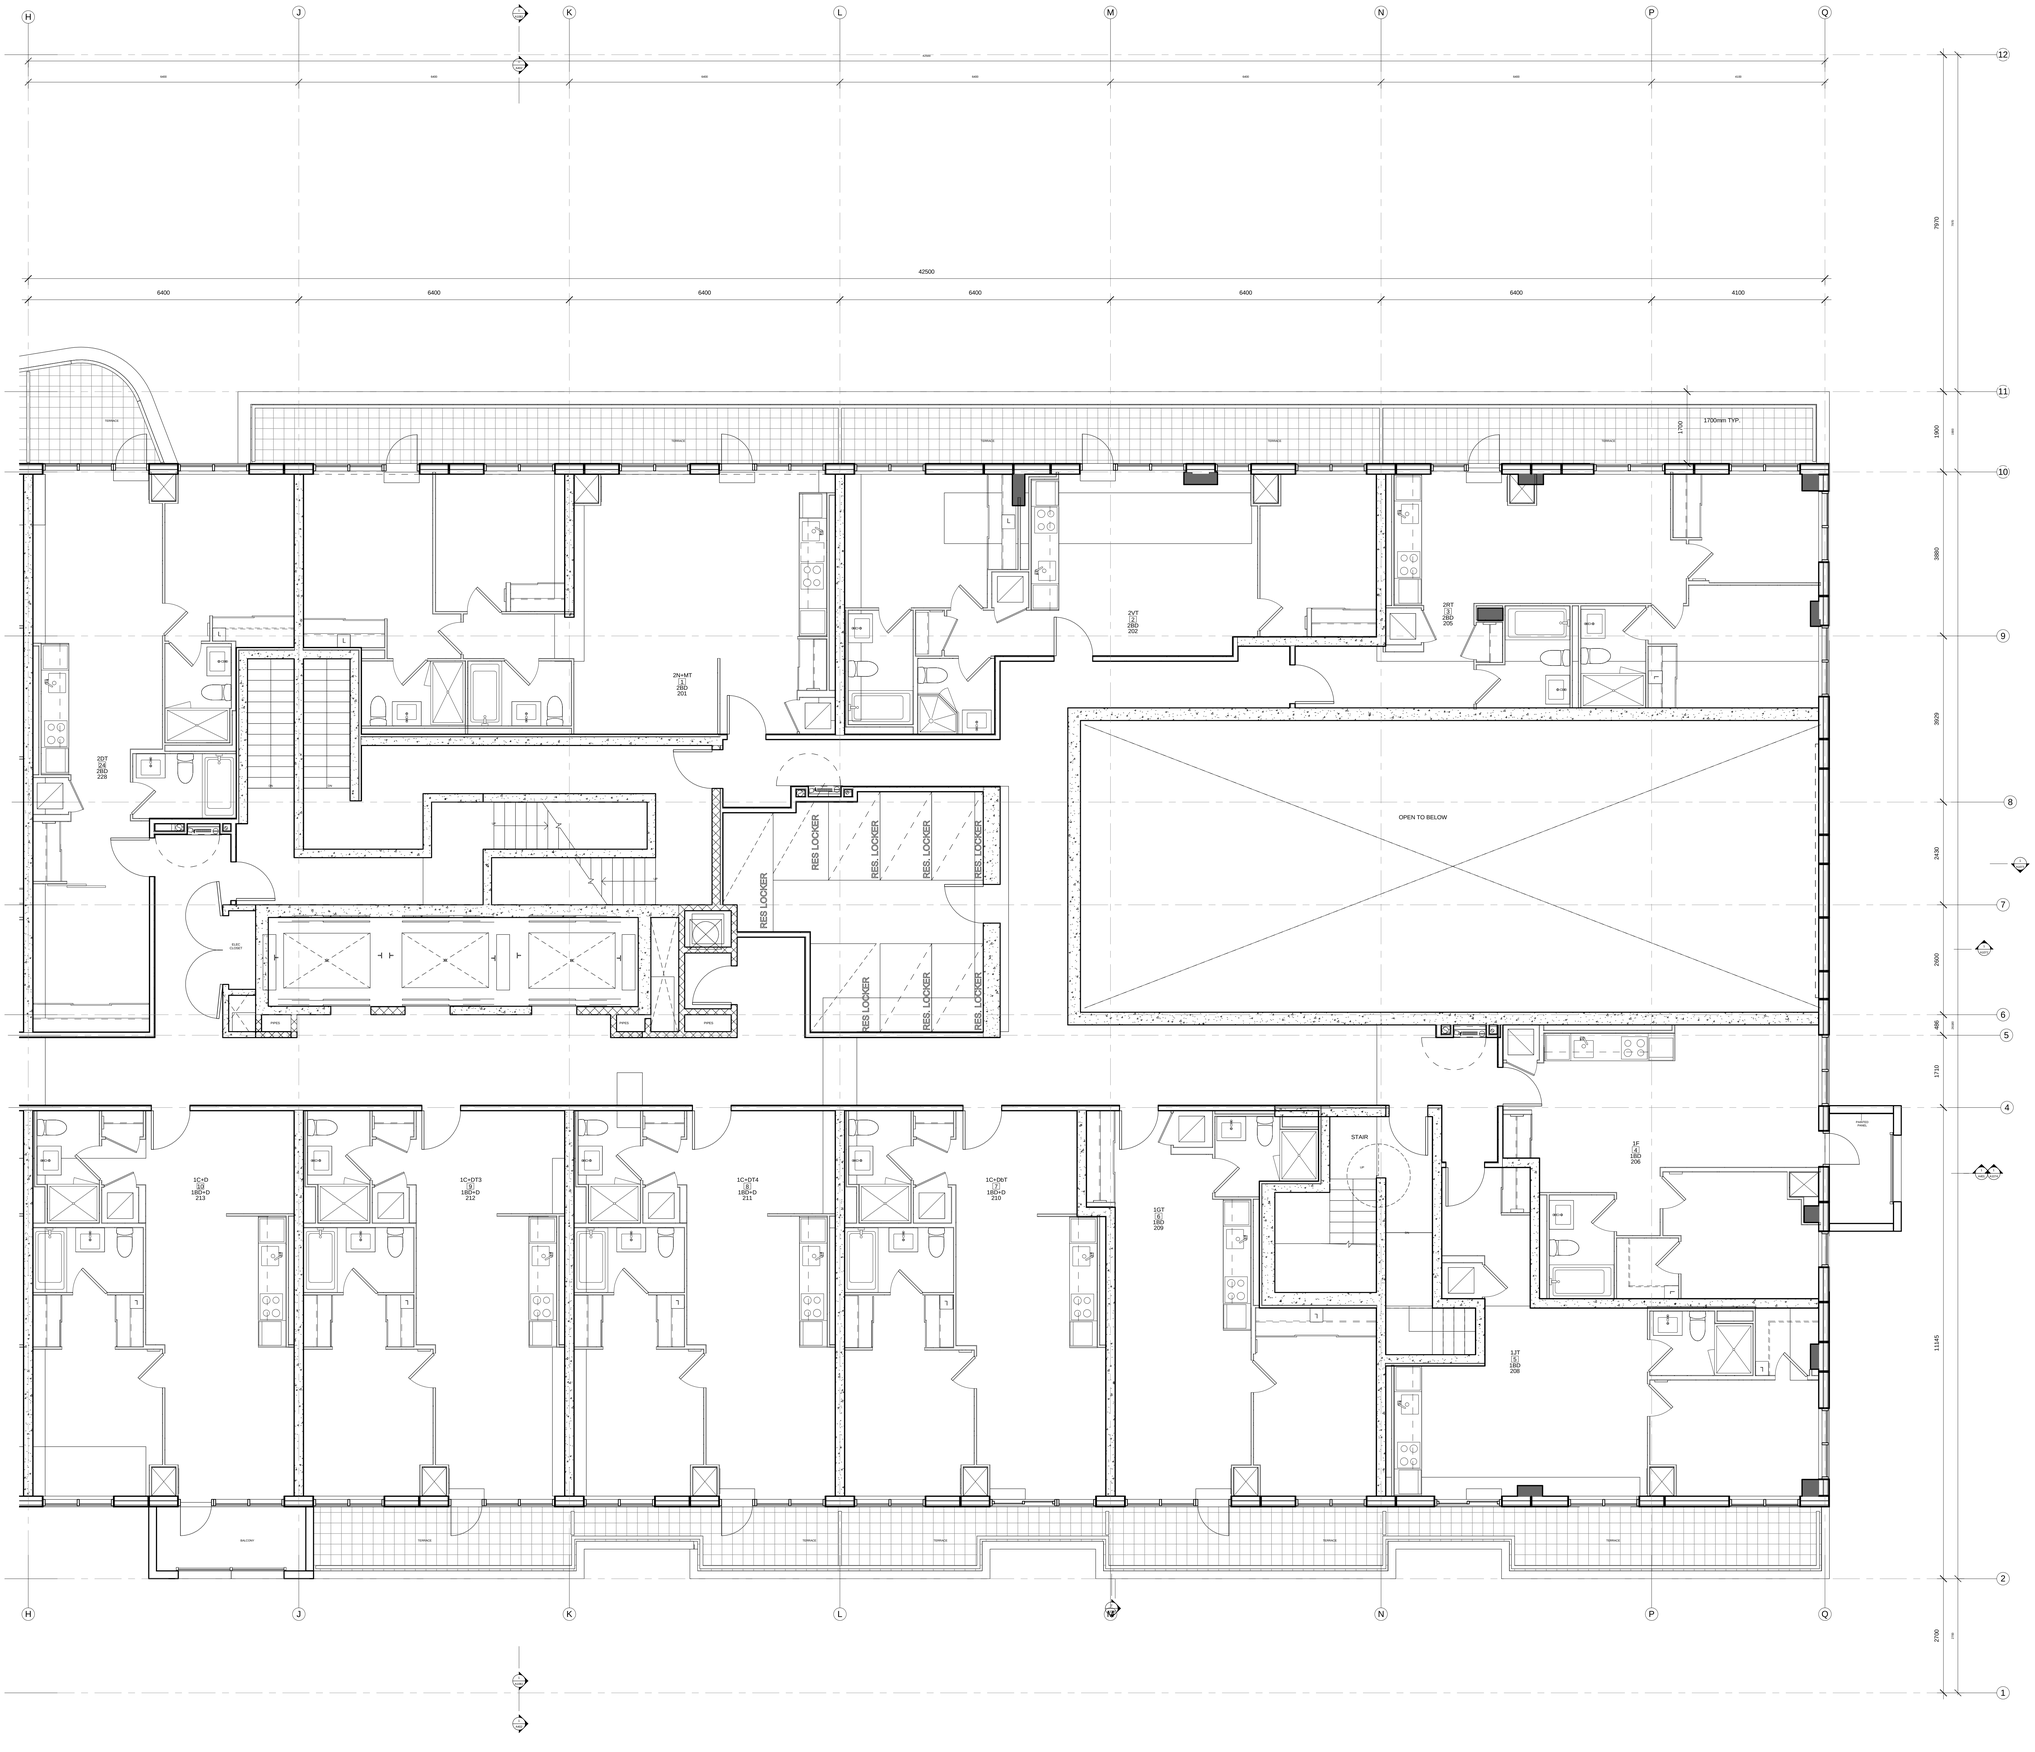

IMPERIAL SCALE DRAWING

FIRST FLOOR ELEV. 93.60m

no.	issued / revised	date:
—	ISSUED FOR COORDINATION	2013-04-11
—	ISSUED FOR COORDINATION	2013-04-17

ALEXANDRA PARK - BLOCK 11

TORONTO, ONTARIO

project no: 12-113
scale: 1 : 50
drawn by: Author
reviewed by: Checker
date: 02/19/14

Teeple Architects

5 CAMDEN STREET TORONTO, ONTARIO
416.594.0534 TEL INFO@TEEPLEARCH.COM FAX 416.594.1706

L2

A B C D E F G H

40094

6400 1694 6400 6400 6400 6400 6400

10 9 8 7 6 5 4 2

3880 3929 2430 2600 486 1710 11145

7740

1275

7700

TRANSLUCENT GLAZING

TRANSLUCENT GLAZING

1M1
2G
1BD
321

1C+De2
2G
1BD+D
322

1C+Dd
2G
1BD+D
323

1C+Dg
2G
1BD+D
324

1L2
2G
1BD
325

1La2
2G
1BD
326

1L5
2G
1BD
327

1C+Da
1E
1BD+D
318

2G1
1E
2BD
319

1D
1E
1BD
317

1C+Df
1E
1BD+D
316

1C+Dc
1E
1BD+D
315

1C+D
1E
1BD+D
314

BALCONY

PAINTED PANEL

STAIR

L

1 L3.1
1 : 50

IMPERIAL SCALE DRAWING

FIRST FLOOR ELEV. 93.60m

no.	issued / revised	date:
	ISSUED FOR COORDINATION	2013-04-11
	ISSUED FOR COORDINATION	2013-04-17

ALEXANDRA PARK - BLOCK 11

TORONTO, ONTARIO

project no: 12-113
scale: 1 : 50
drawn by: Author
reviewed by: Checker
date: 02/18/14

Teeple Architects

5 CAMDEN STREET
416-599-3504-TEL

TORONTO, ONTARIO
FAX 416-599-1755

INFO@TEEPLEARCH.COM

L3

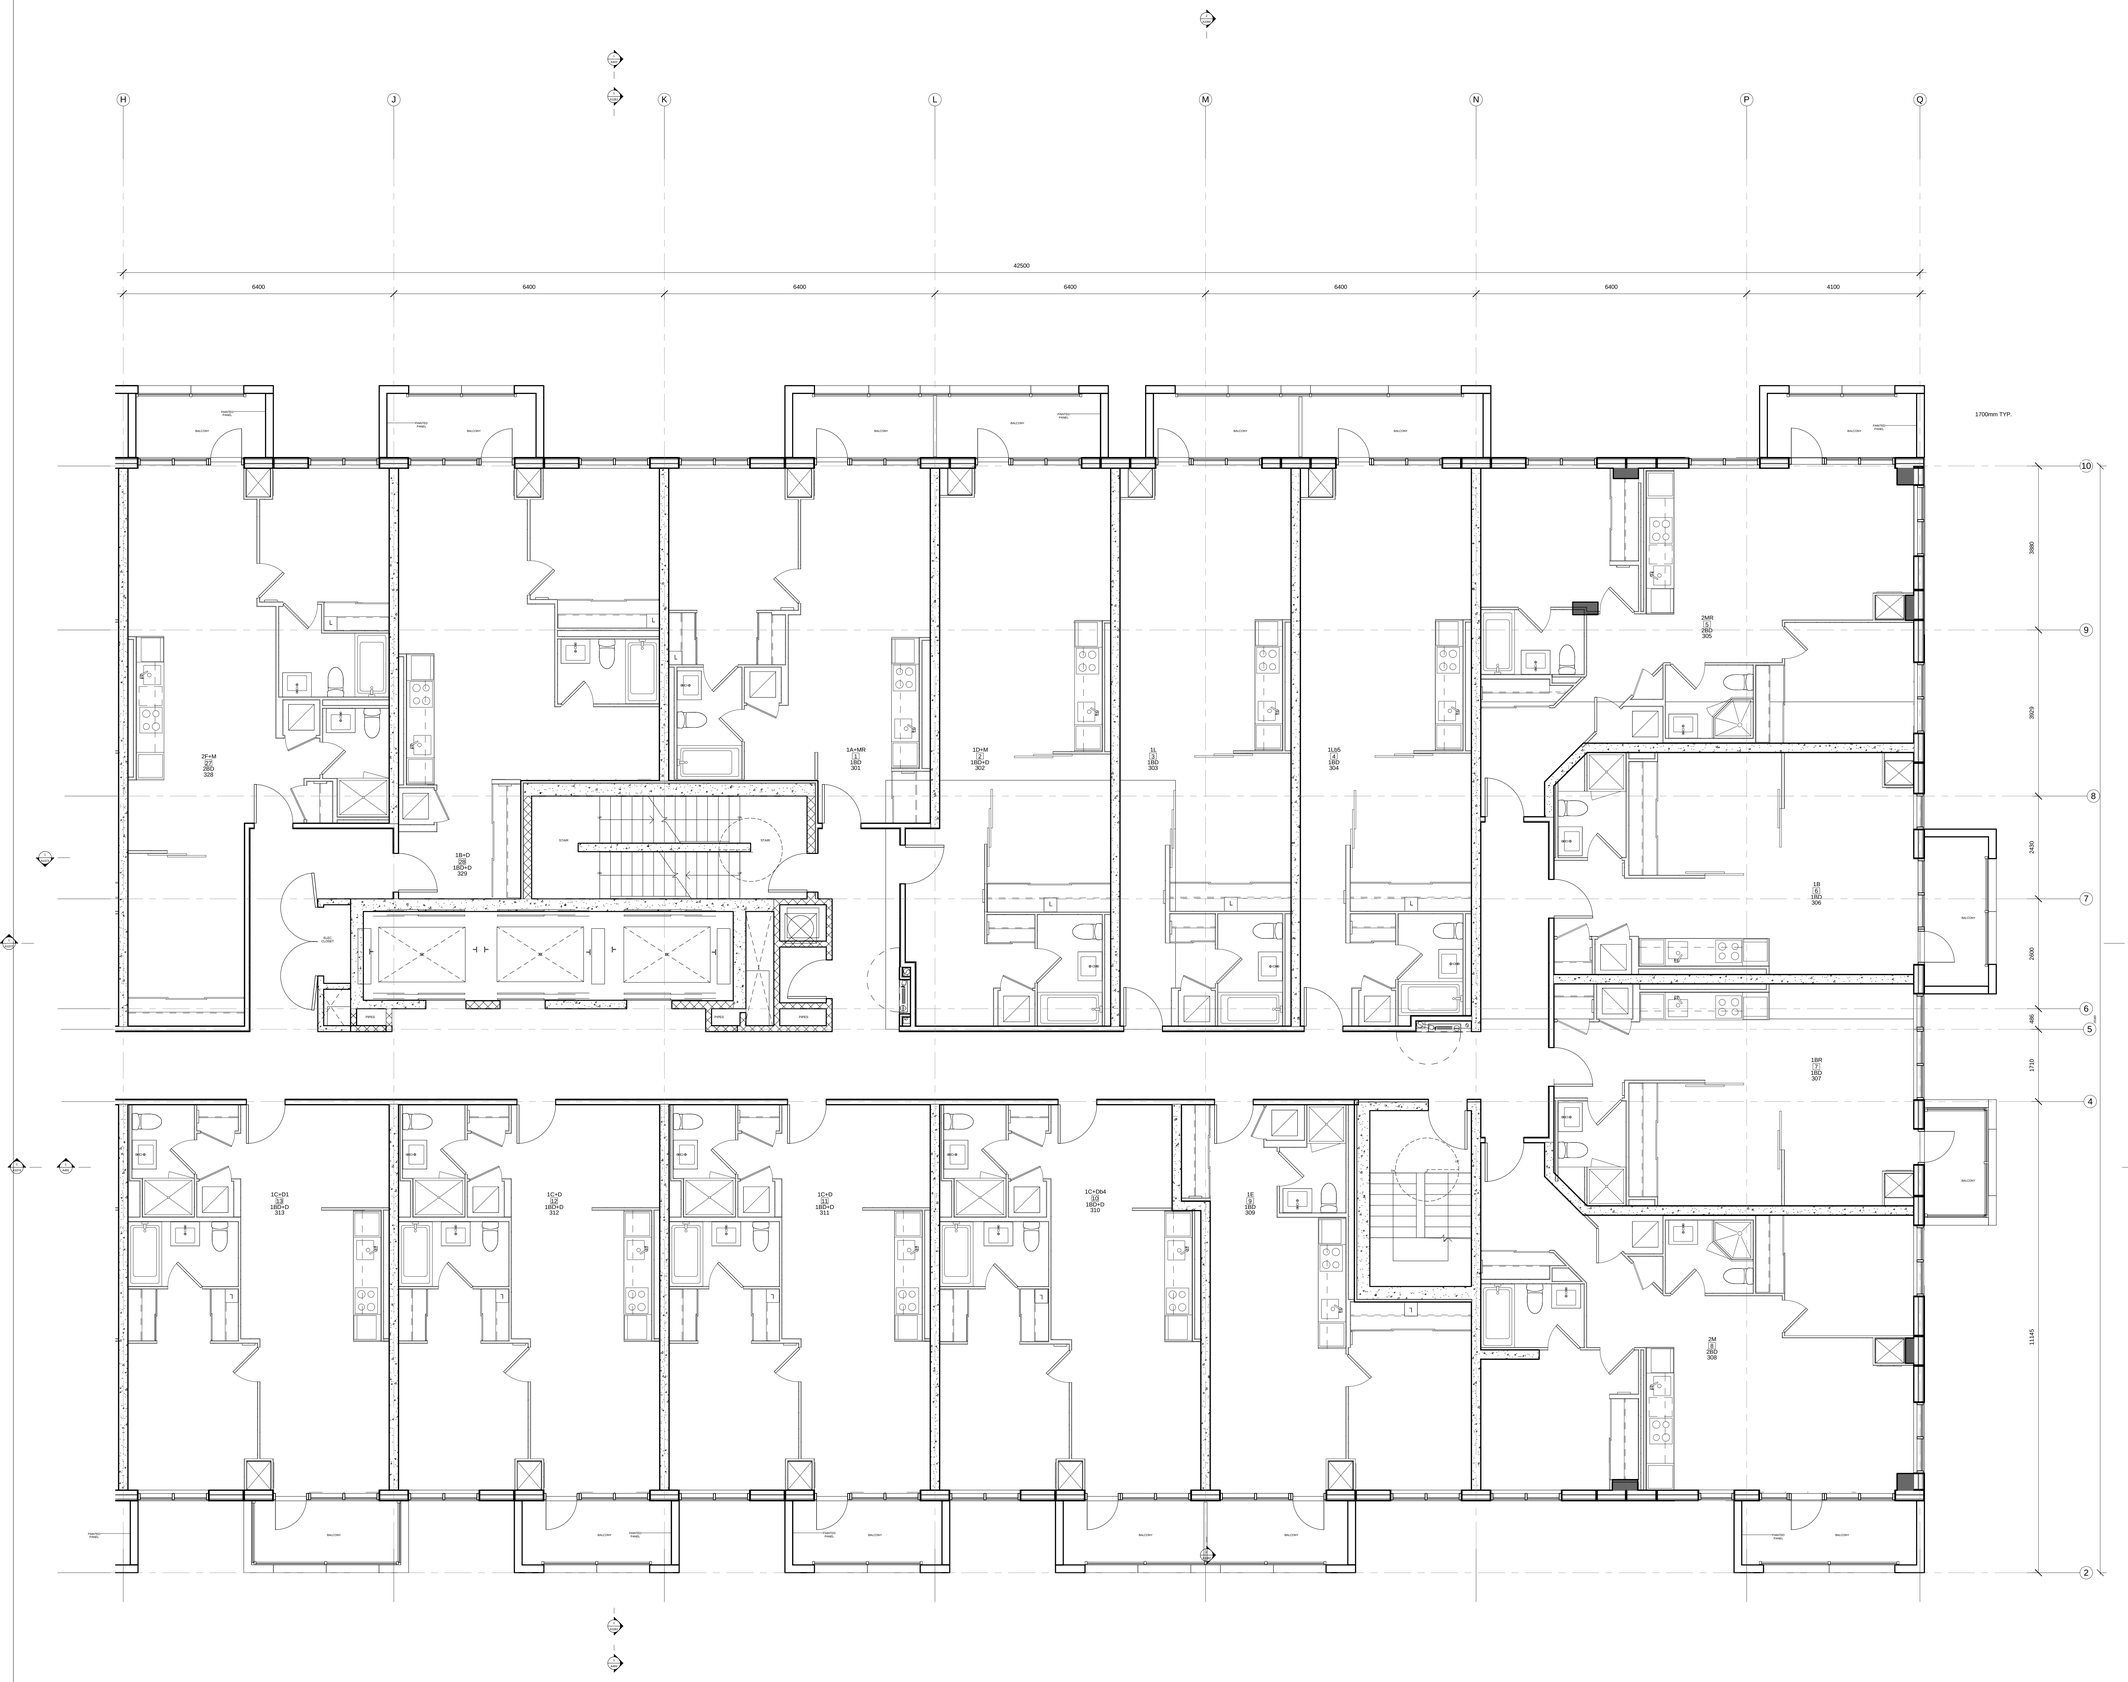

1 L3.2
1 : 50

IMPERIAL SCALE DRAWING

FIRST FLOOR ELEV. 93.60m

no.	issued / revised	date:
—	ISSUED FOR COORDINATION	2013-04-11
—	ISSUED FOR COORDINATION	2013-04-17

ALEXANDRA PARK - BLOCK 11

TORONTO, ONTARIO

project no: 12-113
scale: 1 : 50
drawn by: Author
reviewed by: Checker
date: 02/18/14

Teeple Architects

5 CAMDEN STREET
416-598-0554 TEL
INFO@TEEPLEARCH.COM
TORONTO, ONTARIO
FAX 416-598-1705

L3

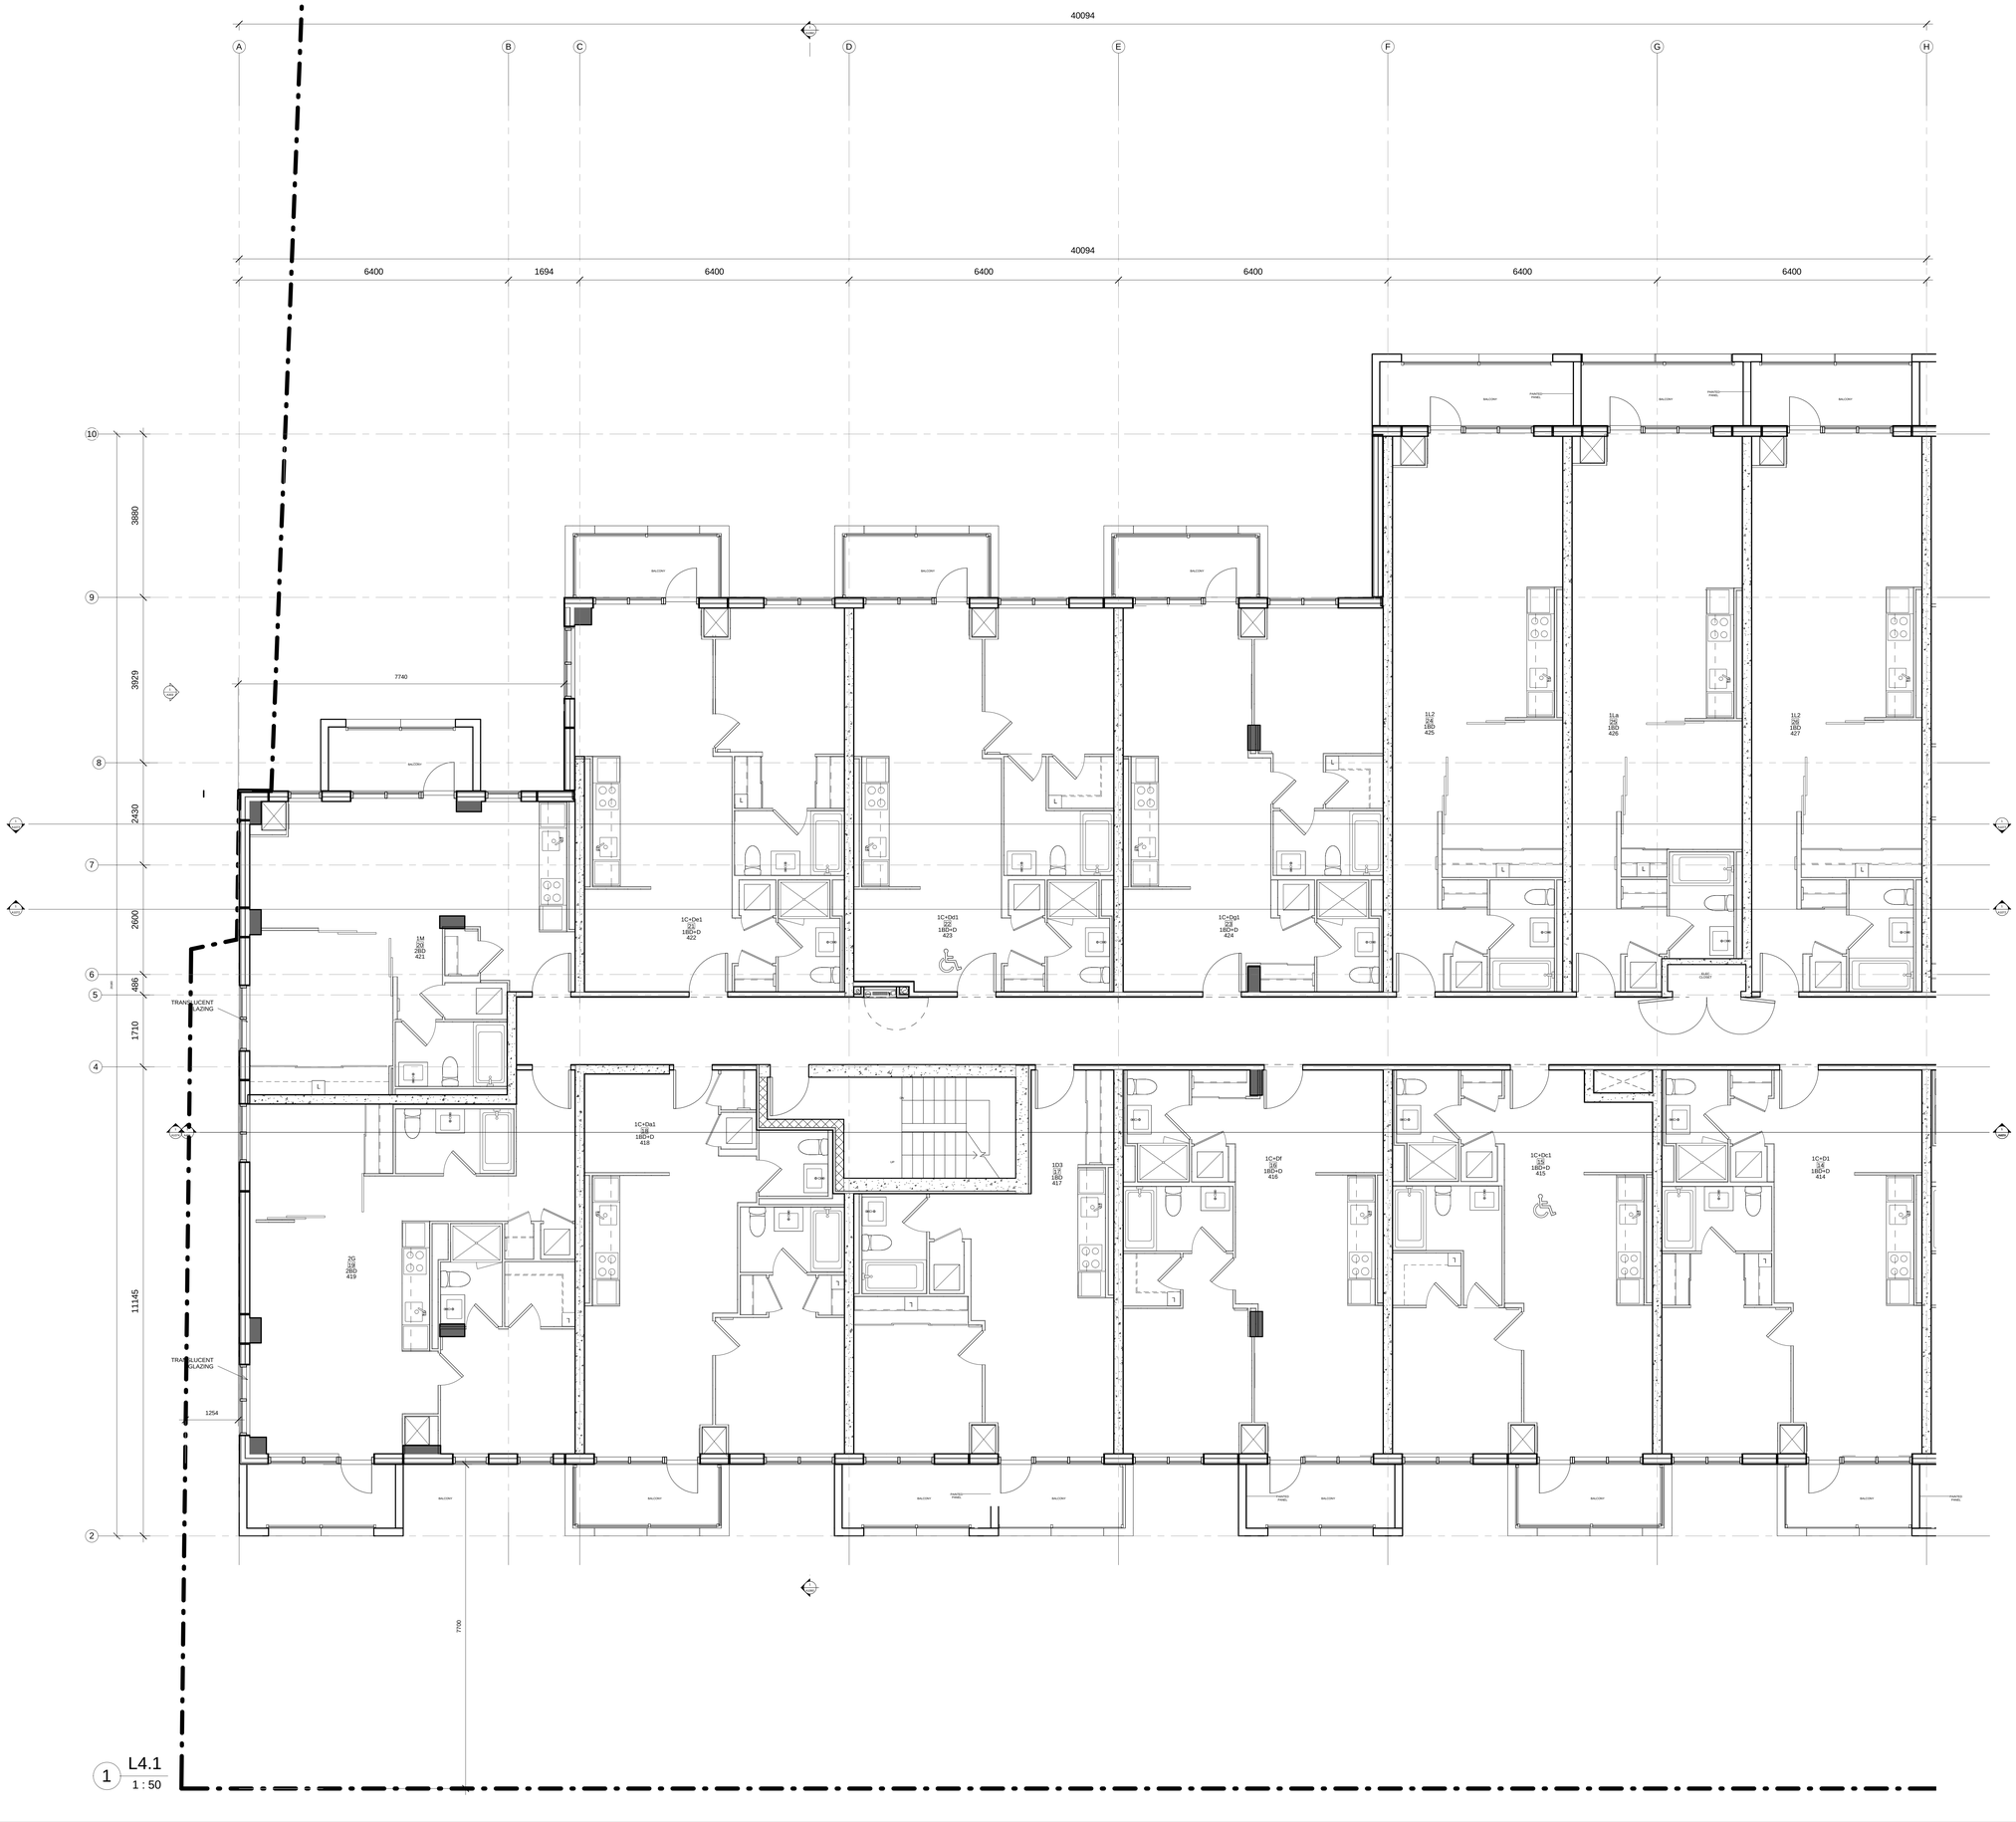

IMPERIAL SCALE DRAWING

FIRST FLOOR ELEV. 93.60m

no.	issued / revised	date:
	ISSUED FOR COORDINATION	2013-04-11
	ISSUED FOR COORDINATION	2013-04-17

ALEXANDRA PARK - BLOCK 11

TORONTO, ONTARIO

project no: 12-113
scale: 1 : 50
drawn by: Author
reviewed by: Checker
date: 02/18/14

Teeple Architects

5 CAMDEN STREET TORONTO, ONTARIO
416-599-3504 TEL INFO@TEEPLEARCH.COM FAX 416-599-1755

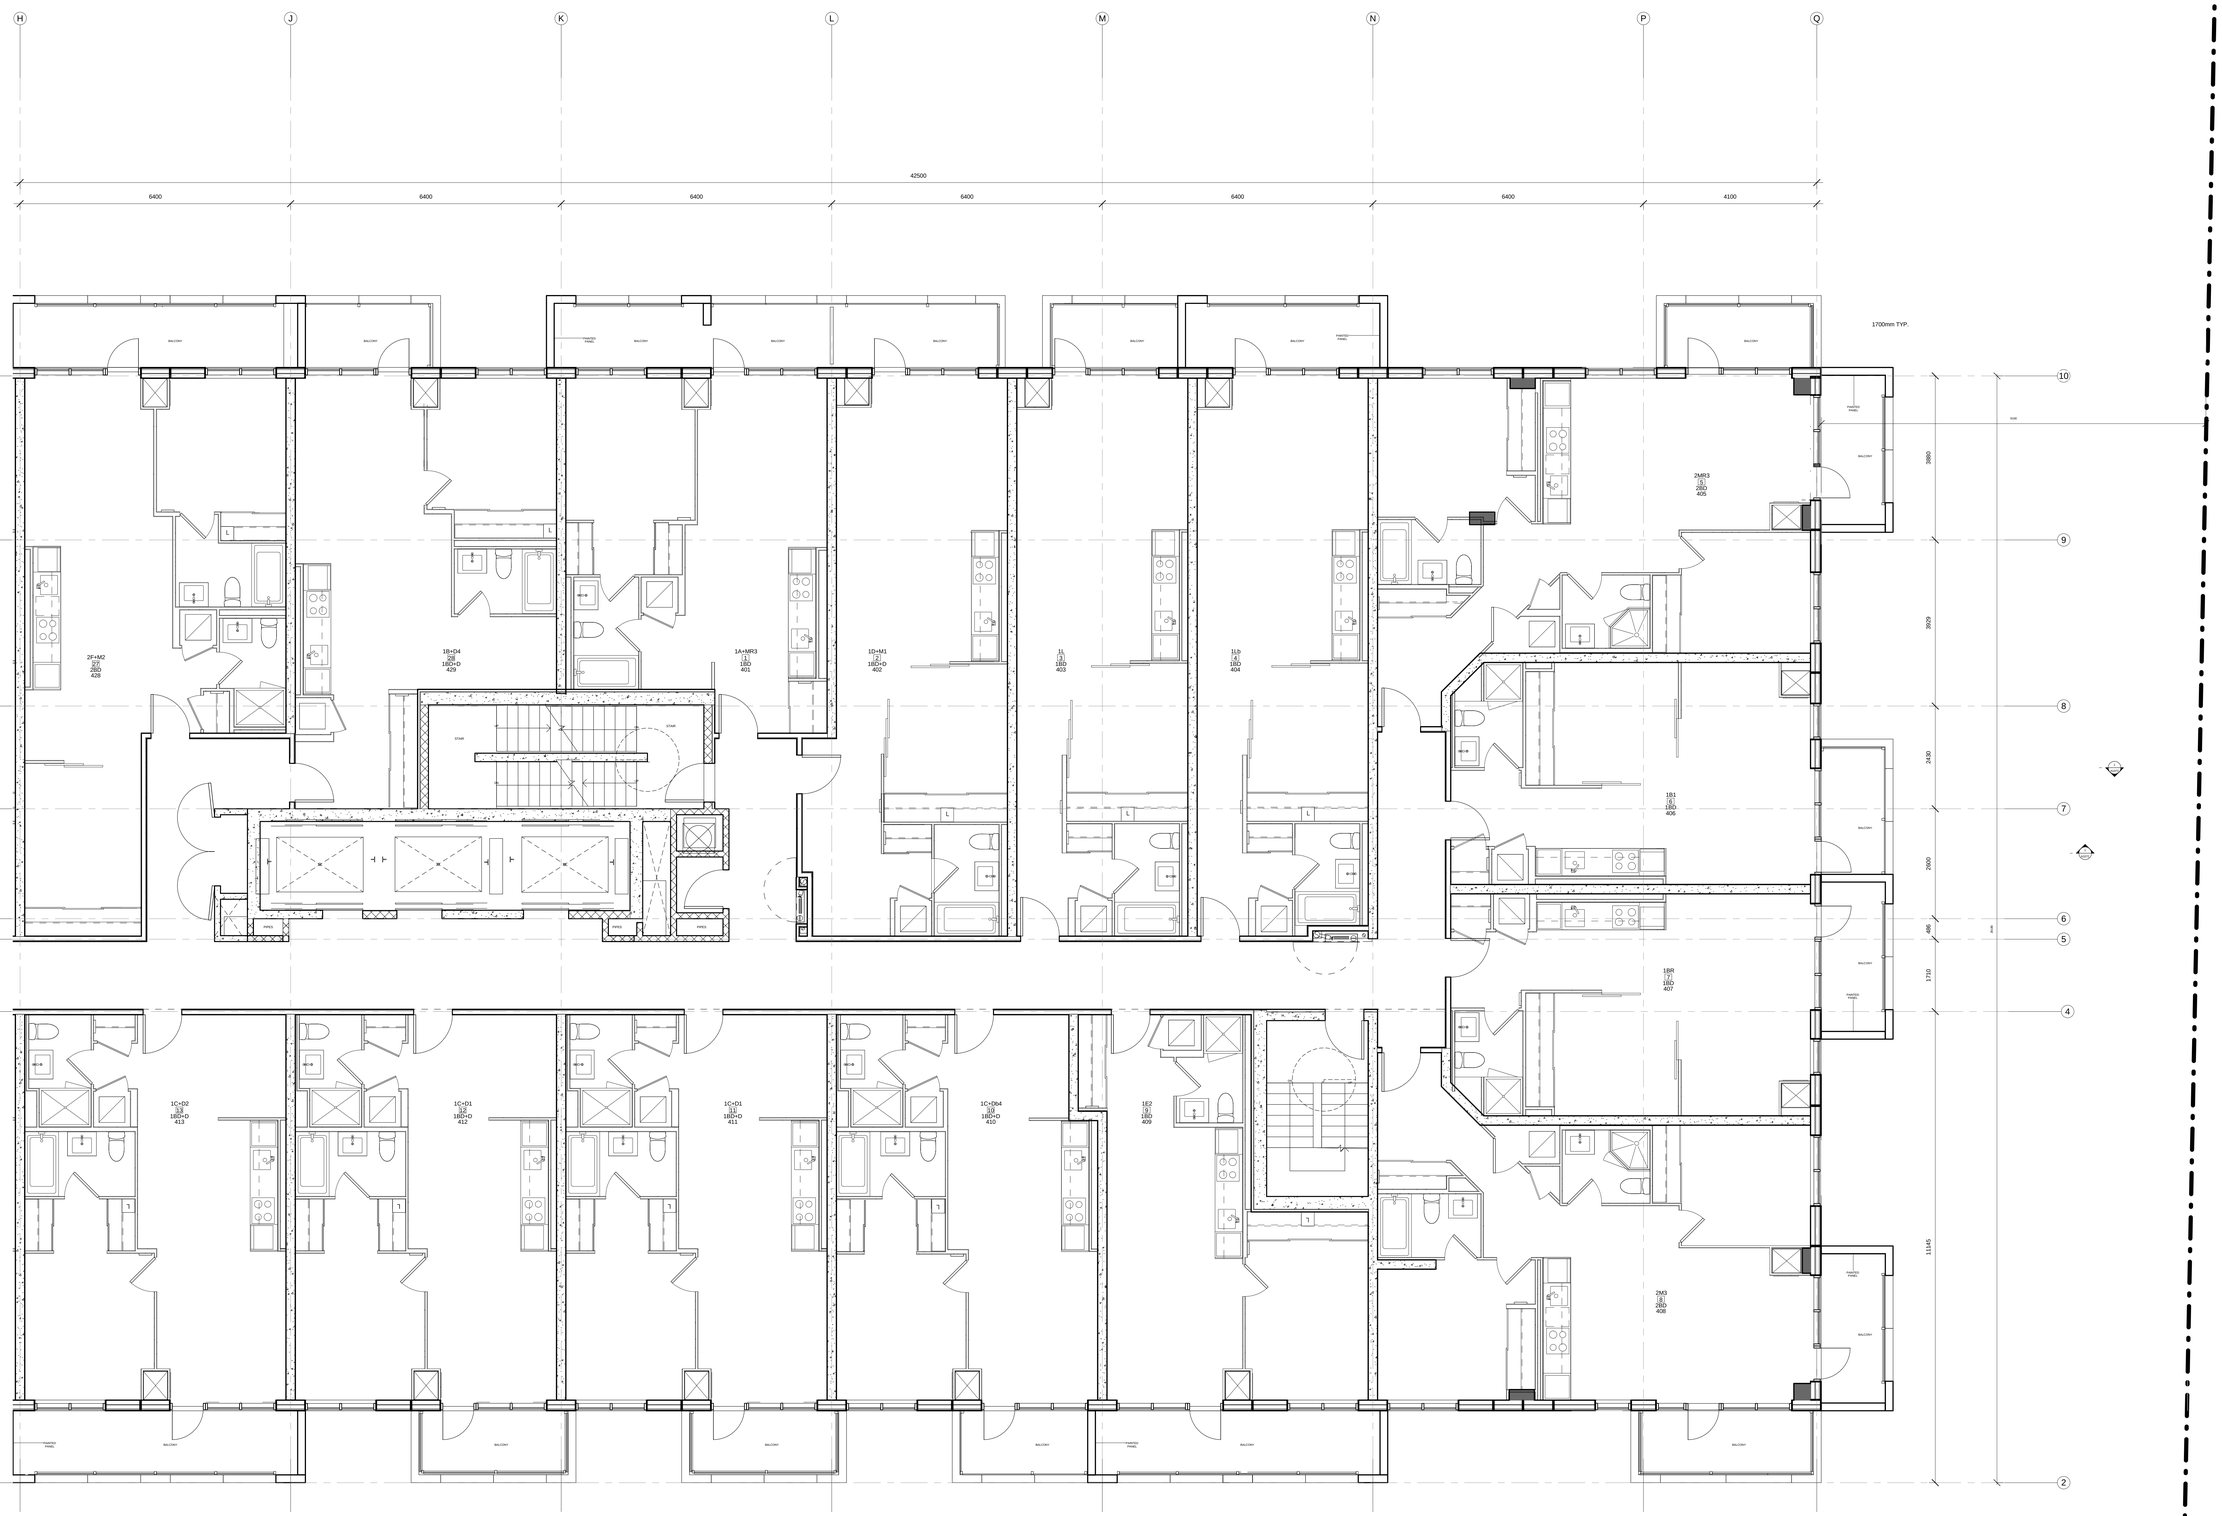

1 L4.2
1 : 50

IMPERIAL SCALE DRAWING

FIRST FLOOR ELEV. 93.60m

no.	issued / revised	date:
	ISSUED FOR COORDINATION	2013-04-11
	ISSUED FOR COORDINATION	2013-04-17

ALEXANDRA PARK - BLOCK 11
TORONTO, ONTARIO

project no:	12-113
scale:	1 : 50
drawn by:	Author
reviewed by:	Checker
date:	02/18/14

Teeple Architects

5 CAMDEN STREET
416-598-0644 TEL

TORONTO, ONTARIO
FAX 416-598-1105

INFO@TEEPLEARCH.COM

L4

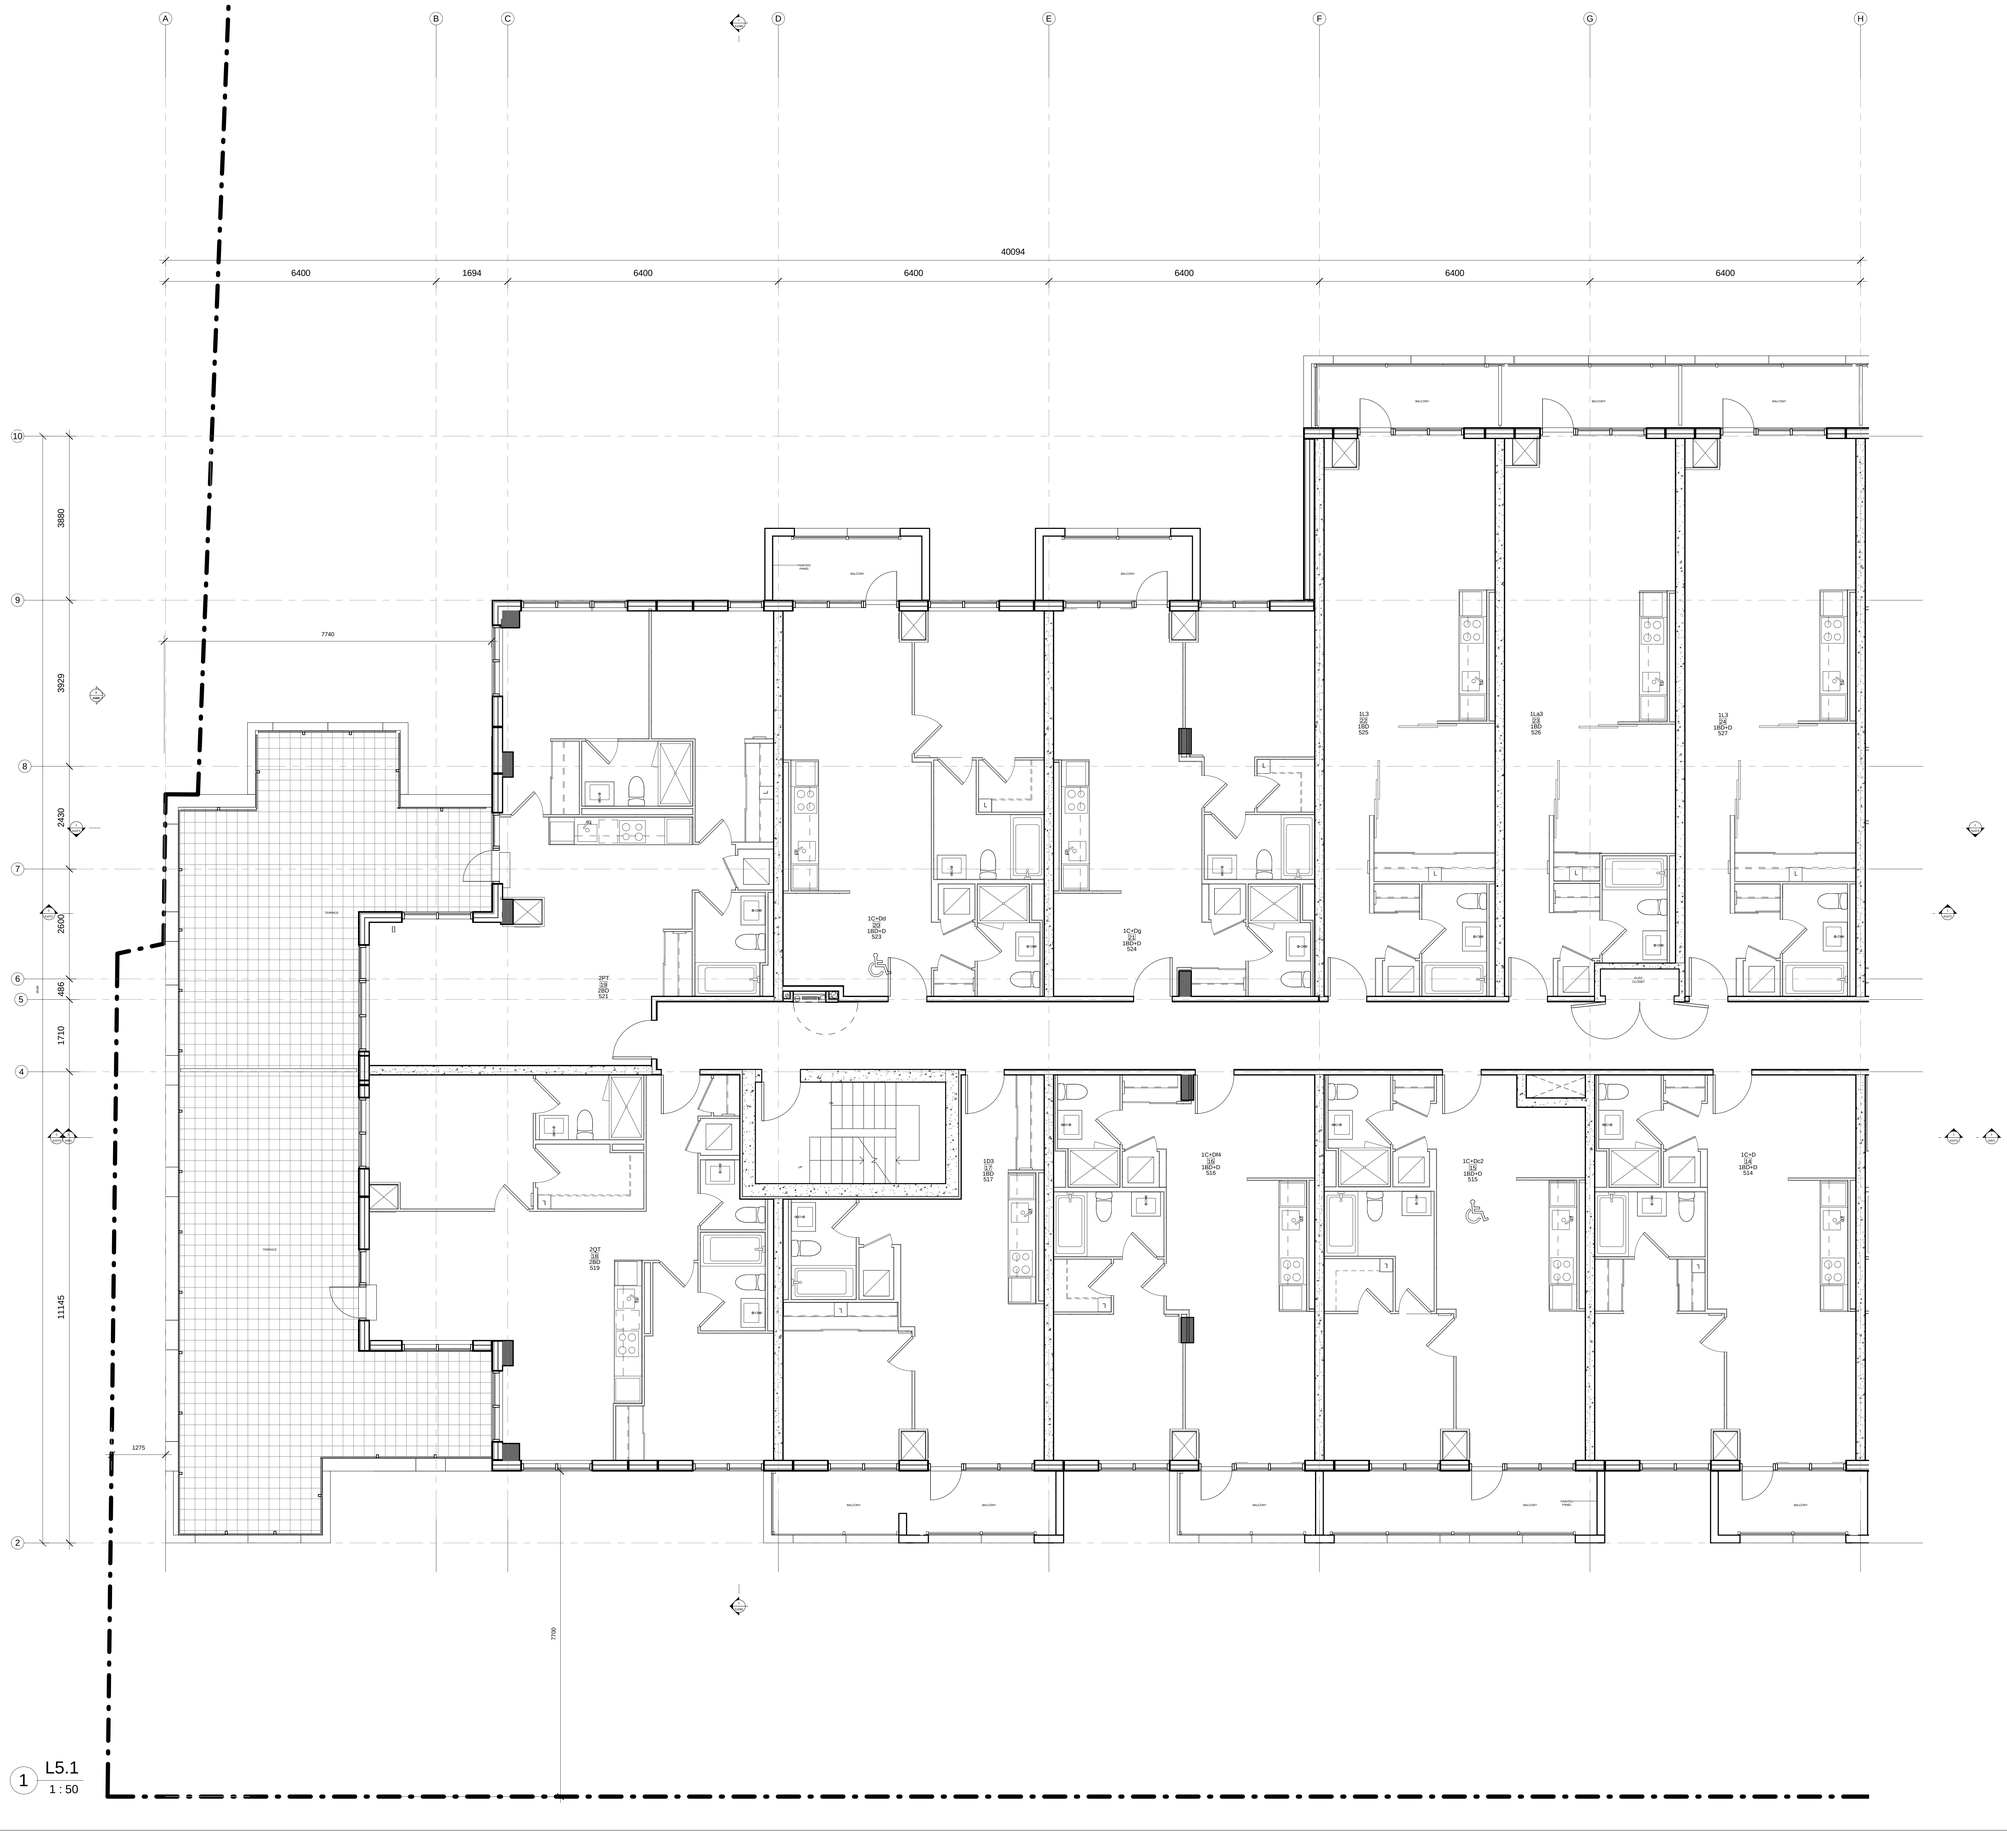

1 L5.1
1 : 50

IMPERIAL SCALE DRAWING

FIRST FLOOR ELEV. 93.60m

no.	issued / revised	date:
—	ISSUED FOR COORDINATION	2013-04-11
—	ISSUED FOR COORDINATION	2013-04-17

ALEXANDRA PARK - BLOCK 11

TORONTO, ONTARIO

project no:	12-113
scale:	1 : 50
drawn by:	Author
reviewed by:	Checker
date:	02/18/14

Teeple Architects

5 CAMDEN STREET
416.598.0544 TEL

TORONTO, ONTARIO
M5V 1V2

INFO@TEEPLEARCH.COM

FAX 416.598.1105

L5

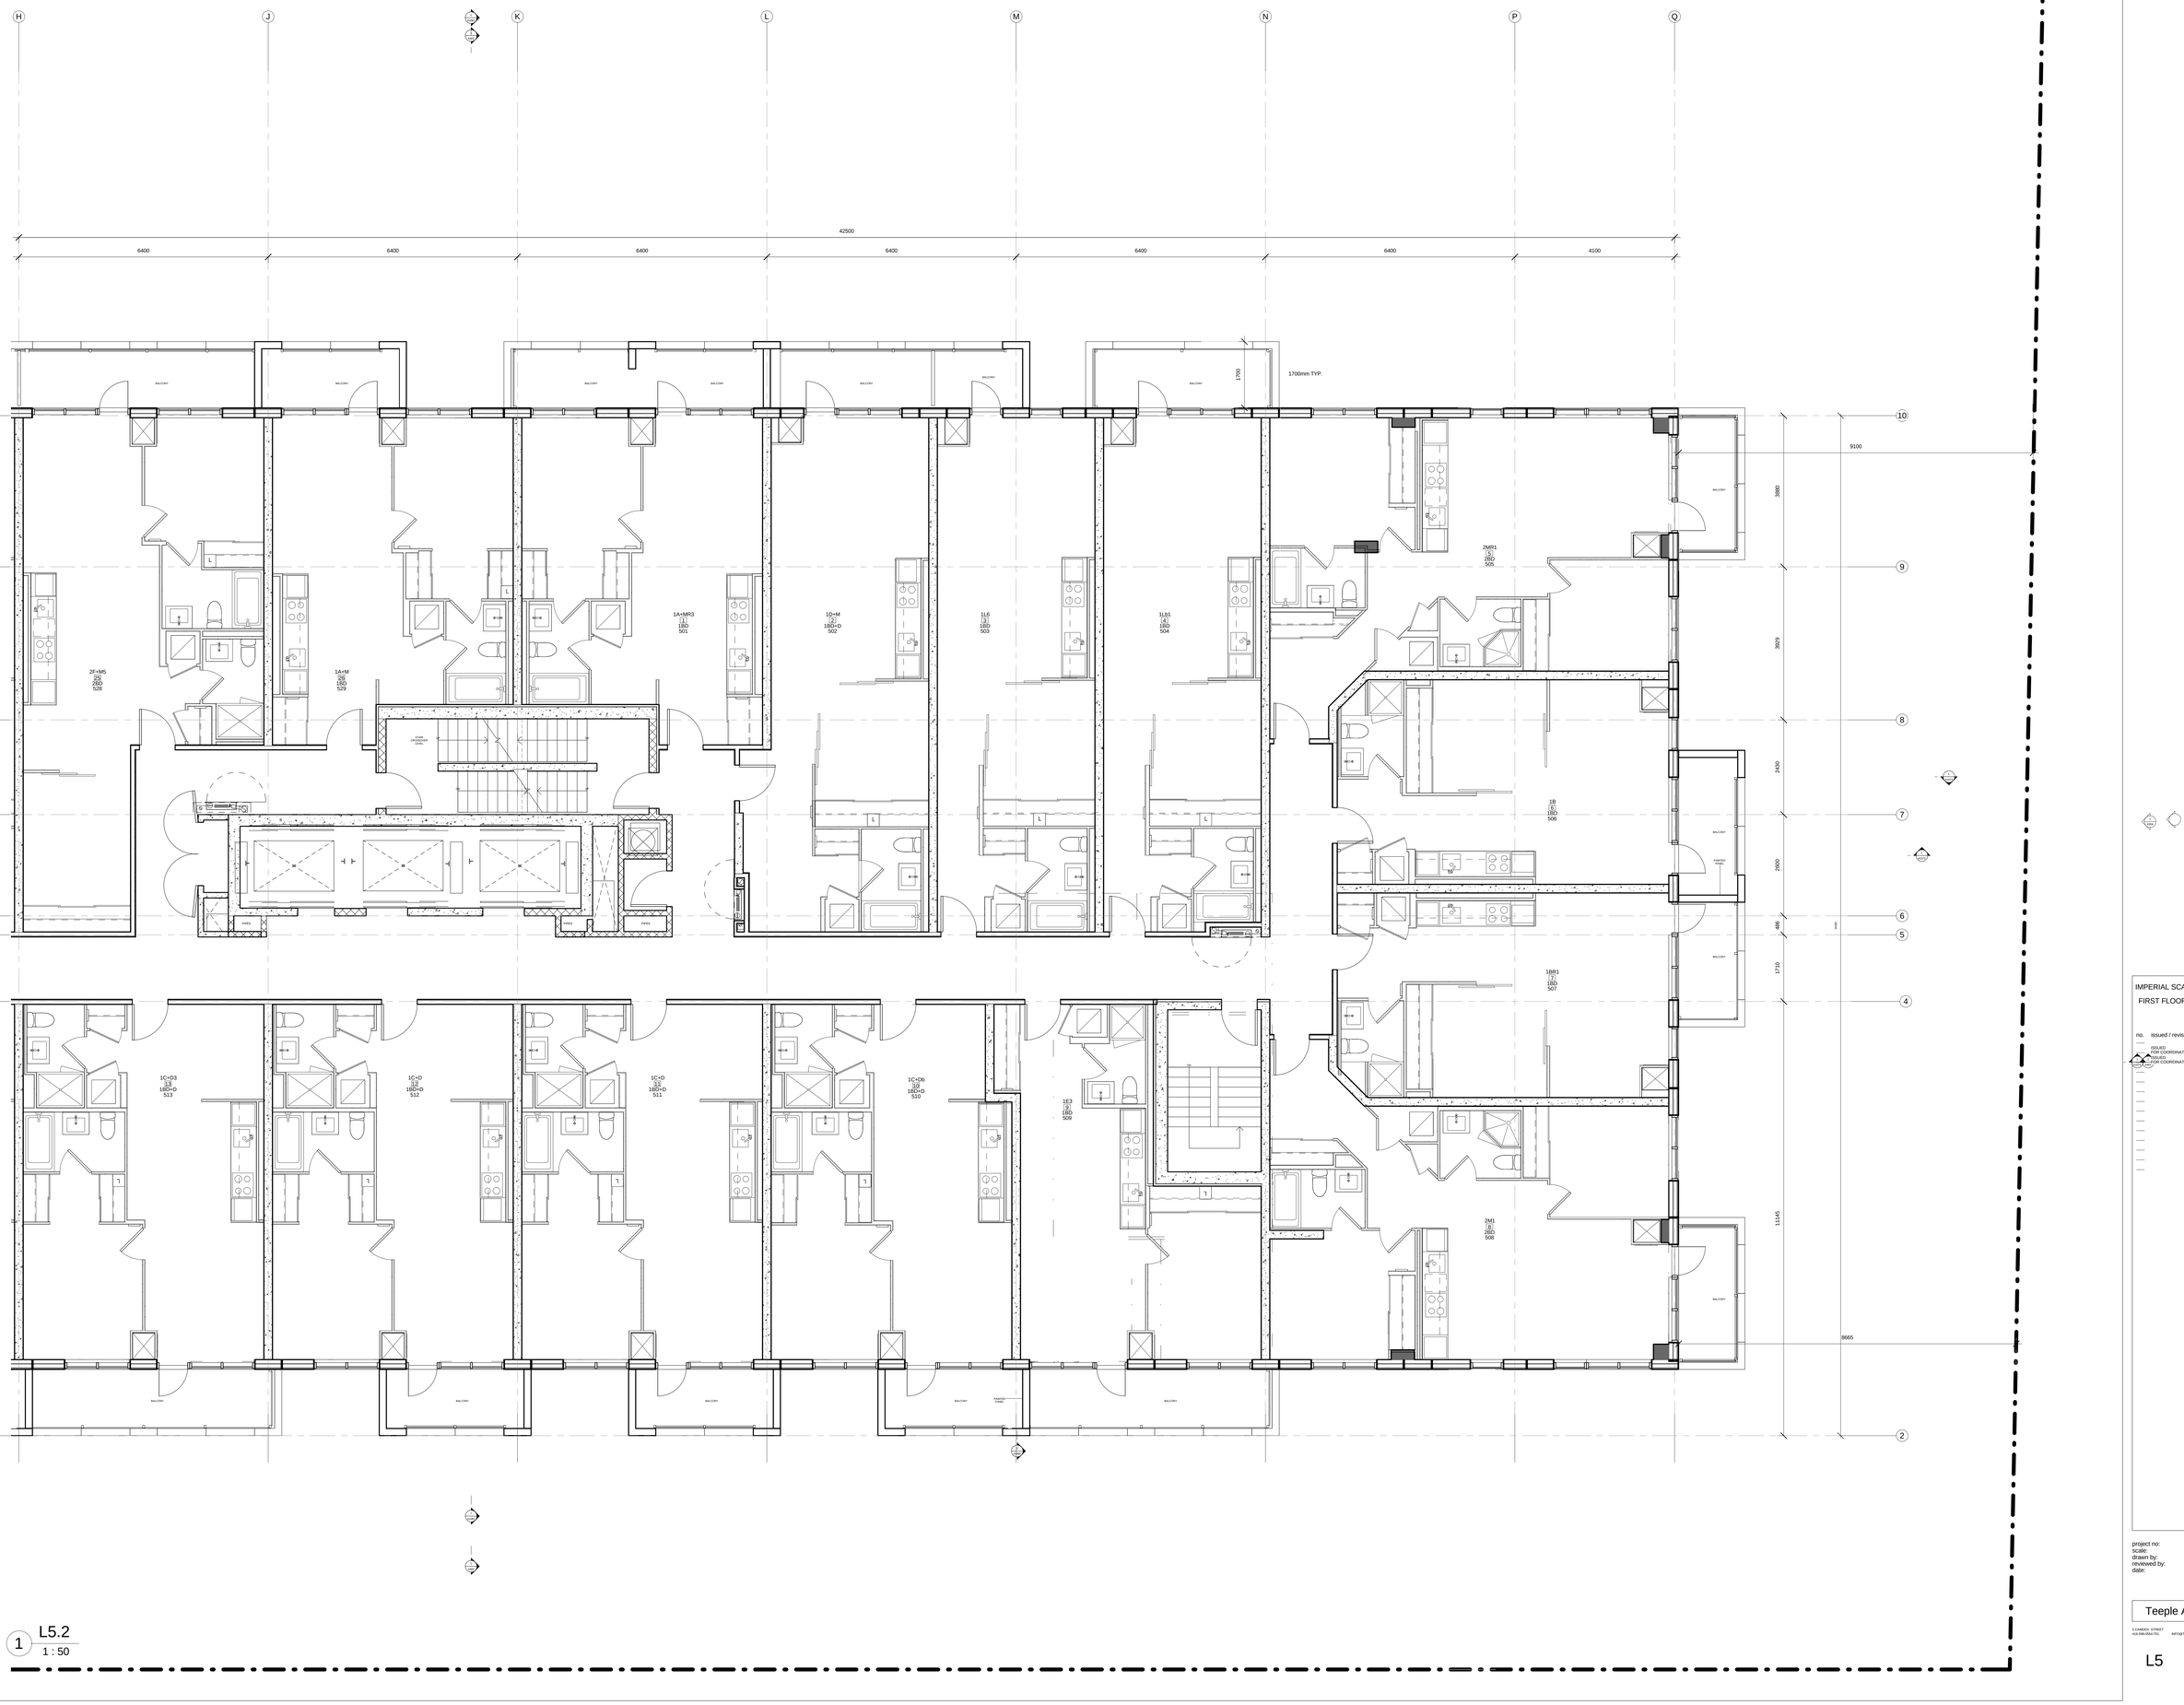

IMPERIAL SCALE DRAWING

FIRST FLOOR ELEV. 93.60m

no.	issued / revised	date:
—	ISSUED FOR COORDINATION	2013-04-11
1	ISSUED FOR COORDINATION	2013-04-17

ALEXANDRA PARK - BLOCK 11

TORONTO, ONTARIO

project no:	12-113
scale:	1 : 50
drawn by:	Author
reviewed by:	Checker
date:	02/18/14

Teeple Architects

5 CAMDEN STREET
416-598-0554 TEL

TORONTO, ONTARIO
INFO@TEEPLEARCH.COM
FAX 416-598-1706

L5

1 L6.1
1 : 50

IMPERIAL SCALE DRAWING

FIRST FLOOR ELEV. 93.60m

no.	issued / revised	date:
—	ISSUED FOR COORDINATION	2013-04-11
—	ISSUED FOR COORDINATION	2013-04-17

ALEXANDRA PARK - BLOCK 11
TORONTO, ONTARIO

project no:	12-113
scale:	1 : 50
drawn by:	Author
reviewed by:	Checker
date:	02/18/14

Teeple Architects

5 CAMDEN STREET
416-599-0544 TEL

TORONTO, ONTARIO
M5V 1V6

INFO@TEEPLEARCH.COM

FAX 416-599-1755

L6

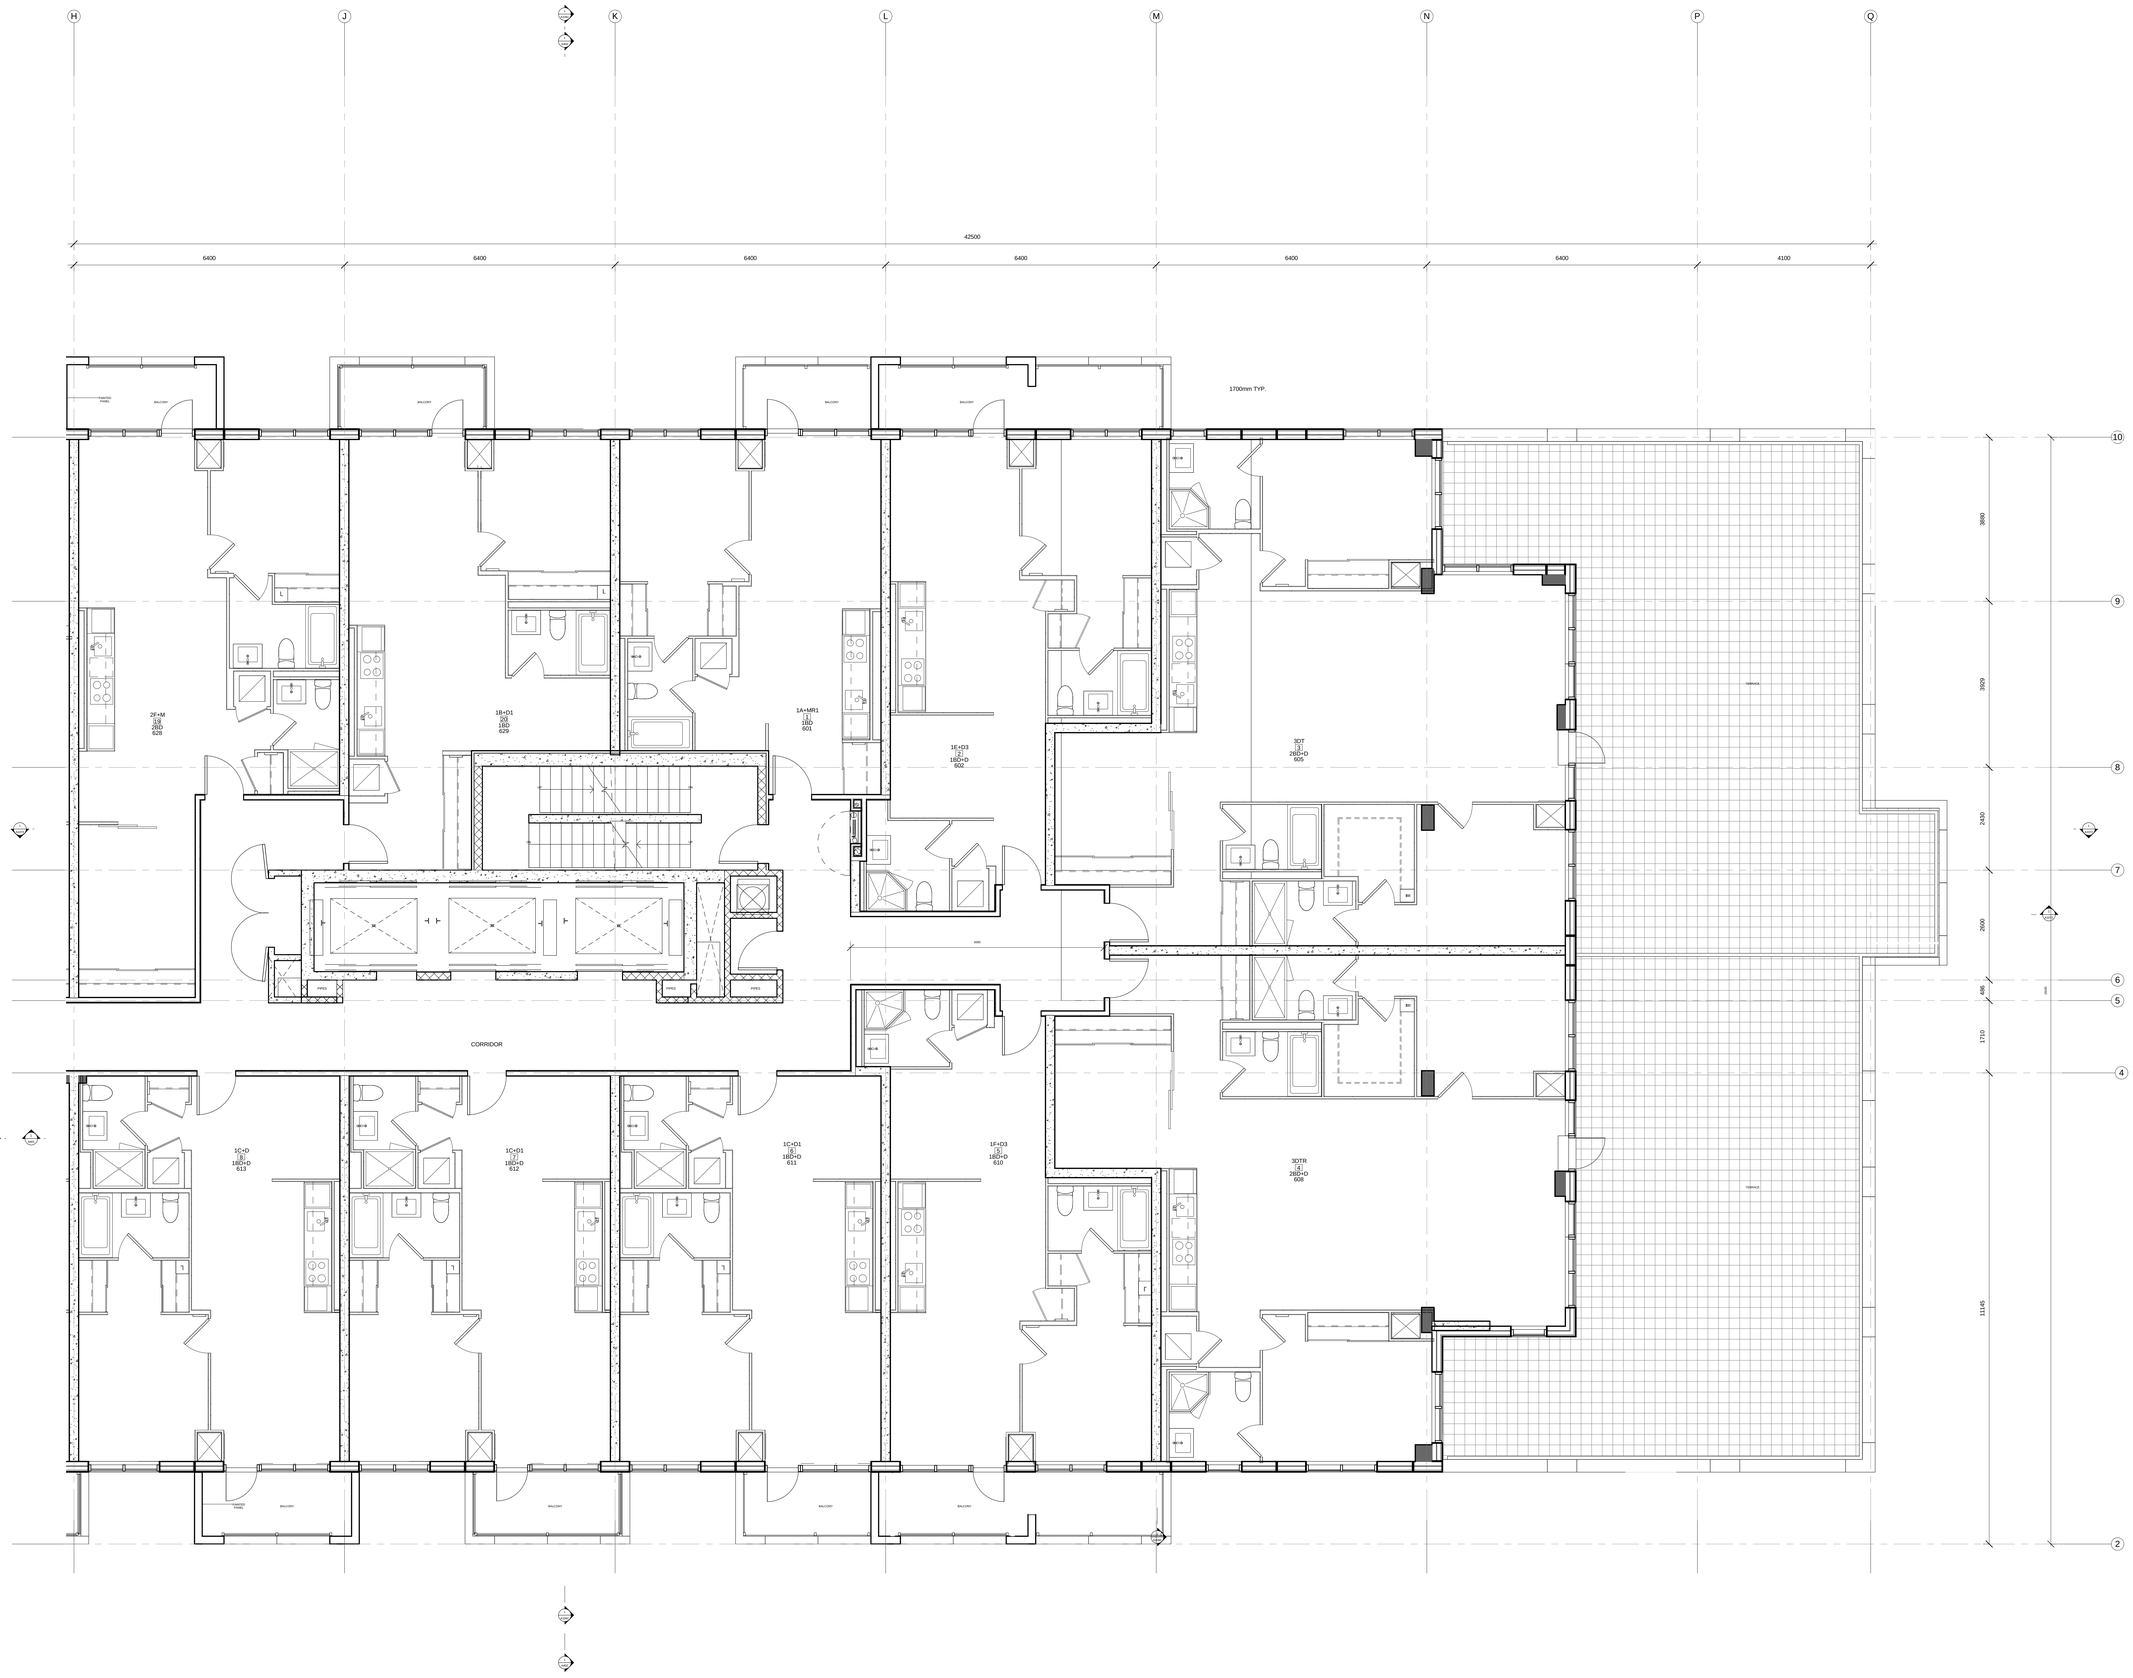

1 L6.2
1 : 50

IMPERIAL SCALE DRAWING

FIRST FLOOR ELEV. 93.60m

no.	issued / revised	date:
—	ISSUED FOR COORDINATION	2013-04-11
—	ISSUED FOR COORDINATION	2013-04-17

ALEXANDRA PARK - BLOCK 11
TORONTO, ONTARIO

project no:	12-113
scale:	1 : 50
drawn by:	Author
reviewed by:	Checker
date:	02/18/14

Teeple Architects
5 CAMDEN STREET TORONTO, ONTARIO
416-598-0554 TEL INFO@TEEPLEARCH.COM FAX 416-598-1705

L6

A B C D E F G H J K

82594

6400 1694 6400 6400 6400 6400 6400 6400 6400 6400

18770

6800

9020

7700

2C
14
2BD
721

1C+Dd3
15
1BD+D
723

1C+Dg
16
1BD+D
724

1C+D
17
1BD+D
726

2K
18
2BD
727

2F+M4
5/8
3/8
2BD
728

1B+D
20
1BD
729

1A+MR2
21
1BD
701

2E
13
2BD
719

1D2
12
1BD
717

1C+Df
11
1BD+D
716

1C+Dc
10
1BD+D
715

1C+D
9
1BD+D
714

1C+D1
8
1BD+D
713

1C+D
7
1BD+D
712

1C+D
6
1BD+D
711

BALCONY

PAINTED PANEL

PIPES

ELEC CLOSET

2 L7.2
1 : 50

IMPERIAL SCALE DRAWING

FIRST FLOOR ELEV. 93.60m

no.	issued / revised	date:
	PPES	
	ISSUED FOR COORDINATION	2013-04-11
	PPES	
	ISSUED FOR COORDINATION	2013-04-17

ALEXANDRA PARK - BLOCK 11

TORONTO, ONTARIO

project no: 12-113
scale: 1 : 50
drawn by: Author
reviewed by: Checker
date: 02/18/14

Teeple Architects

5 CAMDEN STREET TORONTO, ONTARIO
416-598-0554 TEL INFO@TEEPLEARCH.COM FAX 416-598-1708

L7

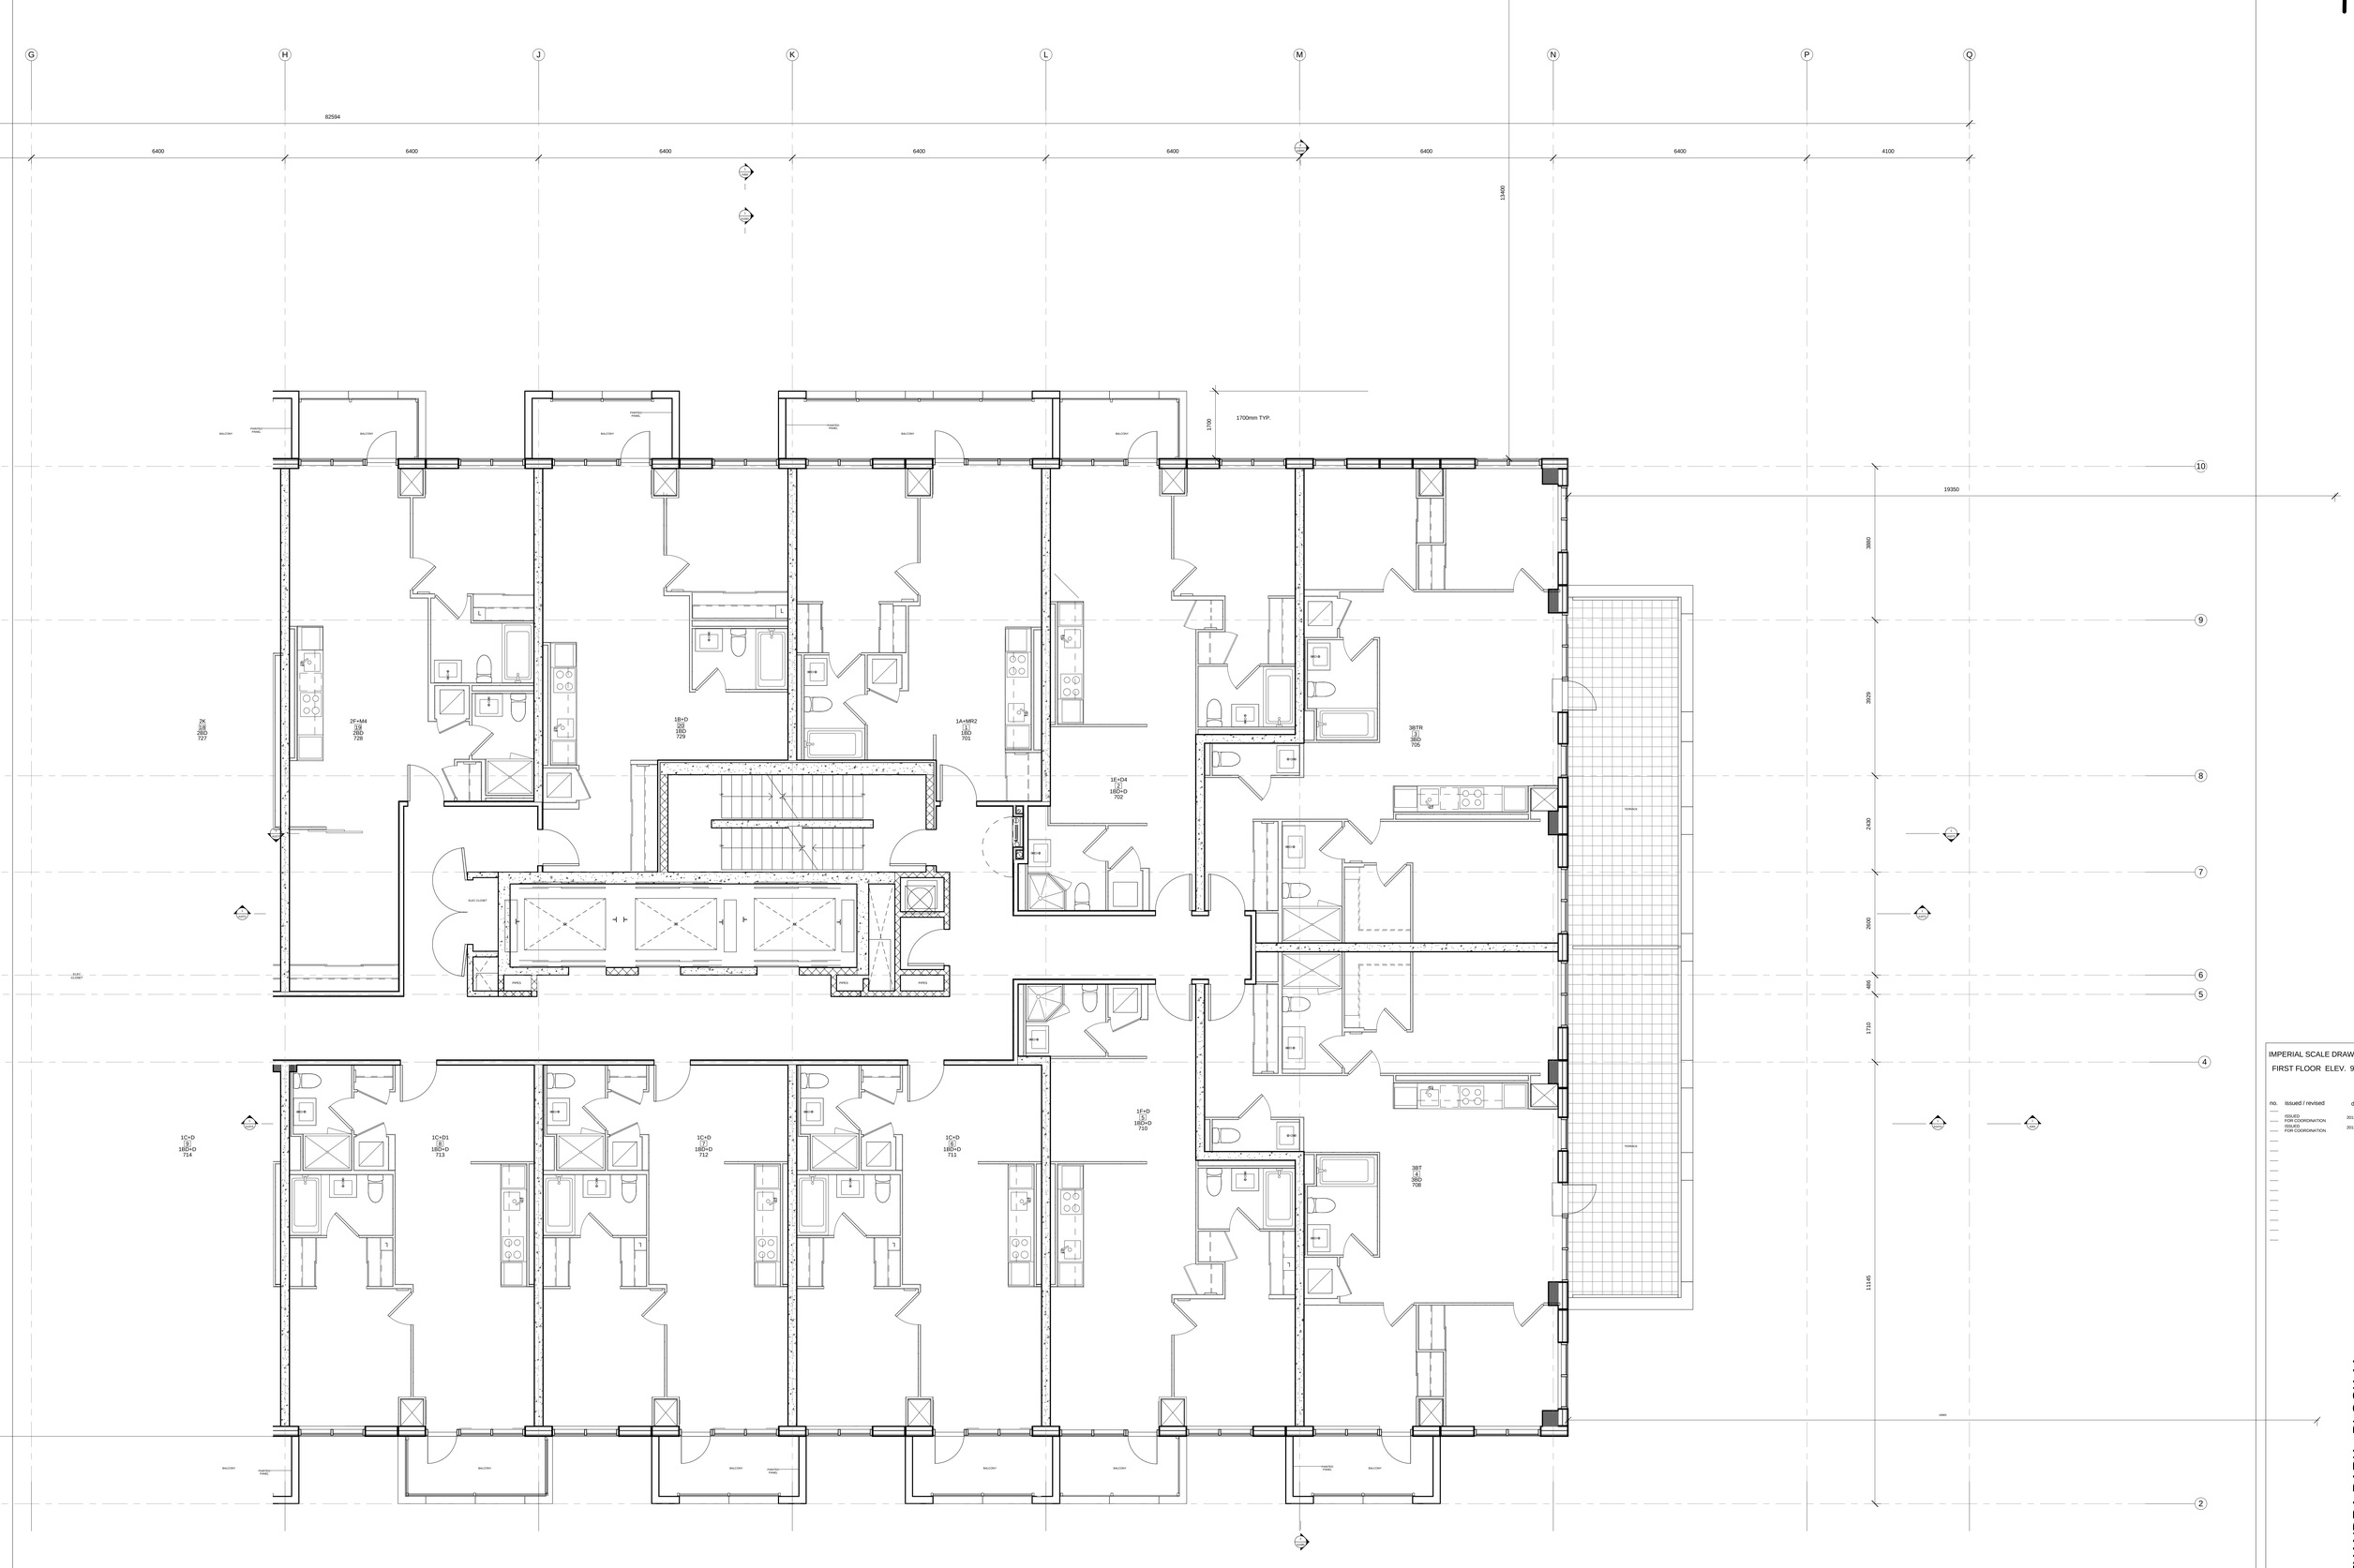
G
H
J
K
L
M
N
P
Q
82594
6400
6400
6400
6400
6400
6400
6400
4100
13400
1700
1700mm TYP.
19350
10
9
8
7
6
5
4
2
3850
3825
2430
2600
485
1710
11145
2K
1B
2BD
727
2F+M4
1B
2BD
728
1B+D
2D
1BD
729
1A+MR2
1BD
701
1E+D4
1BD+D
702
3BTR
3BD
705
1C+D
1BD+D
714
1C+D1
1BD+D
713
1C+D
1BD+D
712
1C+D
1BD+D
711
1F+D
1BD+D
710
3BT
3BD
708
BALCONY
PAINTED PANEL
ELEC CLOSET
PIPES
TERRACE
IMPERIAL SCALE DRAWING
FIRST FLOOR ELEV. 93.60m
no.
issued / revised
date:
ISSUED FOR COORDINATION
2013-04-11
ISSUED FOR COORDINATION
2013-04-17
ALEXANDRA PARK - BLOCK 11
TORONTO, ONTARIO
project no: 12-113
scale: 1 : 50
drawn by: Author
reviewed by: Checker
date: 02/18/14
Teeple Architects
5 CAMDEN STREET
416.598.0554 TEL
TORONTO, ONTARIO
INFO@TEEPLEARCH.COM
FAX 416.598.1705
L7

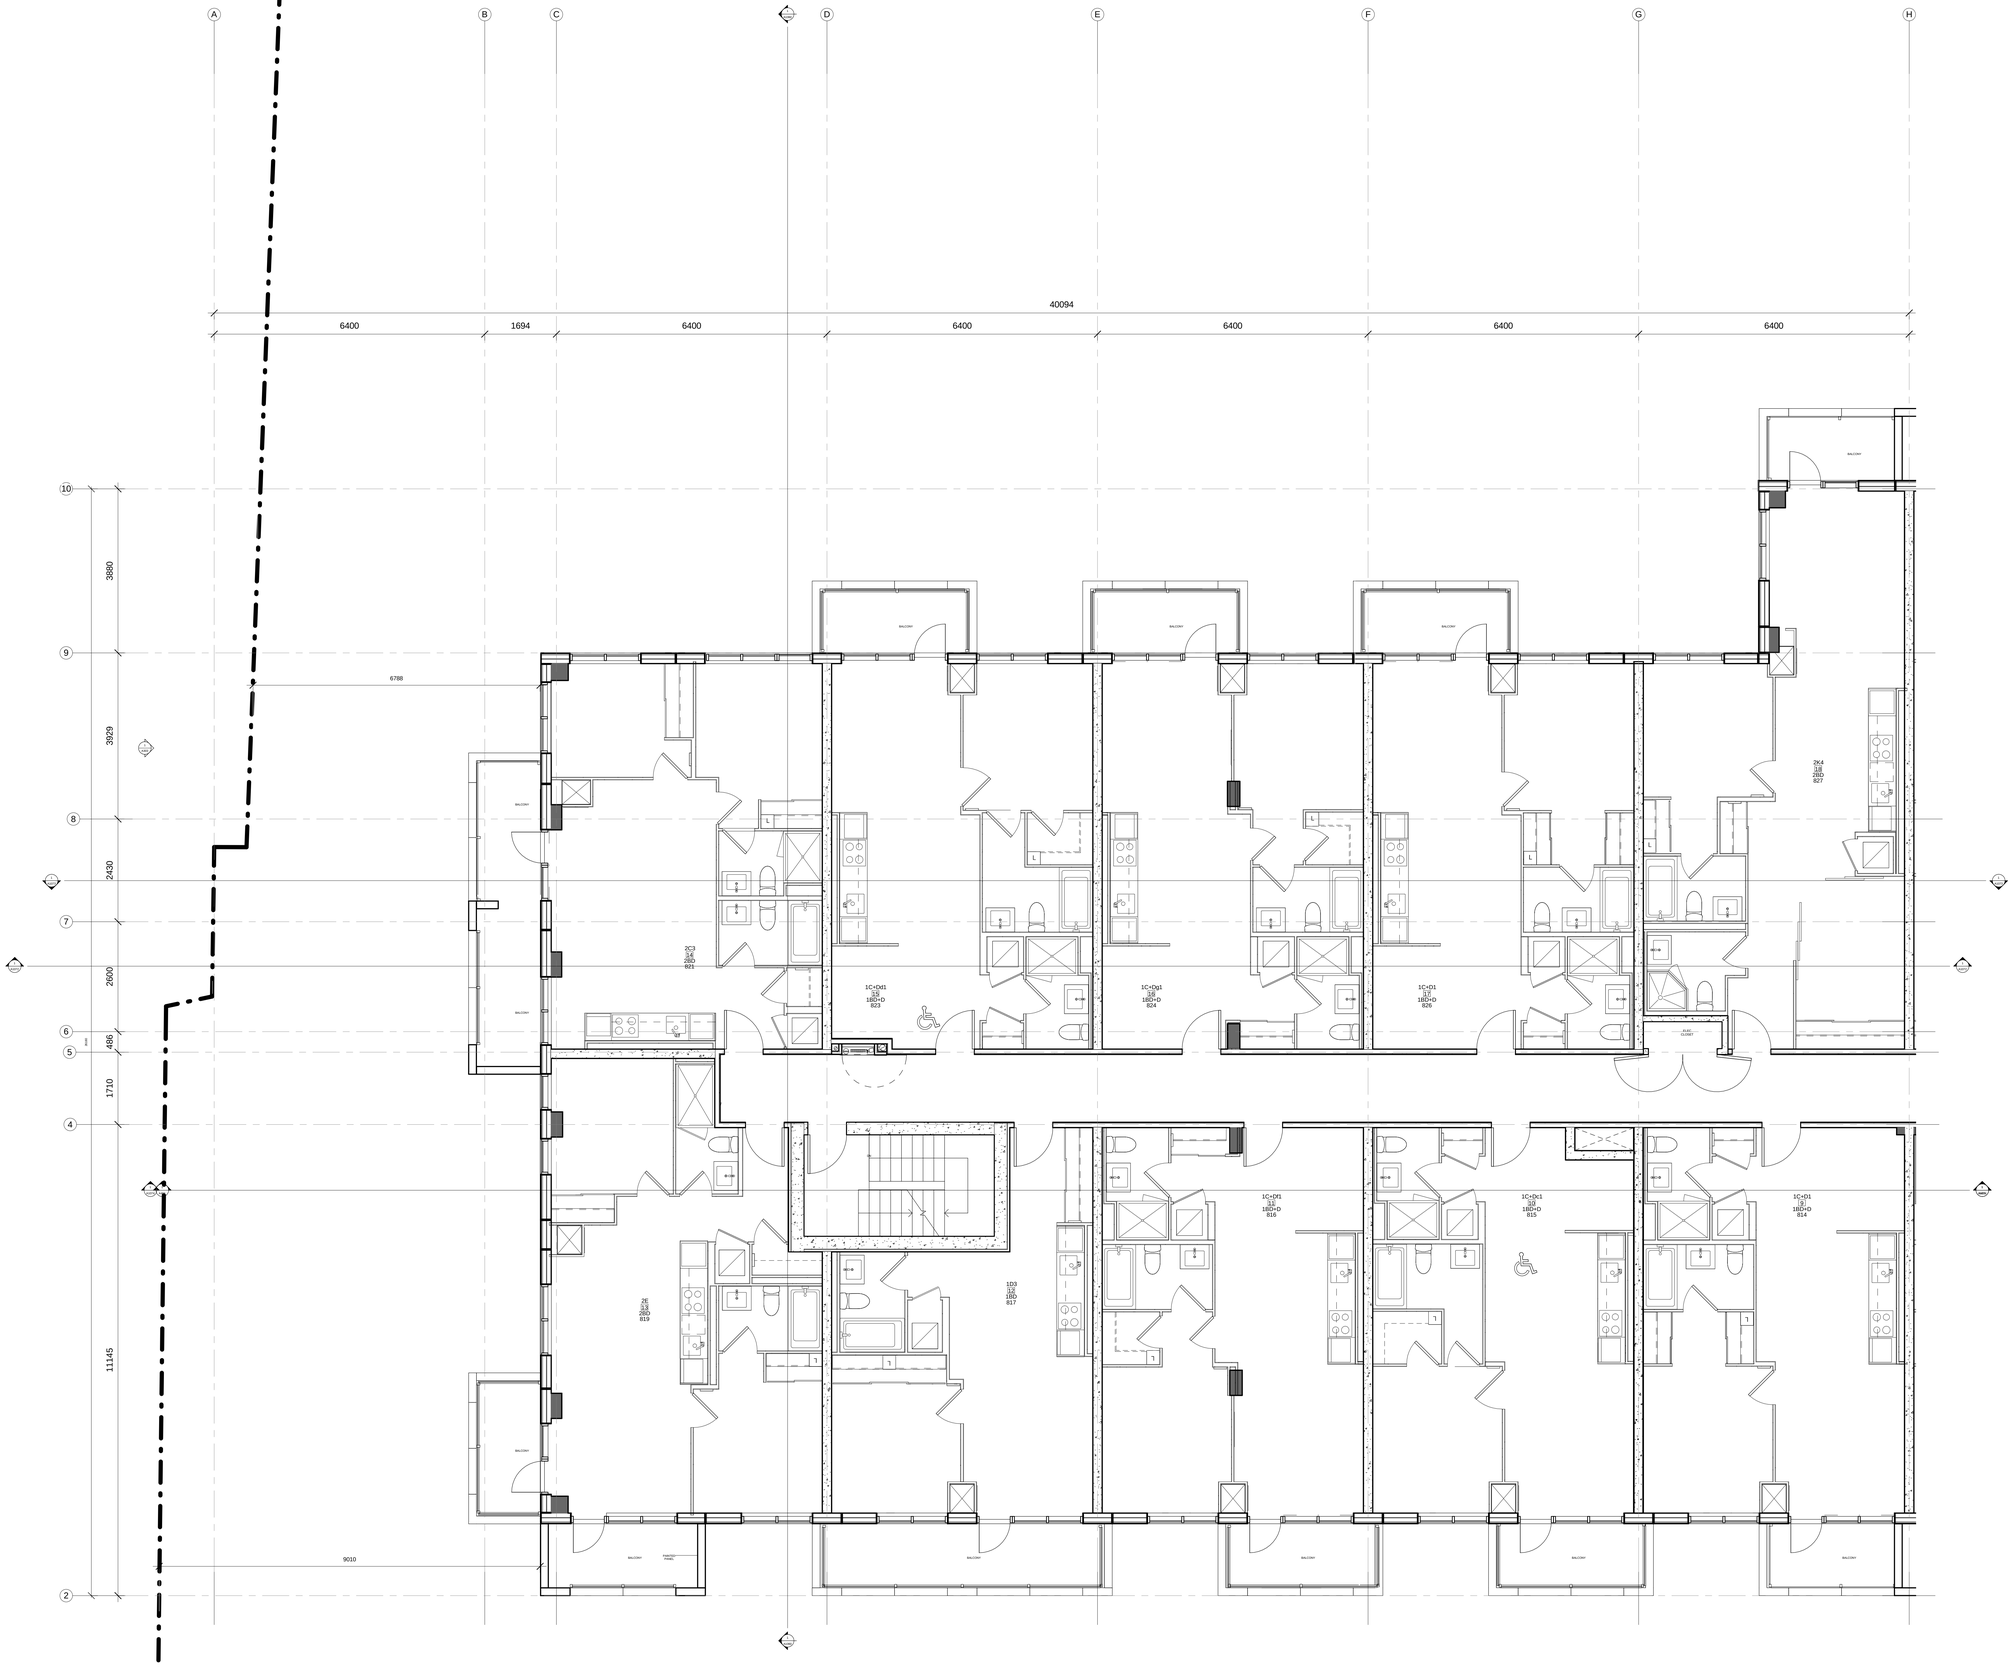

1 L8.1
1 : 50

IMPERIAL SCALE DRAWING

FIRST FLOOR ELEV. 93.60m

no.	issued / revised	date:
	ISSUED FOR COORDINATION	2013-04-11
	ISSUED FOR COORDINATION	2013-04-17

ALEXANDRA PARK - BLOCK 11

TORONTO, ONTARIO

project no: 12-113
scale: 1 : 50
drawn by: Author
reviewed by: Checker
date: 02/18/14

Teeple Architects

5 CAMDEN STREET TORONTO, ONTARIO
416.598.0516 TEL INFO@TEEPLEARCH.COM FAX 416.598.1755

L8

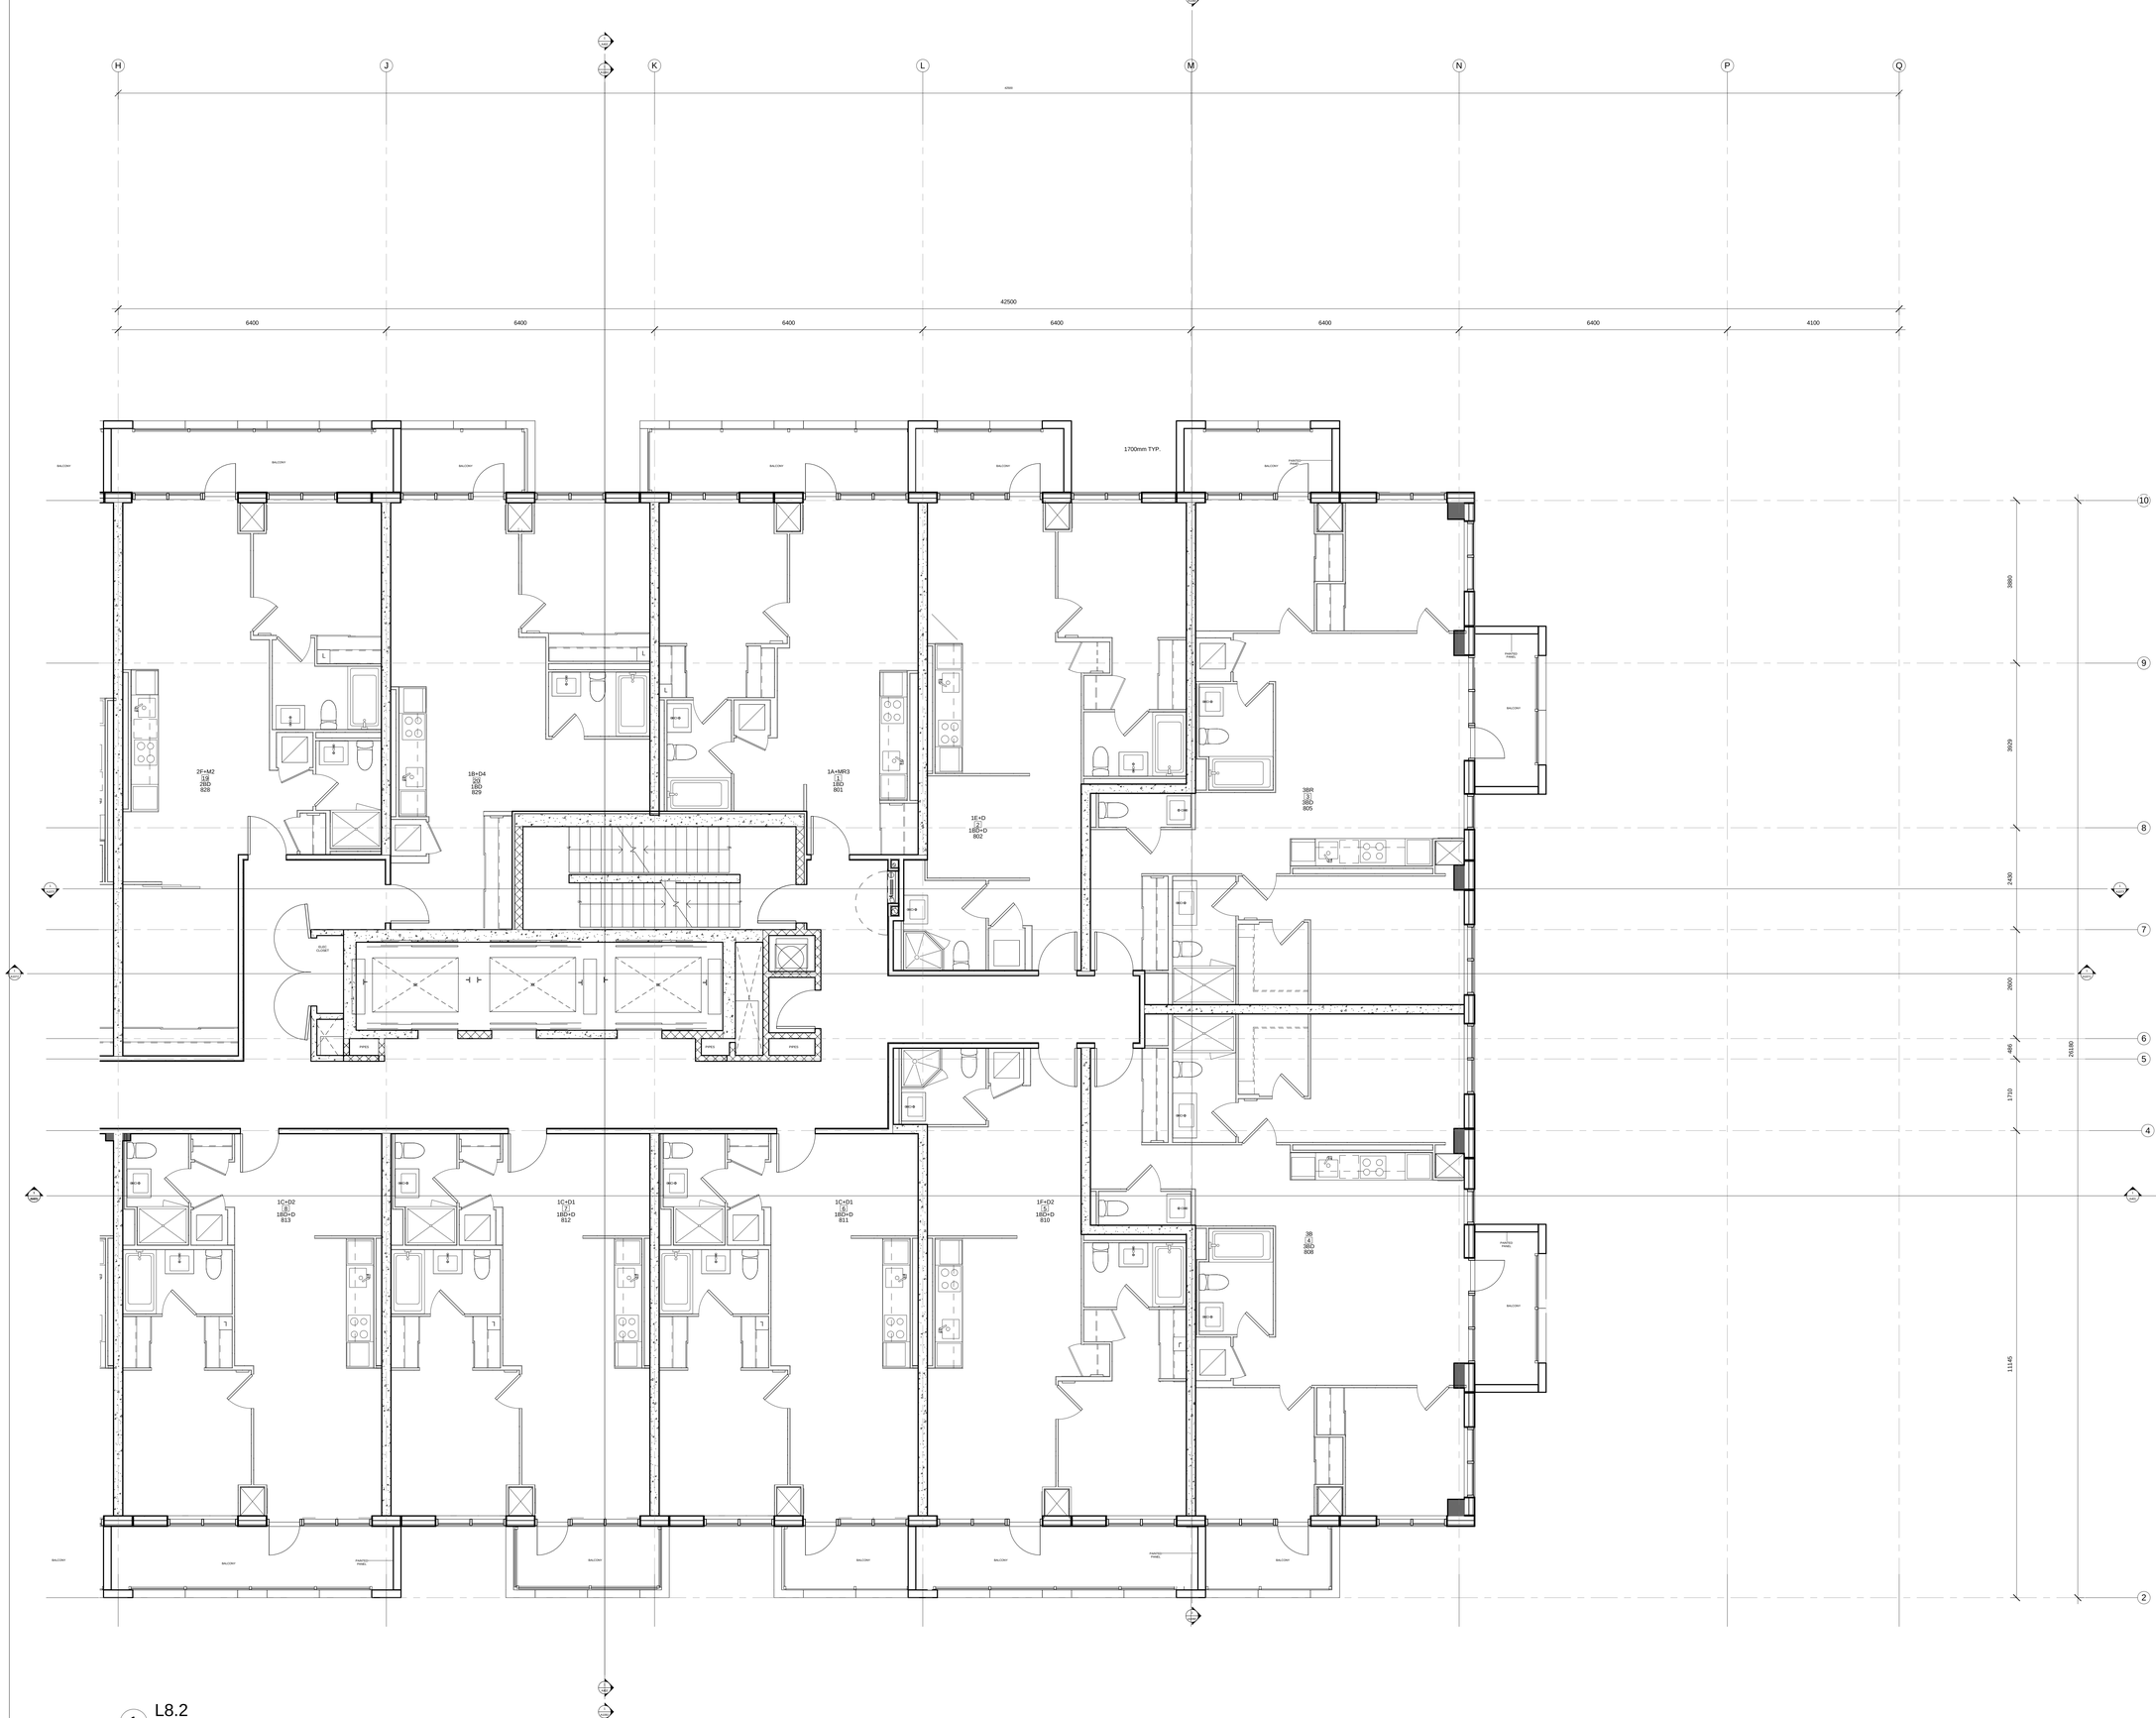

IMPERIAL SCALE DRAWING

FIRST FLOOR ELEV. 93.60m

no.	issued / revised	date:
	ISSUED FOR COORDINATION	2013-04-11
	ISSUED FOR COORDINATION	2013-04-17

ALEXANDRA PARK - BLOCK 11

TORONTO, ONTARIO

project no: 12-113
scale: 1 : 50
drawn by: Author
reviewed by: Checker
date: 02/18/14

Teeple Architects

5 CAMDEN STREET
416-598-0540 TEL

TORONTO, ONTARIO
INFO@TEEPLEARCH.COM
FAX 416-598-1705

L8

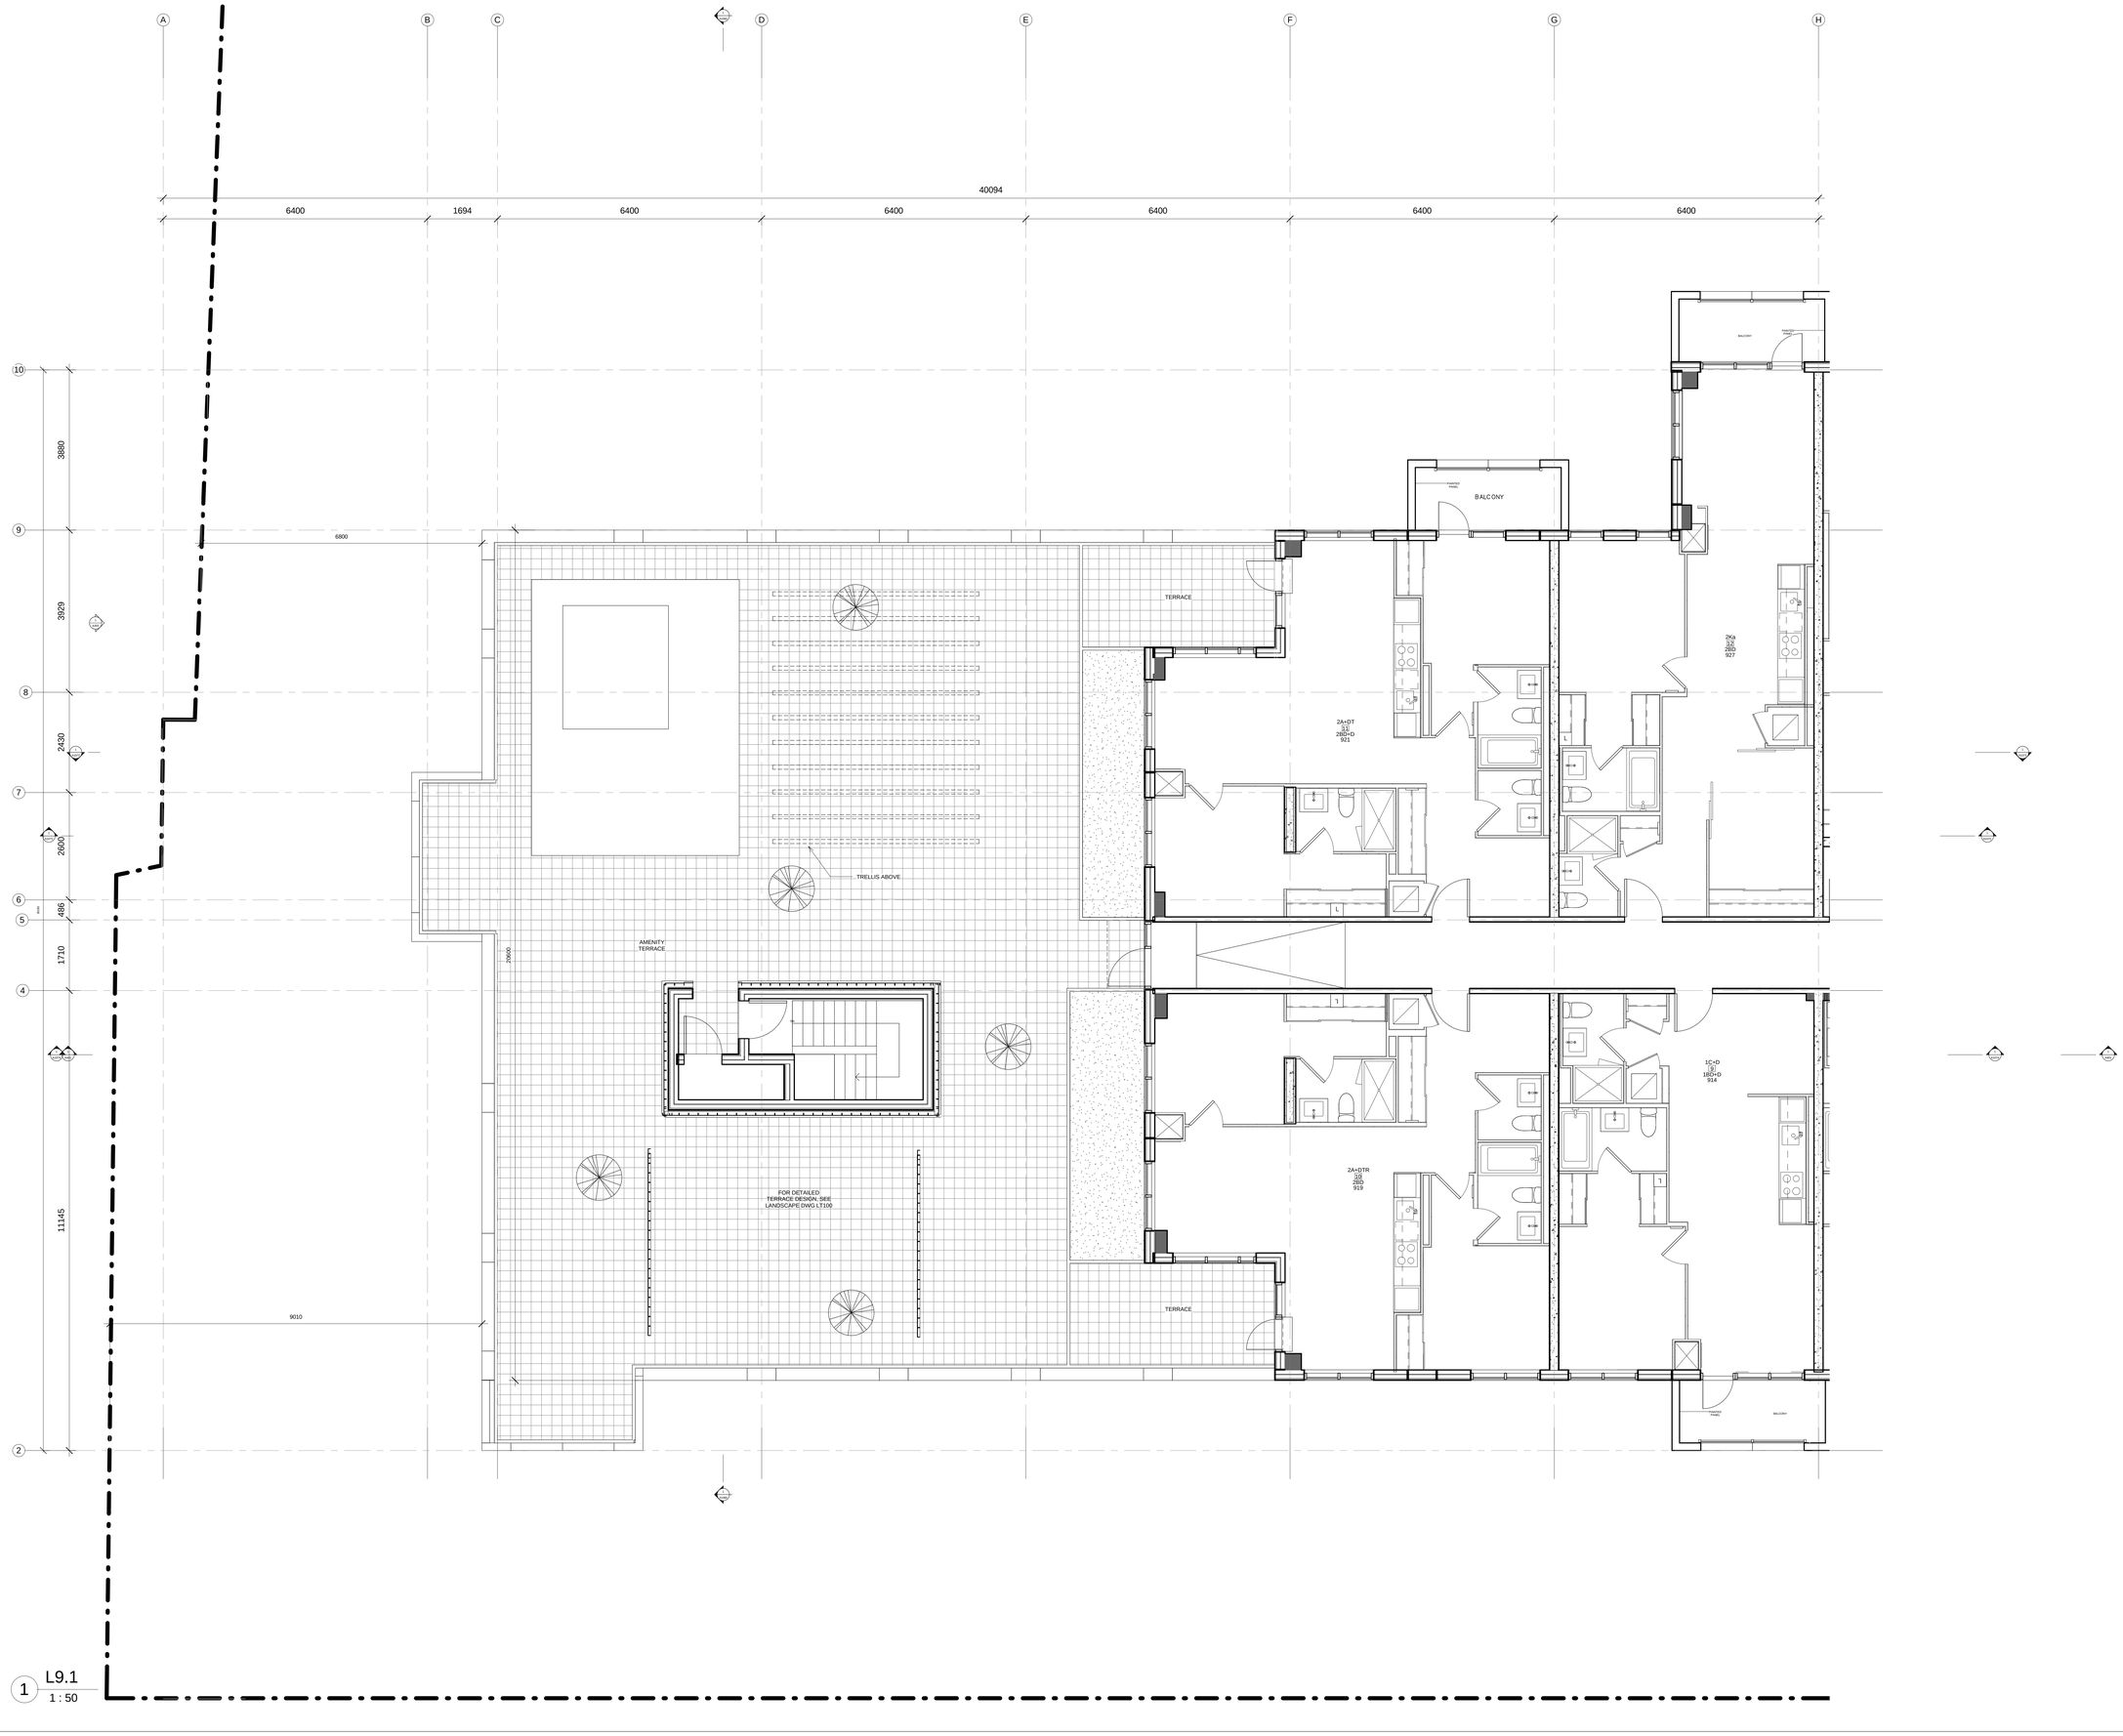

1 L9.1
1 : 50

IMPERIAL SCALE DRAWING

FIRST FLOOR ELEV. 93.60m

no.	issued / revised	date:
1	ISSUED FOR COORDINATION	2013-04-11
2	ISSUED FOR COORDINATION	2013-04-17

ALEXANDRA PARK - BLOCK 11

TORONTO, ONTARIO

project no: 12-113
scale: 1 : 50
drawn by: Author
reviewed by: Checker
date: 02/18/14

Teeple Architects

5 CAMDEN STREET
416-598-0644 TEL
INFO@TEEPLEARCH.COM
TORONTO, ONTARIO
FAX 416-598-1105

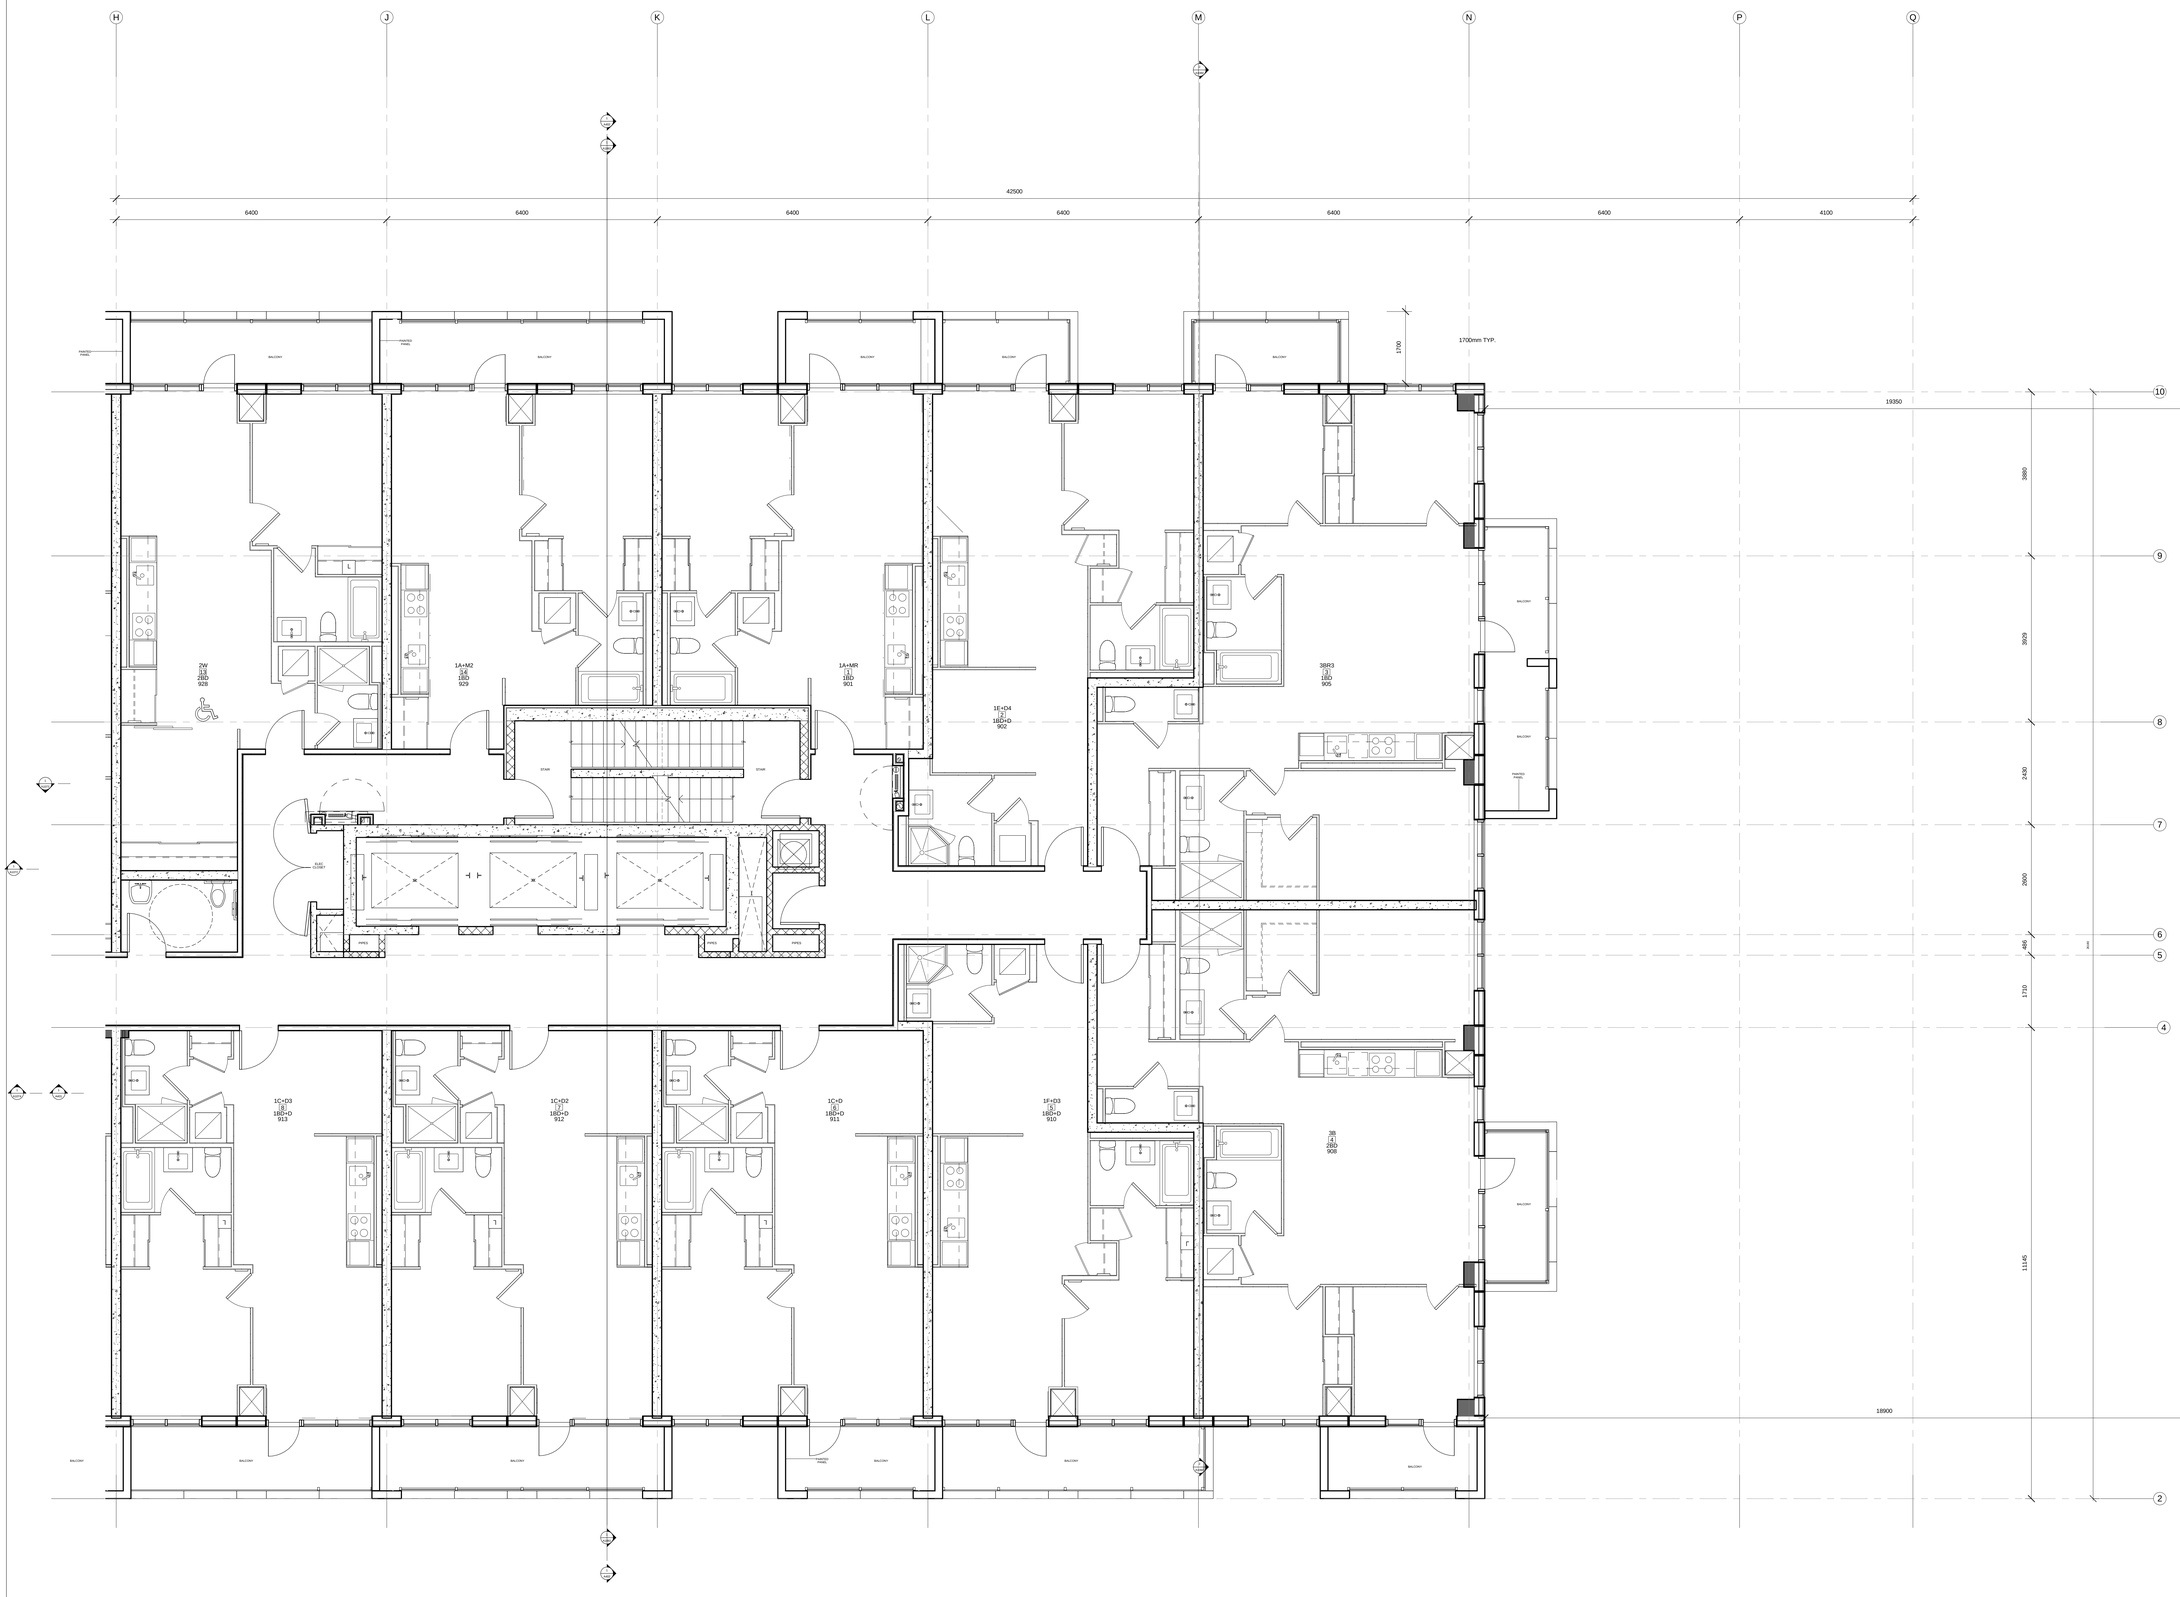

1 L9.2
1 : 50

IMPERIAL SCALE DRAWING

FIRST FLOOR ELEV. 93.60m

no.	issued / revised	date:
—	ISSUED FOR COORDINATION	2013-04-11
—	ISSUED FOR COORDINATION	2013-04-17

ALEXANDRA PARK - BLOCK 11
TORONTO, ONTARIO

project no: 12-113
scale: 1 : 50
drawn by: Author
reviewed by: Checker
date: 02/18/14

Teeple Architects
5 CAMDEN STREET
416-598-0544 TEL
INFO@TEEPLEARCH.COM
TORONTO, ONTARIO
FAX 416-598-1105

L9

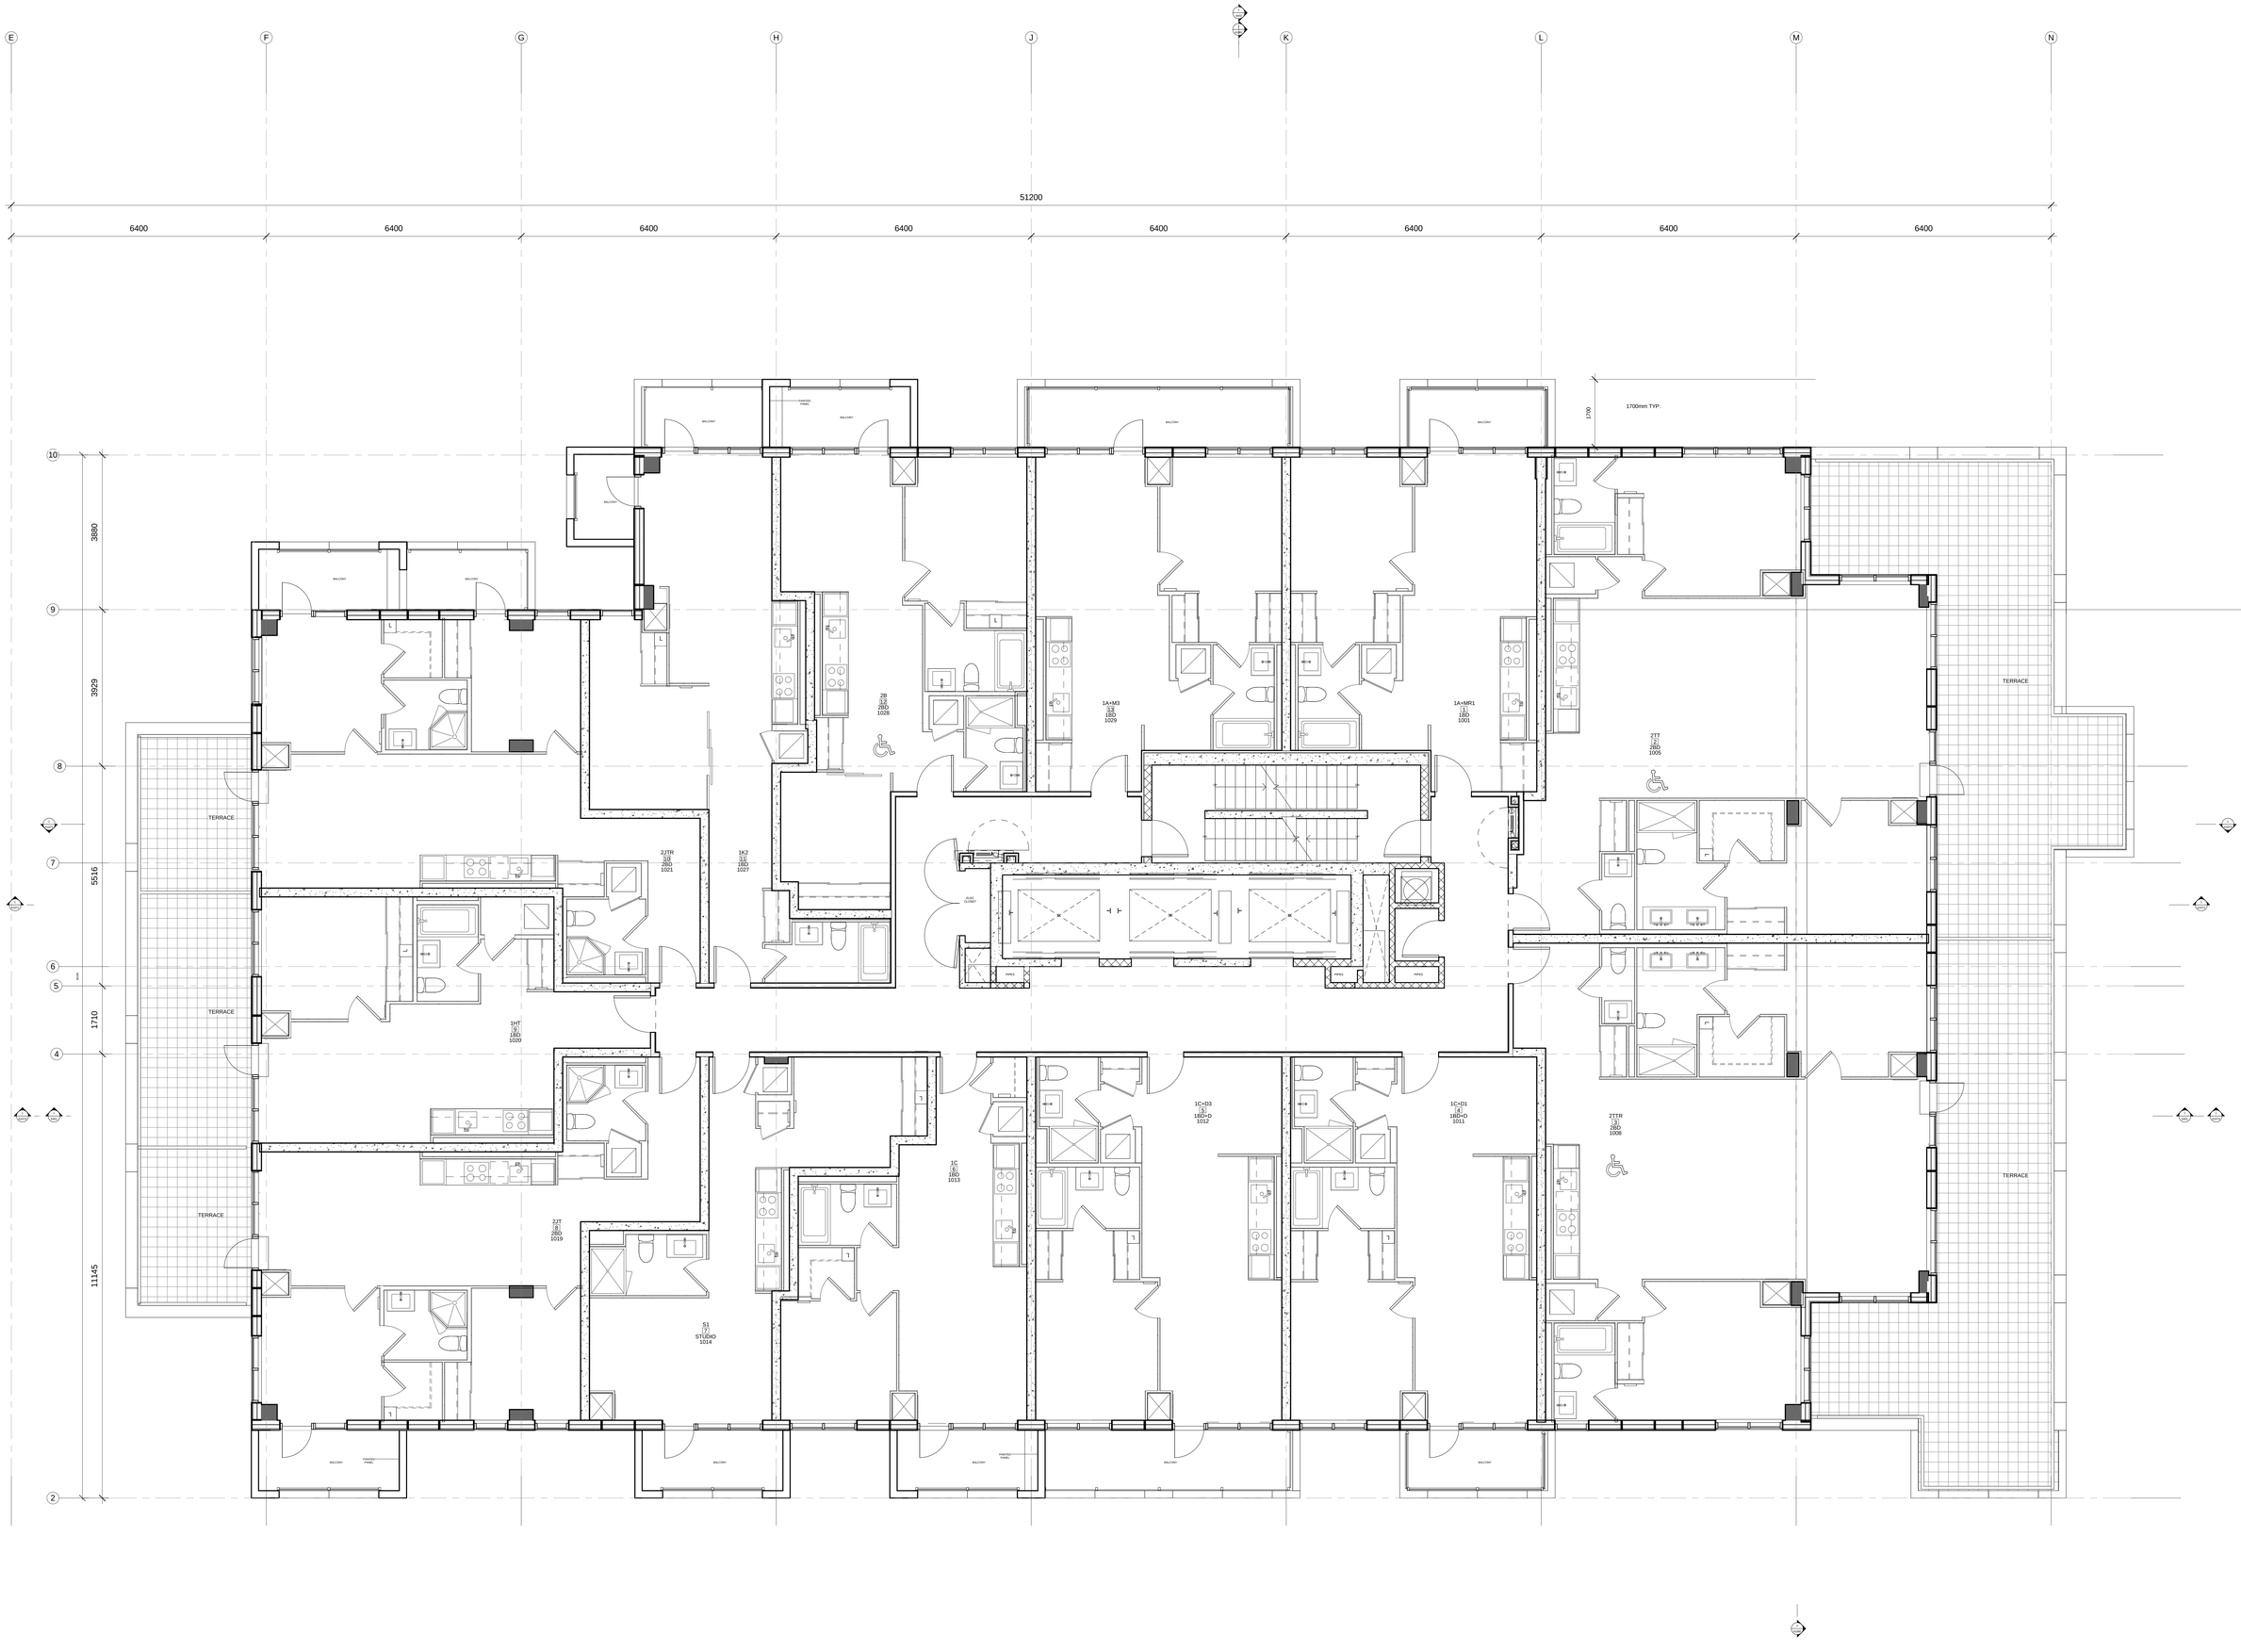

IMPERIAL SCALE DRAWING

FIRST FLOOR ELEV. 93.60m

no.	issued / revised	date:
—	ISSUED FOR COORDINATION	2013-04-11
—	ISSUED FOR COORDINATION	2013-04-17

ALEXANDRA PARK - BLOCK 11

TORONTO, ONTARIO

project no: 12-113
scale: 1 : 50
drawn by: Author
reviewed by: Checker
date: 02/18/14

Teeple Architects

5 CAMDEN STREET TORONTO, ONTARIO
416-598-0564 TEL INFO@TEEPLEARCH.COM FAX 416-598-1705

L10

E F G H J K L M N

51200

6400 6400 6400 6400 6400 6400 6400 6400

10 9 8 7 6 5 4 2

3680 3929 5516 1710 11445

1700mm TYP.

2B1
12
2BD
1128

1A+M
13
1BD+D
1129

1A+MR
1
1BD+D
1101

3AT
2
2BD
1105

TERRACE

2JR
12
2BD
1121

1K
11
1BD
1127

ELEC
CLOSET

1H
9
1BD
1120

1C+D
1
1BD+D
1112

1C+D2
1
1BD+D
1111

3ATR
3
2BD
1108

2J
10
1BD
1119

1C1
6
1BD
1113

S1
7
STUDIO
1114

TERRACE

IMPERIAL SCALE DRAWING

FIRST FLOOR ELEV. 93.60m

no.	issued / revised	date:
—	ISSUED FOR COORDINATION	2013-04-11
—	ISSUED FOR COORDINATION	2013-04-17

ALEXANDRA PARK - BLOCK 11

TORONTO, ONTARIO

project no: 12-113
scale: 1 : 50
drawn by: Author
reviewed by: Checker
date: 02/18/14

Teeple Architects

5 CAMDEN STREET TORONTO, ONTARIO
416-598-0564 TEL INFO@TEEPLEARCH.COM FAX 416-598-1705

L11

1 L11.1
1 : 50

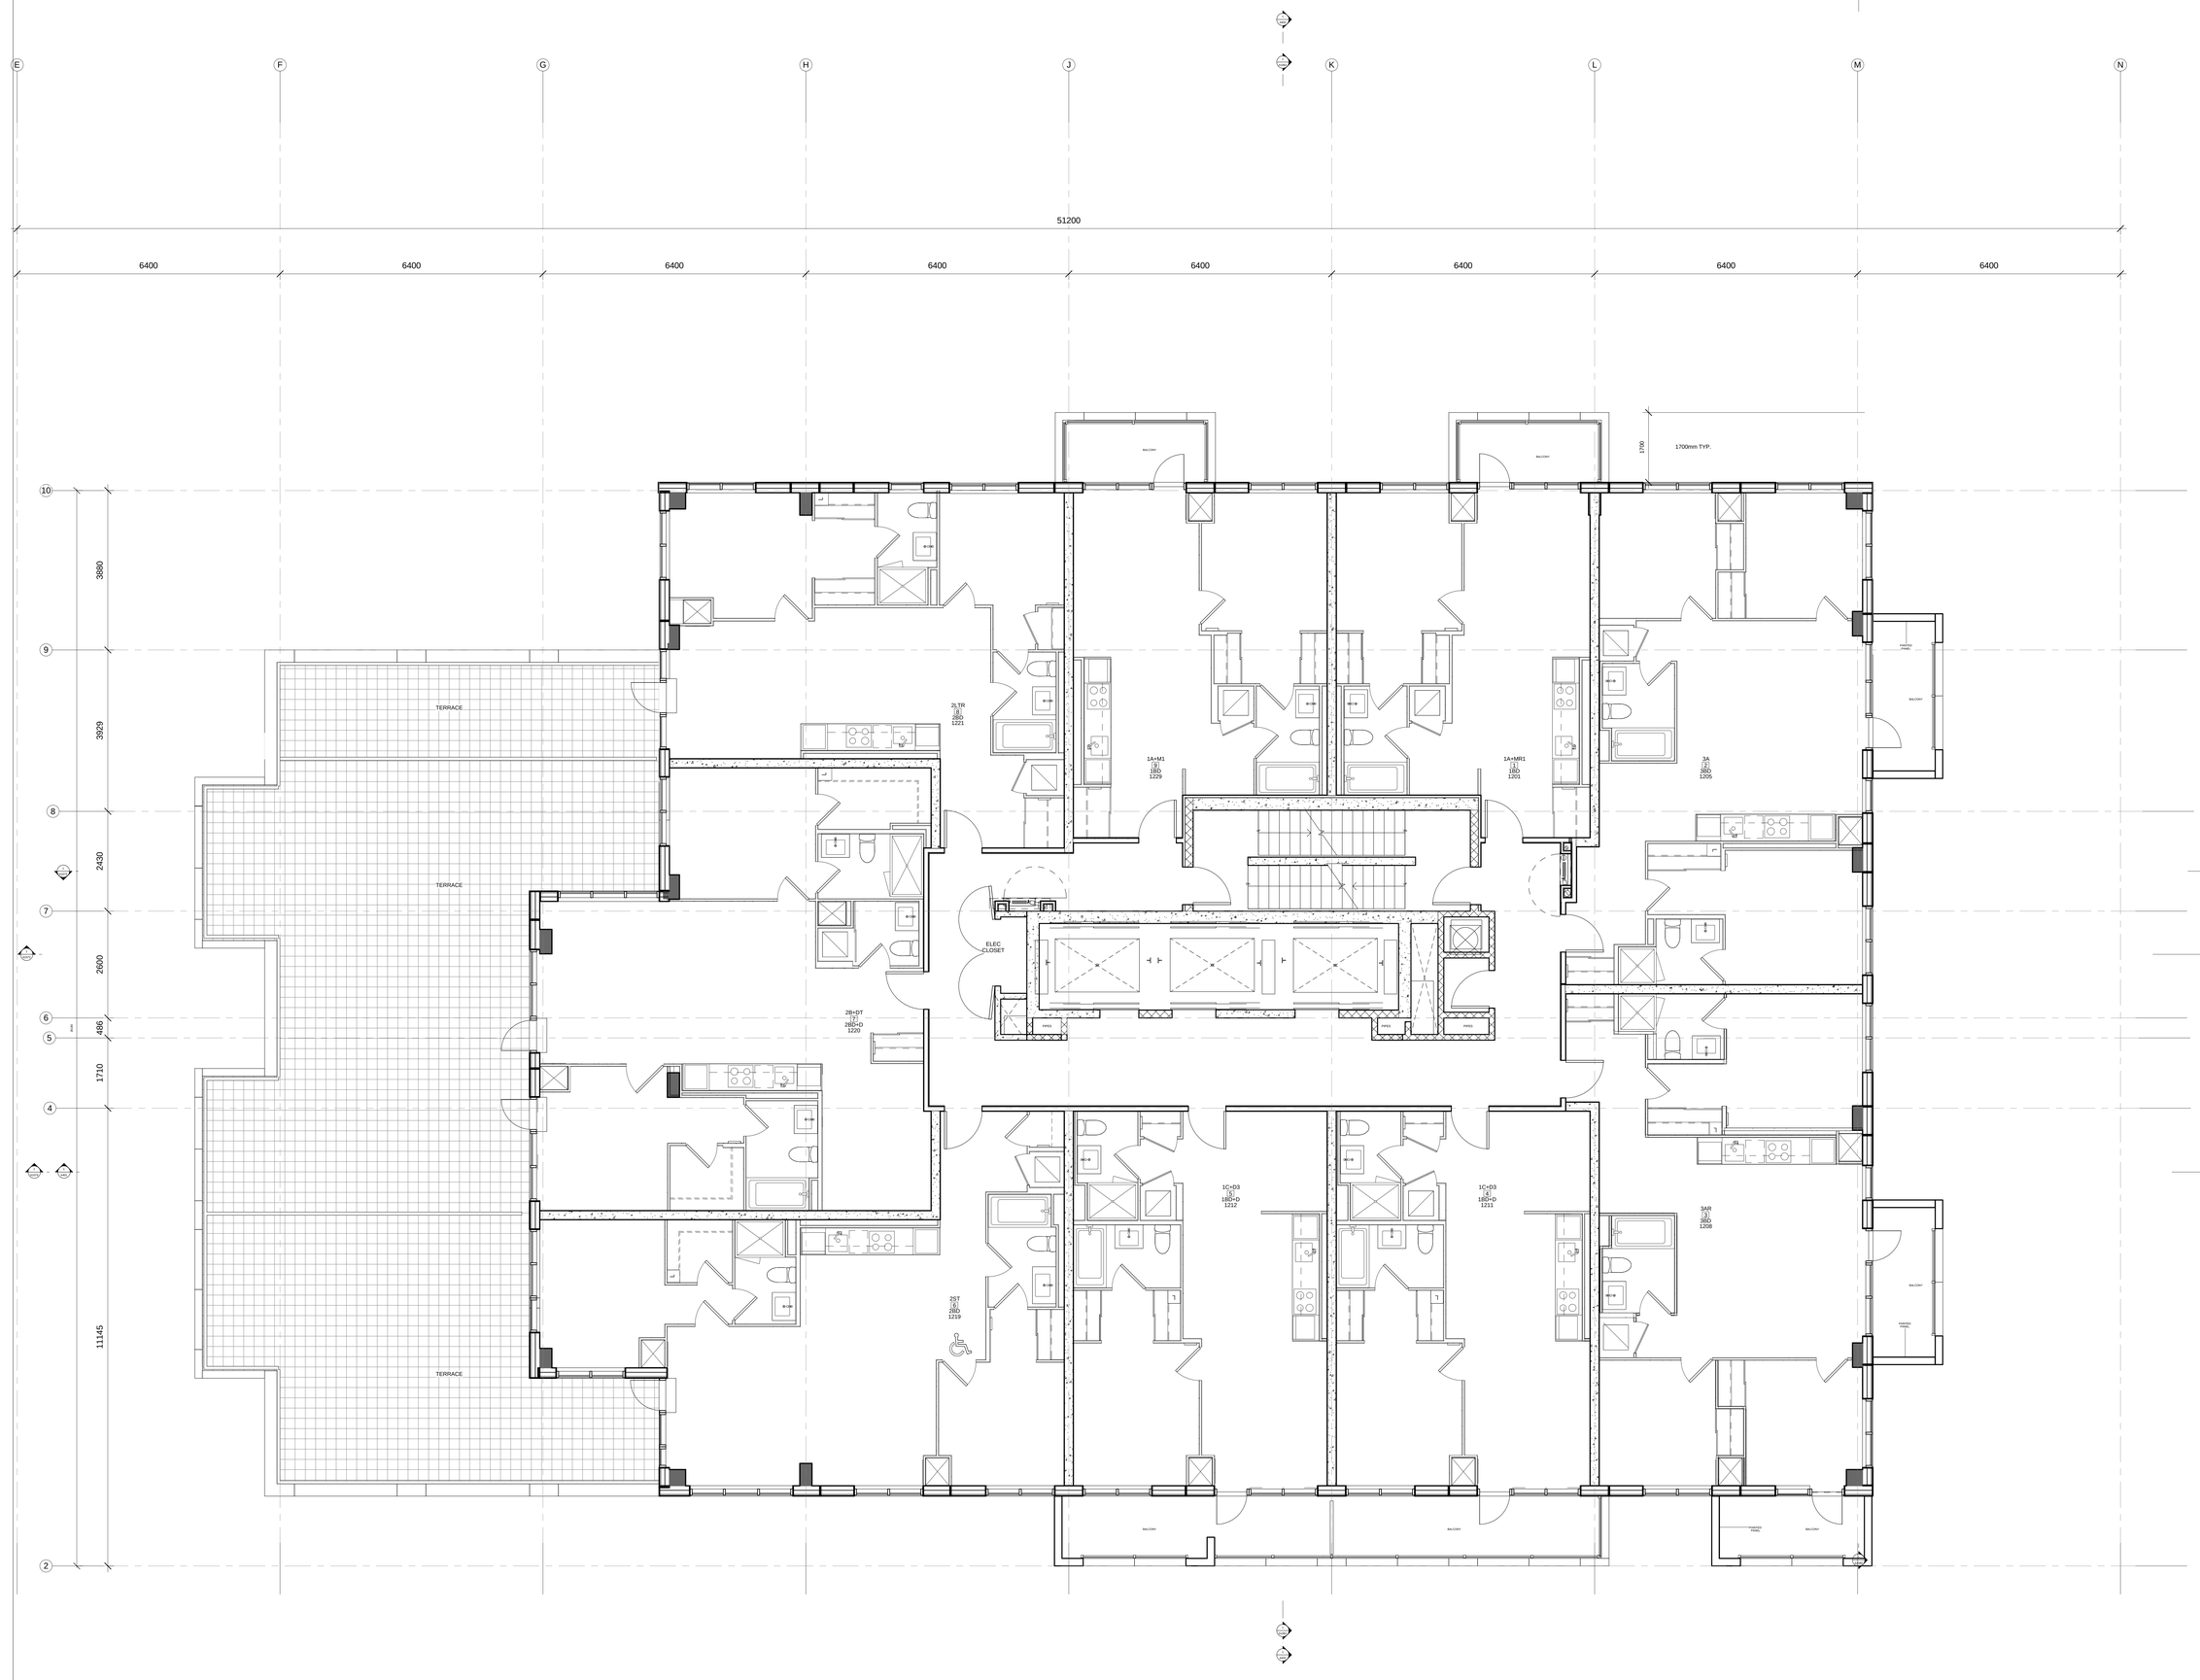

1 L12.1
1 : 50

IMPERIAL SCALE DRAWING

FIRST FLOOR ELEV. 93.60m

no.	issued / revised	date:
—	ISSUED FOR COORDINATION	2013-04-11
—	ISSUED FOR COORDINATION	2013-04-17

ALEXANDRA PARK - BLOCK 11
TORONTO, ONTARIO

project no: 12-113
scale: 1 : 50
drawn by: Author
reviewed by: Checker
date: 02/18/14

Teeple Architects
5 CAMDEN STREET TORONTO, ONTARIO
416-598-0544 TEL INFO@TEEPLEARCH.COM FAX 416-598-1105

L12

E F G H J K L M N

51200

6400 6400 6400 6400 6400 6400 6400 6400

10 9 8 7 6 5 4 2

3880 3929 2430 2600 486 1710 11145

26180

1700mm TYP.

1700

2LR
(E)
2BD
1321

1A+M2
(E)
1BD
1329

1A+MR
(1)
1BD
1301

2A1
(A)
2BD
1305

2HT
(7)
2BD
1320

2LT
(D)
2BD
1319

1C+D3
(D)
1BD+D
1312

1C+D
(D)
1BD+D
1311

3AR3
(B)
3BD
1308

TERRACE

TERRACE

BALCONY

PAINTED PANEL

STAIR

PIPES

PLANT EQUIPMENT

1 L13.1
1 : 50

IMPERIAL SCALE DRAWING

FIRST FLOOR ELEV. 93.60m

no.	issued / revised	date:
	ISSUED FOR COORDINATION	2013-04-11
	ISSUED FOR COORDINATION	2013-04-17

ALEXANDRA PARK - BLOCK 11
TORONTO, ONTARIO

project no: 12-113
scale: 1 : 50
drawn by: Author
reviewed by: Checker
date: 02/18/14

Teeple Architects
5 CAMDEN STREET TORONTO, ONTARIO
416-598-0544 TEL INFO@TEEPLEARCH.COM FAX 416-598-1105

L13

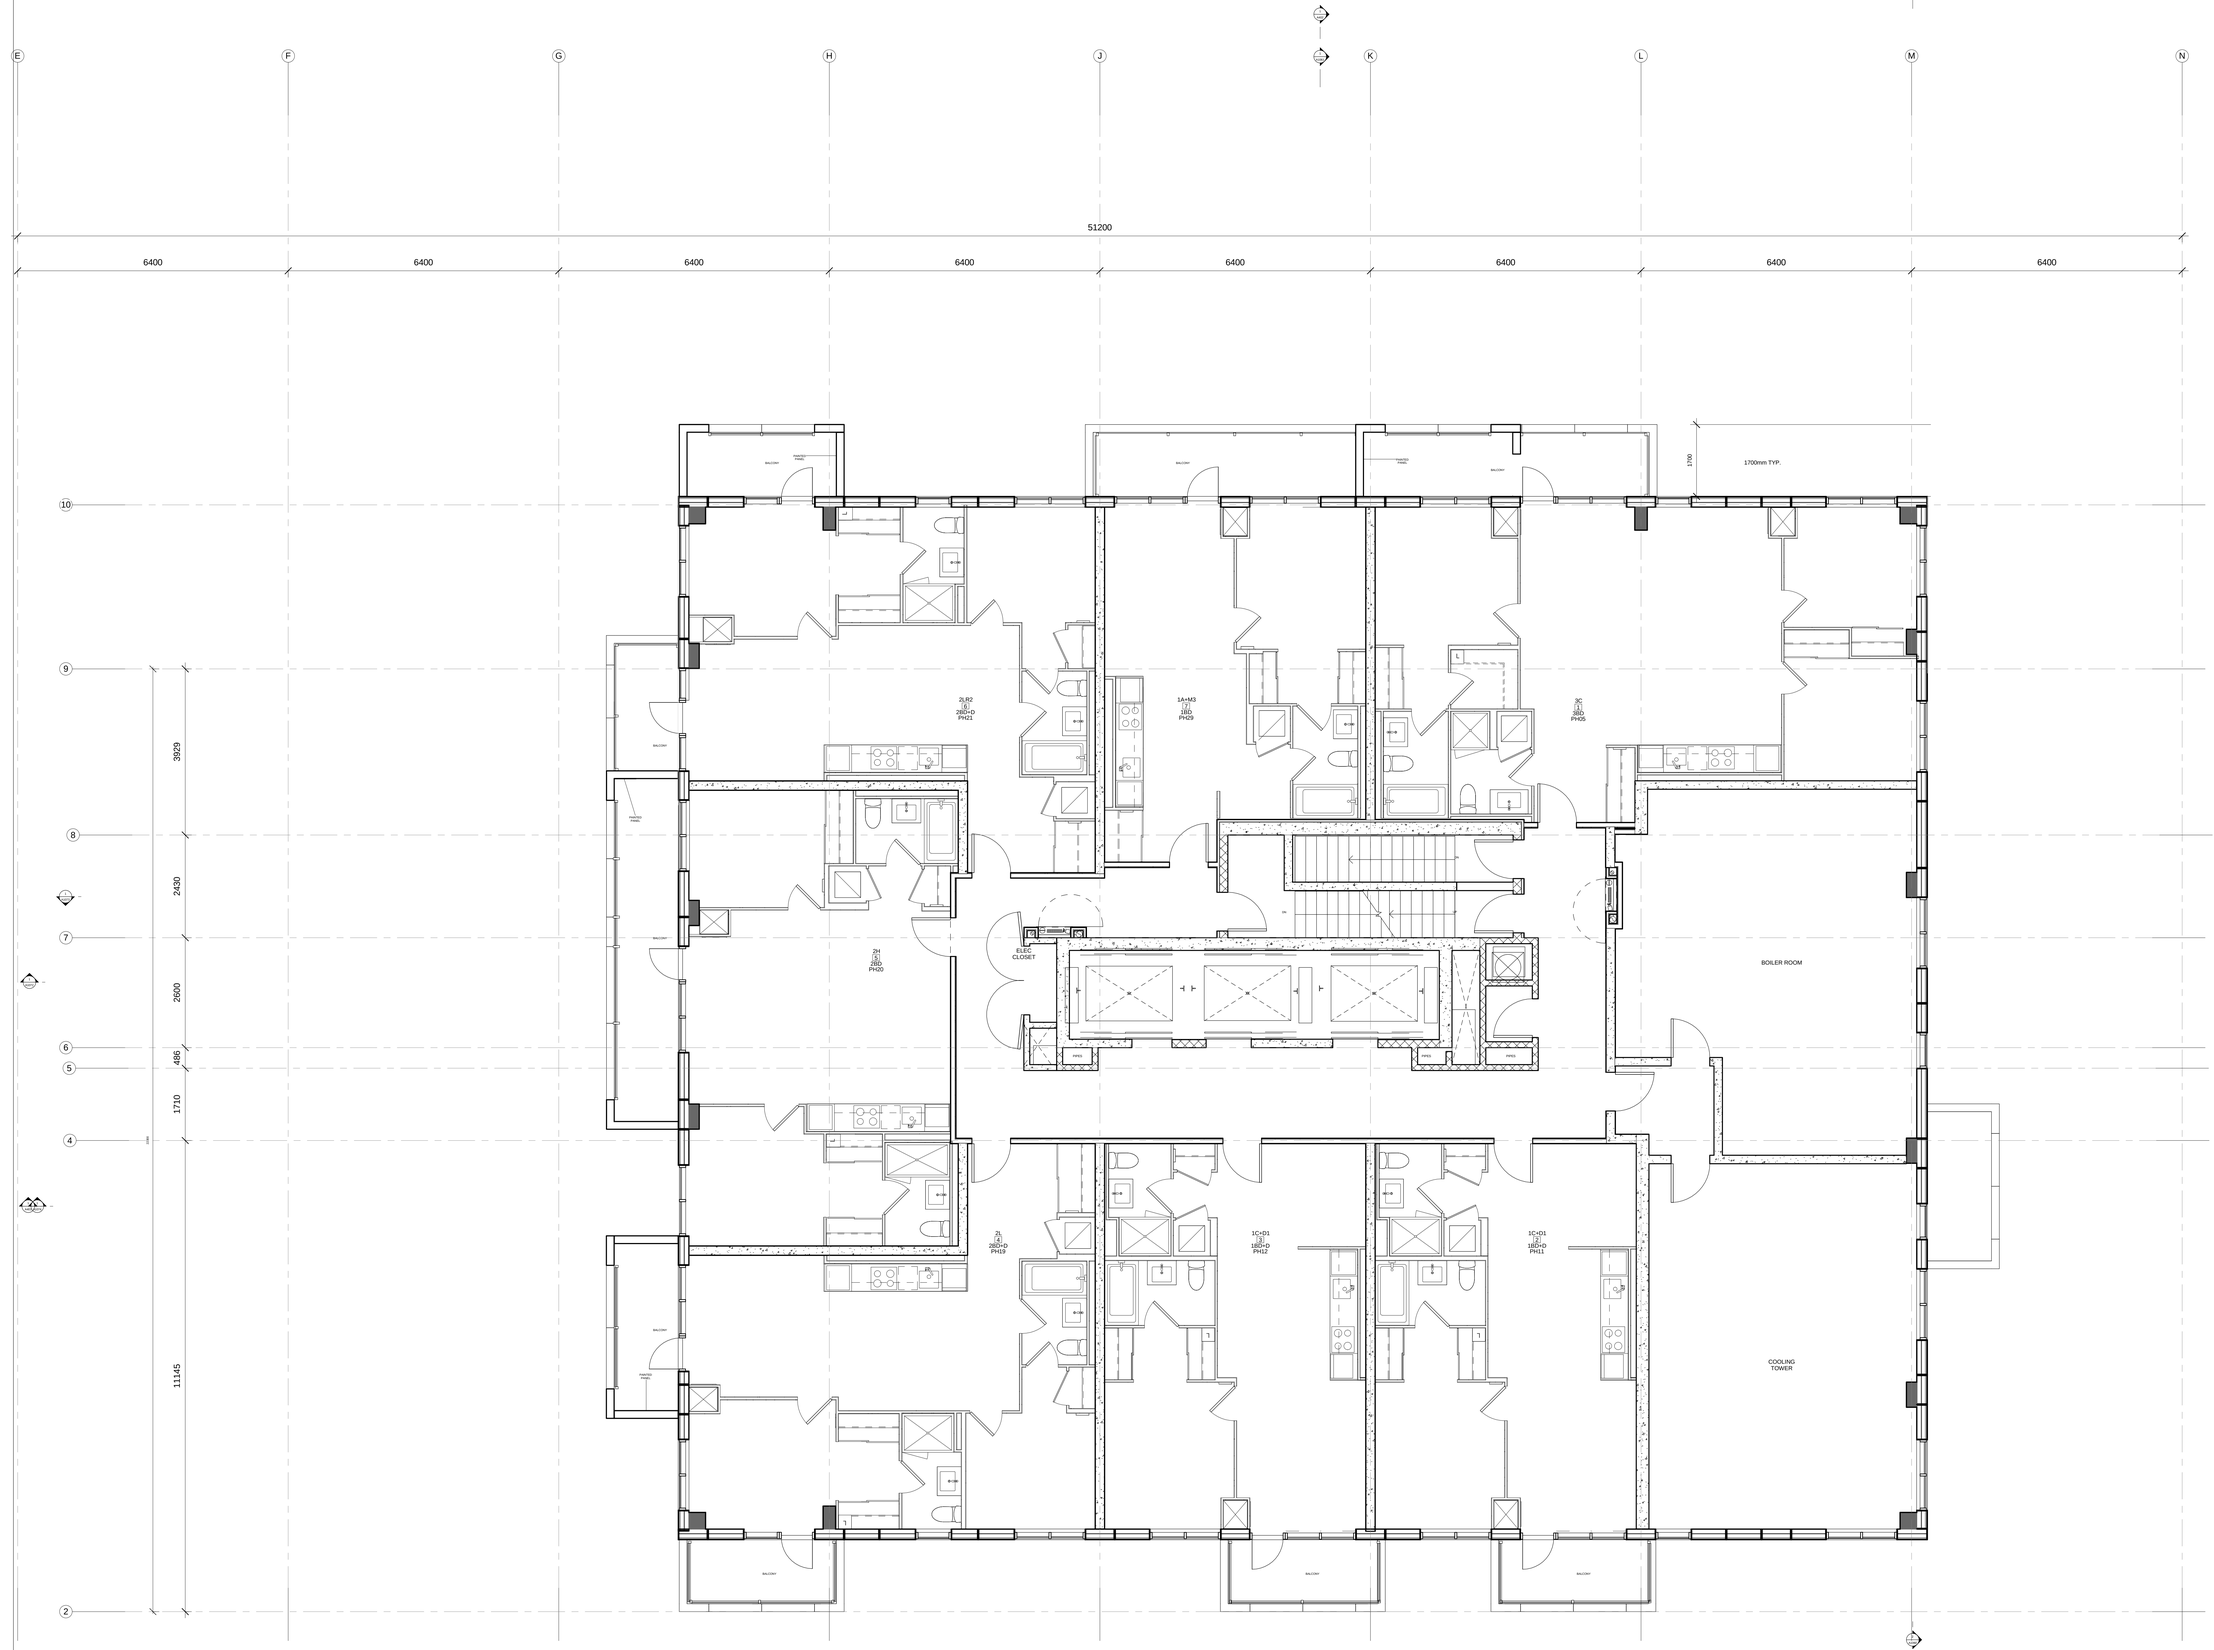

IMPERIAL SCALE DRAWING

FIRST FLOOR ELEV. 93.60m

no.	issued / revised	date:
	ISSUED FOR COORDINATION	2013-04-11
	ISSUED FOR COORDINATION	2013-04-17

ALEXANDRA PARK - BLOCK 11

TORONTO, ONTARIO

project no: 12-113
scale: 1 : 50
drawn by: Author
reviewed by: Checker
date: 02/19/14

Teeple Architects

5 CAMDEN STREET TORONTO, ONTARIO
416.598.0014 TEL INFO@TEEPLEARCH.COM FAX 416.598.1726

L14

1 L14.1
1 : 50

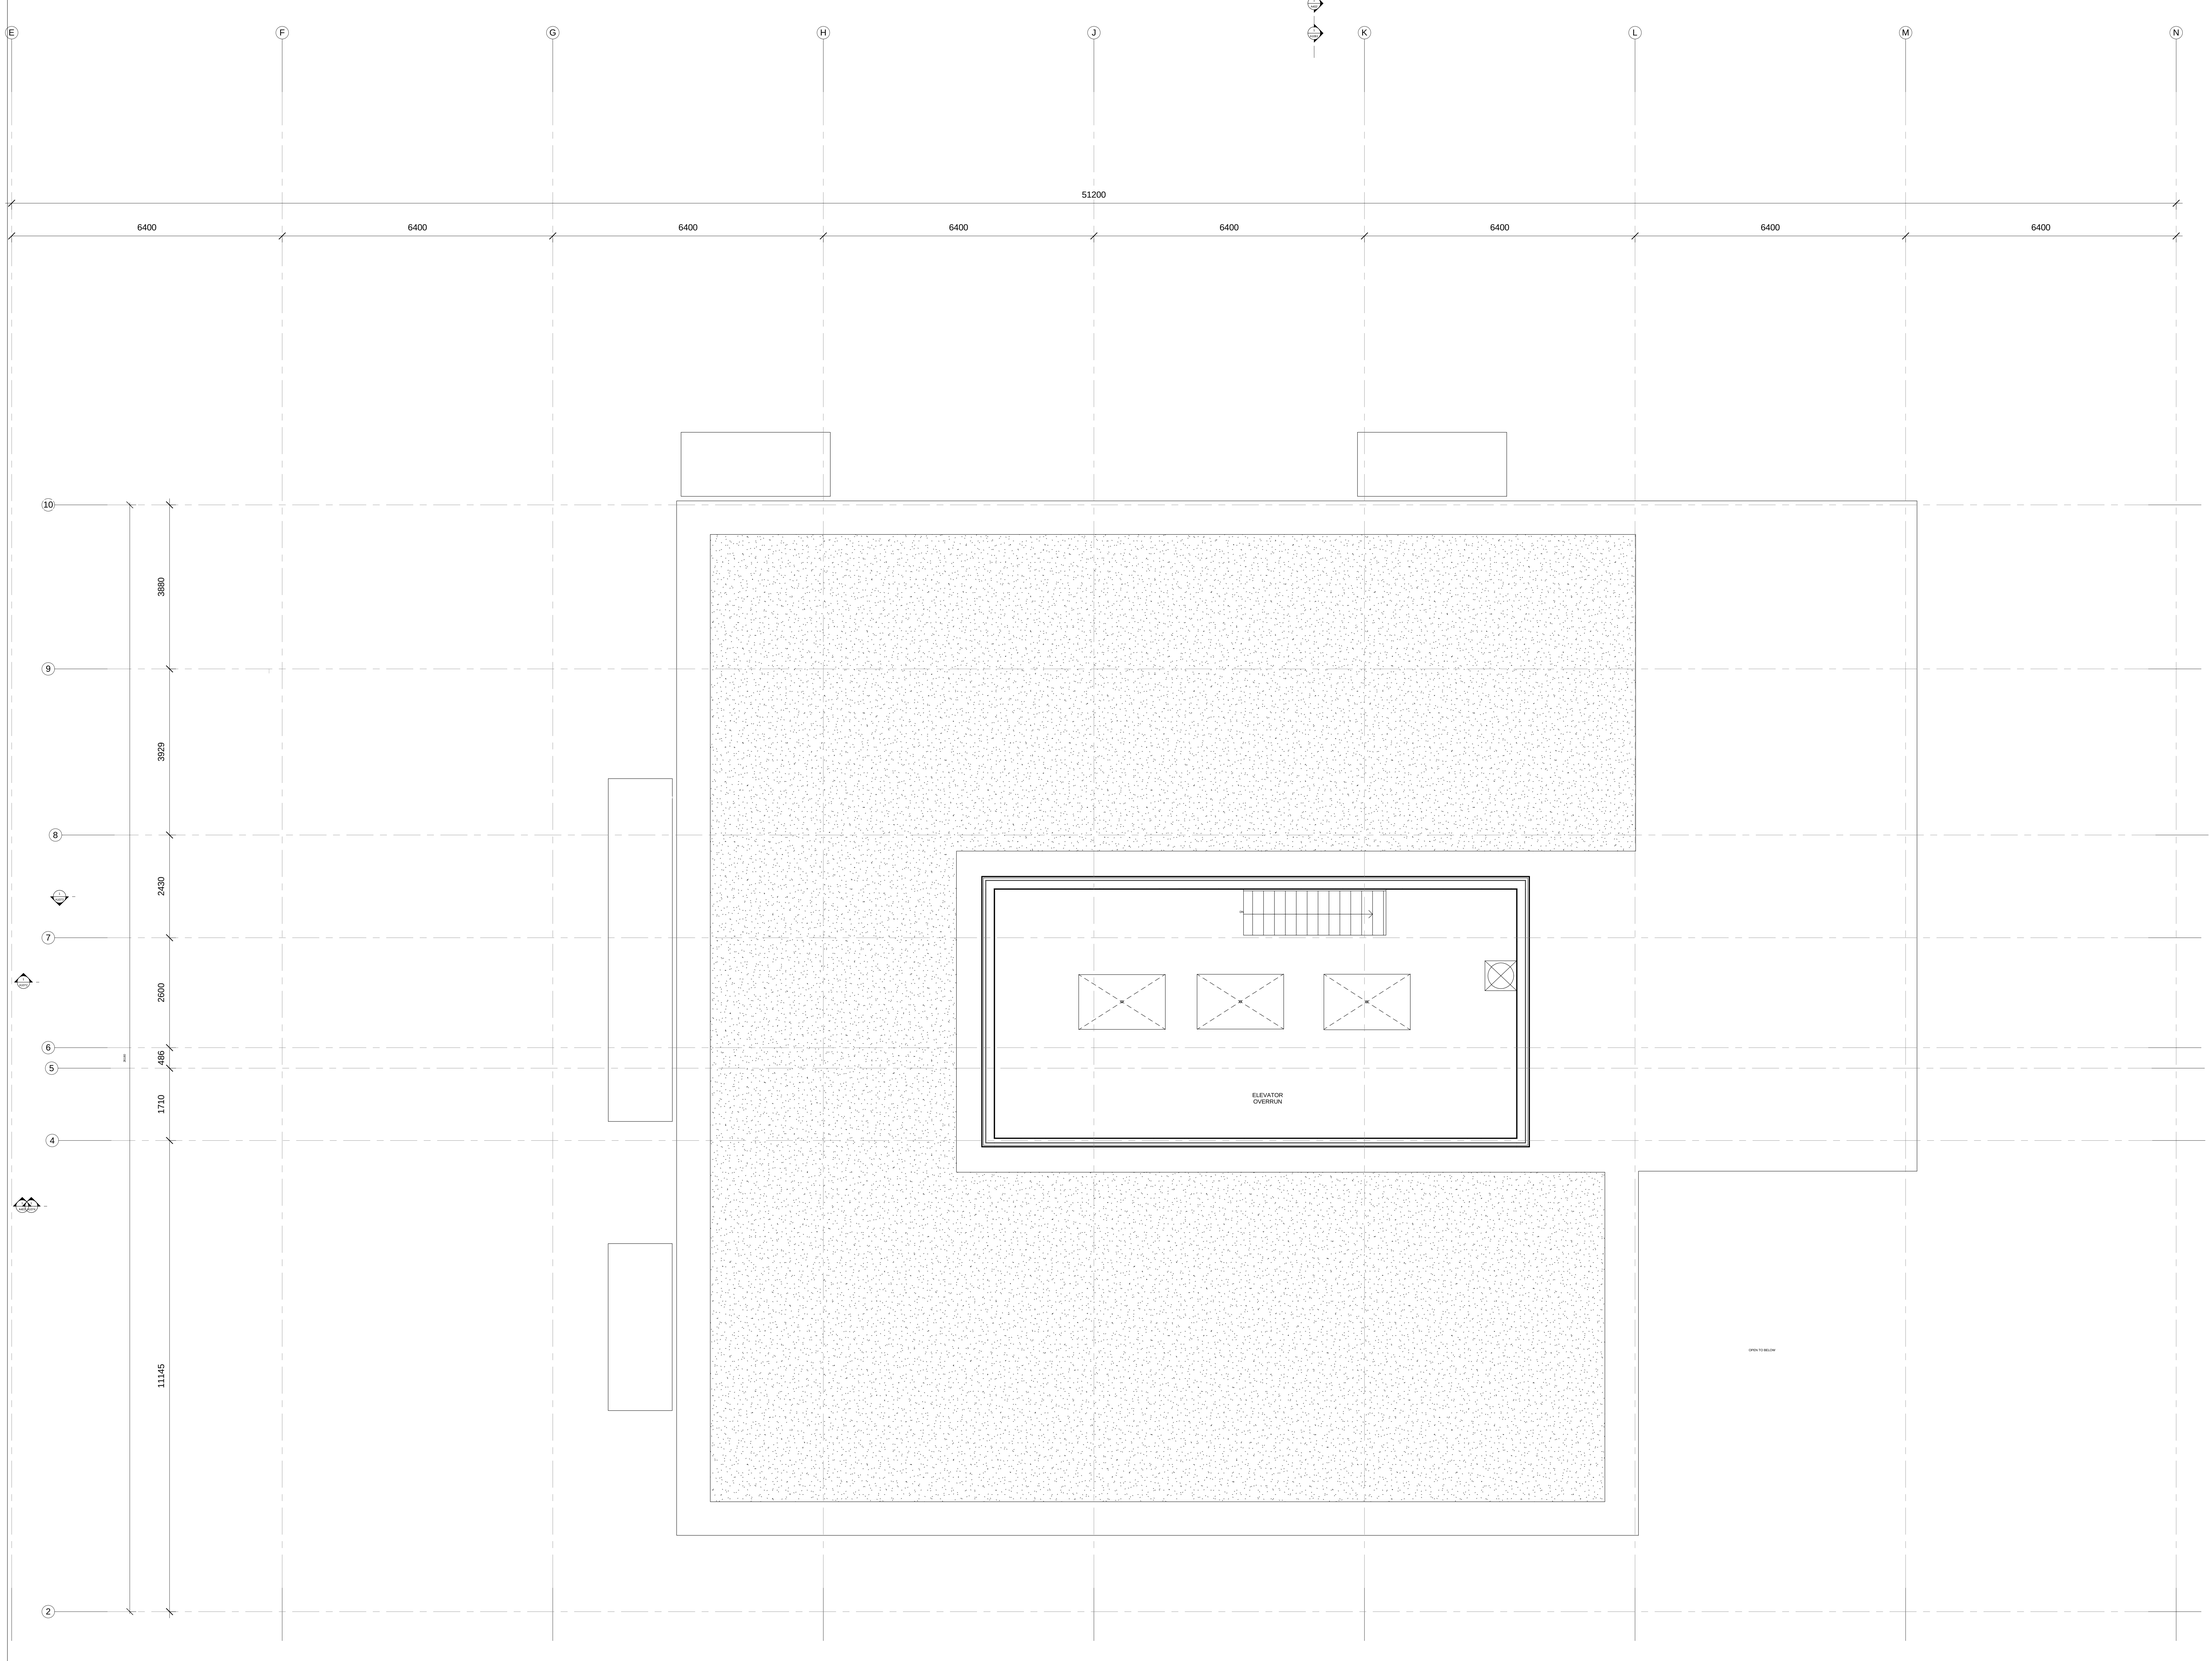

1 LMECH.1
1 : 50

IMPERIAL SCALE DRAWING

FIRST FLOOR ELEV. 93.60m

no.	issued / revised	date:
—	ISSUED FOR COORDINATION	2013-04-11
—	ISSUED FOR COORDINATION	2013-04-17

ALEXANDRA PARK - BLOCK 11
TORONTO, ONTARIO

project no: 12-113
scale: 1 : 50
drawn by: Author
reviewed by: Checker
date: 02/18/14

Teeple Architects
5 CAMDEN STREET
416.598.0594 TEL
INFO@TEEPLEARCH.COM
TORONTO, ONTARIO
FAX 416.598.1705

MECH

E F G H J K L M N

6400 6400 6400 6400 6400 6400 6400 6400

11 10 9 8 7 6 5 4 2 1

1900 3880 3929 2430 2600 486 1710 11145 2700

ELEVATOR OVERRUN
ROOF

IMPERIAL SCALE DRAWING

FIRST FLOOR ELEV. 93.60m

no.	issued / revised	date:
—	ISSUED FOR COORDINATION	2013-04-11
—	ISSUED FOR COORDINATION	2013-04-17

ALEXANDRA PARK - BLOCK 11

TORONTO, ONTARIO

project no:	12-113
scale:	1 : 50
drawn by:	Author
reviewed by:	Checker
date:	02/18/14

Teeple Architects

5 CAMDEN STREET
416.598.0534 TEL

TORONTO, ONTARIO
FAX 416.598.1755

INFO@TEEPLEARCH.COM

T/O
ROOF

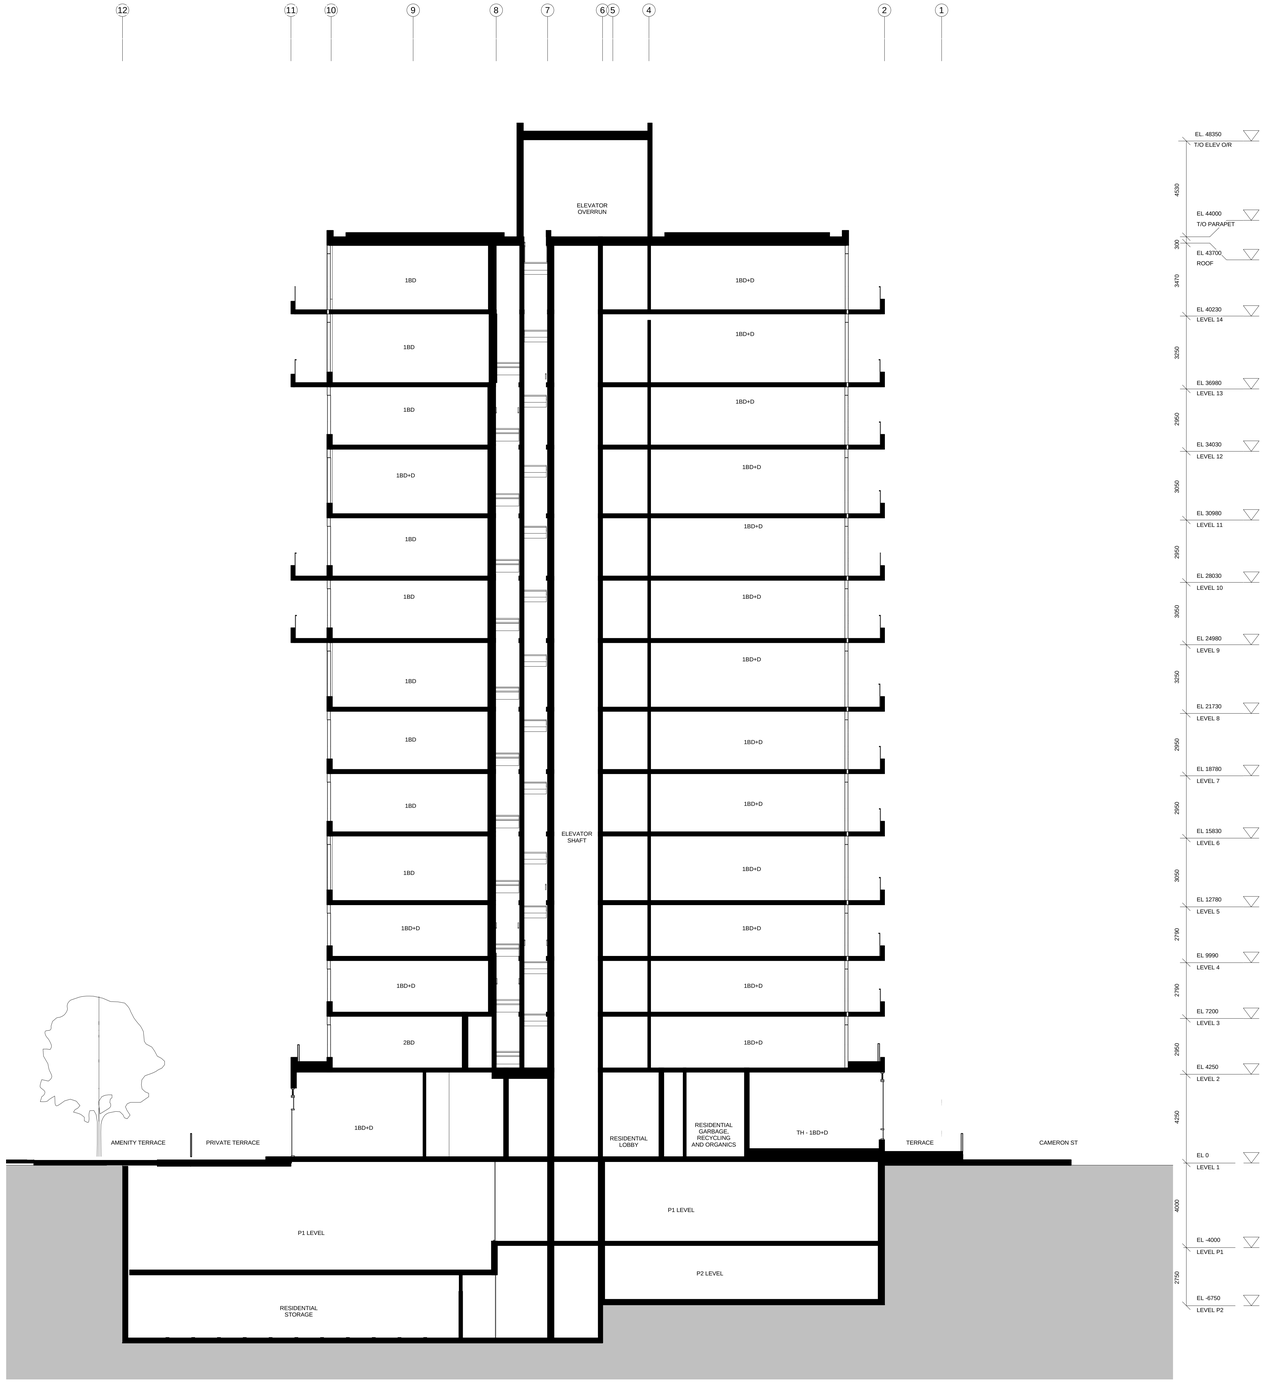

1 SECTION E/W 1

1 : 100

IMPERIAL SCALE DRAWING

FIRST FLOOR ELEV. 93.60m

no.	issued / revised	date:
	ISSUED FOR COORDINATION	2013-04-11
	ISSUED FOR COORDINATION	2013-04-17

ALEXANDRA PARK - BLOCK 11

TORONTO, ONTARIO

project no: 12-113
scale: 1 : 100
drawn by: Author
reviewed by: Checker
date: 02/18/14

Teeple Architects

5 CAMDEN STREET
416-598-0544 TEL

TORONTO, ONTARIO
INFO@TEEPLEARCH.COM
FAX 416-598-1705

SECTION E/W 1

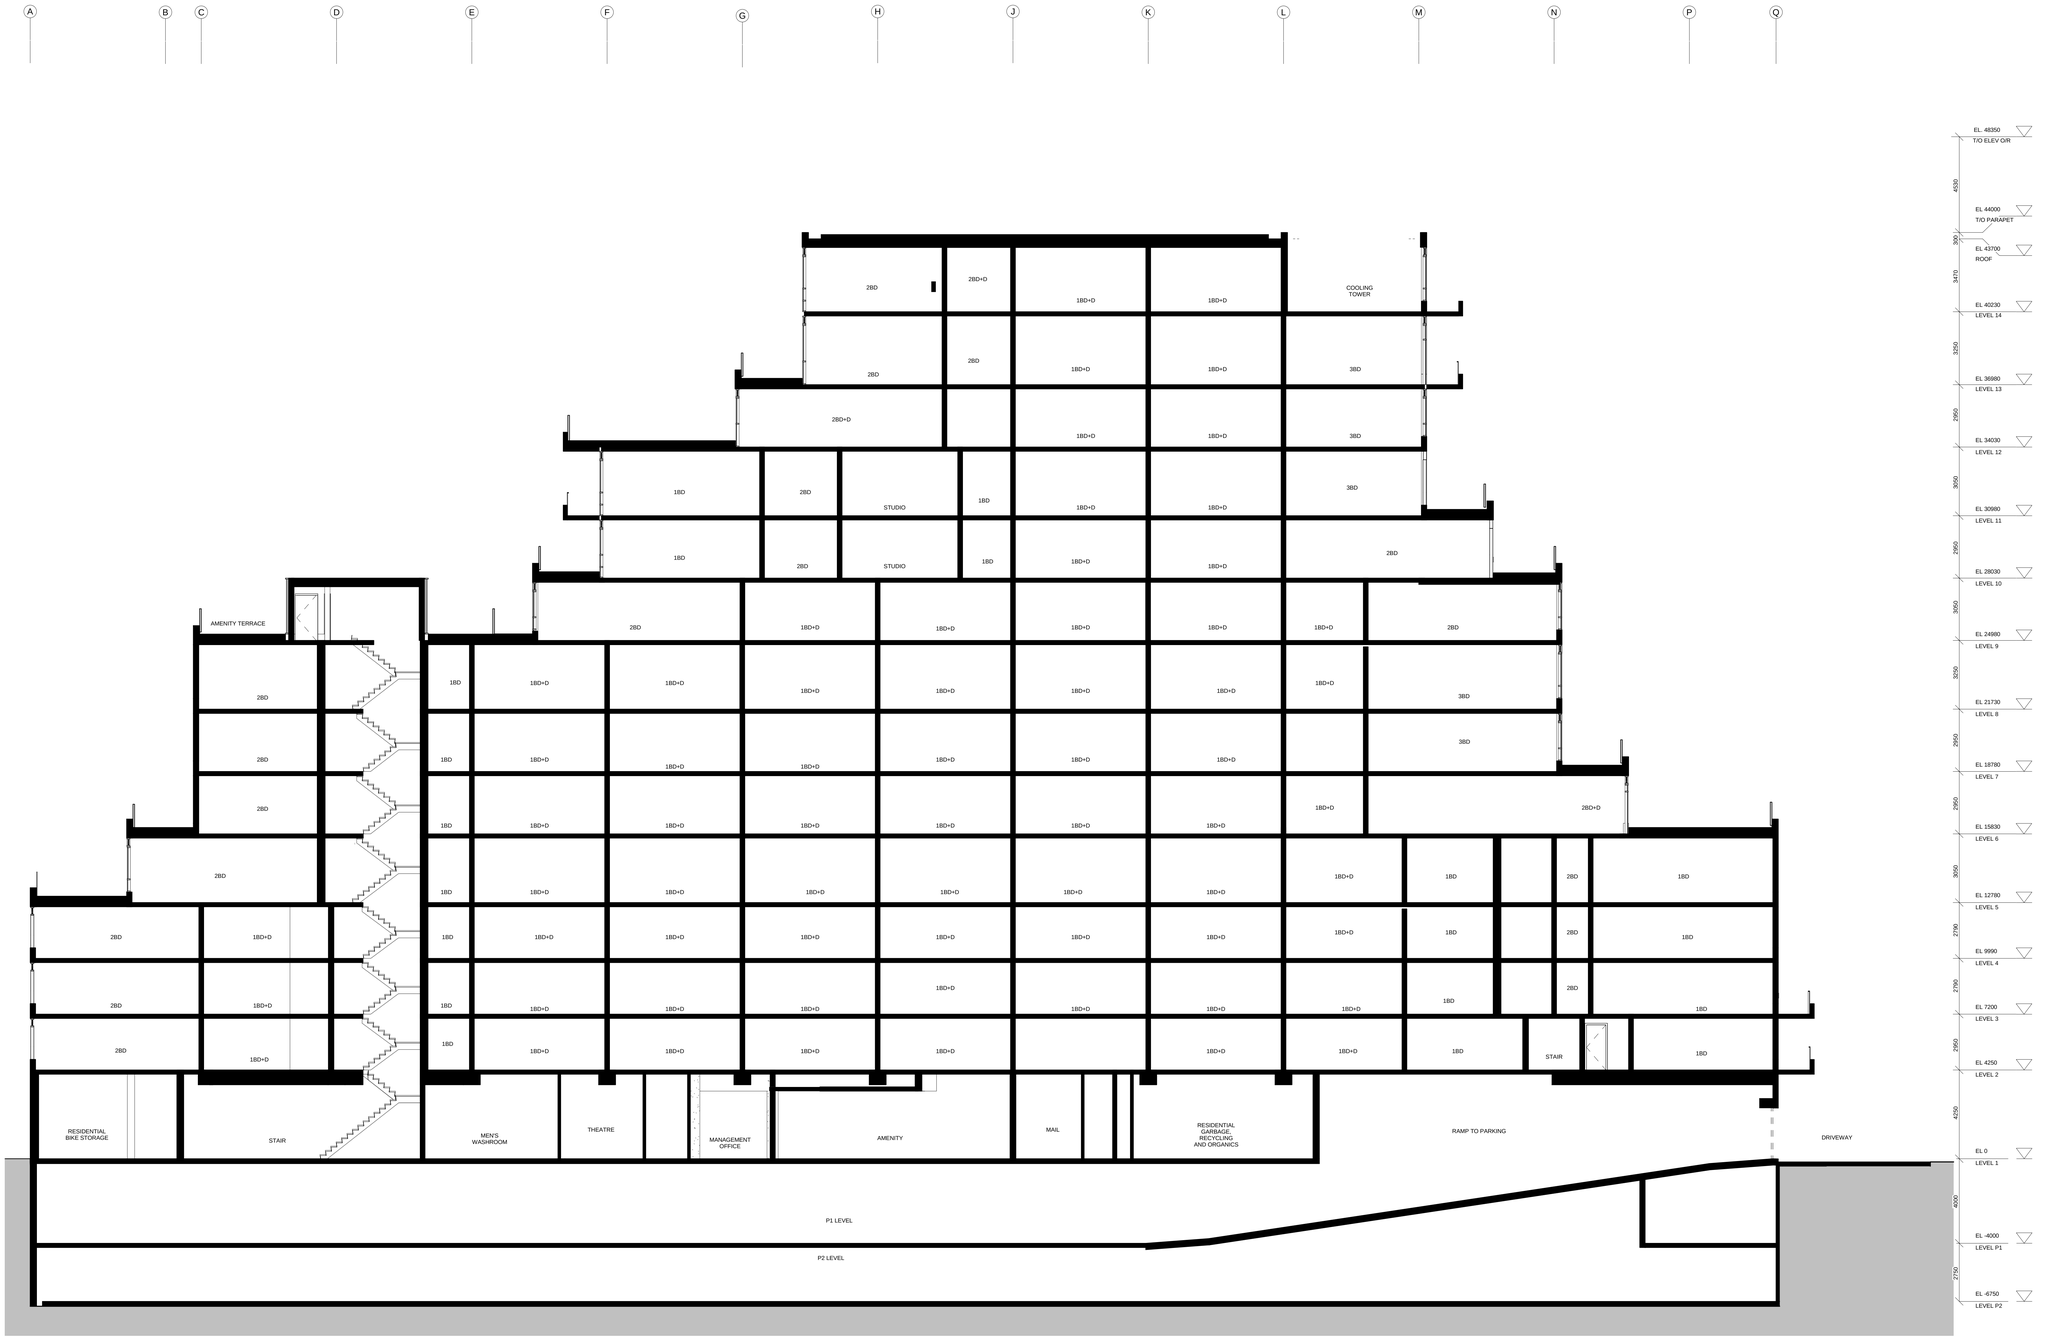

1 Copy of SECTION N/S 1

1 : 100

IMPERIAL SCALE DRAWING

FIRST FLOOR ELEV. 93.60m

no.	issued / revised	date:
—	ISSUED FOR COORDINATION	2013-04-11
—	ISSUED FOR COORDINATION	2013-04-17

ALEXANDRA PARK - BLOCK 11

TORONTO, ONTARIO

project no:	12-113
scale:	1 : 100
drawn by:	Author
reviewed by:	Checker
date:	02/18/14

Teeple Architects

5 CAMDEN STREET TORONTO, ONTARIO
416-599-0544 TEL INFO@TEEPLEARCH.COM FAX 416-599-1755

SECTION N/S 1