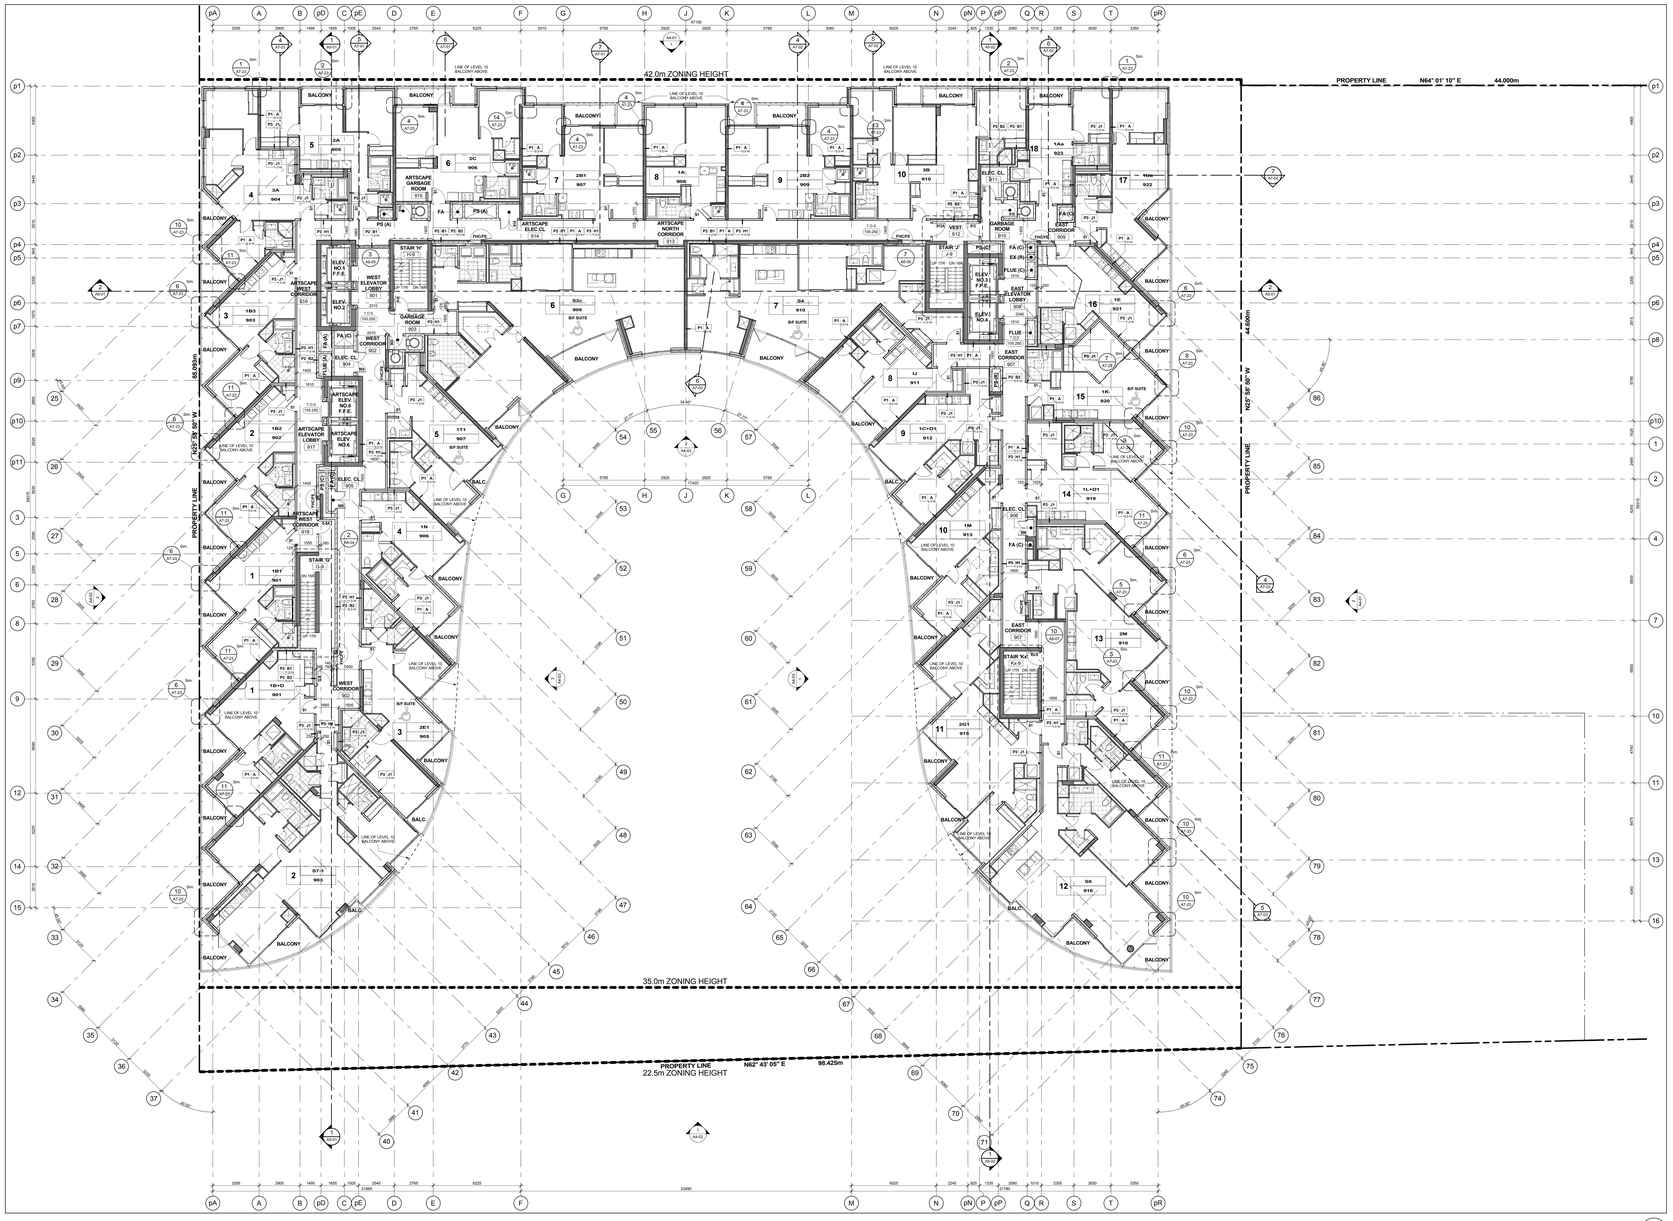


Level 9 - Ninth Floor Plan 3 A2-15

Scale: 1 : 100

## GENERAL NOTES LEGEND

| | |
|---|---|
| C.B. | CATCH BASIN |
| A.D. | AREA DRAIN |
| F.D. | FLOOR DRAIN |
| R.D. | ROOF DRAIN |
| S.D. | SCUPPER DRAIN |
| T.D. | TRENCH DRAIN |
| L.D. | LANDSCAPE DRAIN |
| M.C. | MEDICINE CABINET |
| T.O.S.L.E. 000.000 | TOP OF CONCRETE SLAB - LOW POINT |
| T.O.S.H.P. 000.000 | TOP OF CONCRETE SLAB - HIGH POINT |
| T.O.P. 000.000 | TOP OF CONCRETE WALL |
| T.O.C. 000.000 | TOP OF CONCRETE CURB |
| T.O.S. 000.000 | TOP OF CONCRETE SLAB |
| XXX | SPRINKLERED WINDOW ASSEMBLY |
| | DENOTES CHAIN LINK FENCE |
| XXX | EXISTING SPOT ELEVATION |
| XXX | PROPOSED FINISHED SPOT ELEVATION |
| XXX | PROPOSED FINISHED SPOT ELEVATION RELATIVE TO GROUND FLOOR ELEVATION |
| XXX | PROPOSED LANDSCAPE ELEVATION |
| XXX | WALL TYPE & FIRE RATING (SEE AB-SCHEDULES & A7-DETAILS) |
| XXX | WINDOW TYPE (SEE AB-SCHEDULES & A7-DETAILS) |
| XXX | ROOM NUMBER (SEE AB-SCHEDULES FOR/ROOM FINISH SCHEDULES) |
| XXX | FLOORING AND ASSEMBLY TYPE (SEE AB-SCHEDULES & A7-DETAILS) |
| | DOOR NUMBER (SEE AB-SCHEDULES FOR DOOR & FRAME SCHEDULES) |
| XX | RAILING TYPE (SEE A7 SECTIONS FOR DETAILS) |
| | HATCH DENOTES THERMAL INSULATION AND HEATED PLENUM TO U/S OF SLAB. REFER TO DETAIL C3/A9-B2 OR C9/A9-B2 (REFER TO PLANS AND SECTIONS FOR EXTENT.) |
| | HATCH DENOTES THERMAL INSULATION TO U/S OF SLAB. REFER TO DETAIL C3/A9-B2 OR C9/A9-B2 (REFER TO PLANS AND SECTIONS FOR EXTENT.) |
| | HATCH DENOTES SUSPENDED ACOUSTIC CEILING. REFER TO DETAIL A1/A9-B2, A1B/A9-B2, A1C/A9-B2, A1D/A9-B2 OR A1E/A9-B2 (REFER TO PLANS AND SECTIONS FOR EXTENT.) |
| | HATCH DENOTES ACOUSTIC CEILING TO U/S OF SLAB. REFER TO DETAIL A1/A9-B2 OR A1F/A9-B2 (REFER TO PLANS AND SECTIONS FOR EXTENT.) |
| | HATCH DENOTES HORIZONTAL FIRE RATED ENCLOSURE. REFER TO DETAIL A1/A9-B2 OR A1F/A9-B2 (REFER TO PLANS AND SECTIONS FOR EXTENT.) |
| | HATCH DENOTES SOFFIT CEILING. REFER TO DETAIL C1/A9-B2, S1B/A9-B2, S1E/A9-B2 OR S1F/A9-B2 (REFER TO PLANS AND SECTIONS FOR EXTENT.) |
| | HATCH DENOTES FLOOR PAINTED WALKWAY AND LINES. REFER TO DETAIL C3/A9-B2 OR C7/A9-B2 REFER TO DETAIL C/A9-B2 OR C7/A9-B2 (REFER TO INTERIOR DESIGN DRAWINGS FOR HEIGHTS AND DETAILS) |
| | HATCH DENOTES FLOOR PAINTED WALKWAY AND LINES. REFER TO PROPERTY STANDARDS. (REFER TO PLANS FOR EXTENT.) |
| LF / NM | UNIT TYPE LF = SUITE LEGAL NUMBER NM = MUNICIPAL NUMBER |
| | BARRIER FREE SUITE |

General Notes Legend 2 A2-15

## GENERAL TYPICAL FLOOR NOTES

1. REFER TO INTERIOR DESIGN DRAWINGS FOR INTERIOR FINISHES AND SPECIFICATIONS.
2. BALCONY SLABS AND CONCRETE SILL CONDITIONS TO BE SLOPED TO DRAIN. ALL BALCONIES TO HAVE SCUPPERS AND DRAINS. FOR BALCONIES WITH CURBS, ALL TERRACES TO HAVE SCUPPERS, DRAINS AND CURB DRAINS. SEE STRUCTURAL DWGS.
3. PROVIDE APPROVED SOUND INSULATION FOR HORIZONTAL AND VERTICAL PIPES THROUGH WALL AND FLOOR PENETRATION AS REQUIRED. REFER TO MECHANICAL DRAWINGS & ACOUSTICAL REPORT.
4. REFER TO WINDOW SCHEDULE FOR LOCATION OF WINDOW OPENING SELECTION AND INSECT SCREEN.
5. PROVIDE ALL PIPING SPACE AS REQUIRED FOR ELECTRICAL SERVICE. REFER TO ELECTRICAL DRAWINGS FOR SIZES AND DETAILS.
6. COORDINATE WITH MECHANICAL AND ELECTRICAL DRAWINGS FOR ALL PIPE AND SHAFT SLEEVE REQUIREMENTS.
7. ALL BATHROOM COLUMNS TO BE CONSTRUCTED AS FIRE DETAIL A21 / A9-B2. PROVIDE ACOUSTICAL BATTS IN ALL BATHROOM PIPE SPACES.
8. AT ALL STAIR PRESSURIZATION SHAFT ENCLOSURES, NO PIPES WILL BE ALLOWED TO PENETRATE OR PASS THRU THIS ENCLOSURE.
9. ELEVATOR:
   - A. ELEVATOR SHAFT DIMENSIONS PROVIDED BY THE ELEVATOR CONSULTANT. A COPY OF THIS REPORT CAN BE OBTAINED FROM THE ARCHITECT. ARCHITECT TO ADJUST SHAFT REQUIREMENTS WITH REVIEWED ELEVATOR SHOP DRAWINGS.
   - B. ELEVATOR PITS SHALL BE CO-ORDINATED WITH ELEVATOR SUPPLIER.
   - C. ELEVATOR SHAFT WALLS TO BE CONSTRUCTED TO ACHIEVE A MIN. FIRE RESISTANCE RATING OF 2 HRS.
   - D. AN APPROVED FIRE STOP MATERIAL IS TO BE USED TO SEAL INTERSECTION TOP OF CONCRETE BLOCK AT FLOOR SLABS.
   - E. ELEVATOR PIT LADDERS TO BE GALVANIZED STEEL AND EXTEND TWO FLOORS ABOVE. LADDERS TO BE SUPPLIED & INSTALLED BY GENERAL CONTRACTOR.
10. LOCKER ROOM NOTES:
    ALL LOCKER AISLES WIDTH TO BE 1100mm (TYP.). LOCKERS TO BE CONSTRUCTED WITH 6"x6" WIRE MESH PARTITIONS MINIMUM 2100mm HIGH. LOCKERS TO BE ANCHORED TO FLOOR AND TO WALL/PLANKS TO BE 450mm BELOW SPRINKLER OUTLET FOR THROUGHPUT.
    REVIEW LOCKER ROOM LAYOUT PREPARED BY ARCHITECT AND INSTALLER TO PROVIDE INSTALLION SHOP DRAWINGS FOR REVIEW BY OWNER AND ARCHITECT.
    BICYCLE SPACE NOTES:
    BICYCLE SPACES TO COMPLY WITH TORONTO BICYCLE BYLAW STANDARDS:
    HORIZONTAL RACKING 600w X 1800lg X 1800h
    VERTICAL RACKING 600w X 1200lg X 1900h
11. ABUSE RESISTANT DRYWALL TO BE USED ON ALL ARTSCAPE/AFFORDABLE LOBBY AND CORRIDOR WALLS.

General Typical Floor Notes 1 A2-15

Contractor Must Check And Verify All Dimensions On The Job.

Do Not Scale The Drawings.

All Drawings, Specifications And Related Documents Are The Copyright Of The Architect And Must Be Returned Upon Request.

Reproduction Of Drawings, Specifications And Related Documents In Part Or Whole Is Forbidden Without The Architects Written Permission.

The Drawing Is Not To Be Used For Construction Until Signed By The Architect.

Date: October 15, 2015

ONTARIO ASSOCIATE ARCHITECT LICENCE NUMBER 4250 ROBERT LEE KIRKOR

THIS SEAL MUST BE SIGNED TO BE VALID

Tender

KIRKOR ARCHITECTS + PLANNERS
20 Martin Ross Avenue, Toronto, Ontario, M3J 2K9
T416 665-6065, F416 665-1234, www.kirkorarchitects.com

| No.: | Revision | Date: |
|---|---|---|
| 1 | Artscape Change Notice | Aug. 25, 2015 |

| No.: | Issued For | Date: |
|---|---|---|
| 4. | Tender | Oct. 15, 2015 |
| 3. | Artscape Change Notice | Aug. 25, 2015 |
| 2. | Building Permit | June 12, 2015 |
| 1. | Waterfront Toronto Review | May 1, 2015 |

AQUAVISTA
AT BAYSIDE TORONTO

Drawing Title
Floor Plans
Level 9 - Ninth Floor Plan

Project
Hines TRIDEL
AQUAVISTA
Block 3 - R3 & R4
263 Queens Quay East
Toronto, ON

Scale: 1 : 100
Drawn by: E.V. / M.R.
Checked by: C.A.
Project No.: 13148
Date: October 15, 2015
Drawing No.: A2-15