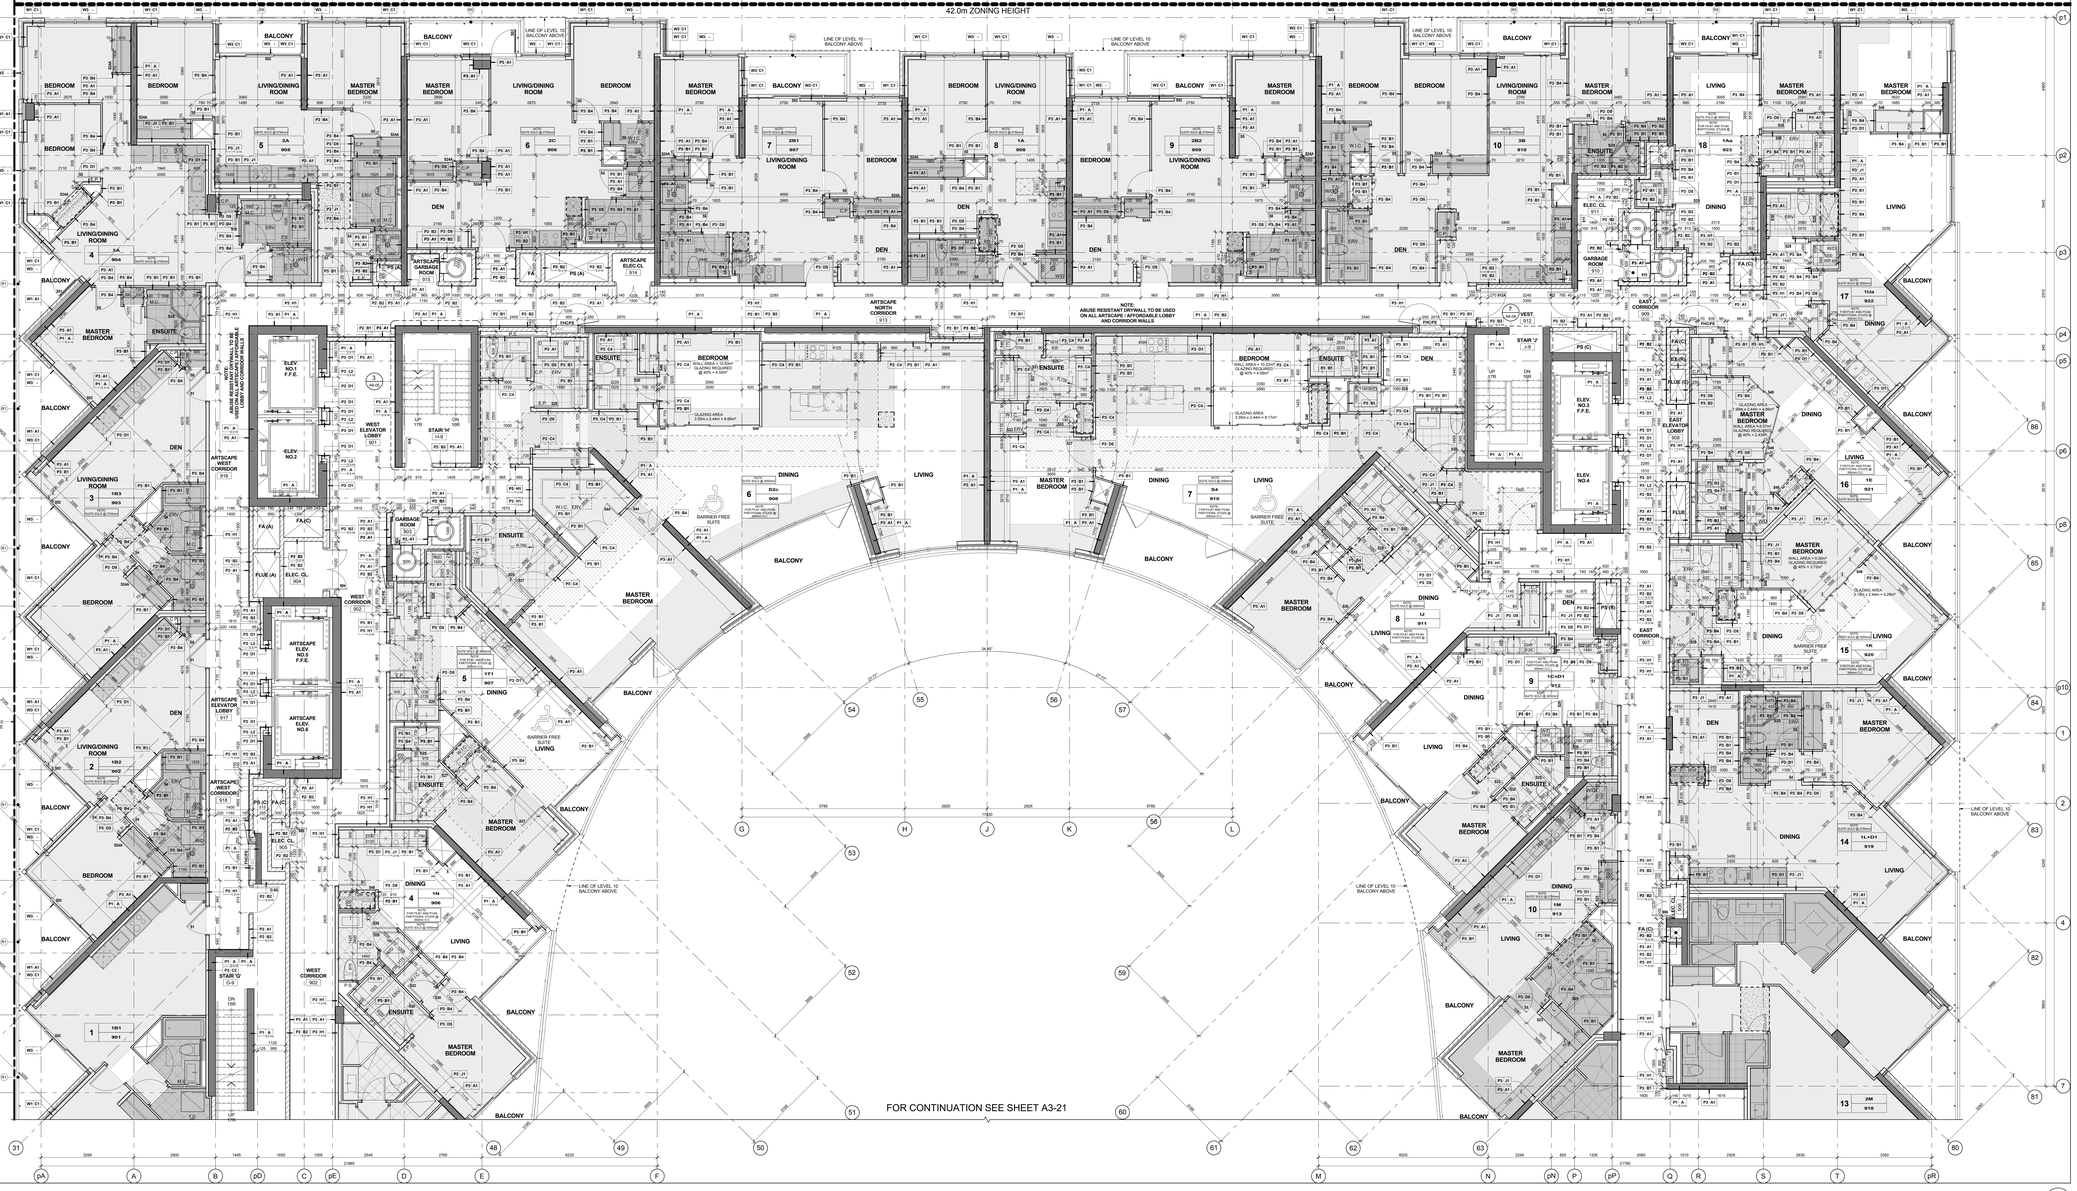
42.0m ZONING HEIGHT
LINE OF LEVEL 10 BALCONY ABOVE
NOTE: ABUSE RESISTANT DRYWALL TO BE USED ON ALL ARTSCAPE / AFFORDABLE LOBBY AND CORRIDOR WALLS
ELEV. NO.1 F.F.E.
ELEV. NO.2
ELEV. NO.3 F.F.E.
ELEV. NO.4
ARTSCAPE WEST CORRIDOR 915
ARTSCAPE NORTH CORRIDOR 913
ARTSCAPE GARBAGE ROOM 915
ARTSCAPE ELEC.CL 914
ARTSCAPE ELEVATOR LOBBY 917
ARTSCAPE ELEV. NO.3 F.F.E.
ARTSCAPE ELEV. NO.4
ARTSCAPE WEST CORRIDOR 916
WEST ELEVATOR LOBBY 918
EAST ELEVATOR LOBBY 919
WEST CORRIDOR 902
EAST CORRIDOR 907
GARBAGE ROOM 903
GARBAGE ROOM 908
ELEC. CL. 904
ELEC. CL. 905
FA (A)
FA (C)
FLUE (A)
PS (A)
PS (C)
GLAZING AREA 2.55m x 2.44m = 6.22m²
GLAZING AREA 3.65m x 2.44m = 8.89m²
GLAZING AREA 2.55m x 2.44m = 6.22m²
GLAZING AREA 2.55m x 2.44m = 6.22m²
GLAZING AREA 2.55m x 2.44m = 6.22