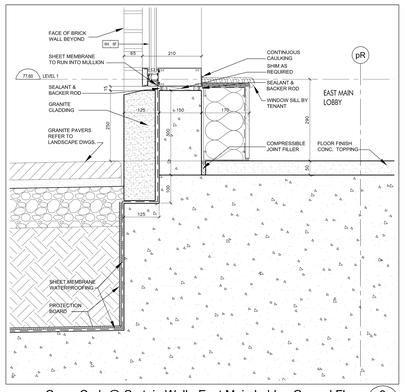

Conc. Curb @ Curtain Wall - East Main Lobby, Ground Floor 9 A7-09

SCALE 1:5

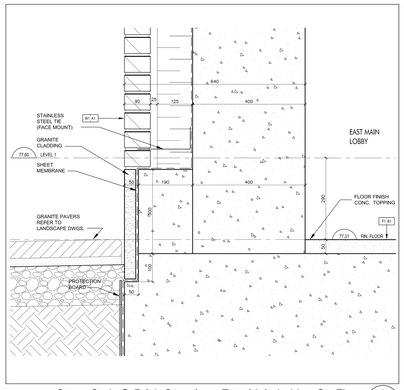

Conc. Curb @ Brick Coursing - East Main Lobby, Gr. Floor 8 A7-09

SCALE 1:5

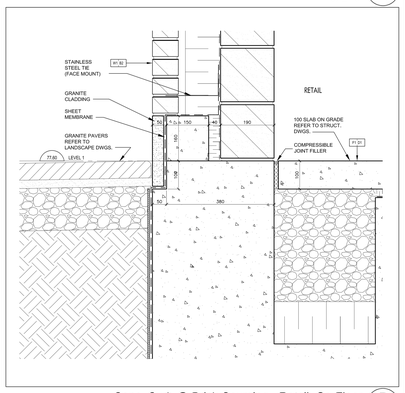

Conc. Curb @ Brick Coursing - Retail, Gr. Floor 7 A7-09

SCALE 1:5

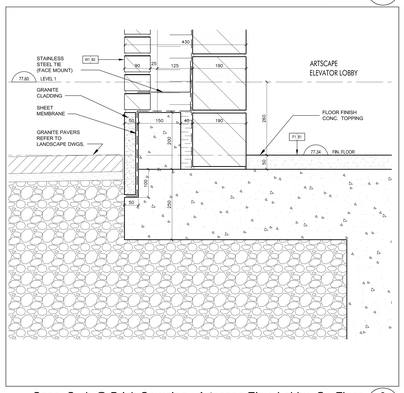

Conc. Curb @ Brick Coursing - Artscape Elev. Lobby, Gr. Floor 6 A7-09

SCALE 1:5

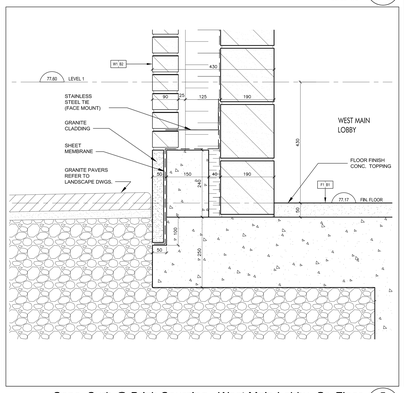

Conc. Curb @ Brick Coursing - West Main Lobby, Gr. Floor 5 A7-09

SCALE 1:5

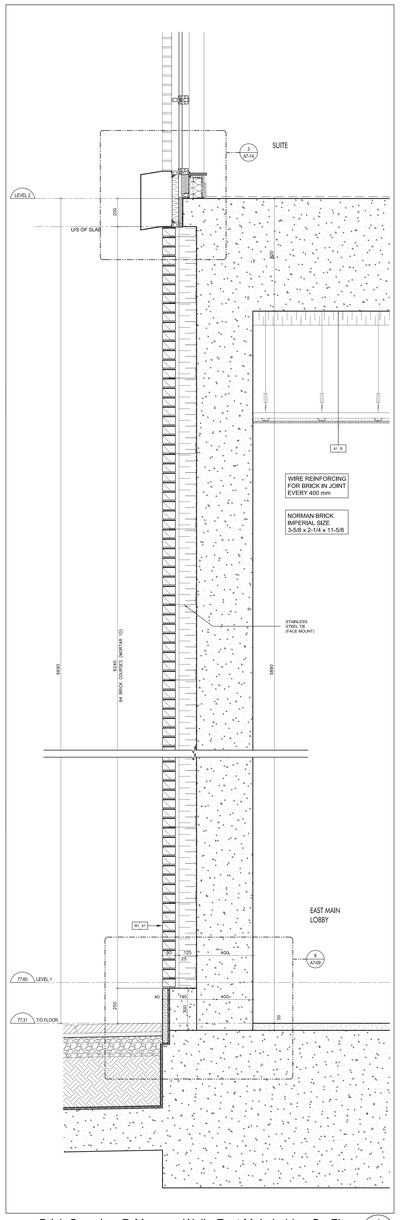

Brick Coursing @ Masonry Wall - East Main Lobby, Gr. Floor 4 A7-09

SCALE 1:10

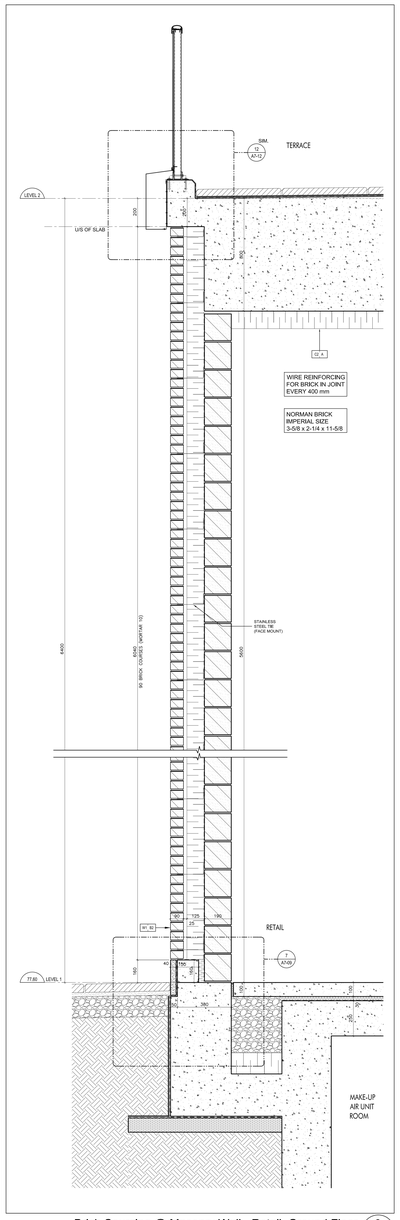

Brick Coursing @ Masonry Wall - Retail, Ground Floor 3 A7-09

SCALE 1:10

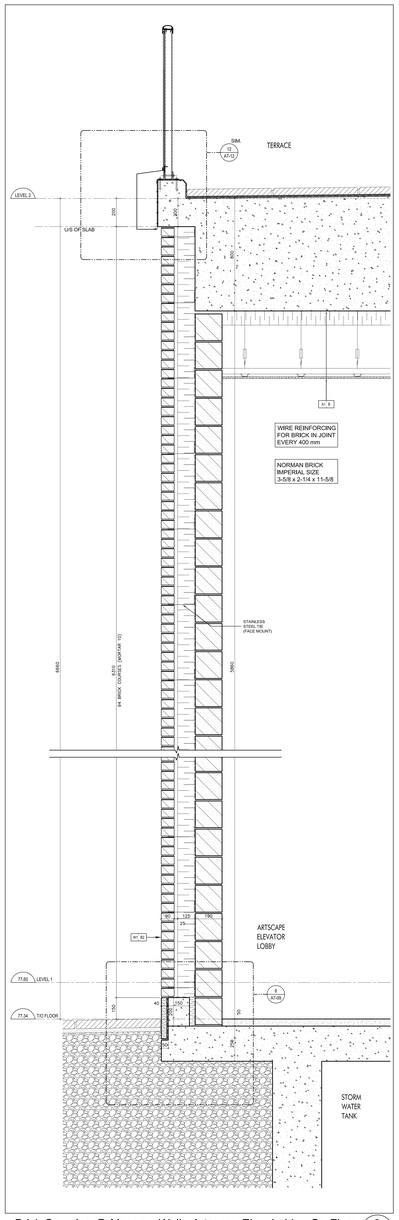

Brick Coursing @ Masonry Wall - Artscape Elev. Lobby, Gr. Floor 2 A7-09

SCALE 1:10

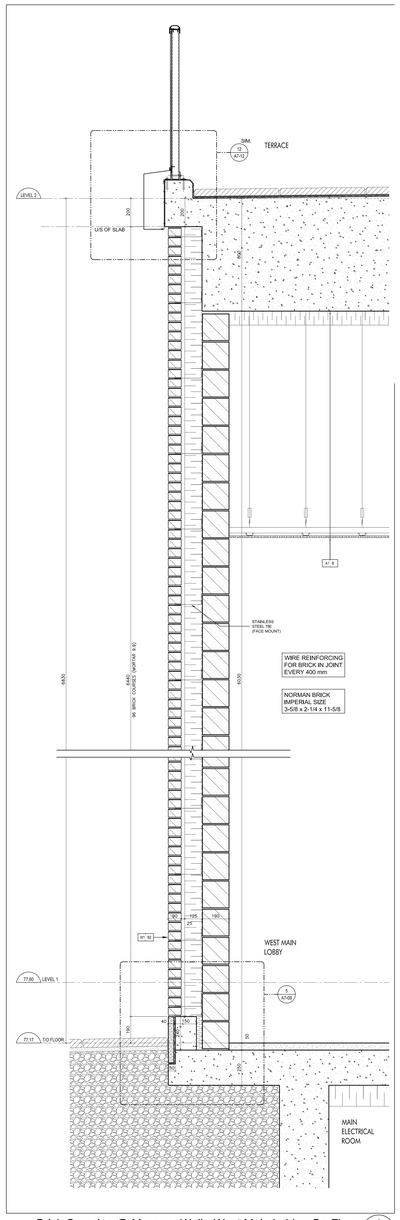

Brick Coursing @ Masonry Wall - West Main Lobby, Gr. Floor 1 A7-09

SCALE 1:10

Contractor Must Check And Verify All Dimensions On The Job.

Do Not Scale The Drawings.

All Drawings, Specifications And Related Documents Are The Copyright Of The Architect And Must Be Returned Upon Request.

Reproduction Of Drawings, Specifications And Related Documents In Part Or Wholly Is Forbidden Without The Architects Written Permission.

The Drawing Is Not To Be Used For Construction Until Signed By The Architect.

Date: October 15, 2015

SEAL MUST BE SIGNED TO BE VALID

Tender

KIRKOR ARCHITECTS + PLANNERS
20 Martin Ross Avenue, Toronto, Ontario, M3J 2K8
Tel (416) 665-0065, Fax (416) 665-1234, www.kirkorarchitects.com

No.	Revision	Date
3.	Tender	Oct. 15, 2015
2.	Building Permit	June 12, 2015
1.	Waterfront Toronto Review	May 1, 2015

No.	Issued For	Date

AQUAVISTA
AT BAYSIDE TORONTO

Drawing Title
Section Details

Project
Hines TRIDEL
AQUAVISTA
Block 3 - R3 & R4
263 Queens Quay East
Toronto, ON

Scale	As indicated
Drawn by	S.D.
Checked by	C.A.
Project No.	13148
Date	October 15, 2015
Drawing No.	A7-09