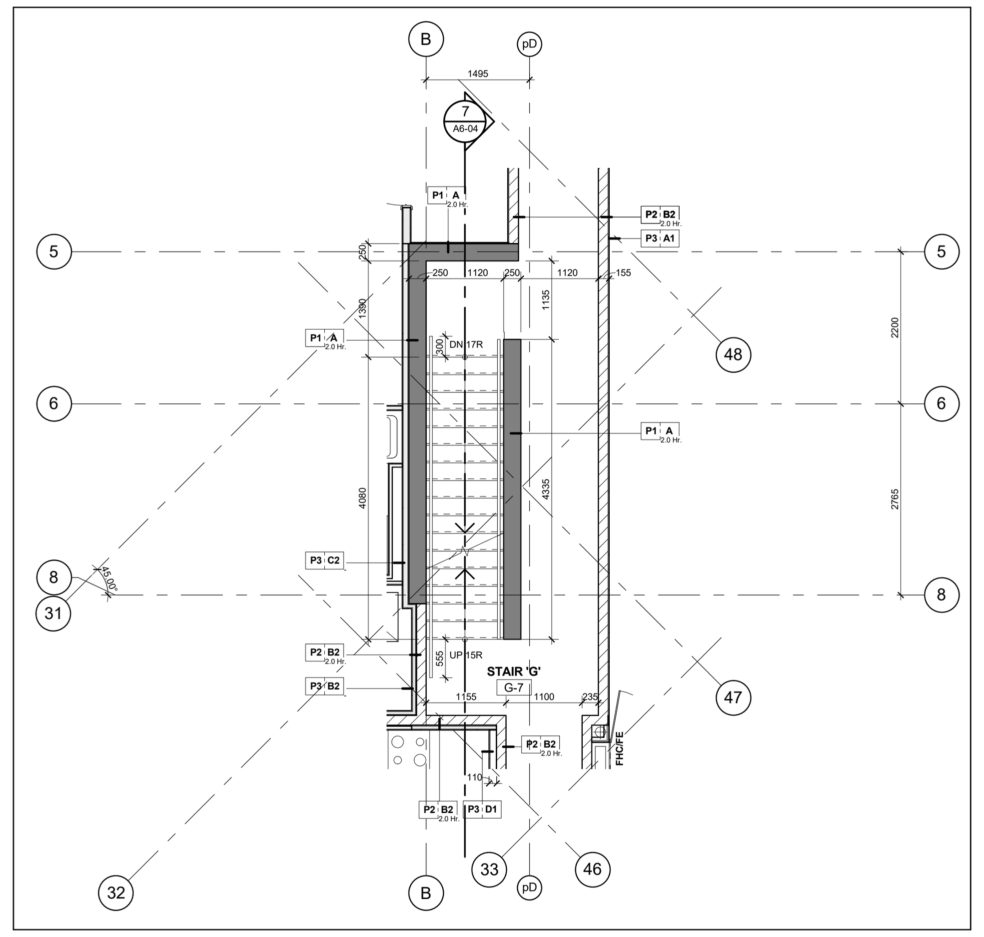

Stair 'G' - Stair Plan - Level 7 16
Scale: 1 : 50 A6-03

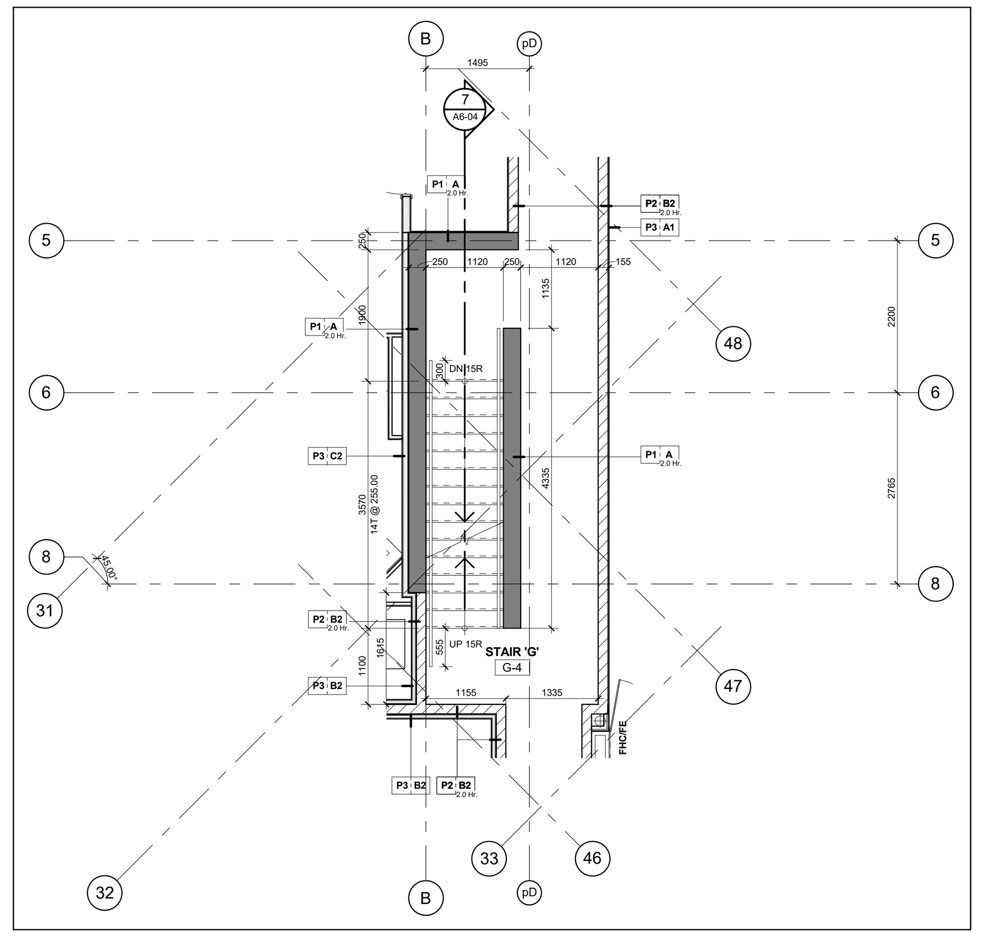

Stair 'G' - Stair Plan - Level 4 13
Scale: 1 : 50 A6-03

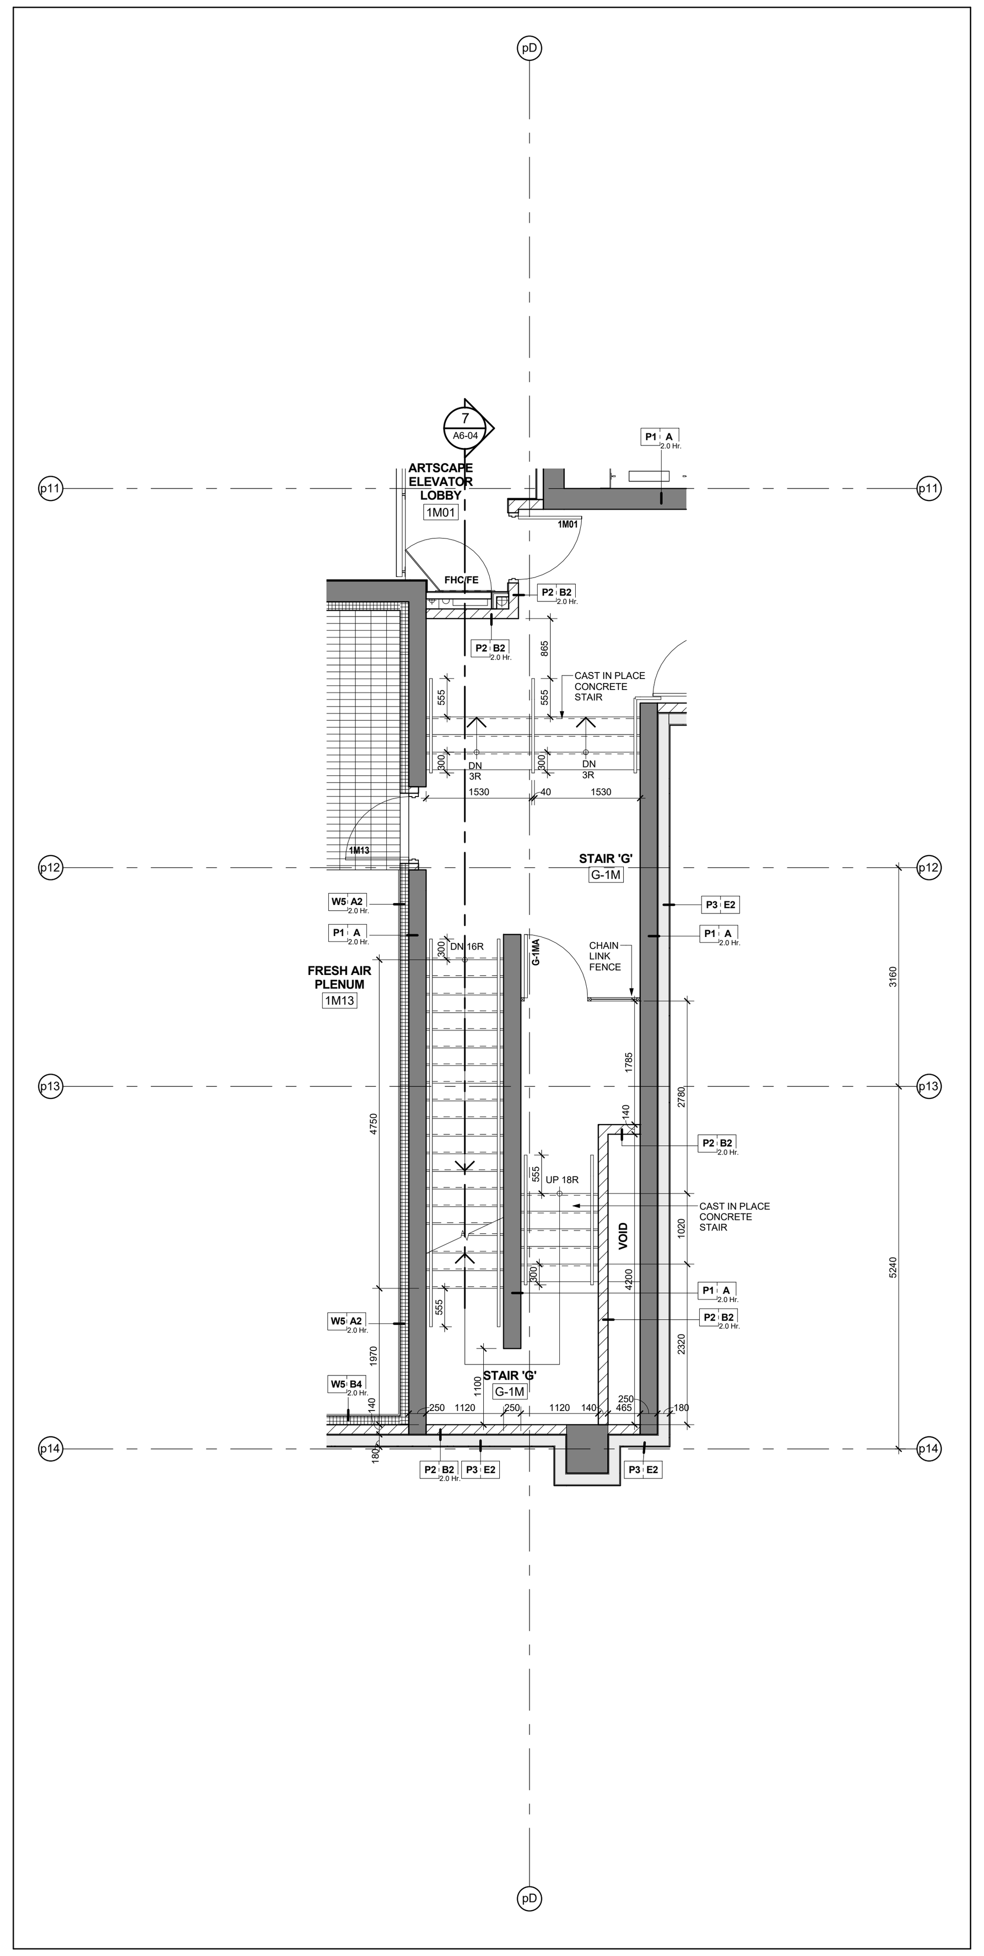

Stair 'G' - Stair Plan - Level 1 Mezzanine 10
Scale: 1 : 50 A6-03

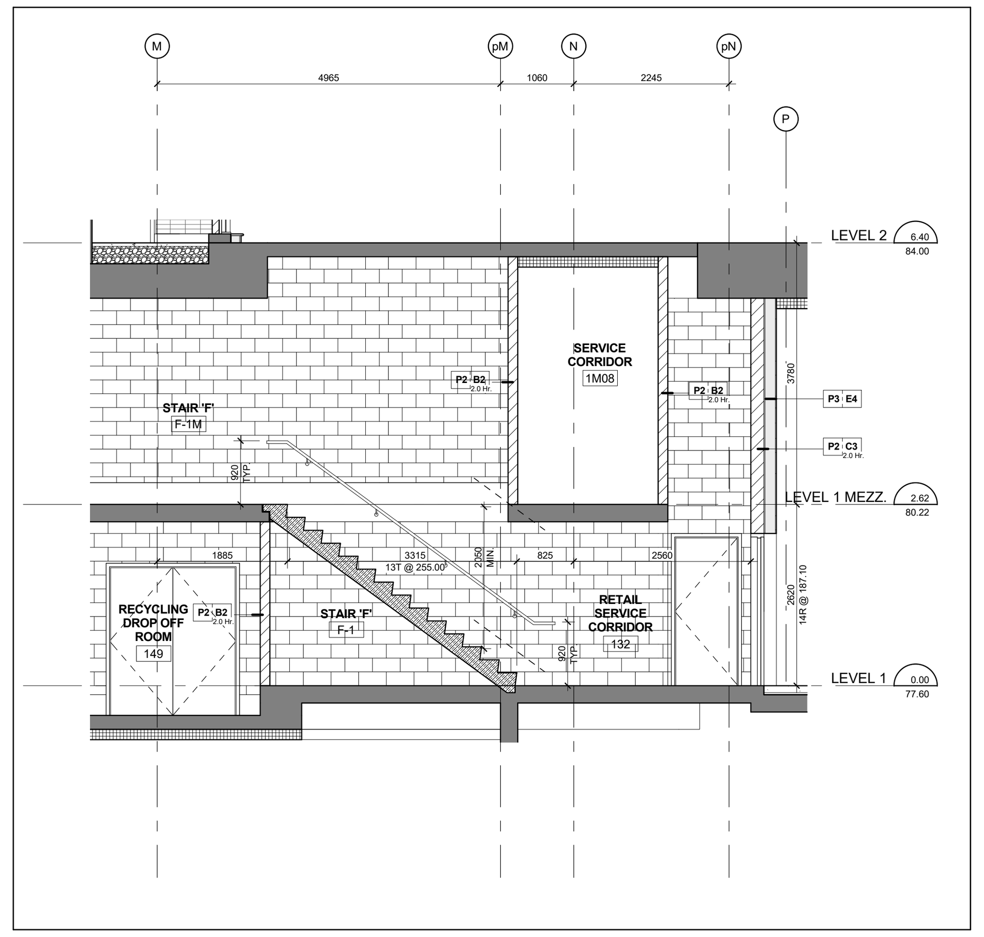

Stair 'F' - Stair Section Levels 1 - 2 8
Scale: 1 : 50 A6-03

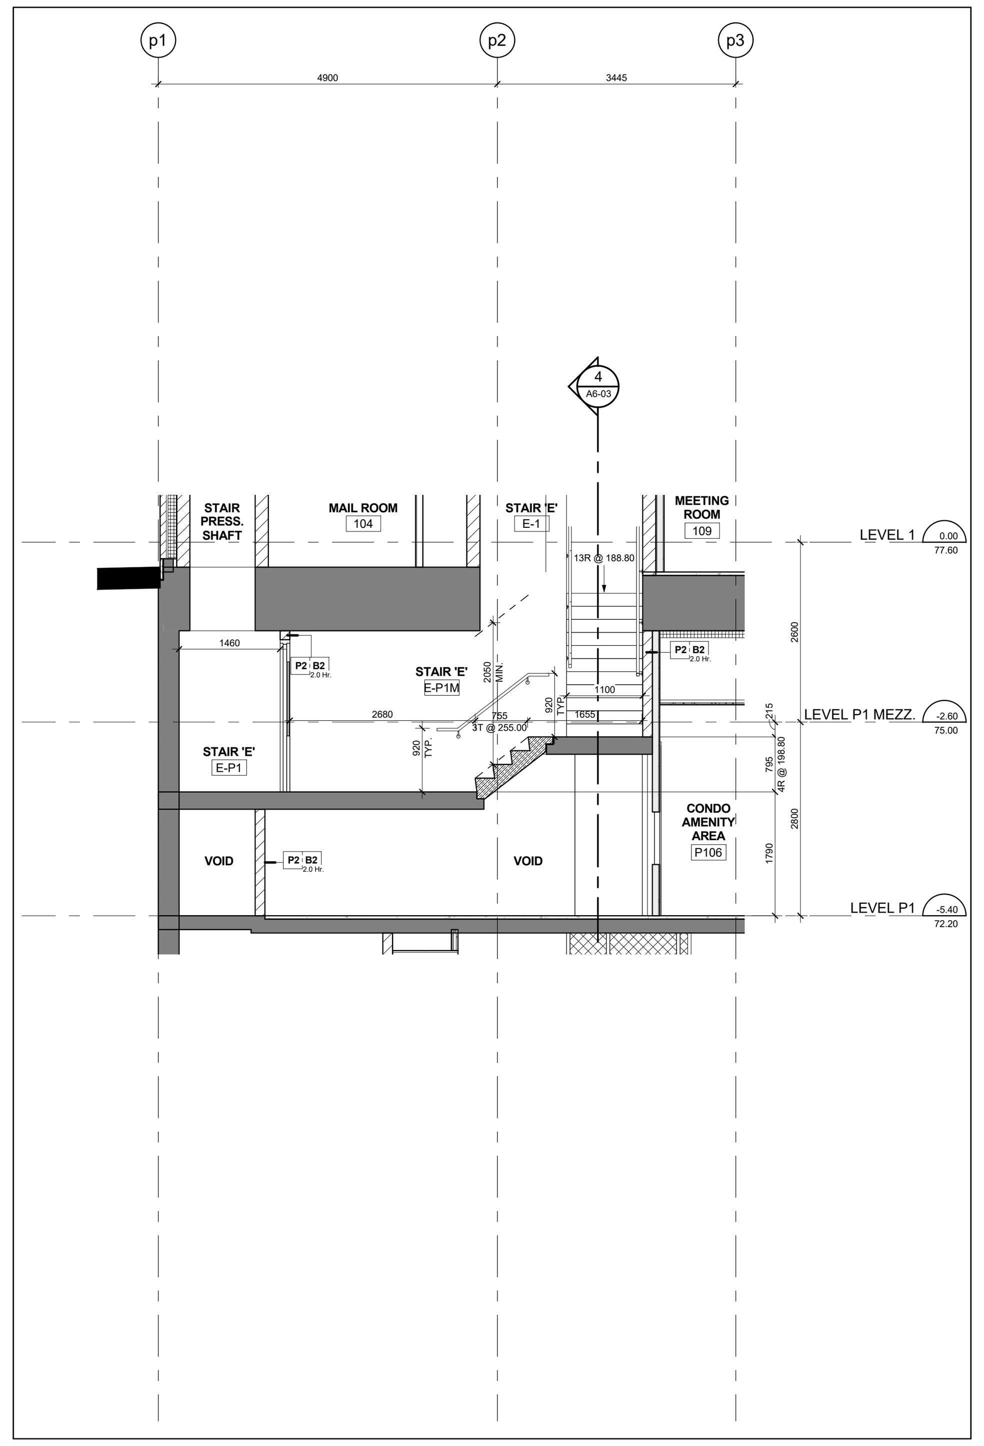

Stair 'E' - Stair Section Levels P1 - 1 5
Scale: 1 : 50 A6-03

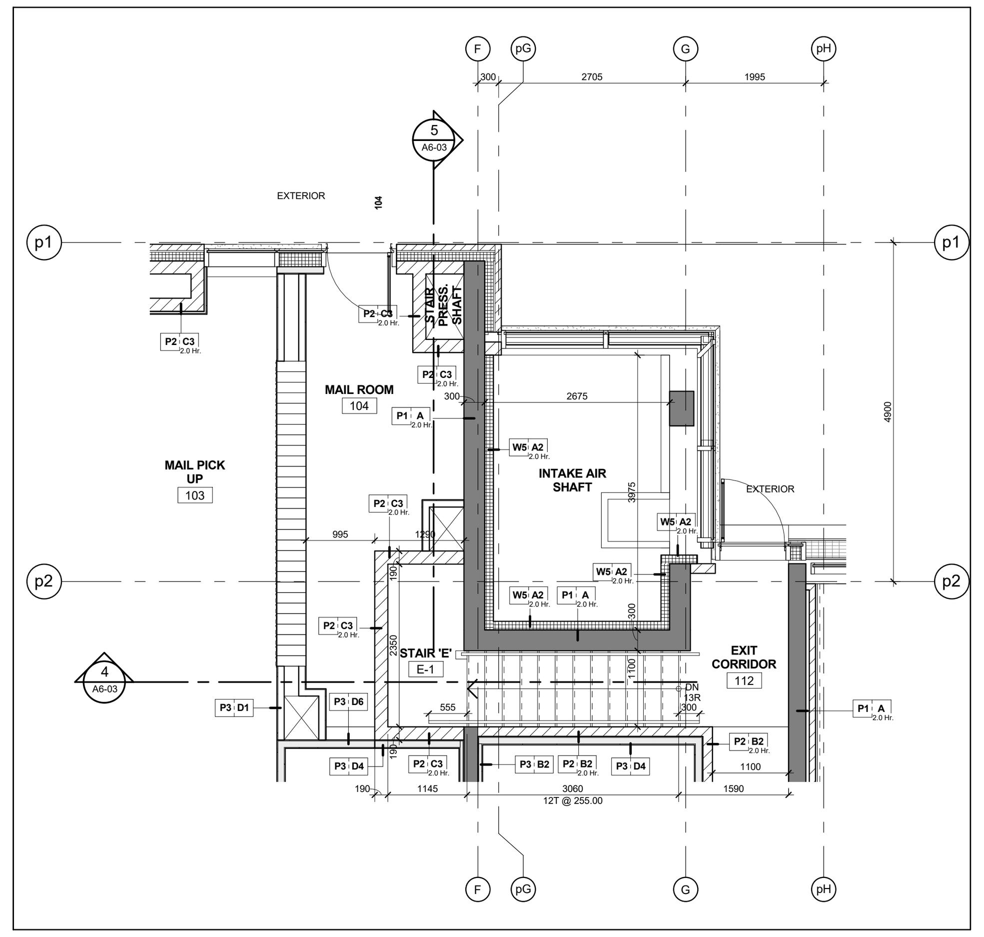

Stair 'E' - Stair Plan - Level 1 3
Scale: 1 : 50 A6-03

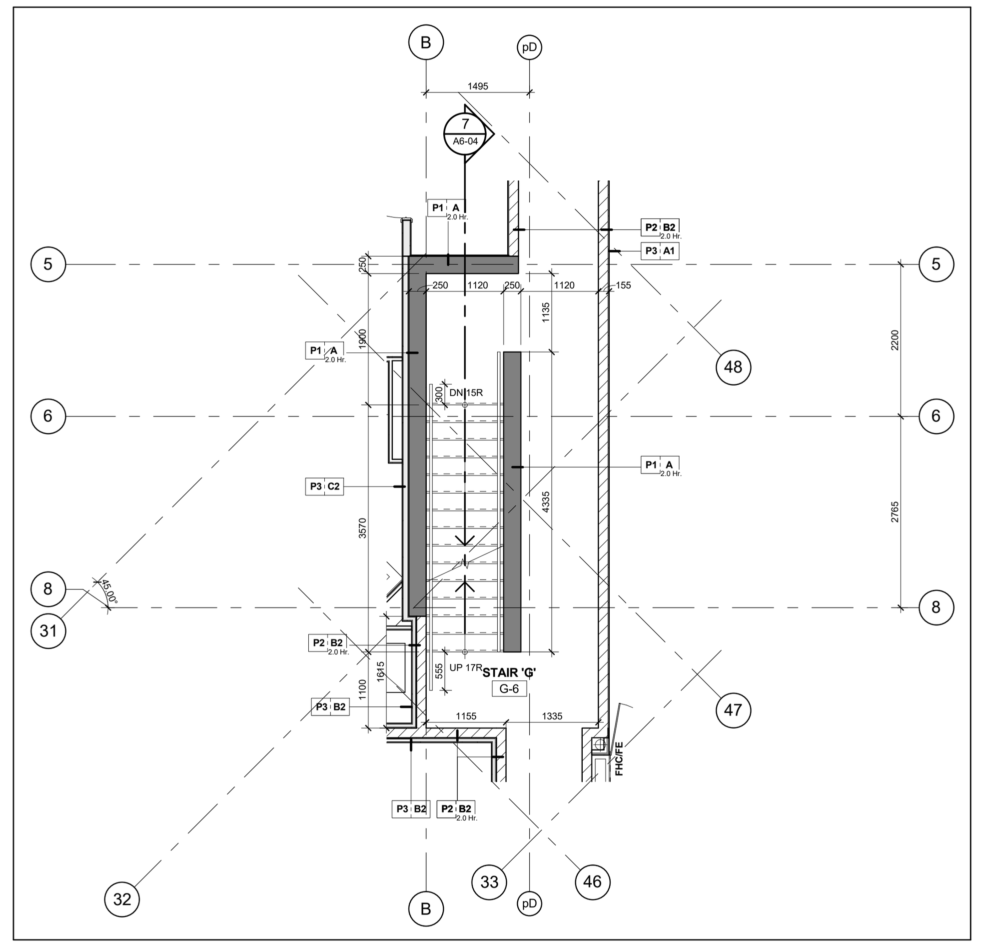

Stair 'G' - Stair Plan - Level 6 15
Scale: 1 : 50 A6-03

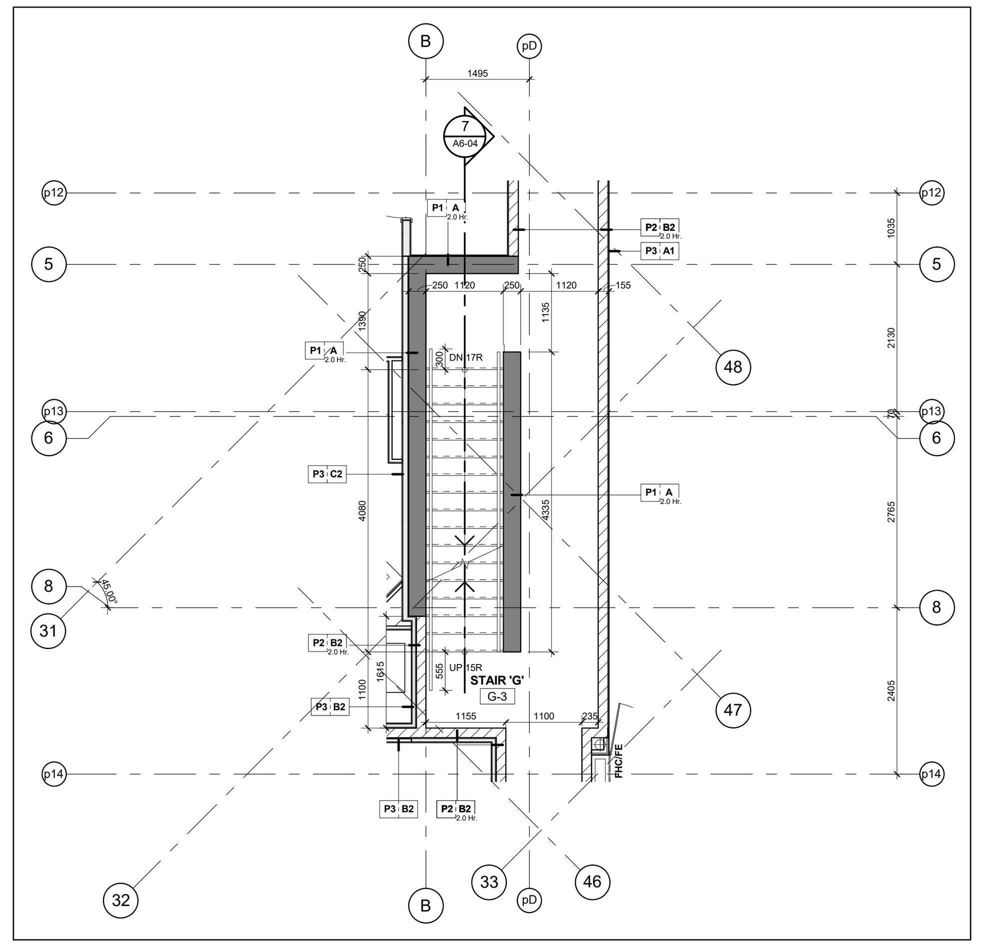

Stair 'G' - Stair Plan - Level 3 12
Scale: 1 : 50 A6-03

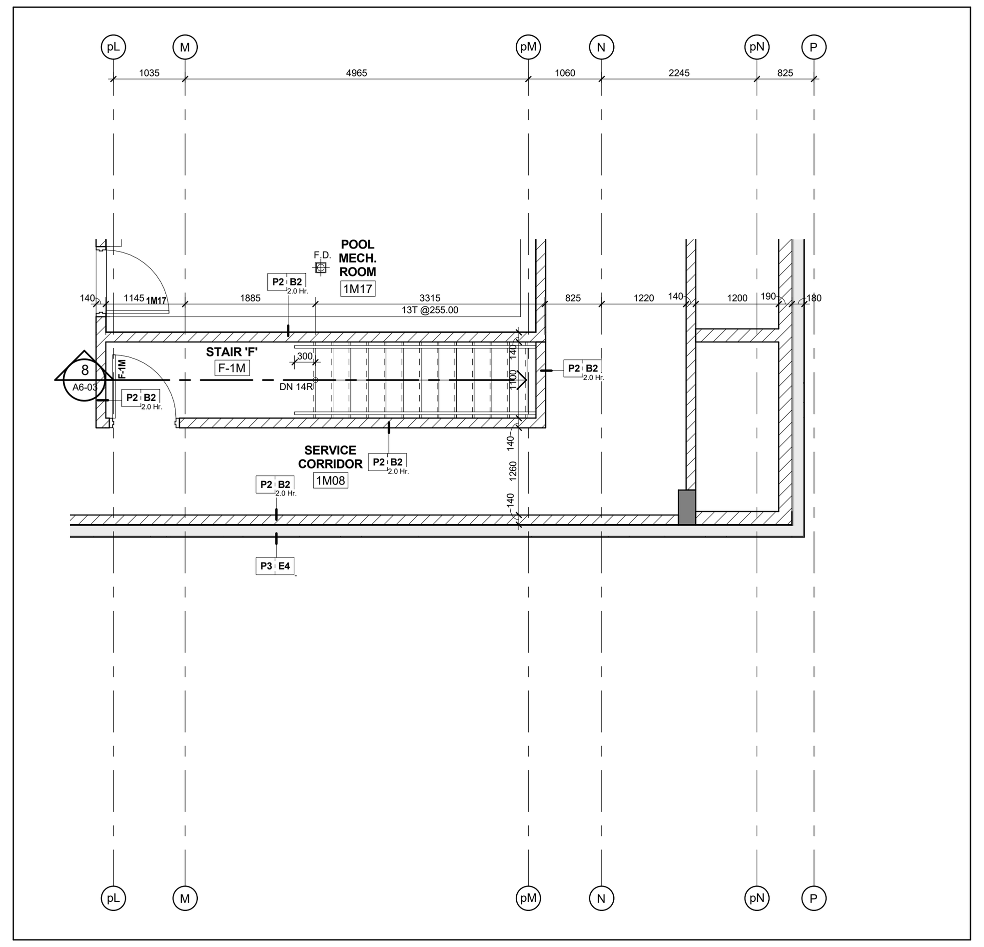

Stair 'F' - Stair Plan - Level 1 Mezzanine 7
Scale: 1 : 50 A6-03

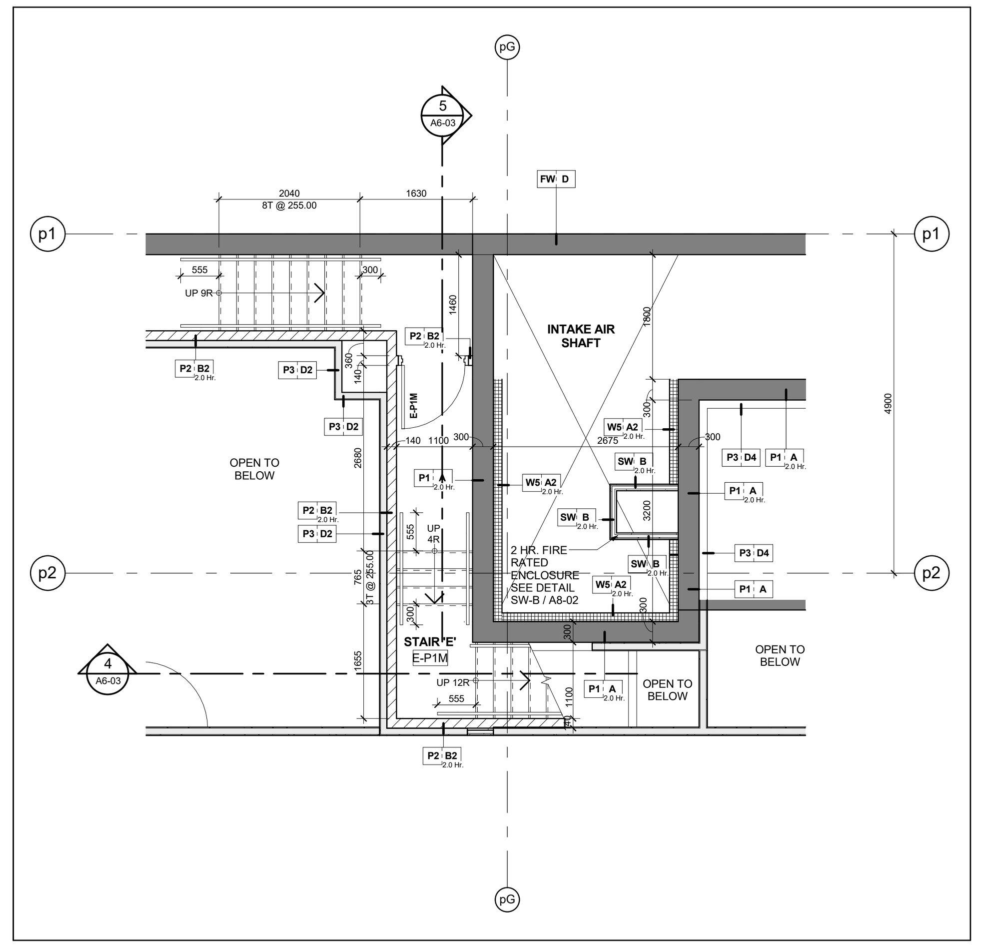

Stair 'E' - Stair Plan - Level P1 Mezzanine 2
Scale: 1 : 50 A6-03

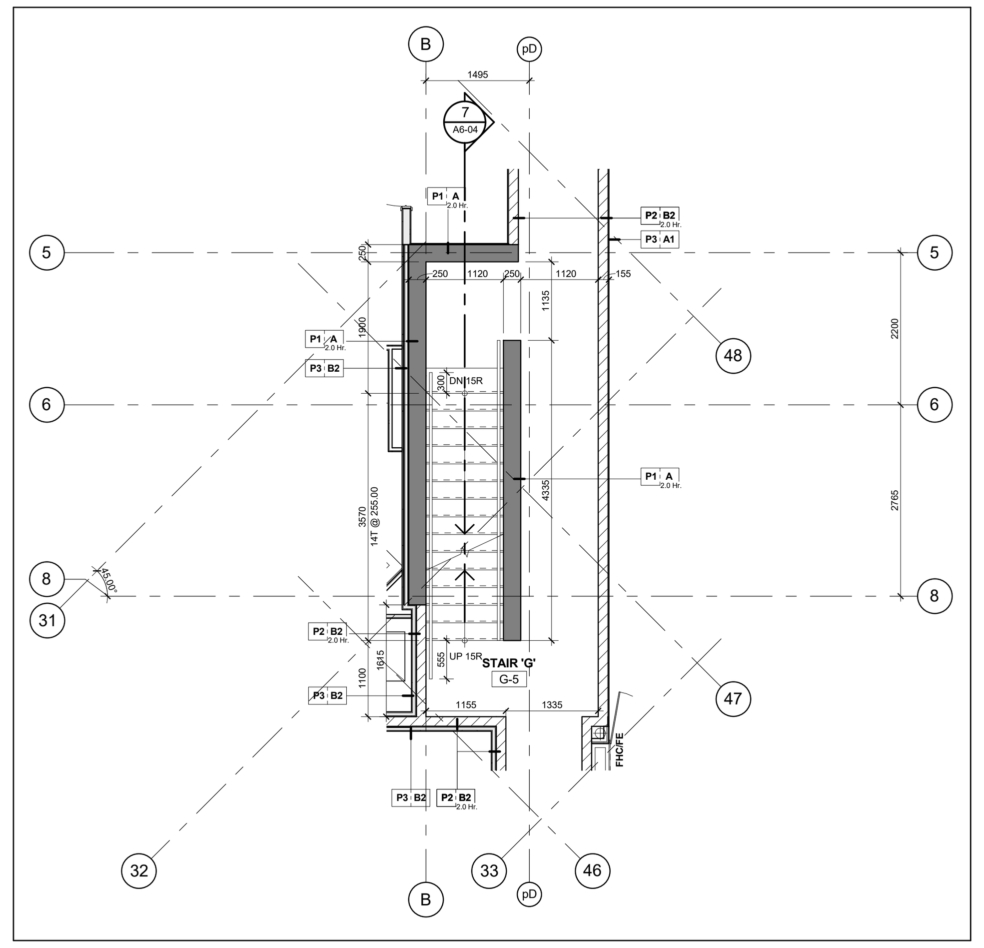

Stair 'G' - Stair Plan - Level 5 14
Scale: 1 : 50 A6-03

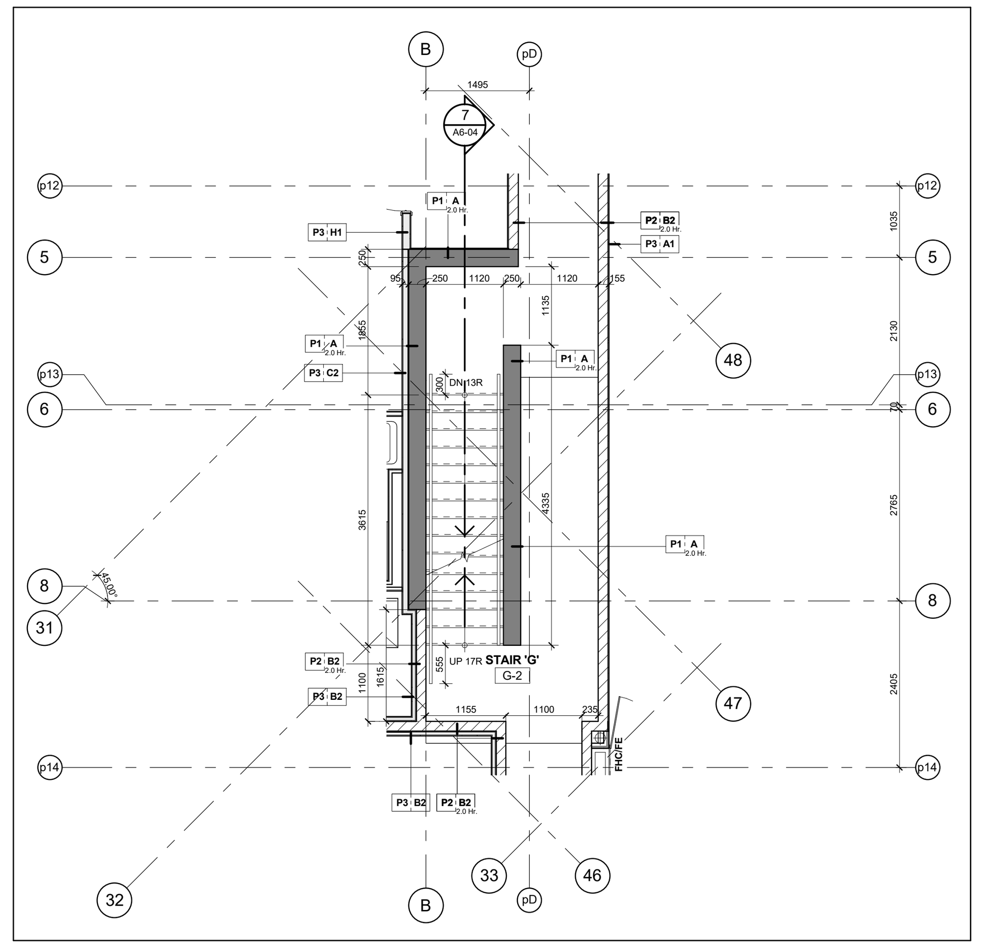

Stair 'G' - Stair Plan - Level 2 11
Scale: 1 : 50 A6-03

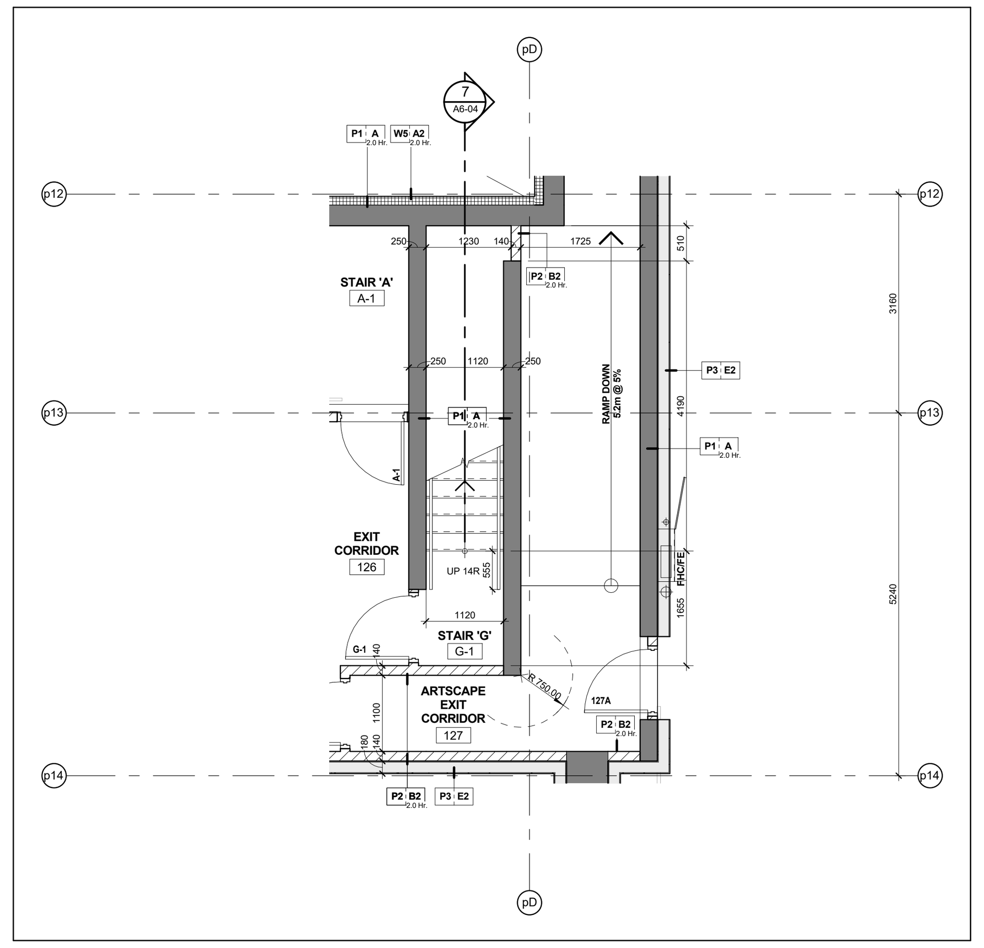

Stair 'GF' - Stair Plan - Level 1 9
Scale: 1 : 50 A6-03

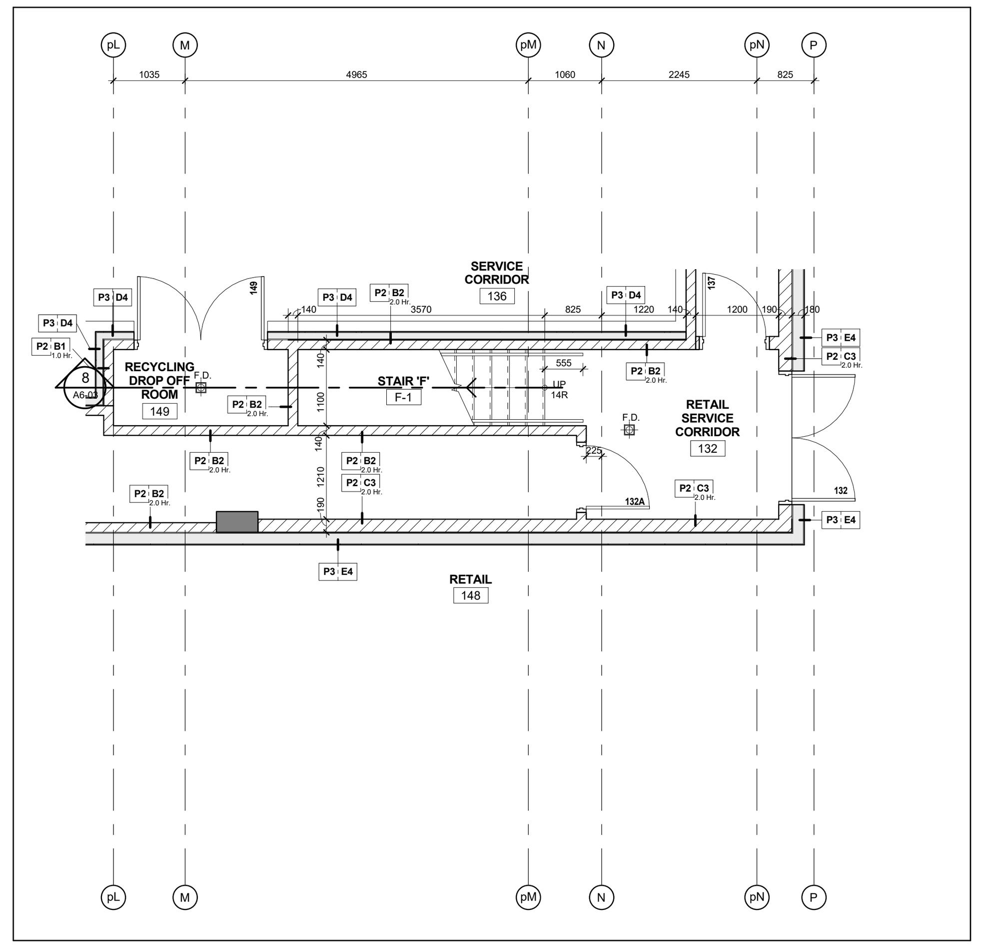

Stair 'F' - Stair Plan - Level 1 6
Scale: 1 : 50 A6-03

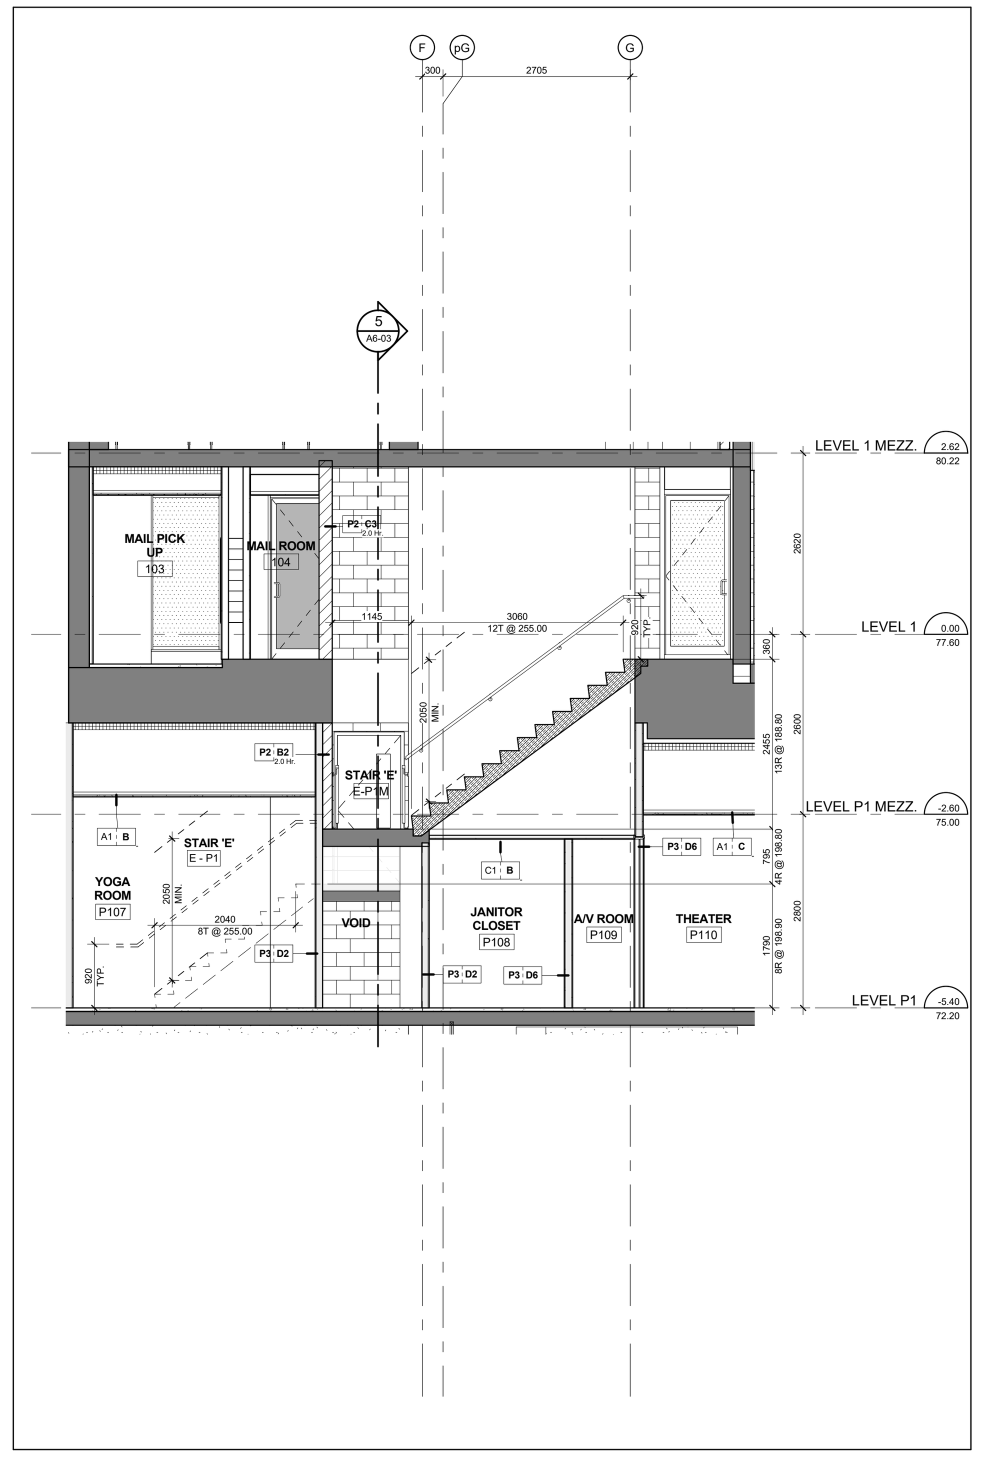

Stair 'E' - Stair Section Levels P1 - 1 Mezzanine 4
Scale: 1 : 50 A6-03

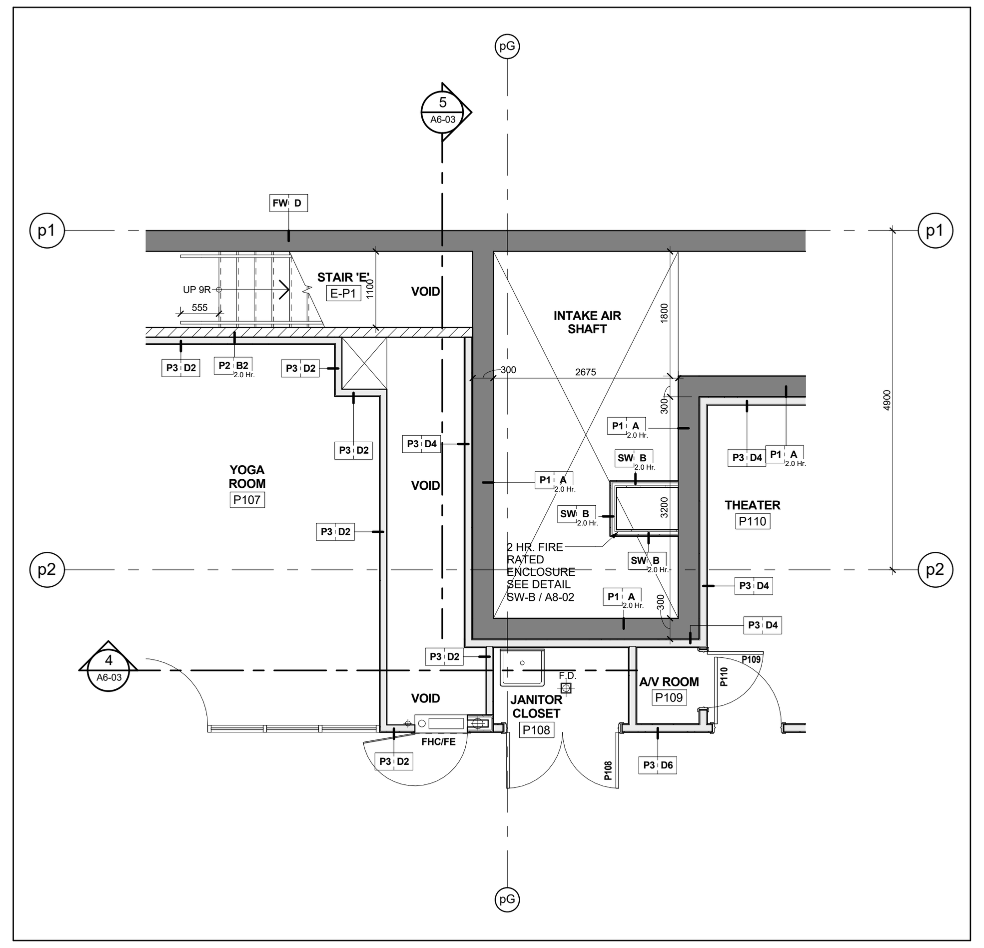

Stair 'E' - Stair Plan - Level P1 1
Scale: 1 : 50 A6-03

Contractor Must Check And Verify All Dimensions On The Job.

Do Not Scale The Drawings.

All Drawings, Specifications And Related Documents Are The Copyright Of The Architect And Must Be Returned Upon Request.

Reproduction Of Drawings, Specifications And Related Documents In Part Or Whole Is Forbidden Without The Architects Written Permission.

This Drawing Is Not To Be Used For Construction Until Signed ByThe Architect.

Date: November 4, 2016

ONTARIO ASSOCIATION OF ARCHITECTS
CARLOS ANTUNES
LICENCE
4890
SEAL MUST BE SIGNED TO BE VALID

Construction

KIRKOR ARCHITECTS + PLANNERS
20 Martin Ross Avenue, Toronto, Ontario, M3J 2K8
T(416) 665-6060, F(416) 665-1234, www.kirkorarchitects.com

No.:	Revision	Date

No	Issued For	Date
5.	Building Permit Resubmission	Nov. 1, 2017
4.	Construction	Nov. 4, 2016
3.	Tender	Oct. 15, 2015
2.	Building Permit	June 12, 2015
1.	Waterfront Toronto Review	May 1, 2015

AQUAVISTA
AT BAYSIDE TORONTO

Drawing Title
Stair Plans & Sections

Stair 'E', 'F' & 'G' Plans and Sections

Project
Hines TRIDEL
AQUAVISTA
Block 3 - R3 & R4
263 Queens Quay East
Toronto, ON

Scale: 1 : 50
Drawn by: M.R.
Checked by: C.A.
Project No.: 13148
Date: November 4, 2016
Drawing No.: A6-03