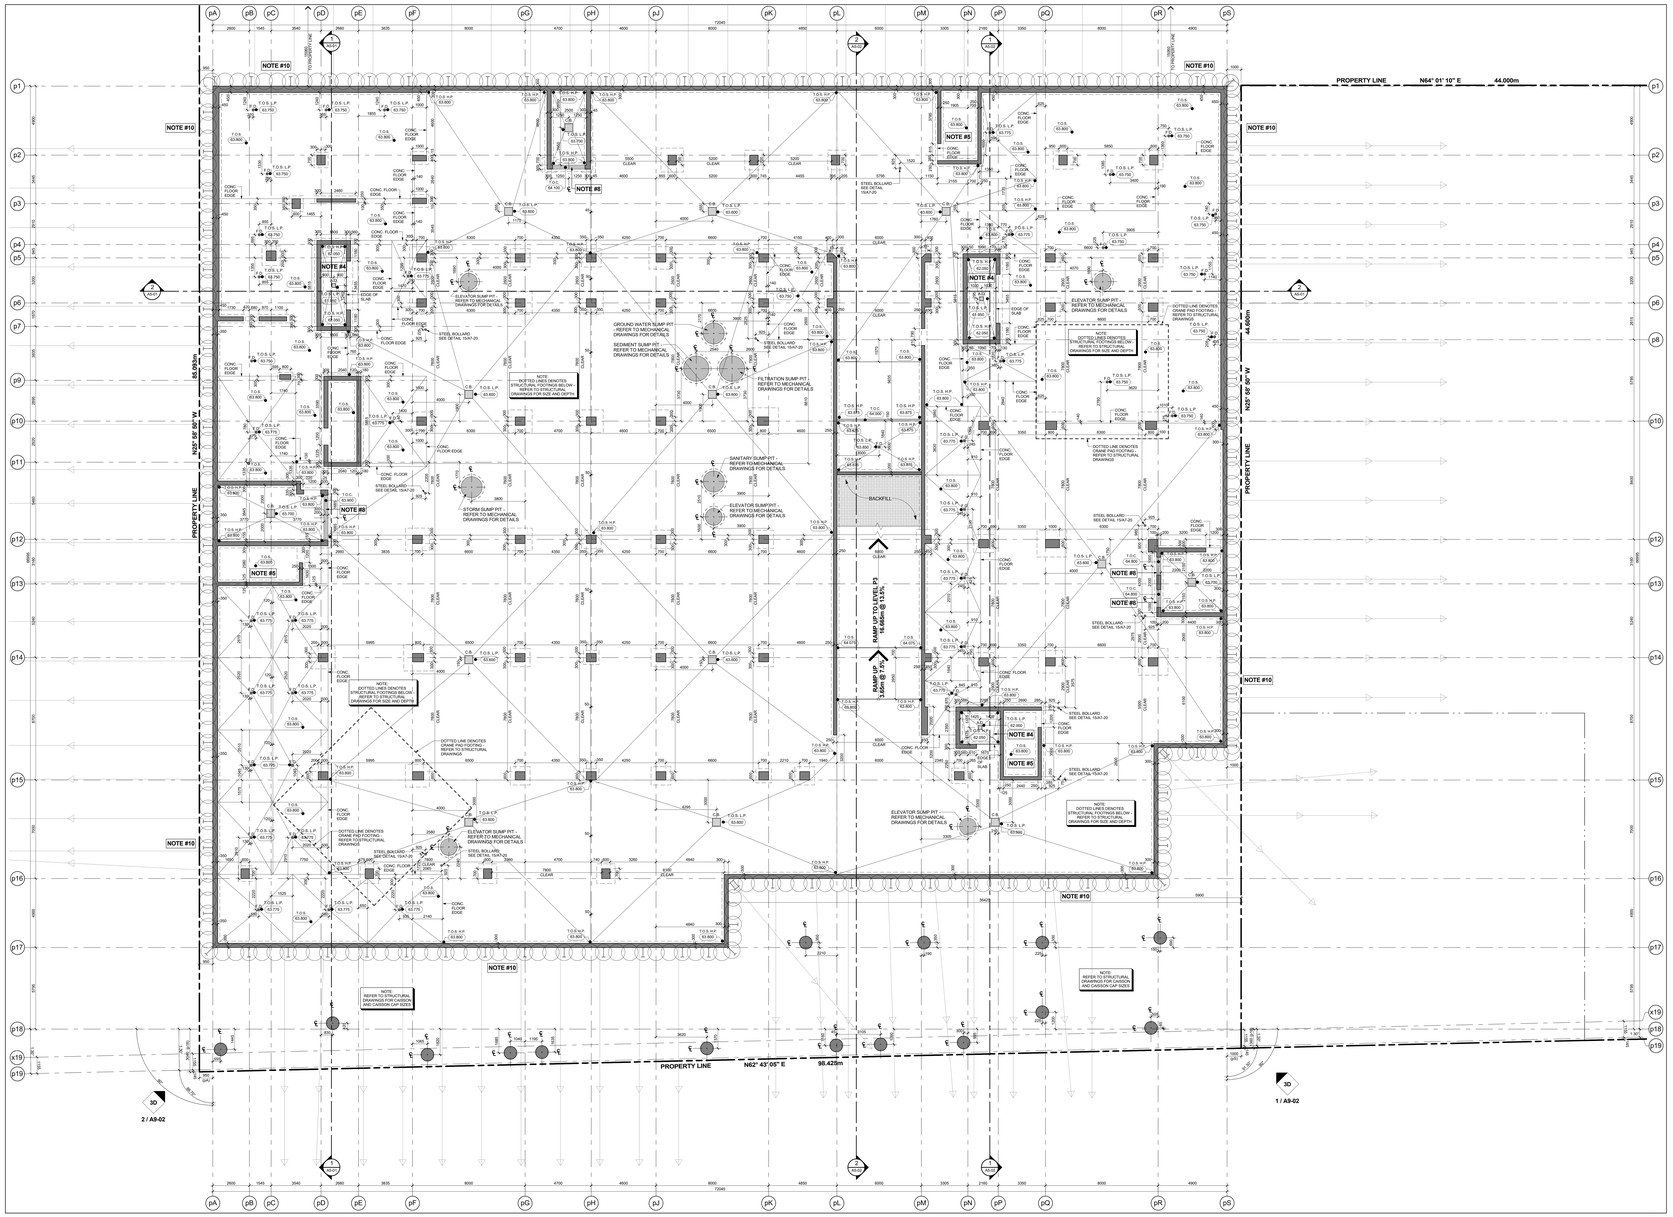

Slab Edge Plan - Level P4 - Underground Parking Garage (Level D) 3 A9-01

Scale: 1 : 100

GENERAL SLAB-EDGE NOTES

1. ASSUME TOP OF FLOOR SLAB ELEVATION AS ACCD. ACCURATE SLAB EDGE ELEVATIONS ARE IN CONSTRUCTION DRAWINGS.
2. ALL STRUCTURE COLUMNS AND SHEAR WALLS ARE LOCATED 90° WITH GRID LINE, UNLESS NOTED OTHERWISE.
3. REFER TO STRUCTURAL DRAWINGS FOR FURTHER COLUMN, WALL AND BEAM DETAILS AND DIMENSIONS.
4. FOR ELEVATOR SHAFT SIZE AND OPENINGS REFER TO SHOP DRAWINGS FOR DETAILS.
5. CONTRACTORS TO CONFIRM STAIR LOCATION WITH PRECAST STAIR MANUFACTURE. FOR STAIR MID LANDING REFER TO STAIR SECTION ON AR - SERIES DRAWINGS.
6. CONTRACTORS TO CONFIRM STAIR LOCATION WITH STEEL STAIR MANUFACTURE. FOR STAIR MID LANDING REFER TO STAIR SECTION ON AR - SERIES DRAWINGS.
7. REFER TO LANDSCAPE DRAWINGS FOR PLANTER WALL LOCATIONS, PLANTER DRAINAGE, PLANTER LOCATIONS AND GENERAL DETAILS AND DIMENSIONS.
8. REFER TO MECHANICAL AND ELECTRICAL DRAWINGS FOR HORIZONTAL SHAFT OPENING SIZES IN WALLS VERTICAL SHAFT OPENING SIZES IN FLOORS MECHANICAL EQUIPMENT OPENING SIZES AND ALL OTHER DETAILS.
9. REFER TO ARCHAR DRAWINGS FOR SURVEYED LOCATIONS, DIMENSIONS AND ELEVATIONS OF EXISTING SITE, WHICH ARE TO BE CONFIRMED BY THE SURVEYOR ON SITE.
10. REFER TO SHERWOOD GEOTRUCTURAL ENGINEERS DRAWINGS FOR EXCAVATION SHORING AND TEMPORARY SHORING FOR CONSTRUCTION.
11. DIMENSIONS FOR CRANE TOWER LOCATIONS AND CRANE TOWER SLAB OPENING ARE ONLY PROPOSED AND ARE TO BE COORDINATED WITH ARCHITECT AND CRANE TOWER SHOP DRAWINGS AND STRUCTURAL CONSULTANT.

General Slab Edge Notes 2 A9-01

GENERAL SLAB-EDGE LEGEND:

- DARK HATCH INDICATES CONCRETE WALL OR COLUMN
- LIGHT HATCH INDICATES STRUCTURAL CURBS, LOW WALLS, OR HAUNCHES
- LIGHTER HATCH INDICATES STRUCTURAL TRANSFER SLABS, BALCONYS, OR TERRACES
- HATCHED AREA INDICATES CONCRETE TOPPING
- HATCHED AREA INDICATES SECONDARY CONCRETE POUR
- HATCHED AREA INDICATES FLOATING SLAB
- 43.15 LP — EXISTING FINISHED LANDSCAPE GRADING. REFER TO LANDSCAPE DWGS.
- 53.8 HP (300 BR) — TOP OF CONCRETE SLAB - HIGH POINT
- 53.5 LP (300 BR) — TOP OF CONCRETE SLAB - LOW POINT
- 7.0L (300 BR) — TOP OF CONCRETE BEAM
- 7.0L (300 BR) — TOP OF CONCRETE CURB
- 5.0BL (300 BR) — TOP OF CONCRETE FOUNDATION WALL
- 7.0T (300 BR) — TOP OF FOOTING
- 7.0L (300 BR) — TOP OF CONCRETE HAUNCH
- 7.0L (300 BR) — TOP OF CONCRETE SLAB
- 0.0AT (300 BR) — TOP OF SECONDARY POUR
- 7.0L (300 BR) — TOP OF CONCRETE LEDGE
- 0.0AS (300 BR) — TOP OF CONCRETE SLAB DEPRESSION
- 7.0UP (300 BR) — TOP OF CONCRETE UPTURN BEAM
- 7.0B (300 BR) — TOP OF CONCRETE WALL
- 0.0FA (300 BR) — TOP OF CONCRETE FLOATING SLAB
- 0.0FC (300 BR) — TOP OF CONCRETE FLOATING CURB
- 7.0P (300 BR) — TOP OF CONCRETE PARAPET
- 0.0CT (300 BR) — TOP OF CONCRETE TOPPING
- 0.0CT.HP (300 BR) — TOP OF CONCRETE TOPPING - HIGH POINT
- 0.0CT.LP (300 BR) — TOP OF CONCRETE TOPPING - LOW POINT
- 0.0LC (300 BR) — TOP OF CONCRETE LANDSCAPE CURB (ALSO REFER TO LANDSCAPE DRAWINGS)
- 0.0LW (300 BR) — TOP OF CONCRETE LANDSCAPE WALLS (ALSO REFER TO LANDSCAPE DRAWINGS)
- 0B.0B (300 BR) — UNDERSIDE OF CONCRETE BEAM
- 0.0AS (300 BR) — TOP OF STRUCTURAL STEEL
- 0.0AS (300 BR) — TOP OF CONCRETE MUD SLAB

General Slab Edge Legend 1 A9-01

Contractor Must Check And Verify All Dimensions On The Job.

Do Not Scale The Drawings.

All Drawings, Specifications And Related Documents Are The Copyright Of The Architect And Must Be Returned Upon Request.

Reproduction Of Drawings, Specifications And Related Documents In Part Or Whole Is Forbidden Without The Architects Written Permission.

The Drawing Is Not To Be Used For Construction Until Signed By The Architect.

Date: June 28, 2016

SEAL OF ASSOCIATE ARCHITECT

THIS SEAL MUST BE SIGNED TO BE VALID

Construction

KIRKOR ARCHITECTS + PLANNERS
20 Martin Ross Avenue, Toronto, Ontario, M3J 2K8
TX1 (416) 665-6565, FX1 (416) 665-1234, www.kirkorarchitects.com

No.:	Revision	Date
1	Construction	June 28, 2016
No.:	Issued For	Date

AQUAVISTA
AT BAYSIDE TORONTO

Drawing Title
Slab Edge Plans

Slab Edge Plan - Level P4 - Underground Parking Garage (Level D)

Hines TRIDEL

Project
AQUAVISTA
Block 3 - R3 & R4
263 Queens Quay East
Toronto, ON

Scale: 1 : 100
Drawn by: M.N.
Checked by: C.A.
Project No.: 13148
Date: June 28, 2016
Drawing No.: A9-01

Plot Date: 6/28/2016 12:15:47 PM File Path: C:\Users\mnorris\Documents\Revit 2015 Working Files\13148PCD-Model-Building R3-R4_mnorris (X27).rvt