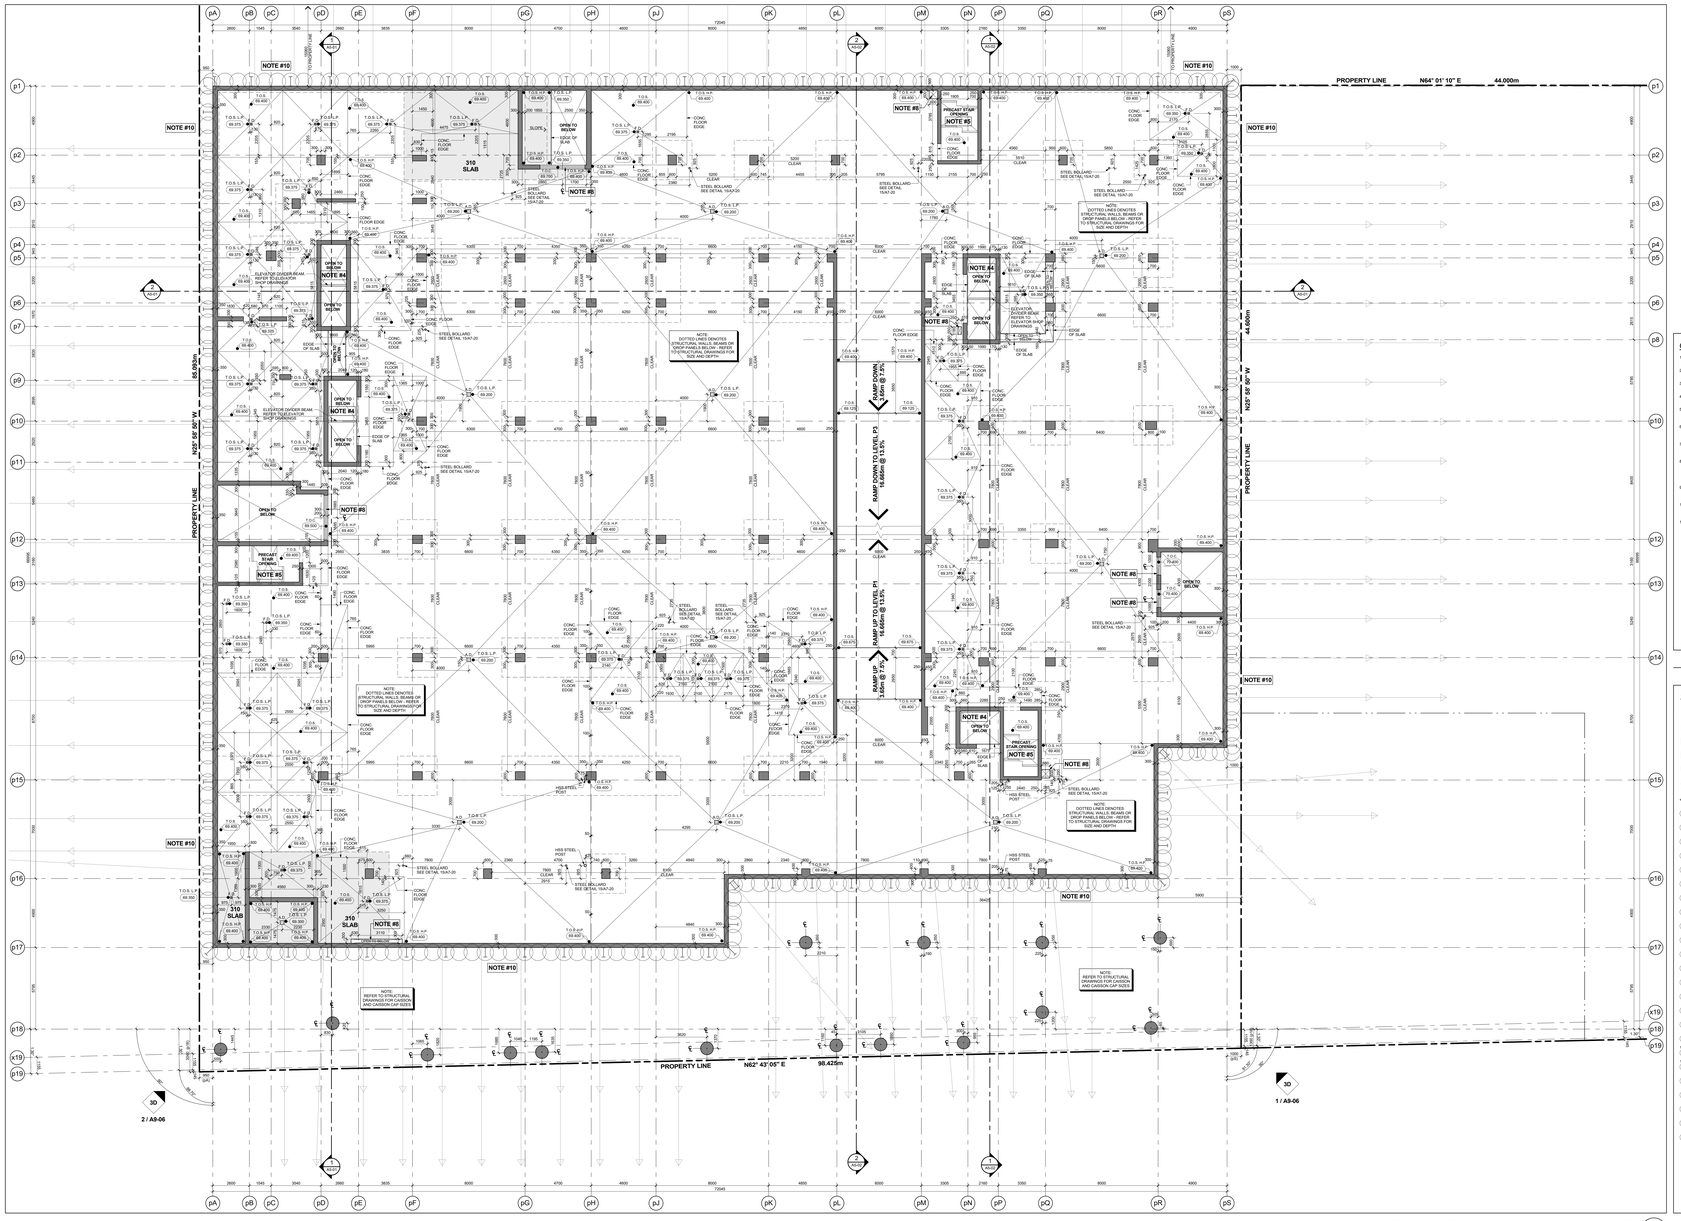

Slab Edge Plan - Level P2 - Underground Parking Garage (Level B) 3 A9-05

Scale: 1 : 100

GENERAL SLAB-EDGE NOTES

1. ASSUME TOP OF FLOOR SLAB ELEVATION AS ACCSD. REFER TO ARCHITECTURAL DRAWINGS FOR ELEVATION DRAWINGS.
2. ALL STRUCTURE COLUMNS AND SHEAR WALLS ARE LOCATED 90° WITH GRID LINE, UNLESS NOTED OTHERWISE.
3. REFER TO STRUCTURAL DRAWINGS FOR FURTHER COLUMN, WALL AND BEAM DETAILS AND DIMENSIONS.
4. FOR ELEVATOR SHAFT SIZE AND OPENINGS REFER TO SHOP DRAWINGS FOR DETAILS.
5. CONTRACTORS TO CONFIRM STAIR LOCATION WITH PRECAST STAIR MANUFACTURE. FOR STAIR MID LANDING REFER TO STAIR SECTION ON ARC. SERIES DRAWINGS.
6. CONTRACTORS TO CONFIRM STAIR LOCATION WITH STEEL STAIR MANUFACTURE. FOR STAIR MID LANDING REFER TO STAIR SECTION ON ARC. SERIES DRAWINGS.
7. REFER TO LANDSCAPE DRAWINGS FOR PLANTER WALL LOCATIONS, PLANTER WALL SECTIONS, PLANTER LOCATIONS AND GENERAL DETAILS AND DIMENSIONS.
8. REFER TO MECHANICAL AND ELECTRICAL DRAWINGS FOR HORIZONTAL SHAFT OPENING SIZES IN WALLS VERTICAL SHAFT OPENING SIZES IN FLOORS MECHANICAL EQUIPMENT OPENING SIZES AND ALL OTHER DETAILS.
9. REFER TO ARCMAR DRAWINGS FOR SURVEYED LOCATIONS, DIMENSIONS AND ELEVATIONS OF EXISTING BUILDINGS WHICH ARE TO BE CONFIRMED BY THE SURVEYOR ON SITE.
10. REFER TO SHERWOOD GEOTRUCTURAL ENGINEERS DRAWINGS FOR EXCAVATION SHORING AND TEMPORARY SHORING FOR CONSTRUCTION.
11. DIMENSIONS FOR CRANE TOWER LOCATIONS AND CRANE TOWER SLAB OPENING ARE ONLY PROPOSED AND ARE TO BE COORDINATED WITH ARCHITECT AND CRANE TOWER SHOP DRAWINGS AND STRUCTURAL CONSULTANT.

General Slab Edge Notes 2 A9-05

GENERAL SLAB-EDGE LEGEND:

	DARK HATCH INDICATES CONCRETE WALL OR COLUMN
	LIGHT HATCH INDICATES STRUCTURAL CURBS, LOW WALLS, OR HAUNCHES
	LIGHTER HATCH INDICATES STRUCTURAL TRANSFER SLABS, BALCONYS, OR TERRACES
	HATCHED AREA INDICATES CONCRETE TOPPING
	HATCHED AREA INDICATES SECONDARY CONCRETE POUR
	HATCHED AREA INDICATES FLOATING SLAB
115.48	EXISTING FINISHED LANDSCAPE GRADING. REFER TO LANDSCAPE DWGS.
59.90 (99.99)	TOP OF CONCRETE SLAB - HIGH POINT
59.65 (99.99)	TOP OF CONCRETE SLAB - LOW POINT
59.65 (99.99)	TOP OF CONCRETE BEAM
59.65 (99.99)	TOP OF CONCRETE CURB
59.65 (99.99)	TOP OF CONCRETE FOUNDATION WALL
59.65 (99.99)	TOP OF FOOTING
59.65 (99.99)	TOP OF CONCRETE HAUNCH
59.65 (99.99)	TOP OF CONCRETE SLAB
59.65 (99.99)	TOP OF SECONDARY POUR
59.65 (99.99)	TOP OF CONCRETE LEDGE
59.65 (99.99)	TOP OF CONCRETE SLAB DEPRESSION
59.65 (99.99)	TOP OF CONCRETE UPTURN BEAM
59.65 (99.99)	TOP OF CONCRETE WALL
59.65 (99.99)	TOP OF CONCRETE FLOATING SLAB
59.65 (99.99)	TOP OF CONCRETE FLOATING CURB
59.65 (99.99)	TOP OF CONCRETE PARAPET
59.65 (99.99)	TOP OF CONCRETE TOPPING
59.65 (99.99)	TOP OF CONCRETE TOPPING - HIGH POINT
59.65 (99.99)	TOP OF CONCRETE TOPPING - LOW POINT
59.65 (99.99)	TOP OF CONCRETE LANDSCAPE CURB (ALSO REFER TO LANDSCAPE DRAWINGS)
59.65 (99.99)	TOP OF CONCRETE LANDSCAPE WALLS (ALSO REFER TO LANDSCAPE DRAWINGS)
98.65 (99.99)	UNDERSIDE OF CONCRETE BEAM
59.65 (99.99)	TOP OF STRUCTURAL STEEL
59.65 (99.99)	TOP OF CONCRETE MUD SLAB

General Slab Edge Legend 1 A9-05

Contractor Must Check And Verify All Dimensions On The Job.

Do Not Scale The Drawings.

All Drawings, Specifications And Related Documents Are The Copyright Of The Architect And Must Be Returned Upon Request.

Reproduction Of Drawings, Specifications And Related Documents In Part Or Whole Is Forbidden Without The Architects Written Permission.

The Drawing Is Not To Be Used For Construction Until Signed By The Architect.

Date: June 28, 2016

STAMP OF ASSOCIATE ARCHITECT

THIS SEAL MUST BE VISIBLE TO BE VALID

Construction

KIRKOR ARCHITECTS + PLANNERS
20 Martin Ross Avenue, Toronto, Ontario, M3J 2K8
TXT (416) 665-6565, FXT (416) 665-1234, www.kirkorarchitects.com

No.:	Revision	Date
1	Construction	June 28, 2016

No.:	Issued For	Date

AQUAVISTA
AT BAYSIDE TORONTO

Drawing Title
Slab Edge Plans
Slab Edge Plan - Level P2 - Underground Parking Garage (Level B)

Project
Hines TRIDEL
AQUAVISTA
Block 3 - R3 & R4
263 Queens Quay East
Toronto, ON

Scale: 1 : 100
Drawn by: M.N.
Checked by: C.A.
Project No.: 13148
Date: June 28, 2016
Drawing No.: A9-05

Plot Date: 6/28/2016 12:16:16 PM File Path: C:\Users\mnorch\Documents\Revit 2015 Working Files\13148PCD-Model-Building R3-R4_mnorch (V27).rvt