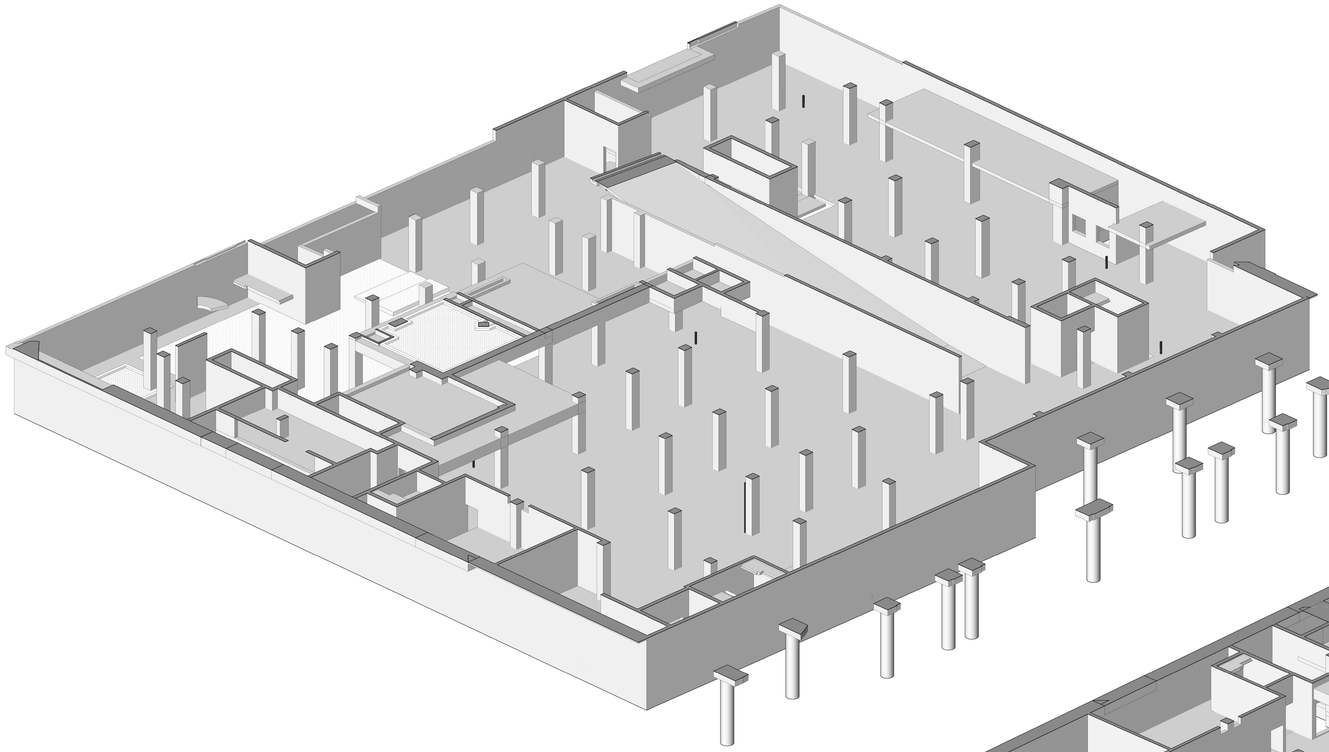

3D Floor Plan - Level P1 Mezzanine - West Side - Looking East (2 / A9-10)
NTS

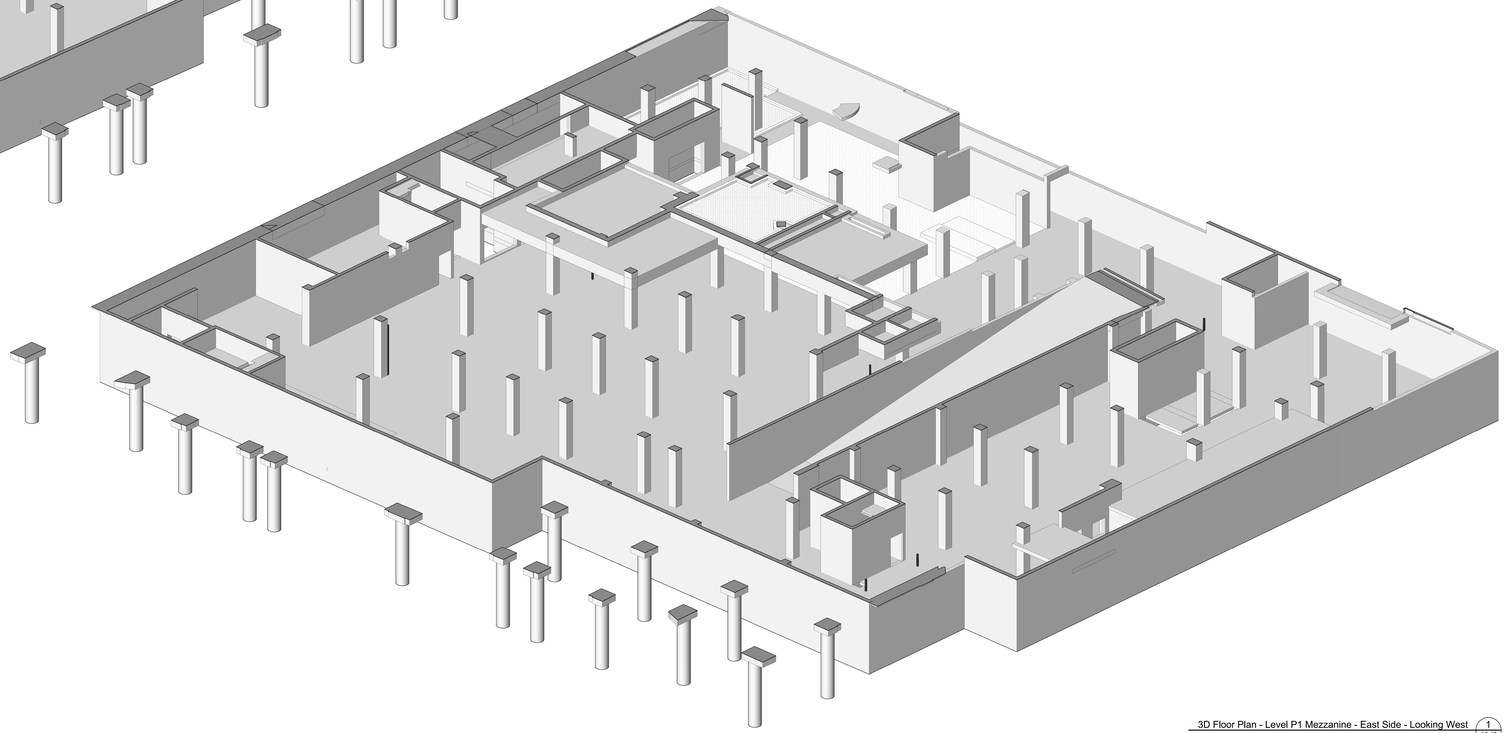

3D Floor Plan - Level P1 Mezzanine - East Side - Looking West (1 / A9-10)
NTS

Contractor Must Check And Verify All Dimensions On The Job.

Do Not Scale The Drawings.

All Drawings, Specifications And Related Documents Are The Copyright Of The Architect And Must Be Returned Upon Request.

Reproduction Of Drawings, Specifications And Related Documents In Part Or Whole Is Forbidden Without The Architects Written Permission.

The Drawing Is Not To Be Used For Construction Until Signed By The Architect.

Date: June 28, 2016

ARIO ASSOCIATES ARCHITECTS LICENSED ONTARIO

SEAL MUST BE SIGNED TO BE VALID

Construction

KIRKOR ARCHITECTS + PLANNERS
20 Martin Ross Avenue, Toronto, Ontario, M3J 2K8
TXI (416) 665-6565, FXI (416) 665-1234, www.kirkorarchitects.com

No.:	Revision	Date:

No.:	Issued For	Date:
1.	Construction	June 28, 2016

AQUAVISTA
AT BAYSIDE TORONTO

Drawing Title:
Slab Edge Plans

Slab Edge Plan - Level P1 Mezzanine - East & West 3D View

Project:
Hines TRIDEL
AQUAVISTA
Block 3 - R3 & R4
263 Queens Quay East
Toronto, ON

Scale:

Drawn by: M.N.
Checked by: C.A.
Project No.: 13148
Date: June 28, 2016
Drawing No.: A9-10

Plot Date: 6/28/2016 12:17:02 PM File Path: C:\Users\mnorch\Documents\Revit 2015 Working Files\17-HBP20-Model-Building R3-R4_mnorch (V27).rvt