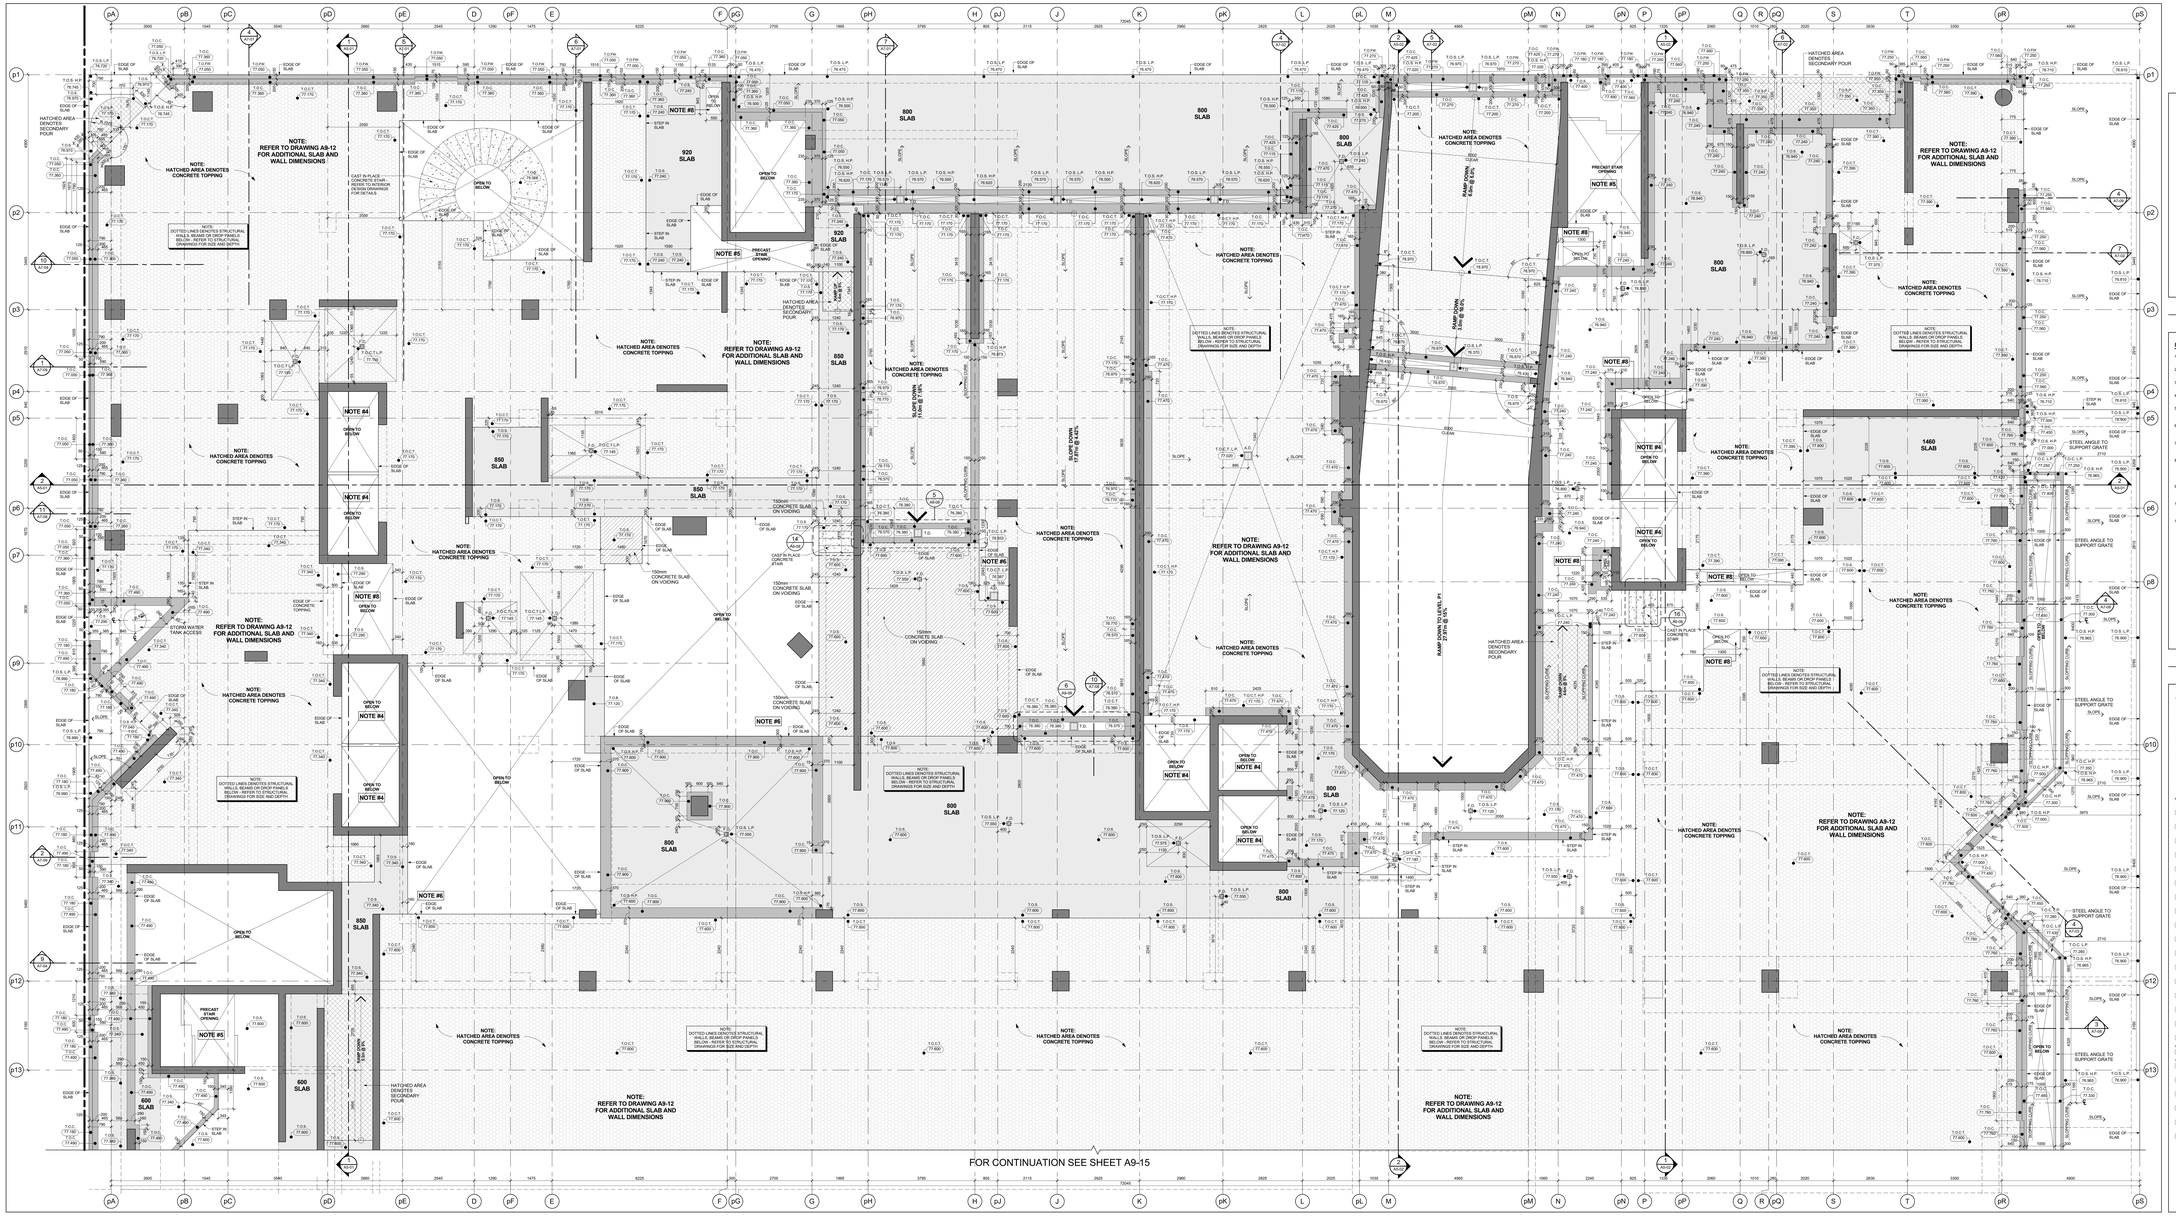
NOTE: REFER TO DRAWING A9-12 FOR ADDITIONAL SLAB AND WALL DIMENSIONS
NOTE: HATCHED AREA DENOTES CONCRETE TOPPING
NOTE: DOTTED LINES DENOTES STRUCTURAL WALLS, BEAMS OR DROP PANELS BELOW - REFER TO STRUCTURAL DRAWINGS FOR SIZE AND DEPTH
920 SLAB
850 SLAB
800 SLAB
600 SLAB
1460 SLAB
RAMP DOWN 11.5m @ 12.4%
RAMP DOWN 11.5m @ 12.4%
RAMP DOWN 11.5m @ 12.4%