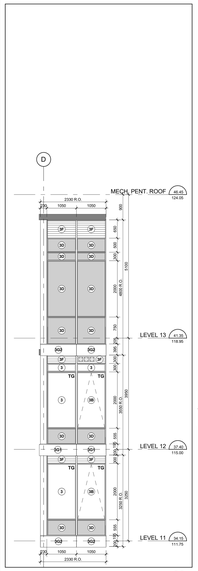

North Elevation - Part 2 (24 / A4-21)
Scale: 1 : 50

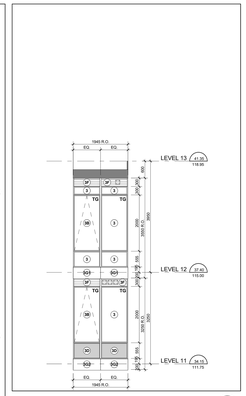

North Elevation - Part 5 (27 / A4-21)
Scale: 1 : 50

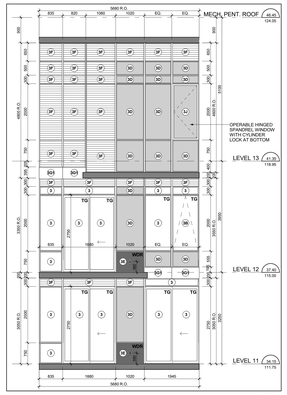

North Elevation - Part 4 (26 / A4-21)
Scale: 1 : 50

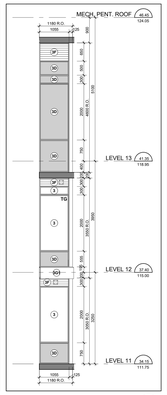

North Elevation - Part 3 (25 / A4-21)
Scale: 1 : 50

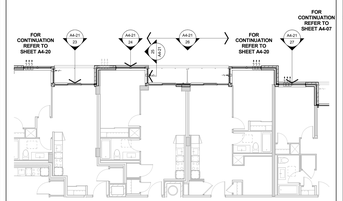

Window Schedule Partial Floor Plan - Level 11 (6 / A4-21)
Scale: 1 : 100

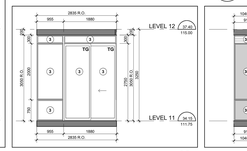

North Elevation - Part 1 (23 / A4-21)
Scale: 1 : 50

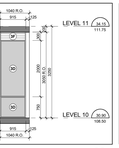

Interior West - Part 7 (22 / A4-21)
Scale: 1 : 50

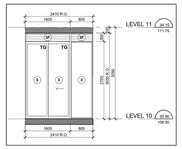

Interior West Elevation - Part 6 (21 / A4-21)
Scale: 1 : 50

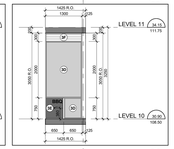

Interior West - Part 5 (20 / A4-21)
Scale: 1 : 50

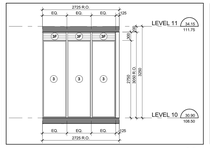

Interior West Elevation - Part 4 (19 / A4-21)
Scale: 1 : 50

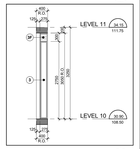

Interior West - Part 3 (18 / A4-21)
Scale: 1 : 50

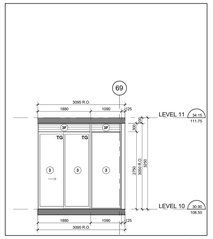

Interior West Elevation - Part 2 (17 / A4-21)
Scale: 1 : 50

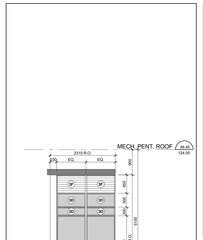

Interior West Elevation - Part 1 (16 / A4-21)
Scale: 1 : 50

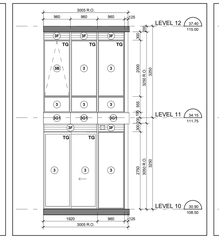

East Elevation - Part 2 (15 / A4-21)
Scale: 1 : 50

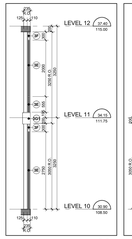

East - Part 1 (14 / A4-21)
Scale: 1 : 50

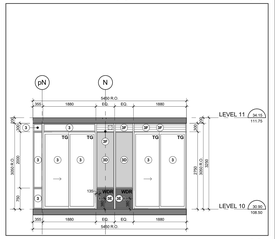

North Elevation - Part 10 (13 / A4-21)
Scale: 1 : 50

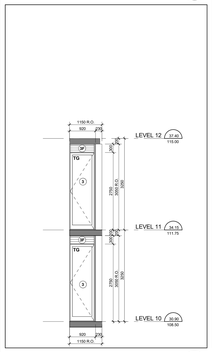

North Elevation - Part 9 (12 / A4-21)
Scale: 1 : 50

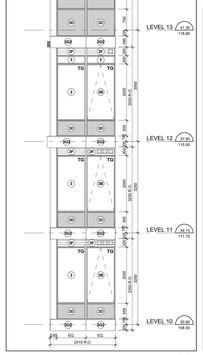

North Elevation - Part 8 (11 / A4-21)
Scale: 1 : 50

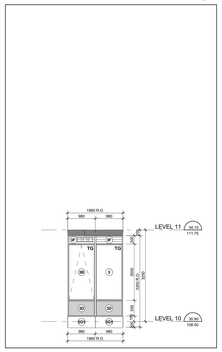

North Elevation - Part 7 (10 / A4-21)
Scale: 1 : 50

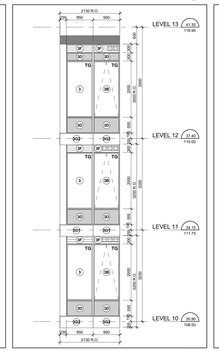

North Elevation - Part 6 (9 / A4-21)
Scale: 1 : 50

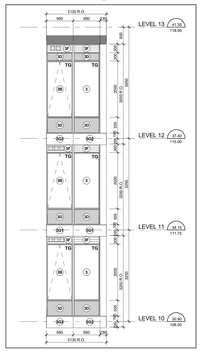

North Elevation - Part 5 (8 / A4-21)
Scale: 1 : 50

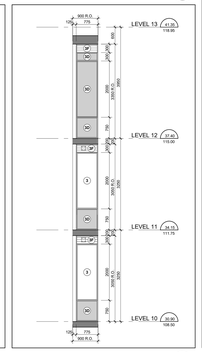

North Elevation - Part 4 (7 / A4-21)
Scale: 1 : 50

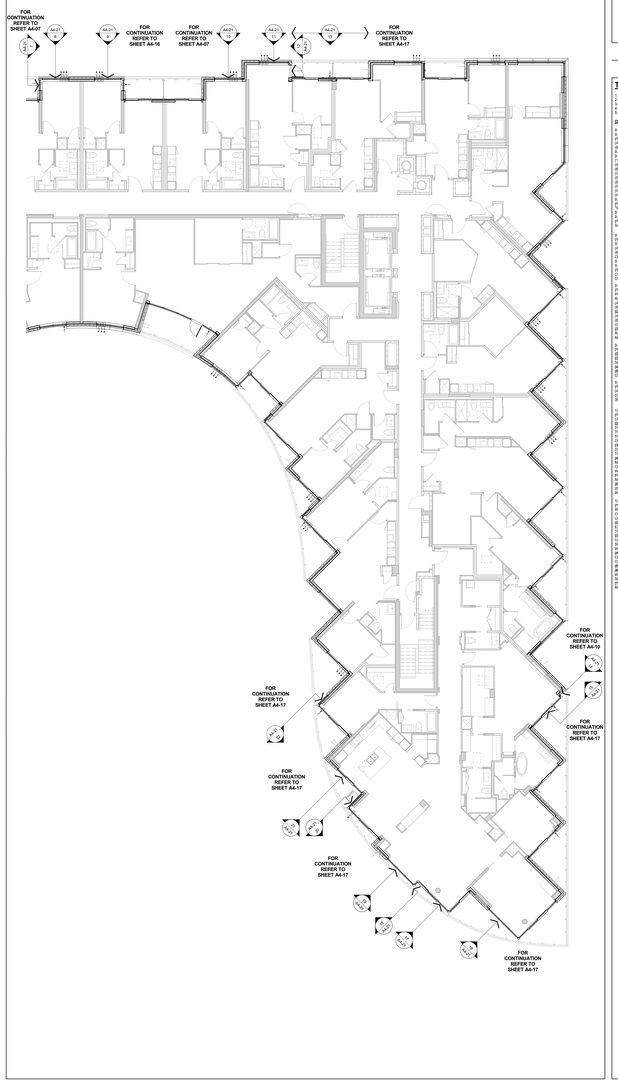

Window Schedule Partial Floor Plan - Level 10 (5 / A4-21)
Scale: 1 : 100

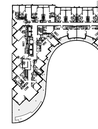

Window Schedule Key Plan - Level 11 (4 / A4-21)
NTS

Window Schedule Key Plan - Level 10 (2 / A4-21)
NTS

TYPICAL WINDOW SCHEDULE NOTES:

1 ADD 10MM CAULKING ALLOWANCE ON ONE OR BOTH SIDES OF WINDOW OPENING.
2 ALL DOOR AND WINDOW SWINGS AS PER PLANS AND ELEVATIONS.
3 ALL DOOR AND WINDOW DIMENSIONS TO BE VERIFIED ON SITE.
4 CO-ORDINATE SITE GLAZING REQUIREMENTS WITH ACOUSTICAL REPORT.
5 CO-ORDINATE BALCONY/TERRACE ELECTRICAL OUTLETS WITH ELECTRICAL DRAWINGS.

DC REQUIREMENTS

9.7.2 WINDOW STANDARDS
9.7.2.1 WINDOWS IN GENERAL
(A) WINDOWS IN ACCORDANCE TO:
(A) CAN/CSA-A440, "WINDOWS"; AND
(B) CAN/CSA-A440.1, "USER SELECTION GUIDE TO CSA STANDARD CAN/CSA-A440-02 WINDOWS".
9.7.3 GLASS
9.7.3.1 GLASS STANDARDS
(1) GLASS SHALL BE CONFORMING TO:
(A) CAN/CGSB-12.1-M, "TEMPERED OR LAMINATED SAFETY GLASS";
(B) CAN/CGSB-12.2-M, "FLAT, CLEAR SHEET GLASS";
(C) CAN/CGSB-12.3-M, "FLOAT GLASS, CLEAR";
(D) CAN/CGSB-12.4-M, "HEAT-ABSORBING GLASS";
(E) CAN/CGSB-12.8, "INSULATING GLASS UNITS";
(F) CAN/CGSB-12.11-M, "HEAT-REFLECTING, REFLECTIVE";
(G) CAN/CGSB-12.1-M, "WIRED SAFETY GLASS"; OR
(H) CAN/CGSB-12.20-M, "GLAZING GLASS, PERFORMANCE AND EVALUATION"
9.7.3.2 STRUCTURAL DESIGN OF GLASS
(1) GLASS IN EXTERIOR WALLS, DOORS AND SKYLIGHTS SHALL BE DESIGNED IN CONFORMANCE WITH CAN/CGSB-12.20-M.
TOTAL STRUCTURAL DESIGN OF GLASS FOR BUILDINGS
9.7.4 CAULKING AND GLAZING
9.7.4.1 GENERAL
(1) THE SEALING COMPOUND USED TO SEAL THE GLASS COMPONENT OF A FACTORY-SEALED DOUBLE-GLAZED UNIT TO THE SASH COMPONENT SHALL BE COMPATIBLE WITH THE MATERIAL USED TO EDGE SEAL THE GLASS COMPONENT.

9.7.5.4 WINDOWS ABOVE THE SECOND STOREY
(1) WINDOWS IN PUBLIC AREAS THAT EXTEND TO LESS THAN 1 000 MM FROM THE FLOOR AND ARE LOCATED ABOVE THE SECOND STOREY SHALL BE PROTECTED BY A GUARD IN ACCORDANCE WITH:
(A) PROTECTED BY GUARDS IN ACCORDANCE WITH SUBSECTION 9.8.8., OR
(B) NON-OPENABLE AND DESIGNED TO WITHSTAND THE LATERAL DESIGN LOADS FOR GUARDS AS PROVIDED IN ARTICLES 4.1.3.15. OF DIVISION B.
9.7.6 RESISTANCE TO FORCED ENTRY
9.7.6.1 FORCED ENTRY THROUGH WINDOWS
(1) WINDOWS, INCLUDING THE FRAMES, A MINIMUM OF WHICH IS LOCATED WITHIN 2 000 MM OF ADJACENT GROUND LEVEL, SHALL CONFORM TO THE REQUIREMENTS FOR RESISTANCE TO FORCED ENTRY AS DESCRIBED IN CLAUSE 10.13 OF STANDARD A440.2-M.
9.8.8.1 REQUIRED GUARDS
(1) EXCEPT AS PROVIDED IN SENTENCES (2) AND (3), EVERY SURFACE TO WHICH ACCESS IS PROVIDED FOR OTHER THAN MAINTENANCE PURPOSES, INCLUDING BUT NOT LIMITED TO FLOATS OF STEPS AND RAMPS, EXTERIOR LANDINGS, PORCHES, BALCONIES, GALLERIES AND RAMPS, SHALL BE PROTECTED BY A GUARD ON EACH SIDE THAT IS NOT PROTECTED BY A WALL, WHERE:
(A) THERE IS A DIFFERENCE IN ELEVATION OF MORE THAN 600 MM BETWEEN THE WALKING SURFACE AND THE ADJACENT SURFACE, OR
(B) THE SLOPE OF THE RAMP IS MORE THAN 1:10 AND THE WALKING SURFACE HAS A SLOPE OF MORE THAN 1 IN 2.
(2) GUARDS ARE NOT REQUIRED
(A) AT FLOOR PITS IN REPAIR GARAGES, OR
(C) WHERE ACCESS IS PROVIDED FOR MAINTENANCE PURPOSES ONLY.
(3) EXCEPT AS PROVIDED IN SENTENCE (4), EXTERIOR LANDINGS, PORCHES, BALCONIES AND RAMP RISES MORE THAN 400 MM, THE SIDES OF THE STAIR OR RAMP AND THE LANDING OR FLOOR LEVEL AROUND THE STAIRWELL OR RAMP SHALL BE PROTECTED BY A GUARD ON EACH SIDE THAT IS NOT PROTECTED BY A WALL.
9.8.8.3 HEIGHT OF GUARDS
(1) EXCEPT AS PROVIDED IN SENTENCES (2) TO (4), ALL GUARDS SHALL BE NOT LESS THAN 1 070 MM HIGH.
(2) EXCEPT AS PROVIDED IN SENTENCE (3), ALL GUARDS SHALL BE NOT LESS THAN 900 MM HIGH.
(3) EXTERIOR GUARDS SERVING NOT MORE THAN ONE DWELLING UNIT SHALL BE NOT LESS THAN 800 MM HIGH WHERE THE WALKING SURFACE THAT THE GUARD SERVES IS LOCATED NOT MORE THAN 1 800 MM ABOVE GRADE.
(4) GUARDS FOR FLIGHTS OF STEPS, EXCEPT IN REQUIRED EXIT STAIRS, SHALL BE NOT LESS THAN 800 MM HIGH.
(5) EXCEPT AS PROVIDED IN SENTENCE (6), THE HEIGHT OF STEPS SHALL BE MEASURED VERTICALLY FROM A LINE DRAWN THROUGH THE LEADING EDGE OF THE TREADS SERVED BY THE GUARD.
9.8.8.7 GLASS IN GUARDS
(1) GLASS IN GUARDS SHALL BE:
(A) SAFETY GLASS OF THE LAMINATED OR TEMPERED TYPE CONFORMING TO CAN/CGSB-12.1-M, "TEMPERED OR LAMINATED SAFETY GLASS", OR
(B) WIRED GLASS CONFORMING TO CAN/CGSB-12.11-M, "WIRED SAFETY GLASS".

12.3.1.11. WINDOWS AND GLAZING
(5) EXCEPT AS PROVIDED IN SENTENCES (2) AND (3), WINDOWS AND ALL GLAZING THAT SEPARATES HEATED SPACE FROM UNHEATED SPACE OR THE EXTERIOR SHALL BE DESIGNED TO LIMIT THE RATE OF AIR LEAKAGE TO NOT MORE THAN 0.3 L/S, AND 12.3.3.5. AND 12.3.3.6.
(6) EXCEPT AS PROVIDED IN SENTENCES (3) AND (4), THE TOTAL AREA OF GLAZING, INCLUDING GLAZING FOR DOORS AND SKYLIGHTS, THAT SEPARATES HEATED SPACE FROM UNHEATED SPACE OR THE EXTERIOR SHALL BE DESIGNED TO LIMIT THE RATE OF AIR LEAKAGE TO NOT MORE THAN 0.3 L/S PER 1 000 MM OF THE STORY SERVED BY THE GLAZED AREAS AND SHALL NOT EXCEED 45 PER CENT OF THE TOTAL AREA OF THE WALLS OF THAT STOREY THAT SEPARATES HEATED SPACE FROM UNHEATED SPACE OR THE EXTERIOR. ON THE CASE OF A SLOPING WALL, THE AREA OF THE WALL SHALL BE MEASURED ON A VERTICAL PLANE PARALLEL TO THE WALL TO DETERMINE THE WALL AREA.
(8) WHERE THE THERMAL RESISTANCE OF GLAZING IS DIFFERENT FROM THAT REQUIRED IN SENTENCE (1) AND ARTICLE 12.3.1.10., THE AREA OF SUCH GLAZING FOR THE PURPOSE OF APPLYING SENTENCE (5) MAY BE ASSUMED AS BEING EQUAL TO THE ACTUAL AREA MULTIPLIED BY THE RATIO OF THE THERMAL RESISTANCE OF THE GLAZING TO THE THERMAL RESISTANCE REQUIRED BY ARTICLE 12.3.1.10.
(9) EXCEPT AS PROVIDED IN SENTENCE (3), THE AREA OF GLAZING THAT CONTAINS CLEAR GLASS OR THAT HAS A SHADING COEFFICIENT OF MORE THAN 0.70 THAT IS UNSHADED IN THE WINTER AND FACES A DIRECTION WITHIN 45° OF DUE SOUTH MAY BE ASSUMED TO BE 50 PERCENT SHADED IN THE WINTER, THE SHADING SHALL BE CALCULATED USING THE NOON SUN ANGLES OF JANUARY 21. EXCEPT WHERE SHADED WITH A SYSTEM THAT IS CAPABLE OF DISTRIBUTING THE SOLAR HEAT GAIN FROM SUCH GLAZED AREAS THROUGHOUT THE BUILDING. FOR THE PURPOSE OF DETERMINING WHETHER OR NOT THE GLAZING IS SHADED IN THE WINTER, THE SHADING SHALL BE CALCULATED USING THE NOON SUN ANGLES OF JANUARY 21.
(10) EXCEPT AS PROVIDED IN SENTENCE (3), THE AREA OF GLAZING THAT CONTAINS CLEAR GLASS OR THAT HAS A SHADING COEFFICIENT OF MORE THAN 0.70 THAT IS UNSHADED IN THE SUMMER AND FACES A DIRECTION WITHIN 45° OF DUE SOUTH MAY BE ASSUMED TO BE 50 PERCENT SHADED IN THE SUMMER. THE SHADING SHALL BE CALCULATED USING THE NOON SUN ANGLES OF JUNE 21. EXCEPT WHERE SHADED WITH A SYSTEM THAT IS CAPABLE OF DISTRIBUTING THE SOLAR HEAT GAIN FROM SUCH GLAZED AREAS THROUGHOUT THE BUILDING. FOR THE PURPOSE OF DETERMINING WHETHER OR NOT THE GLAZING IS SHADED IN THE SUMMER, THE SHADING SHALL BE CALCULATED USING THE NOON SUN ANGLES OF JUNE 21.

12.3.3.5. AIR INFILTRATION
(1) WINDOWS THAT SEPARATE HEATED SPACE FROM UNHEATED SPACE OR THE EXTERIOR SHALL BE DESIGNED TO LIMIT THE RATE OF AIR LEAKAGE TO NOT MORE THAN 0.3 L/S PER 1 000 MM OF THE STORY SERVED BY THE GLAZED AREAS AND SHALL NOT EXCEED 45 PER CENT OF THE TOTAL AREA OF THE WALLS OF THAT STOREY THAT SEPARATES HEATED SPACE FROM UNHEATED SPACE OR THE EXTERIOR. ON THE CASE OF A SLOPING WALL, THE AREA OF THE WALL SHALL BE MEASURED ON A VERTICAL PLANE PARALLEL TO THE WALL TO DETERMINE THE WALL AREA.
(2) EXCEPT AS PROVIDED IN SENTENCES (3) AND (4), THE TOTAL AREA OF GLAZING, INCLUDING GLAZING FOR DOORS AND SKYLIGHTS, THAT SEPARATES HEATED SPACE FROM UNHEATED SPACE OR THE EXTERIOR SHALL BE DESIGNED TO LIMIT THE RATE OF AIR LEAKAGE TO NOT MORE THAN 0.3 L/S PER 1 000 MM OF THE STORY SERVED BY THE GLAZED AREAS AND SHALL NOT EXCEED 45 PER CENT OF THE TOTAL AREA OF THE WALLS OF THAT STOREY THAT SEPARATES HEATED SPACE FROM UNHEATED SPACE OR THE EXTERIOR. ON THE CASE OF A SLOPING WALL, THE AREA OF THE WALL SHALL BE MEASURED ON A VERTICAL PLANE PARALLEL TO THE WALL TO DETERMINE THE WALL AREA.
(3) WHERE THE THERMAL RESISTANCE OF GLAZING IS DIFFERENT FROM THAT REQUIRED IN SENTENCE (1) AND ARTICLE 12.3.1.10., THE AREA OF SUCH GLAZING FOR THE PURPOSE OF APPLYING SENTENCE (2) MAY BE ASSUMED AS BEING EQUAL TO THE ACTUAL AREA MULTIPLIED BY THE RATIO OF THE THERMAL RESISTANCE OF THE GLAZING TO THE THERMAL RESISTANCE REQUIRED BY ARTICLE 12.3.1.10.
(4) EXCEPT AS PROVIDED IN SENTENCE (5), THE AREA OF GLAZING THAT CONTAINS CLEAR GLASS OR THAT HAS A SHADING COEFFICIENT OF MORE THAN 0.70 THAT IS UNSHADED IN THE WINTER AND FACES A DIRECTION WITHIN 45° OF DUE SOUTH MAY BE ASSUMED TO BE 50 PERCENT SHADED IN THE WINTER. THE SHADING SHALL BE CALCULATED USING THE NOON SUN ANGLES OF JANUARY 21. EXCEPT WHERE SHADED WITH A SYSTEM THAT IS CAPABLE OF DISTRIBUTING THE SOLAR HEAT GAIN FROM SUCH GLAZED AREAS THROUGHOUT THE BUILDING. FOR THE PURPOSE OF DETERMINING WHETHER OR NOT THE GLAZING IS SHADED IN THE WINTER, THE SHADING SHALL BE CALCULATED USING THE NOON SUN ANGLES OF JANUARY 21.
(5) EXCEPT AS PROVIDED IN SENTENCE (6), THE AREA OF GLAZING THAT CONTAINS CLEAR GLASS OR THAT HAS A SHADING COEFFICIENT OF MORE THAN 0.70 THAT IS UNSHADED IN THE SUMMER AND FACES A DIRECTION WITHIN 45° OF DUE SOUTH MAY BE ASSUMED TO BE 50 PERCENT SHADED IN THE SUMMER. THE SHADING SHALL BE CALCULATED USING THE NOON SUN ANGLES OF JUNE 21. EXCEPT WHERE SHADED WITH A SYSTEM THAT IS CAPABLE OF DISTRIBUTING THE SOLAR HEAT GAIN FROM SUCH GLAZED AREAS THROUGHOUT THE BUILDING. FOR THE PURPOSE OF DETERMINING WHETHER OR NOT THE GLAZING IS SHADED IN THE SUMMER, THE SHADING SHALL BE CALCULATED USING THE NOON SUN ANGLES OF JUNE 21.

12.3.3.6. AIR INFILTRATION
(1) WINDOWS THAT SEPARATE HEATED SPACE FROM UNHEATED SPACE OR THE EXTERIOR SHALL BE DESIGNED TO LIMIT THE RATE OF AIR LEAKAGE TO NOT MORE THAN 0.3 L/S PER 1 000 MM OF THE STORY SERVED BY THE GLAZED AREAS AND SHALL NOT EXCEED 45 PER CENT OF THE TOTAL AREA OF THE WALLS OF THAT STOREY THAT SEPARATES HEATED SPACE FROM UNHEATED SPACE OR THE EXTERIOR. CONFORMING WITH ASTM E283, "DETERMINING THE RATE OF AIR LEAKAGE THROUGH EXTERIOR WINDOWS, CURTAIN WALLS, AND DOORS UNDER SPECIFIED PRESSURE DIFFERENCES ACROSS THE SPECIMEN".
(2) EXCEPT AS PROVIDED IN SENTENCE (3), WINDOWS AND ALL GLAZING THAT SEPARATES HEATED SPACE FROM UNHEATED SPACE OR THE EXTERIOR SHALL BE DESIGNED TO LIMIT THE RATE OF AIR INFILTRATION TO NOT MORE THAN 0.3 L/S FOR EACH SQUARE METRE OF DOOR AREA WHEN TESTED IN CONFORMANCE WITH SENTENCE (1).
(3) EXCEPT WHERE THE DOOR IS WEATHER-STRIPPED ON ALL EDGES AND PROTECTED WITH A STORM DOOR OR BY AN ENCLOSED VESTIBULE, THE RATE OF AIR INFILTRATION THROUGH EXTERIOR DOORS, CURTAIN WALLS, AND DOORS UNDER SPECIFIED PRESSURE DIFFERENCES SHALL BE DESIGNED TO LIMIT THE RATE OF AIR INFILTRATION TO NOT MORE THAN 0.3L/S FOR EACH SQUARE METRE OF DOOR AREA WHEN TESTED IN CONFORMANCE WITH SENTENCE (1).
(4) EXCEPT AS PROVIDED IN SENTENCE (5), WINDOWS AND ALL GLAZING THAT SEPARATES HEATED SPACE FROM UNHEATED SPACE OR THE EXTERIOR SHALL BE DESIGNED TO LIMIT THE RATE OF AIR INFILTRATION TO NOT MORE THAN 0.1 L/S FOR EACH METRE OF DOOR CRACK WHEN TESTED IN CONFORMANCE WITH SENTENCE (1).
(5) THE RATE OF AIR INFILTRATION SHALL BE DESIGNED TO CONFORM TO THE REQUIREMENTS IN SUBSECTION 9.27.4.
(6) THE JUNCTION BETWEEN THE SILL PLATE AND THE FOUNDATION, JOINTS BETWEEN EXTERIOR WALL PANELS AND ANY OTHER LOCATION WHERE THERE IS A POSSIBILITY OF AIR LEAKAGE INTO HEATED SPACES IN A BUILDING THROUGH THE EXTERIOR WALLS, SUCH AS AT UTILITY PENETRATIONS, SHALL BE SEALED TO PROVIDE AN AIR BARRIER SYSTEM IN CONFORMANCE WITH SUBSECTION 9.25.3.
(7) AIR LEAKAGE BETWEEN HEATED SPACE AND ADJACENT ROOF OR ATTIC SPACE CAUSED BY THE PENETRATION OF SERVICES SHALL BE RESTRICTED IN CONFORMANCE WITH THE REQUIREMENTS OF SUBSECTION 9.25.3.

WINDOW SCHEDULE LEGEND

13148 - AQUAVISTA
UPDATED: FEBRUARY 16, 2016

3	PREFINISHED ALUMINUM WINDOW WALL - VISION PANEL	ALUM. COLOUR: EXTERIOR - PPG UC75214F DURAMAR GREY VELVET INTERIOR - K-LUBE DURACRON WHITE GLASS TYPE: CLEAR INNER & OUTER LITE, GUARDIAN SUNGUARD - SUPERNEUTRAL SN64 ON SURFACE 2
3A	PREFINISHED ALUMINUM WINDOW WALL - VISION PANEL FRIT PATTERN	ALUM. COLOUR: EXTERIOR - PPG UC75214F DURAMAR GREY VELVET INTERIOR - K-LUBE DURACRON WHITE GLASS TYPE: CLEAR INNER & OUTER LITE, GUARDIAN SUNGUARD - SUPERNEUTRAL SN64 ON SURFACE 2 WHITE FRIT SM64 DIAMETER DOTS IN NON-SQUARE PATTERN ON SURFACE 2
3B	PREFINISHED ALUMINUM WINDOW WALL - OPERABLE AWNING	ALUM. COLOUR: EXTERIOR - PPG UC75214F DURAMAR GREY VELVET INTERIOR - K-LUBE DURACRON WHITE GLASS TYPE: CLEAR INNER & OUTER LITE, GUARDIAN SUNGUARD - SUPERNEUTRAL SN64 ON SURFACE 2
3C	PREFINISHED ALUMINUM WINDOW WALL - OPERABLE AWNING FRIT PATTERN	ALUM. COLOUR: EXTERIOR - PPG UC75214F DURAMAR GREY VELVET INTERIOR - K-LUBE DURACRON WHITE GLASS TYPE: CLEAR INNER & OUTER LITE, GUARDIAN SUNGUARD - SUPERNEUTRAL SN64 ON SURFACE 2 WHITE FRIT SM64 DIAMETER DOTS IN NON-SQUARE PATTERN ON SURFACE 2
3D	PREFINISHED ALUMINUM WINDOW WALL - GLASS SPANDREL PANEL	ALUM. COLOUR: EXTERIOR - PPG UC75214F DURAMAR GREY VELVET INTERIOR - K-LUBE DURACRON WHITE GLASS TYPE: CLEAR FLOAT COLOUR: SOLID FRIT VIRACON SUBDUED GRAY VISO ON SURFACE 2
3E	PREFINISHED ALUMINUM WINDOW WALL - METAL SPANDREL PANEL	ALUM. COLOUR: EXTERIOR - PPG UC75214F DURAMAR GREY VELVET INTERIOR - K-LUBE DURACRON WHITE METAL PANEL: PPG UC75214F DURAMAR GREY VELVET
3F	PREFINISHED ALUMINUM WINDOW WALL - METAL LOUVER	ALUM. COLOUR: EXTERIOR - PPG UC75214F DURAMAR GREY VELVET INTERIOR - K-LUBE DURACRON WHITE METAL LOUVER: PPG UC75214F DURAMAR GREY VELVET
3G1	PREFINISHED ALUMINUM WINDOW WALL - METAL SLAB COVER - PROFILE 40x420mm	ALUM. COLOUR: EXTERIOR - PPG UC75214F DURAMAR GREY VELVET INTERIOR - K-LUBE DURACRON WHITE SLAB COVER: PPG UC1847SSL DURAMAR XL STEEL SILVER CITY
3G2	PREFINISHED ALUMINUM WINDOW WALL - METAL SLAB COVER - PROFILE 105x420mm	ALUM. COLOUR: EXTERIOR - PPG UC75214F DURAMAR GREY VELVET INTERIOR - K-LUBE DURACRON WHITE SLAB COVER: PPG UC1847SSL DURAMAR XL STEEL SILVER CITY
3G3	PREFINISHED ALUMINUM WINDOW WALL - METAL SLAB COVER - PROFILE 220x420mm	ALUM. COLOUR: EXTERIOR - PPG UC75214F DURAMAR GREY VELVET INTERIOR - K-LUBE DURACRON WHITE SLAB COVER: PPG UC1847SSL DURAMAR XL STEEL SILVER CITY
3H	PREFINISHED ALUMINUM WINDOW WALL - OPERABLE WINDOW - VISION PANEL	ALUM. COLOUR: EXTERIOR - PPG UC75214F DURAMAR GREY VELVET INTERIOR - K-LUBE DURACRON WHITE GLASS TYPE: CLEAR INNER & OUTER LITE, GUARDIAN SUNGUARD - SUPERNEUTRAL SN64 ON SURFACE 2
3J	PREFINISHED ALUMINUM WINDOW WALL - OPERABLE WINDOW - GLASS SPANDREL PANEL	ALUM. COLOUR: EXTERIOR - PPG UC75214F DURAMAR GREY VELVET INTERIOR - K-LUBE DURACRON WHITE GLASS TYPE: CLEAR FLOAT COLOUR: SOLID FRIT VIRACON SUBDUED GRAY VISO ON SURFACE 2
3K	PREFINISHED ALUMINUM WINDOW WALL - OPERABLE WINDOW - METAL LOUVER	ALUM. COLOUR: EXTERIOR - PPG UC75214F DURAMAR GREY VELVET INTERIOR - K-LUBE DURACRON WHITE METAL LOUVER: PPG UC75214F DURAMAR GREY VELVET
4	PREFINISHED STOREFRONT CURTAINWALL - VISION PANEL (GROUND FLOOR)	ALUM. COLOUR: EXTERIOR - PPG UC75214F DURAMAR GREY VELVET INTERIOR - PPG UC75214F DURAMAR GREY VELVET GLASS TYPE: CLEAR INNER & OUTER LITE, GUARDIAN SUNGUARD - SUPERNEUTRAL SN64 ON SURFACE 2
4A	PREFINISHED STOREFRONT CURTAINWALL - VISION PANEL FRIT PATTERN (GROUND FLOOR)	ALUM. COLOUR: EXTERIOR - PPG UC75214F DURAMAR GREY VELVET INTERIOR - PPG UC75214F DURAMAR GREY VELVET GLASS TYPE: CLEAR INNER & OUTER LITE, GUARDIAN SUNGUARD - SUPERNEUTRAL SN64 ON SURFACE 2 WHITE FRIT SM64 DIAMETER DOTS IN NON-SQUARE PATTERN ON SURFACE 2
4B	PREFINISHED STOREFRONT CURTAINWALL - SHADOW BOX (GROUND FLOOR)	ALUM. COLOUR: EXTERIOR - PPG UC75214F DURAMAR GREY VELVET INTERIOR - PPG UC75214F DURAMAR GREY VELVET GLASS TYPE: CLEAR INNER & OUTER LITE, GUARDIAN SUNGUARD - SUPERNEUTRAL SN64 ON SURFACE 2 COLOUR: WHITE COLOUR PAINT ON ALUMINUM PAN BEHIND SURFACE 2
4C	PREFINISHED STOREFRONT CURTAINWALL - GLASS SPANDREL PANEL (GROUND FLOOR)	ALUM. COLOUR: EXTERIOR - PPG UC75214F DURAMAR GREY VELVET INTERIOR - PPG UC75214F DURAMAR GREY VELVET GLASS TYPE: CLEAR INNER & OUTER LITE, GUARDIAN SUNGUARD - SUPERNEUTRAL SN64 ON SURFACE 2 COLOUR: SOLID FRIT GREY VELVET ON SURFACE 2
4D	PREFINISHED STOREFRONT CURTAINWALL - METAL LOUVER (GROUND FLOOR)	ALUM. COLOUR: EXTERIOR - PPG UC75214F DURAMAR GREY VELVET INTERIOR - PPG UC75214F DURAMAR GREY VELVET METAL LOUVER: PPG UC75214F DURAMAR GREY VELVET
4E	PREFINISHED STOREFRONT CURTAINWALL - METAL SPANDREL PANEL (GROUND FLOOR)	ALUM. COLOUR: EXTERIOR - PPG UC75214F DURAMAR GREY VELVET INTERIOR - PPG UC75214F DURAMAR GREY VELVET METAL PANEL: PPG UC75214F DURAMAR GREY VELVET
4F	PREFINISHED STOREFRONT CURTAINWALL - VISION PANEL FRIT PATTERN (GROUND FLOOR)	ALUM. COLOUR: EXTERIOR - PPG UC75214F DURAMAR GREY VELVET INTERIOR - PPG UC75214F DURAMAR GREY VELVET GLASS TYPE: CLEAR INNER & OUTER LITE, GUARDIAN SUNGUARD - SUPERNEUTRAL SN64 ON SURFACE 2 GREY VELVET HORIZONTAL FRIT PATTERN ON SURFACE 2

LEGEND

SMG	SMG GAS CONNECTION - REFER TO MECHANICAL DRAWINGS
NFHB	NON-FREEZE HOSE BIBB - REFER TO MECHANICAL DRAWINGS
WDR	WEATHERPROOF DUPLEX RECEPTACLE - REFER TO ELECTRICAL DRAWINGS
LF	LIGHT FIXTURE - REFER TO ELECTRICAL DRAWINGS
TG	TEMPERED GLASS

Typical Window Schedule Notes (3 / A4-21)
NTS

Window Schedule Legend (1 / A4-21)
NTS

Contractor Must Check And Verify All Dimensions On The Job.
Do Not Scale The Drawings.
All Drawings, Specifications And Related Documents Are The Copyright Of The Architect And Must Be Returned Upon Request.
Reproduction Of Drawings, Specifications And Related Documents In Part Or Whole Is Forbidden Without The Architects Written Permission.
This Drawing Is Not To Be Used For Construction Until Signed By The Architect.

Date: November 4, 2016

SEAL MUST BE SIGNED TO BE VALID
Construction

KIRKOR ARCHITECTS + PLANNERS
20 Martin Ross Avenue, Toronto, Ontario, M3J 2K8
Tel 416 665-6062, Fax 416 665-7234, www.kirkorarchitects.com

No.	Revision	Date
2	Construction	Nov. 4, 2016
1	Tender	Oct. 19, 2015

AQUAVISTA
AT BAYSIDE TORONTO

Drawing Title
Window Schedule - Level 10-11 - North, East & Interior West Elevation

Project
Hines TRIDEL
AQUAVISTA
Block 3 - R3 & R4
263 Queens Quay East
Toronto, ON

Scale: As indicated
Drawn by: E.V. / M.N.
Checked by: C.A.
Project No.: 13148
Date: November 4, 2016
Drawing No.: A4-21