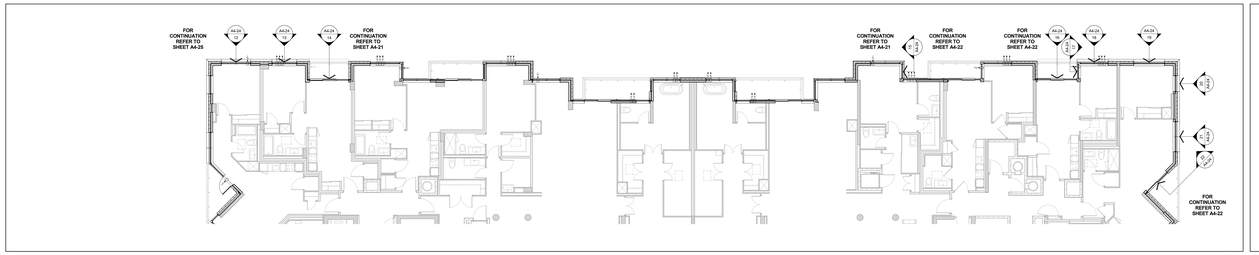

Window Schedule Partial Floor Plan - Level 12 6 A4-24
Scale: 1 : 100

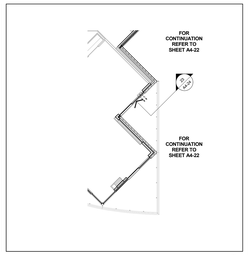

Window Schedule Partial Floor Plan - Level 12 5 A4-24
Scale: 1 : 100

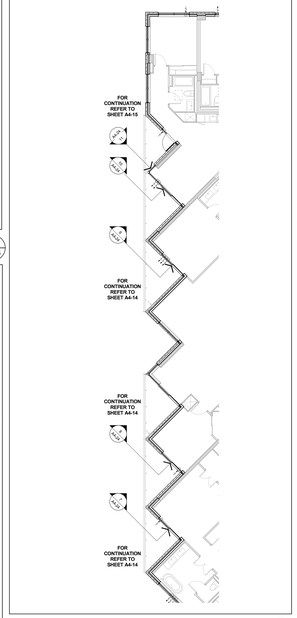

Window Schedule Partial Floor Plan - Level 11 4 A4-24
Scale: 1 : 100

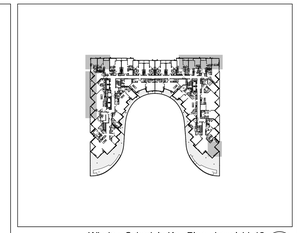

Window Schedule Key Plan - Level 11-12 2 A4-24
NTS

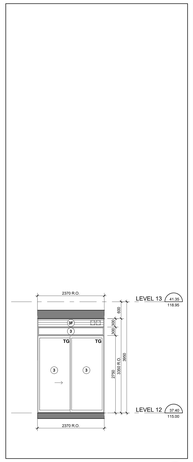

East Elevation - Part 4 23 A4-24
Scale: 1 : 50

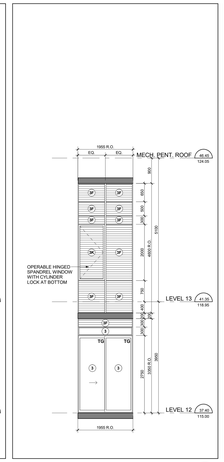

East Elevation - Part 3 22 A4-24
Scale: 1 : 50

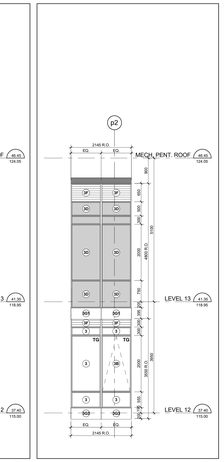

East Elevation - Part 2 21 A4-24
Scale: 1 : 50

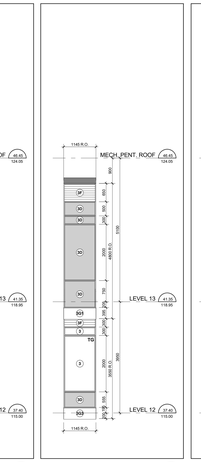

East Elevation - Part 1 20 A4-24
Scale: 1 : 50

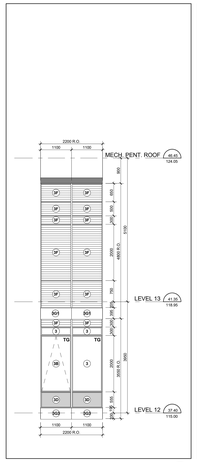

North Elevation - Part 8 19 A4-24
Scale: 1 : 50

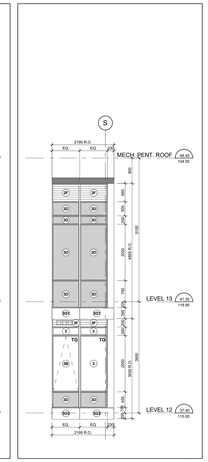

North Elevation - Part 7 18 A4-24
Scale: 1 : 50

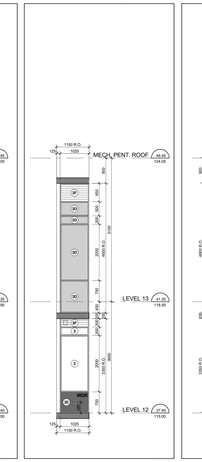

North Elevation - Part 6 17 A4-24
Scale: 1 : 50

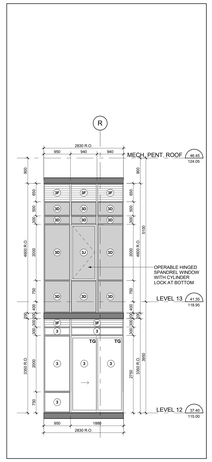

North Elevation - Part 5 16 A4-24
Scale: 1 : 50

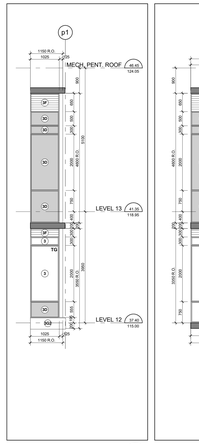

North Elevation - Part 4 15 A4-24
Scale: 1 : 50

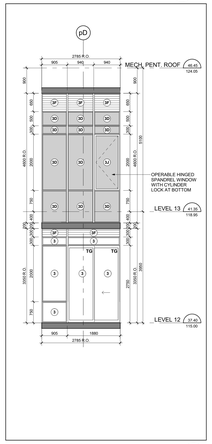

North Elevation - Part 3 14 A4-24
Scale: 1 : 50

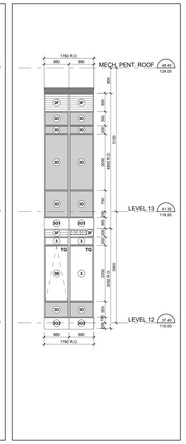

North Elevation - Part 2 13 A4-24
Scale: 1 : 50

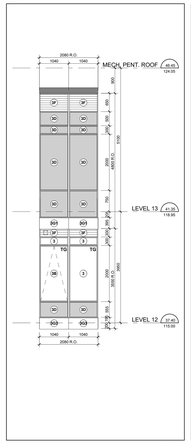

North Elevation - Part 1 12 A4-24
Scale: 1 : 50

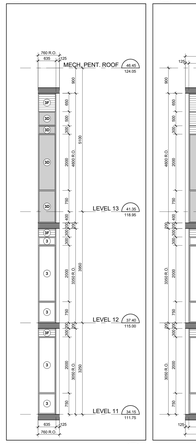

West Elevation - Part 7 11 A4-24
Scale: 1 : 50

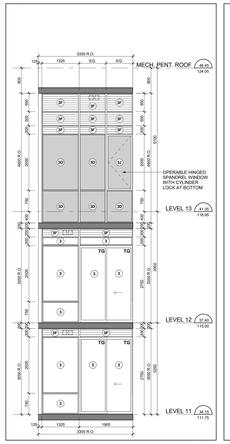

West Elevation - Part 6 10 A4-24
Scale: 1 : 50

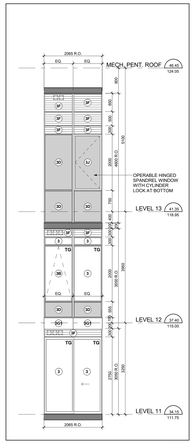

West Elevation - Part 5 9 A4-24
Scale: 1 : 50

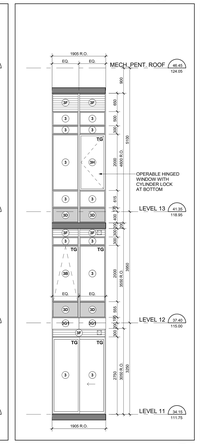

West Elevation - Part 4 8 A4-24
Scale: 1 : 50

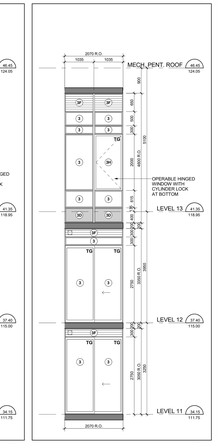

West Elevation - Part 3 7 A4-24
Scale: 1 : 50

TYPICAL WINDOW SCHEDULE NOTES:

1. ADD 3MM GLAZING SPACERS ON ONE OR BOTH SIDES OF WINDOW OPENING.
2. ALL DOOR AND WINDOW SWINGS AS PER PLANS AND ELEVATIONS.
3. ALL WINDOWS TO BE SUPPLIED WITH ADJUSTABLE HOLD-OPEN DEVICES.
4. CO-ORDINATE STC GLAZING REQUIREMENTS WITH ACOUSTICAL REPORT.
5. CO-ORDINATE BALCONY/TERRACE ELECTRICAL OUTLETS WITH ELECTRICAL DRAWINGS.

OBC REQUIREMENTS

9.7.2. WINDOW STANDARDS
9.7.2.1. WINDOW STANDARDS
(1) WINDOWS SHALL CONFORM TO:
(A) CAN/CSA-A440, "WINDOWS", AND
(B) CAN/CSA-A440A, "USER SELECTION GUIDE TO CSA STANDARD CAN/CSA-A440-00 WINDOWS".
9.7.3. GLAZING
9.7.3.1. GLASS STANDARDS
(1) GLASS SHALL BE SELECTED:
(A) CAN/CGSB-12.1-M, "TEMPERED OR LAMINATED SAFETY GLASS",
(B) CAN/CGSB-12.2-M, "FLAT, CLEAR SHEET GLASS",
(C) CAN/CGSB-12.3-M, "FLOAT GLASS", OR
(D) CAN/CGSB-12.4-M, "HEAT-ABSORBING GLASS".
(E) CAN/CGSB-12.8, "INSULATING GLASS UNITS".
(F) CAN/CGSB-12.11-M, "WIRED SAFETY GLASS" (FIRE-RATED).
(G) CAN/CGSB-12.11-M, "WIRED SAFETY GLASS", OR
(H) CAN/CGSB-12.20-M, "GLAZING GLASS, PERFORMANCE AND EVALUATION".
9.7.3.2. STRUCTURAL DESIGN OF GLASS
(1) EXTERIOR GLASS IN DOORS AND SKYLIGHTS SHALL BE DESIGNED IN CONFORMANCE WITH CAN/CGSB-12.20-M, "STRUCTURAL DESIGN OF GLASS FOR BUILDINGS".
9.7.4. CAULKING AND GLAZING
9.7.4.1. GLAZING COMPOUND
(1) THE SEALING COMPOUND USED TO SEAL THE GLASS COMPONENT OF A FACTORY-SEALED DOUBLE-GLAZED UNIT TO THE SASH-COMPONENT SHALL BE COMPATIBLE WITH THE MATERIAL USED TO EDGE SEAL THE GLASS COMPONENT.
9.7.5.4. WINDOWS ABOVE THE SECOND STORY
(1) WINDOWS IN PUBLIC AREAS THAT EXTEND TO LESS THAN 1.000 MM FROM THE FLOOR AND ARE LOCATED ABOVE THE SECOND STORY OF A BUILDING SHALL BE PROTECTED BY GUARDS IN ACCORDANCE WITH SUBSECTION 9.8., OR
(2) PROTECTED BY GUARDS IN ACCORDANCE WITH SUBSECTION 9.8., OR
(3) NON-OPENABLE AND DESIGNED TO WITHSTAND THE LATERAL DESIGN LOADS FOR GUARDS AS PROVIDED IN ARTICLES 4.1.5.15. OF DIVISION B.
9.7.6. RESISTANCE TO FORCED ENTRY
9.7.6.1. FORCED ENTRY THROUGH WINDOWS
(1) EXTERIOR GLAZED WINDOWS OR PARTS OF WINDOW IS LOCATED WITHIN 2.000 MM OF ADJACENT GROUND LEVEL, SHALL CONFORM TO THE REQUIREMENTS FOR RESISTANCE TO FORCED ENTRY AS DESCRIBED IN CLAUSE 16.13. OF CAN/CSA-A440.
9.8.8.1. REQUIRED GUARDS
(1) EXCEPT AS PROVIDED IN SENTENCES (2) AND (3), EVERY SURFACE TO WHICH ACCESS IS PROVIDED FOR OTHER THAN MAINTENANCE PURPOSES, INCLUDING BUT NOT LIMITED TO FLIGHTS OF STEPS AND RAMPS, EXTERIOR LANDINGS, PORCHES, BALCONIES, GALLERIES AND RAMPS, SHALL BE PROTECTED BY A GUARD ON EACH SIDE THAT IS NOT PROTECTED BY A WALL, WHERE THERE IS A DIFFERENCE IN ELEVATION OF MORE THAN 600 MM BETWEEN THE WALKING SURFACE AND THE ADJACENT SURFACE, OR
(2) THE ADJACENT SURFACE WITHIN 1.2 M FROM THE WALKING SURFACE HAS A SLOPE OF MORE THAN 1 IN 2.
(3) NO GUARD IS REQUIRED FOR:
(A) AT LOADING DOCKS,
(B) ON THE RAMP IN A PARK GARAGE, OR
(C) WHERE ACCESS IS PROVIDED FOR MAINTENANCE PURPOSES ONLY.
(4) EXCEPT AS PERMITTED IN SENTENCE (5), A GUARD SHALL BE PROVIDED WHEN THE SLOPE OF THE STAIR OR RAMP AND THE LANDING ON FLOOR LEVEL, AROUND THE STAIRWELL OR RAMP SHALL BE PROTECTED BY A GUARD ON EACH SIDE THAT IS NOT PROTECTED BY A WALL.
9.8.8.3. HEIGHT OF GUARDS
(1) EXCEPT AS PROVIDED IN SENTENCES (2) TO (4), ALL GUARDS SHALL BE NOT LESS THAN 1 070 MM HIGH.
(2) EXCEPT AS PERMITTED IN SENTENCE (3), THE TOP OF A GUARD SHALL BE NOT LESS THAN 900 MM HIGH WHERE THE WALKING SURFACE IS NOT MORE THAN ONE DWELLING UNIT WALL BE NOT LESS THAN 900 MM HIGH WHERE THE WALKING SURFACE IS NOT MORE THAN ONE DWELLING UNIT WALL.
(3) GUARDS FOR FLIGHTS OF STEPS, EXCEPT IN REQUIRED EXIT STAIRS, SHALL BE NOT LESS THAN 900 MM HIGH.
(4) THE HEIGHT OF A GUARD FOR A FLIGHT OF STEPS SHALL BE MEASURED VERTICALLY FROM A LINE DRAWN THROUGH THE LEADING EDGE OF THE TREADS SERVED BY THE GUARD.
9.8.8.7. GLASS IN GUARDS
(1) GLASS IN GUARDS SHALL BE:
(A) SAFETY GLASS OF THE LAMINATED OR TEMPERED TYPE CONFORMING TO CAN/CGSB-12.1-M, "TEMPERED OR LAMINATED SAFETY GLASS", OR
(B) WIRED GLASS CONFORMING TO CAN/CGSB-12.11-M, "WIRED SAFETY GLASS".
12.3.3.11. WINDOWS AND GLAZING
(1) EXCEPT AS PROVIDED IN SENTENCES (2) AND (3), WINDOWS AND ALL GLAZING THAT SEPARATES HEATED SPACE FROM UNHEATED SPACE OR THE EXTERIOR SHALL BE DESIGNED TO LIMIT THE RATE OF AIR INFILTRATION TO NOT MORE THAN 0.25 L/S FOR EACH SQUARE METRE OF DOOR AREA WHEN TESTED IN CONFORMANCE WITH SENTENCE (1).
(2) EXCEPT AS PROVIDED IN SENTENCES (3) AND (4), THE TOTAL AREA OF GLAZING, INCLUDING GLAZING FOR DOORS AND SKYLIGHTS, THAT SEPARATES HEATED SPACE FROM UNHEATED SPACE OR THE EXTERIOR, SHALL BE DESIGNED TO LIMIT THE RATE OF AIR INFILTRATION TO NOT MORE THAN 1.5 L/S FOR EACH SQUARE METRE OF THE TOTAL AREA OF THE WALLS OF THE ENTIRE STORY THAT SEPARATES HEATED SPACE FROM UNHEATED SPACE OR THE EXTERIOR, ON THE CASE OF A SLOPING WALL, THE AREA OF THE WALL SHALL BE MEASURED ON A VERTICAL PLANE SLOPED AT 45° TO THE HORIZONTAL.
(3) WHERE THE THERMAL RESISTANCE OF GLAZING IS DIFFERENT FROM THAT REQUIRED IN SENTENCE (1) AND ARTICLE 12.3.1.5.(1), THE AREA OF SUCH GLAZING FOR THE PURPOSE OF APPLYING SENTENCE (2) MAY BE ASSUMED AS BEING EQUAL TO THE ACTUAL AREA MULTIPLIED BY THE RATIO OF THE THERMAL RESISTANCE OF THE GLAZING TO THE THERMAL RESISTANCE REQUIRED IN ARTICLE 12.3.1.5.(1).
(4) EXCEPT AS PROVIDED IN SENTENCE (5), THE AREA OF GLAZING THAT CONTAINS CLEAR GLASS OR THAT HAS A SHADING COEFFICIENT OF MORE THAN 0.70 THAT IS UNSHADED IN THE WINTER AND FACES A DIRECTION WITHIN 45° OF DUE SOUTH MAY BE ASSUMED TO BE 50 PERCENT OF THE AREA OF GLAZING THAT SEPARATES HEATED SPACE FROM UNHEATED SPACE OR THE EXTERIOR, PROVIDED THE GLAZING IS PROTECTED WITH A SYSTEM THAT IS CAPABLE OF DISTRIBUTING THE SOLAR HEAT GAIN FROM SUCH GLAZED AREAS THROUGHOUT THE BUILDING, FOR THE PURPOSE OF DETERMINING WHETHER OR NOT THE GLAZING IS SHADED IN THE WINTER, THE SHADING SHALL BE CALCULATED USING THE NOON SUN ANGLES OF JANUARY.
(5) NOTWITHSTANDING SENTENCE (4), THE AREA OF GLAZING THAT CONTAINS CLEAR GLASS OR THAT HAS A SHADING COEFFICIENT OF MORE THAN 0.70 THAT IS SHADED IN THE WINTER AND FACES A DIRECTION WITHIN 45° OF DUE SOUTH MAY BE ASSUMED TO BE 50 PERCENT OF THE AREA OF GLAZING THAT SEPARATES HEATED SPACE FROM UNHEATED SPACE OR THE EXTERIOR, PROVIDED THE GLAZING IS PROTECTED WITH A SYSTEM THAT IS CAPABLE OF DISTRIBUTING THE SOLAR HEAT GAIN FROM SUCH GLAZED AREAS THROUGHOUT THE BUILDING, FOR THE PURPOSE OF DETERMINING WHETHER OR NOT THE GLAZING IS SHADED IN THE WINTER, THE SHADING SHALL BE CALCULATED USING THE NOON SUN ANGLES OF JANUARY.
(6) NOTWITHSTANDING SENTENCE (4), THE AREA OF GLAZING THAT CONTAINS CLEAR GLASS OR THAT HAS A SHADING COEFFICIENT OF MORE THAN 0.70 THAT IS SHADED IN THE SUMMER AND FACES A DIRECTION WITHIN 45° OF DUE SOUTH MAY BE ASSUMED TO BE 50 PERCENT OF THE AREA OF GLAZING THAT SEPARATES HEATED SPACE FROM UNHEATED SPACE OR THE EXTERIOR, PROVIDED THE GLAZING IS PROTECTED WITH A SYSTEM THAT IS CAPABLE OF DISTRIBUTING THE SOLAR HEAT GAIN FROM SUCH GLAZED AREAS THROUGHOUT THE BUILDING, FOR THE PURPOSE OF DETERMINING WHETHER OR NOT THE GLAZING IS SHADED IN THE SUMMER, THE SHADING SHALL BE CALCULATED USING THE NOON SUN ANGLES OF JUNE 21.
12.3.3.13. AIR INFILTRATION
(1) WINDOWS THAT SEPARATE HEATED SPACE FROM UNHEATED SPACE OR THE EXTERIOR SHALL BE DESIGNED TO LIMIT THE RATE OF AIR INFILTRATION TO NOT MORE THAN 0.25 L/S FOR EACH SQUARE METRE OF DOOR AREA WHEN TESTED IN CONFORMANCE WITH SENTENCE (2).
(2) EXCEPT AS PERMITTED IN SENTENCE (3), TESTING FOR RATE OF AIR LEAKAGE THROUGH EXTERIOR WINDOWS, CURTAIN WALLS, AND DOORS UNDER SPECIFIED PRESSURE DIFFERENCES ACROSS THE SPECIMEN
(A) SHALL CONFORM TO CSA-A440.2, "DETERMINING THE RATE OF AIR LEAKAGE THROUGH EXTERIOR WINDOWS, CURTAIN WALLS, AND DOORS UNDER SPECIFIED PRESSURE DIFFERENCES ACROSS THE SPECIMEN".
(3) WINDOWS AND ALL GLAZING THAT SEPARATES HEATED SPACE FROM UNHEATED SPACE OR THE EXTERIOR SHALL BE DESIGNED TO LIMIT AIR INFILTRATION TO NOT MORE THAN 2.0 L/S FOR EACH SQUARE METRE OF DOOR AREA WHEN TESTED IN CONFORMANCE WITH SENTENCE (1).
12.3.3.14. WINDOWS AND GLAZING
(1) WINDOWS SHALL BE SEALED OR STRIPPED ON ALL EDGES AND PROTECTED WITH A STORM DOOR OR BY AN ENCLOSED, UNHEATED SPACE, EXTERIOR SWING TYPE DOOR IN ACCORDANCE WITH SUBSECTION 12.3.3.1. WHEN TESTED IN CONFORMANCE WITH SENTENCE (2), THE RATE OF AIR LEAKAGE THROUGH EXTERIOR WINDOWS SHALL BE LESS FOR EACH SQUARE METRE OF DOOR AREA WHEN TESTED IN CONFORMANCE WITH SENTENCE (1).
(2) WINDOWS AND ALL GLAZING, EXCEPT AS PERMITTED IN SENTENCES (3) AND (4), THAT SEPARATE HEATED SPACE FROM UNHEATED SPACE OR THE EXTERIOR SHALL BE DESIGNED TO LIMIT THE RATE OF AIR INFILTRATION TO NOT MORE THAN 0.1 L/S FOR EACH METRE OF DOOR CRACK WHEN TESTED IN CONFORMANCE WITH SENTENCE (1).
(3) WINDOWS AND ALL GLAZING, EXCEPT AS PERMITTED IN SENTENCE (4), CONFORM TO THE REQUIREMENTS IN SUBSECTION 9.27.4.
(4) THE JUNCTION BETWEEN THE SILL PLATE AND THE FOUNDATION, JOINTS BETWEEN EXTERIOR WALL FINISH AND ANY OTHER LOCATION WHERE THERE IS A POSSIBILITY OF AIR LEAKAGE INTO HEATED SPACES IN A BUILDING THROUGH THE EXTERIOR WALLS, SUCH AS AT UTILITY PENETRATIONS, SHALL BE SEALED OR FILLED TO LIMIT AIR LEAKAGE TO NOT MORE THAN 0.1 L/S.
(5) AIR LEAKAGE BETWEEN HEATED SPACE AND ADJACENT ROOF OR ATTIC SPACE CAUSED BY THE PENETRATIONS OF SERVICES SHALL BE RESTRICTED IN CONFORMANCE WITH THE REQUIREMENTS OF SUBSECTION 9.25.3.

Typical Window Schedule Notes 3 A4-24
NTS

WINDOW SCHEDULE LEGEND

13148 - AQUAVISTA
UPDATED: FEBRUARY 16, 2016

	3	**PREFINISHED ALUMINUM WINDOW WALL: VISION PANEL** ALUM. COLOUR: EXTERIOR - PPG UC752-94F DURAMAR GREY VELVET INTERIOR - A1.085 DURACRON WHITE GLASS TYPE: CLEAR INNER & OUTER LITE, GUARDIAN SUNGUARD - SUPERNEUTRAL 5MM ON SURFACE 2
	3A	**PREFINISHED ALUMINUM WINDOW WALL: VISION PANEL FRIT PATTERN** ALUM. COLOUR: EXTERIOR - PPG UC752-94F DURAMAR GREY VELVET INTERIOR - A1.085 DURACRON WHITE GLASS TYPE: CLEAR INNER & OUTER LITE, GUARDIAN SUNGUARD - SUPERNEUTRAL 5MM ON SURFACE 2 WHITE FRIT 5MM DIAMETER DOTS IN 10CM SQUARE PATTERN ON SURFACE 3
	3B	**PREFINISHED ALUMINUM WINDOW WALL: OPERABLE AWNING** ALUM. COLOUR: EXTERIOR - PPG UC752-94F DURAMAR GREY VELVET INTERIOR - A1.085 DURACRON WHITE GLASS TYPE: CLEAR INNER & OUTER LITE, GUARDIAN SUNGUARD - SUPERNEUTRAL 5MM ON SURFACE 2
	3C	**PREFINISHED ALUMINUM WINDOW WALL: OPERABLE AWNING FRIT PATTERN** ALUM. COLOUR: EXTERIOR - PPG UC752-94F DURAMAR GREY VELVET INTERIOR - A1.085 DURACRON WHITE GLASS TYPE: CLEAR INNER & OUTER LITE, GUARDIAN SUNGUARD - SUPERNEUTRAL 5MM ON SURFACE 2 WHITE FRIT 5MM DIAMETER DOTS IN 10CM SQUARE PATTERN ON SURFACE 3
	3D	**PREFINISHED ALUMINUM WINDOW WALL: GLASS SPANDREL PANEL** ALUM. COLOUR: EXTERIOR - PPG UC752-94F DURAMAR GREY VELVET INTERIOR - A1.085 DURACRON WHITE GLASS TYPE: CLEAR INNER & OUTER LITE COLOUR: SOLID FRIT VIRACON SUBDUED GRAY VISO ON SURFACE 2
	3E	**PREFINISHED ALUMINUM WINDOW WALL: METAL SPANDREL PANEL** ALUM. COLOUR: EXTERIOR - PPG UC752-94F DURAMAR GREY VELVET INTERIOR - A1.085 DURACRON WHITE METAL PANEL: PPG UC752-94F DURAMAR GREY VELVET
	3F	**PREFINISHED ALUMINUM WINDOW WALL: METAL LOUVER** ALUM. COLOUR: EXTERIOR - PPG UC752-94F DURAMAR GREY VELVET INTERIOR - A1.085 DURACRON WHITE METAL LOUVER: PPG UC752-94F DURAMAR GREY VELVET
	3G1	**PREFINISHED ALUMINUM WINDOW WALL: METAL SLAB COVER - PROFILE 40x420mm** ALUM. COLOUR: EXTERIOR - PPG UC752-94F DURAMAR GREY VELVET INTERIOR - A1.085 DURACRON WHITE SLAB COVER: PPG UC168/SSL DURAMAR XL STEEL SILVER CITY
	3G2	**PREFINISHED ALUMINUM WINDOW WALL: METAL SLAB COVER - PROFILE 105x420mm** ALUM. COLOUR: EXTERIOR - PPG UC752-94F DURAMAR GREY VELVET INTERIOR - A1.085 DURACRON WHITE SLAB COVER: PPG UC168/SSL DURAMAR XL STEEL SILVER CITY
	3G3	**PREFINISHED ALUMINUM WINDOW WALL: METAL SLAB COVER - PROFILE 220x420mm** ALUM. COLOUR: EXTERIOR - PPG UC752-94F DURAMAR GREY VELVET INTERIOR - A1.085 DURACRON WHITE SLAB COVER: PPG UC168/SSL DURAMAR XL STEEL SILVER CITY
	3H	**PREFINISHED ALUMINUM WINDOW WALL: OPERABLE WINDOW - VISION PANEL** ALUM. COLOUR: EXTERIOR - PPG UC752-94F DURAMAR GREY VELVET INTERIOR - A1.085 DURACRON WHITE GLASS TYPE: CLEAR INNER & OUTER LITE, GUARDIAN SUNGUARD - SUPERNEUTRAL 5MM ON SURFACE 2
	3J	**PREFINISHED ALUMINUM WINDOW WALL: OPERABLE WINDOW - GLASS SPANDREL PANEL** ALUM. COLOUR: EXTERIOR - PPG UC752-94F DURAMAR GREY VELVET INTERIOR - A1.085 DURACRON WHITE GLASS TYPE: CLEAR INNER & OUTER LITE COLOUR: SOLID FRIT VIRACON SUBDUED GRAY VISO ON SURFACE 2
	3K	**PREFINISHED ALUMINUM WINDOW WALL: OPERABLE WINDOW - METAL LOUVER** ALUM. COLOUR: EXTERIOR - PPG UC752-94F DURAMAR GREY VELVET INTERIOR - A1.085 DURACRON WHITE METAL LOUVER: PPG UC752-94F DURAMAR GREY VELVET
	4	**PREFINISHED STOREFRONT CURTAINWALL: VISION PANEL (GROUND FLOOR)** ALUM. COLOUR: EXTERIOR - PPG UC752-94F DURAMAR GREY VELVET INTERIOR - PPG UC752-94F DURAMAR GREY VELVET GLASS TYPE: CLEAR INNER & OUTER LITE, GUARDIAN SUNGUARD - SUPERNEUTRAL 5MM ON SURFACE 2
	4A	**PREFINISHED STOREFRONT CURTAINWALL: VISION PANEL FRIT PATTERN (GROUND FLOOR)** ALUM. COLOUR: EXTERIOR - PPG UC752-94F DURAMAR GREY VELVET INTERIOR - PPG UC752-94F DURAMAR GREY VELVET GLASS TYPE: CLEAR INNER & OUTER LITE, GUARDIAN SUNGUARD - SUPERNEUTRAL 5MM ON SURFACE 2 WHITE FRIT 5MM DIAMETER DOTS IN 10CM SQUARE PATTERN ON SURFACE 3
	4B	**PREFINISHED STOREFRONT CURTAINWALL: SHADOW BOX (GROUND FLOOR)** ALUM. COLOUR: EXTERIOR - PPG UC752-94F DURAMAR GREY VELVET INTERIOR - PPG UC752-94F DURAMAR GREY VELVET GLASS TYPE: CLEAR INNER & OUTER LITE, GUARDIAN SUNGUARD - SUPERNEUTRAL 5MM ON SURFACE 2 COLOUR: WHITE COLOUR PAINT ON ALUMINUM PAN BEHIND SURFACE 3
	4C	**PREFINISHED STOREFRONT CURTAINWALL: GLASS SPANDREL PANEL (GROUND FLOOR)** ALUM. COLOUR: EXTERIOR - PPG UC752-94F DURAMAR GREY VELVET INTERIOR - PPG UC752-94F DURAMAR GREY VELVET GLASS TYPE: CLEAR INNER & OUTER LITE, GUARDIAN SUNGUARD - SUPERNEUTRAL 5MM ON SURFACE 2 COLOUR: SOLID FRIT GREY VELVET ON SURFACE 3
	4D	**PREFINISHED STOREFRONT CURTAINWALL: METAL LOUVER (GROUND FLOOR)** ALUM. COLOUR: EXTERIOR - PPG UC752-94F DURAMAR GREY VELVET INTERIOR - PPG UC752-94F DURAMAR GREY VELVET METAL LOUVER: PPG UC752-94F DURAMAR GREY VELVET
	4E	**PREFINISHED STOREFRONT CURTAINWALL: METAL SPANDREL PANEL (GROUND FLOOR)** ALUM. COLOUR: EXTERIOR - PPG UC752-94F DURAMAR GREY VELVET INTERIOR - PPG UC752-94F DURAMAR GREY VELVET METAL PANEL: PPG UC752-94F DURAMAR GREY VELVET
	4F	**PREFINISHED STOREFRONT CURTAINWALL: VISION PANEL FRIT PATTERN (GROUND FLOOR)** ALUM. COLOUR: EXTERIOR - PPG UC752-94F DURAMAR GREY VELVET INTERIOR - PPG UC752-94F DURAMAR GREY VELVET GLASS TYPE: CLEAR INNER & OUTER LITE, GUARDIAN SUNGUARD - SUPERNEUTRAL 5MM ON SURFACE 3 GREY VELVET HORIZONTAL FRIT PATTERN ON SURFACE 2

LEGEND

BBQ	BBQ GAS CONNECTION - REFER TO MECHANICAL DRAWINGS
NFMB	NON FREEZE HOSE BIBB - REFER TO MECHANICAL DRAWINGS
WDR	WEATHERPROOF DUPLEX RECEPTACLE - REFER TO ELECTRICAL DRAWINGS
LF	LIGHT FIXTURE - REFER TO ELECTRICAL DRAWINGS
TG	TEMPERED GLASS

Window Schedule Legend 1 A4-24
NTS

Contractor Must Check And Verify All Dimensions On The Job.
Do Not Scale The Drawings.
All Drawings, Specifications And Related Documents Are The Copyright Of The Architect And Must Be Returned Upon Request.
Reproduction Of Drawings, Specifications And Related Documents In Part Or Whole Is Forbidden Without The Architects Written Permission.
This Drawing Is Not To Be Used For Construction Until Signed By The Architect.

Date: November 4, 2016

SEAL MUST BE SIGNED TO BE VALID
Construction

KIRKOR ARCHITECTS + PLANNERS
20 Martin Ross Avenue, Toronto, Ontario, M3J 2K8
Tel 416 665-9560, Fx 416 665-1234, www.kirkorarchitects.com

No.	Revision	Date
2	Construction	Nov. 4, 2016
1	Tender	Oct. 19, 2015

No.	Issued For	Date

AQUAVISTA
AT BAYSIDE TORONTO

Drawing Title
Window Schedule - Level 11-12 - West, North & East Elevation

Project
Hines TRIDEL
AQUAVISTA
Block 3 - R3 & R4
263 Queens Quay East
Toronto, ON

Scale: As indicated
Drawn by: E.V. / M.N.
Checked by: C.A.
Project No.: 13148
Date: November 4, 2016
Drawing No.: A4-24

Plot Date: 11/2/2016 12:05:28 PM File Path: C:\Users\jvelasco\Documents\REVIT 2015 WORKING FILES\13148R2D-revder-building_R3-R4_velascoh.rvt