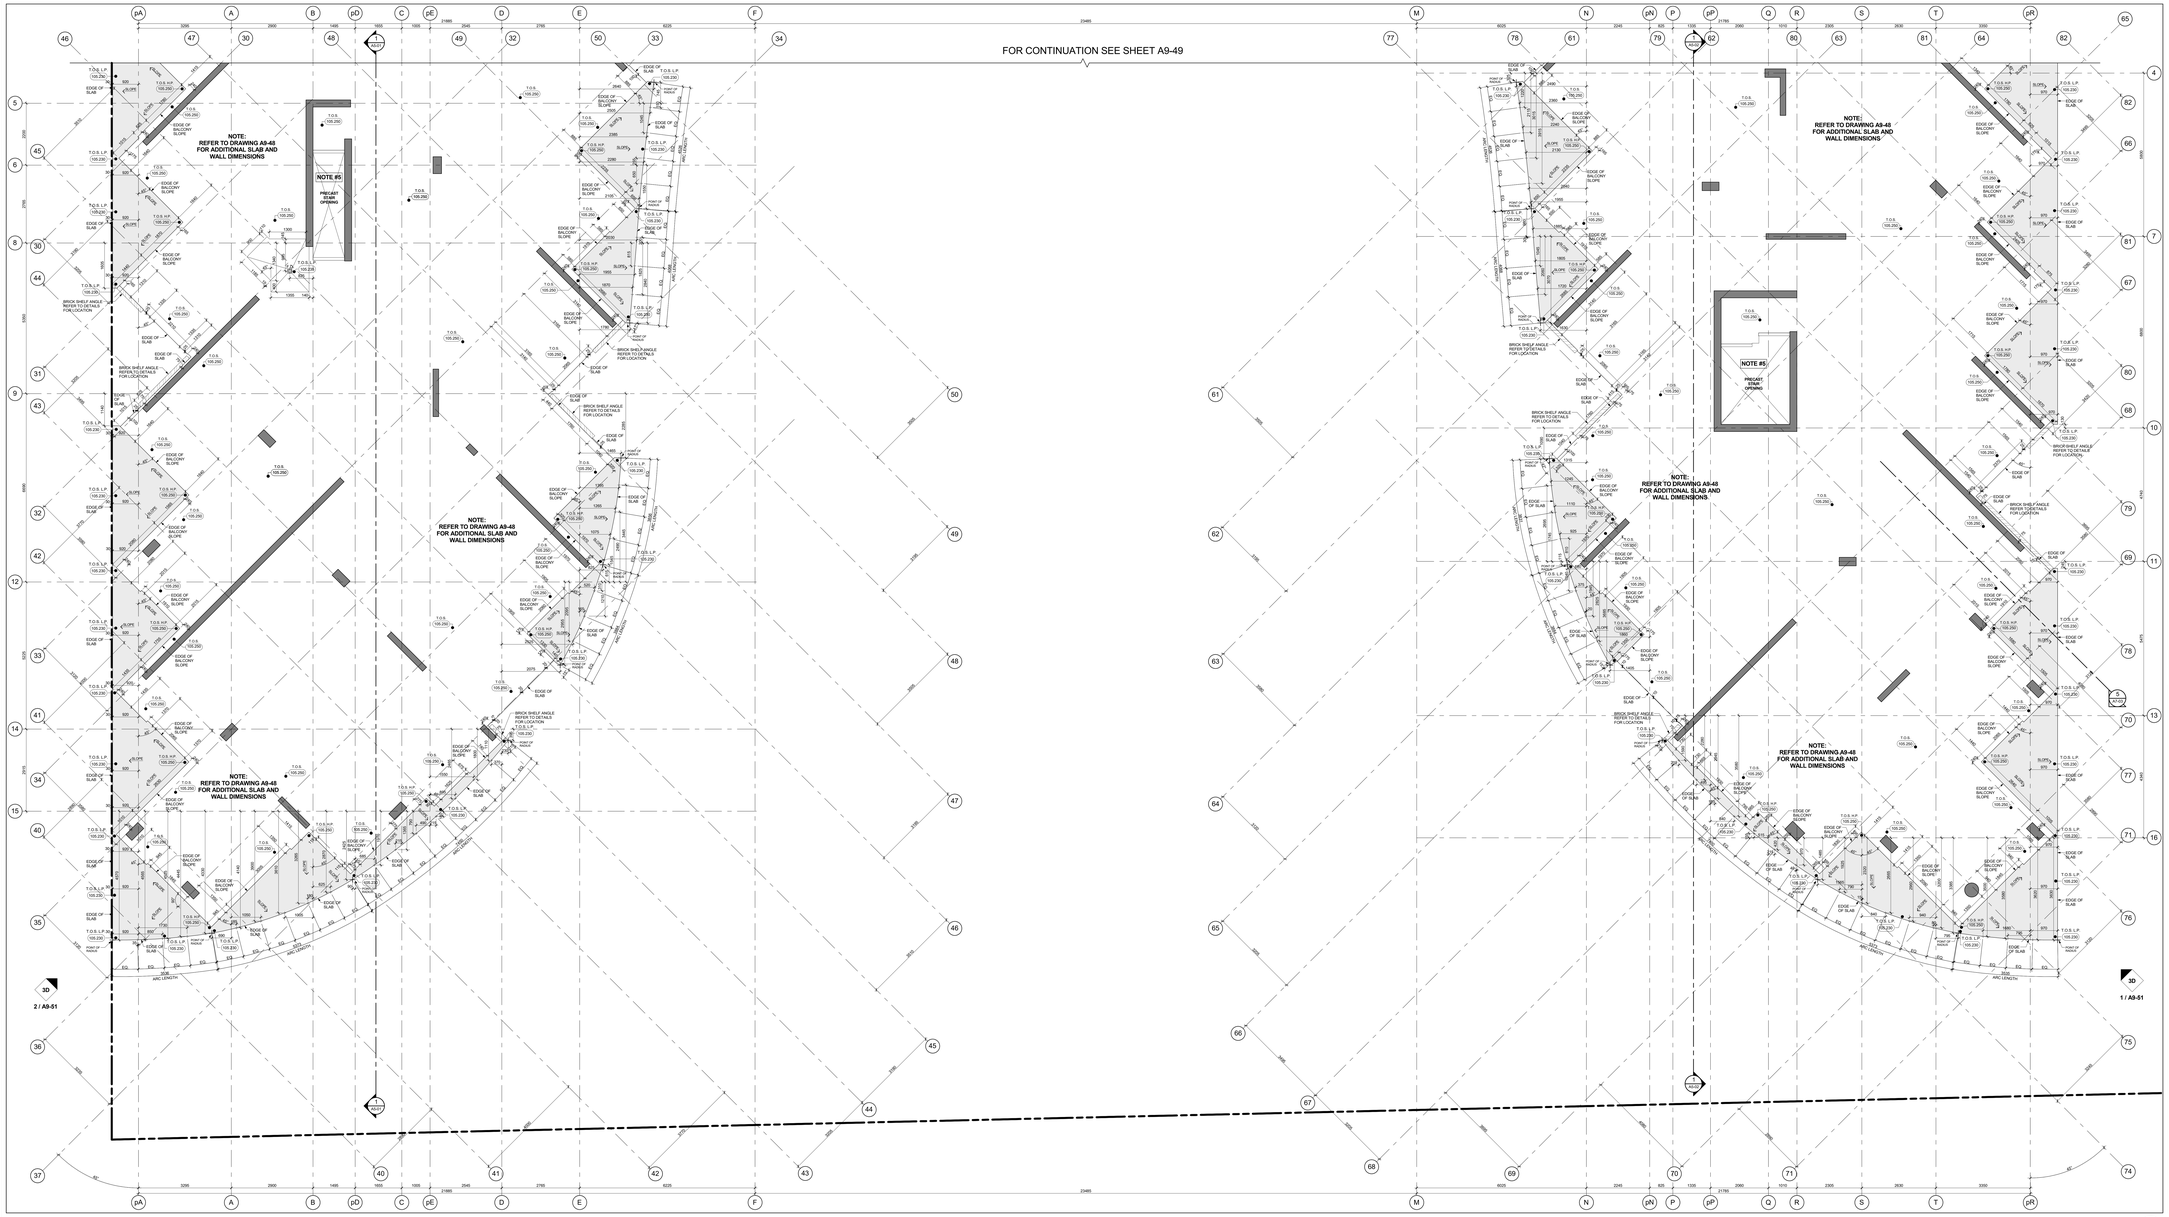

Slab Edge Plan - Level 9 - Suite Balconies (Part 2) 4 A9-50

Scale: 1 : 50

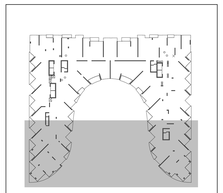

Key Plan - Level 9 3 A9-50

GENERAL SLAB-EDGE NOTES

1. ASSUME TOP OF FLOOR SLAB ELEVATION AS (105). FOR FLOOR SLAB ELEVATION SEE BUILDING SECTION DRAWINGS.
2. ALL STRUCTURE COLUMNS AND SHEAR WALLS ARE LOCATED 90° WITH GRID LINE, UNLESS NOTED OTHERWISE.
3. REFER TO STRUCTURAL DRAWINGS FOR FURTHER COLUMN, WALL AND BEAM DETAILS AND DIMENSIONS.
4. FOR ELEVATOR SHAFT SIZE AND OPENINGS REFER TO SHOP DRAWINGS FOR DETAILS.
5. CONTRACTORS TO CONFIRM STAIR LOCATION WITH STEEL STAIR MANUFACTURE. FOR STAIR NO. LANDING REFER TO STAIR SECTION ON AE - SERIES DRAWINGS.
6. CONTRACTORS TO CONFIRM STAIR LOCATION WITH STEEL STAIR MANUFACTURE. FOR STAIR NO. LANDING REFER TO STAIR SECTION ON AE - SERIES DRAWINGS.
7. REFER TO LANDSCAPE DRAWINGS FOR PLANTER WALL LOCATIONS, PLANTER WALL HEIGHTS, DRAIN LOCATIONS AND GENERAL DETAILS AND DIMENSIONS.
8. REFER TO MECHANICAL AND ELECTRICAL DRAWINGS FOR: HORIZONTAL SHAFT OPENING SIZES IN WALLS VERTICAL SHAFT OPENING SIZES IN FLOORS MECHANICAL EQUIPMENT OPENING SIZES AND ALL OTHER DETAILS
9. REFER TO ARCHMAR DRAWINGS FOR SURVEYED LOCATIONS, DIMENSIONS AND ELEVATIONS. ALL DIMENSIONS AND BENCH MARKS TO BE CONFIRMED BY THE SURVEYOR ON SITE.
10. REFER TO SHERWOOD GEOTECHNICAL ENGINEERS DRAWINGS FOR EXCAVATION SHORING AND TEMPORARY SHORING FOR CONSTRUCTION.
11. DIMENSIONS FOR CRANE TOWER LOCATIONS AND CRANE TOWER SLAB OPENING ARE ONLY PROPOSED AND ARE TO BE COORDINATED WITH ACTUAL TOWER CRANE SHOP DRAWINGS AND STRUCTURAL CONSULTANT.

General Slab Edge Notes 2 A9-50

GENERAL SLAB-EDGE LEGEND:

- DARK HATCH INDICATES CONCRETE WALL OR COLUMN.
- LIGHT HATCH INDICATES STRUCTURAL CURBS, LOW WALLS, OR HAUNCHES
- LIGHTER HATCH INDICATES STRUCTURAL TRANSFER SLABS, BALCONY'S, OR TERRACES.
- HATCHED AREA INDICATES CONCRETE TOPPING
- HATCHED AREA INDICATES SECONDARY CONCRETE POUR
- HATCHED AREA INDICATES FLOATING SLAB
- 105.25F EXISTING FINISHED LANDSCAPE GRADING. REFER TO LANDSCAPE DWG.
- 105.50 105.00F TOP OF CONCRETE SLAB - HIGH POINT
- 105.50 105.00F TOP OF CONCRETE SLAB - LOW POINT
- 105 105.00F TOP OF CONCRETE BEAM
- 105 105.00F TOP OF CONCRETE CURB
- 105 105.00F TOP OF CONCRETE FOUNDATION WALL
- 105 105.00F TOP OF FOOTING
- 105 105.00F TOP OF CONCRETE HAUNCH
- 105 105.00F TOP OF CONCRETE SLAB
- 105 105.00F TOP OF SECONDARY POUR
- 105 105.00F TOP OF CONCRETE LEDGE
- 105 105.00F TOP OF CONCRETE SLAB DEPRESSION
- 105 105.00F TOP OF CONCRETE UPTURN BEAM
- 105 105.00F TOP OF CONCRETE WALL
- 105 105.00F TOP OF CONCRETE FLOATING SLAB
- 105 105.00F TOP OF CONCRETE FLOATING CURB
- 105 105.00F TOP OF CONCRETE PARAPET
- 105 105.00F TOP OF CONCRETE TOPPING
- 105 105.00F TOP OF CONCRETE TOPPING - HIGH POINT
- 105 105.00F TOP OF CONCRETE TOPPING - LOW POINT
- 105 105.00F TOP OF CONCRETE LANDSCAPE CURB (ALSO REFER TO LANDSCAPE DRAWINGS)
- 105 105.00F TOP OF CONCRETE LANDSCAPE WALLS (ALSO REFER TO LANDSCAPE DRAWINGS)
- 105 105.00F UNDERSIDE OF CONCRETE BEAM
- 105 105.00F TOP OF STRUCTURAL STEEL
- 105 105.00F TOP OF CONCRETE MUD SLAB

General Slab Edge Legend 1 A9-50

Contractor Must Check And Verify All Dimensions On The Job.
Do Not Scale The Drawings.
All Drawings, Specifications And Related Documents Are The Copyright Of The Architect And Must Be Returned Upon Request.
Reproduction Of Drawings, Specifications And Related Documents In Part Or Whole Is Forbidden Without The Architects Written Permission.
The Drawing Is Not To Be Used For Construction Until Signed By The Architect.
Date: November 4, 2016

SEAL MUST BE SIGNED TO BE VALID
Construction

KIRKOR ARCHITECTS + PLANNERS
20 Martin Ross Avenue, Toronto, Ontario, M3J 2K8
TW 416 665-6065, FM 416 665-7234, www.kirkorarchitects.com

No.	Revision	Date
1	Construction	Nov. 4, 2016

No.	Issued For	Date

AQUAVISTA
AT BAYSIDE TORONTO

Drawing Title
Slab Edge Plans
Slab Edge Plan - Level 9 - Ninth Floor Plan - Suite Balconies - Part 2

Project
Hines TRIDEL
AQUAVISTA
Block 3 - R3 & R4
263 Queens Quay East
Toronto, ON.

Scale	As indicated
Drawn by	M.N.
Checked by	C.A.
Project No.	13148
Date	November 4, 2016
Drawing No.	A9-50