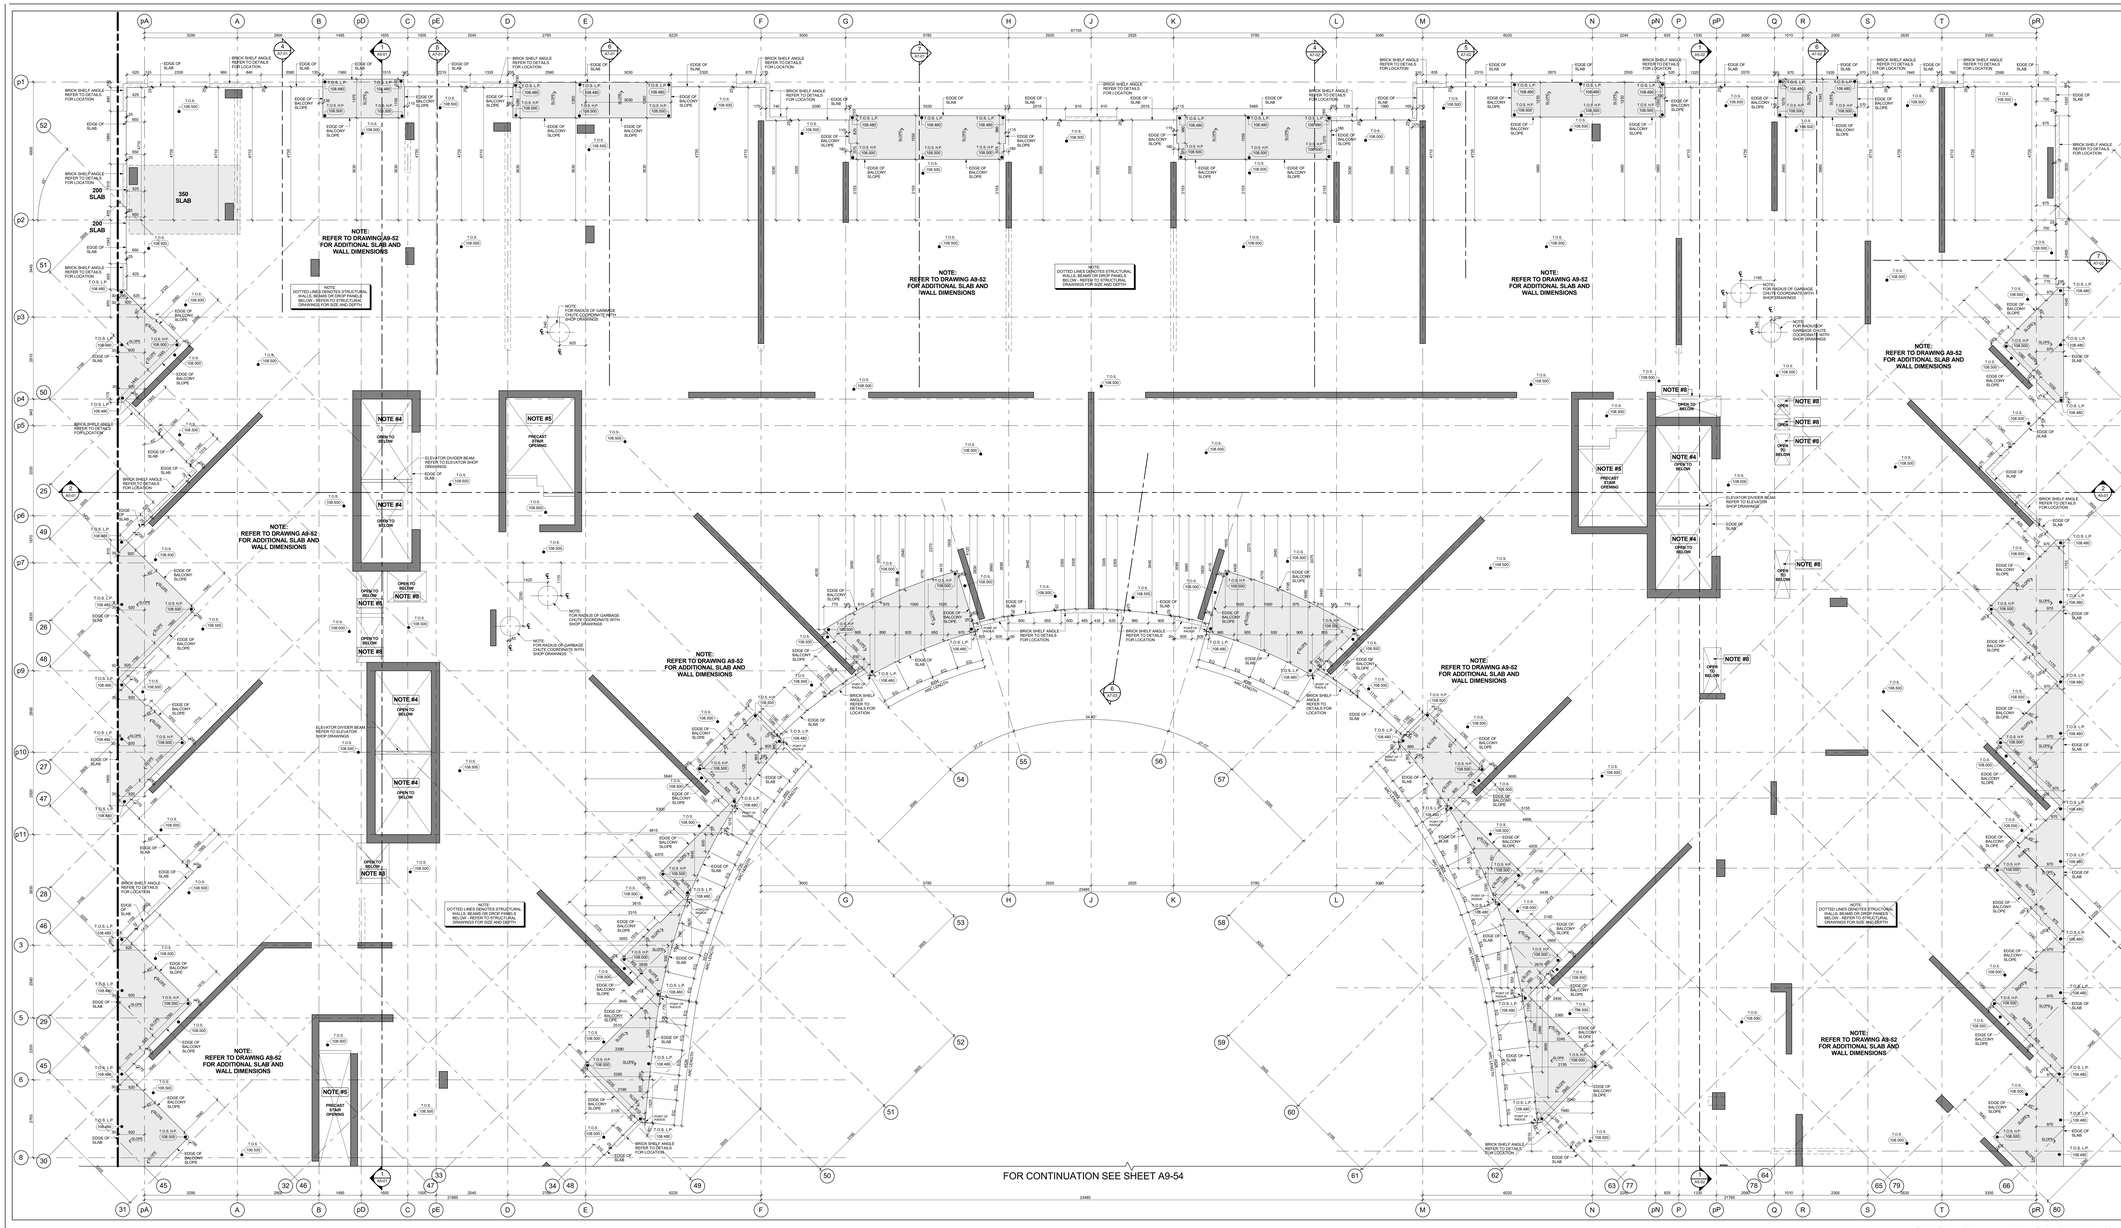
NOTE:
REFER TO DRAWING A9-52
FOR ADDITIONAL SLAB AND
WALL DIMENSIONS
NOTE:
DOTTED LINES DENOTES STRUCTURAL WALLS, BEAMS OR DROP PANELS BELOW - REFER TO SLAB EDGE DRAWINGS FOR SIZE AND DEPTH