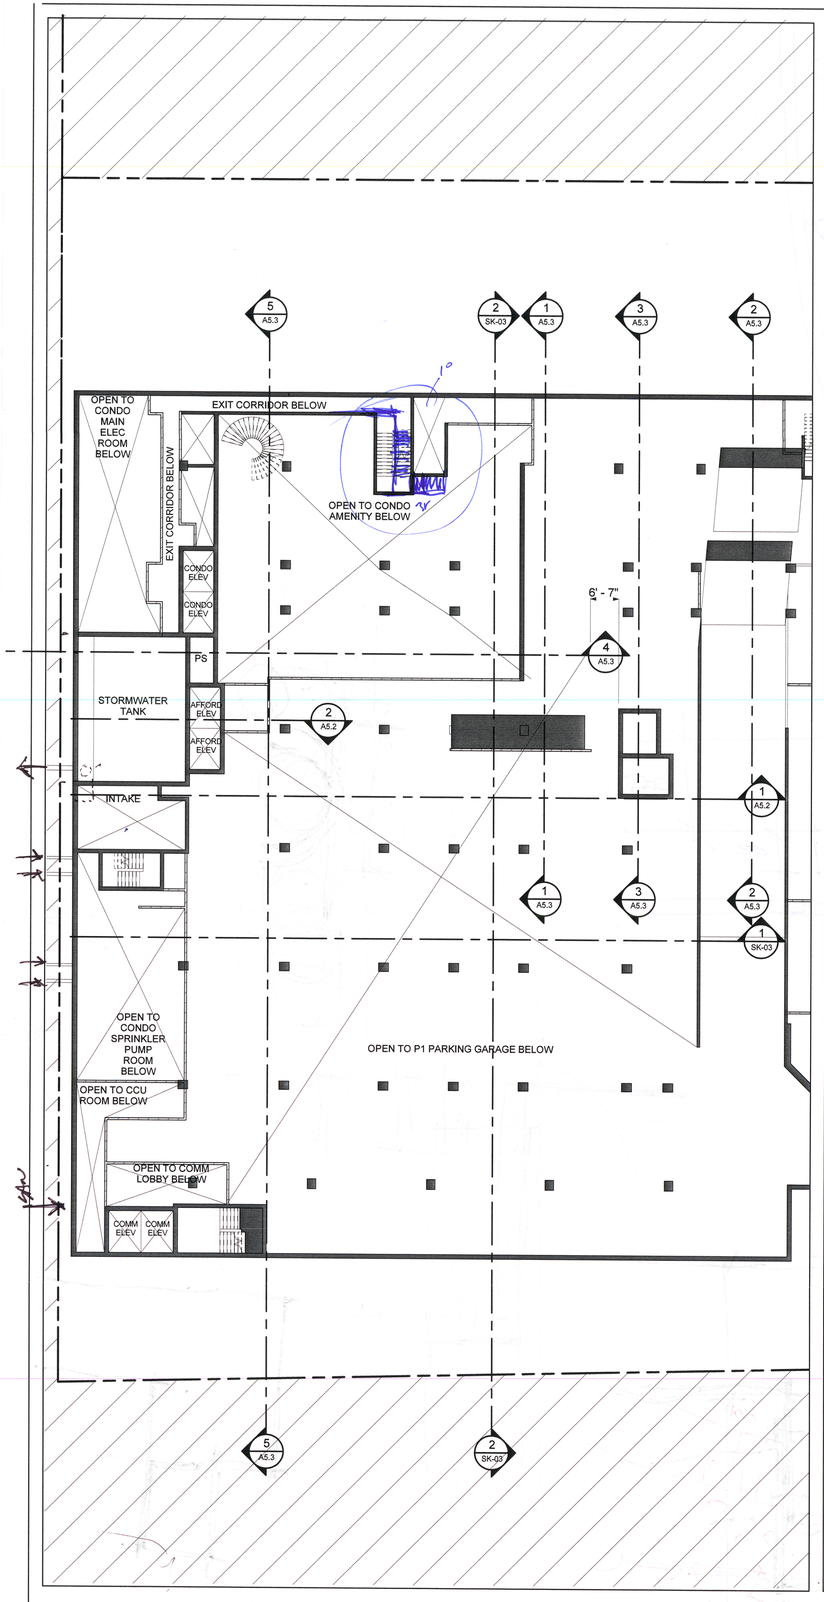

LEVEL P1 MEZZANINE FLOOR PLAN 2 A2.3

Scale: 1 : 200

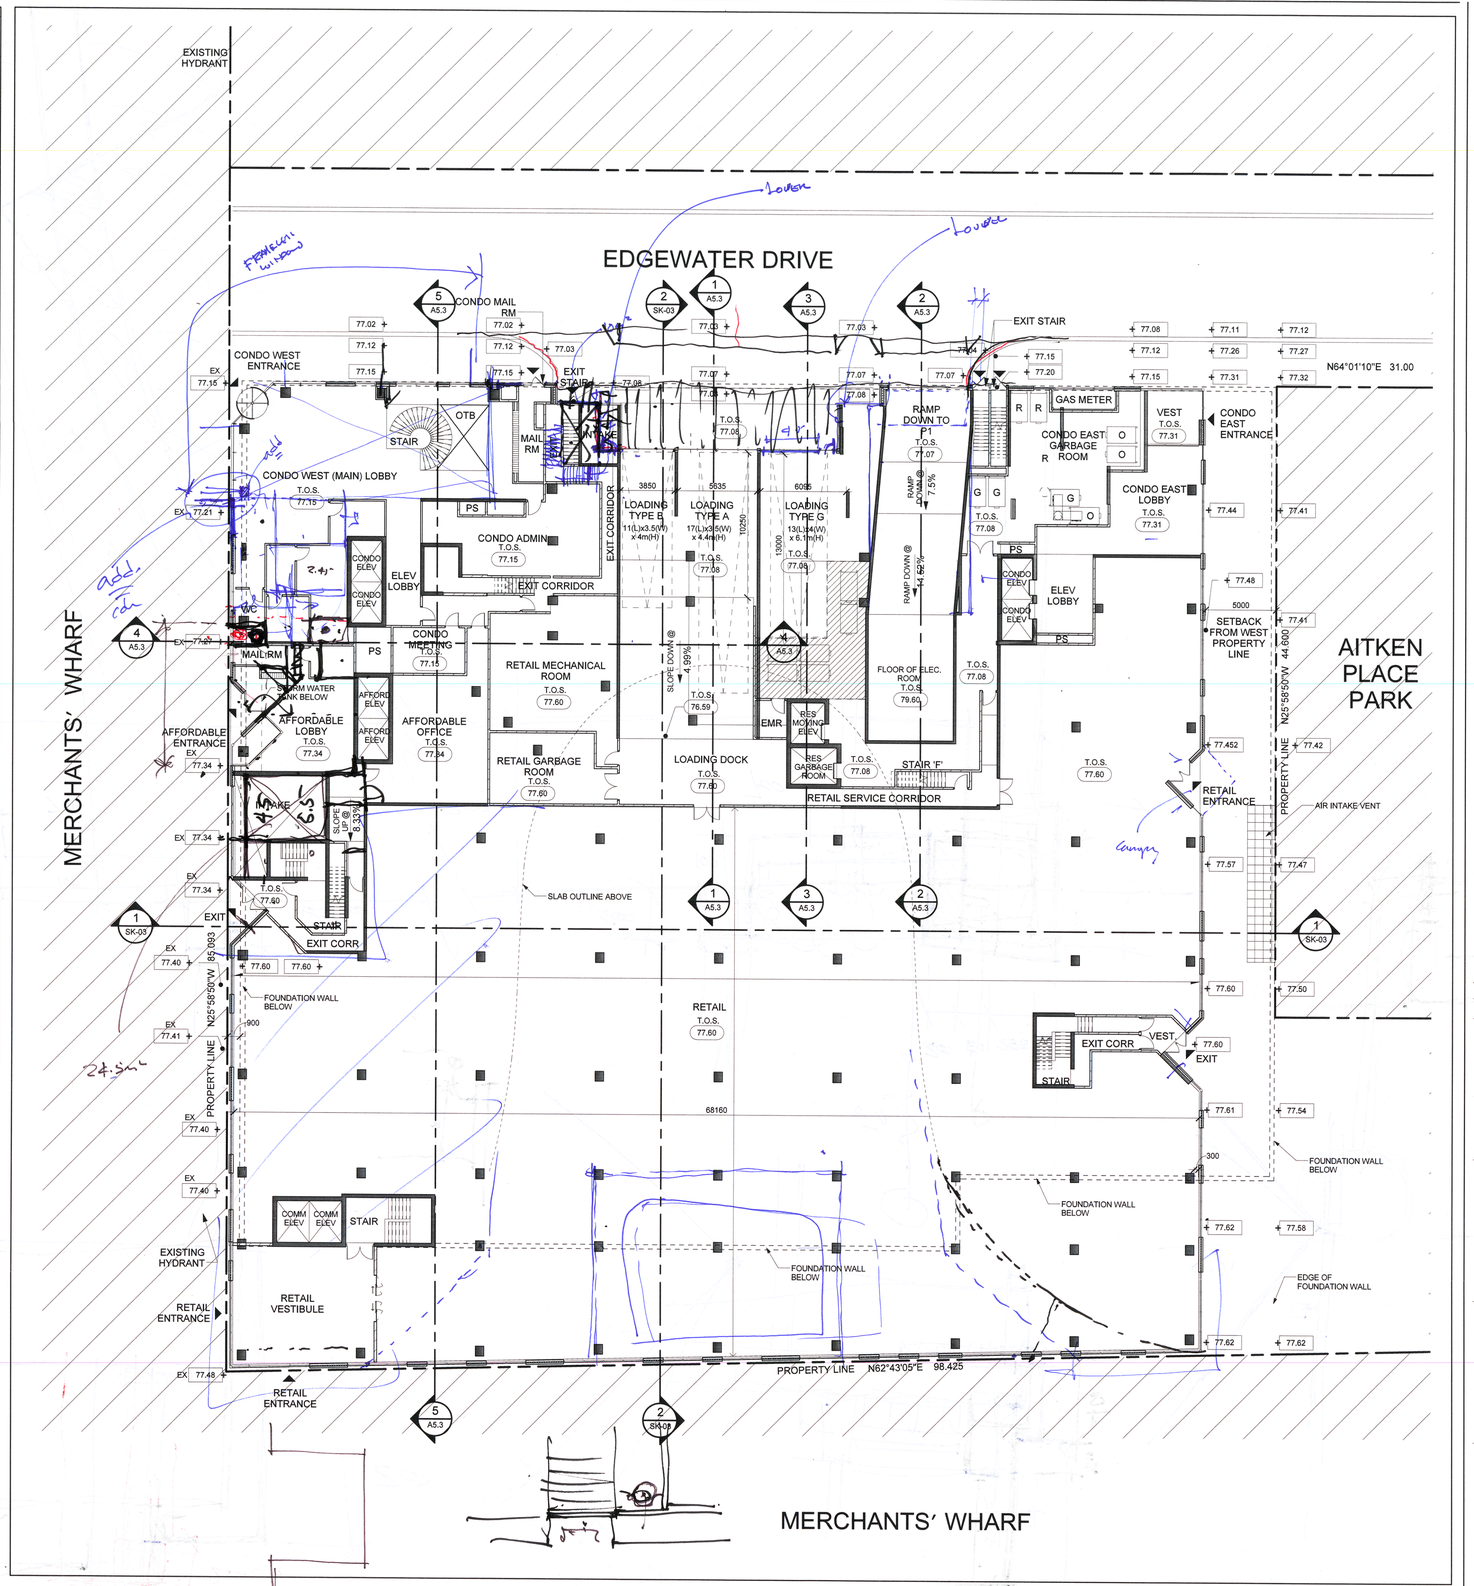

LEVEL 1 GROUND FLOOR PLAN 11 A2.3

Scale: 1 : 200

Plot Date: 12/19/2014 4:05:06 PM File Path: C:\Users\abansal\Documents\REVIT 2014 WORKING FILES\13148P09-Model-Building R3-R4_abansal (K106).rvt

Contractor Must Check And Verify All Dimensions On The Job.

Do Not Scale The Drawings.

All Drawings, Specifications And Related Documents Are The Copyright Of The Architect And Must Be Returned Upon Request.

Reproduction Of Drawings, Specifications And Related Documents In Part Or Whole Is Forbidden Without The Architects Written Permission.

This Drawing Is Not To Be Used For Construction Until Signed By The Architect.

Date:

KIRKOR | architects & planners

20 Martin Ross Avenue, Toronto, Ontario, M3J 2K8
T(416) 665-6060, F(416) 665-1234, www.kirkorarchitects.com

No.:	Revision	Date
01	SPA SUBMISSION	DEC.12, 2014

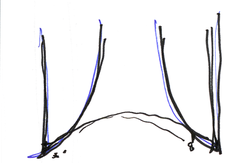

Drawing Title

LEVEL P1 MEZZ & LEVEL 1 GROUND FLOOR PLAN

Project

AQUAVISTA

BAYSIDE, TORONTO

Scale: 1 : 200

Drawn by: CL

Checked by: CA

Project No.: 13148

Date: DEC. 17 2014

Drawing No.: A2.3