P1 - AMENITY CORRIDORS

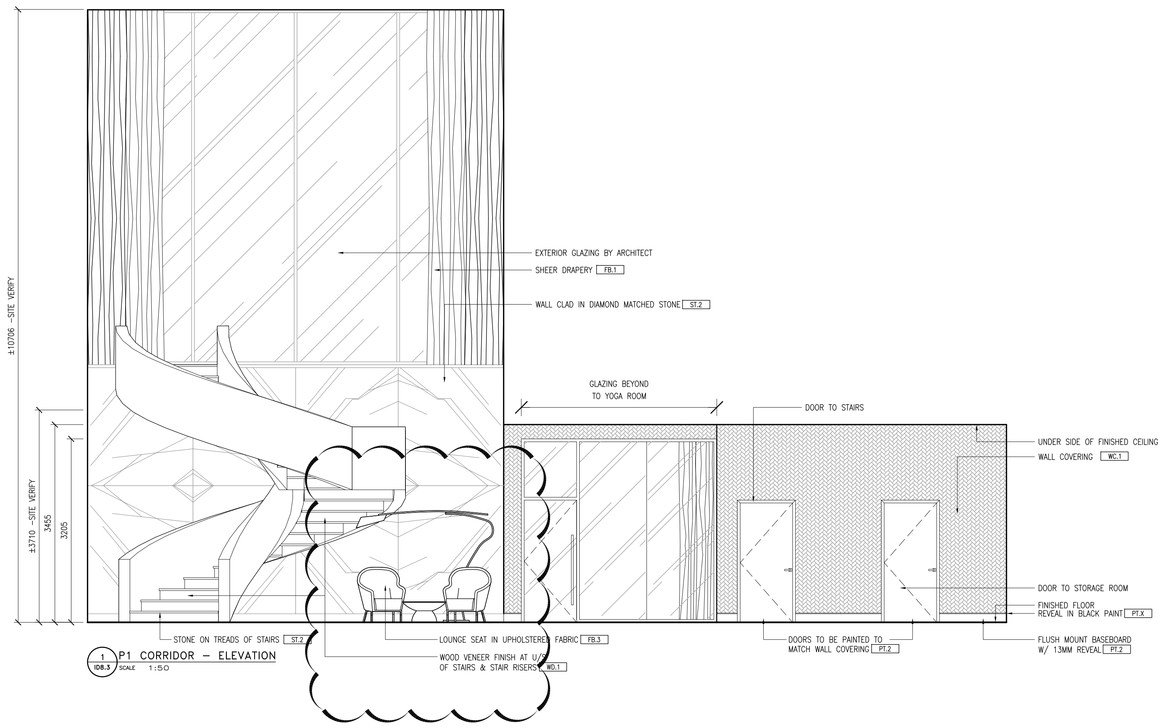

1 ID8.1 P1 CORRIDOR – ELEVATION
SCALE 1:50

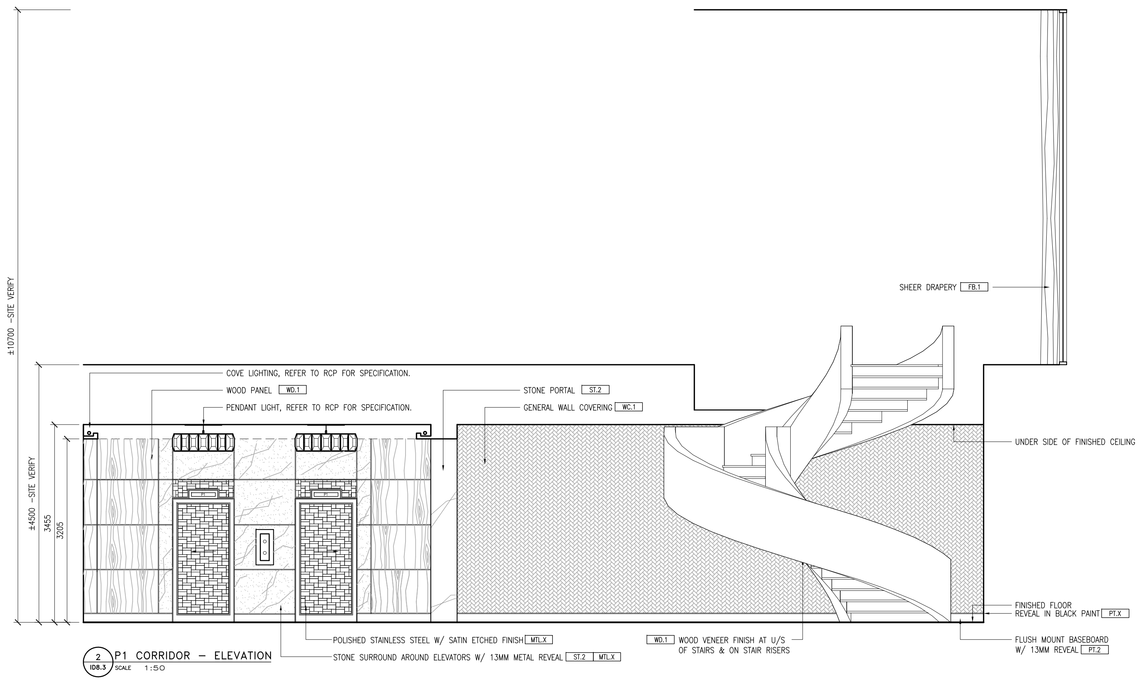

2 ID8.1 P1 CORRIDOR – ELEVATION
SCALE 1:50

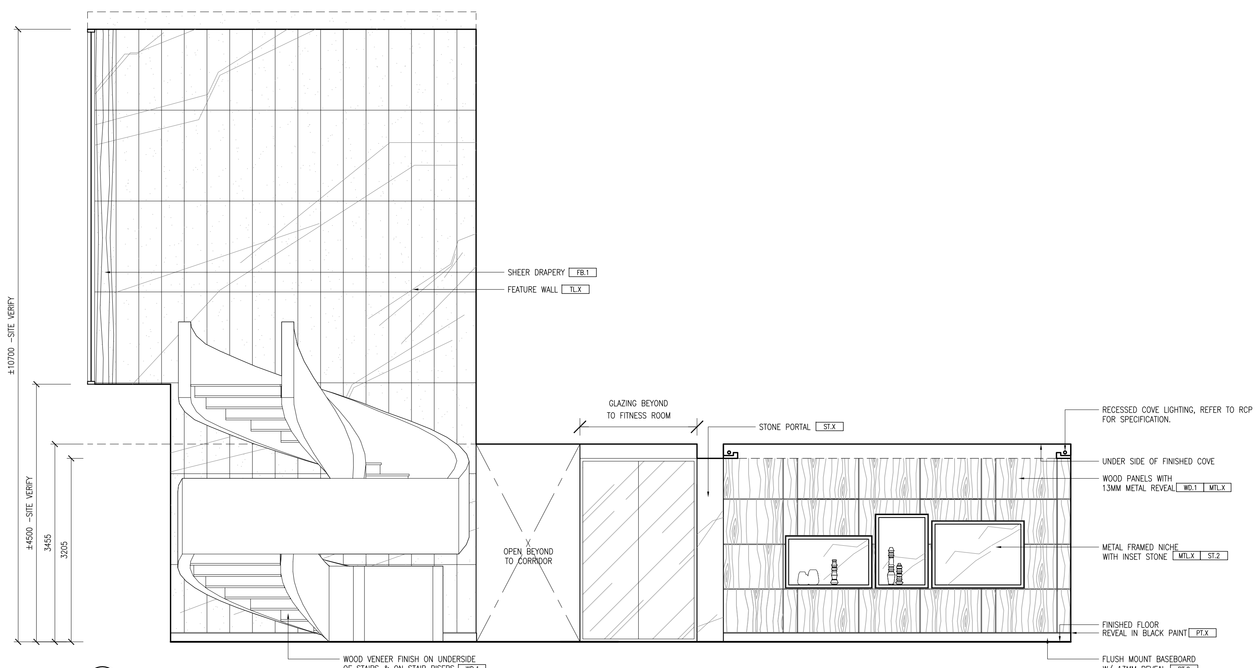

3 ID8.1 P1 CORRIDOR – ELEVATION
SCALE 1:50

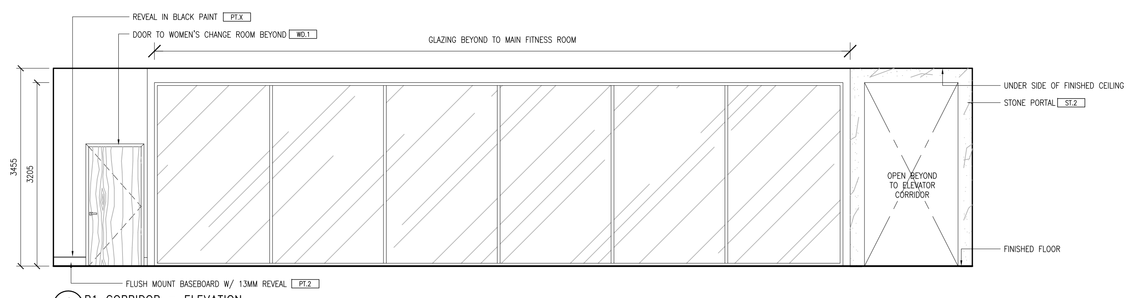

4 ID8.1 P1 CORRIDOR – ELEVATION
SCALE 1:50

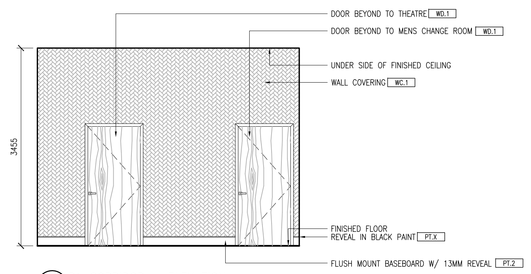

5 ID8.1 P1 CORRIDOR – ELEVATION
SCALE 1:50

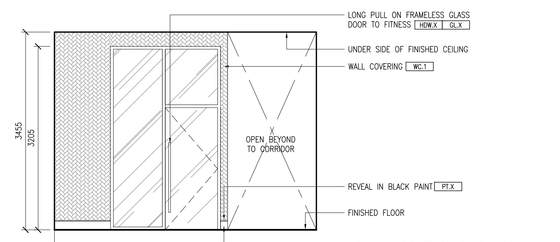

6 ID8.1 P1 CORRIDOR – ELEVATION
SCALE 1:50

Notes:

1. CONTRACTOR AND ALL SUB-TRADES SHALL VERIFY ALL SITE DIMENSIONS, ALL DRAWINGS, DETAILS AND SPECIFICATIONS AND REPORT ANY DISCREPANCIES TO THE INTERIOR DESIGNERS IN WRITING FOR APPROVAL BEFORE PROCEEDING WITH THE WORK.

2. CONTRACTOR AND SUB-CONTRACTORS, BEFORE PROCEEDING WITH WORK, MUST SUBMIT ALL NECESSARY SAMPLES FOR APPROVAL OF QUALITY AND FINISH TO THE INTERIOR DESIGNER.

3. CONTRACTOR MUST COMPLY WITH THE CONTRACT DOCUMENTS, PERFORMANCE REQUIREMENTS, APPLICABLE CODES AND REGULATIONS.

4. ALL DRAWINGS AND WRITTEN MATERIAL HEREIN CONSTITUTES THE ORIGINAL AND UNPUBLISHED WORK OF " II BY IV DESIGN ASSOCIATES INC. " , AND MAY NOT BE DUPLICATED, USED OR DISCLOSED WITHOUT PRIOR WRITTEN CONSENT OF " II BY IV DESIGN ASSOCIATES INC. "

5. DRAWINGS NOT TO BE SCALED

Issue:

01 ISSUED FOR COORDINATION	YR.MO.DA
-	-
-	-
-	-
-	-
-	-
-	-
-	-
-	-
-	-
-	-
-	-
-	-

Client Logo / Address

Project Logo / Address

77 MOWAT AVENUE, SUITE 109
TORONTO, ONTARIO M6K 3E3 – CANADA
T + 1 416 531 2224

12 DESBROSSES STREET
NEW YORK, NEW YORK 10013 – USA
T + 1 212 392 4952

II BY IV DESIGN

Drawing Title:

ELEVATIONS

Our Project Number:
XXXXXX

Designed By: DM,KR,XX
Detailed By: DM,KR,XX

Drawing Number:

ID8.1

P1 - YOGA, SPIN, FITNESS & THEATRE ROOM

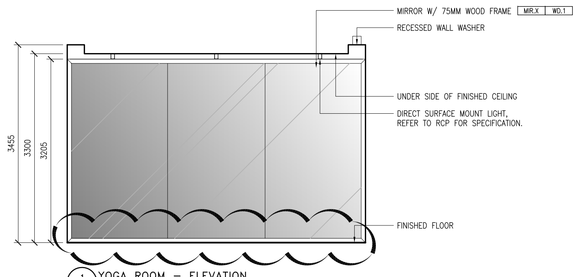

1 ID8.3 SCALE 1:50 YOGA ROOM – ELEVATION

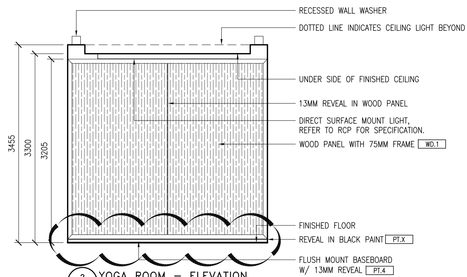

2 ID8.3 SCALE 1:50 YOGA ROOM – ELEVATION

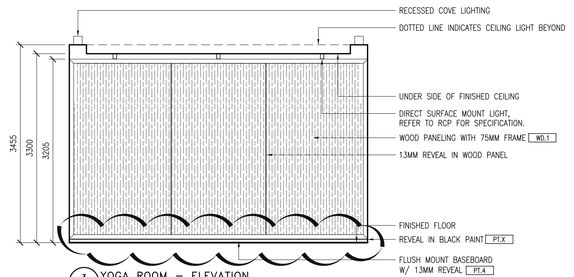

3 ID8.3 SCALE 1:50 YOGA ROOM – ELEVATION

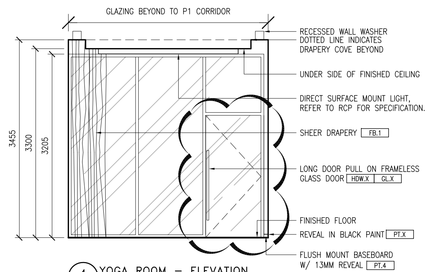

4 ID8.3 SCALE 1:50 YOGA ROOM – ELEVATION

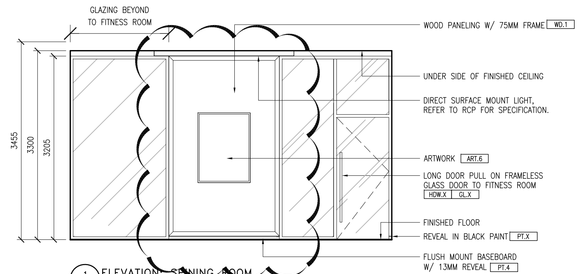

1 ID8.3 SCALE 1:50 ELEVATION: SPINING ROOM

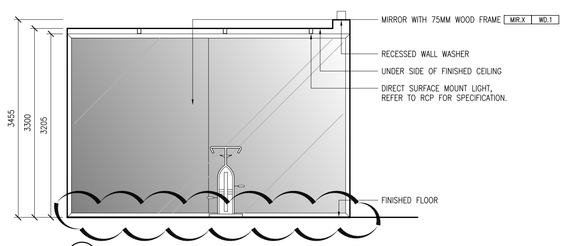

2 ID8.3 SCALE 1:50 ELEVATION: SPINING ROOM

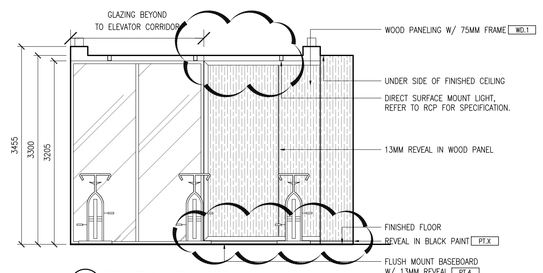

3 ID8.3 SCALE 1:50 ELEVATION: SPINING ROOM

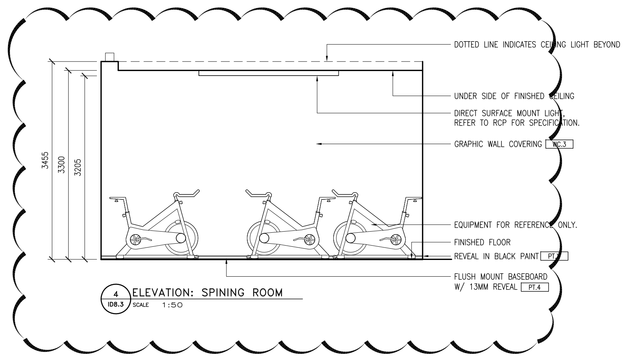

4 ID8.3 SCALE 1:50 ELEVATION: SPINING ROOM

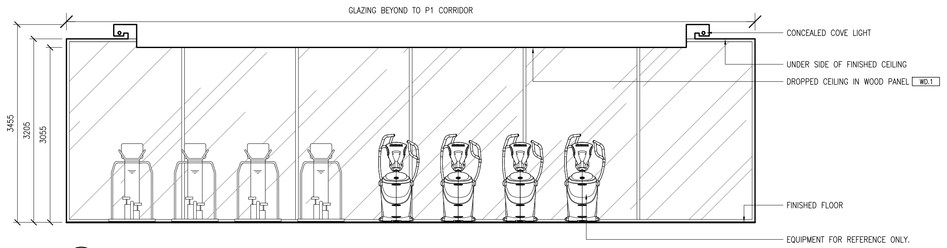

1 ID8.3 SCALE 1:50 FITNESS ROOM – ELEVATION

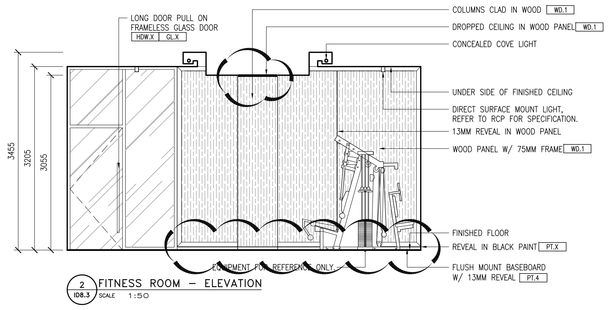

2 ID8.3 SCALE 1:50 FITNESS ROOM – ELEVATION

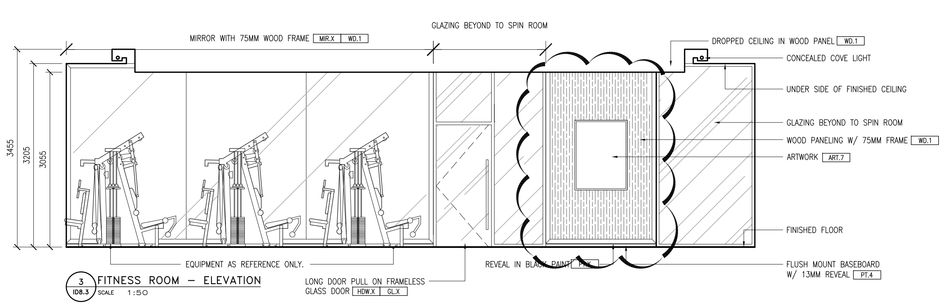

3 ID8.3 SCALE 1:50 FITNESS ROOM – ELEVATION

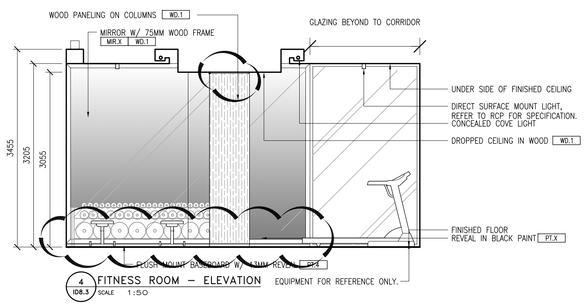

4 ID8.3 SCALE 1:50 FITNESS ROOM – ELEVATION

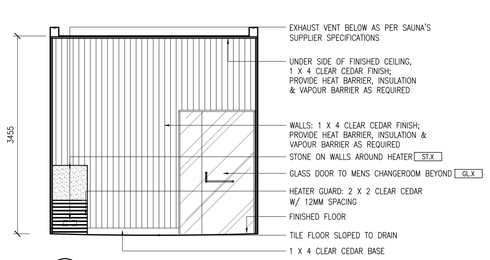

1 ID8.3 SCALE 1:50 STEAM ROOM – ELEVATION

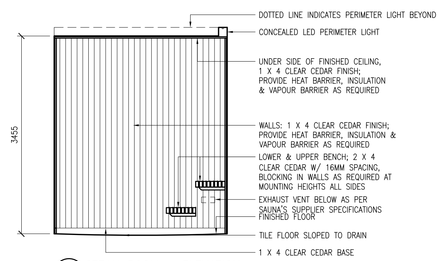

2 ID8.3 SCALE 1:50 STEAM ROOM – ELEVATION

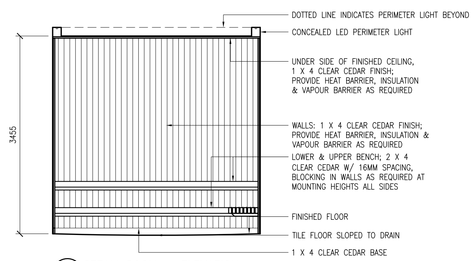

3 ID8.3 SCALE 1:50 STEAM ROOM – ELEVATION

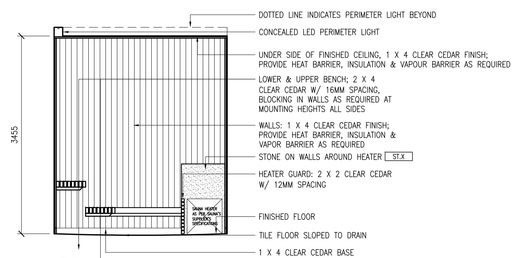

4 ID8.3 SCALE 1:50 STEAM ROOM – ELEVATION

Notes:

1. CONTRACTOR AND ALL SUB-TRADES SHALL VERIFY ALL SITE DIMENSIONS, ALL DRAWINGS, DETAILS AND SPECIFICATIONS AND REPORT ANY DISCREPANCIES TO THE INTERIOR DESIGNERS IN WRITING FOR APPROVAL BEFORE PROCEEDING WITH THE WORK.

2. CONTRACTOR AND SUB-CONTRACTORS, BEFORE PROCEEDING WITH WORK, MUST SUBMIT ALL NECESSARY SAMPLES FOR APPROVAL OF QUALITY AND FINISH TO THE INTERIOR DESIGNER.

3. CONTRACTOR MUST COMPLY WITH THE CONTRACT DOCUMENTS, PERFORMANCE REQUIREMENTS, APPLICABLE CODES AND REGULATIONS.

4. ALL DRAWINGS AND WRITTEN MATERIAL HEREIN CONSTITUTES THE ORIGINAL AND UNPUBLISHED WORK OF " II BY IV DESIGN ASSOCIATES INC. ", AND MAY NOT BE DUPLICATED, USED OR DISCLOSED WITHOUT PRIOR WRITTEN CONSENT OF " II BY IV DESIGN ASSOCIATES INC. "

5. DRAWINGS NOT TO BE SCALED

Issue:

01 ISSUED FOR COORDINATION	YR.MO.DA
.	-
.	-
.	-
.	-
.	-
.	-
.	-
.	-
.	-
.	-
.	-
.	-

Client Logo / Address

Project Logo / Address

77 MOWAT AVENUE, SUITE 109
TORONTO, ONTARIO M6K 3E3 – CANADA
T + 1 416 531 2224
12 DESBROSSES STREET
NEW YORK, NEW YORK 10013 – USA
T + 1 212 392 4952

II BY IV DESIGN

Drawing Title:

ELEVATIONS

Our Project Number:
XXXXX

Designed By: DM.KR.XX
Detailed By: DM.KR.XX

Drawing Number:

ID8.1