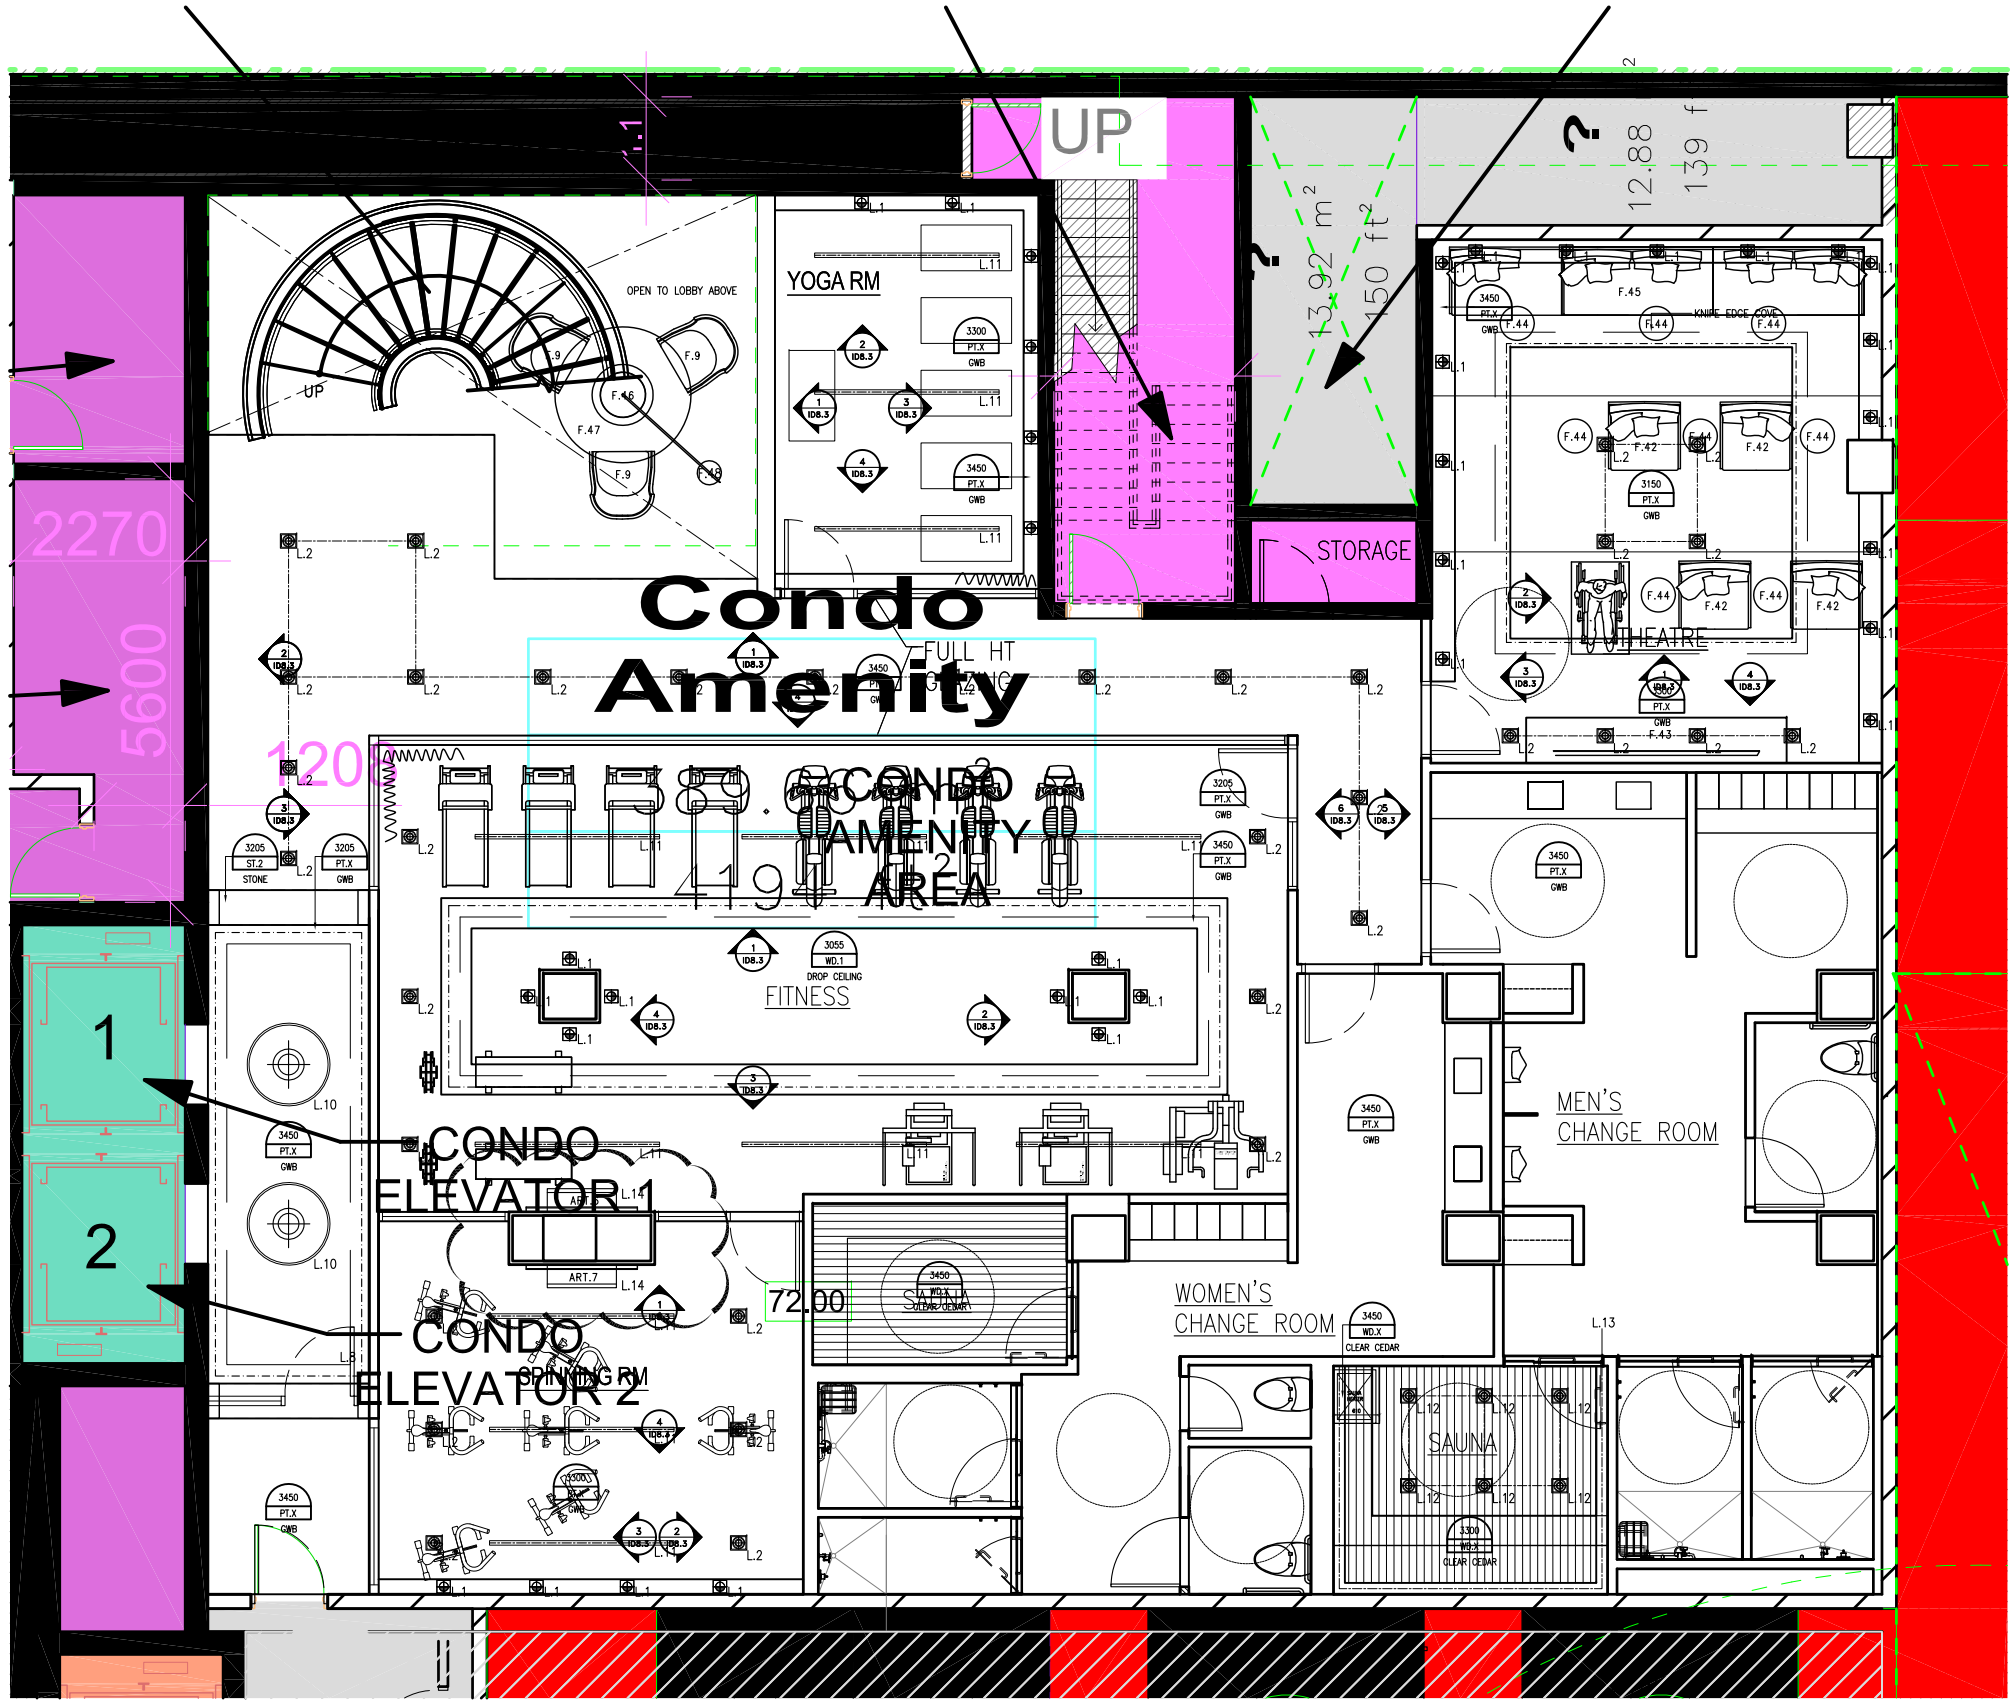

client: Tridel - R3 + R4 Amenity | **scale:** 1:100 | **date:** September 5, 2014 | **title:** P1 Amenity Reflected Ceiling Plan |

77 MOWAT AVENUE, SUITE 109
TORONTO, ONTARIO M6K 3E3 – CANADA
T + 1 416 531 2224

12 DESBROSSES STREET
NEW YORK, NEW YORK 10013 – USA
T + 1 212 392 4952

II BY IV DESIGN