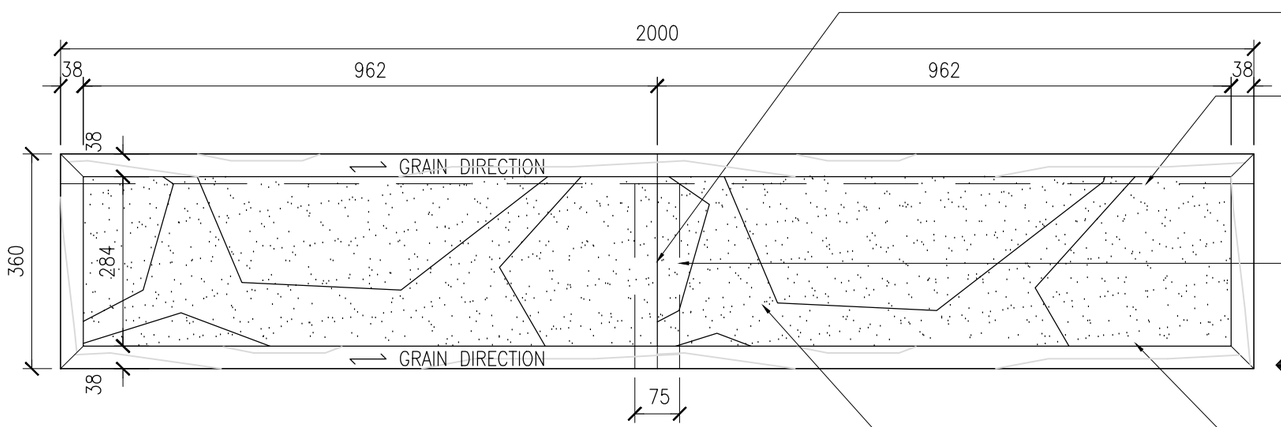


1 D3.03.0 PLAN SCALE 1:10

3 D3.03.0

TIGHT SEAM LINE

DASHED LINE INDICATES STRUCTURE BELOW. ALL VISIBLE SURFACES TO BE BLACK STAINED WHITE OAK TO MATCH DESIGNER'S SAMPLE

DASHED LINE INDICATES CENTERED BASE FRAME BELOW

4 D3.03.0 TYP.

CONSOLE TOP EDGE TO BE BLACK STAINED WHITE OAK TO MATCH DESIGNER'S SAMPLE


RECESSED 20MM THK. STONE TOP TO SIT PROUD OF WOOD TOP BY 10 MM.
L1 WEST LOBBY STONE: CIOT, BLUE CANYON, POLISHED
L1 EAST LOBBY STONE: OLYMPIA TILE, ELEGANT BLACK, BRUSHED

CONSOLE TOP EDGE TO BE BLACK STAINED WHITE OAK TO MATCH DESIGNER'S SAMPLE

CONSOLE CENTRAL LEG AND STRUCTURE TO BE BLACK STAINED WHITE OAK TO MATCH DESIGNER'S SAMPLE

20MM CONTINUOUS CHAMFER AT BOTTOM EDGE OF CONSOLE LEG ALL VISIBLE SURFACES TO BE FINISHED

FINISHED FLOOR

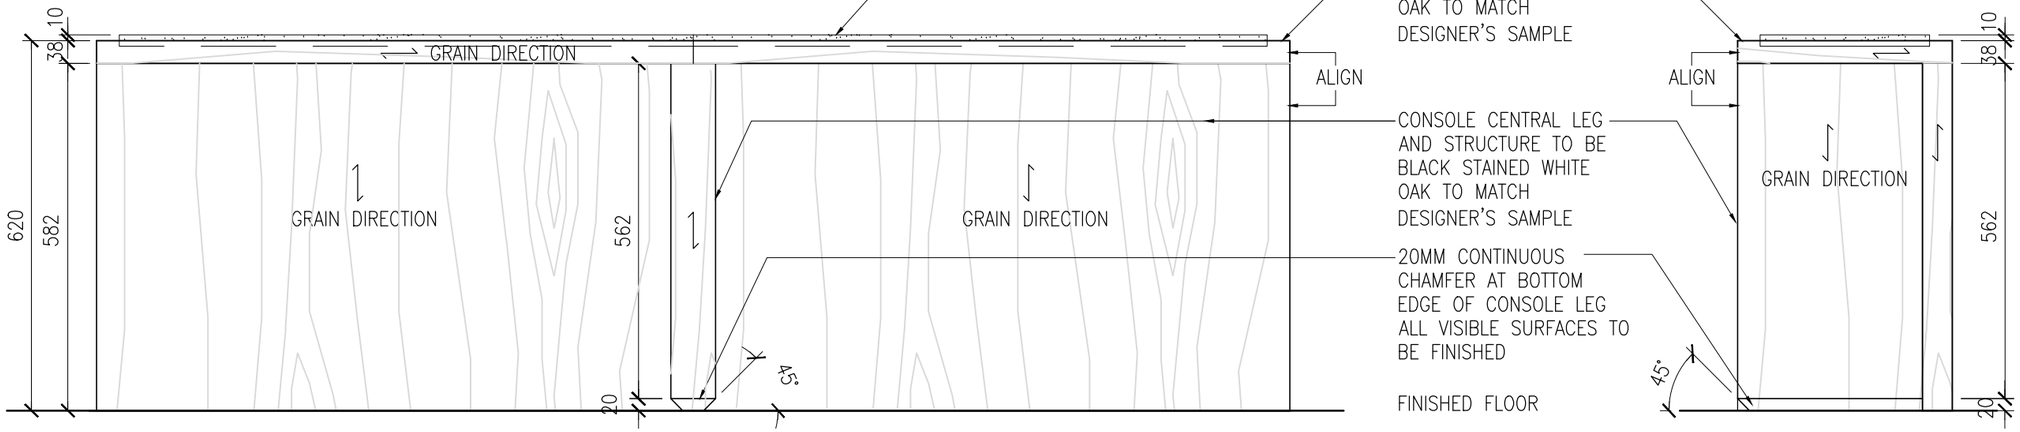

3 D3.03.0 ELEVATION SCALE 1:10

4 D3.03.0 ELEVATION SCALE 1:10



2 D3.03.0 REFERENCE IMAGE SCALE N.T.S

Quantity	2

Notes:

1. FABRICATOR TO CONFIRM QUANTITIES OF FIXTURES WITH CLIENT PRIOR TO FABRICATION
2. PROVIDE SHOP DRAWINGS FOR DESIGNER'S REVIEW AND APPROVAL PRIOR TO FABRICATION
3. FABRICATOR TO ENSURE STRUCTURAL STABILITY OF UNIT
4. FABRICATOR TO EXECUTE DESIGN IN THE MOST COST EFFECTIVE MANNER
5. FABRICATOR TO PROVIDE FINISH SAMPLES FOR DESIGNER'S REVIEW AND APPROVAL PRIOR TO FABRICATION.
6. ALL EXPOSED EDGES TO BE FINISHED TO MATCH SURFACE (POLISHED OR BRUSHED).

Notes:

1. CONTRACTOR AND ALL SUB-TRADES SHALL VERIFY ALL SITE DIMENSIONS, ALL DRAWINGS, DETAILS AND SPECIFICATIONS AND REPORT ANY DISCREPANCIES TO THE INTERIOR DESIGNERS IN WRITING FOR APPROVAL BEFORE PROCEEDING WITH THE WORK.

2. CONTRACTOR AND SUB-CONTRACTORS, BEFORE PROCEEDING WITH WORK, MUST SUBMIT ALL NECESSARY SAMPLES FOR APPROVAL OF QUALITY AND FINISH TO THE INTERIOR DESIGNER.

3. CONTRACTOR MUST COMPLY WITH THE CONTRACT DOCUMENTS, PERFORMANCE REQUIREMENTS, APPLICABLE CODES AND REGULATIONS.

4. ALL DRAWINGS AND WRITTEN MATERIAL HEREIN CONSTITUTES THE ORIGINAL AND UNPUBLISHED WORK OF " II BY IV DESIGN ASSOCIATES INC. " , AND MAY NOT BE DUPLICATED, USED OR DISCLOSED WITHOUT PRIOR WRITTEN CONSENT OF " II BY IV DESIGN ASSOCIATES INC. "

5. DRAWINGS NOT TO BE SCALED

Issue:

11 SITE INSTRUCTION #01	17.07.18
-	-
-	-
-	-
-	-
-	-
-	-
-	-
-	-
-	-
-	-
-	-
-	-

Hines TRIDEL

AQUAVISTA AT BAYSIDE TORONTO

255 QUEEN'S QUAY EAST, TORONTO ONTARIO

77 MOWAT AVENUE, SUITE 109
TORONTO, ONTARIO M6K 3E3 – CANADA
T + 1 416 531 2224

12 DESBROSSES STREET
NEW YORK, NEW YORK 10013 – USA
T + 1 212 392 4952

II BY IV DESIGN

Drawing Title:

L1 WEST & EAST LOBBY
F.4 - CONSOLE

Our Project Number:
14008

Designed By:	Detailed By:
DM,KR, XX	DM,KR, XX,XX

Drawing Number:

D3.03.0