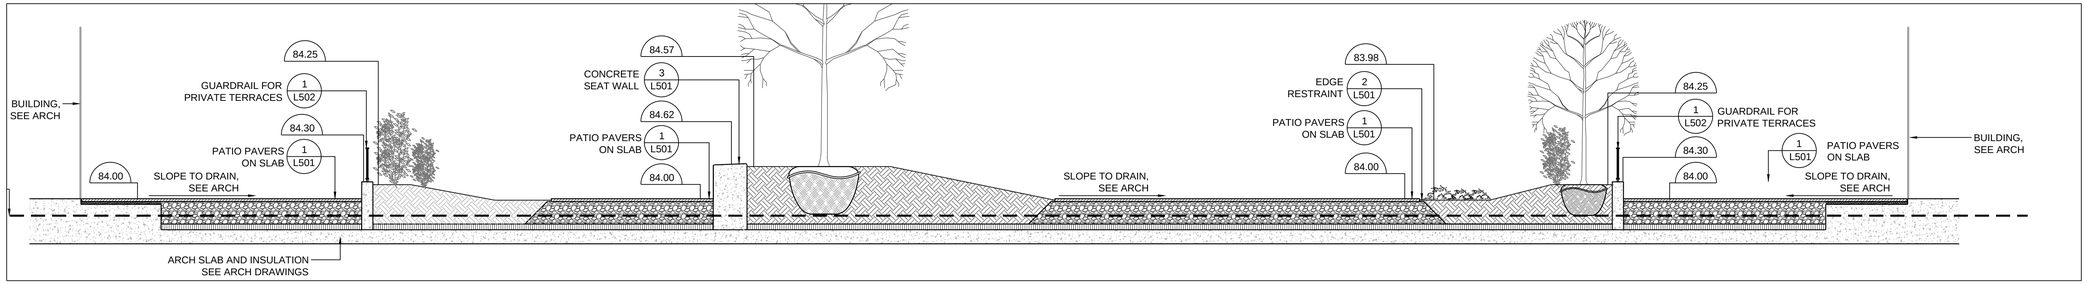

1 AMENITY TERRACE: SECTION 1
SCALE: 1 : 50

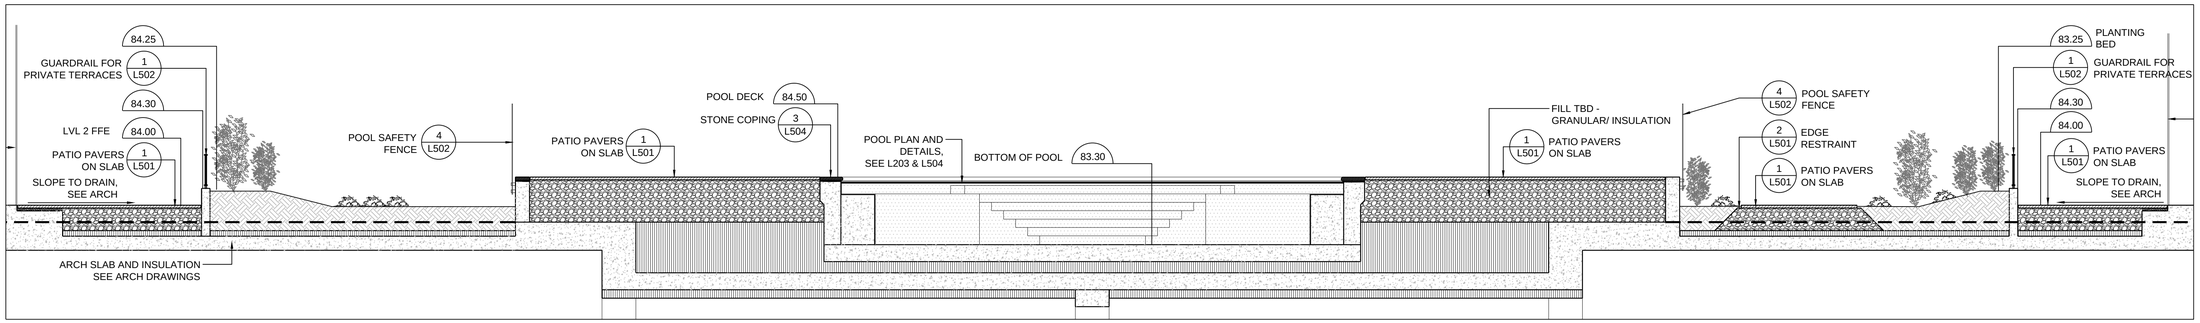

2 AMENITY TERRACE - SECTION 2
SCALE: 1 : 50

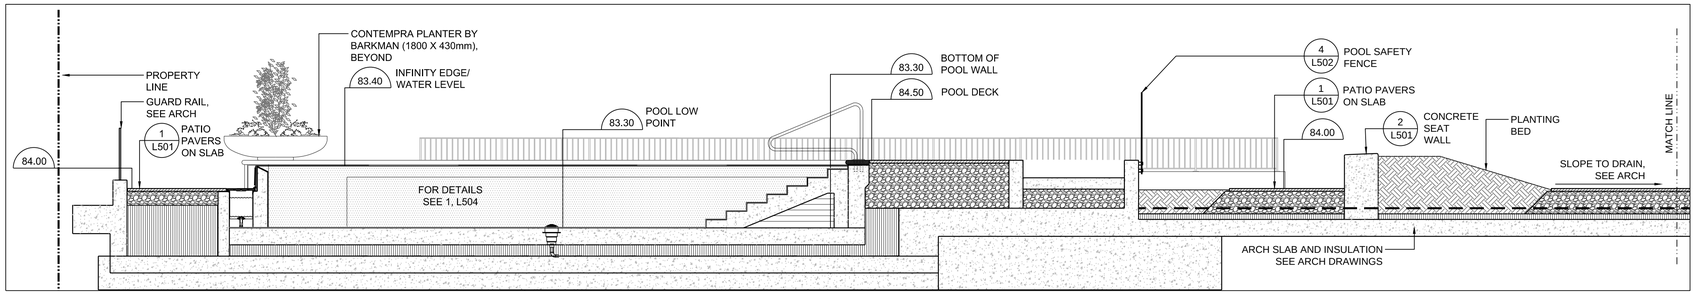

3A AMENITY TERRACE - SECTION 3
SCALE: 1 : 50

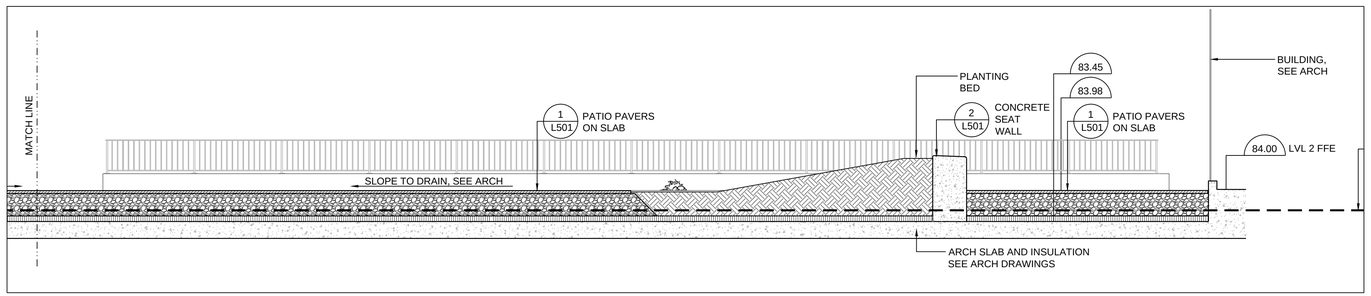

3B AMENITY TERRACE - SECTION 3
SCALE: 1 : 50

Contractor Must Check And Verify All Dimensions On The Job.

Do Not Scale The Drawings.

All Drawings, Specifications And Related Documents Are The Copyright Of The Architect And Must Be Returned Upon Request.

Reproduction Of Drawings, Specifications And Related Documents In Part Or Whole Is Forbidden Without The Architects Written Permission.

This Drawing Is Not To Be Used For Construction Until Signed By The Architect.

Date:

Janet Rosenberg & Studio
Landscape Architecture and Urban Design
t 416 656 6665 f 416 656 5756 www.jrstudio.ca
148 Kenwood Avenue, Toronto Ontario M6C 2S3 Canada

No.:	Revision	Date
1.	Issued for Site Plan Approval to WT	15.01.30
2.	Issued for Site Plan Approval	15.03.04
3.	Waterfront Toronto SPA Submission #2	15.07.08
4.	Waterfront Toronto SPA Submission #3	15.08.25
5.	Issued for Formwork Tender	15.09.10

ONTARIO ASSOCIATION OF LANDSCAPE ARCHITECTS
JANET ROSENBERG
OALA
MEMBER

Drawing Title

Landscape Sections
Amenity Level
(2nd Floor)

Project

Hines TRIDEL

Aquavista

BAYSIDE, TORONTO

Scale: NTS

Drawn by: CP

Checked by: RB

Project No.: 14-117

Date: 06/03/14

Drawing No.: L-401