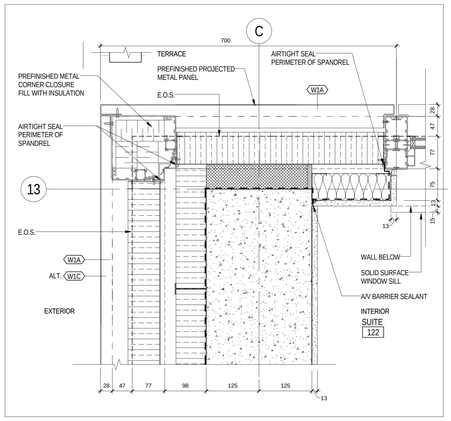

11 A 601 EXTERIOR CORNER 1 : 5

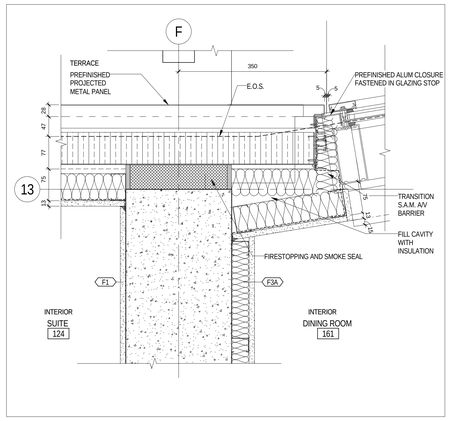

7 A 601 EXTERIOR WALL AT CURTAIN WALL CONNECTION 1 : 5

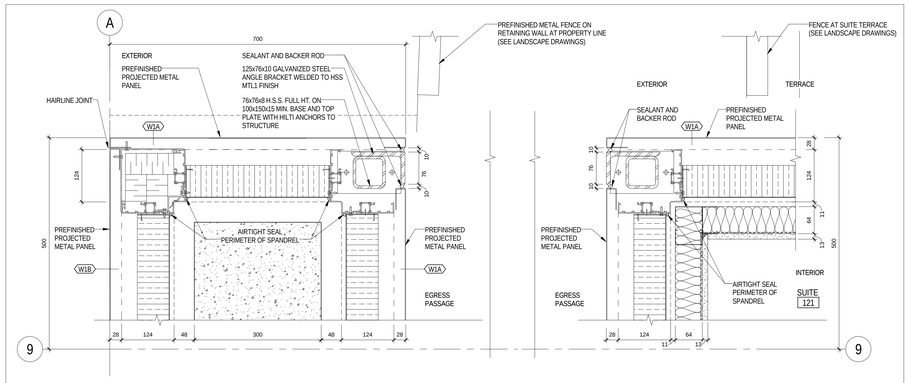

15 A 601 EXTERIOR EGRESS PASSAGE 1 : 5

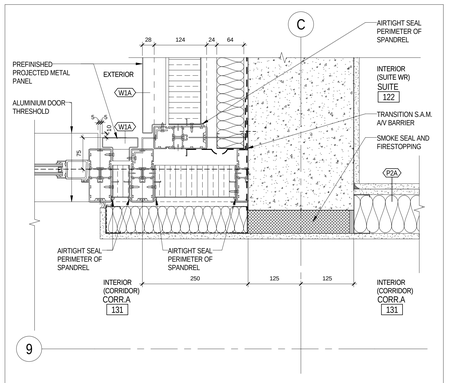

10 A 601 EXTERIOR CORNER 1 : 5

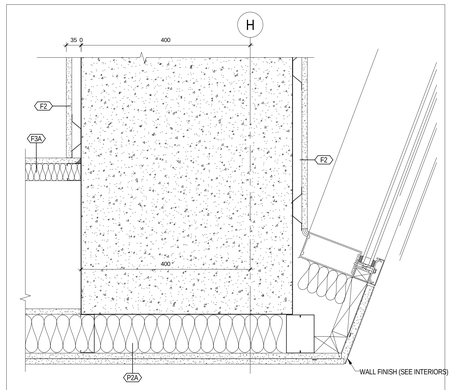

6 A 601 RESIDENTIAL LOBBY - AT AMENITY/PARTY ROOM 1 : 5

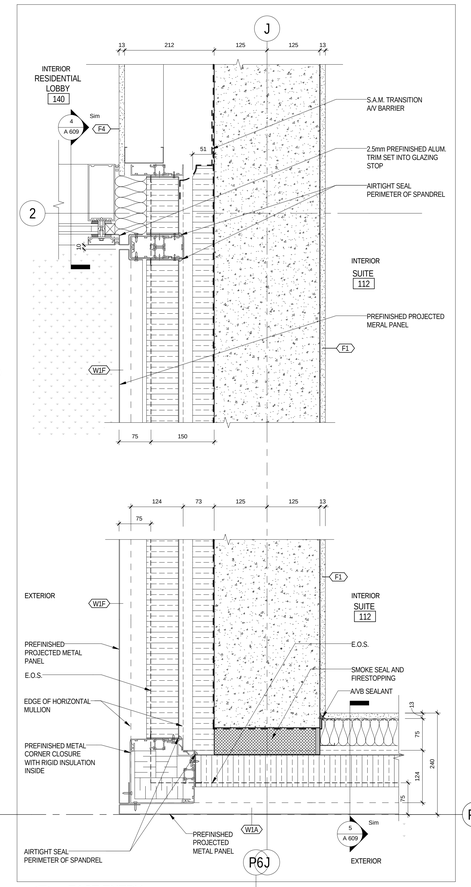

2 A 601 EAST ENTRY 1 : 5

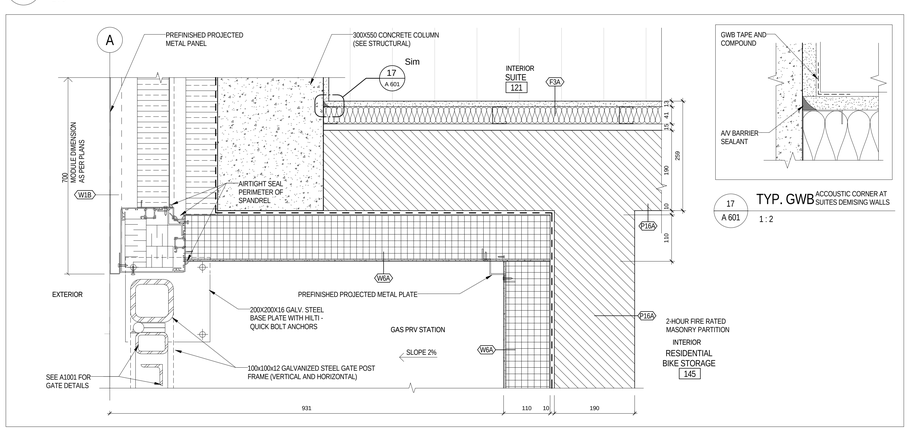

14 A 601 GAS PRV STATION 1 : 5

17 A 601 TYP. GWB ACCOUSTIC CORNER AT SUITES DEMSING WALLS 1 : 2

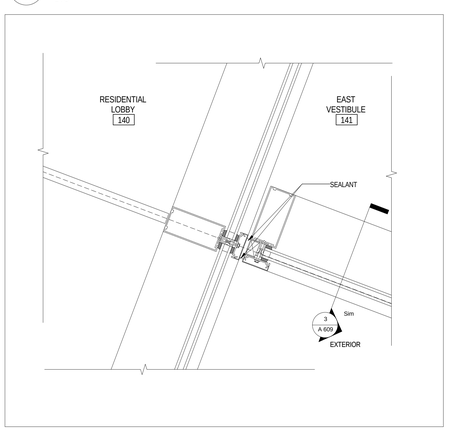

9 A 601 EAST VESTIBULE - CORNER DETAIL 1 : 5

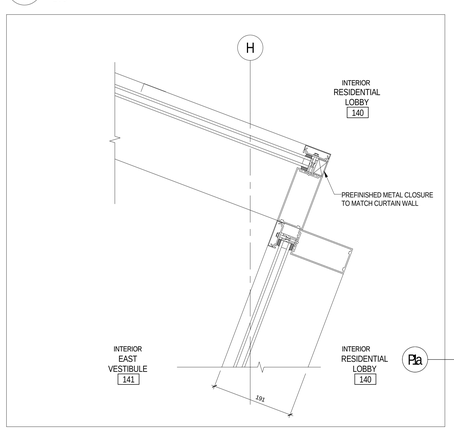

5 A 601 EAST VESTIBULE - CORNER DETAIL 1 : 5

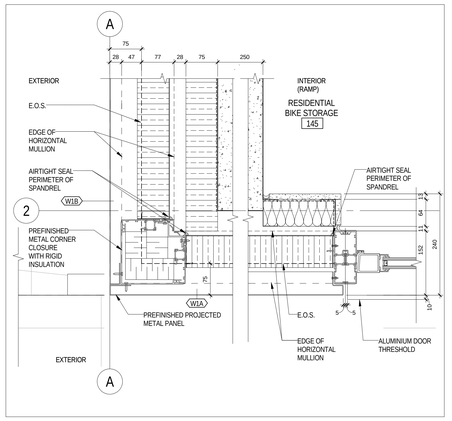

13 A 601 BIKE STORAGE 1 : 5

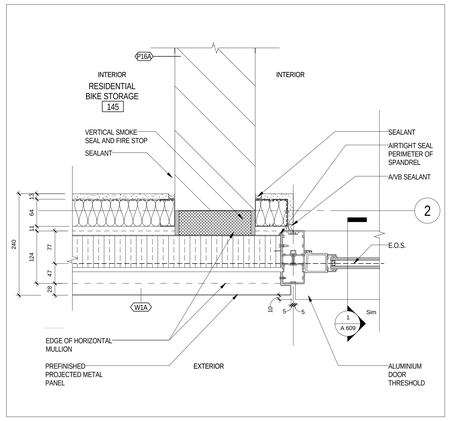

12 A 601 EXTERIOR DETAIL - AT STAIR A 1 : 5

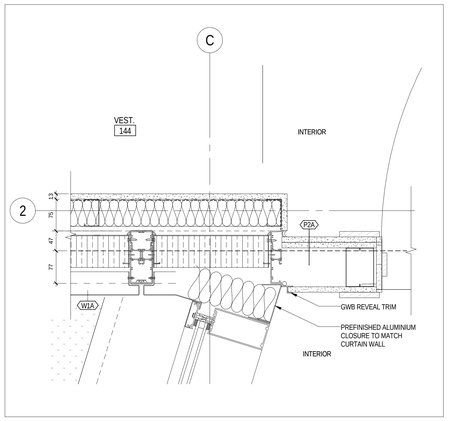

8 A 601 EXTERIOR DETAIL - AT AMENITY / FITNESS 1 : 5

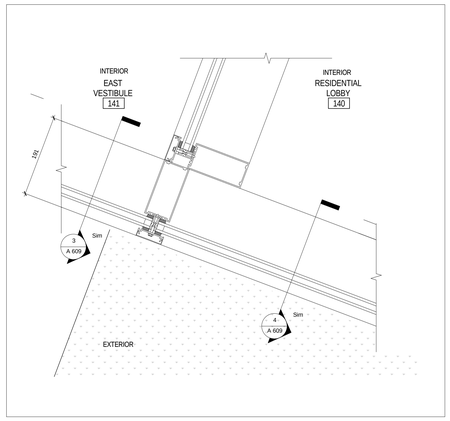

4 A 601 EAST VESTIBULE - CORNER DETAIL 1 : 5

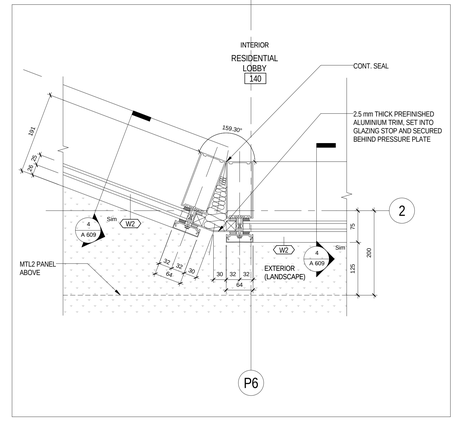

1 A 601 RESIDENTIAL LOBBY - CORNER DETAIL AT EAST ENTRY 1 : 5

All drawings, specifications, related documents and design are the property of Teeple Architects Inc. and shall be used only for the project shown. Reproduction of the drawings, specifications, related documents and design in whole or in part is strictly forbidden without the architect's written consent.

This drawing, as an instrument of service, is provided by and is the property of Teeple Architects Inc. and shall be used only for the project shown. Reproduction of this drawing in whole or in part is forbidden. The contractor is responsible for the coordination and verification of all dimensions contained hereon and all measurements and conditions on the job site. Any discrepancies found in the drawings shall be brought to the architect's attention in writing prior to the commencement of any work.

DO NOT SCALE THIS DRAWING

This drawing shall not be used for construction purposes unless countersigned

Teeple Architects Inc.

SQ
SPADINA QUEEN
TRIDEL®

METRIC SCALE DRAWING

FIRST FLOOR ELEV. +93.60m

No.	ISSUED / REVISED FOR:	DATE:
1	Issued for Tender	2014-09-22
2	Issued for ASI 03	2015-05-04
3	Issued for Tender	2015-05-05
4	Issued for ASI 04	2015-06-17
5	Issued for Drywall Tender	2015-08-19

SQ ALEXANDRA PARK - BLOCK 11
38 CAMERON ST., TORONTO, ONTARIO M5T 2H2

project no: 12-115
scale: As indicated
drawn by: Author
reviewed by: Checker
date: 2014-09-22

Teeple Architects
5 CAMERON STREET TORONTO, ONTARIO
416-599-0554 TEL M5T 2H2 FAX 416-599-7470

PLAN DETAILS - GROUND FLOOR

A 601