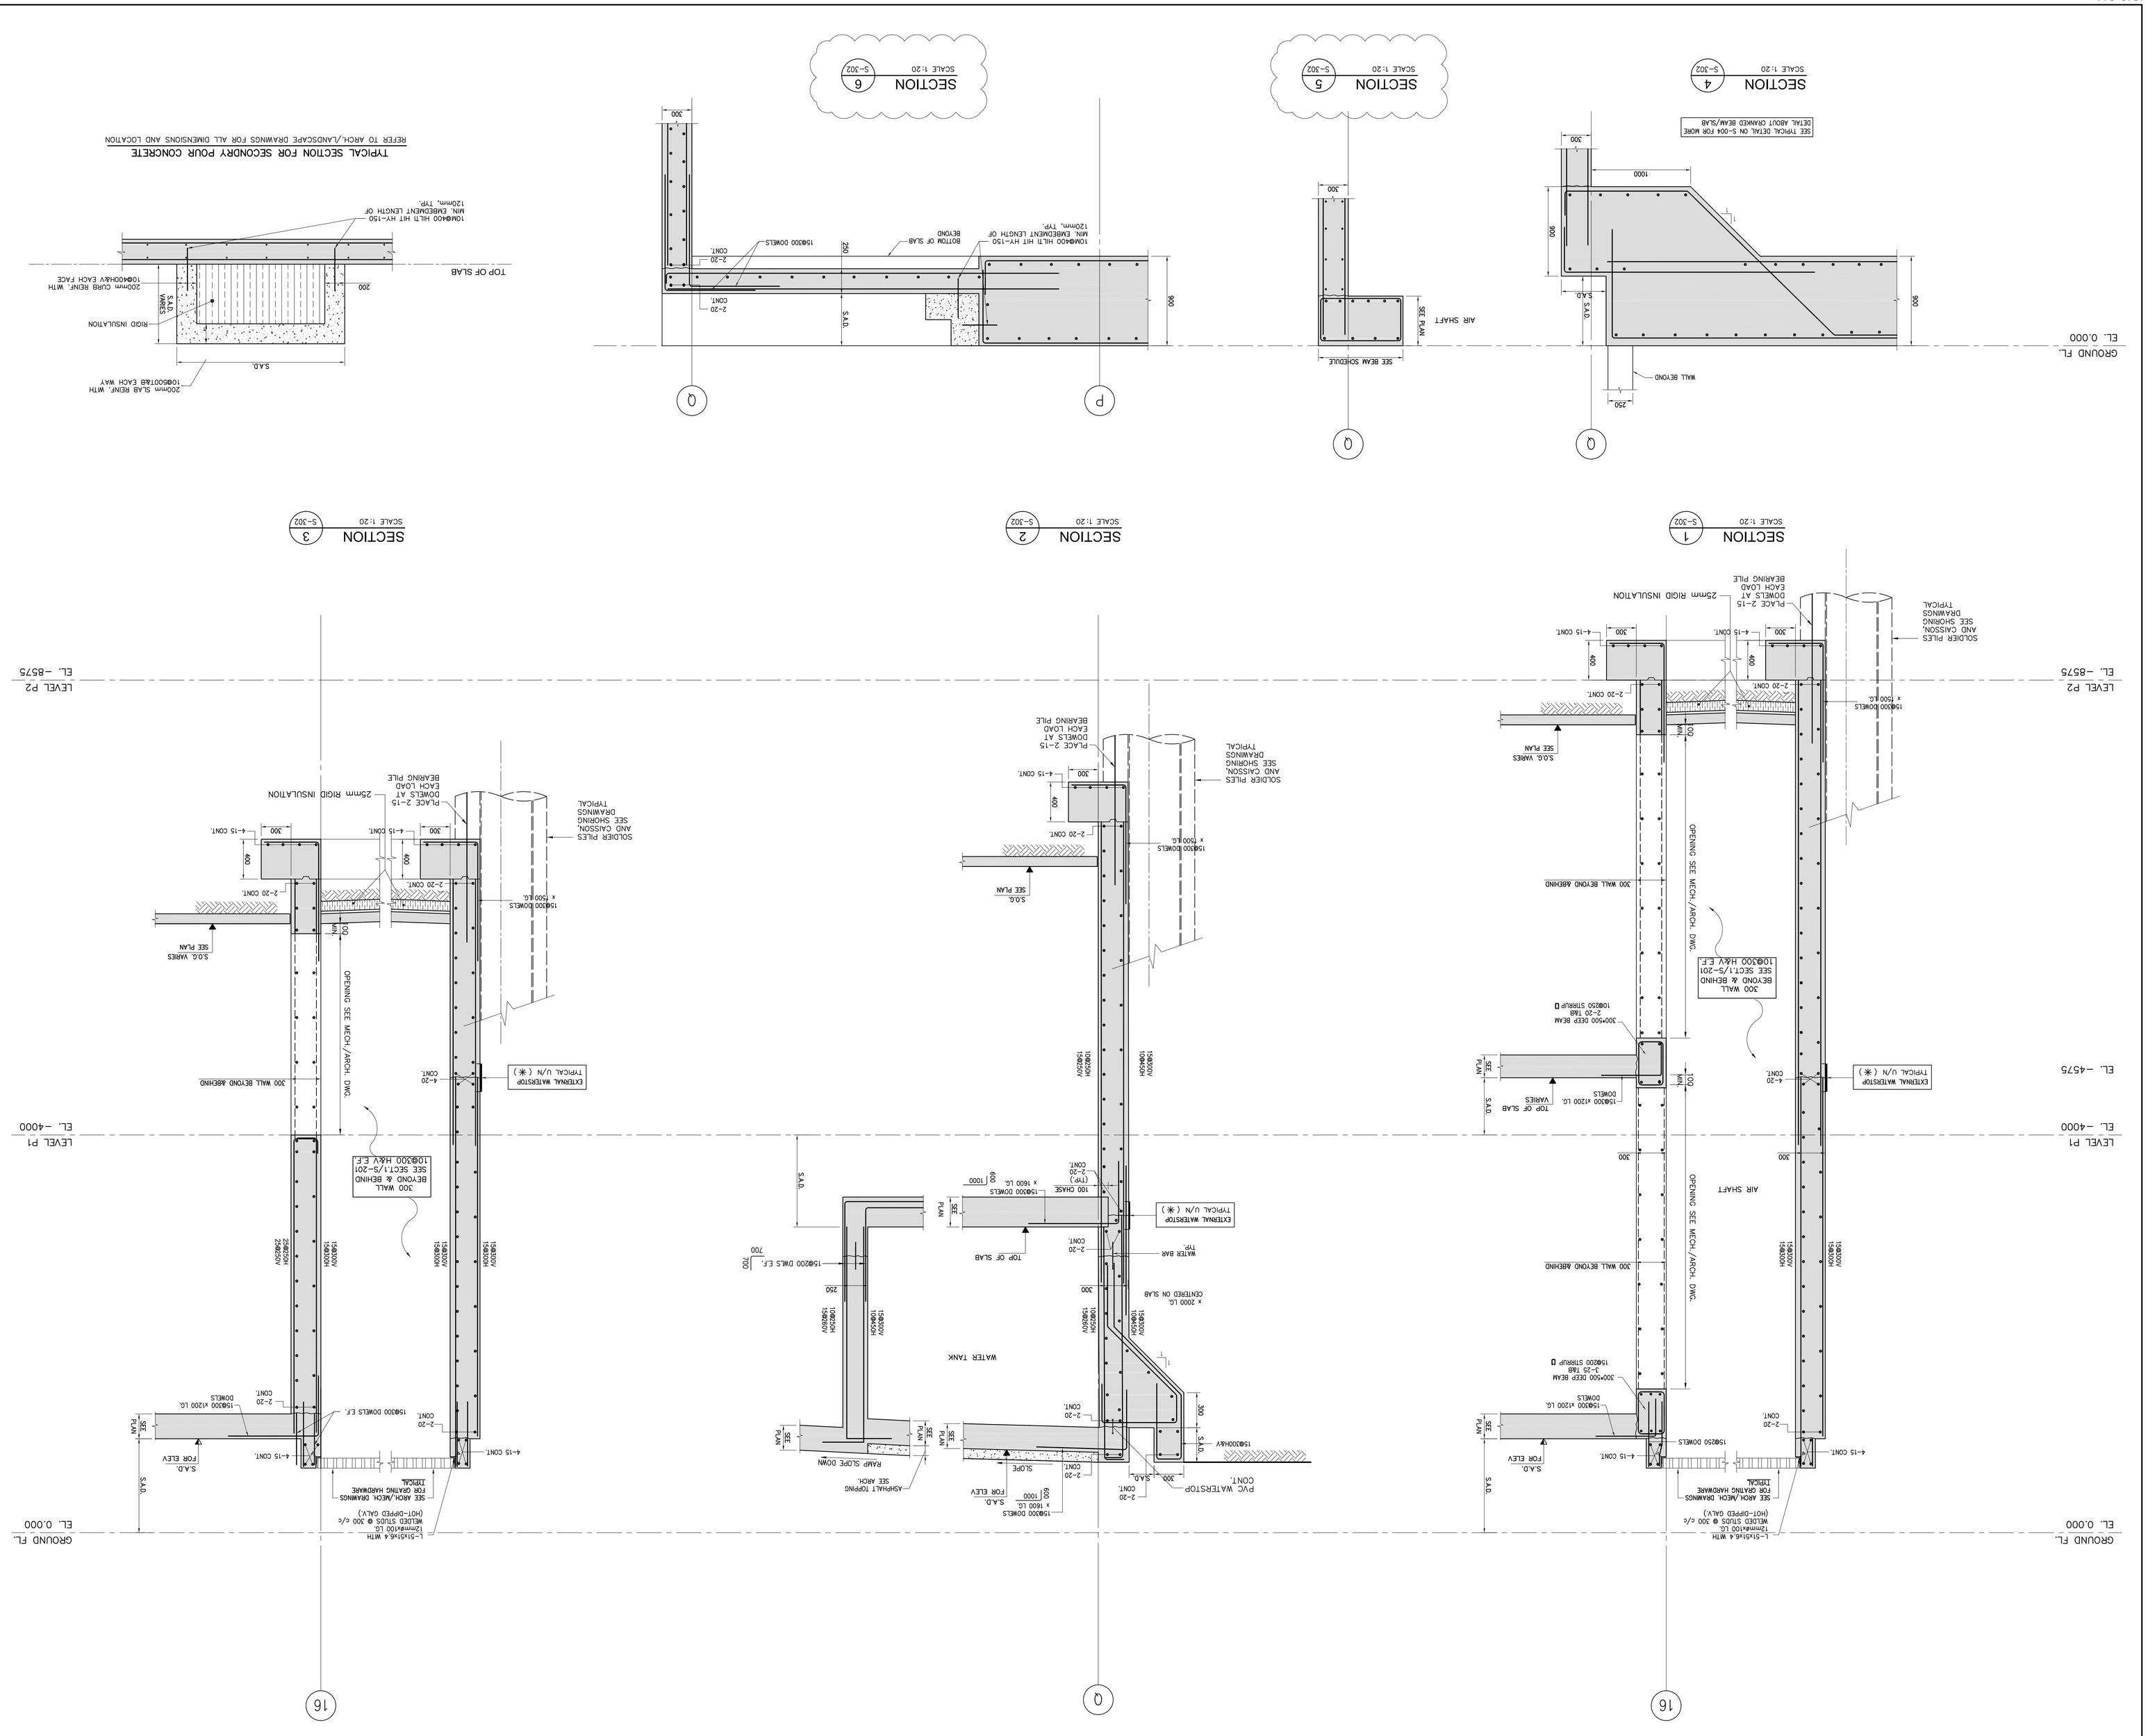

Jablonsky, Ast and Partners
CONSULTING ENGINEERS
1129 LESLIE STREET
DON MILLS ON, M3C 3K5
TEL. 416-447 7405
FAX 416-447 2771
E-mail: jap@ejtn.on.ca

P.F. AST
13015
LICENSED PROFESSIONAL ENGINEER
PROVINCE OF ONTARIO

FIRST FLOOR ELEV. 93.60m

No.	Issued / revised	date
1	ISSUED FOR PERMIT	2014-03-10
2	RE ISSUED FOR PERMIT	2014-07-14
3	RE ISSUED FOR PERMIT	2014-08-07
4	CONSTRUCTION REVIEW	2014-10-10
5	ISSUED FOR PERMIT TENDER	2014-04-07
6	RE ISSUED FOR PERMIT	2015-01-07
6	ISSUED FOR CONSTRUCTION	2015-03-14

ALEXANDRA PARK - BLOCK 11
TORONTO, ONTARIO

project no: 13015
scale: 1:25
drawn by: H.M.
reviewed by: HOUMAN
date issued: MARCH 2014