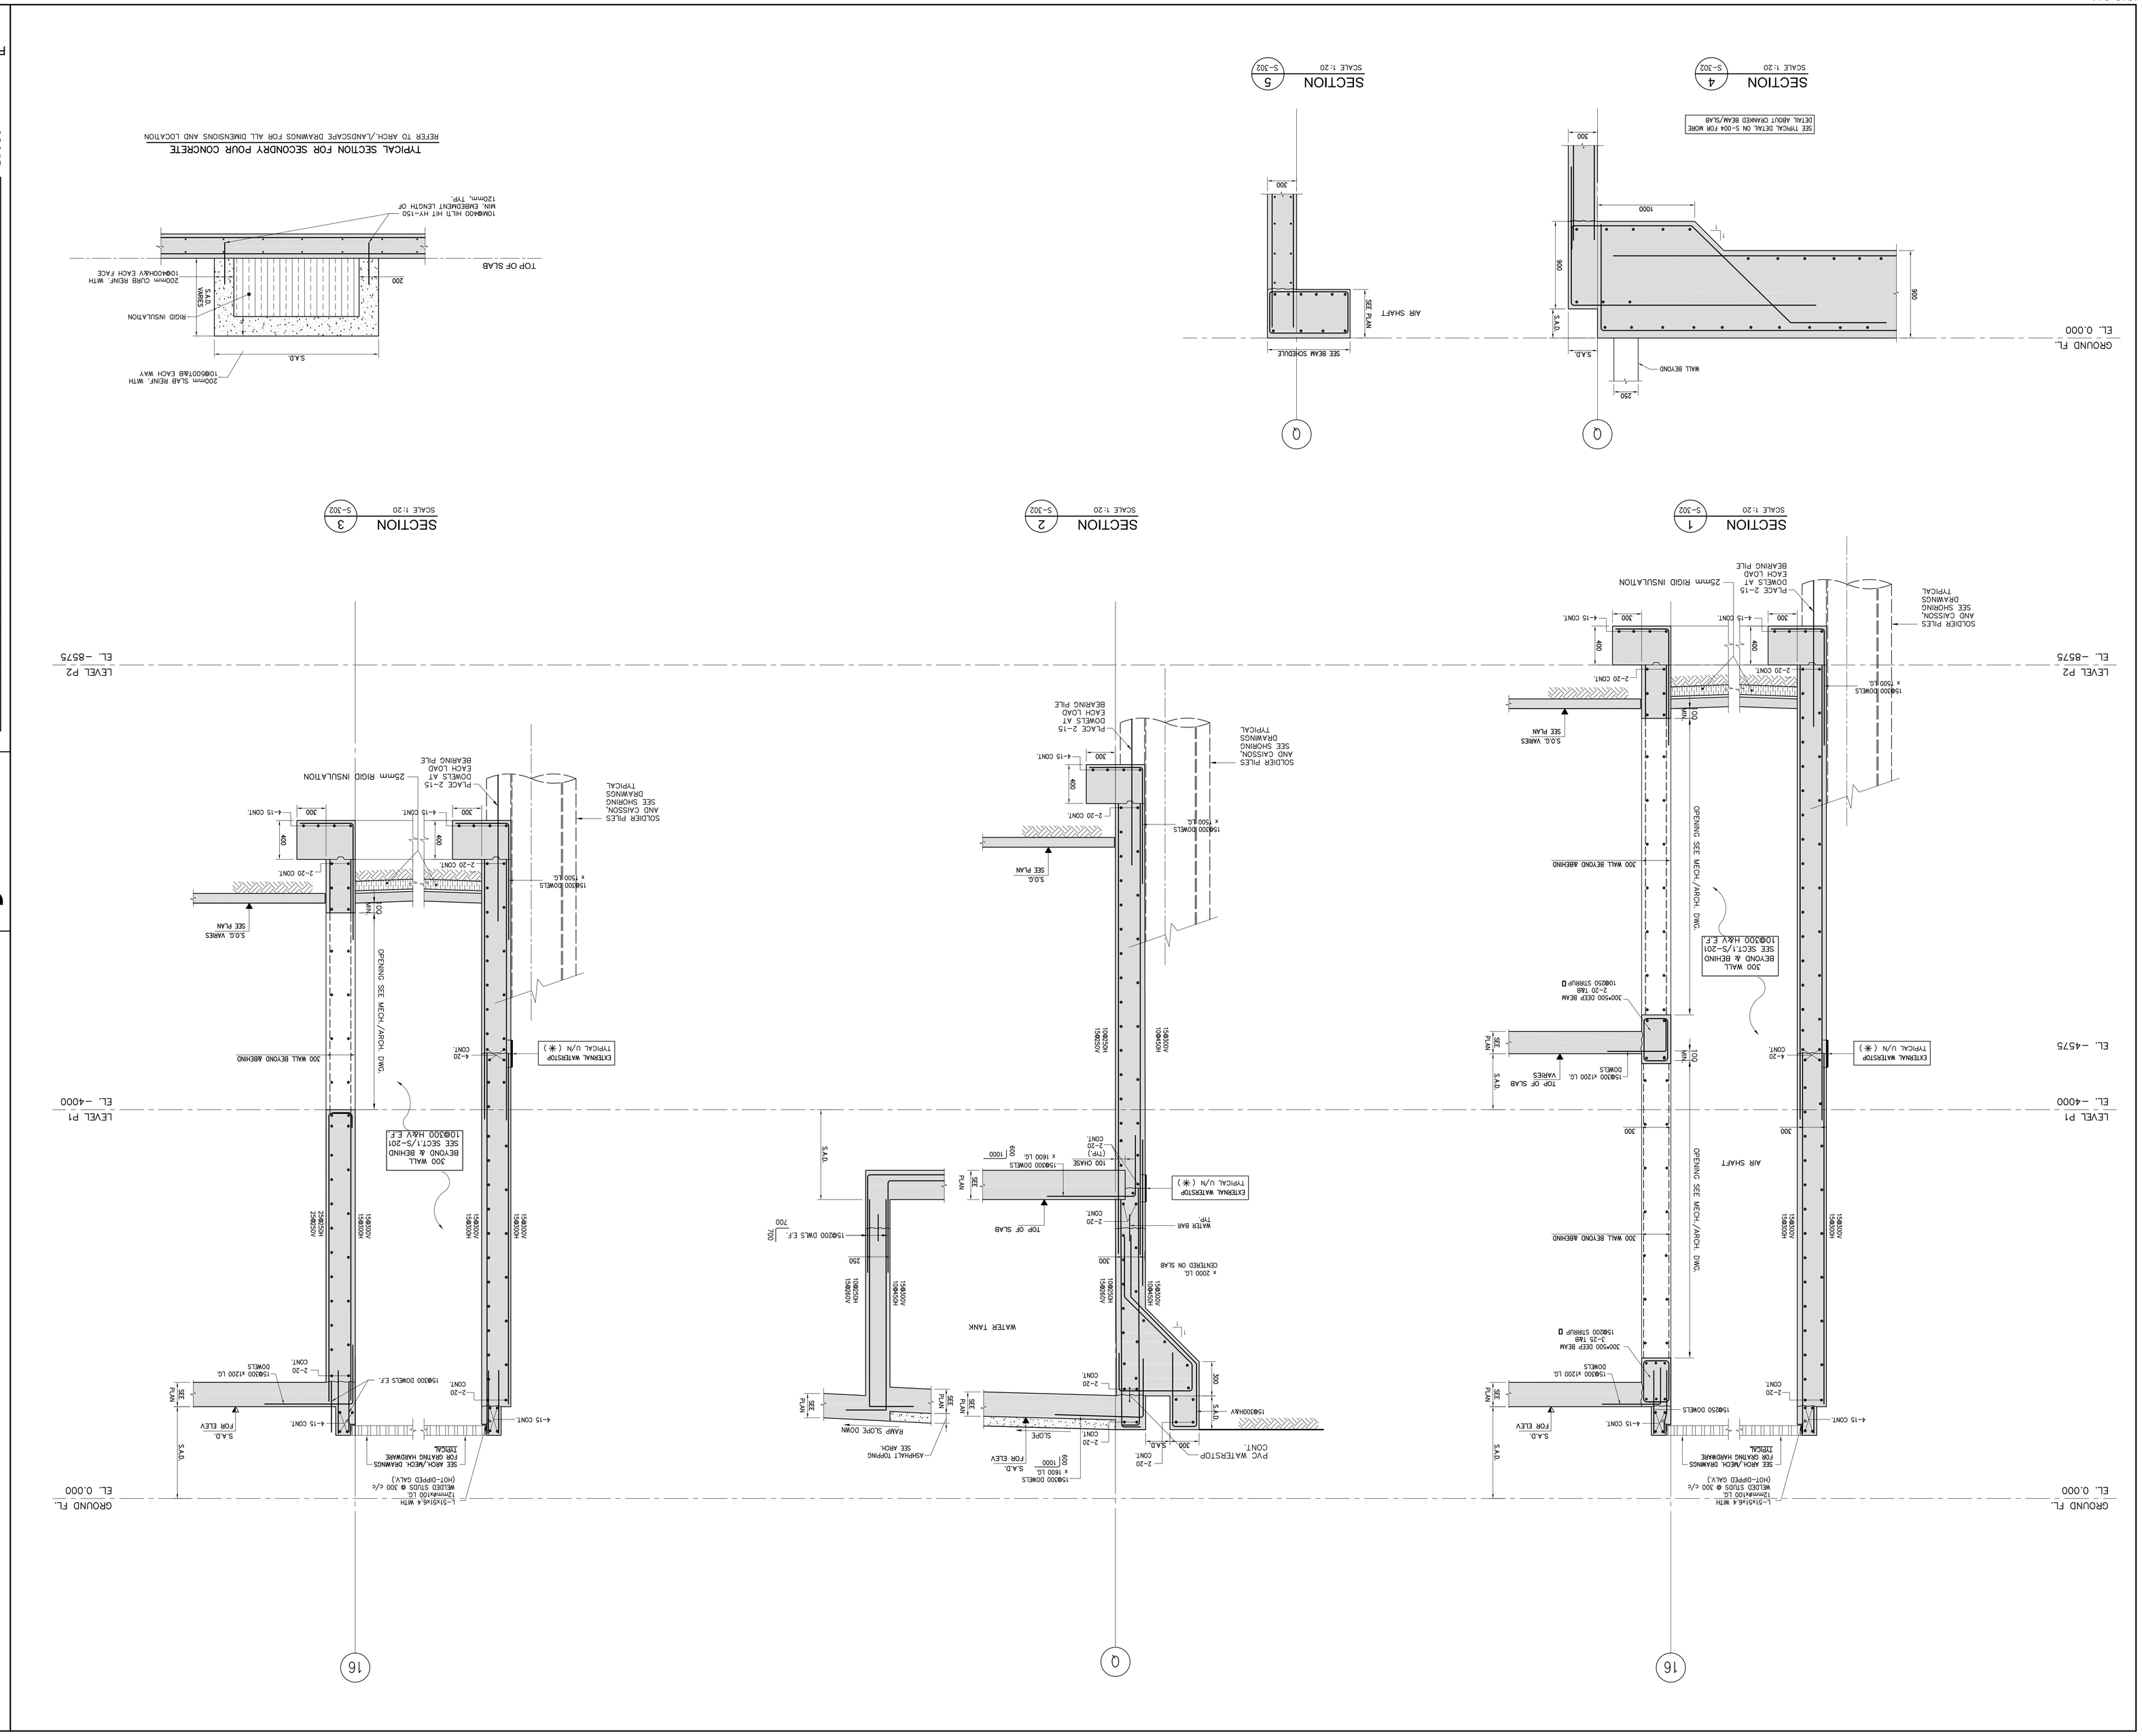

FOUNDATION SECTION

S-302

FIRST FLOOR ELEV. 93.60m

no.	Issued / revised	date
1	ISSUED FOR REPORT	2014-05-30
2	ISSUED FOR REPORT	2014-05-13
3	ISSUED FOR FORMING TENDER	2014-05-27
4	CONSTRUCTION REVIEW	2014-10-15
5	ISSUED FOR REPORT	2015-01-27
6	ISSUED FOR CONSTRUCTION	2015-03-16
7	UPDATED - PC	2015-04-20

ALEXANDRA PARK - BLOCK 11

TORONTO, ONTARIO

project no: 13015
scale: 1:25
drawn by: H.M.
reviewed by: H.P.
date started: MARCH 2014

Jablonsky, Ast and Partners
CONSULTING ENGINEERS
1129 LESLIE STREET
DON MILLS, ON, M3C 2K5
TEL: 416-447 7405
FAX 416-447 2771
E-mail: jap@astint.on.ca