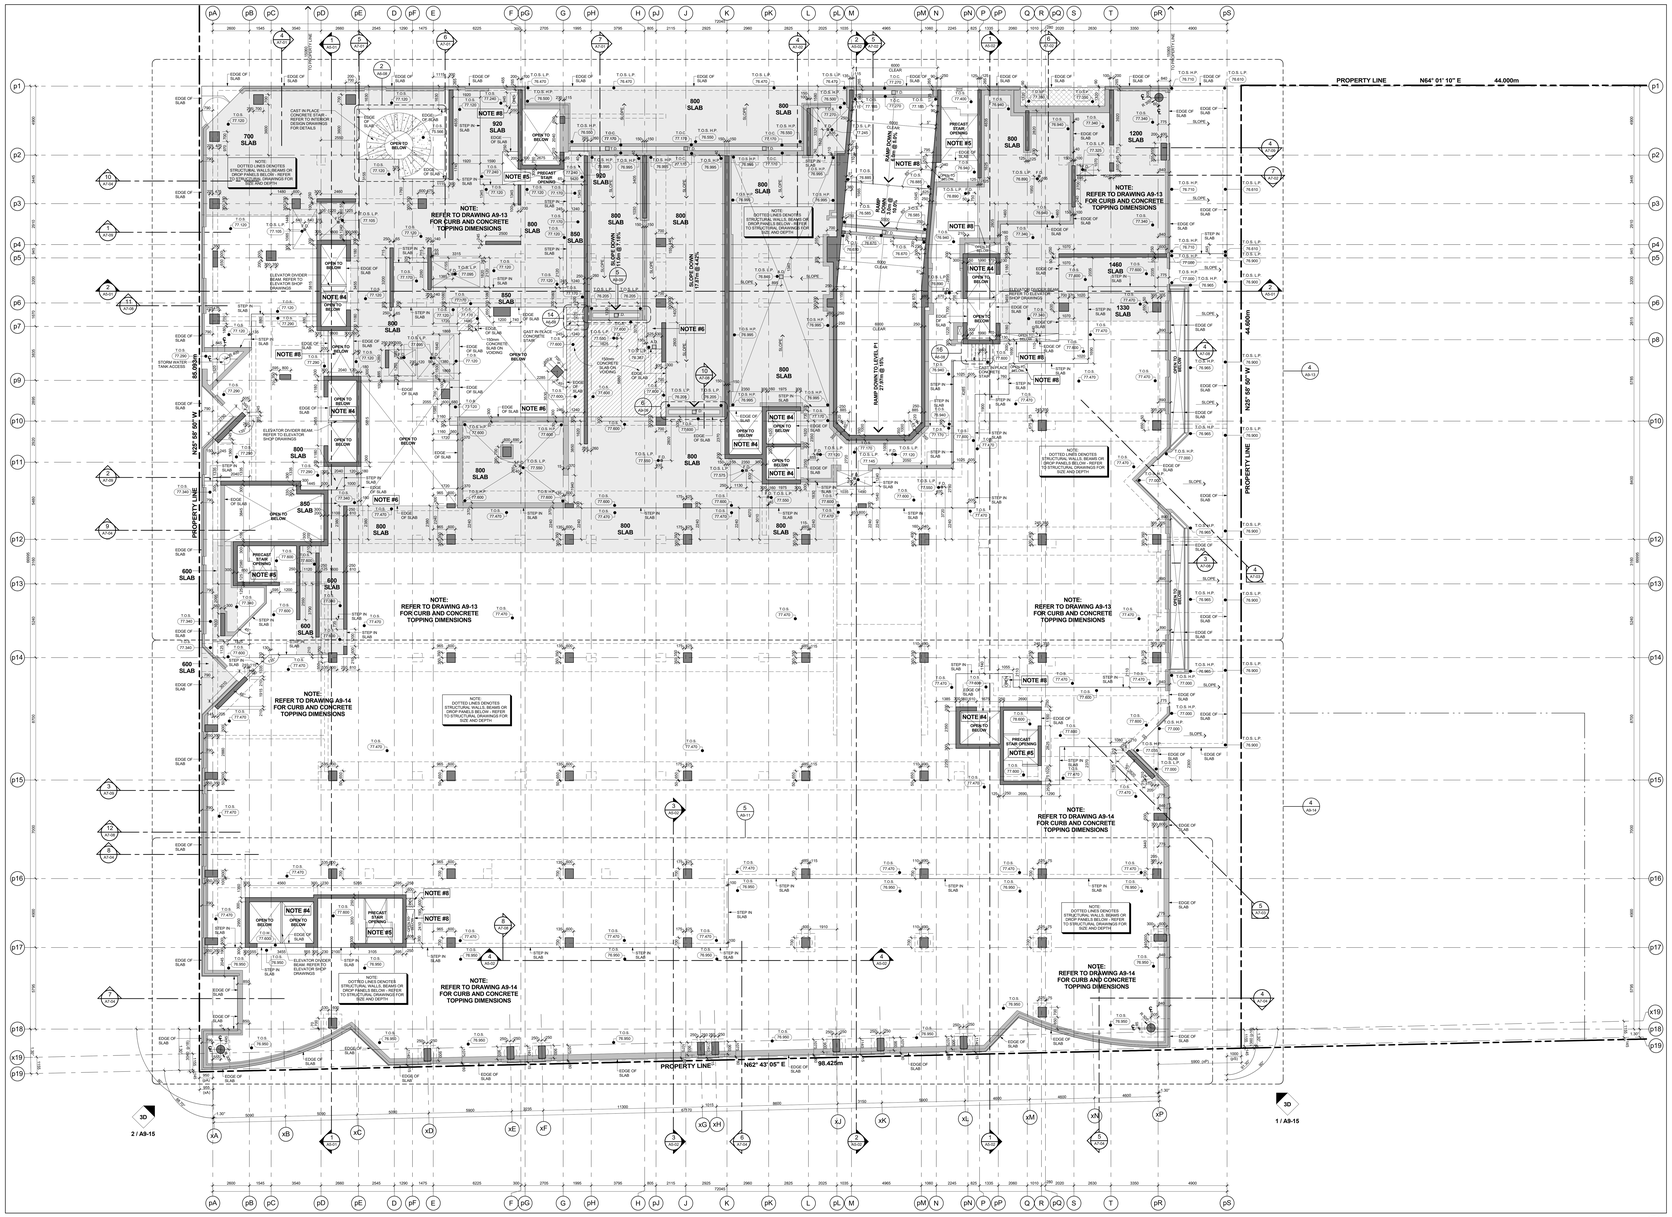
PROPERTY LINE N64° 01' 10" E 44.000m
PROPERTY LINE N62° 43' 05" E 98.425m
PROPERTY LINE N25° 58' 50" W 44.000m
PROPERTY LINE N25° 58' 50" W 85.750m
NOTE: REFER TO DRAWING A9-13 FOR CURB AND CONCRETE TOPPING DIMENSIONS
NOTE: REFER TO DRAWING A9-14 FOR CURB AND CONCRETE TOPPING DIMENSIONS
NOTE: DOTTED LINES DENOTES STRUCTURAL WALLS, BEAMS OR DROP PANELS BELOW - REFER TO STRUCTURAL DRAWINGS FOR SIZE AND DEPTH
700 SLAB
800 SLAB
850 SLAB
920 SLAB
1200 SLAB
1460 SLAB
1330 SLAB
600 SLAB
RAMP DOWN TO LEVEL P1 (11.0m @ 15%)
CAST IN PLACE CONCRETE STAIR - REFER TO INTERIOR 3 DRAWINGS FOR DETAILS
ELEVATOR DIVIDER BEAM - REFER TO ELEVATOR SHOP DRAWINGS
STORM WATER TANK ACCESS
PRECAST STAIR OPENING
NOTE #4 OPEN TO BELOW
NOTE #5 PRECAST STAIR OPENING
NOTE #6
NOTE #8
NOTE #9
NOTE