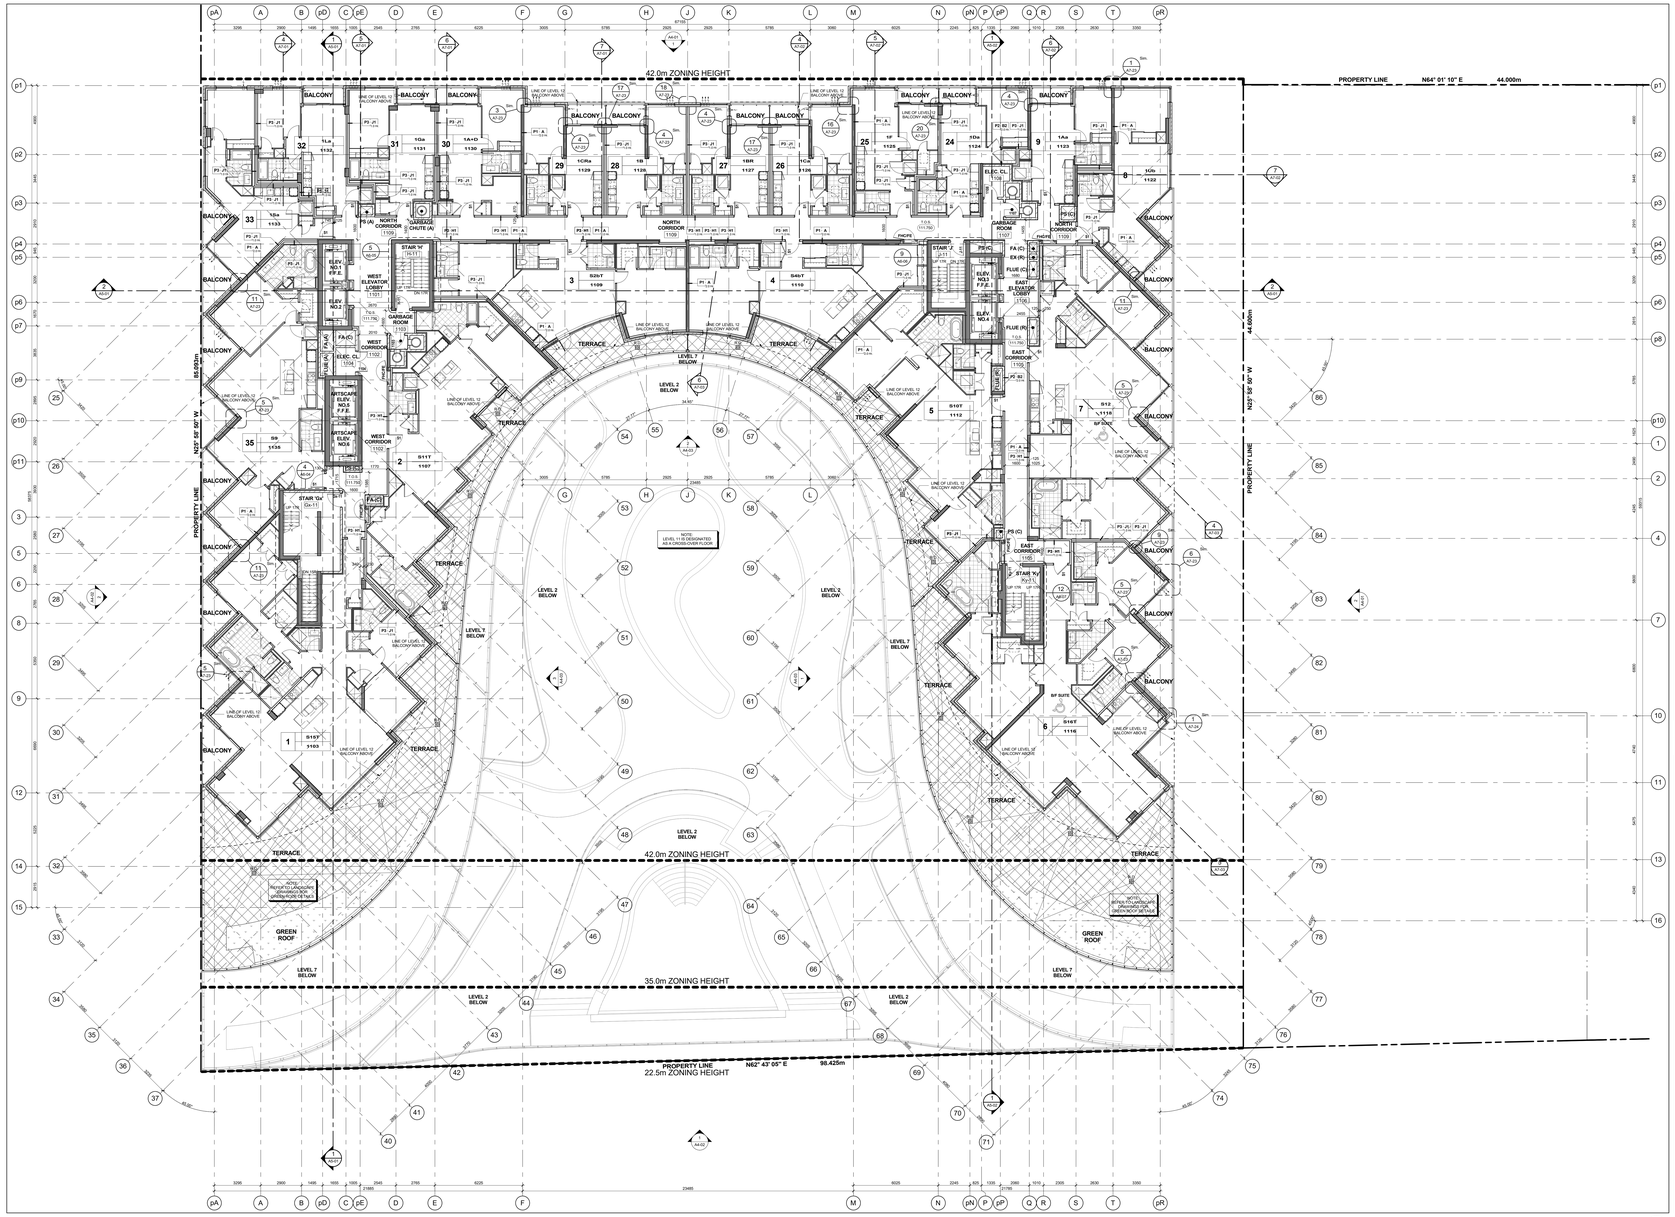


Level 11 - Eleventh Floor Plan 3 A2-17

Scale: 1 : 100

## GENERAL NOTES LEGEND

| | |
|---|---|
| C.B. | CATCH BASIN |
| A.D. | AREA DRAIN |
| F.D. | FLOOR DRAIN |
| R.D. | ROOF DRAIN |
| S.D. | SCUPPER DRAIN |
| T.D. | TRENCH DRAIN |
| L.D. | LANDSCAPE DRAIN |
| M.C. | MEDICINE CABINET |
| T.O.S. LP (000.000) | TOP OF CONCRETE SLAB - LOW POINT |
| T.O.S. HP (000.000) | TOP OF CONCRETE SLAB - HIGH POINT |
| T.O.W. (000.000) | TOP OF CONCRETE WALL |
| T.O.C. (000.000) | TOP OF CONCRETE CURB |
| T.O.S. (000.000) | TOP OF CONCRETE SLAB |
| XXX | SPRINKLERED WINDOW ASSEMBLY |
| | DENOTES CHAIN LINK FENCE |
| XXX | EXISTING SPOT ELEVATION |
| + XXX | PROPOSED FINISHED SPOT ELEVATION |
| + XXX | PROPOSED FINISHED SPOT ELEVATION RELATIVE TO GROUND/FLOOR ELEVATION |
| + XXX | PROPOSED LANDSCAPE ELEVATION |
| XX XX | WALL TYPE & FIRE RATING (SEE A9-SCHEDULES & A7-DETAILS) |
| XXX | ROOM NUMBER (SEE A9-SCHEDULES FOR ROOM FINISH SCHEDULES) |
| XX XX | FLOOR/CEILING ASSEMBLY TYPE (SEE A9-SCHEDULES & A7-DETAILS) |
| XX XX | DOOR NUMBER (SEE A9-SCHEDULES FOR DOOR & FRAME SCHEDULES) |
| XX | RAILING TYPE (SEE A7 SECTIONS FOR DETAILS) |
| | HATCH DENOTES THERMAL INSULATION AND HEATED PLENUM TO U/S OF SLAB. REFER TO DETAIL C3/A9-02 OR C6/A9-02 (REFER TO PLANS AND SECTIONS FOR EXTENT.) |
| | HATCH DENOTES THERMAL INSULATION TO U/S OF SLAB REFER TO DETAIL C3/A9-02 OR C6/A9-02 (REFER TO PLANS AND SECTIONS FOR EXTENT.) |
| | HATCH DENOTES SUSPENDED ACOUSTIC CEILING REFER TO DETAIL A10/A9-02, A18/A9-02, A12/A9-02, A13/A9-02 OR A16/A9-02 (REFER TO PLANS AND SECTIONS FOR EXTENT.) |
| | HATCH DENOTES ACOUSTIC CEILING TO U/S OF SLAB. REFER TO DETAIL A19/A9-02 OR A15/A9-02 (REFER TO PLANS AND SECTIONS FOR EXTENT.) |
| | HATCH DENOTES HORIZONTAL FIRE RATED ENCLOSURE REFER TO DETAIL A10/A9-02, A18/A9-02, A12/A9-02 (REFER TO PLANS AND SECTIONS FOR EXTENT.) |
| | HATCH DENOTES SOFFIT CEILING. REFER TO DETAIL A10/A9-02, A18/A9-02, A16/A9-02 OR S1/A9-02 (REFER TO PLANS AND SECTIONS FOR EXTENT.) |
| | HATCH DENOTES SUSPENDED GYPSUM OR 5/8AR CEILING REFER TO DETAIL C1/A9-02 OR C7/A9-02 (REFER TO INTERIOR DESIGN DRAWINGS FOR HEIGHTS AND DETAILS) |
| | HATCH DENOTES FLOOR PAINTED WALKWAY AND LINES. REFER TO PROPERTY STANDARDS (REFER TO PLANS FOR EXTENT.) |
