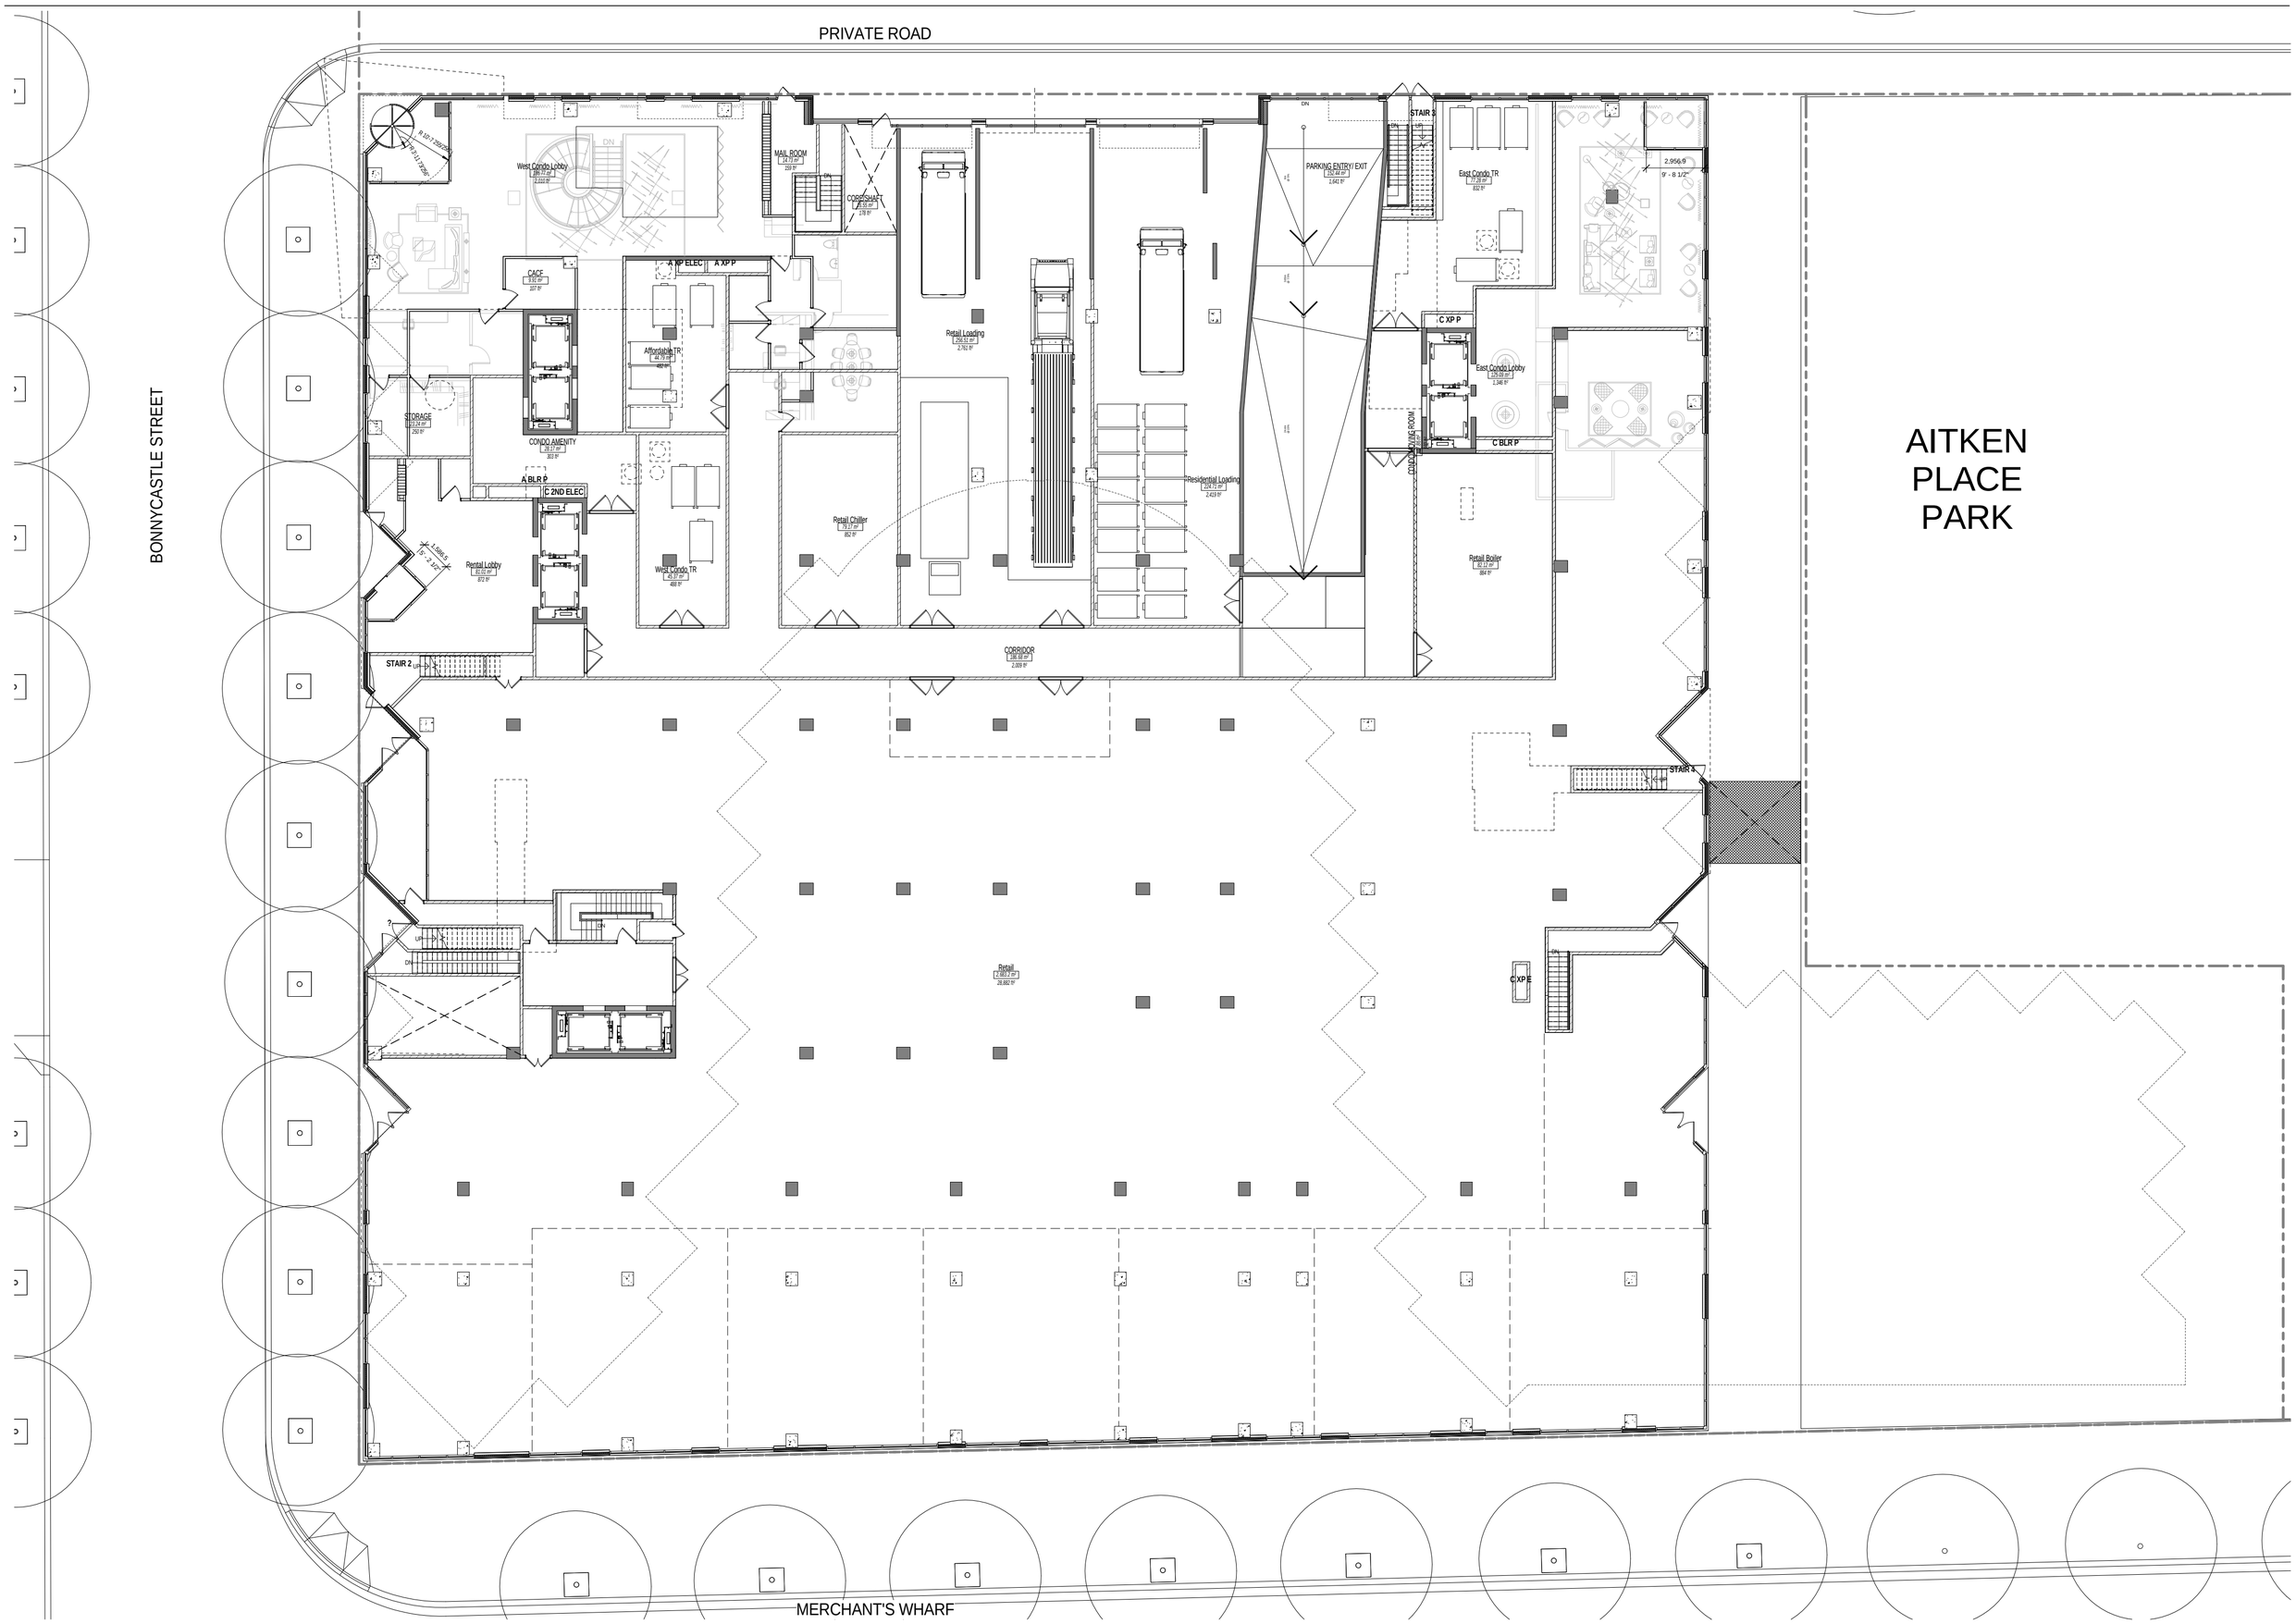

Hines TRIDEL®	ARQUITECTONICA	LEVEL 01 OVERALL FLOOR PLAN	SCALE: 1 : 100	07/10/2014 36"X48" SHEET AT FULL SIZE	Bayside R3R4	PO.01