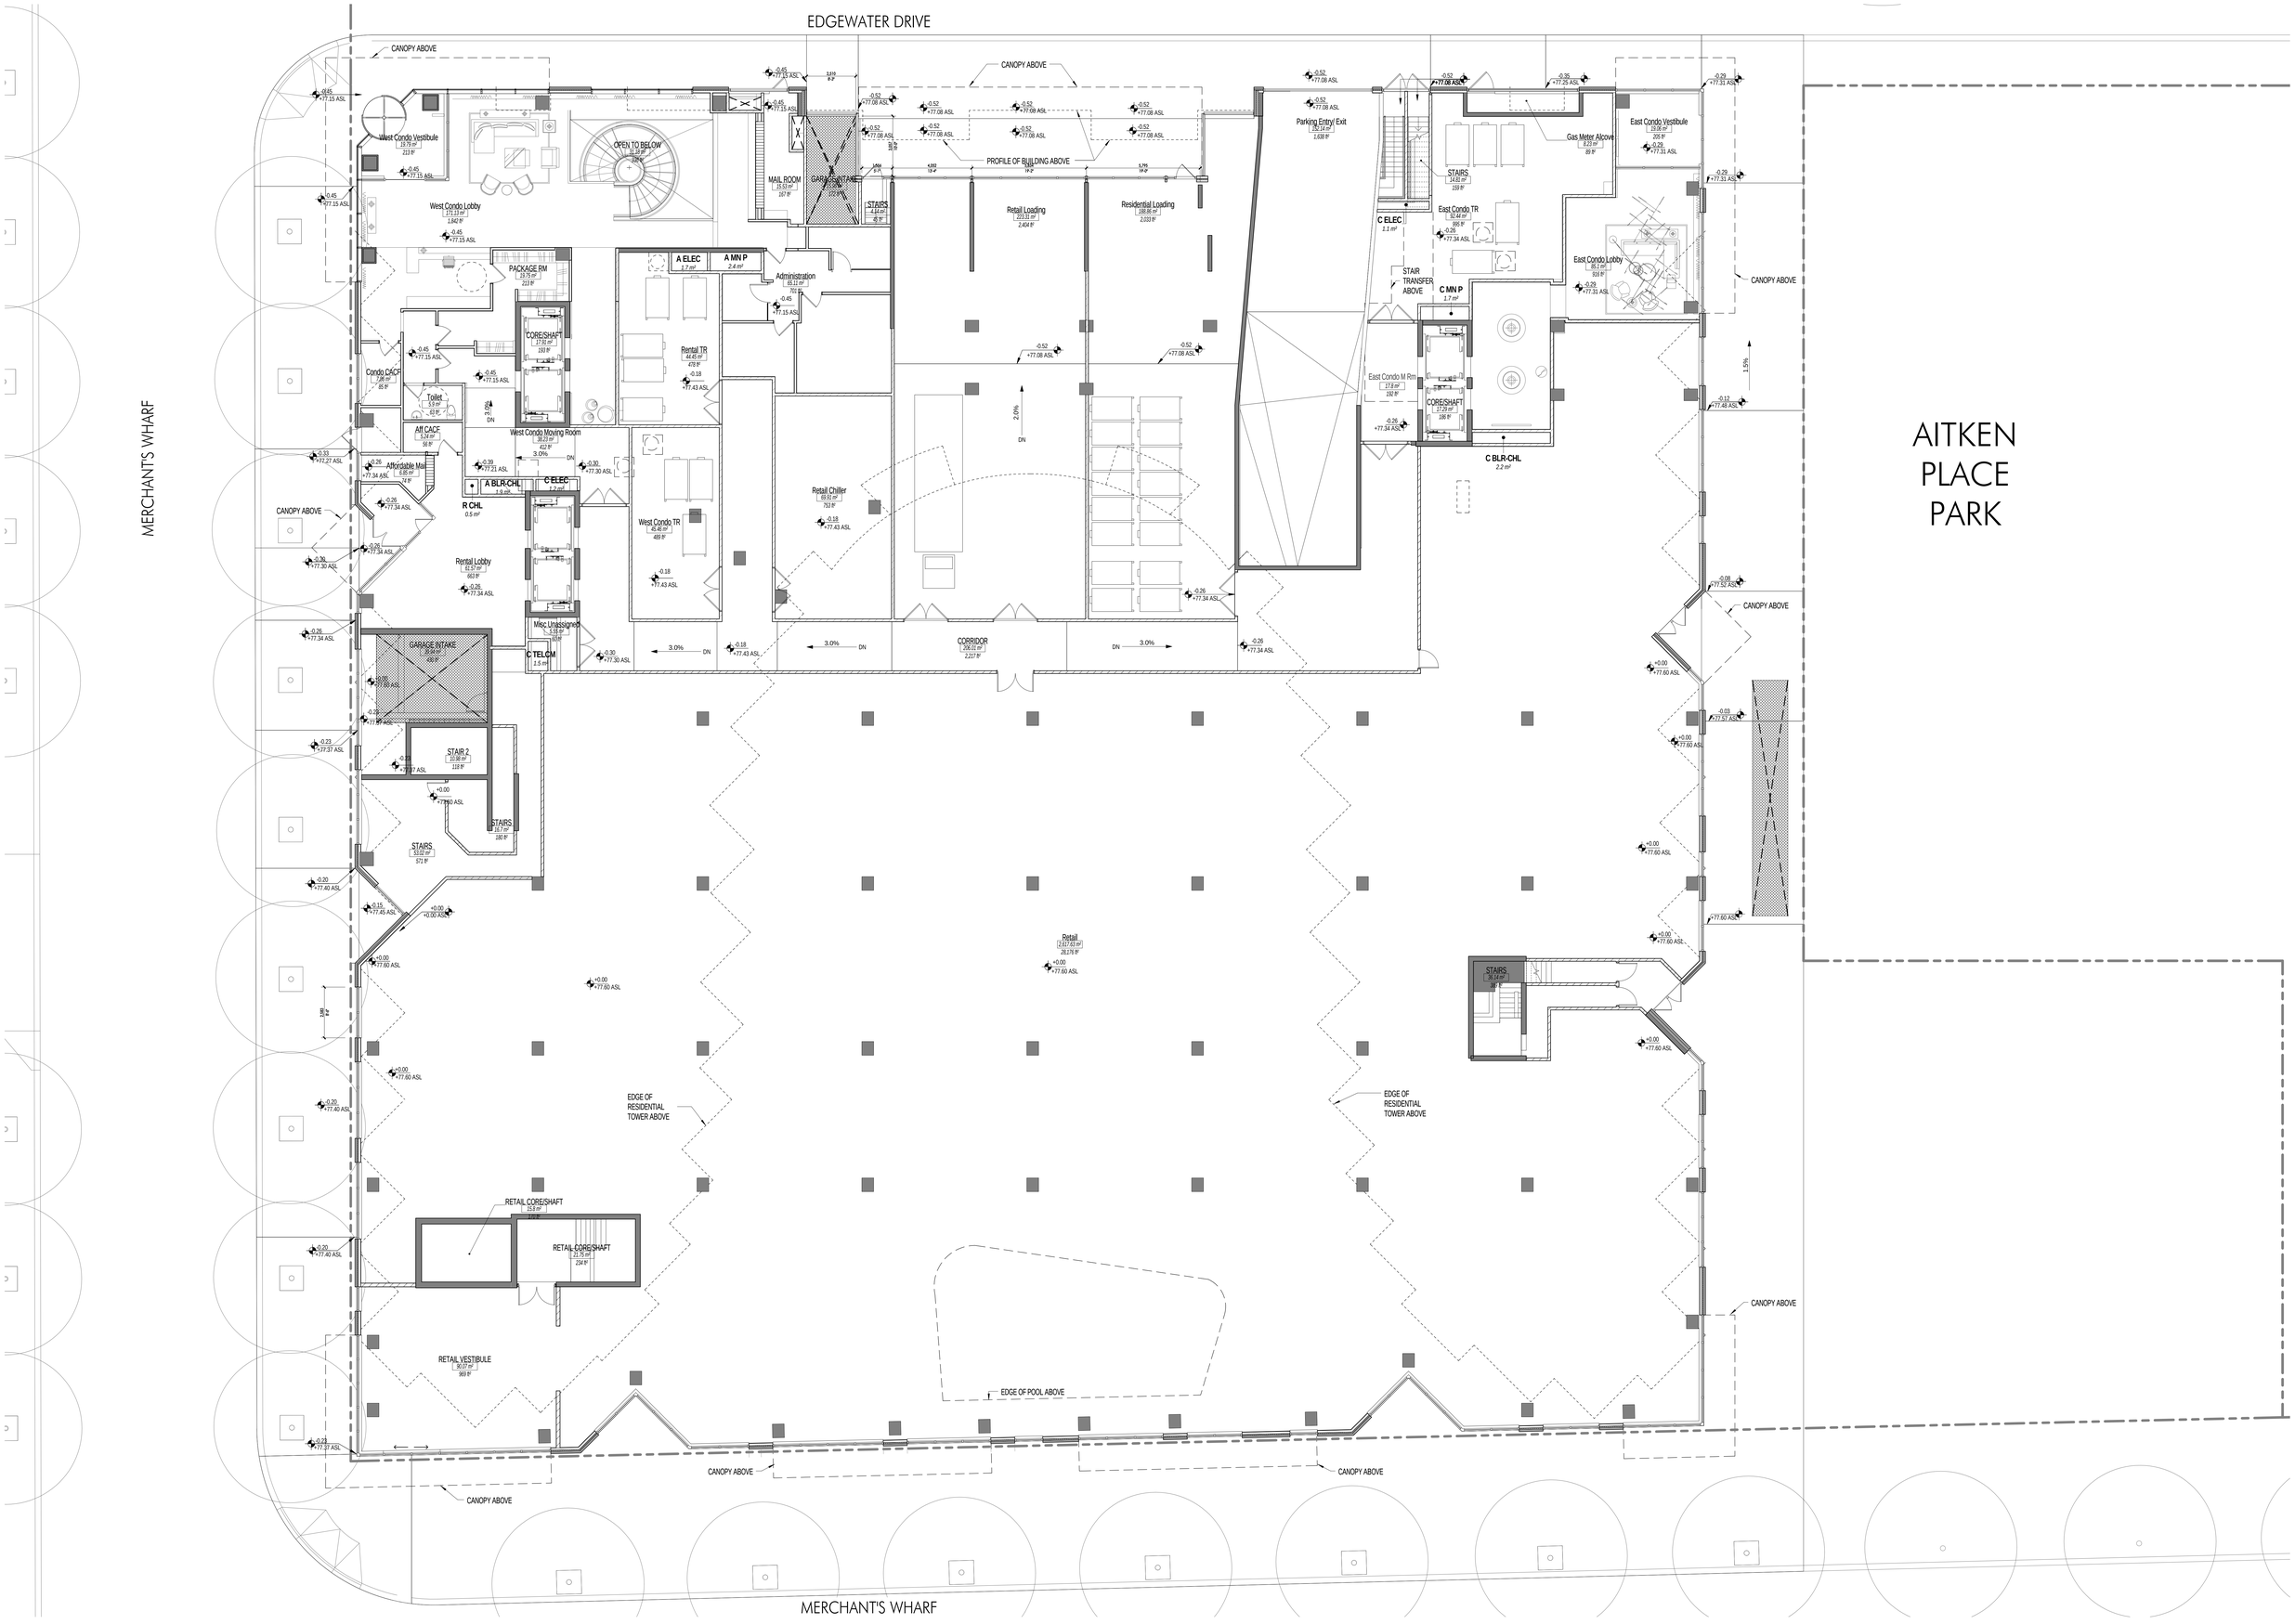

Hines TRIDEL® | ARQUITECTONICA | GROUND FLOOR PLAN | Scale 1 : 100 (0 1 2 5 10 m) | 12/11/14 | 36"X48" SHEET AT FULL SIZE | AQUAVISTA | PO.01